

EXHIBIT G:


Detailed Site Plan Layout

Nutmeg Solar Project
Enfield, Connecticut



NUTMEG SOLAR PROJECT
PERMIT APPLICATION SET
ENFIELD, CONNECTICUT
OCTOBER 2018

SHEET NO.	SHEET TITLE
	COVER SHEET
G-001	NOTES & LEGEND
C-001	EXISTING CONDITIONS AND DEMOLITION - OVERALL
C-002 - C020	EXISTING CONDITIONS AND DEMOLITION
C-021	PROPOSED CONDITIONS - OVERALL
C-022 - C040	PROPOSED CONDITIONS
C-041	DETAILS - 1
C-042	DETAILS - 2
C-043	FENCE DETAILS
C-044	PLANTING DETAILS


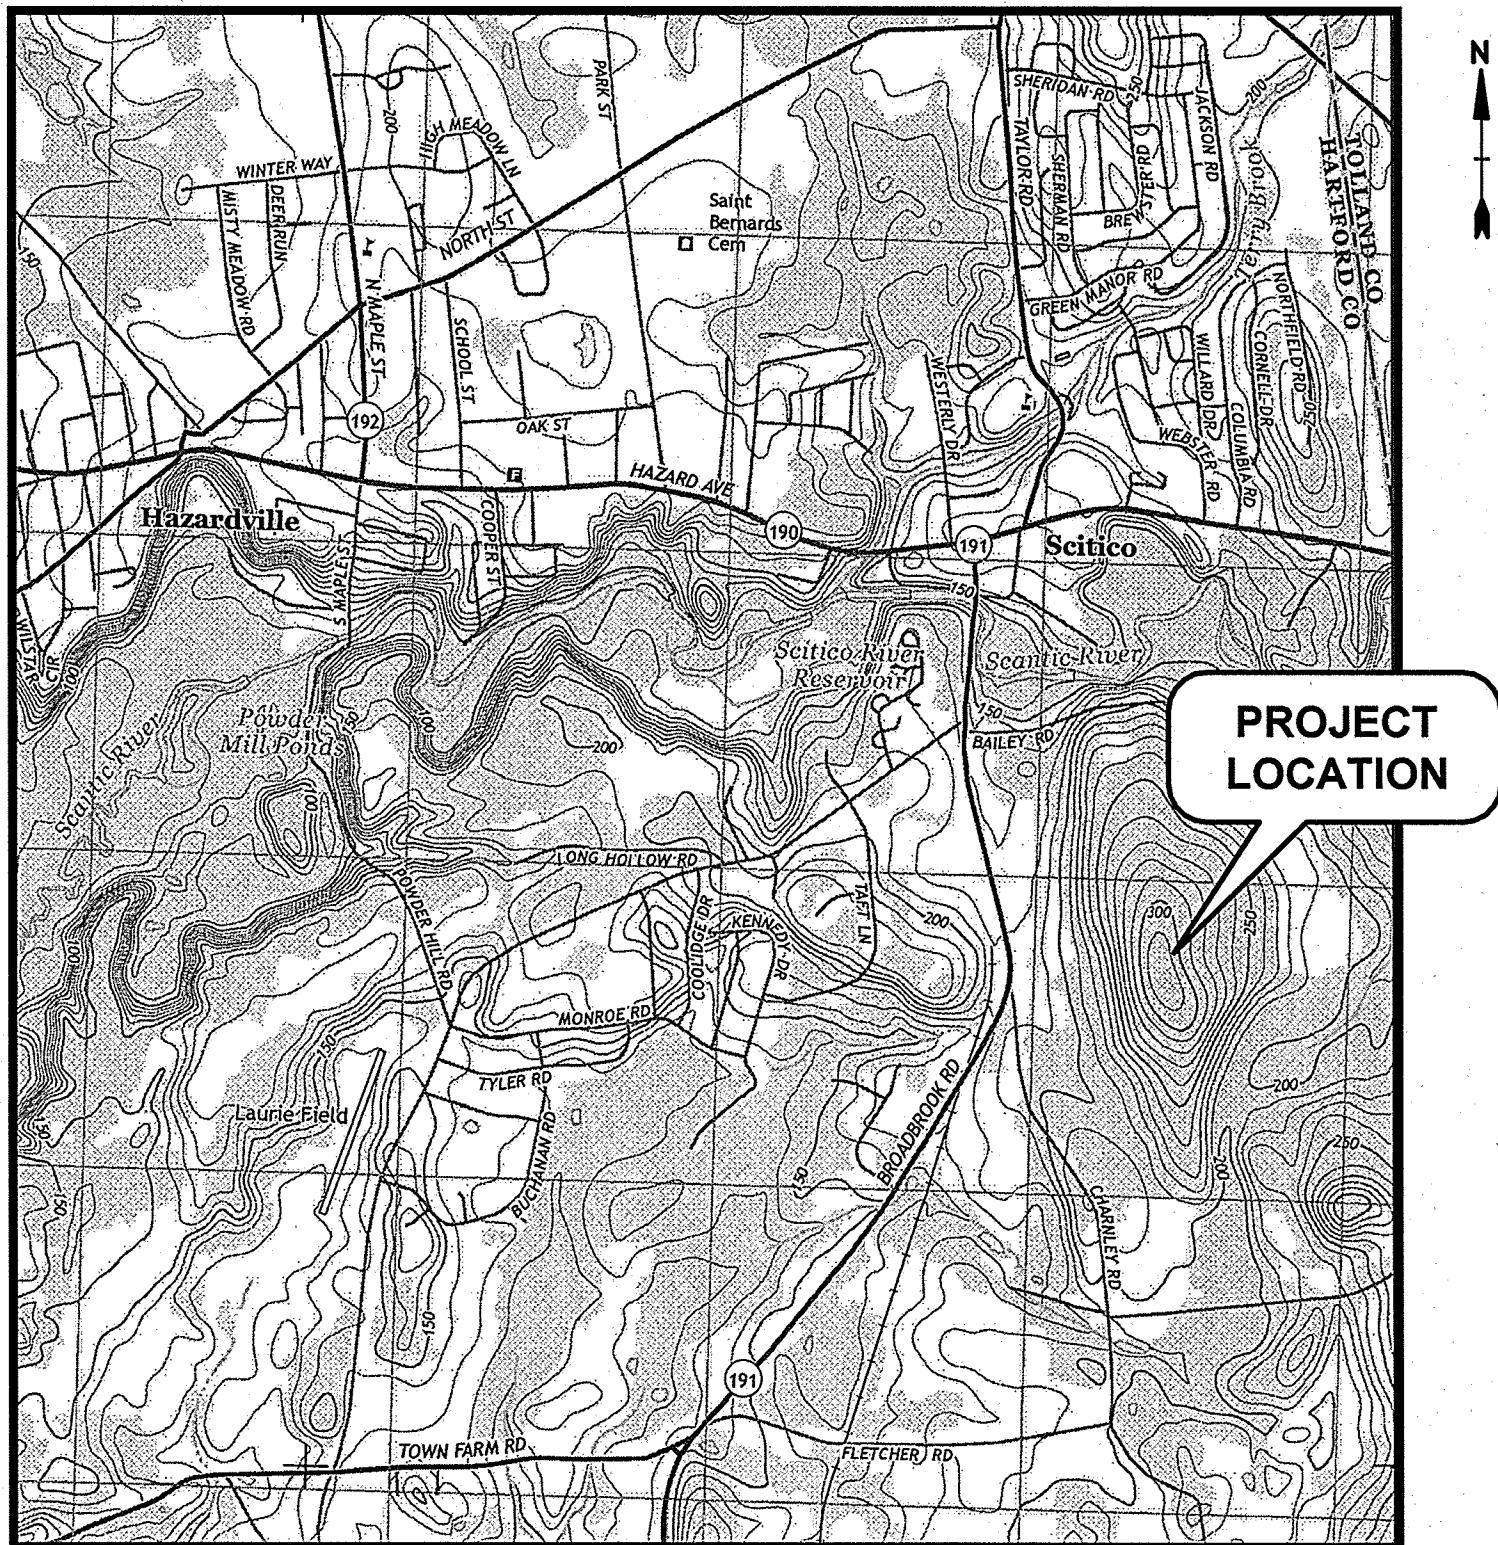


SCALE: 1" = 2,000'


DEVELOPER
NUTMEG SOLAR, LLC
C/O NEXTERA ENERGY RESOURCES, LLC
700 UNIVERSE BOULEVARD
JUNO BEACH, FL 33408

ENGINEER
TIGHE & BOND
213 COURT STREET, #1100
MIDDLETOWN, CONNECTICUT 06457

Tighe&Bond
Engineers | Environmental Specialists

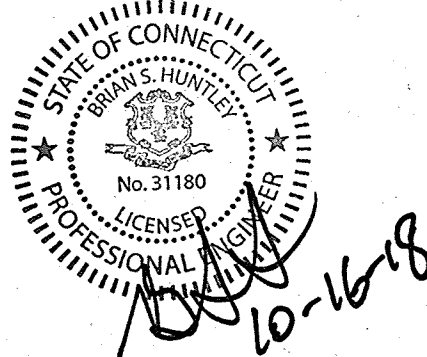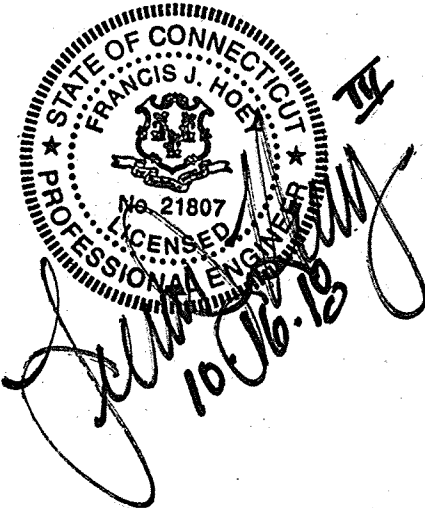

Last Saved: 10/16/2018 5:35pm By: AGL/chrst
Tighe & Bond: \\N\R0317 Ranger Solar-0317-4 Nutmeg\Drawings\Sheets\Permit Drawings\Details Permit Drawings.dwg

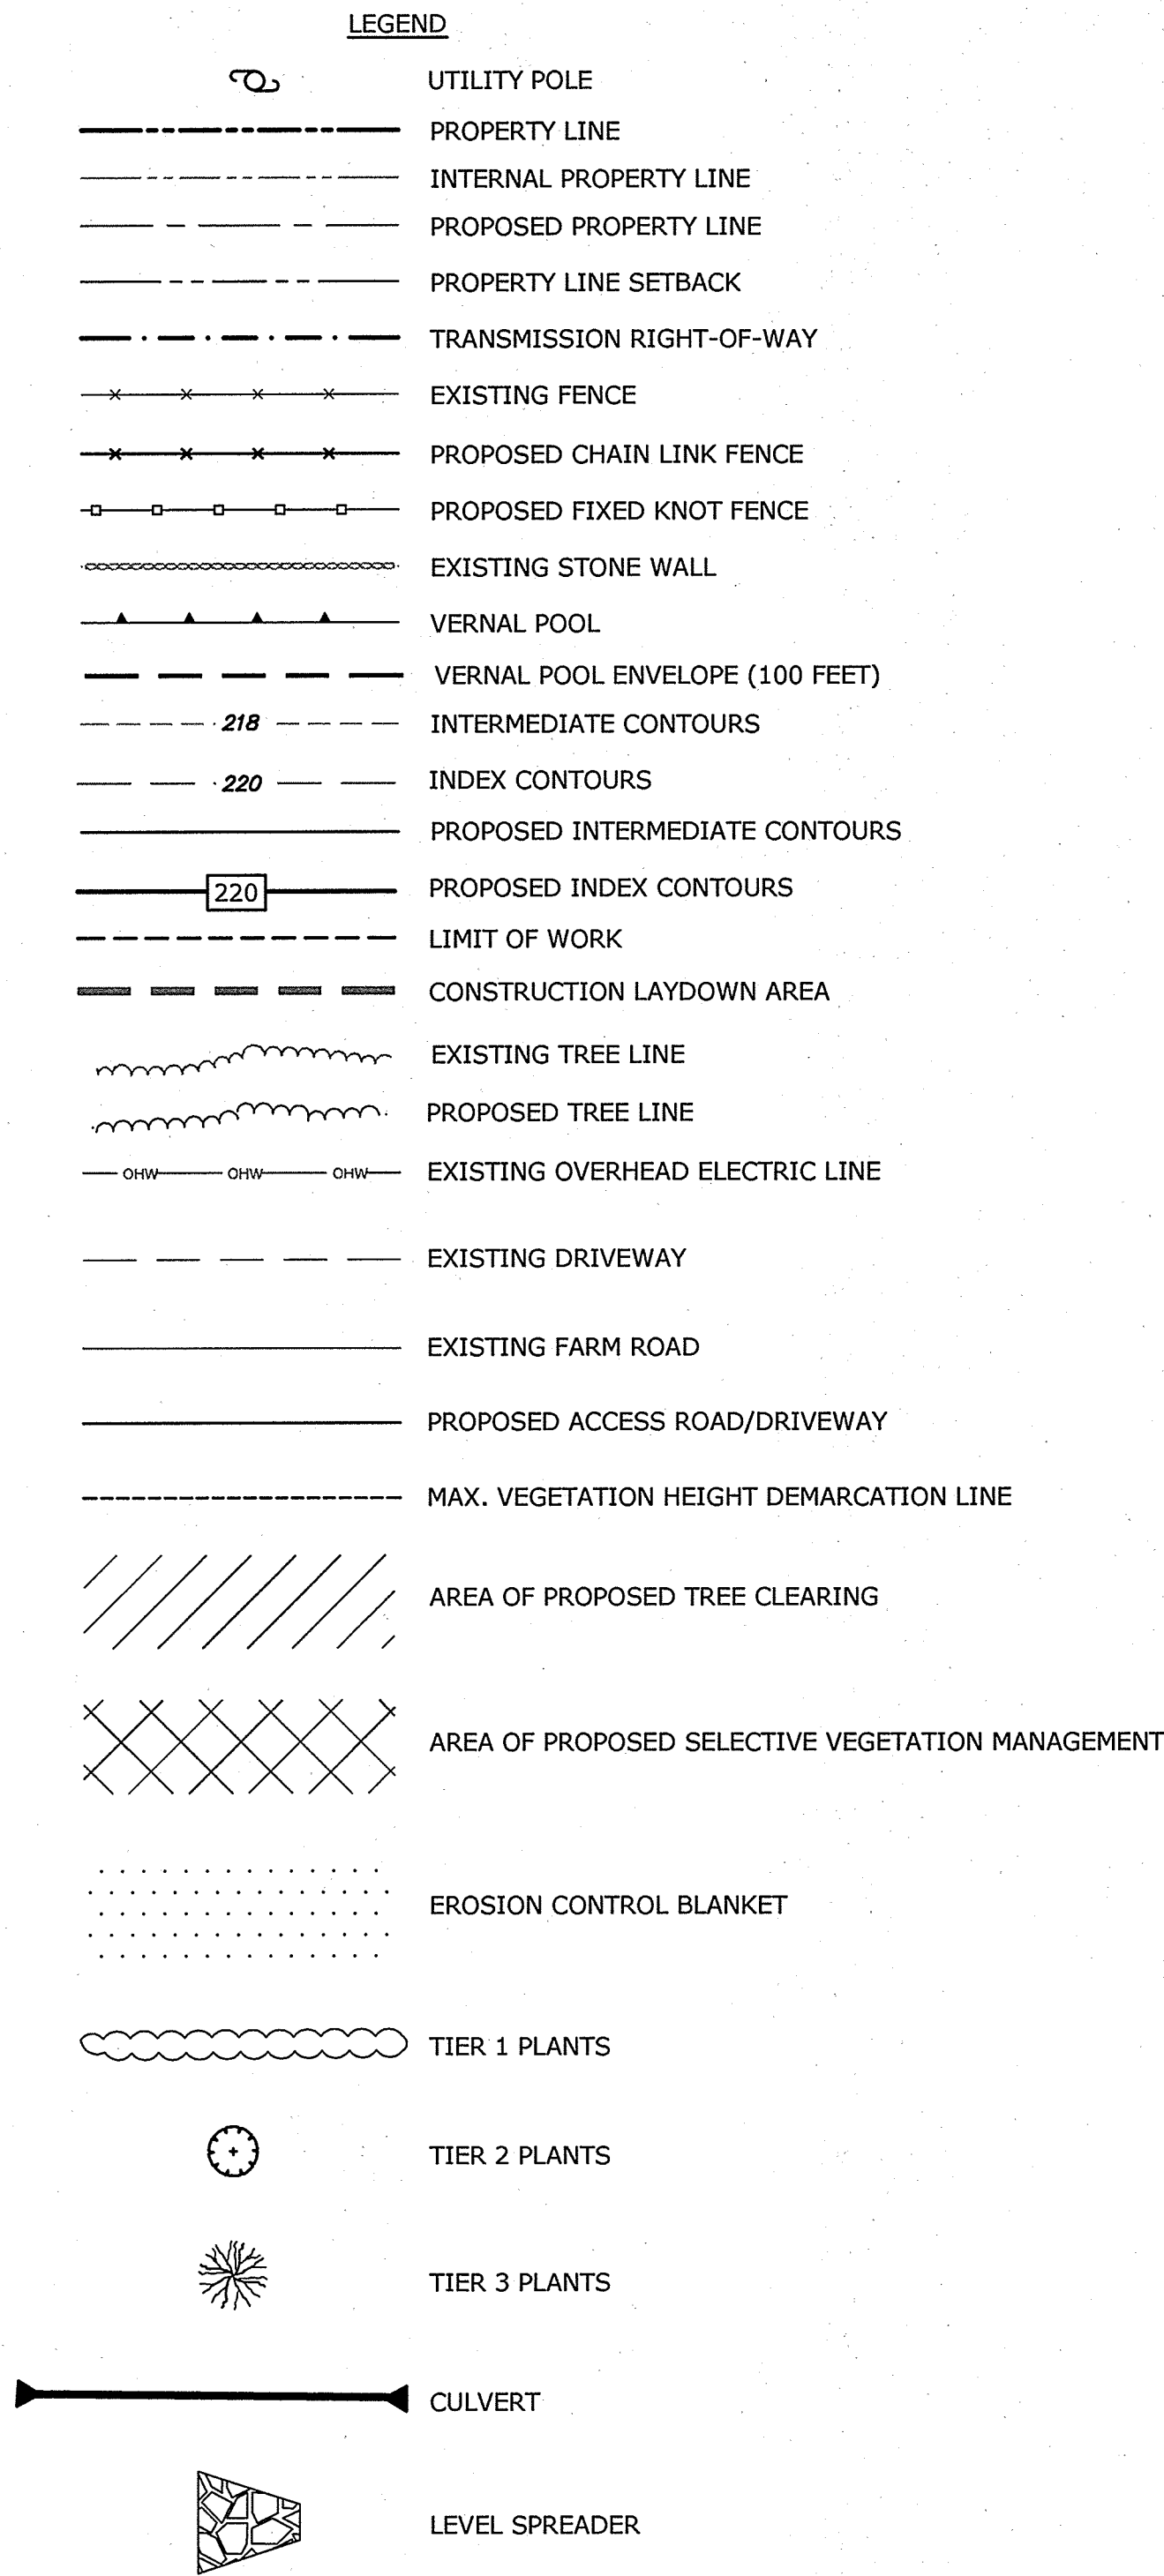

ABBREVIATIONS


APPROX.	APPROXIMATE
BOT	BOTTOM
HDPE	HIGH DENSITY POLYETHELENE
INV	INVERT
LF	LINEAR FEET
MAX.	MAXIMUM
O.C.	OFF CENTER
PC	POINT OF CURVATURE
PT	POINT OF TANGENCY
R.O.W.	RIGHT OF WAY
TYP.	TYPICAL

- GENERAL NOTES:**
1. FIELD VERIFY EXISTING CONDITIONS PRIOR TO CONSTRUCTION. IF FIELD CONDITIONS ARE OBSERVED THAT SIGNIFICANTLY VARY FROM THOSE SHOWN ON THESE PLANS, IMMEDIATELY NOTIFY THE ENGINEER FOR RESOLUTION OF THE CONFLICTING INFORMATION.
 2. COMPLY WITH OSHA'S LATEST STANDARDS. PROVIDE ALL REQUIREMENTS OF OSHA'S EXCAVATION STANDARDS, INCLUDING BUT NOT LIMITED TO PROVISION FOR A COMPETENT PERSON ON SITE AND ALL DOCUMENTATION REQUIRING CERTIFICATION BY A PROFESSIONAL ENGINEER.
 3. MAINTAIN ALL UTILITIES IN THE AREAS UNDER CONSTRUCTION. LEAVE ALL PIPES, SWALES AND STRUCTURES WITHIN THE LIMIT OF THIS CONTRACT IN CLEAN AND OPERABLE CONDITION AT THE COMPLETION OF THE WORK. TAKE ALL NECESSARY PRECAUTIONS TO PREVENT SAND AND SILT FROM DISTURBED AREAS FROM ENTERING THE SYSTEM. CONTRACTOR IS RESPONSIBLE FOR DAMAGE SUSTAINED TO ANY EXISTING UTILITIES AND WILL MAKE REPAIRS THAT COMPLY WITH REQUIREMENTS OF OWNER OR RESPECTIVE UTILITY COMPANY.
 4. LOAM AND SEED ALL DISTURBED AREAS UNLESS OTHERWISE SPECIFIED.
 5. CULVERTS TO BE INSPECTED AT COMPLETION OF PROJECT AND REPLACED IF NEEDED DUE TO DAMAGE DURING CONSTRUCTION.
 6. UNDERDRAIN SYSTEMS ARE COMMON IN AGRICULTURAL FIELDS AND ARE NOT DOCUMENTED ON SITE NOR LOCATED BY SURVEY. IF UNDERDRAINS ARE DAMAGED DURING CONSTRUCTION THEY SHALL BE REPAIRED SO EXISTING SUBSURFACE DRAINAGE SYSTEM IS FUNCTIONAL AT THE END OF THE CONSTRUCTION.
 7. VEGETATION IN SELECTIVE VEGETATION MANAGEMENT AREA TO BE MAINTAINED AT MAXIMUM HEIGHTS OF 20' AND 40' AS NOTED. REFER TO NUTMEG SOLAR, LLC PETITION TO THE CT SITING COUNCIL FOR ADDITIONAL INFORMATION ON VEGETATIVE MANAGEMENT IN THIS AREA.

- PLAN REFERENCES:**
1. EXISTING CONDITIONS ARE BASED ON INFORMATION PROVIDED BY DUDEK IN SEPTEMBER 2017.
 2. PROPERTY INFORMATION IS BASED ON A PLAN TITLED "GENERAL LOCATION SURVEY PROPERTY IN ENFIELD, CONNECTICUT" BY CORNERSTONE ENERGY SERVICES COMPLETED ON JANUARY 16, 2017.
 3. TOPOGRAPHY IS BASED ON "TOPOGRAPHIC SURVEY OF PARCELS OFF BROAD BROOK ROAD, ENFIELD, CT" BY CORNERSTONE ENERGY SERVICES, DATED OCTOBER 17, 2018.
 4. VERNAL POOL WAS FLAGGED AND LOCATED BY TETRA TECH ENVIRONMENTAL.
 5. DESIGN PARAMETERS (E.G., INTERROW SPACING, PANEL TILT, LEADING EDGE HEIGHT, ETC.) PROVIDED BY NEXTERA ENERGY.

- EROSION CONTROL NOTES:**
1. INSTALL ALL EROSION CONTROL MEASURES SHOWN, SPECIFIED AND REQUIRED BY THE ENGINEER PRIOR TO ANY CONSTRUCTION OR IMMEDIATELY UPON REQUEST. MAINTAIN ALL SUCH CONTROL MEASURES UNTIL FINAL SURFACE TREATMENTS ARE IN PLACE AND/OR UNTIL PERMANENT VEGETATION IS ESTABLISHED.
 2. MARK WORK LIMIT LINE(S) PRIOR TO STARTING WORK. DO NOT DISTURB VEGETATION AND TOPSOIL BEYOND THE PROPOSED LIMIT LINE. COORDINATE WITH THE ENGINEER FOR THE LOCATIONS FOR THE TEMPORARY STOCKPILING OF TOPSOIL DURING CONSTRUCTION.
 3. FINE GRADE AND IMMEDIATELY SEED ALL SIDE SLOPES, SHOULDER AREAS, AND DISTURBED VEGETATED AREAS. ALL GRADING TO BE A MAXIMUM SLOPE OF 2:1, COMPACTED, AND STABILIZED. SLOPES GREATER THAN 3:1 TO BE RECEIVE EROSION CONTROL BLANKET.
 4. REMOVE AND DISPOSE OF ALL SILT TRAPPED AT BARRIERS IN UPLAND AREAS OUTSIDE BUFFER ZONES. REMOVE MATERIALS DEPOSITED IN ANY TEMPORARY SETTLING BASIN AT THE COMPLETION OF THE PROJECT. RESTORE ALL DISTURBED AREAS TO PRE-CONSTRUCTION CONDITIONS.
 5. REMOVE ALL SEDIMENT TRACKED ON PUBLIC RIGHT-OF-WAYS AT THE END OF EACH DAY.
 6. REFER TO THE NUTMEG SOLAR PROJECT SOIL EROSION AND SEDIMENT CONTROL PLAN DRAWINGS FOR CONSTRUCTION STORMWATER CONTROL MEASURES.

PERMIT DRAWINGS - NOT FOR CONSTRUCTION

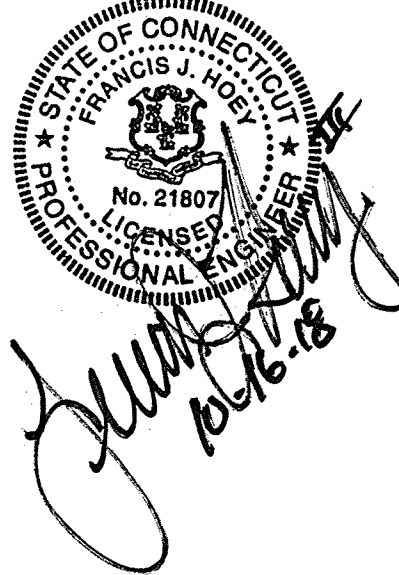

Nutmeg Solar Project

Nutmeg Solar, LLC

Enfield, Connecticut


VERIFY SCALE		
BAR IS 1 INCH ON ORIGINAL DRAWING		
0	1	1 INCH
IF NOT ONE INCH ON THIS SHEET, ADJUST SCALES ACCORDINGLY		

0	-	Initial Release
MARK	DATE	DESCRIPTION
PROJECT NO:		R-0317
DATE:		2018/09/12
FILE:		Details_Permit Drawings.dwg
DRAWN BY:		ELD
CHECKED:		BSH/BA/JEC
APPROVED:		FJH
NOTES & LEGEND		
SCALE: AS SHOWN		
G-001		



Last Saved: 10/15/2018
Printed On: Oct 16, 2018 7:28am By: DGN
Tighe & Bond 24, 10/16/2017 Nutmeg Solar R-0317 Permit Drawings.dwg



NOTE:
REFER TO THE NUTMEG SOLAR PROJECT SOIL
EROSION AND SEDIMENT CONTROL PLAN
DRAWINGS FOR CONSTRUCTION STORMWATER
CONTROL MEASURES, CONSTRUCTION
SEQUENCING, AND PHASING INFORMATION.

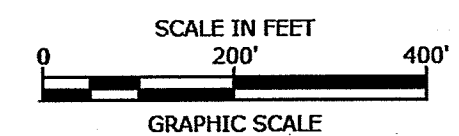

Tighe & Bond
Engineers | Environmental Specialists

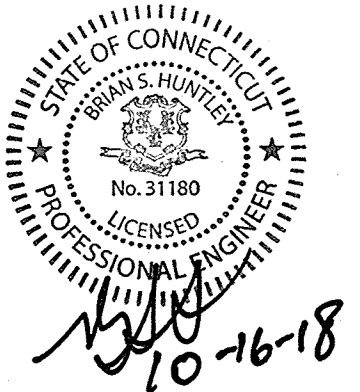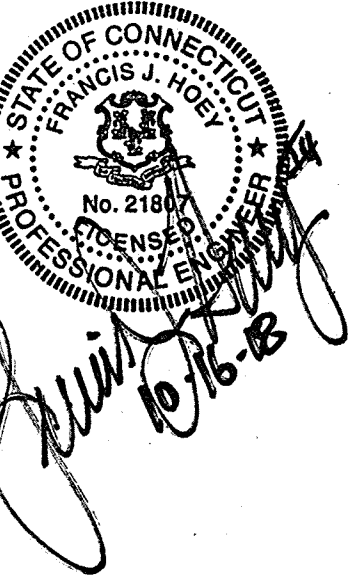

PERMIT DRAWINGS- NOT FOR CONSTRUCTION

**Nutmeg
Solar Project**

Nutmeg Solar,
LLC

Enfield,
Connecticut

VERIFY SCALE

BAR IS 1 INCH ON
ORIGINAL DRAWING
IF NOT ONE INCH ON
THIS SHEET, ADJUST
SCALES ACCORDINGLY

0	-	Initial Release
MARK	DATE	DESCRIPTION
PROJECT NO:	R-0317	
DATE:	2018/09/12	
FILE:	Permit Drawings.dwg	
DRAWN BY:	ELD	
CHECKED:	BSH/BA/JEC	
APPROVED:	FJH	

EXISTING CONDITIONS AND
DEMOLITION - OVERALL

SCALE: 1" = 200'

C-001

NOTE:
REFER TO THE NUTMEG SOLAR PROJECT SOIL
EROSION AND SEDIMENT CONTROL PLAN
DRAWINGS FOR CONSTRUCTION STORMWATER
CONTROL MEASURES, CONSTRUCTION
SEQUENCING, AND PHASING INFORMATION.

APPROX. BAILEY ROAD

APPROX. BAILEY ROAD

MAP 109, LOT 39
N/F
DANA LEE &
DEBORAH A. WARNER
VOL 605, PG 79

MAP 109, LOT 34
N/F
CONNECTICUT LIGHT
& POWER CO
VOL 329, PG 118

EXISTING STONE WALL

EXISTING DRIVEWAY APPROX.

LIMIT OF WORK

LIMIT OF CLEARING

PROPERTY LINE

SEE SHEET C-004

LIMIT OF WORK

CLEAR AND GRUB

SCALE IN FEET
0 40' 80'
GRAPHIC SCALE

KEY PLAN: 1" = 1,500'

MAP 109, LOT 34
N/F
CONNECTICUT LIGHT
& POWER CO
VOL 329, PG 118

EXISTING
DRIVEWAY
APPROX.



LIMIT OF
CLEARING

SEE SHEET C-004

CLEAR AND GRUB

Tighe & Bond
Engineers | Environmental Specialists

PERMIT DRAWINGS- NOT FOR CONSTRUCTION

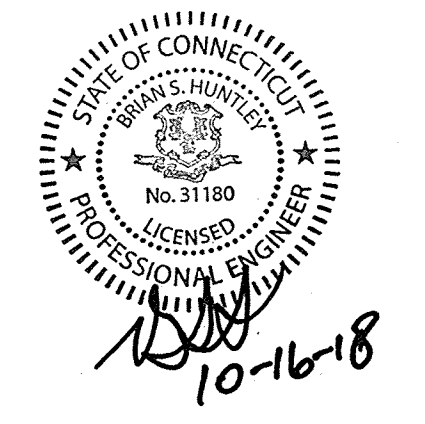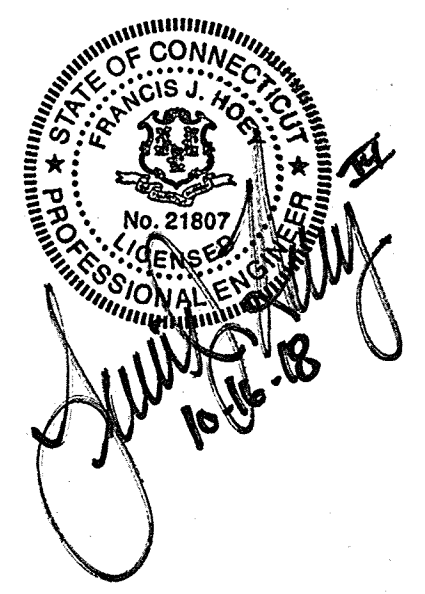

Nutmeg Solar Project

Nutmeg Solar,
LLC

Enfield,
Connecticut

VERIFY SCALE


BAR IS 1 INCH ON
ORIGINAL DRAWING
0  1 INCH
IF NOT ONE INCH ON
THIS SHEET, ADJUST
SCALES ACCORDINGLY

0	-	Initial Release
MARK	DATE	DESCRIPTION
PROJECT NO:		R-0317
DATE:		2018/09/12
FILE: Permit Drawings.dwg		
DRAWN BY:		ELD
CHECKED:		BSH/BA/JEC
APPROVED:		FJH

EXISTING CONDITIONS AND DEMOLITION

SCALE: 1" = 40'

C-002

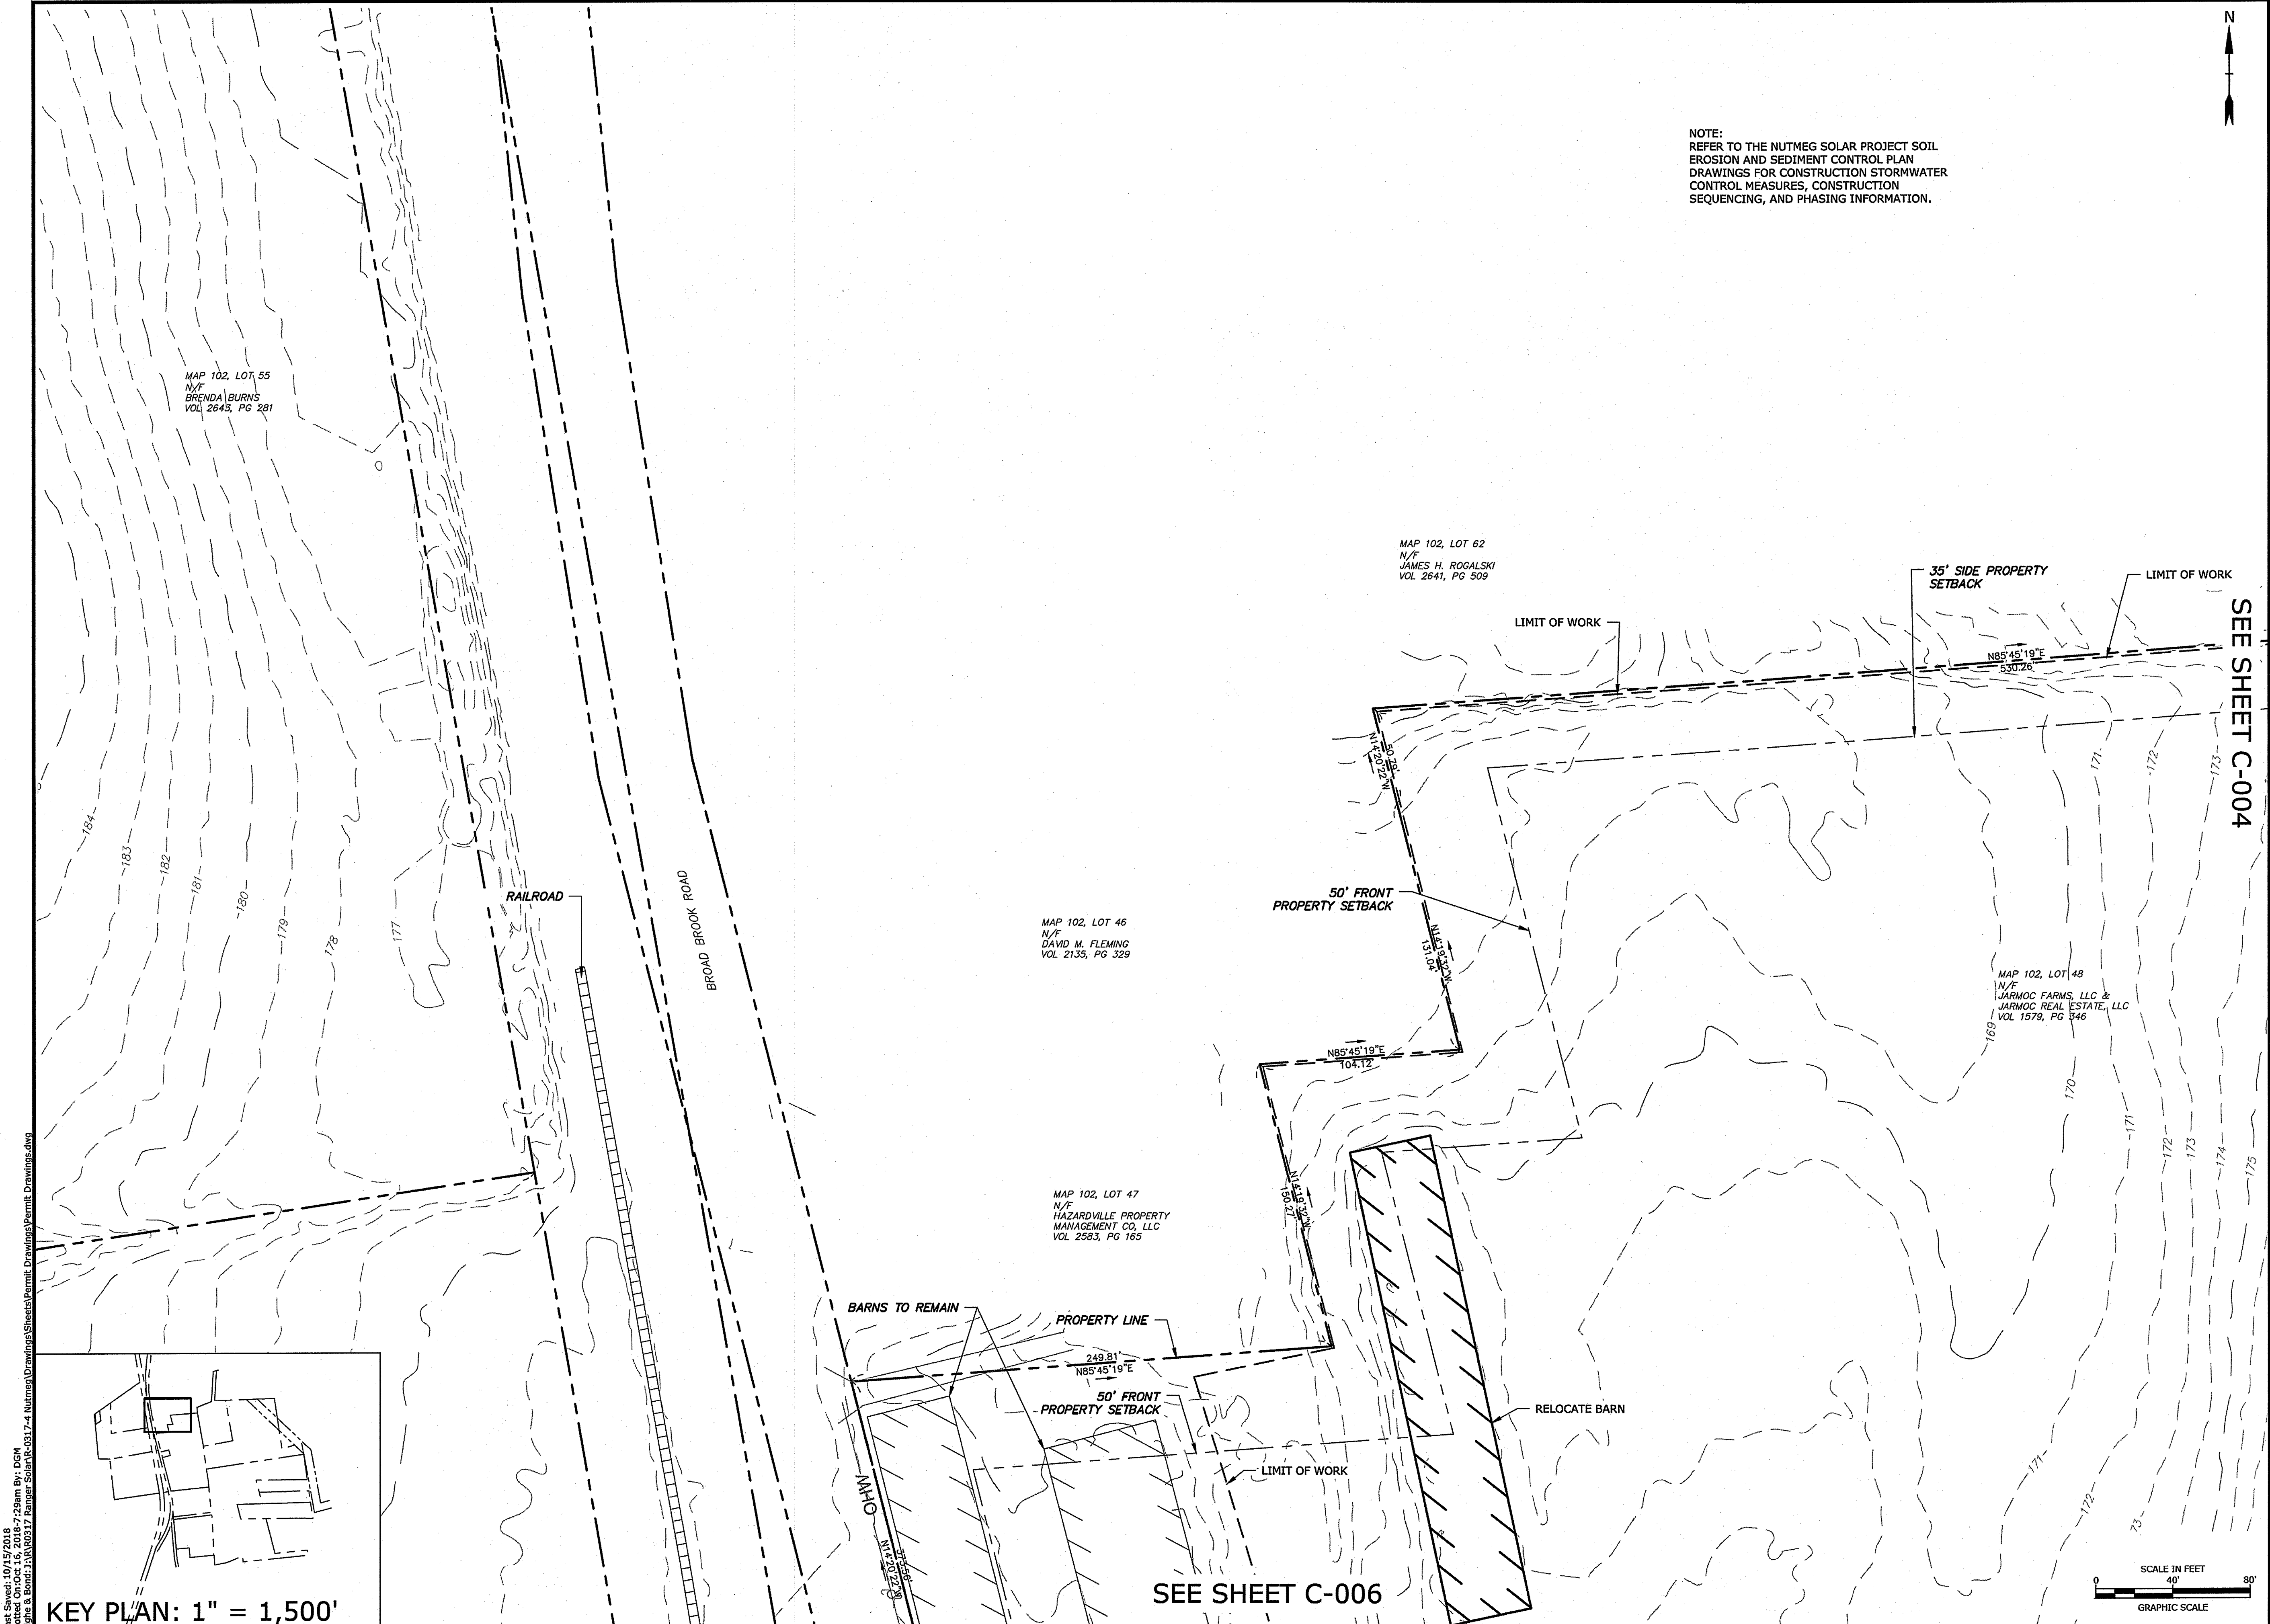


NOTE:
REFER TO THE NUTMEG SOLAR PROJECT SOIL
EROSION AND SEDIMENT CONTROL PLAN
DRAWINGS FOR CONSTRUCTION STORMWATER
CONTROL MEASURES, CONSTRUCTION
SEQUENCING, AND PHASING INFORMATION.



SEE SHEET C-004

SEE SHEET C-006

KEY PLAN: 1" = 1,500'

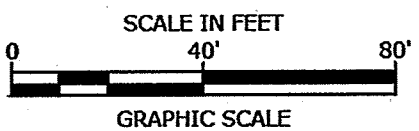

PERMIT DRAWINGS- NOT FOR CONSTRUCTION

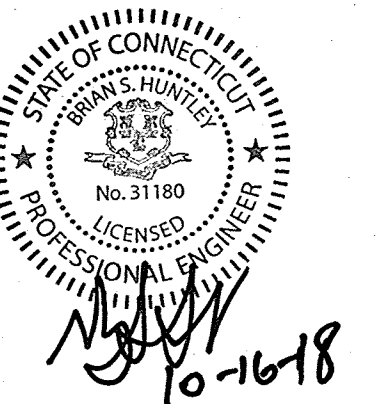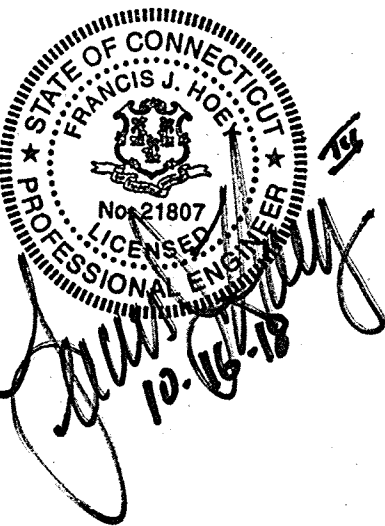

**Nutmeg
Solar Project**

Nutmeg Solar,
LLC

Enfield,
Connecticut

VERIFY SCALE

BAR IS 1 INCH ON
ORIGINAL DRAWING
0 1 INCH
IF NOT ONE INCH ON
THIS SHEET, ADJUST
SCALES ACCORDINGLY


0	-	Initial Release
MARK	DATE	DESCRIPTION
PROJECT NO:	R-0317	
DATE:	2018/09/12	
FILE:	Permit Drawings.dwg	
DRAWN BY:	ELD	
CHECKED:	BSH/BA/JEC	
APPROVED:	FJH	

EXISTING CONDITIONS AND
DEMOLITION

SCALE: 1" = 40'

C-003

PERMIT DRAWINGS- NOT FOR CONSTRUCTION

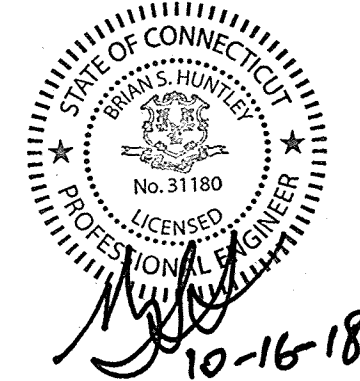

Nutmeg Solar Project

Nutmeg Solar, LLC

Enfield, Connecticut

VERIFY SCALE

BAR IS 1 INCH ON ORIGINAL DRAWING
IF NOT ONE INCH ON THIS SHEET, ADJUST SCALES ACCORDINGLY

MARK	DATE	DESCRIPTION
0		Initial Release

PROJECT NO: R-0317
DATE: 2018/09/12
FILE: Permit Drawings.dwg
DRAWN BY: ELD
CHECKED: BSH/BA/JEC
APPROVED: FJH

EXISTING CONDITIONS AND DEMOLITION

SCALE: 1" = 40'

C-004


NOTE:
REFER TO THE NUTMEG SOLAR PROJECT SOIL
EROSION AND SEDIMENT CONTROL PLAN
DRAWINGS FOR CONSTRUCTION STORMWATER
CONTROL MEASURES, CONSTRUCTION
SEQUENCING, AND PHASING INFORMATION.

SEE SHEET C-003

SEE SHEET C-005

SEE SHEET C-007

KEY PLAN: 1" = 1,500'


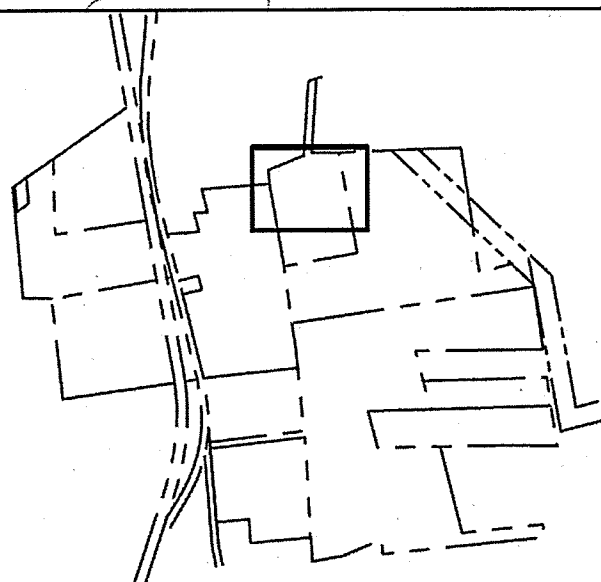


NOTE:
REFER TO THE NUTMEG SOLAR PROJECT SOIL
EROSION AND SEDIMENT CONTROL PLAN
DRAWINGS FOR CONSTRUCTION STORMWATER
CONTROL MEASURES, CONSTRUCTION
SEQUENCING, AND PHASING INFORMATION.



Tighe & Bond
Engineers | Environmental Specialists

PERMIT DRAWINGS- NOT FOR CONSTRUCTION

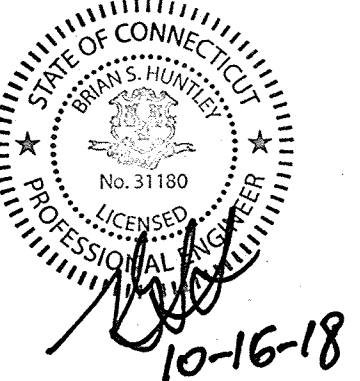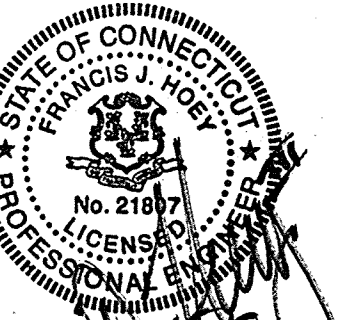

**Nutmeg
Solar Project**

Nutmeg Solar,
LLC

Enfield,
Connecticut


VERIFY SCALE
BAR IS 1 INCH ON
ORIGINAL DRAWING
IF NOT ONE INCH ON
THIS SHEET, ADJUST
SCALES ACCORDINGLY

MARK	DATE	DESCRIPTION
0		Initial Release
PROJECT NO: R-0317		
DATE: 2018/09/12		
FILE: Permit Drawings.dwg		
DRAWN BY: ELD		
CHECKED: BSH/BA/JEC		
APPROVED: FJH		

EXISTING CONDITIONS AND
DEMOLITION

SCALE: 1" = 40'

C-005

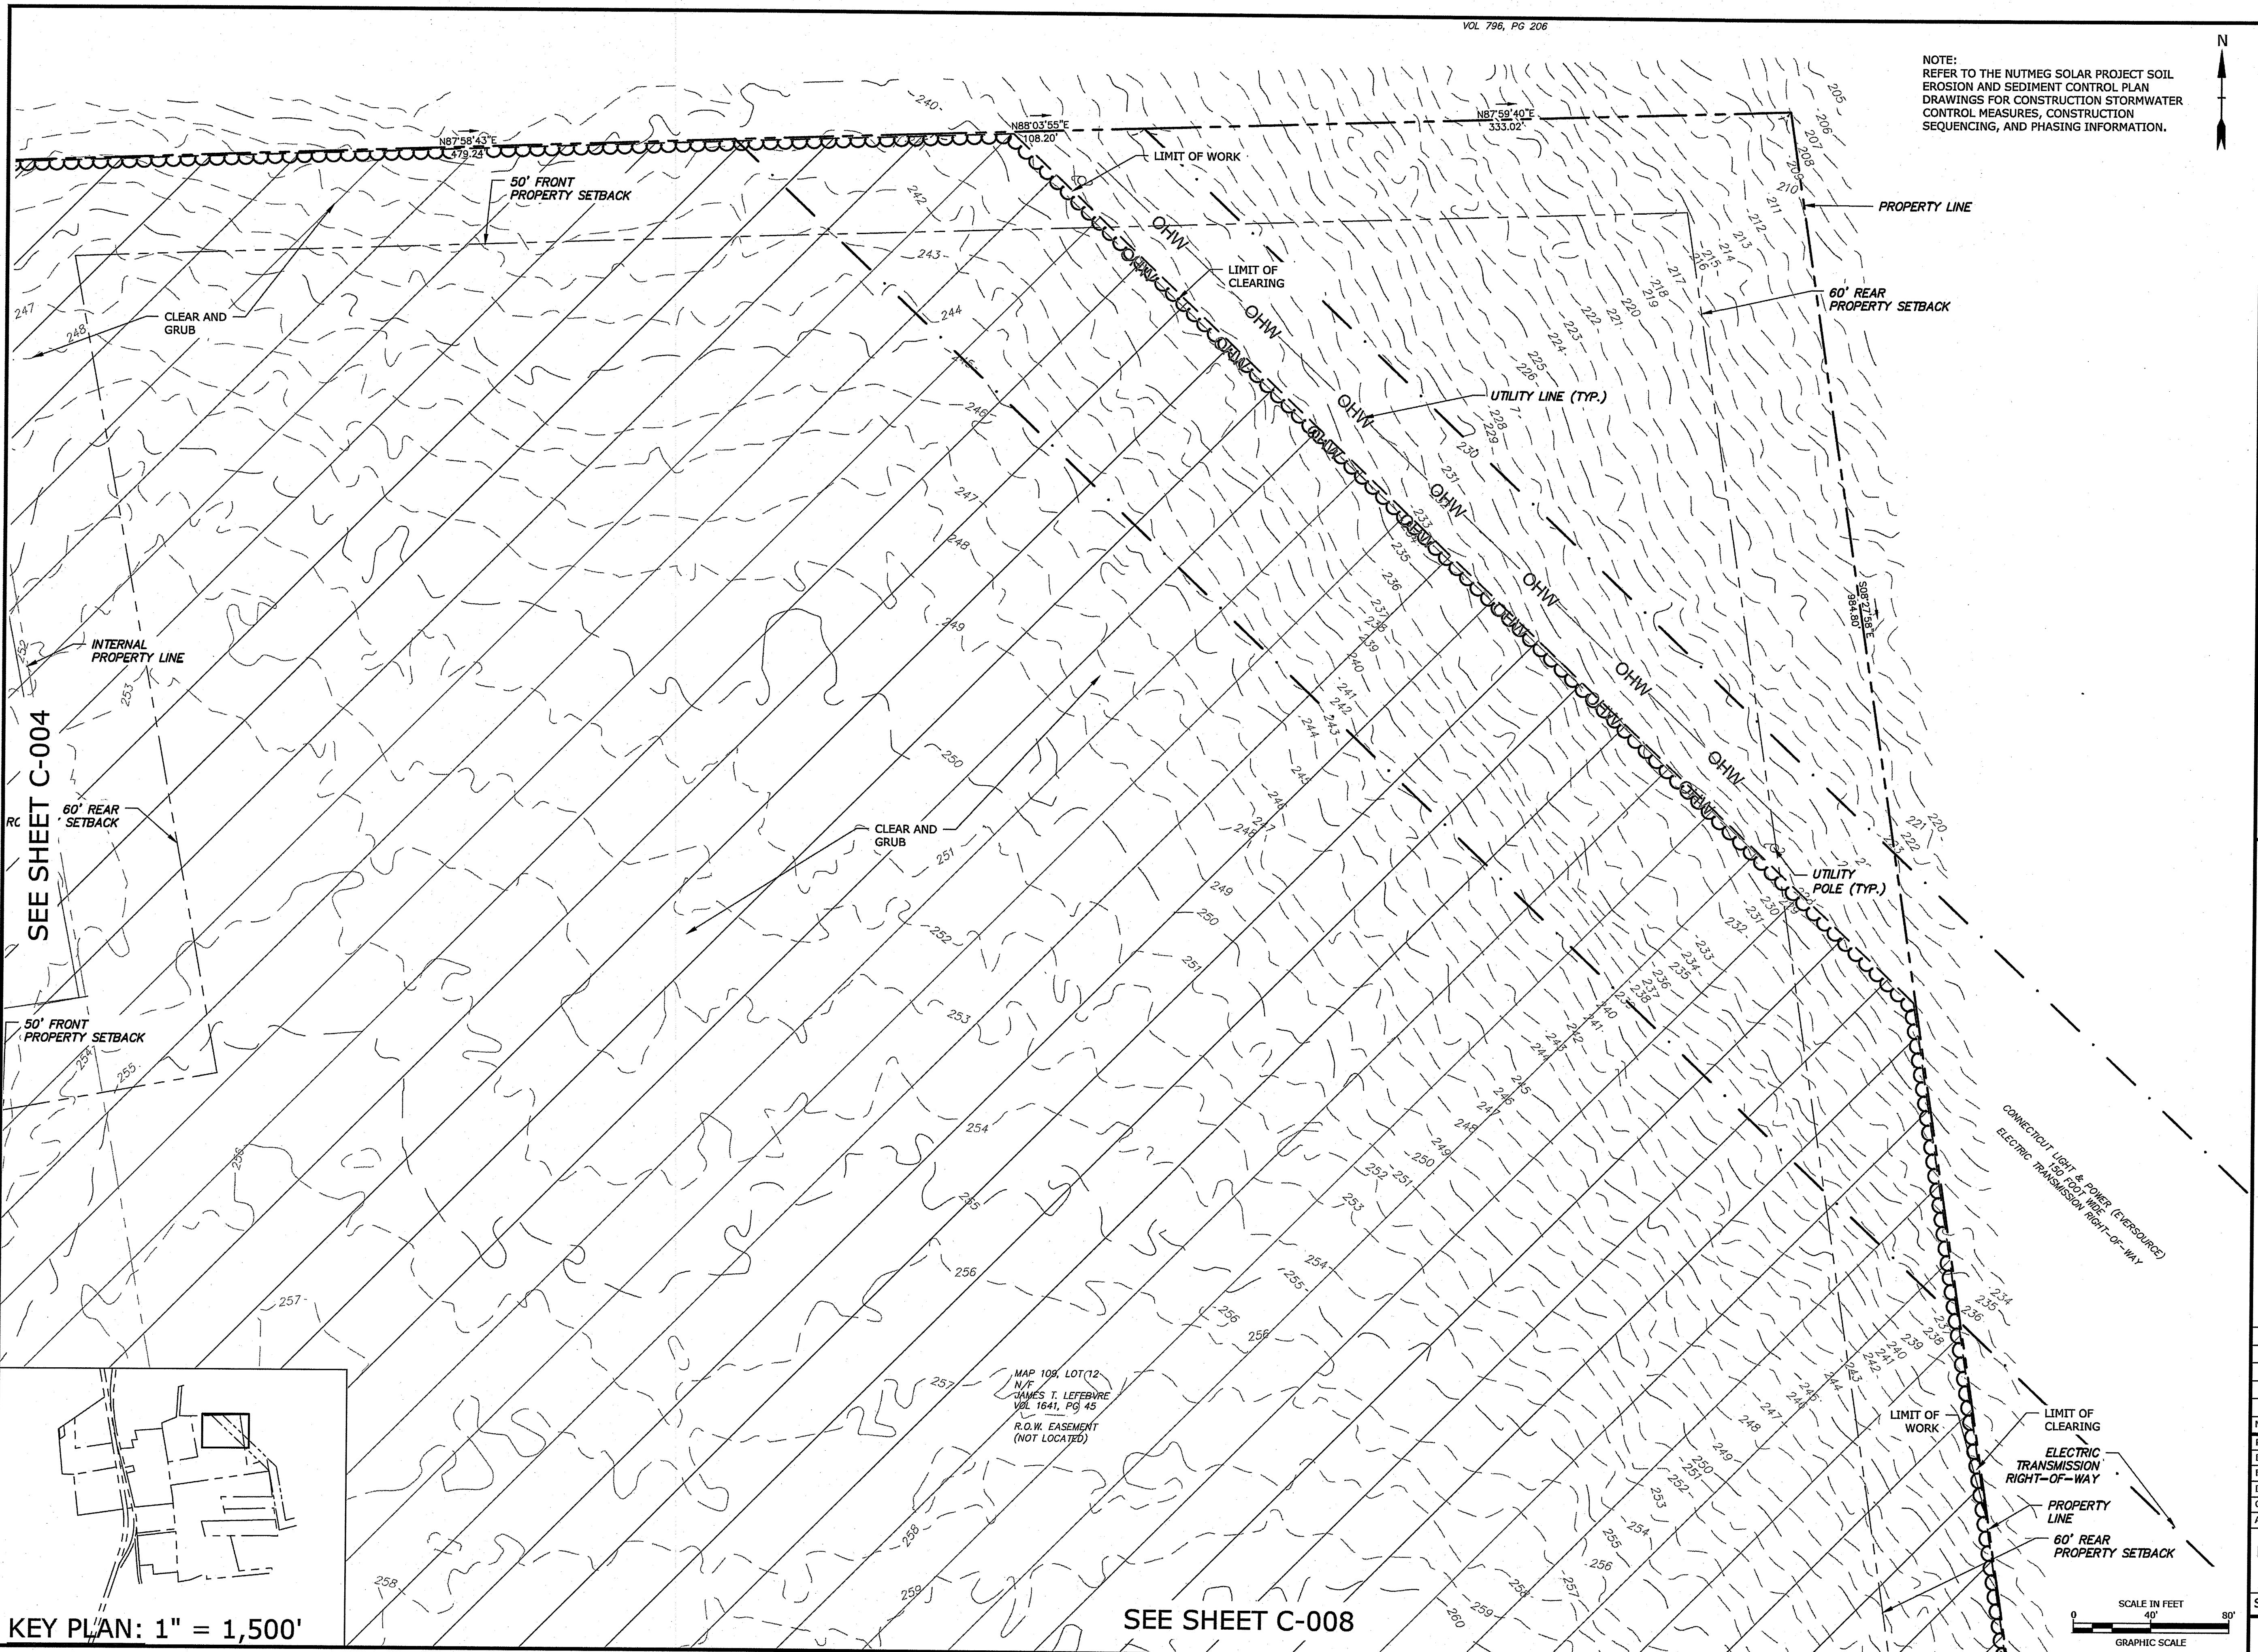

SEE SHEET C-008

SCALE IN FEET
40' 80'
GRAPHIC SCALE




NOTE:
REFER TO THE NUTMEG SOLAR PROJECT SOIL
EROSION AND SEDIMENT CONTROL PLAN
DRAWINGS FOR CONSTRUCTION STORMWATER
CONTROL MEASURES, CONSTRUCTION
SEQUENCING, AND PHASING INFORMATION.



SEE SHEET C-007



SEE SHEET C-010

KEY PLAN: 1" = 1,500'

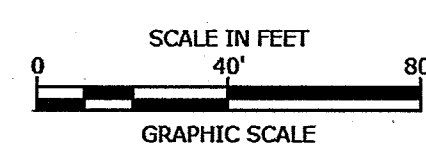

Tighe & Bond
Engineers | Environmental Specialists

PERMIT DRAWINGS- NOT FOR CONSTRUCTION

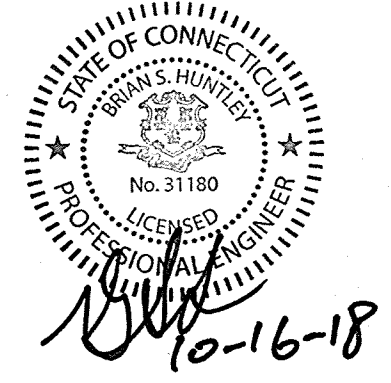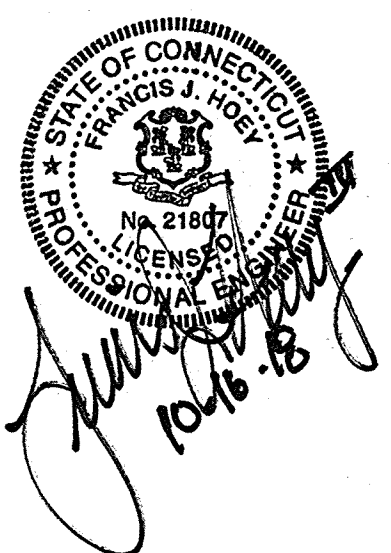

Nutmeg Solar Project

Nutmeg Solar, LLC

Enfield, Connecticut

VERIFY SCALE
BAR IS 1 INCH ON ORIGINAL DRAWING
IF NOT ONE INCH ON THIS SHEET, ADJUST SCALES ACCORDINGLY


0	-	Initial Release
MARK	DATE	DESCRIPTION
PROJECT NO:	R-0317	
DATE:	2018/09/12	
FILE:	Permit Drawings.dwg	
DRAWN BY:	ELD	
CHECKED:	BSH/BA/JEC	
APPROVED:	FJH	

EXISTING CONDITIONS AND DEMOLITION

SCALE: 1" = 40'

C-006

Last Saved: 10/15/2018
Plotted On: Oct 16, 2018 7:29am By: DGM
Tighe & Bond: JAR R0317 Ranger Solar 10-0317-4 Nutmeg Drawings\Sheets\Permit Drawings\Permit Drawings.dwg

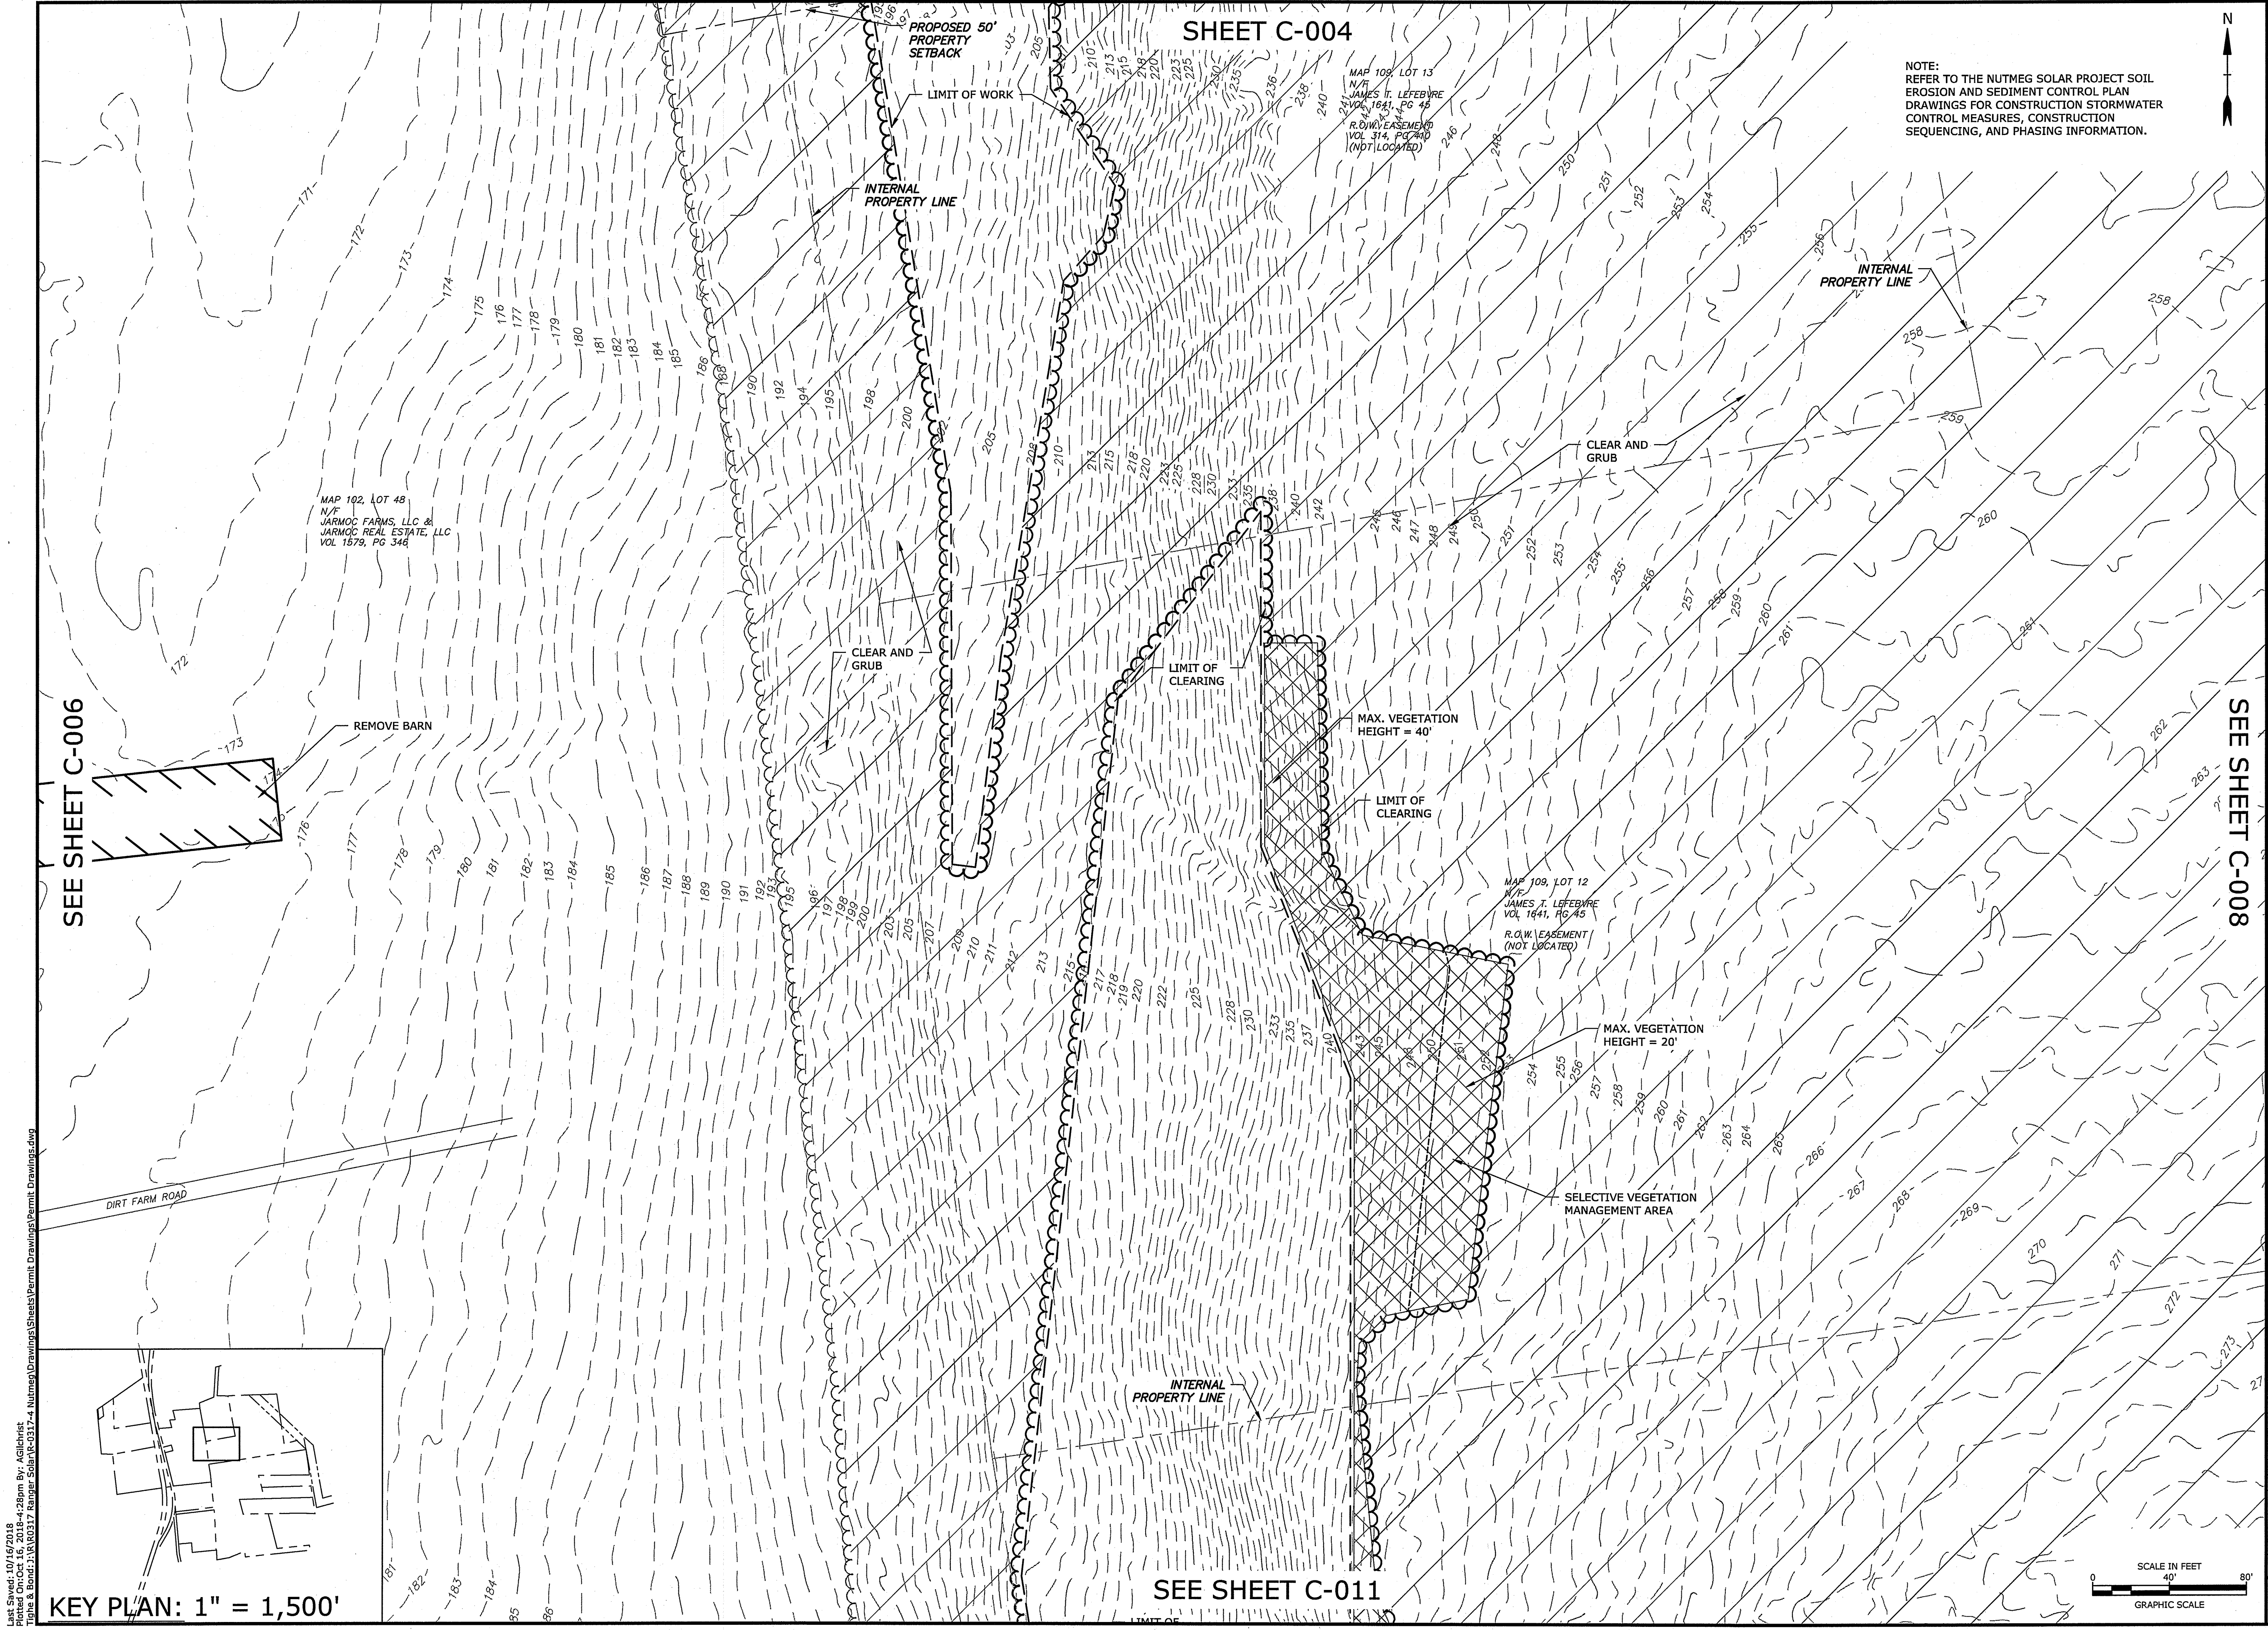

SEE SHEET C-006

KEY PLAN: 1" = 1,500'

SHEET C-004

SEE SHEET C-011

NOTE:
REFER TO THE NUTMEG SOLAR PROJECT SOIL
EROSION AND SEDIMENT CONTROL PLAN
DRAWINGS FOR CONSTRUCTION STORMWATER
CONTROL MEASURES, CONSTRUCTION
SEQUENCING, AND PHASING INFORMATION.

SEE SHEET C-008

Tighe & Bond
Engineers | Environmental Specialists

PERMIT DRAWINGS- NOT FOR CONSTRUCTION

Nutmeg Solar Project

Nutmeg Solar, LLC

Enfield, Connecticut

VERIFY SCALE

BAR IS 1 INCH ON ORIGINAL DRAWING

IF NOT ONE INCH ON THIS SHEET, ADJUST SCALES ACCORDINGLY

MARK	DATE	DESCRIPTION
0	-	Initial Release

PROJECT NO: R-0317

DATE: 2018/09/12

FILE: Permit Drawings.dwg

DRAWN BY: ELD

CHECKED: BSH/BA/JEC

APPROVED: FJH

EXISTING CONDITIONS AND DEMOLITION

SCALE: 1" = 40'

C-007

Plot: C-007.dwg, 10/16/2018, 4:28pm, By: Aclibrist
Tighe & Bond: J:\R\0317 Ranger Solar\R-0317-4 Nutmeg\Drawings\Sheets\Permit Drawings\Permit Drawings.dwg

NOTE:
REFER TO THE NUTMEG SOLAR PROJECT SOIL
EROSION AND SEDIMENT CONTROL PLAN
DRAWINGS FOR CONSTRUCTION STORMWATER
CONTROL MEASURES, CONSTRUCTION
SEQUENCING, AND PHASING INFORMATION.

SEE SHEET C-005

MAP 100, LOT 12
N/F
JAMES T. LEBEVRE
VOL 1041, PG 45
R.O.W. EASEMENT
(NOT LOCATED)

INTERNAL
PROPERTY LINE

LIMIT OF
WORK

LIMIT OF
CLEARING

ELECTRIC
TRANSMISSION
RIGHT-OF-WAY

PROPERTY
LINE

60' REAR
PROPERTY SETBACK


SEE SHEET C-009

CLEAR AND
GRUB


INTERNAL
PROPERTY LINE

SEE SHEET C-012



SEE SHEET C-007

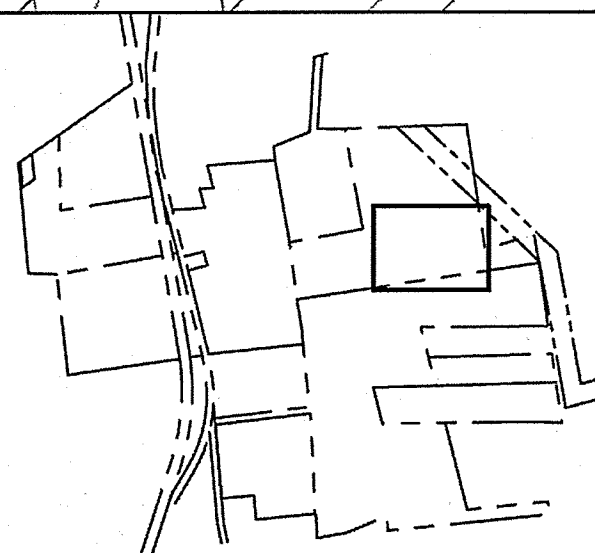

KEY PLAN: 1" = 1,500'

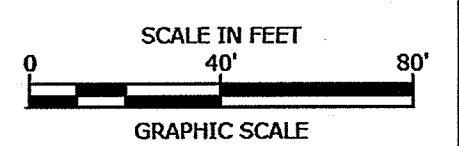

Tighe & Bond
Engineers | Environmental Specialists

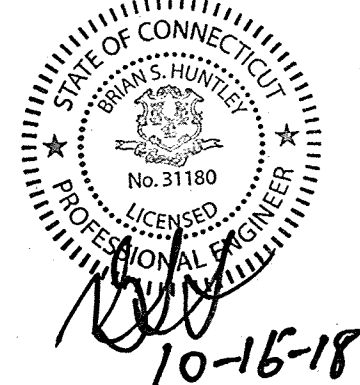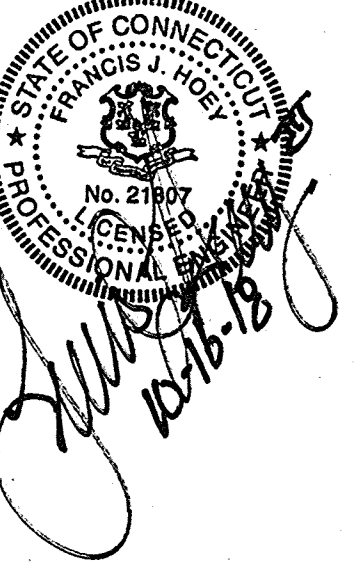

PERMIT DRAWINGS- NOT FOR CONSTRUCTION


**Nutmeg
Solar Project**

**Nutmeg Solar,
LLC**

**Enfield,
Connecticut**

VERIFY SCALE
BAR IS 1 INCH ON
ORIGINAL DRAWING
IF NOT ONE INCH ON
THIS SHEET, ADJUST
SCALES ACCORDINGLY



0	-	Initial Release
MARK	DATE	DESCRIPTION
PROJECT NO:	R-0317	
DATE:	2018/09/12	
FILE:	Permit Drawings.dwg	
DRAWN BY:	ELD	
CHECKED:	BSH/BA/JEC	
APPROVED:	FJH	
EXISTING CONDITIONS AND DEMOLITION		
SCALE:	1" = 40'	
C-008		

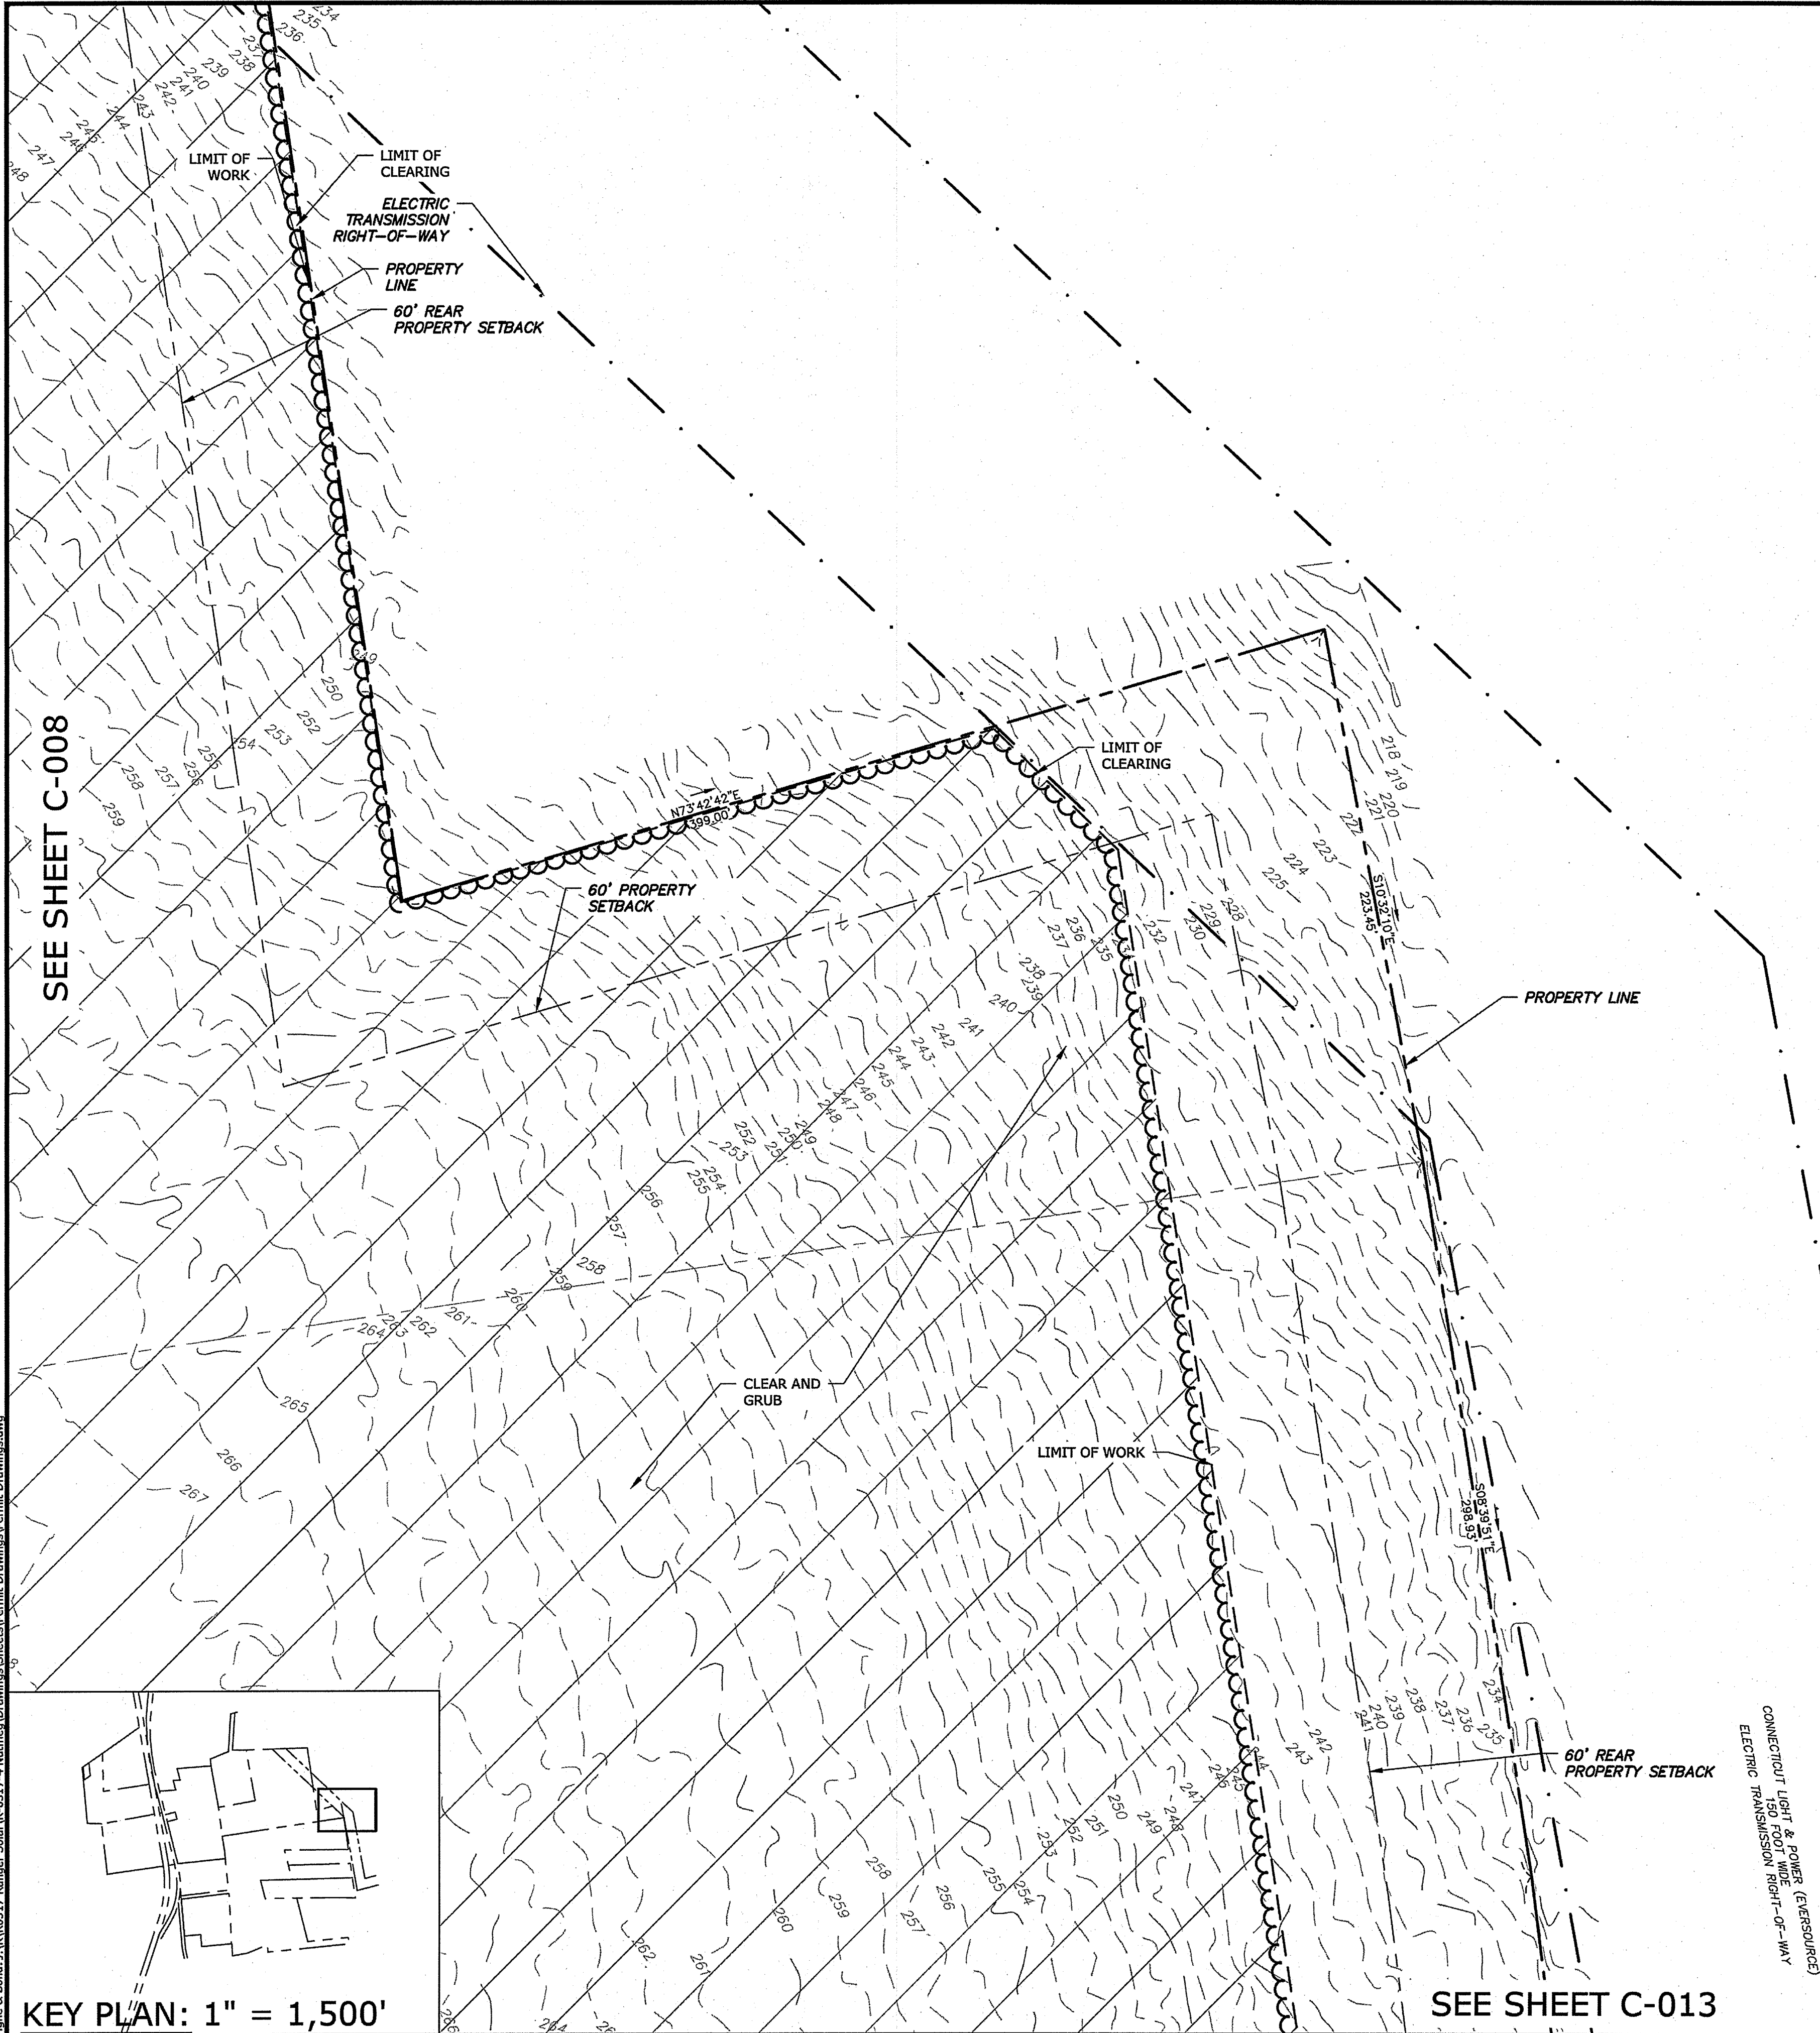

NOTE:
REFER TO THE NUTMEG SOLAR PROJECT SOIL
EROSION AND SEDIMENT CONTROL PLAN
DRAWINGS FOR CONSTRUCTION STORMWATER
CONTROL MEASURES, CONSTRUCTION
SEQUENCING, AND PHASING INFORMATION.



Tighe & Bond
Engineers | Environmental Specialists

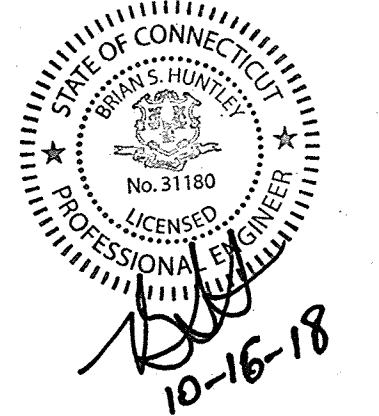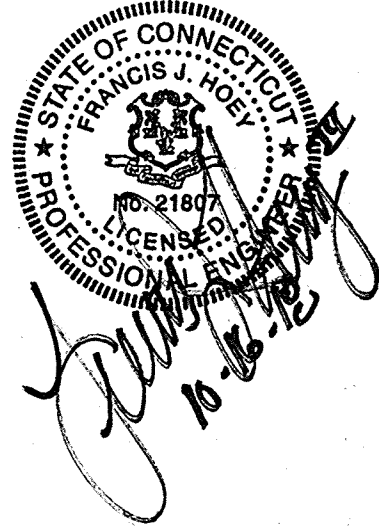

PERMIT DRAWINGS- NOT FOR CONSTRUCTION

**Nutmeg
Solar Project**

**Nutmeg Solar,
LLC**

Enfield,
Connecticut

VERIFY SCALE
BAR IS 1 INCH ON
ORIGINAL DRAWING
IF NOT ONE INCH ON
THIS SHEET, ADJUST
SCALES ACCORDINGLY


0	-	Initial Release
MARK	DATE	DESCRIPTION
PROJECT NO: R-0317		
DATE: 2018/09/12		
FILE: Permit Drawings.dwg		
DRAWN BY: ELD		
CHECKED: BSH/BA/JEC		
APPROVED: FIH		

EXISTING CONDITIONS AND
DEMOLITION

SCALE: 1" = 40'

C-009


MAP 109, LOT 06
N/F
KELLIHER REALTY, LLC
VOL 2635, PG 237

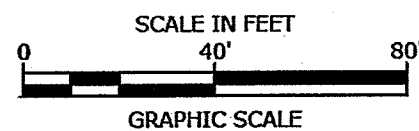

SEE SHEET C-008

SEE SHEET C-013

KEY PLAN: 1" = 1,500'

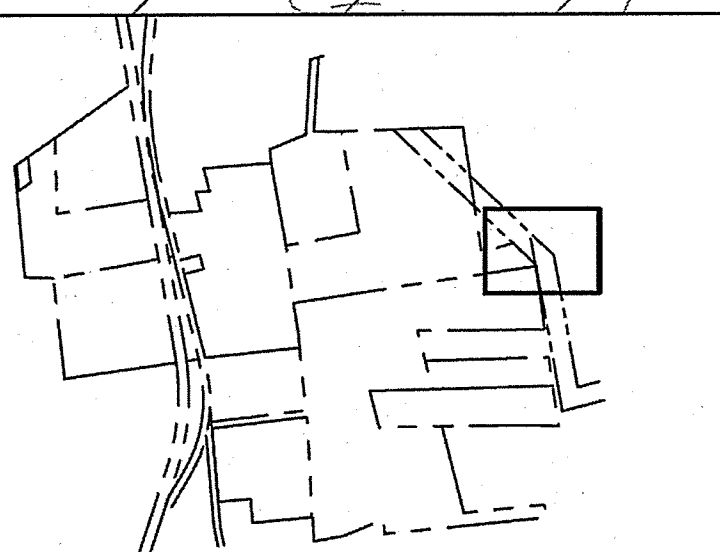

Last Saved: 10/15/2018 7:20:01 PM By: DCM
Tighe & Bond: 11/16/2017 Range: 50000-0317-4 Nutmeg Solar Project Permit Drawings.dwg




NOTE:
REFER TO THE NUTMEG SOLAR PROJECT SOIL
EROSION AND SEDIMENT CONTROL PLAN
DRAWINGS FOR CONSTRUCTION STORMWATER
CONTROL MEASURES, CONSTRUCTION
SEQUENCING, AND PHASING INFORMATION.

SEE SHEET C-011

SEE SHEET C-014

KEY PLAN: 1" = 1,500'



MAP 102, LOT 63
N/F
ENFIELD TRANSIT MIX, LLC
VOL. 2629, PG. 523

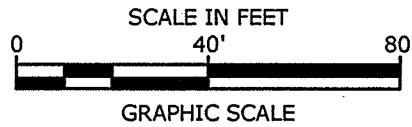

MAP 102, LOT 50
N/F
JARMOC FARMS, LLC &
JARMOC REAL ESTATE, LLC
VOL. 1579, PG. 346

Tighe & Bond
Engineers | Environmental Specialists

PERMIT DRAWINGS- NOT FOR CONSTRUCTION

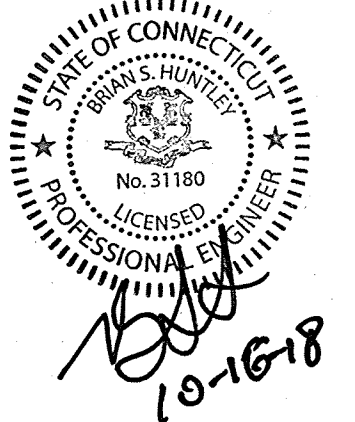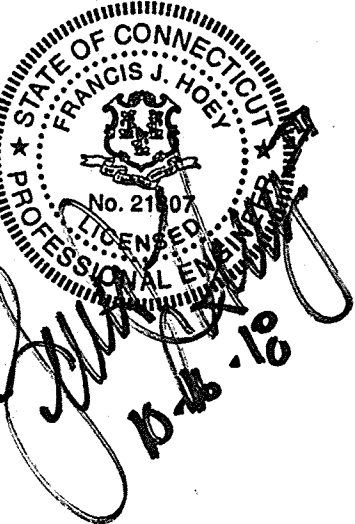

**Nutmeg
Solar Project**

Nutmeg Solar,
LLC

Enfield,
Connecticut

VERIFY SCALE


BAR IS 1 INCH ON
ORIGINAL DRAWING
0 1 INCH
IF NOT ONE INCH ON
THIS SHEET, ADJUST
SCALES ACCORDINGLY

MARK	DATE	DESCRIPTION
0		Initial Release
PROJECT NO: R-0317		
DATE: 2018/09/12		
FILE: Permit Drawings.dwg		
DRAWN BY: ELD		
CHECKED: BSH/BA/JEC		
APPROVED: FJH		

EXISTING CONDITIONS AND
DEMOLITION

SCALE: 1" = 40'



C-010

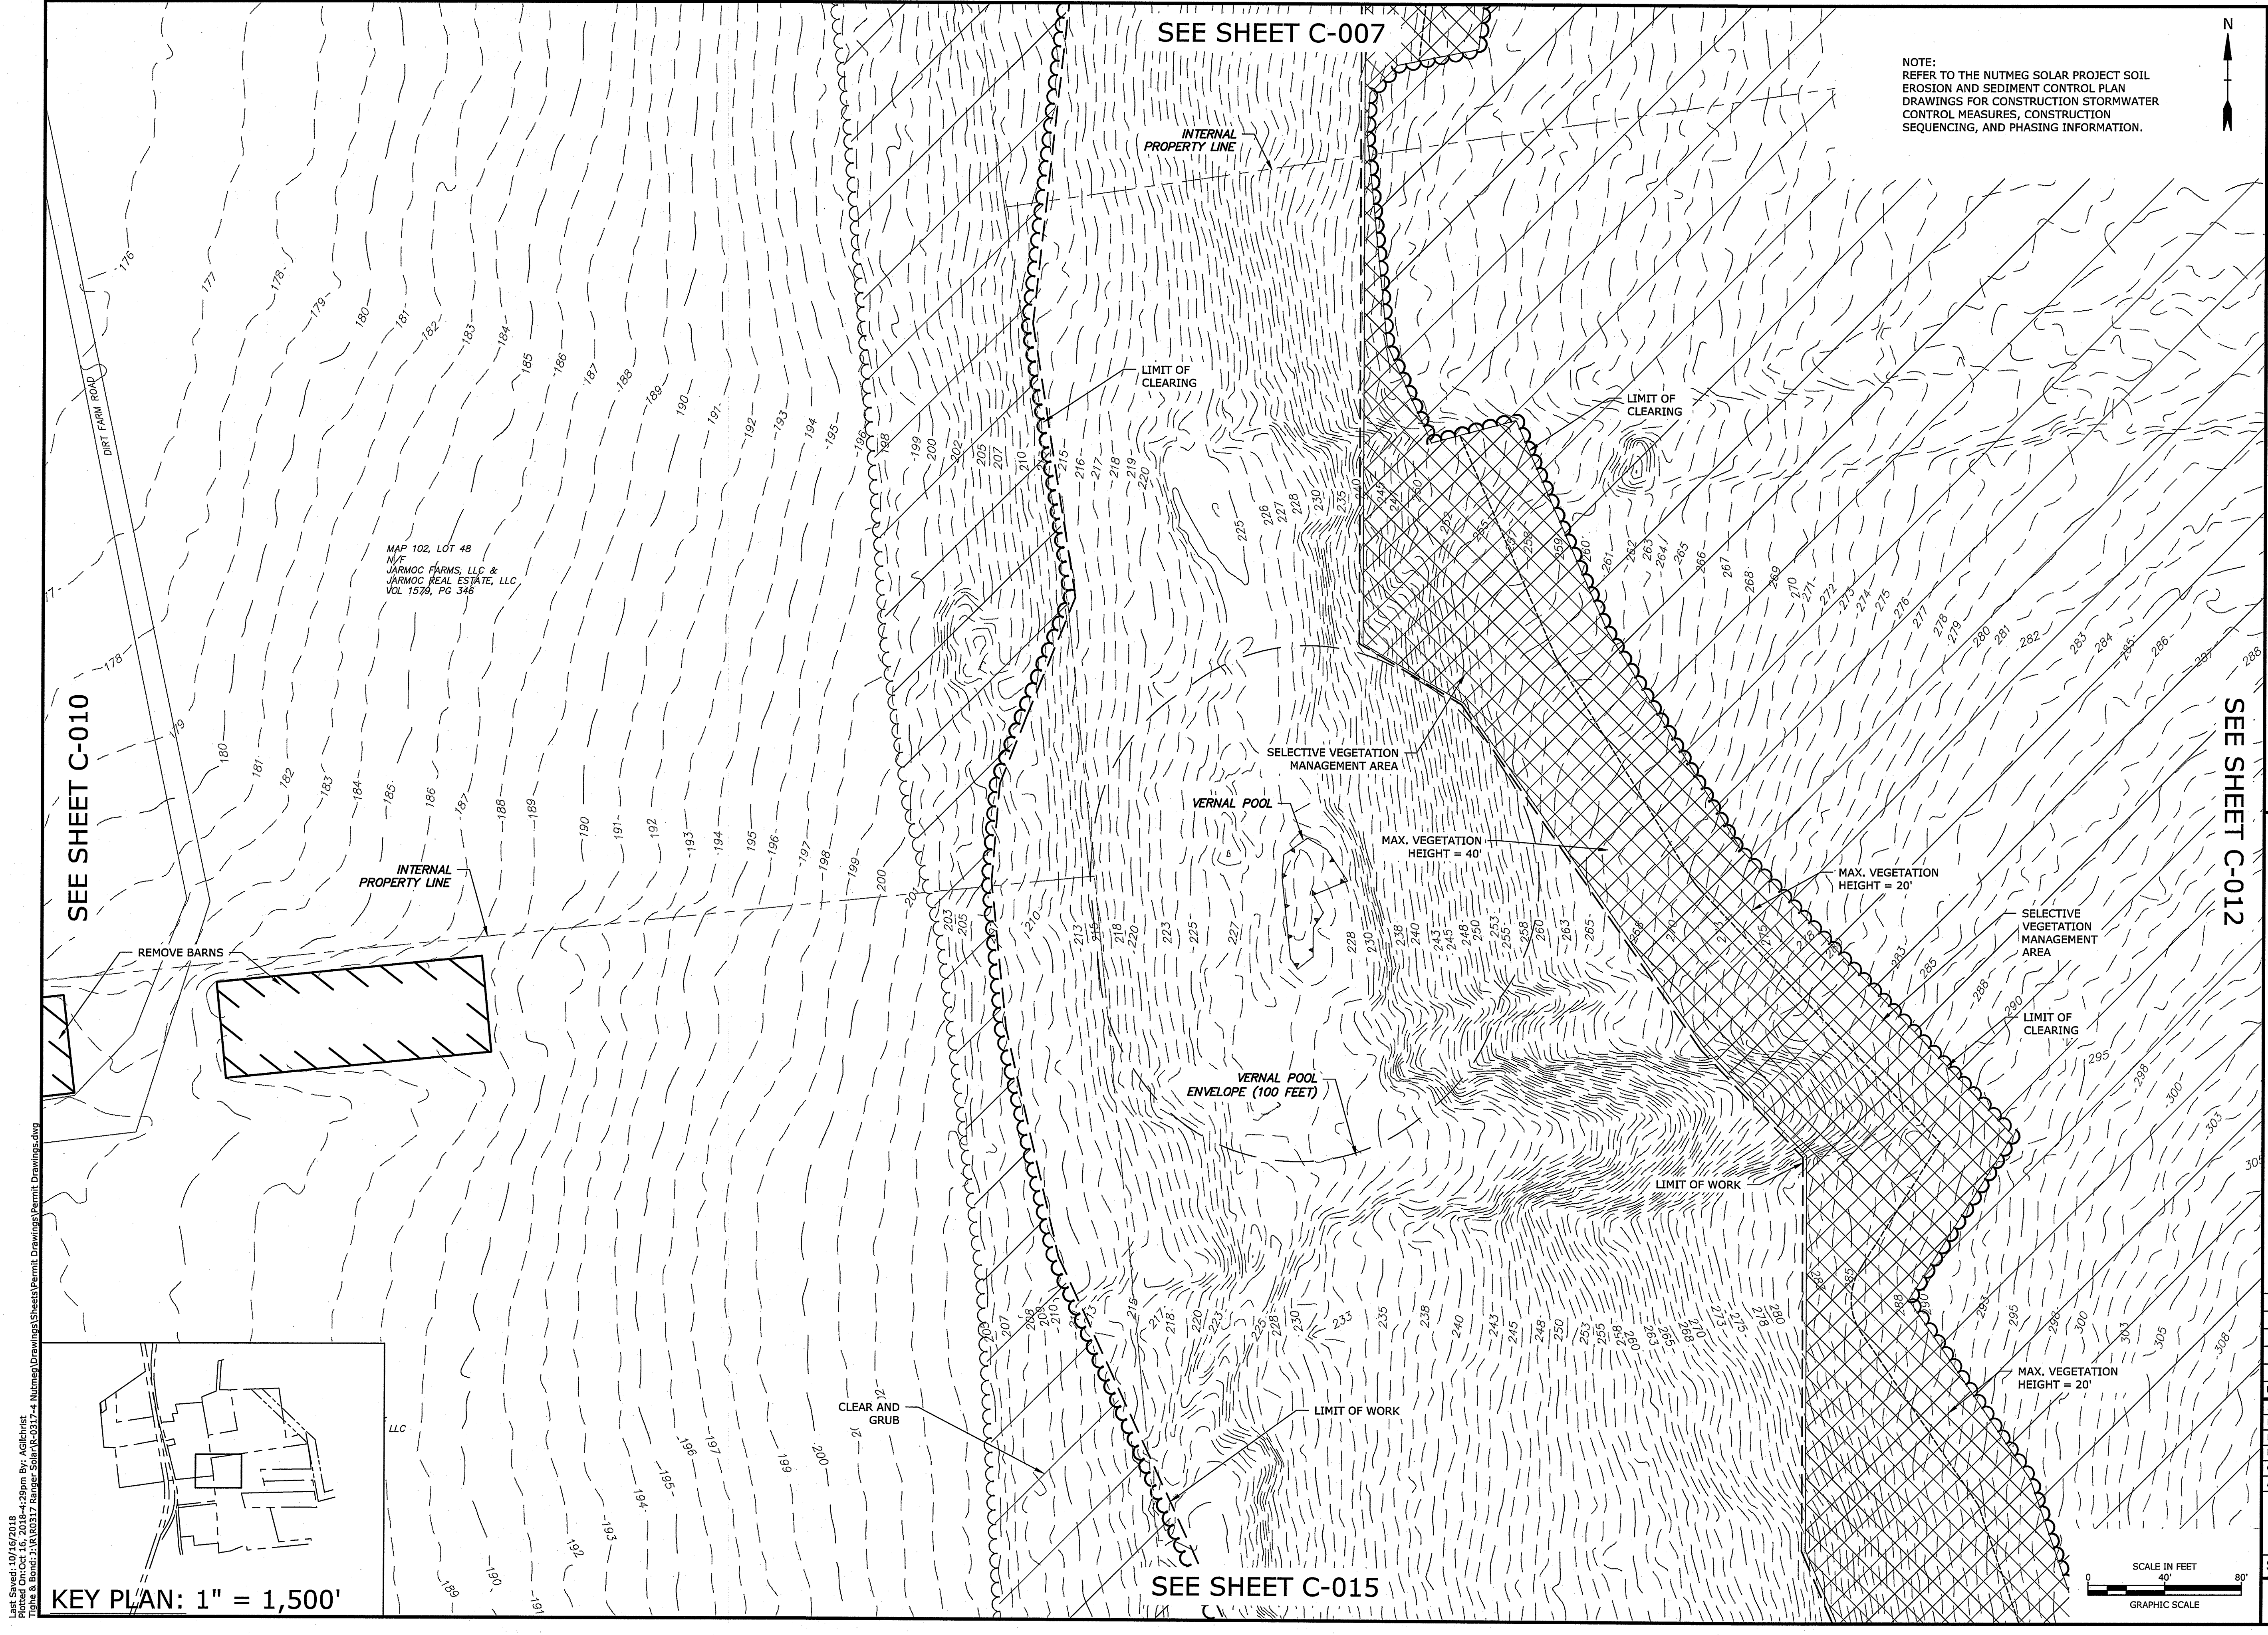

NOTE:
REFER TO THE NUTMEG SOLAR PROJECT SOIL
EROSION AND SEDIMENT CONTROL PLAN
DRAWINGS FOR CONSTRUCTION STORMWATER
CONTROL MEASURES, CONSTRUCTION
SEQUENCING, AND PHASING INFORMATION.



Tighe & Bond
Engineers | Environmental Specialists

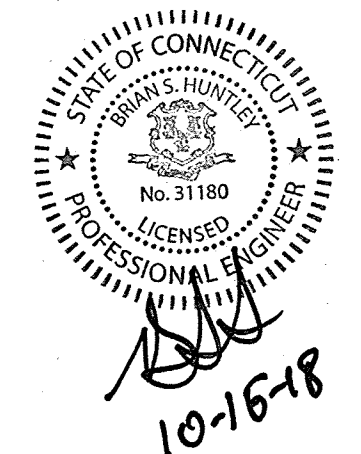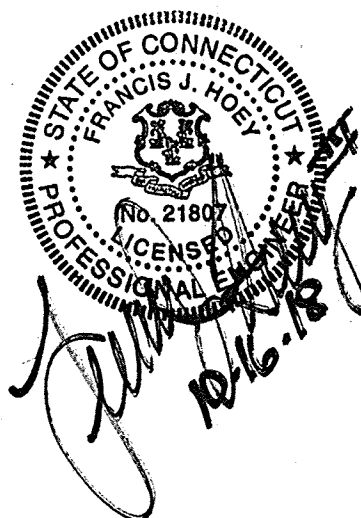

PERMIT DRAWINGS- NOT FOR CONSTRUCTION

**Nutmeg
Solar Project**

Nutmeg Solar,
LLC

Enfield,
Connecticut

VERIFY SCALE
BAR IS 1 INCH ON
ORIGINAL DRAWING
0 1 INCH
IF NOT ONE INCH ON
THIS SHEET, ADJUST
SCALES ACCORDINGLY

PROJECT NO:	R-0317
DATE:	2018/09/12
FILE:	Permit Drawings.dwg
DRAWN BY:	ELD
CHECKED:	BSH/BA/JEC
APPROVED:	FJH

EXISTING CONDITIONS AND
DEMOLITION

SCALE: 1" = 40'

C-011

SEE SHEET C-010


SEE SHEET C-007

SEE SHEET C-012

SEE SHEET C-015

KEY PLAN: 1" = 1,500'

Last Saved: 10/16/2018
Plotted On: Oct 16, 2018 4:29pm By: Agilinet
Tighe & Bond: \\AR0317 Ranger Solar-C-0317-4 Nutmeg Drawings\Sheets\Permit Drawings\Permit Drawings.dwg

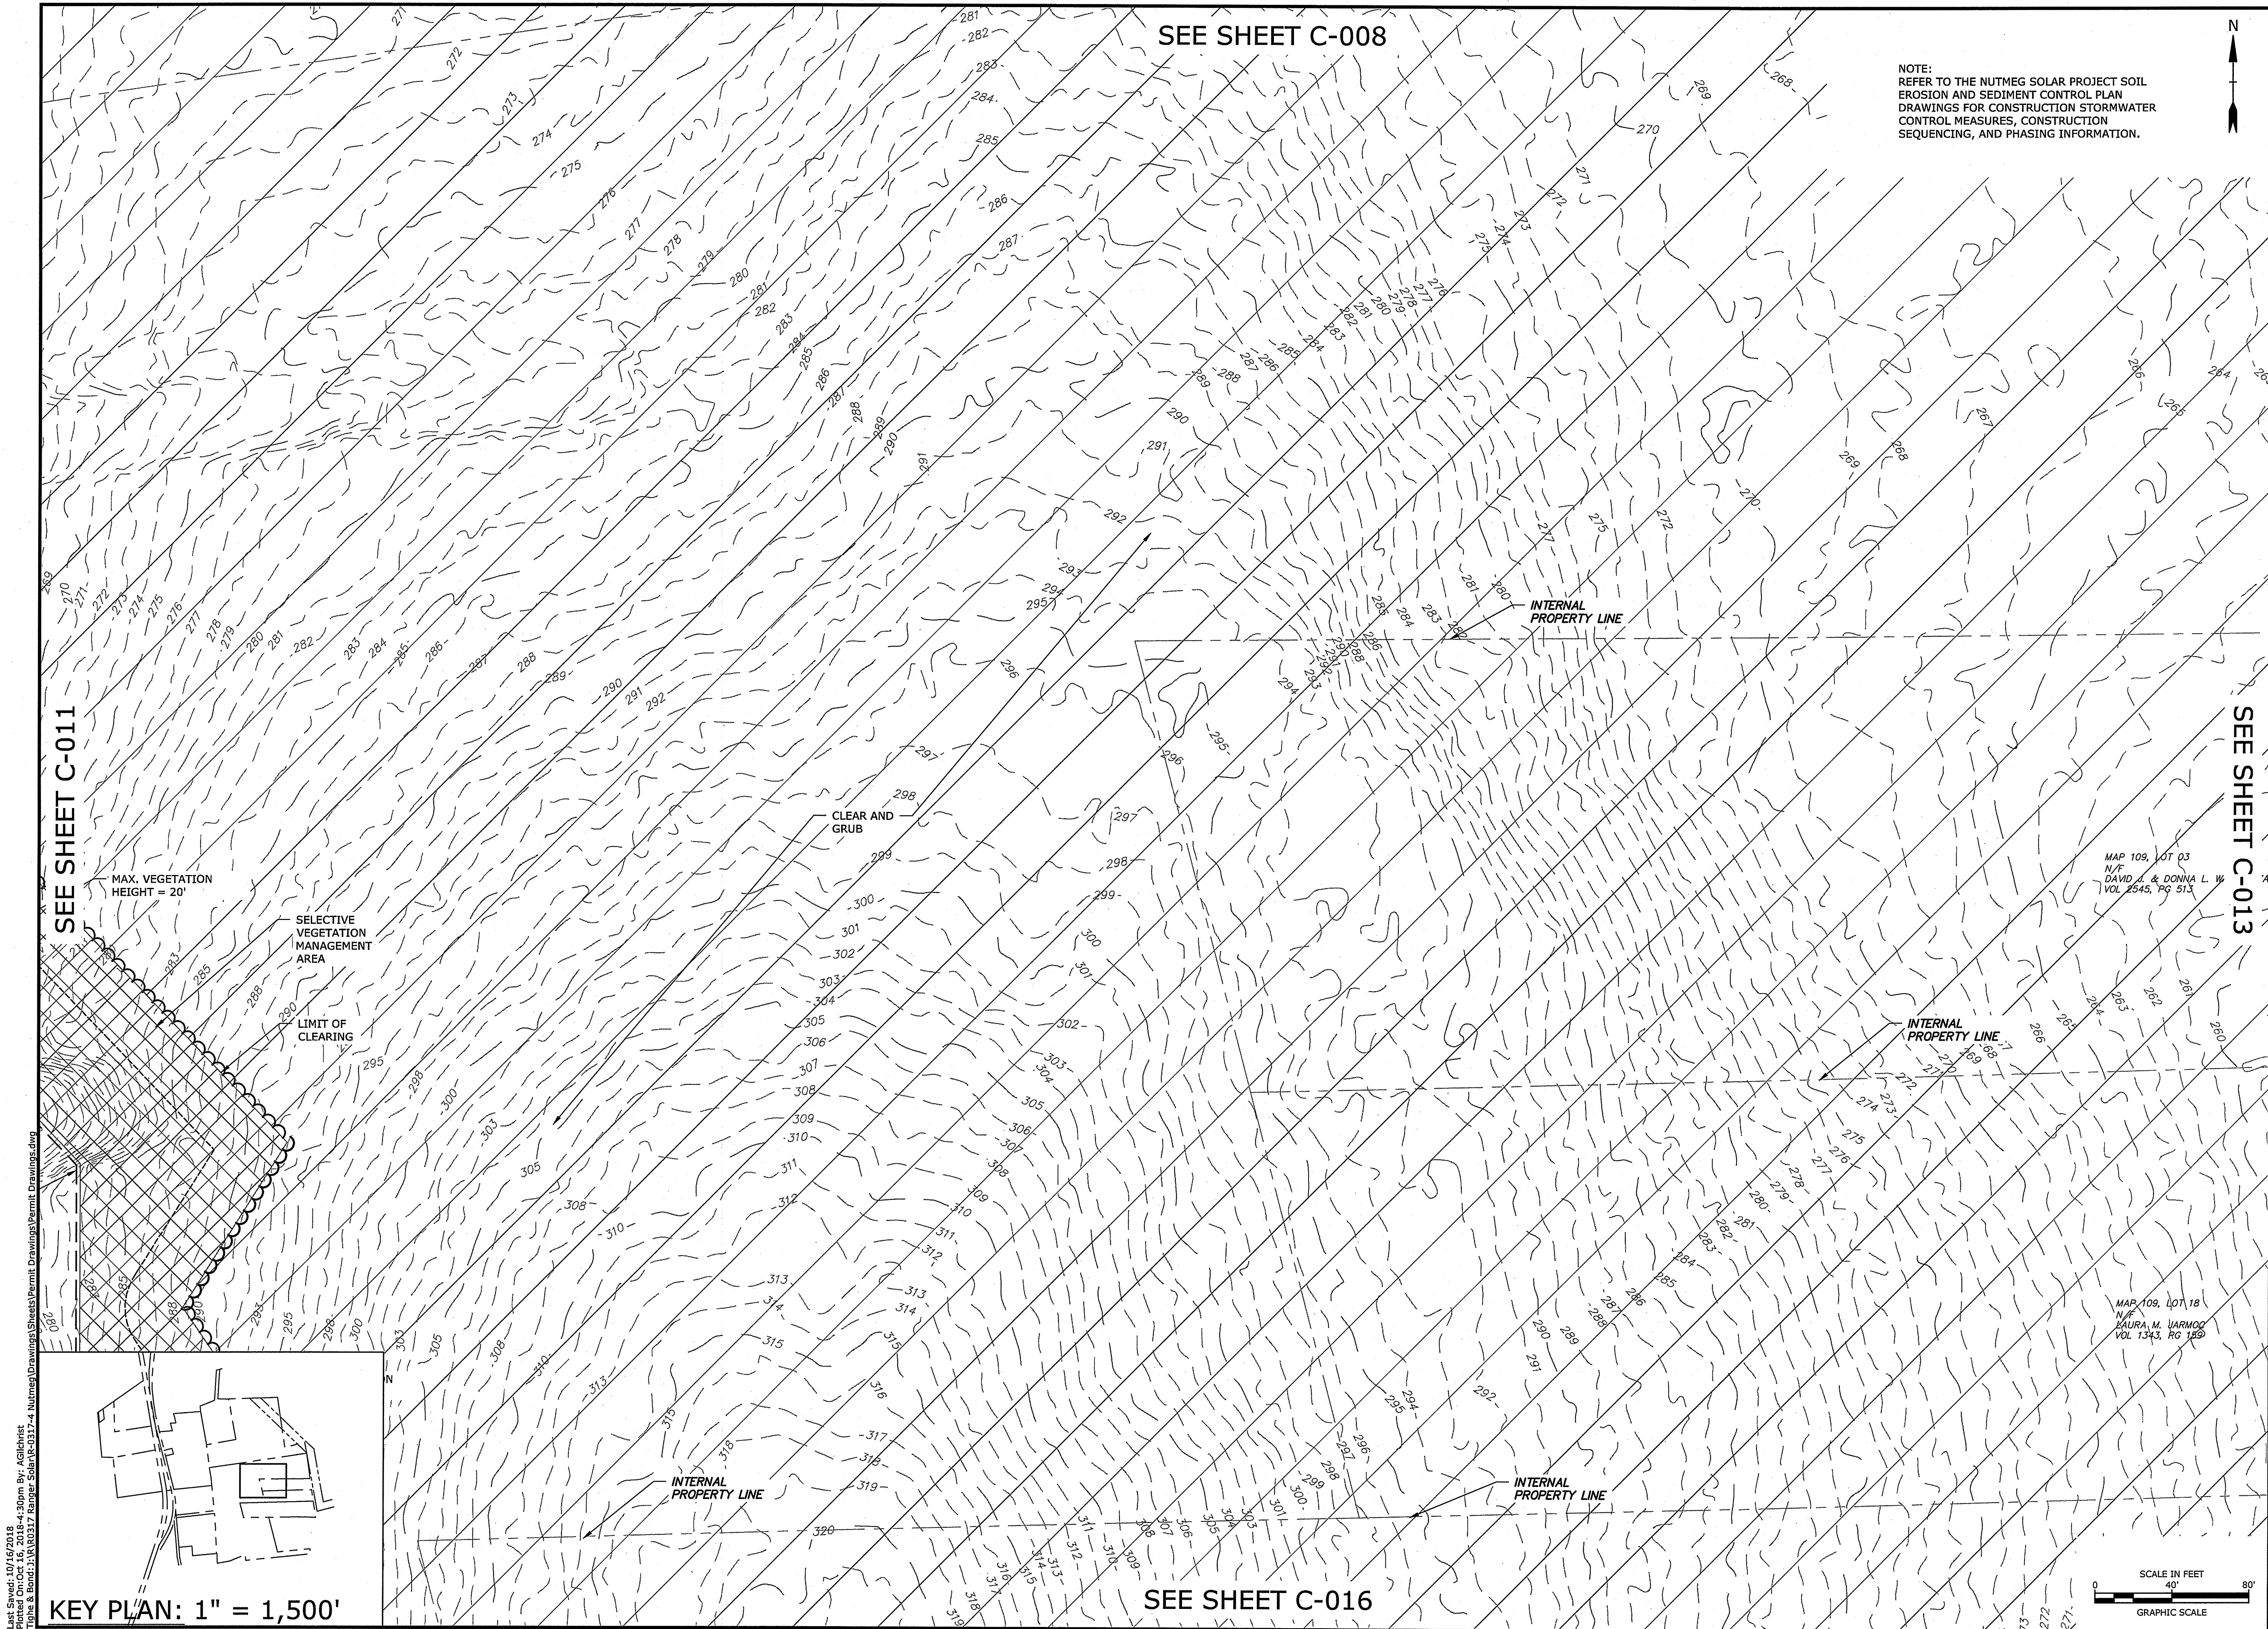

Last Saved: 10/16/2018
Plotted On: Oct 16, 2018 4:30pm By: Agilchrist
Tighe & Bond: 11/16/2017 Ranger Solar R-0317-4 Nutmeg Drawings Sheets Permit Drawings.dwg

SEE SHEET C-011

SEE SHEET C-008



NOTE:
REFER TO THE NUTMEG SOLAR PROJECT
EROSION AND SEDIMENT CONTROL PLAN
DRAWINGS FOR CONSTRUCTION STORMWATER
CONTROL MEASURES, CONSTRUCTION
SEQUENCING, AND PHASING INFORMATION.

SEE SHEET C-013

SEE SHEET C-016

Tighe&Bond
Engineers | Environmental Specialists

PERMIT DRAWINGS- NOT FOR CONSTRUCTION

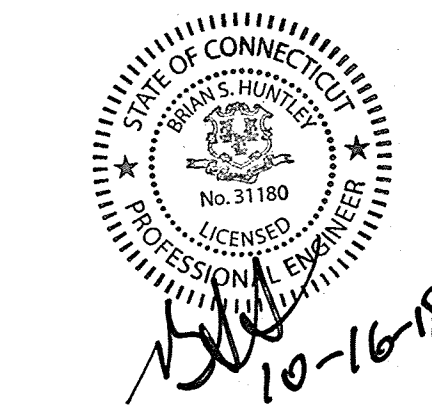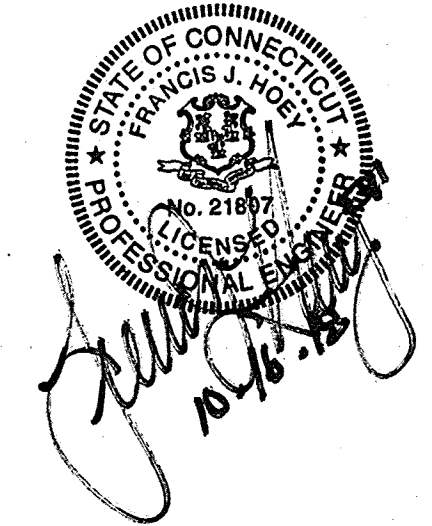

**Nutmeg
Solar Project**

Nutmeg Solar,
LLC

Enfield,
Connecticut

VERIFY SCALE
BAR IS 1 INCH ON
ORIGINAL DRAWING
0 1 INCH
IF NOT ONE INCH ON
THIS SHEET, ADJUST
SCALES ACCORDINGLY


0	-	Initial Release
MARK	DATE	DESCRIPTION
PROJECT NO:	R-0317	
DATE:	2018/09/12	
FILE:	Permit Drawings.dwg	
DRAWN BY:	ELD	
CHECKED:	BSH/BA/JEC	
APPROVED:	FJH	

EXISTING CONDITIONS AND
DEMOLITION

SCALE: 1" = 40'

C-012

Last Saved: 10/16/2018
Printed On: Oct 16, 2018 4:39pm By: Agilchrist
Tighe & Bond: J:\R\0317-Ranger Solar\0317-4 Nutmeg\Drawings\Sheets\Permit Drawings\Permit Drawings.dwg

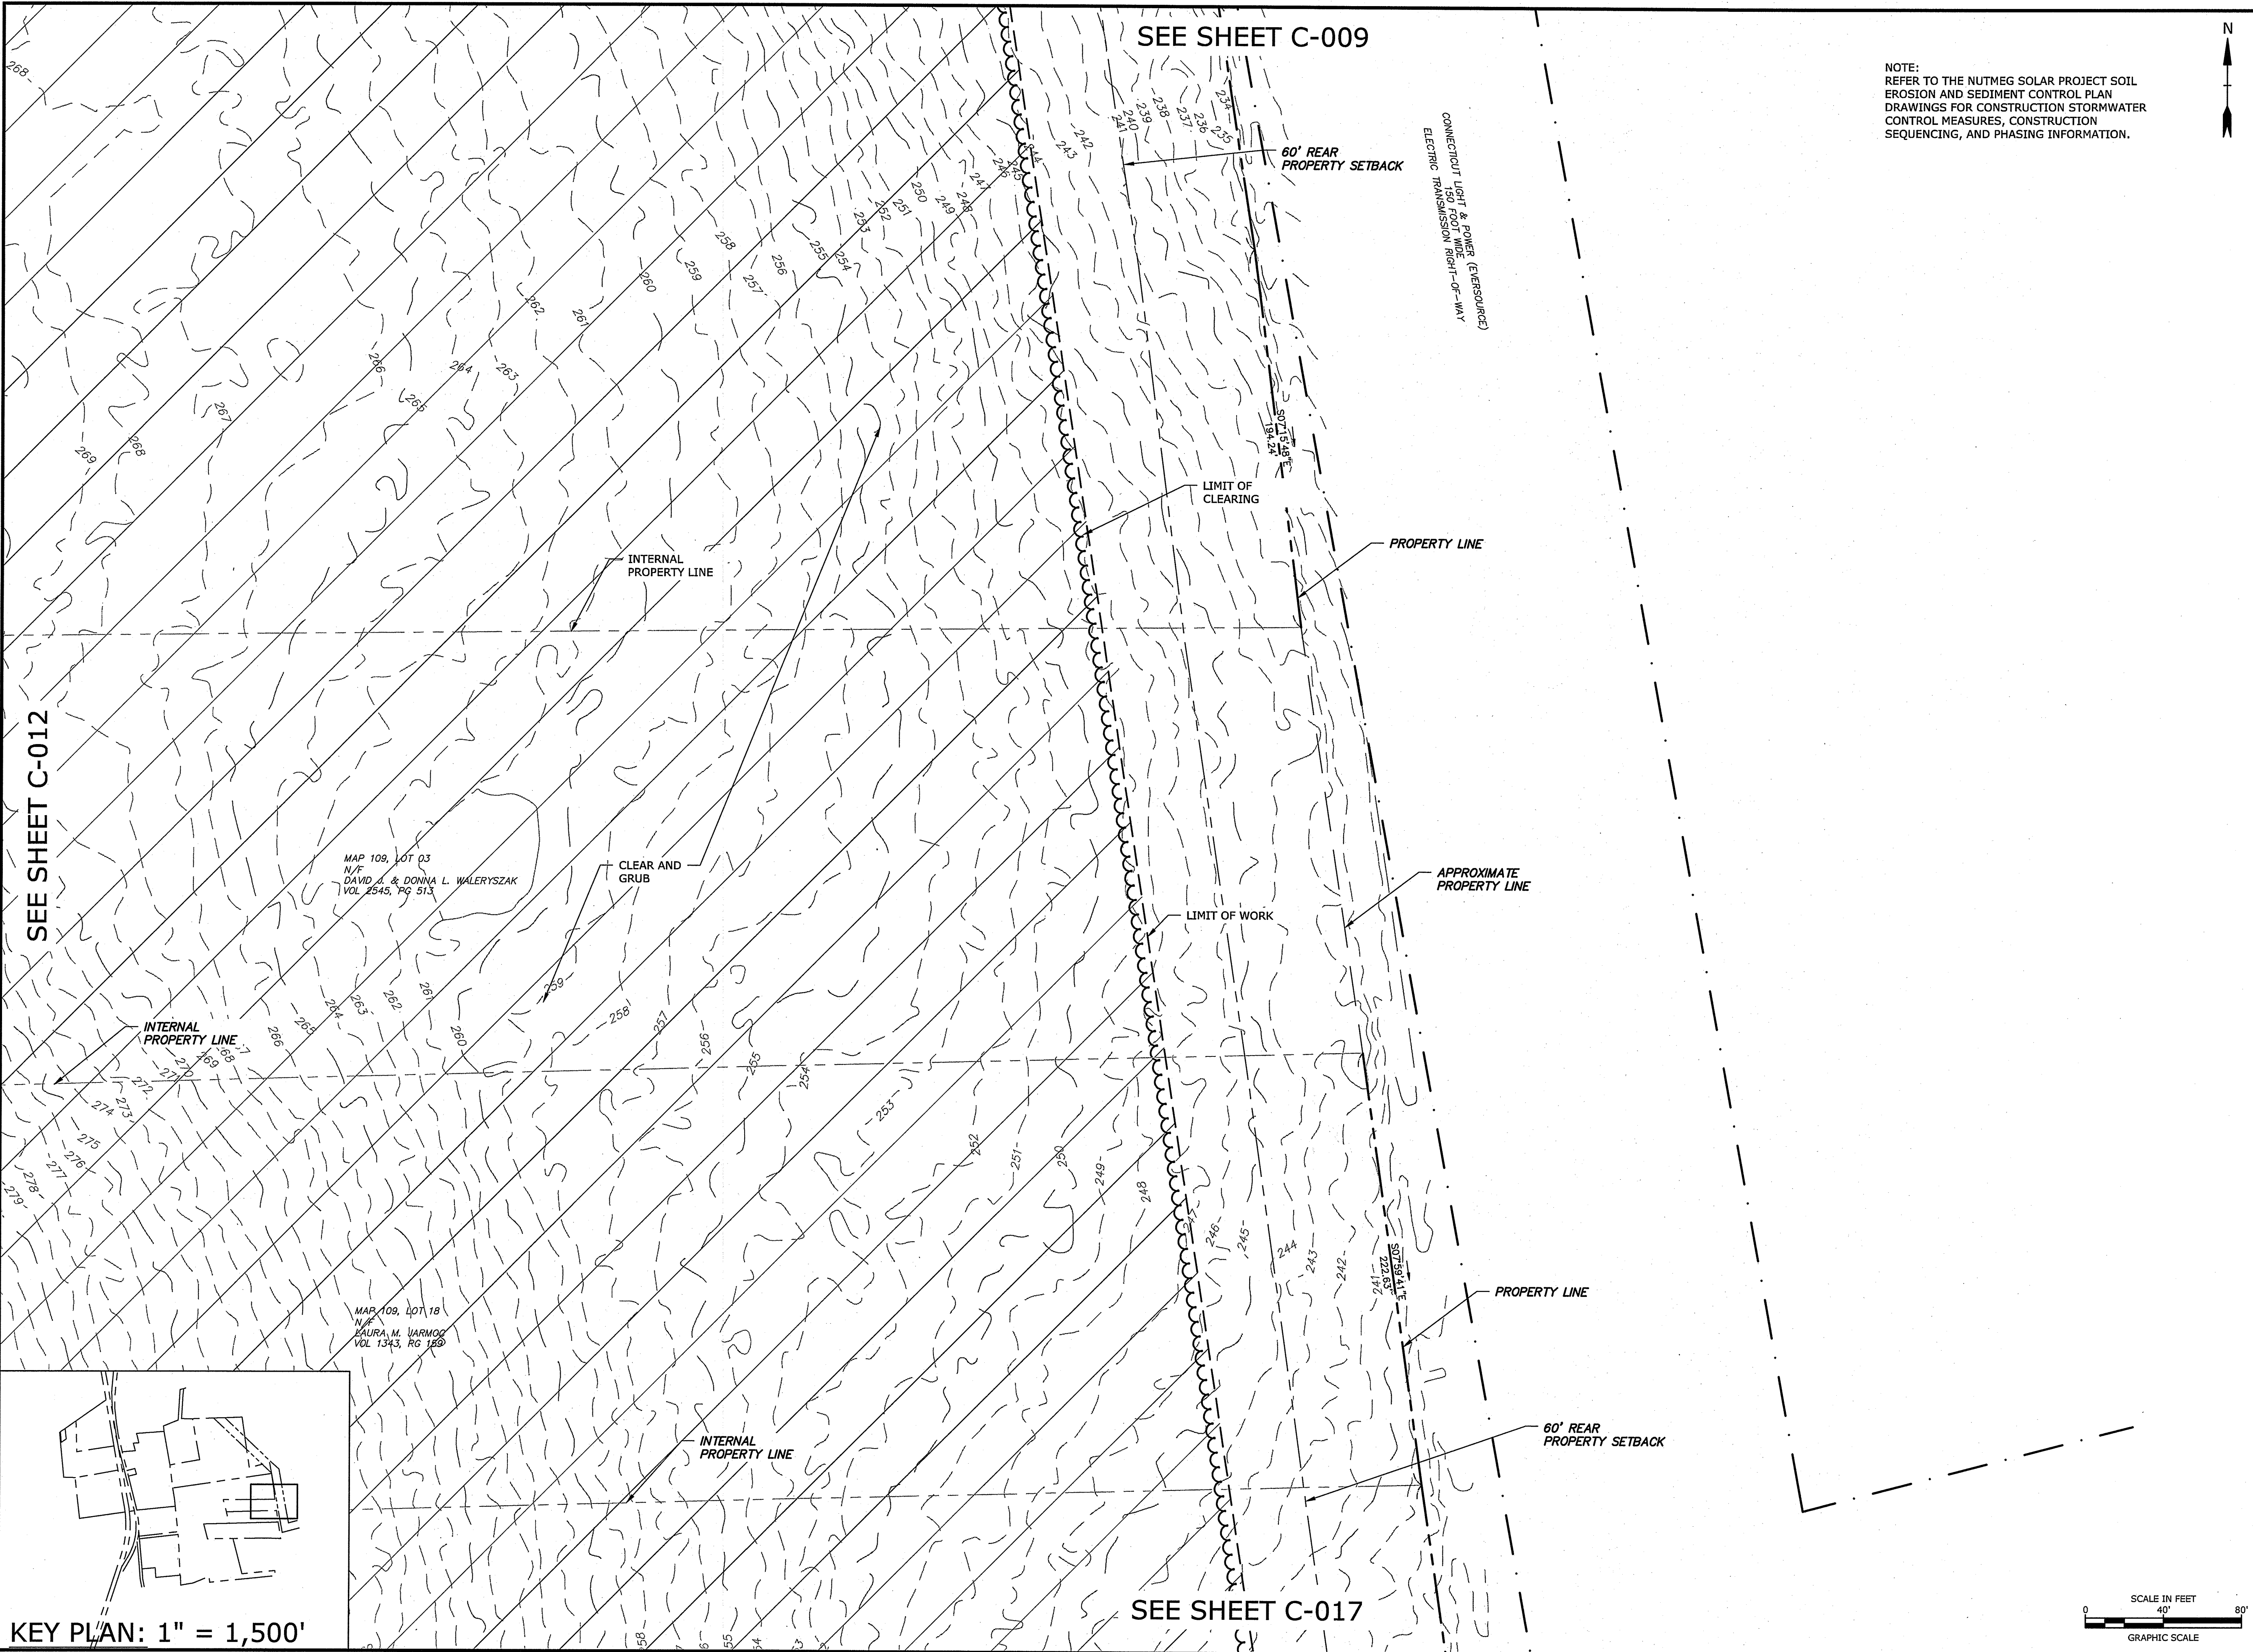


NOTE:
REFER TO THE NUTMEG SOLAR PROJECT SOIL
EROSION AND SEDIMENT CONTROL PLAN
DRAWINGS FOR CONSTRUCTION STORMWATER
CONTROL MEASURES, CONSTRUCTION
SEQUENCING, AND PHASING INFORMATION.



Tighe & Bond
Engineers | Environmental Specialists

PERMIT DRAWINGS- NOT FOR CONSTRUCTION

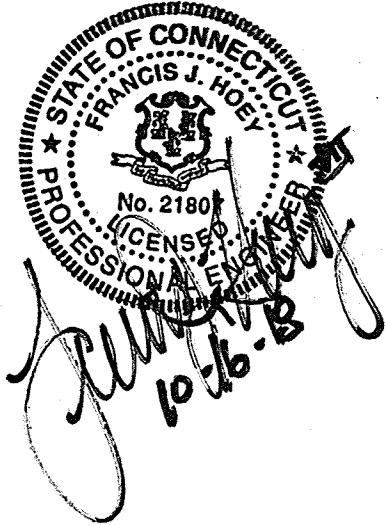

**Nutmeg
Solar Project**

Nutmeg Solar,
LLC

Enfield,
Connecticut

VERIFY SCALE
BAR IS 1 INCH ON
ORIGINAL DRAWING
0 1 INCH
IF NOT ONE INCH ON
THIS SHEET, ADJUST
SCALES ACCORDINGLY

MARK	DATE	DESCRIPTION
0		Initial Release
PROJECT NO: R-0317		
DATE: 2018/09/12		
FILE: Permit Drawings.dwg		
DRAWN BY: ELD		
CHECKED: BSH/BA/JEC		
APPROVED: FJH		

EXISTING CONDITIONS AND
DEMOLITION

SCALE: 1" = 40'

C-013

MAP 102, LOT 63
N/F
ENFIELD TRANSIT MIX, LLC
VOL 2629, PG 523

**50' FRONT
PROPERTY SETBACK**

MAP 103, LOT 41
N/F
GREGORY M. &
KELLY A. WAYNE
VOL 1433, PG 273

PROPERTY LINE

MAP 102, LOT 50
N/F
JARMOC FARMS, LLC &
JARMOC REAL ESTATE, LLC
VOL 1579, PG 346

SEE SHEET C-015

— 35' SIDE PROPERTY
SETBACK

50 FOOT R.O.W. (VOL-313, PG 329 "PARCEL 2"
EASEMENT GRANTED TO CL&P VOL. 200, PG. 492

LIMIT OF
CLEARING

CLEAR AND GRUB

MAP 108, LOT 06
N/F
JARMOC FARMS, LLC &
JARMOC REAL ESTATE, LLC
VOL 1579, PG 346

50' FRONT
PROPERTY SETBACK

SEE SHEET C-018

A horizontal scale bar with tick marks at 0, 40, and 80 feet. The text "SCALE IN FEET" is centered above the bar, and "GRAPHIC SCALE" is centered below it.

PERMIT DRAWINGS- NOT FOR CONSTRUCTION

Nutmeg Solar Project

**Nutmeg Solar,
LLC**

Enfield,
Connecticut

VERIFY SCALE

BAR IS 1 INCH ON
ORIGINAL DRAWING

0  1 INCH

IF NOT ONE INCH ON
THIS SHEET, ADJUST
SCALES ACCORDINGLY

0	-	Initial Release
MARK	DATE	DESCRIPTION
PROJECT NO:		R-0317
DATE:		2018/09/12
FILE: Permit Drawings.dwg		
DRAWN BY:		ELD
CHECKED:		BSH/BA/JEC
APPROVED:		FHJ

EXISTING CONDITIONS AND DEMOLITION

SCALE: 1" = 40'

C-014

KEY PLAN: 1" = 1,500'

Last Saved: 10/15/2018
 Plotted On: Oct 16, 2018-7:31am By: DGM
 Title & Bond: J:\R\0317 Ranger Solar\R-0317-4 Nutmeg Drawings\Sheets\Permit Drawings\Permit Drawings.dwg

NOTE:
REFER TO THE NUTMEG SOLAR PROJECT SOIL
EROSION AND SEDIMENT CONTROL PLAN
DRAWINGS FOR CONSTRUCTION STORMWATER
CONTROL MEASURES, CONSTRUCTION
SEQUENCING, AND PHASING INFORMATION.

MAP 102, LOT 50
N/F
JARMOC FARMS, LLC &
JARMOC REAL ESTATE, LLC
VOL 1579, PG 346

MAP 108, LOT 06
N/F
JARMOC FARMS, LLC &
JARMOC REAL ESTATE, LLC
VOL 1579, PG 346

MAP 108, LOT 06
N/F
JARMOC FARMS, LLC &
JARMOC REAL ESTATE, LLC
VOL 1579, PG 346

SEE SHEET C-011



SEE SHEET C-016

SEE SHEET C-019

SEE SHEET C-018

KEY PLAN: 1" = 1,500'

Tighe & Bond
Engineers | Environmental Specialists

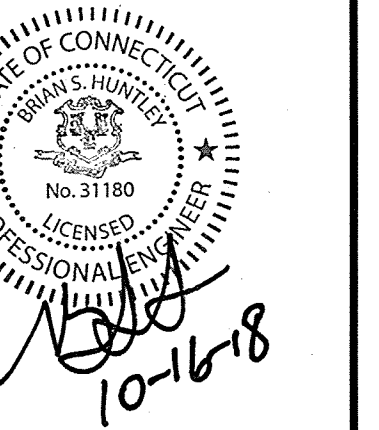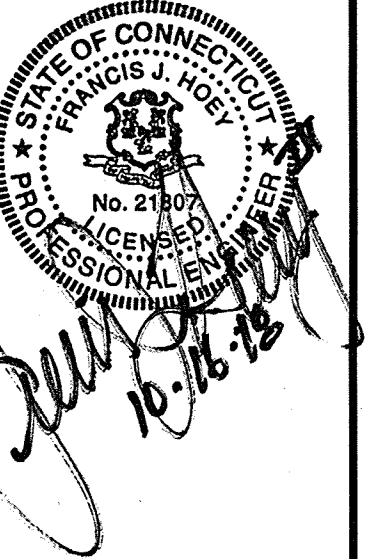

PERMIT DRAWINGS- NOT FOR CONSTRUCTION

**Nutmeg
Solar Project**

Nutmeg Solar,
LLC

Enfield,
Connecticut

VERIFY SCALE

BAR IS 1 INCH ON
ORIGINAL DRAWING
IF NOT ONE INCH ON
THIS SHEET, ADJUST
SCALES ACCORDINGLY

0	-	Initial Release
MARK	DATE	DESCRIPTION
PROJECT NO:	R-0317	
DATE:	2018/09/12	
FILE:	Permit Drawings.dwg	
DRAWN BY:	ELD	
CHECKED:	BSH/BA/JEC	
APPROVED:	FJH	

EXISTING CONDITIONS AND
DEMOLITION

SCALE: 1" = 40'

C-015



KEY PLAN: 1" = 1,500'

SEE SHEET C-019

SEE SHEET C-020

STATE OF CONNECTICUT
BRIAN S. HUNTLEY
No. 31180
LICENSED
PROFESSIONAL ENGINEER


10-16-18

C-016


SEE SHEET C-017

A horizontal graphic scale bar. Above the bar, the text "SCALE IN FEET" is centered. The bar has tick marks at 0, 40, and 80. Below the bar, the text "GRAPHIC SCALE" is centered. The bar is divided into segments: a black segment from 0 to 10, a white segment from 10 to 20, a black segment from 20 to 30, a white segment from 30 to 40, a black segment from 40 to 60, and a white segment from 60 to 80.


Last Saved: 10/15/2018
Plotted On: Oct 16, 2018 7:32am By: DGN
Tighe & Bond 2018/09/12 10:16:17 Nutmeg Solar Project Permit Drawings.dwg

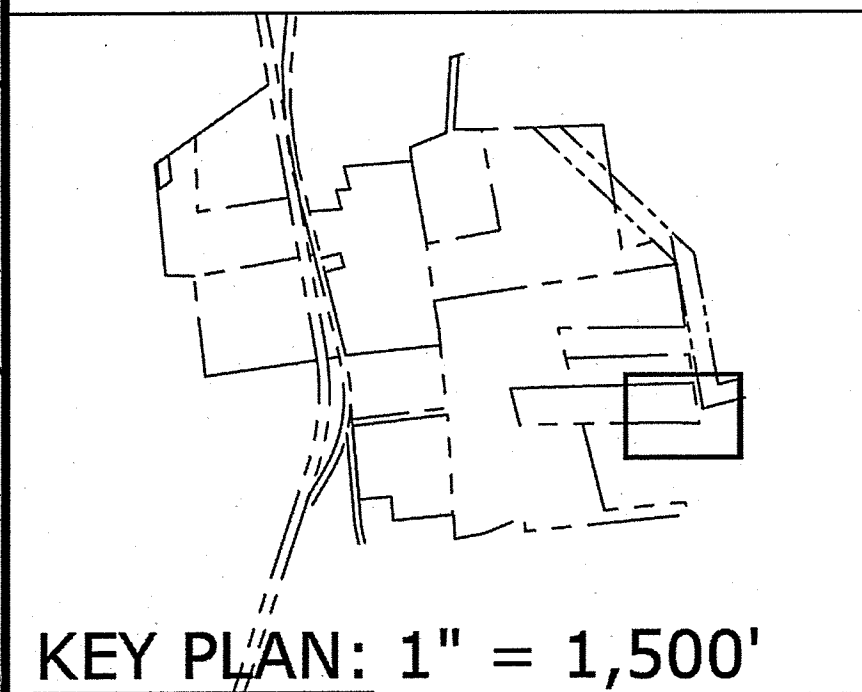

KEY PLAN: 1" = 1,500'


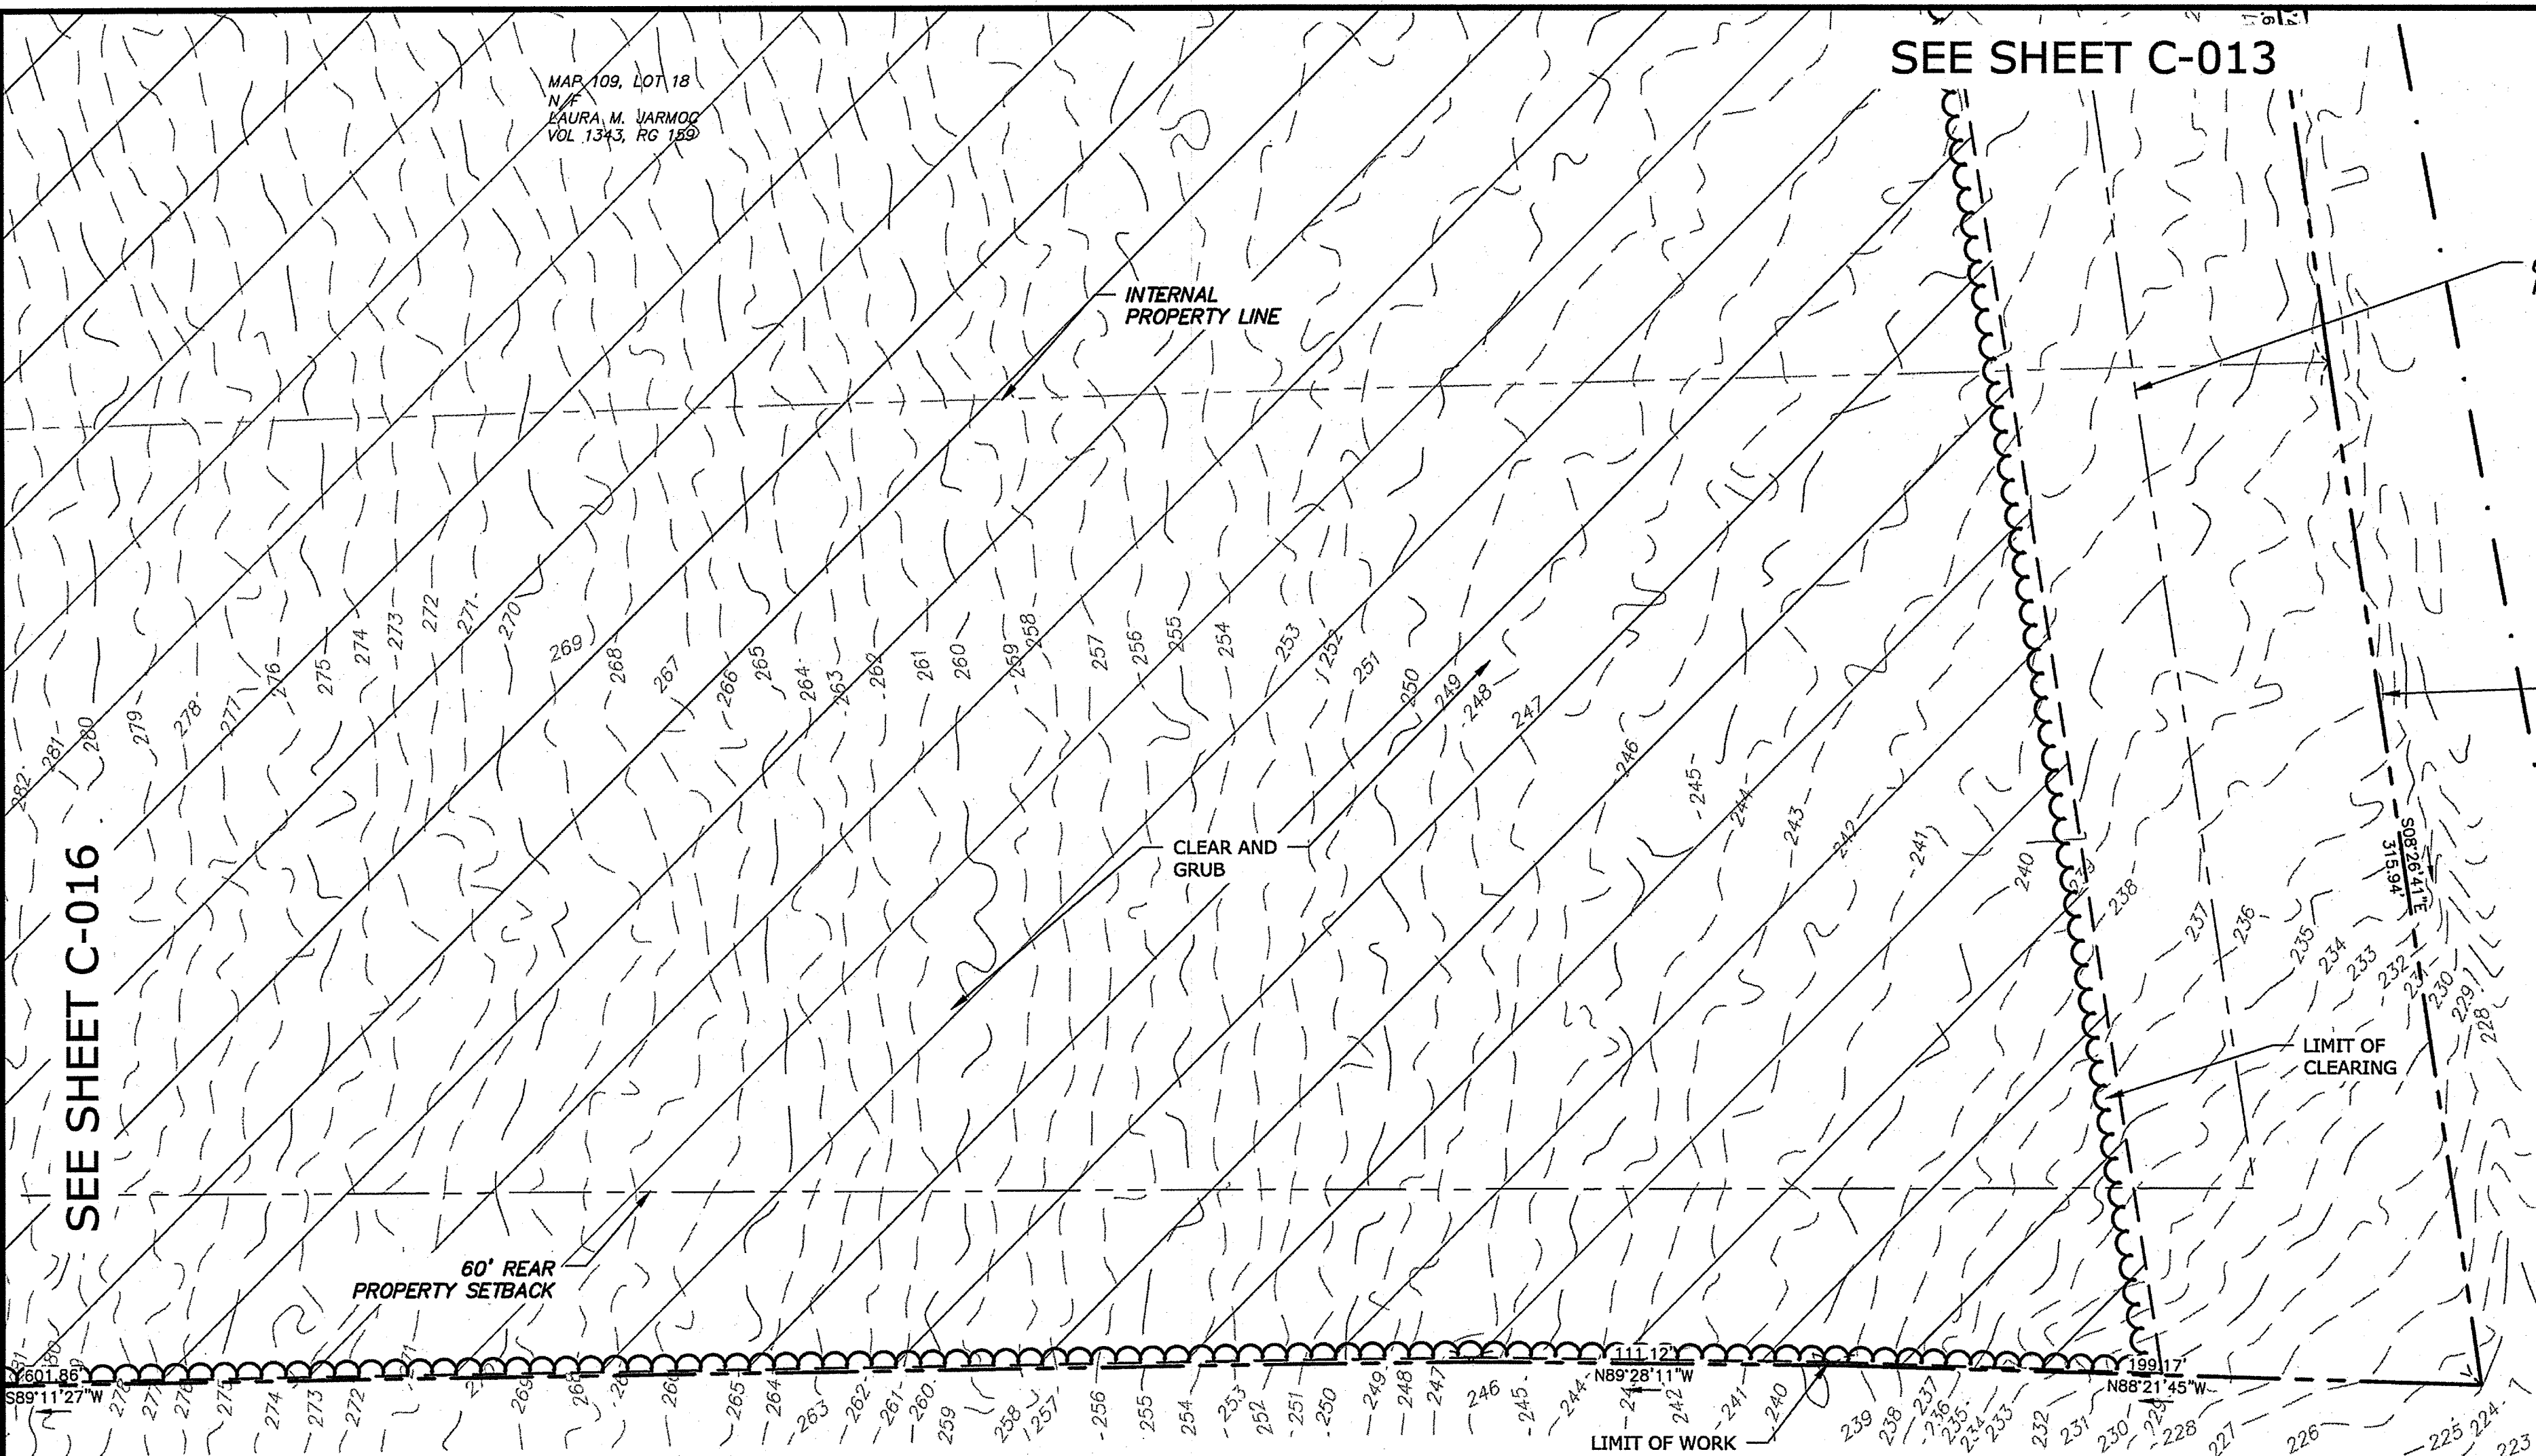


NOTE:
REFER TO THE NUTMEG SOLAR PROJECT SOIL
EROSION AND SEDIMENT CONTROL PLAN
DRAWINGS FOR CONSTRUCTION STORMWATER
CONTROL MEASURES, CONSTRUCTION
SEQUENCING, AND PHASING INFORMATION.

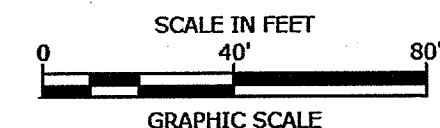

Tighe & Bond
Engineers | Environmental Specialists

PERMIT DRAWINGS- NOT FOR CONSTRUCTION

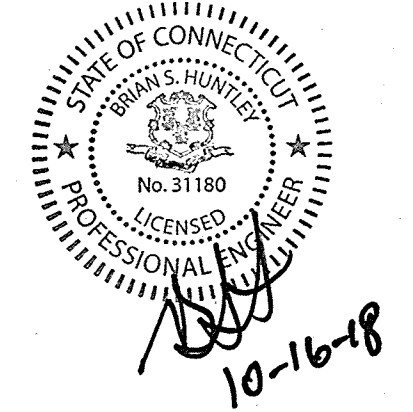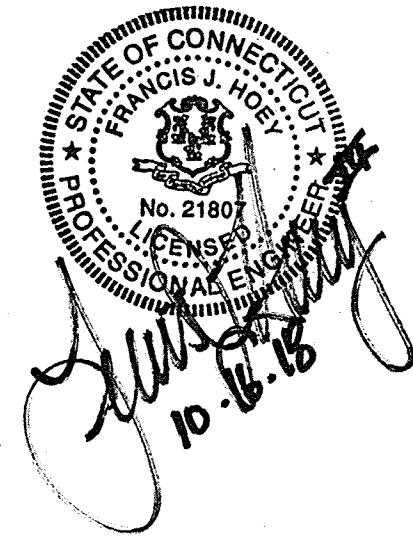

**Nutmeg
Solar Project**

Nutmeg Solar,
LLC

Enfield,
Connecticut



VERIFY SCALE
BAR IS 1 INCH ON
ORIGINAL DRAWING
0 1 INCH
IF NOT ONE INCH ON
THIS SHEET, ADJUST
SCALES ACCORDINGLY

0	-	Initial Release
MARK	DATE	DESCRIPTION
PROJECT NO: R-0317		
DATE: 2018/09/12		
FILE: Permit Drawings.dwg		
DRAWN BY: ELD		
CHECKED: BSH/BA/JEC		
APPROVED: FJH		

EXISTING CONDITIONS AND
DEMOLITION

SCALE: 1" = 40'


C-017

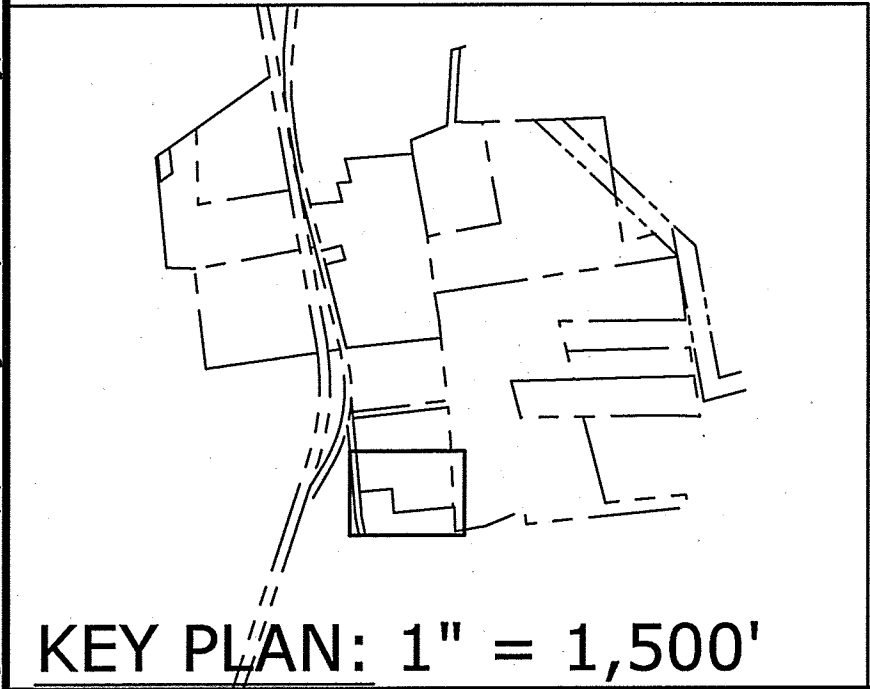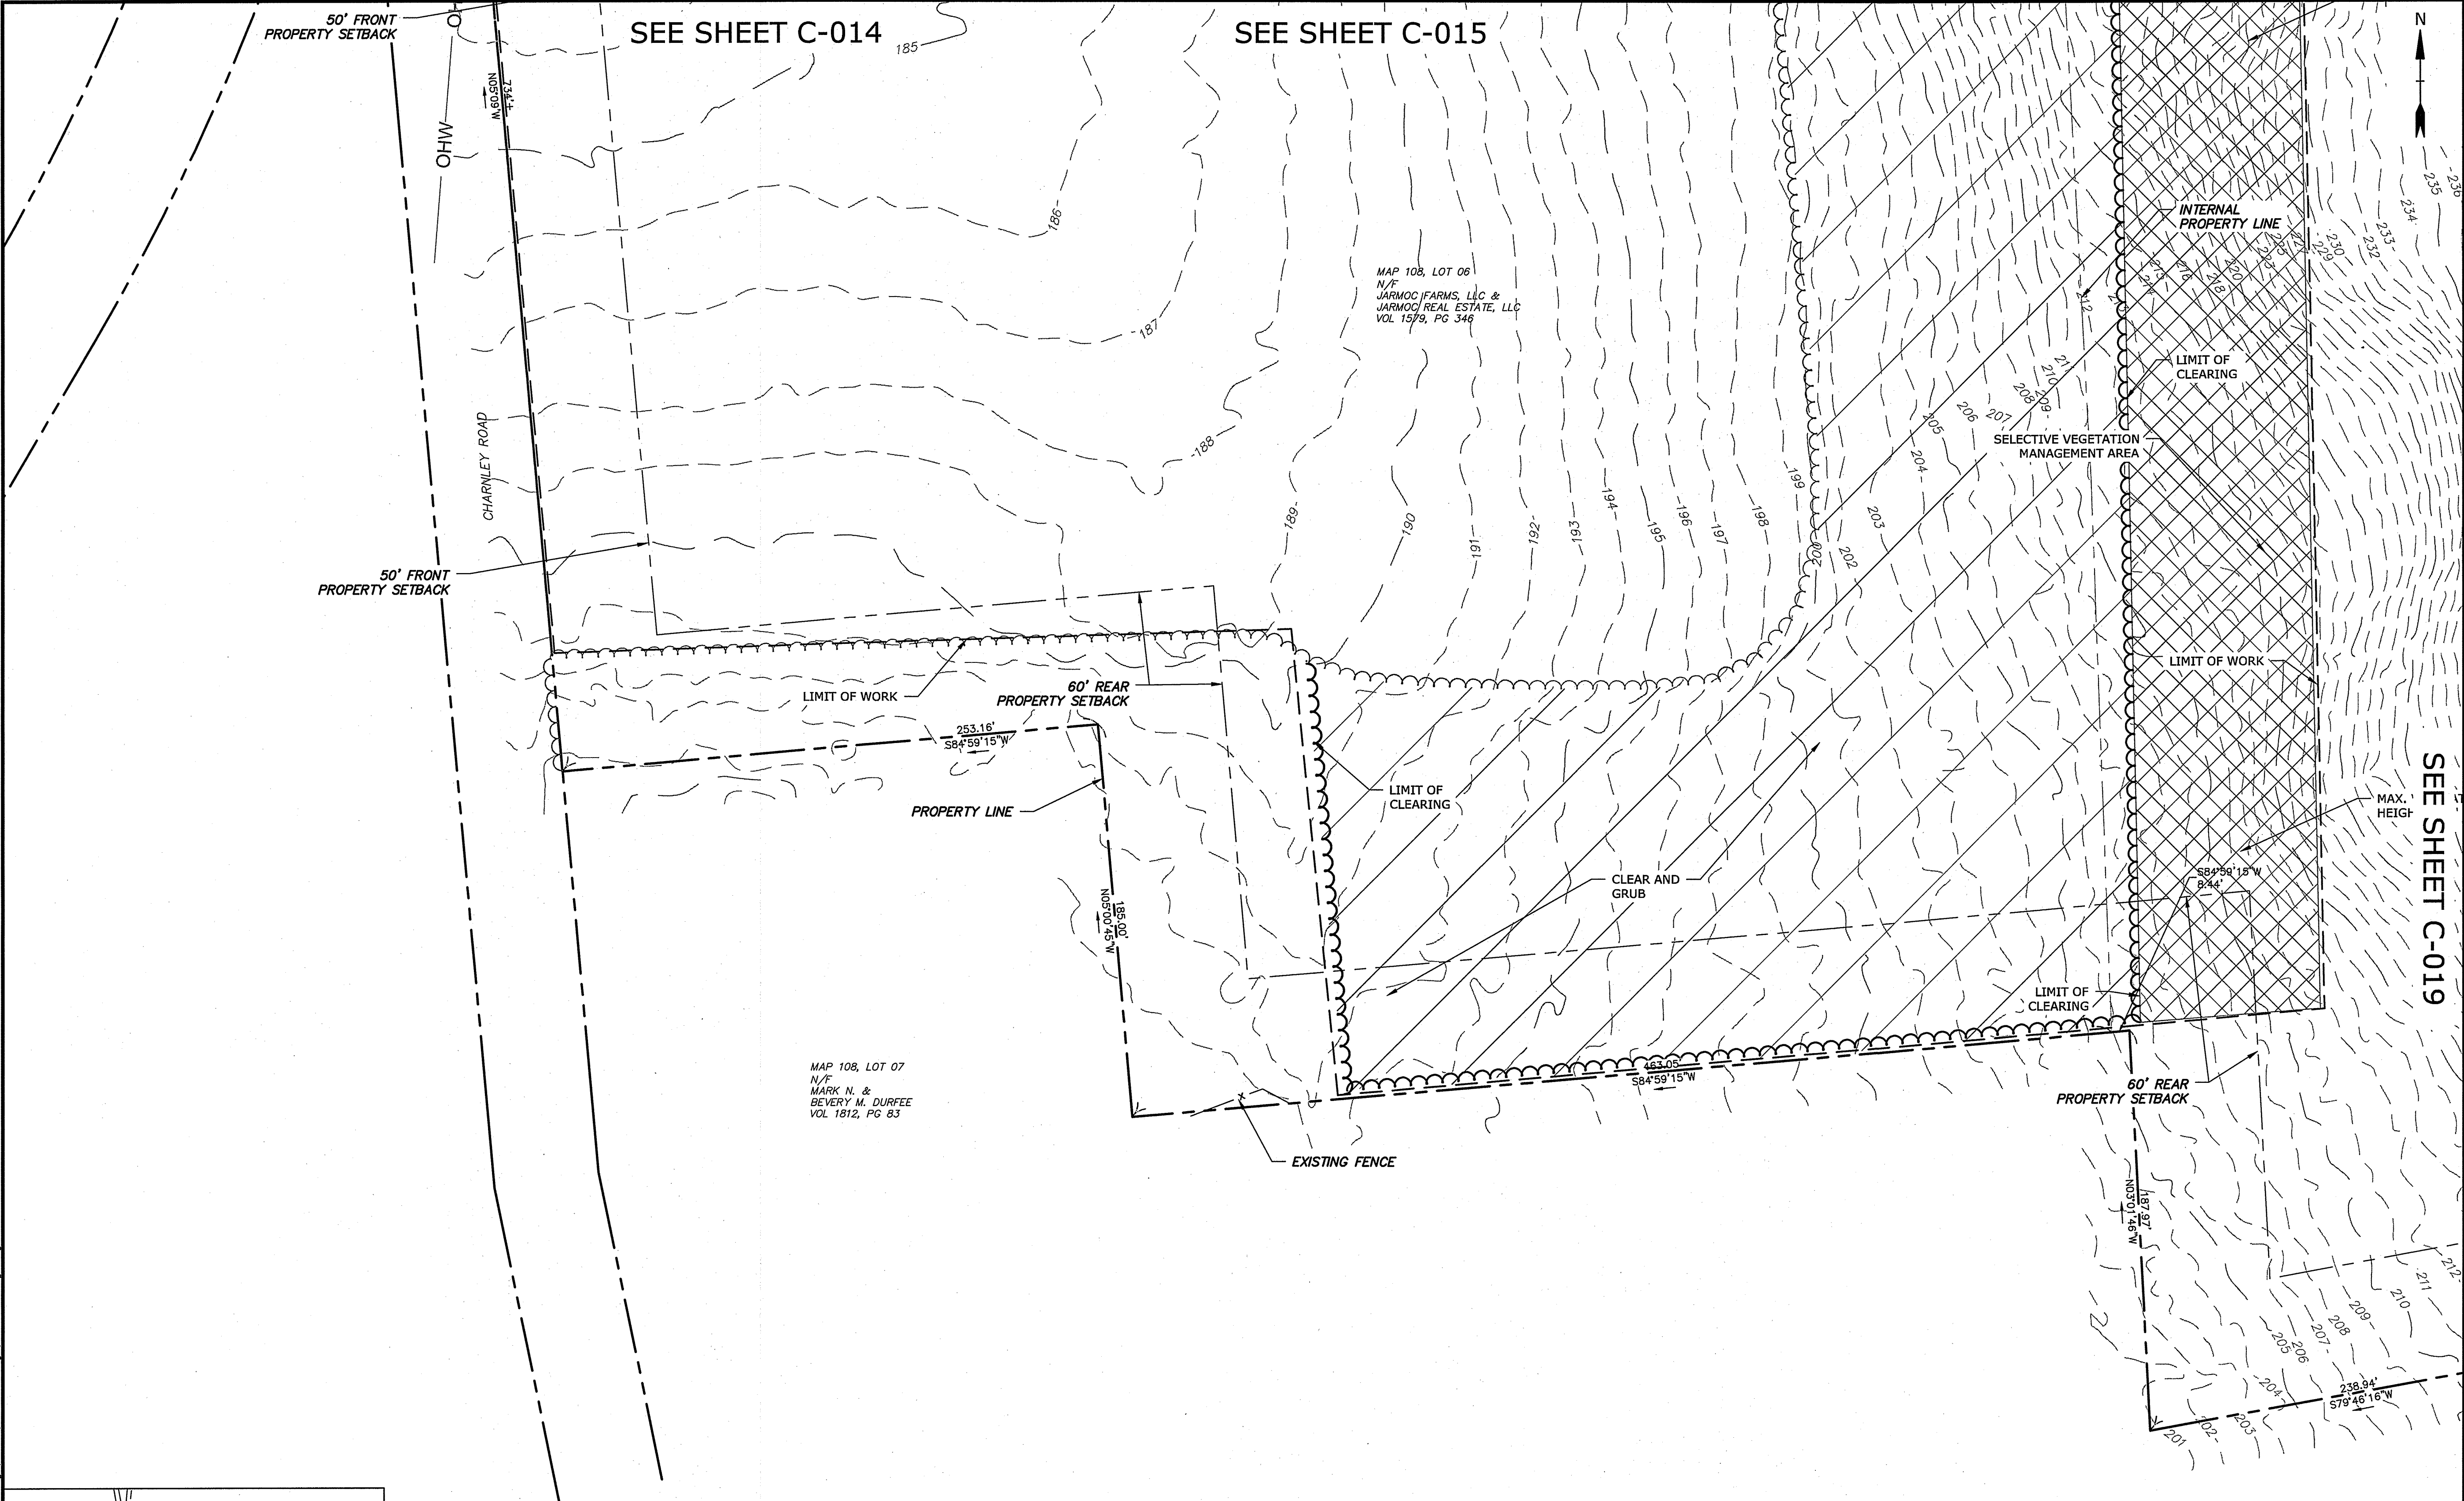

NOTE:
REFER TO THE NUTMEG SOLAR PROJECT SOIL
EROSION AND SEDIMENT CONTROL PLAN
DRAWINGS FOR CONSTRUCTION STORMWATER
CONTROL MEASURES, CONSTRUCTION
SEQUENCING, AND PHASING INFORMATION.



MAP 108, LOT 08
N/F
SANDRA E.
PETRONELLA
VOL. 2642, PG. 612

MAP 108, LOT 09
N/F
JOHN R. &
SANDRA E.
PETRONELLA
VOL. 1286, PG. 58

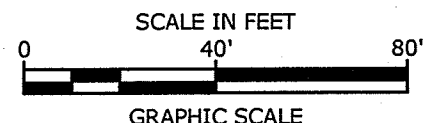

Tighe & Bond
Engineers | Environmental Specialists

PERMIT DRAWINGS- NOT FOR CONSTRUCTION

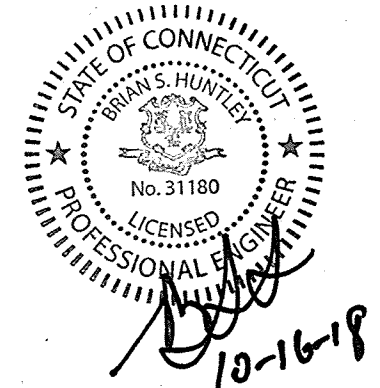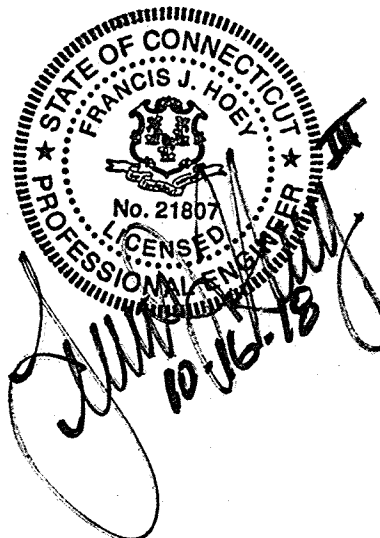

Nutmeg Solar Project



Nutmeg Solar, LLC

Enfield, Connecticut

VERIFY SCALE
BAR IS 1 INCH ON ORIGINAL DRAWING
0 1 INCH
IF NOT ONE INCH ON THIS SHEET, ADJUST SCALES ACCORDINGLY


0	-	Initial Release
MARK	DATE	DESCRIPTION
PROJECT NO:		R-0317
DATE:		2018/09/12
FILE:		Permit Drawings.dwg
DRAWN BY:		ELD
CHECKED:		BSH/BA/JEC
APPROVED:		FJH
EXISTING CONDITIONS AND DEMOLITION		
SCALE:		1" = 40'
C-018		

Last Saved: 10/16/2018 14:32pm By: AC/lehigh
Tighe & Bond: J:\R\0317-Ranger Solar\17-4 Nutmeg\Drawings\Sheets\Permit Drawings\Permit Drawings.dwg

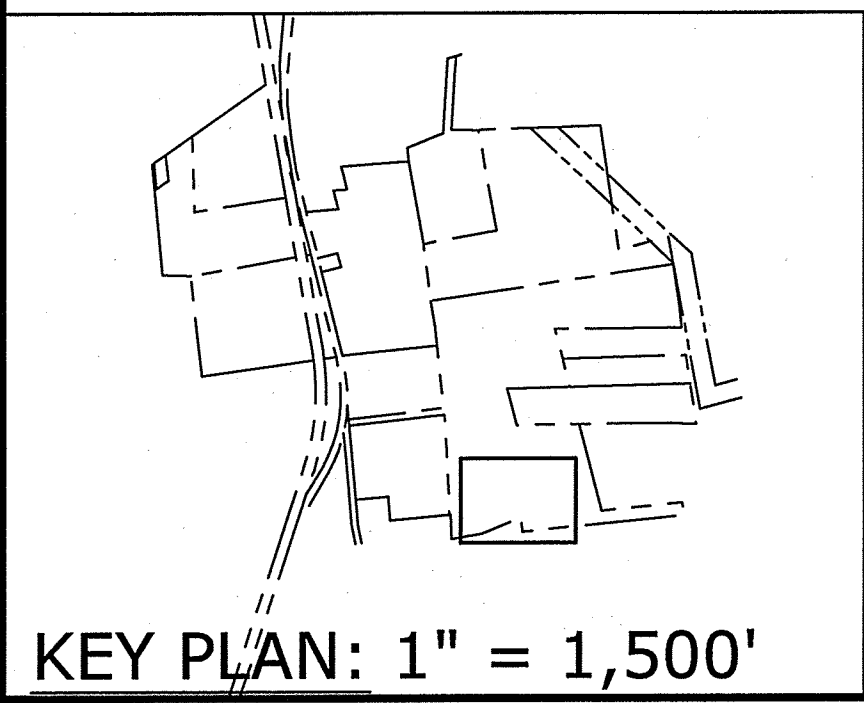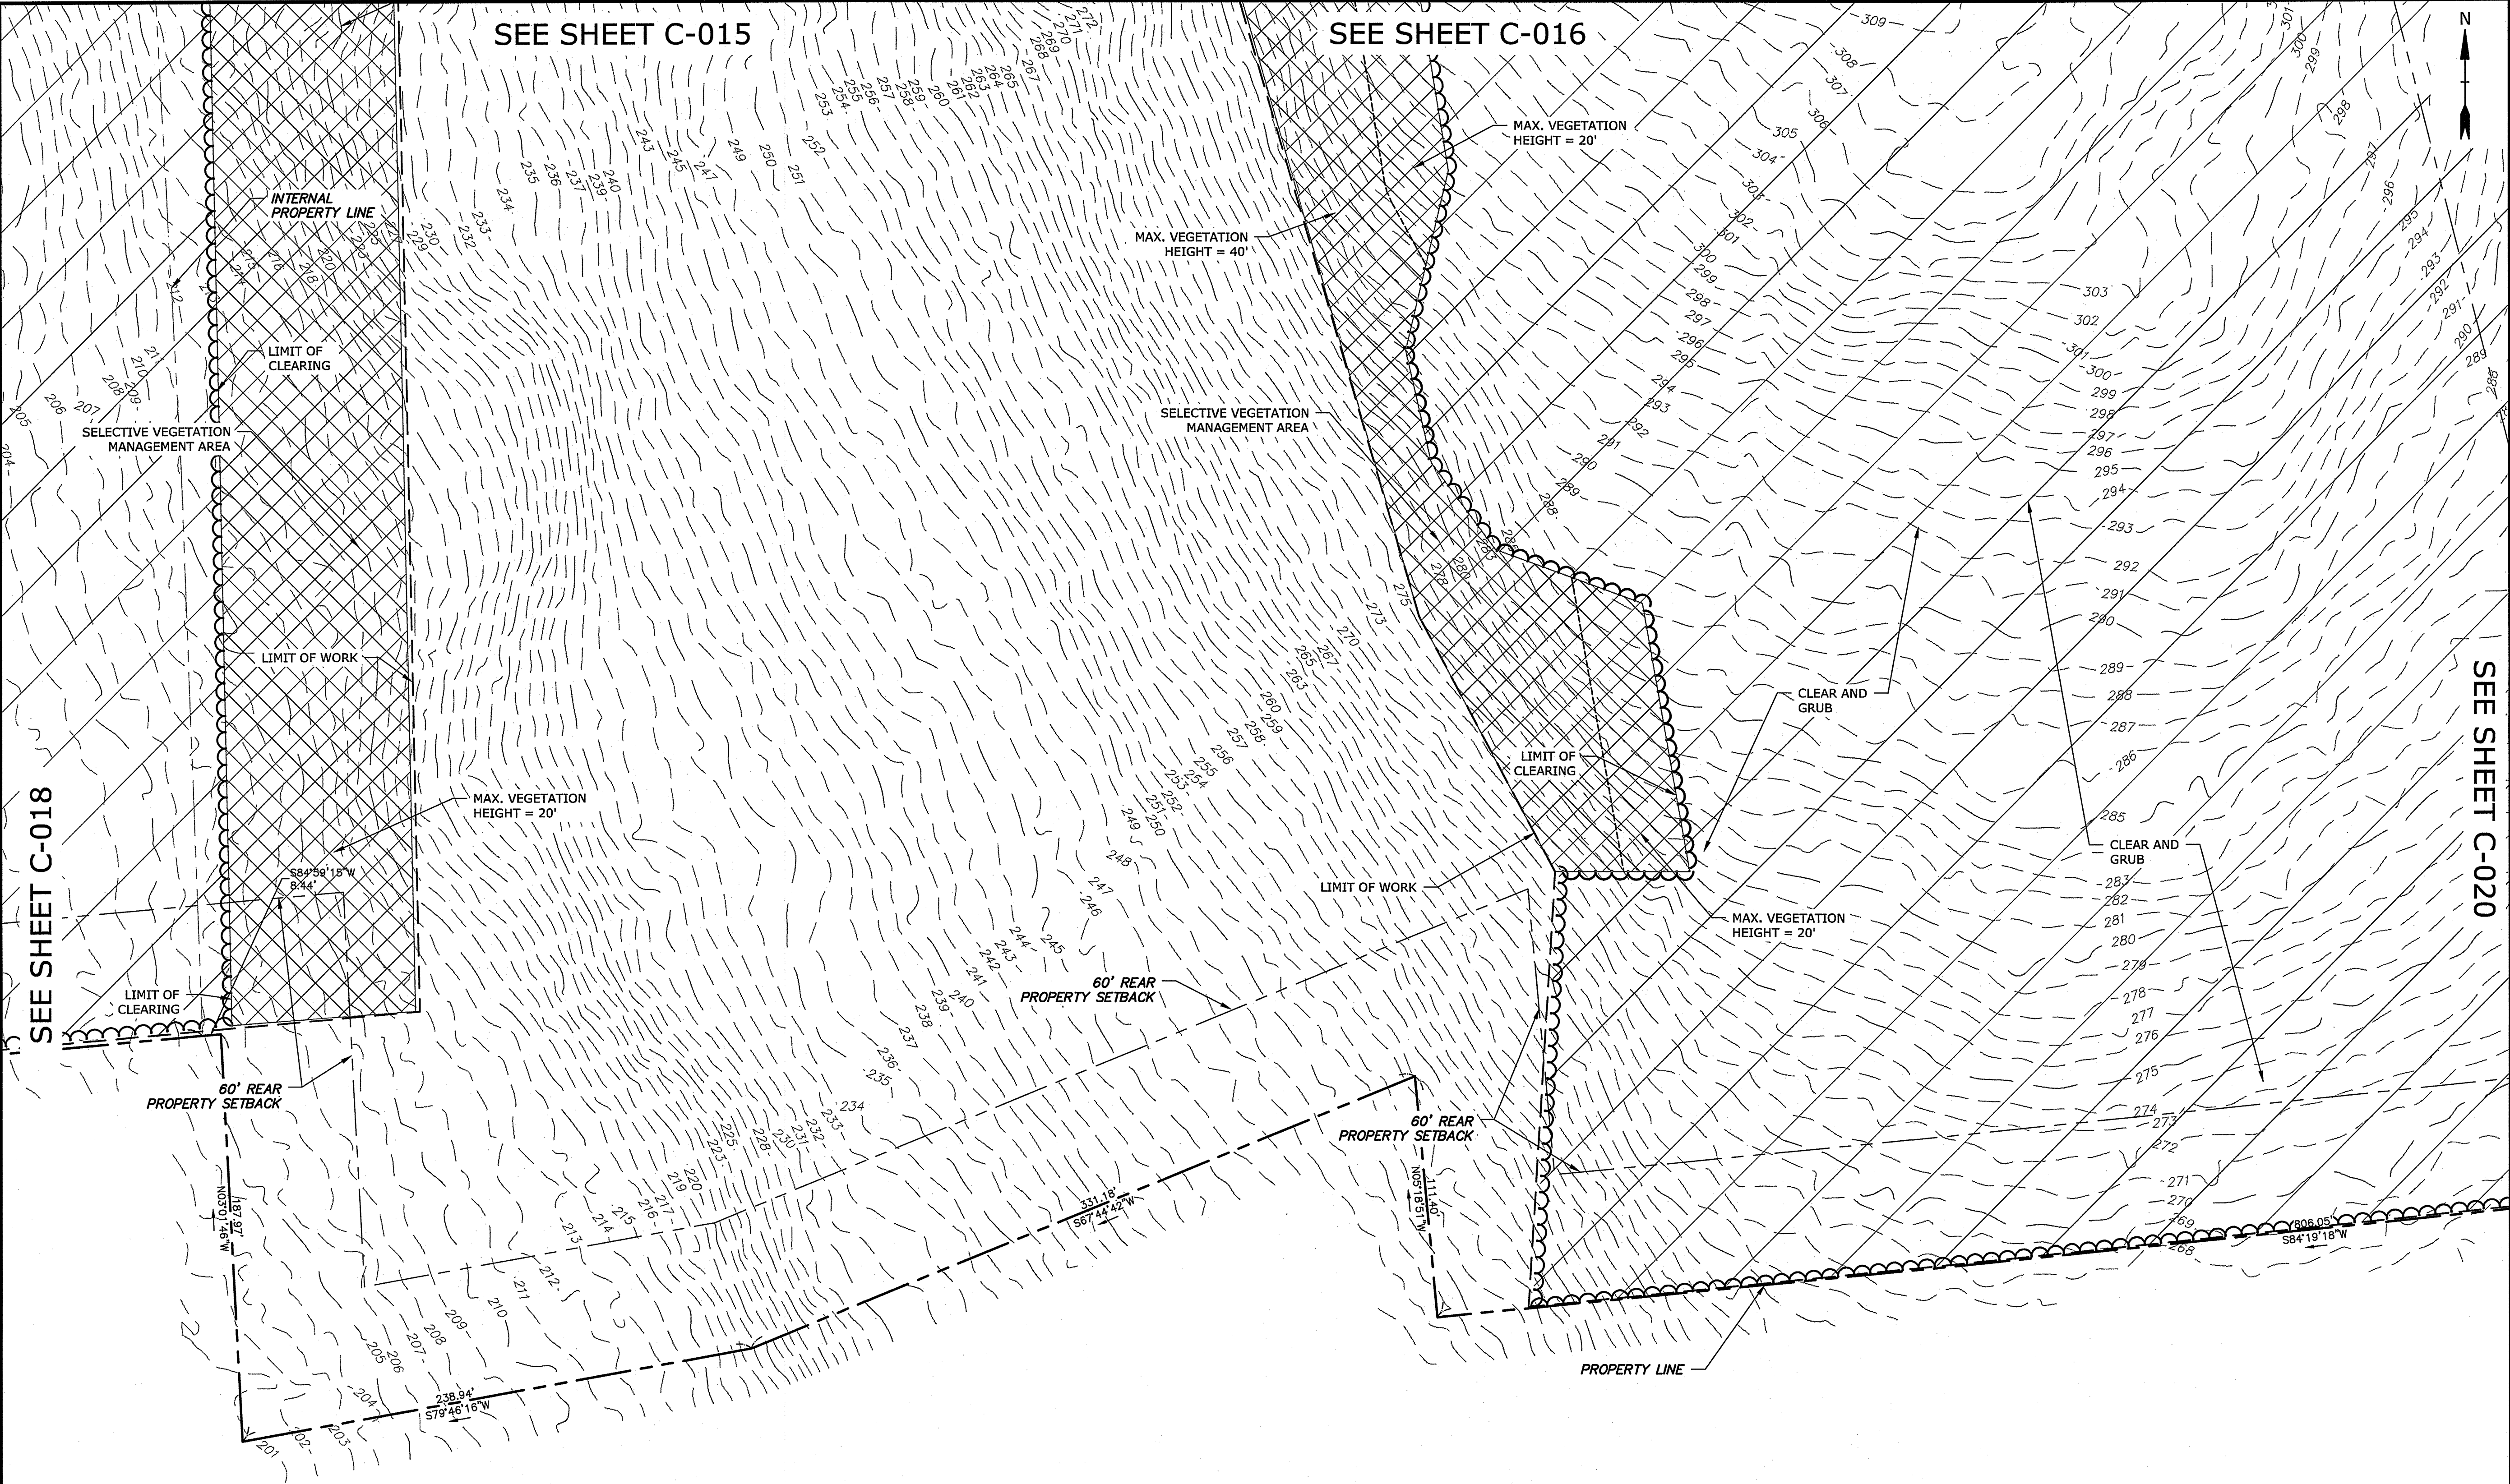


MAP 108, LOT 11
N/F
JEAN M. SIEMONKO
VOL 2634, PG 1035

NOTE:
REFER TO THE NUTMEG SOLAR PROJECT SOIL
EROSION AND SEDIMENT CONTROL PLAN
DRAWINGS FOR CONSTRUCTION STORMWATER
CONTROL MEASURES, CONSTRUCTION
SEQUENCING, AND PHASING INFORMATION.

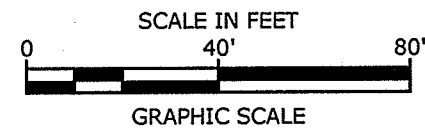

Tighe & Bond
Engineers | Environmental Specialists

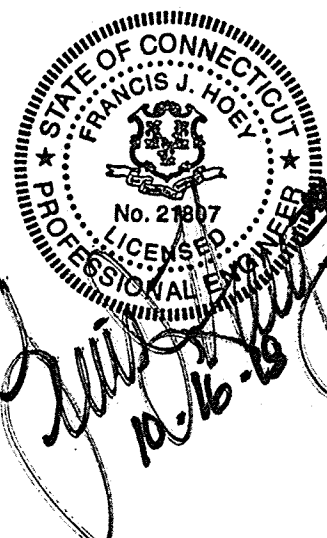

PERMIT DRAWINGS- NOT FOR CONSTRUCTION


Nutmeg Solar Project

Nutmeg Solar, LLC

Enfield, Connecticut

VERIFY SCALE
BAR IS 1 INCH ON ORIGINAL DRAWING
IF NOT ONE INCH ON THIS SHEET, ADJUST SCALES ACCORDINGLY

0	-	Initial Release
MARK	DATE	DESCRIPTION
PROJECT NO:	R-0317	
DATE:	2018/09/12	
FILE:	Permit Drawings.dwg	
DRAWN BY:	ELD	
CHECKED:	BSH/BA/JEC	
APPROVED:	FJH	
EXISTING CONDITIONS AND DEMOLITION		
SCALE:	1" = 40'	
C-019		

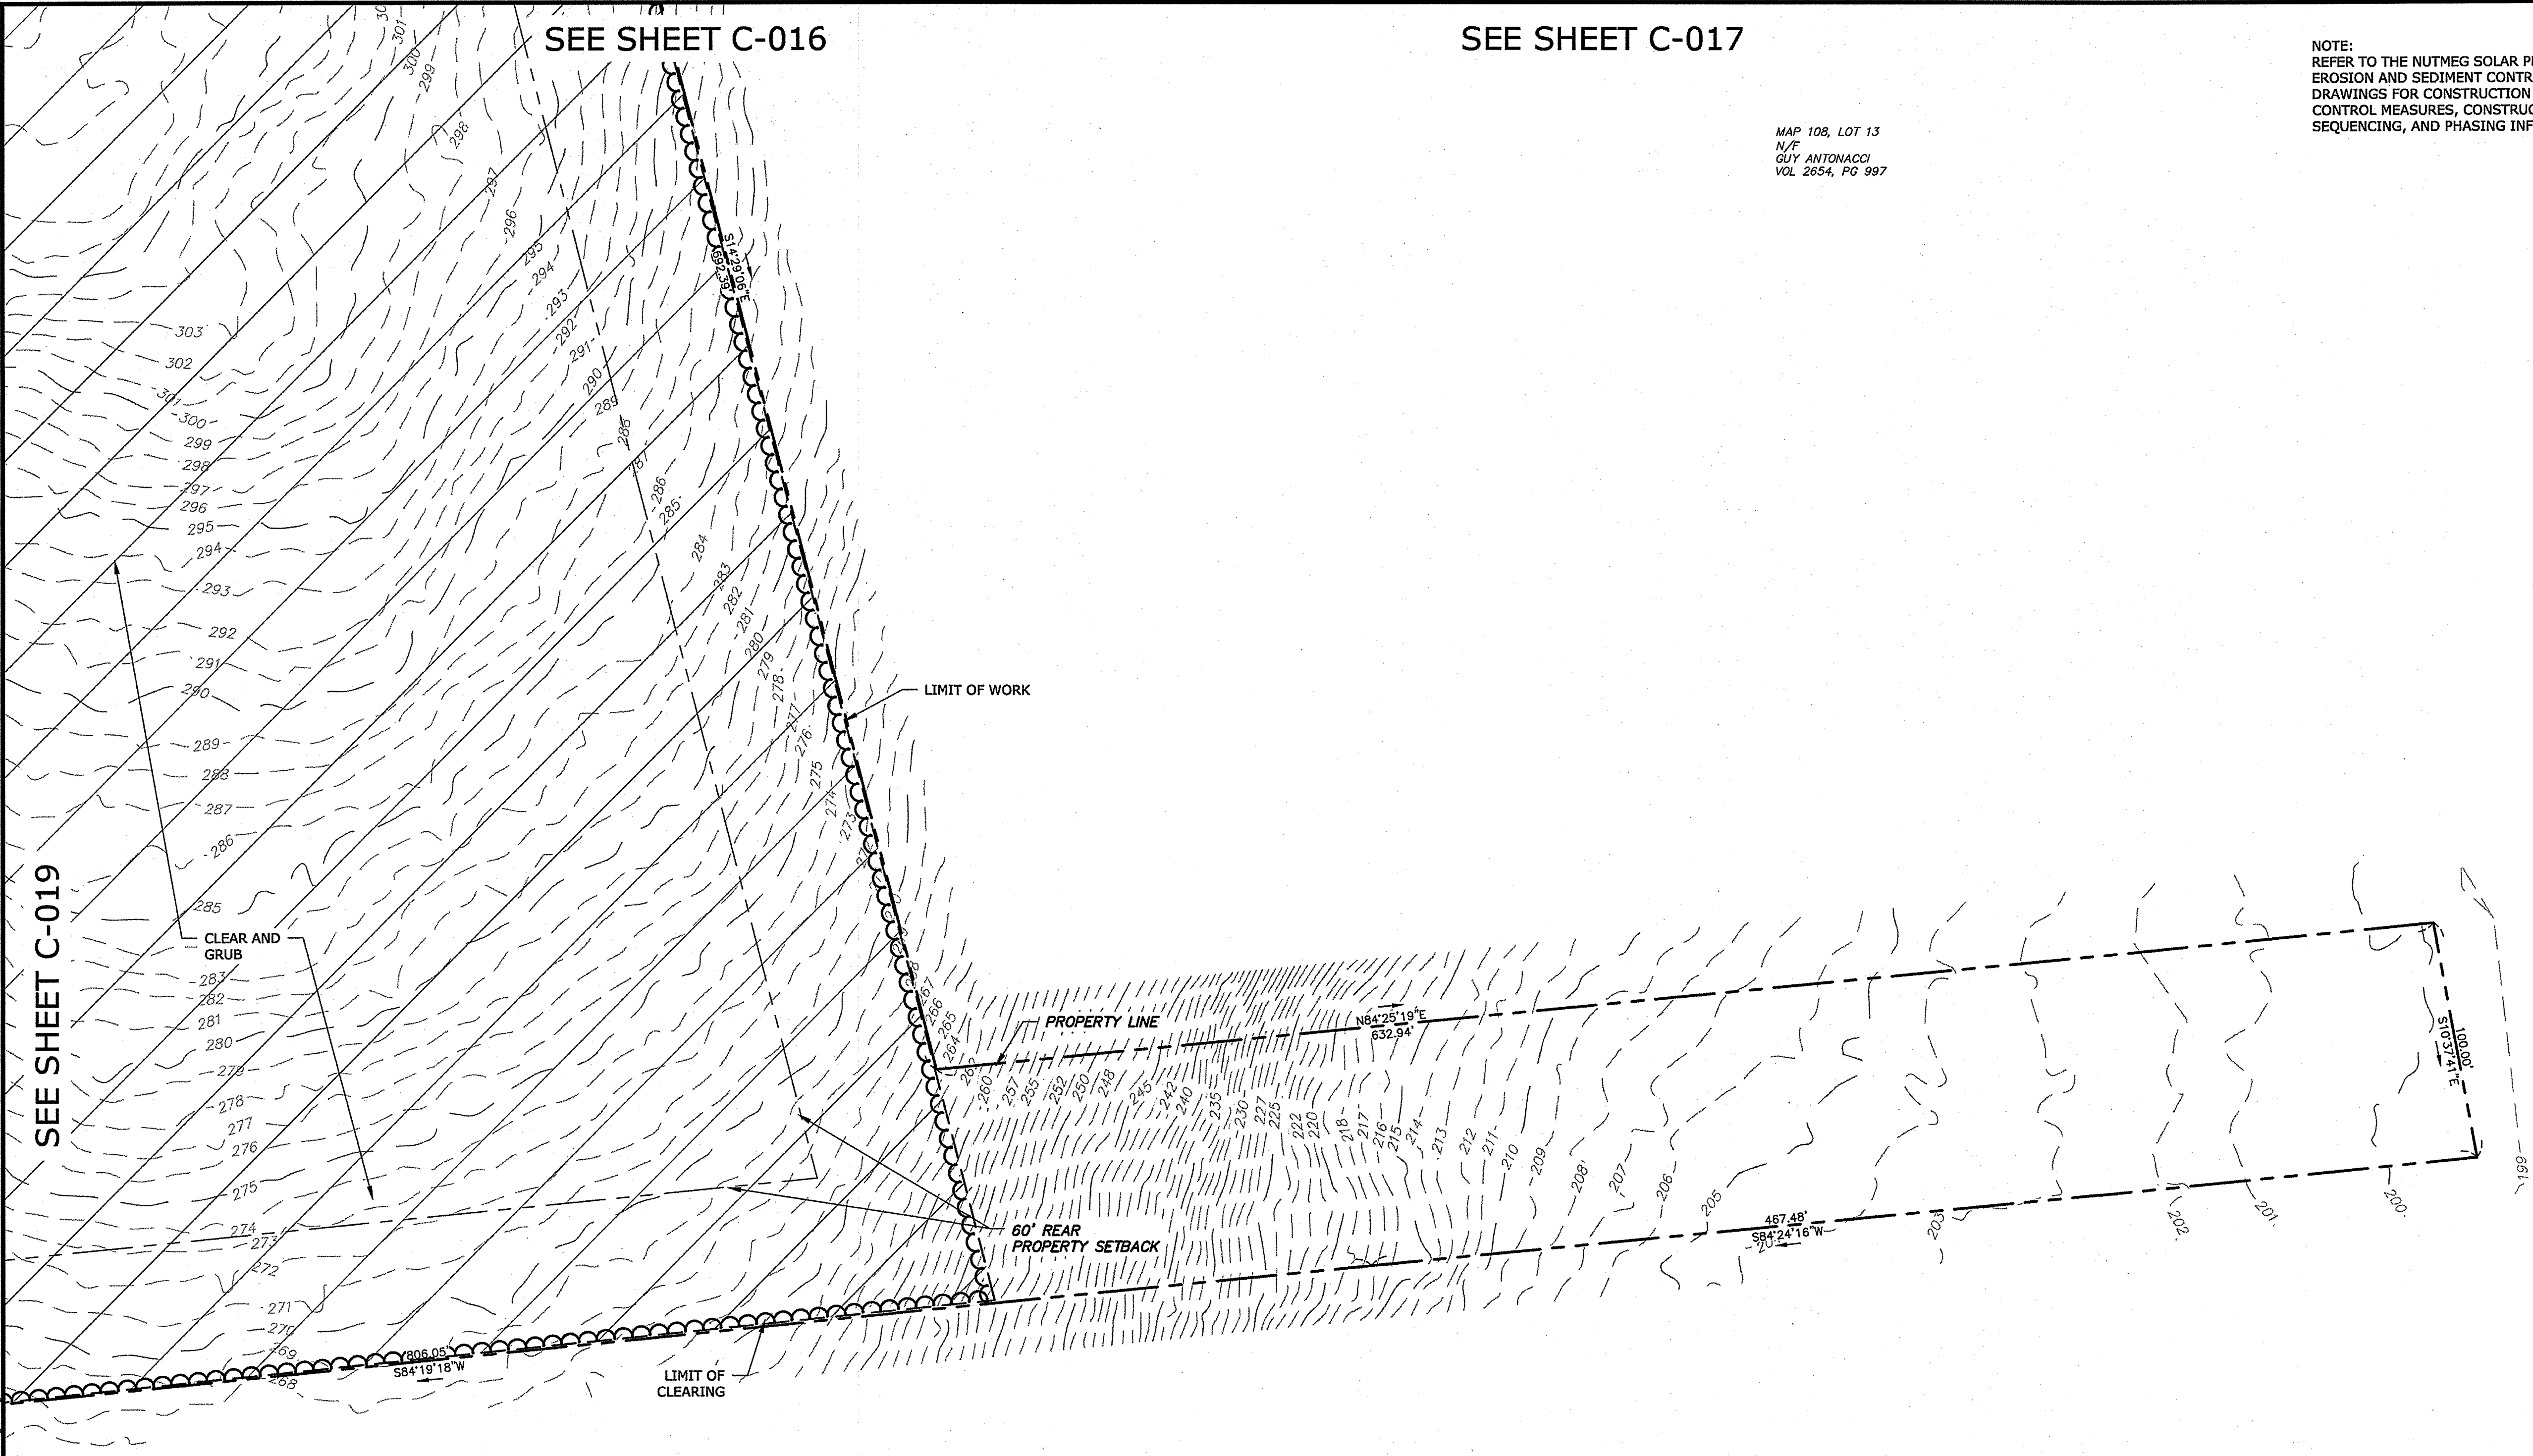

SEE SHEET C-019

SEE SHEET C-016



SEE SHEET C-017

MAP 108, LOT 13
N/F
GUY ANTONACCI
VOL 2654, PG 997

NOTE:
REFER TO THE NUTMEG SOLAR PROJECT SOIL
EROSION AND SEDIMENT CONTROL PLAN
DRAWINGS FOR CONSTRUCTION STORMWATER
CONTROL MEASURES, CONSTRUCTION
SEQUENCING, AND PHASING INFORMATION.



Tighe & Bond
Engineers | Environmental Specialists

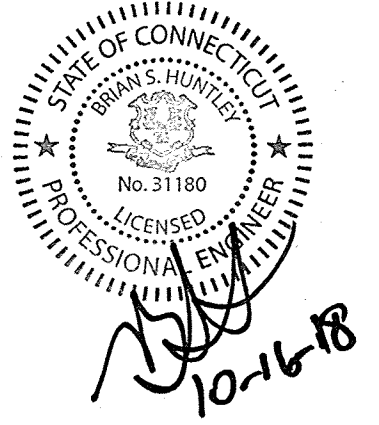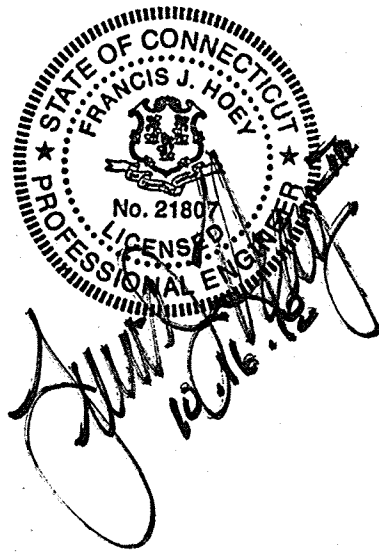

PERMIT DRAWINGS- NOT FOR CONSTRUCTION

**Nutmeg
Solar Project**

Nutmeg Solar,
LLC

Enfield,
Connecticut

VERIFY SCALE
BAR IS 1 INCH ON
ORIGINAL DRAWING
IF NOT ONE INCH ON
THIS SHEET, ADJUST
SCALES ACCORDINGLY


0	-	Initial Release
MARK	DATE	DESCRIPTION
PROJECT NO:	R-0317	
DATE:	2018/09/12	
FILE:	Permit Drawings.dwg	
DRAWN BY:	ELD	
CHECKED:	BSH/BA/JEC	
APPROVED:	FJH	

EXISTING CONDITIONS AND
DEMOLITION


SCALE: 1" = 40'

C-020

MAP 108, LOT 15
N/F
JARMOC FARMS, LLC
VOL 1838, PG 17

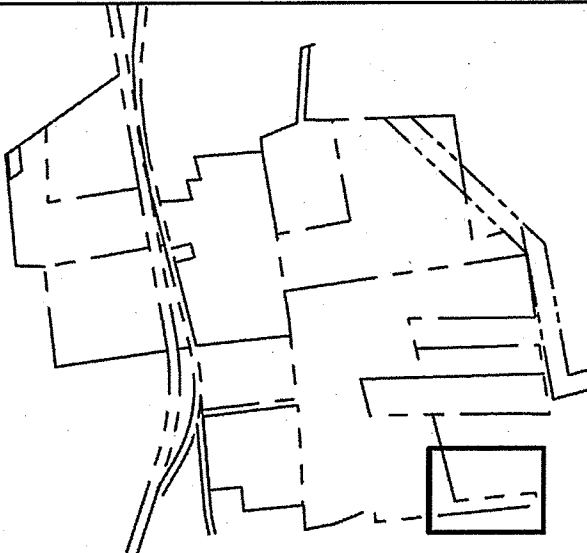


KEY PLAN: 1" = 1,500'

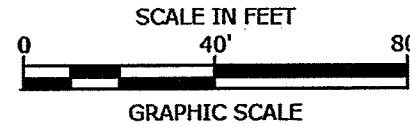


Last Saved: 10/15/2018 10:23:29 AM
Tighe & Bond 1:10 (R0317) Ranger Solar 03-017-4 Nutmeg Solar Permit Drawings.dwg

Last Saved: 10/19/2018 1:43:27pm By: PCW
Tighe & Bond: \\N0317-Ranger-Solar-R-0317-4 Nutmeg Solar-R-0317-4 Nutmeg Drawings\Sheets\Permit Drawings\Permit Drawings.dwg


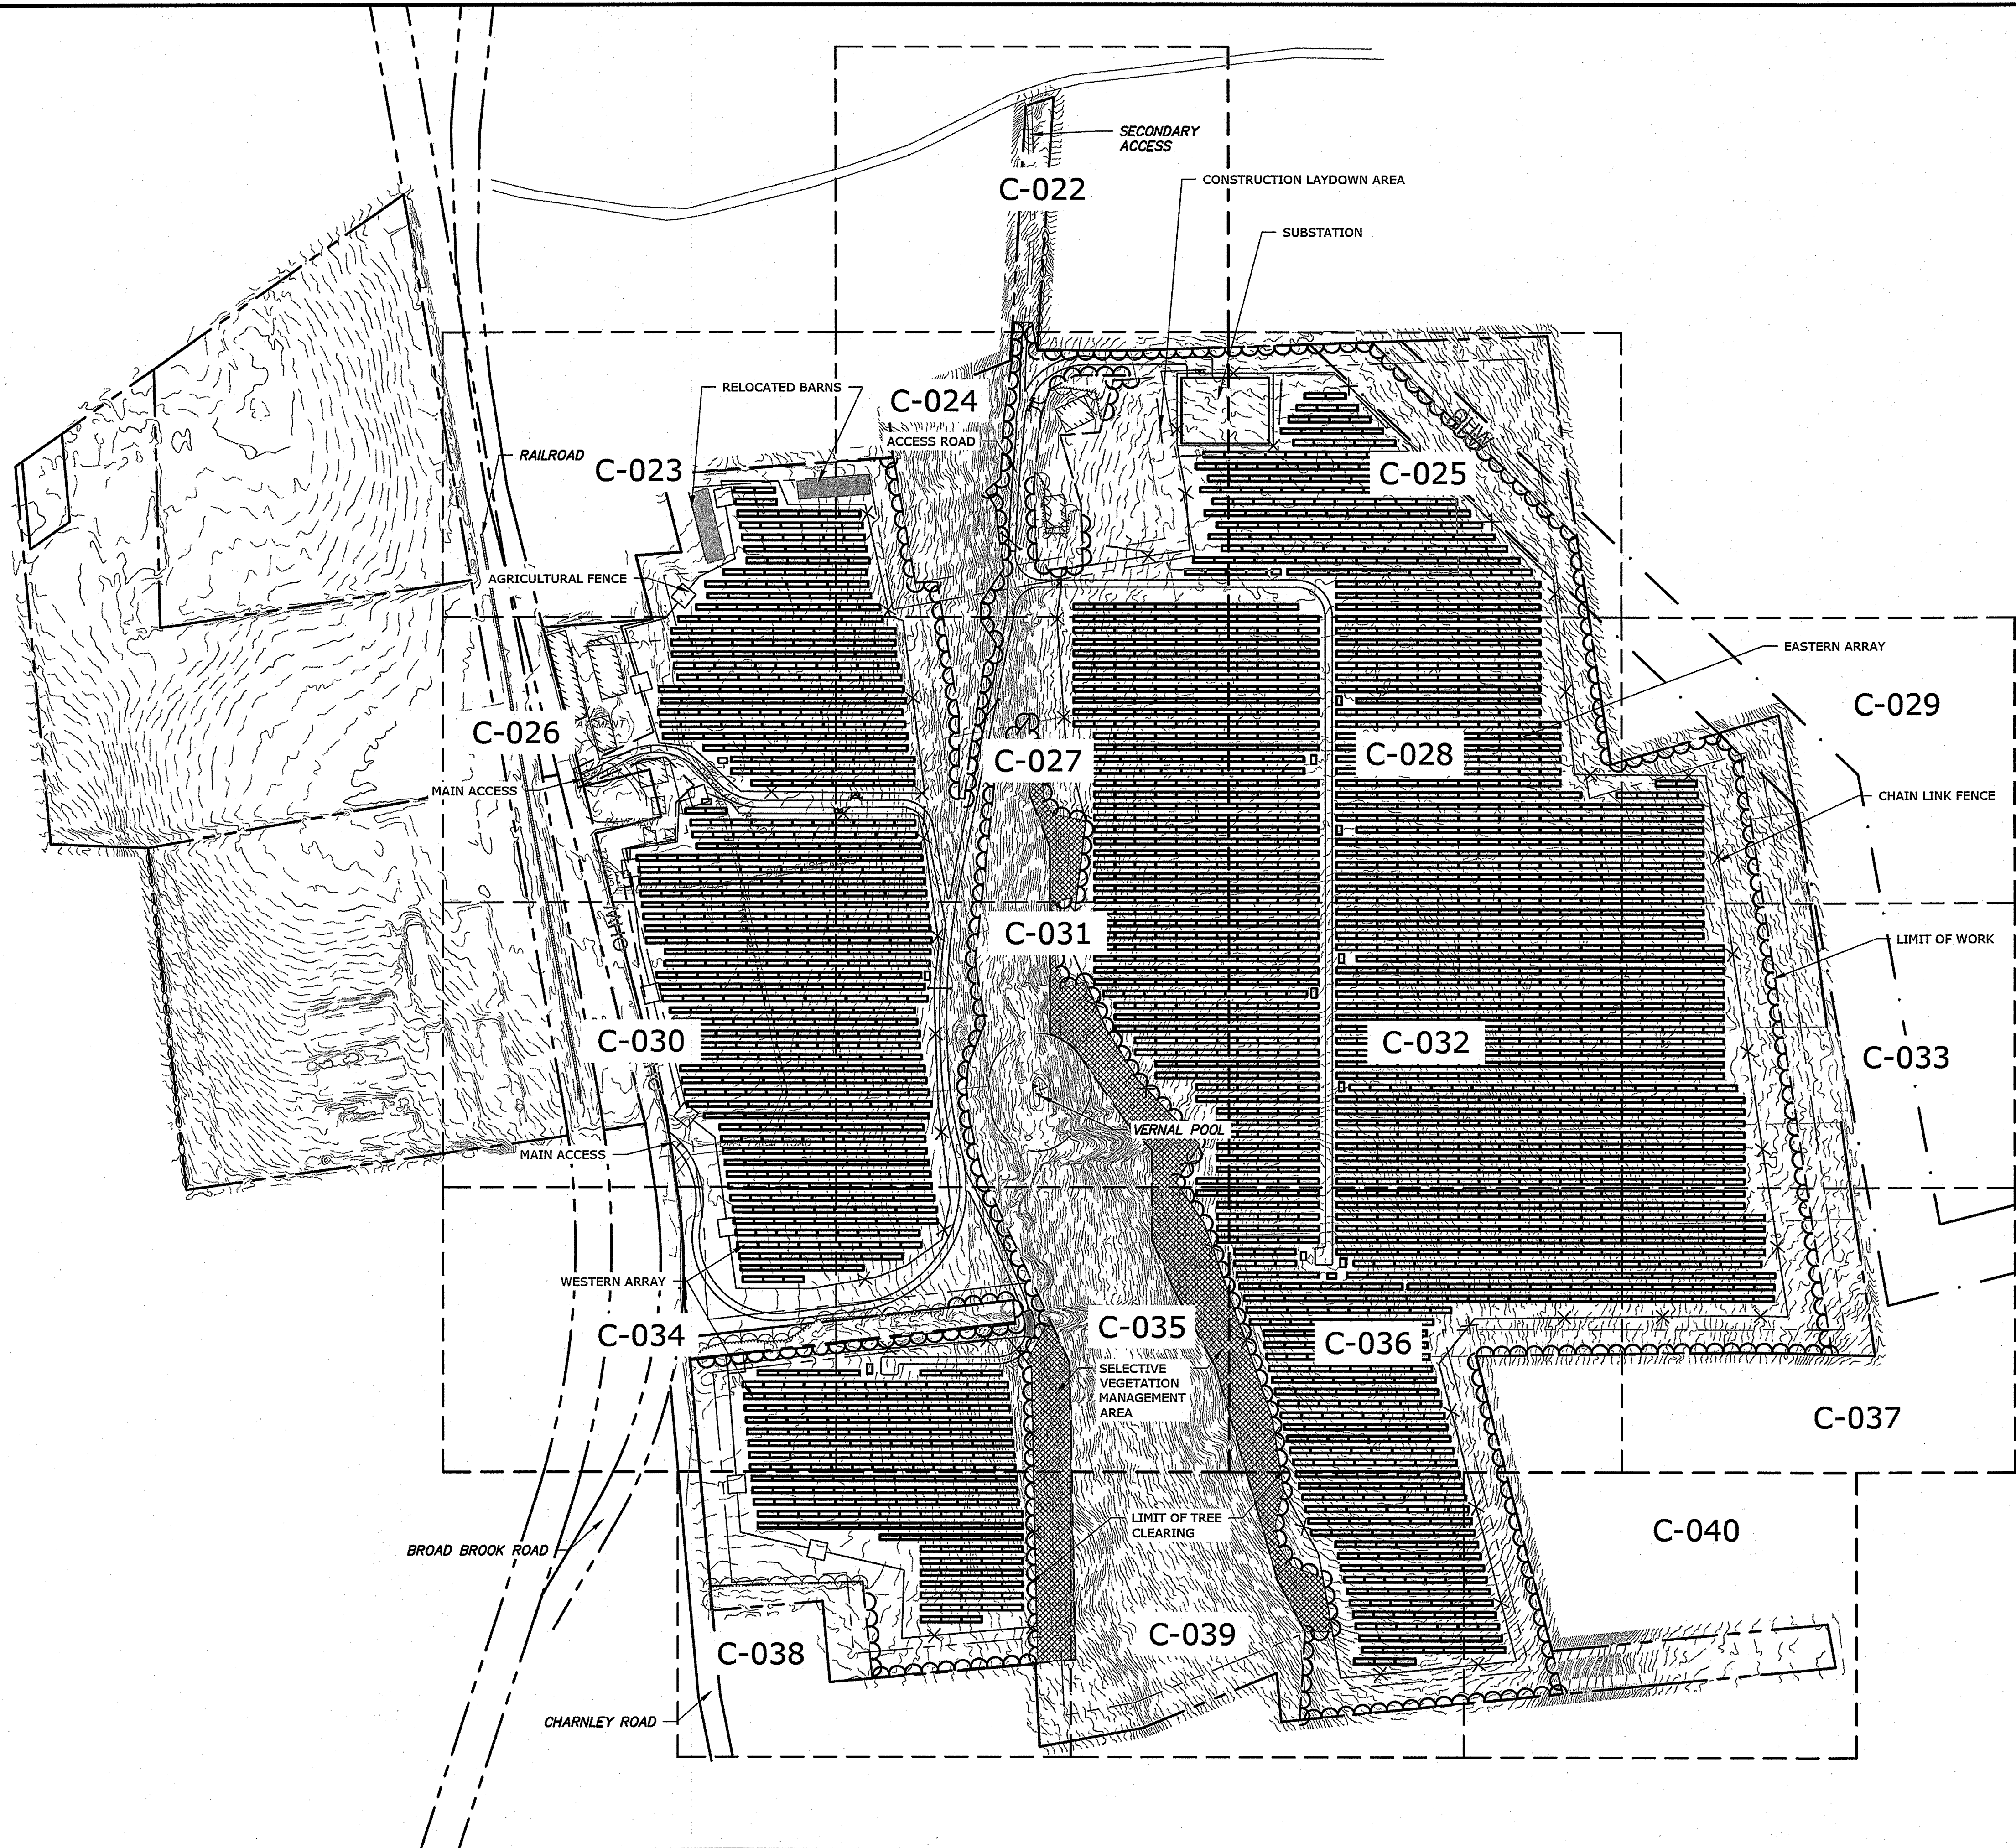


NOTE:
REFER TO THE NUTMEG SOLAR PROJECT SOIL
EROSION AND SEDIMENT CONTROL PLAN
DRAWINGS FOR CONSTRUCTION STORMWATER
CONTROL MEASURES, CONSTRUCTION
SEQUENCING, AND PHASING INFORMATION.

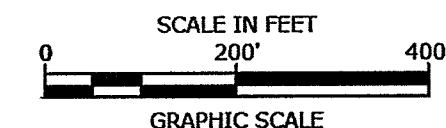

Tighe & Bond
Engineers | Environmental Specialists

PERMIT DRAWINGS- NOT FOR CONSTRUCTION

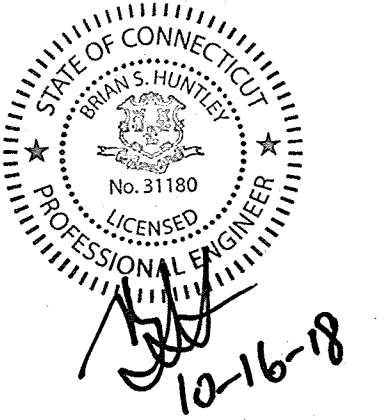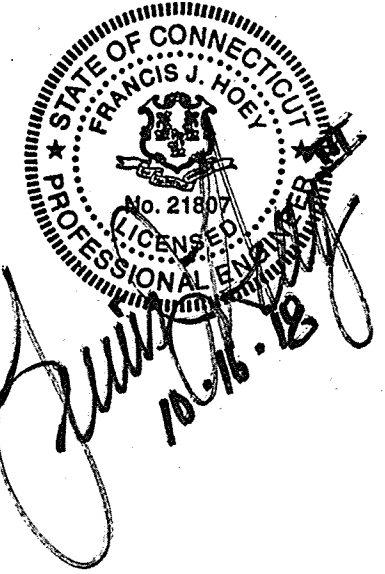

**Nutmeg
Solar Project**

Nutmeg Solar,
LLC

Enfield,
Connecticut

VERIFY SCALE
BAR IS 1 INCH ON
ORIGINAL DRAWING
IF NOT ONE INCH ON
THIS SHEET, ADJUST
SCALES ACCORDINGLY

0		Initial Release
MARK	DATE	DESCRIPTION
PROJECT NO: R-0317		
DATE: 2018/09/12		
FILE: Permit Drawings.dwg		
DRAWN BY: ELD		
CHECKED: BSH/BA/JEC		
APPROVED: FJH		
PROPOSED CONDITIONS - OVERALL		
SCALE: 1" = 200'		
C-021		

NOTE:
REFER TO THE NUTMEG SOLAR PROJECT SOIL
EROSION AND SEDIMENT CONTROL PLAN
DRAWINGS FOR CONSTRUCTION STORMWATER
CONTROL MEASURES, CONSTRUCTION
SEQUENCING, AND PHASING INFORMATION.



APPROX. BAILEY ROAD

SECONDARY ACCESS

EXISTING
STONE WALL

EXISTING
DRIVEWAY
APPROX.

LIMIT OF WORK

LIMIT OF
CLEARING

CONSTRUCTION
LAYDOWN AREA

ACCESS GATE TYPE 2:
18' WIDE ACCESS GATE

PROPERTY LINE

SEE SHEET C-024

LIMIT OF WORK



TRAPEZOID SWALE,
BOT WIDTH = 3.0',
2:1 SIDE SLOPE

SUBSTATION CHAIN
LINK FENCE

SCALE IN FEET
0 40' 80'
GRAPHIC SCALE

Tighe & Bond
Engineers | Environmental Specialists

PERMIT DRAWINGS- NOT FOR CONSTRUCTION

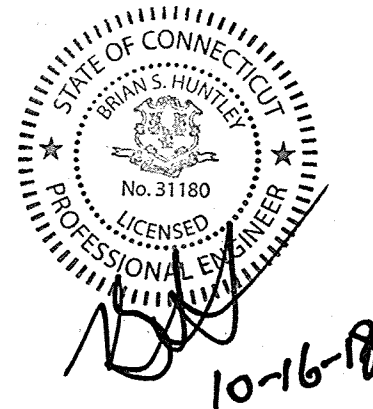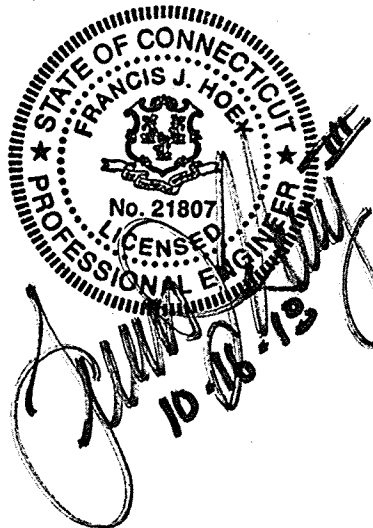

**Nutmeg
Solar Project**

Nutmeg Solar,
LLC

Enfield,
Connecticut

VERIFY SCALE

BAR IS 1 INCH ON
ORIGINAL DRAWING
0 1 INCH
IF NOT ONE INCH ON
THIS SHEET, ADJUST
SCALES ACCORDINGLY

MARK	DATE	DESCRIPTION
0	-	Initial Release


PROJECT NO: R-0317
DATE: 2018/09/12
FILE: Permit Drawings.dwg
DRAWN BY: ELD
CHECKED: BSH/BA/JEC
APPROVED: FJH

PROPOSED CONDITIONS


SCALE: 1" = 40'

C-022

KEY PLAN: 1" = 1,500'

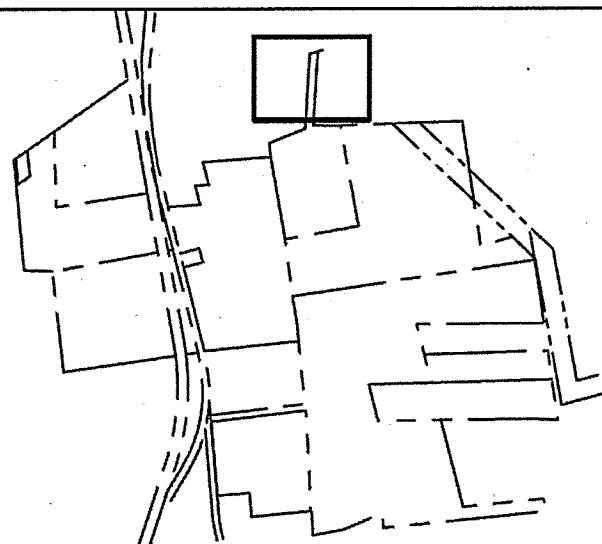

Last Saved: 10/19/2018
Plotted On: Oct 16, 2018 7:33am By: DGN
Tighe & Bond, Inc. 10317 Range Solar No. 0317-4 Nutmeg Drawings Sheets Permit Drawings.dwg

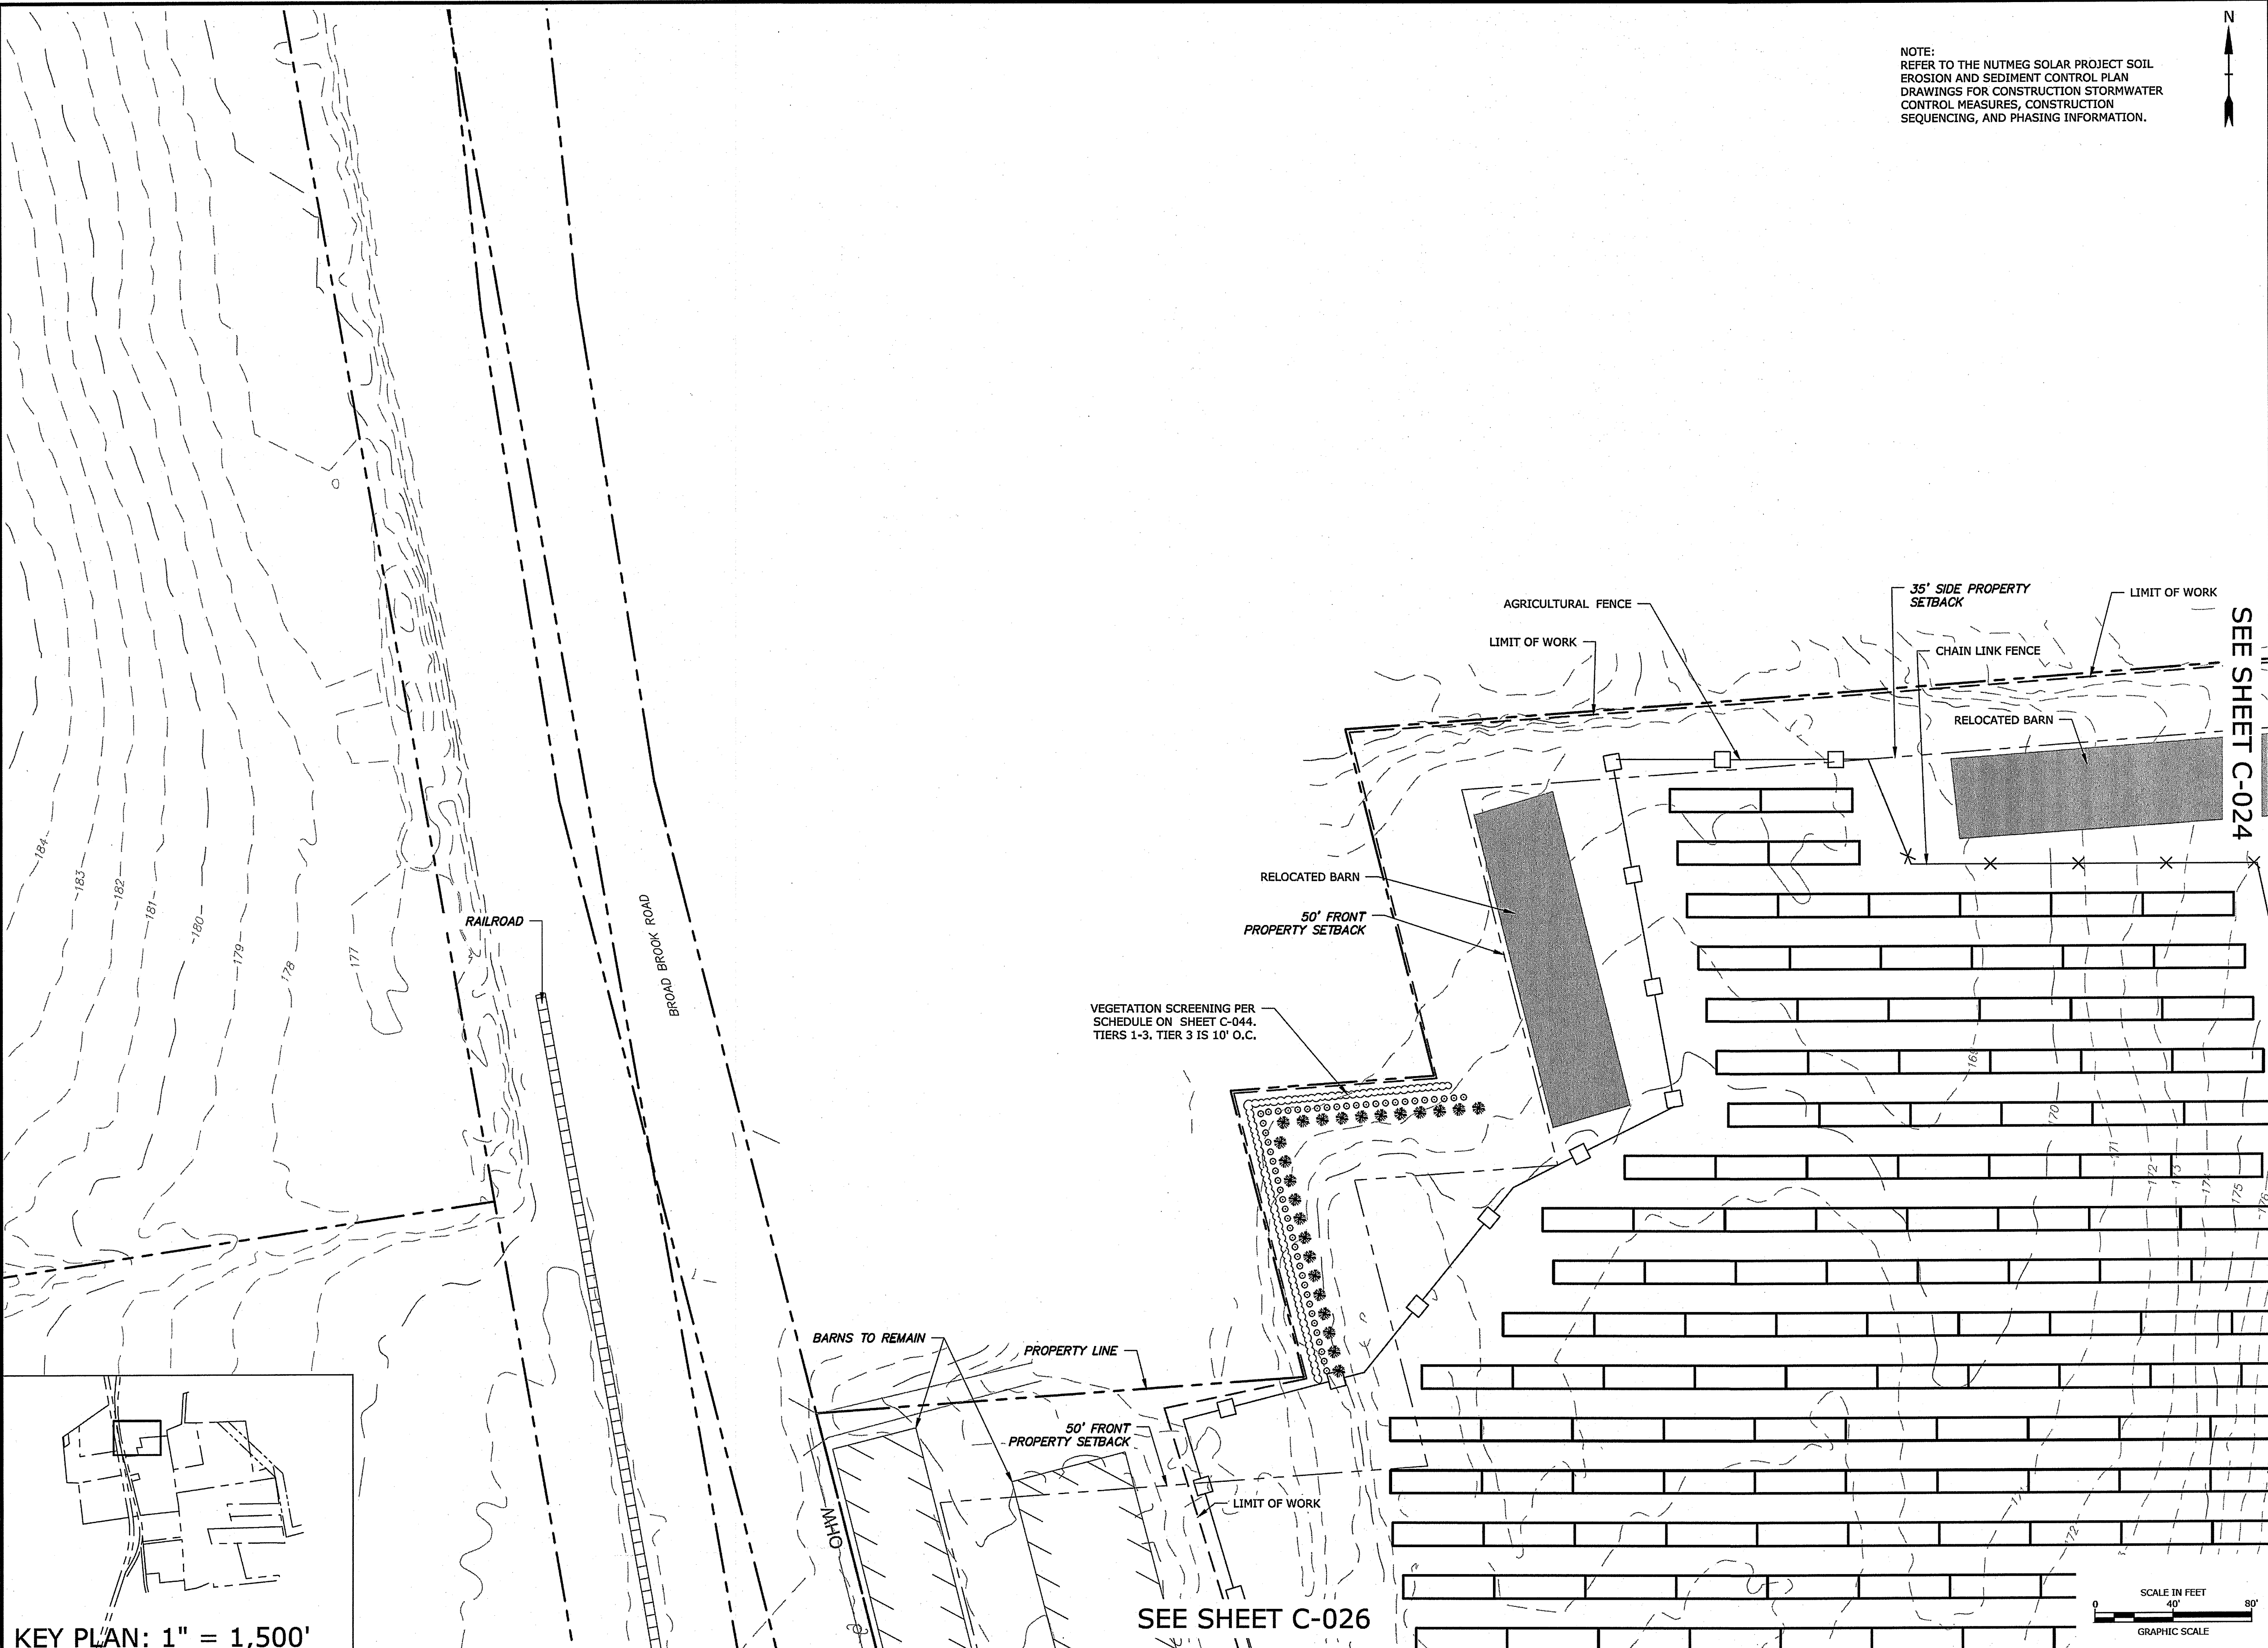


KEY PLAN: 1" = 1,500'

NOTE:
REFER TO THE NUTMEG SOLAR PROJECT SOIL
EROSION AND SEDIMENT CONTROL PLAN
DRAWINGS FOR CONSTRUCTION STORMWATER
CONTROL MEASURES, CONSTRUCTION
SEQUENCING, AND PHASING INFORMATION.

SEE SHEET C-024

SEE SHEET C-026

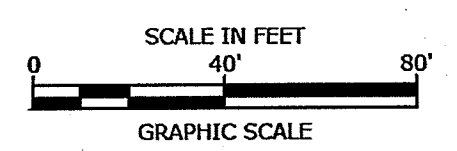

Tighe & Bond
Engineers | Environmental Specialists

PERMIT DRAWINGS- NOT FOR CONSTRUCTION

Nutmeg Solar Project

Nutmeg Solar, LLC

Enfield, Connecticut

VERIFY SCALE
BAR IS 1 INCH ON ORIGINAL DRAWING
IF NOT ONE INCH ON THIS SHEET, ADJUST SCALES ACCORDINGLY

MARK	DATE	DESCRIPTION
0	-	Initial Release

PROJECT NO: R-0317
DATE: 2018/09/12
FILE: Permit Drawings.dwg
DRAWN BY: ELD
CHECKED: BSH/BA/JEC
APPROVED: FJH

PROPOSED CONDITIONS

SCALE: 1" = 40'

C-023



STATE OF CONNECTICUT
FRANCIS J. HOEY
No. 21807
LICENSED PROFESSIONAL ENGINEER
10-16-18

STATE OF CONNECTICUT
BRIAN S. HUNTER
No. 31180
LICENSED PROFESSIONAL ENGINEER
10-16-18

NOTE:
REFER TO THE NUTMEG SOLAR PROJECT SOIL
EROSION AND SEDIMENT CONTROL PLAN
DRAWINGS FOR CONSTRUCTION STORMWATER
CONTROL MEASURES, CONSTRUCTION
SEQUENCING, AND PHASING INFORMATION.

SEE SHEET C-022

PERMIT DRAWINGS- NOT FOR CONSTRUCTION

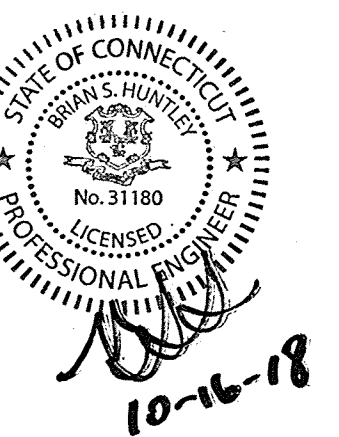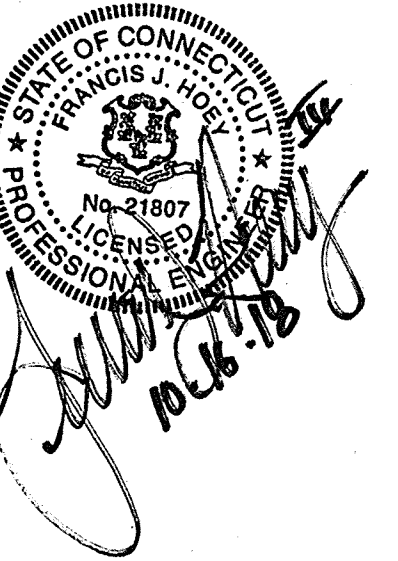

SEE SHEET C-025

Nutmeg Solar Project

Nutmeg Solar, LLC

Enfield, Connecticut

VERIFY SCALE
BAR IS 1 INCH ON ORIGINAL DRAWING
IF NOT ONE INCH ON THIS SHEET, ADJUST SCALES ACCORDINGLY

MARK	DATE	DESCRIPTION
0		Initial Release
PROJECT NO: R-0317		
DATE: 2018/09/12		
FILE: Permit Drawings.dwg		
DRAWN BY: ELD		
CHECKED: BSH/BA/JEC		
APPROVED: FJH		

PROPOSED CONDITIONS


SCALE: 1" = 40'


C-024

SEE SHEET C-023

KEY PLAN: 1" = 1,500'

SEE SHEET C-027

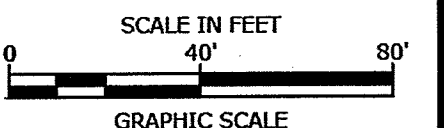

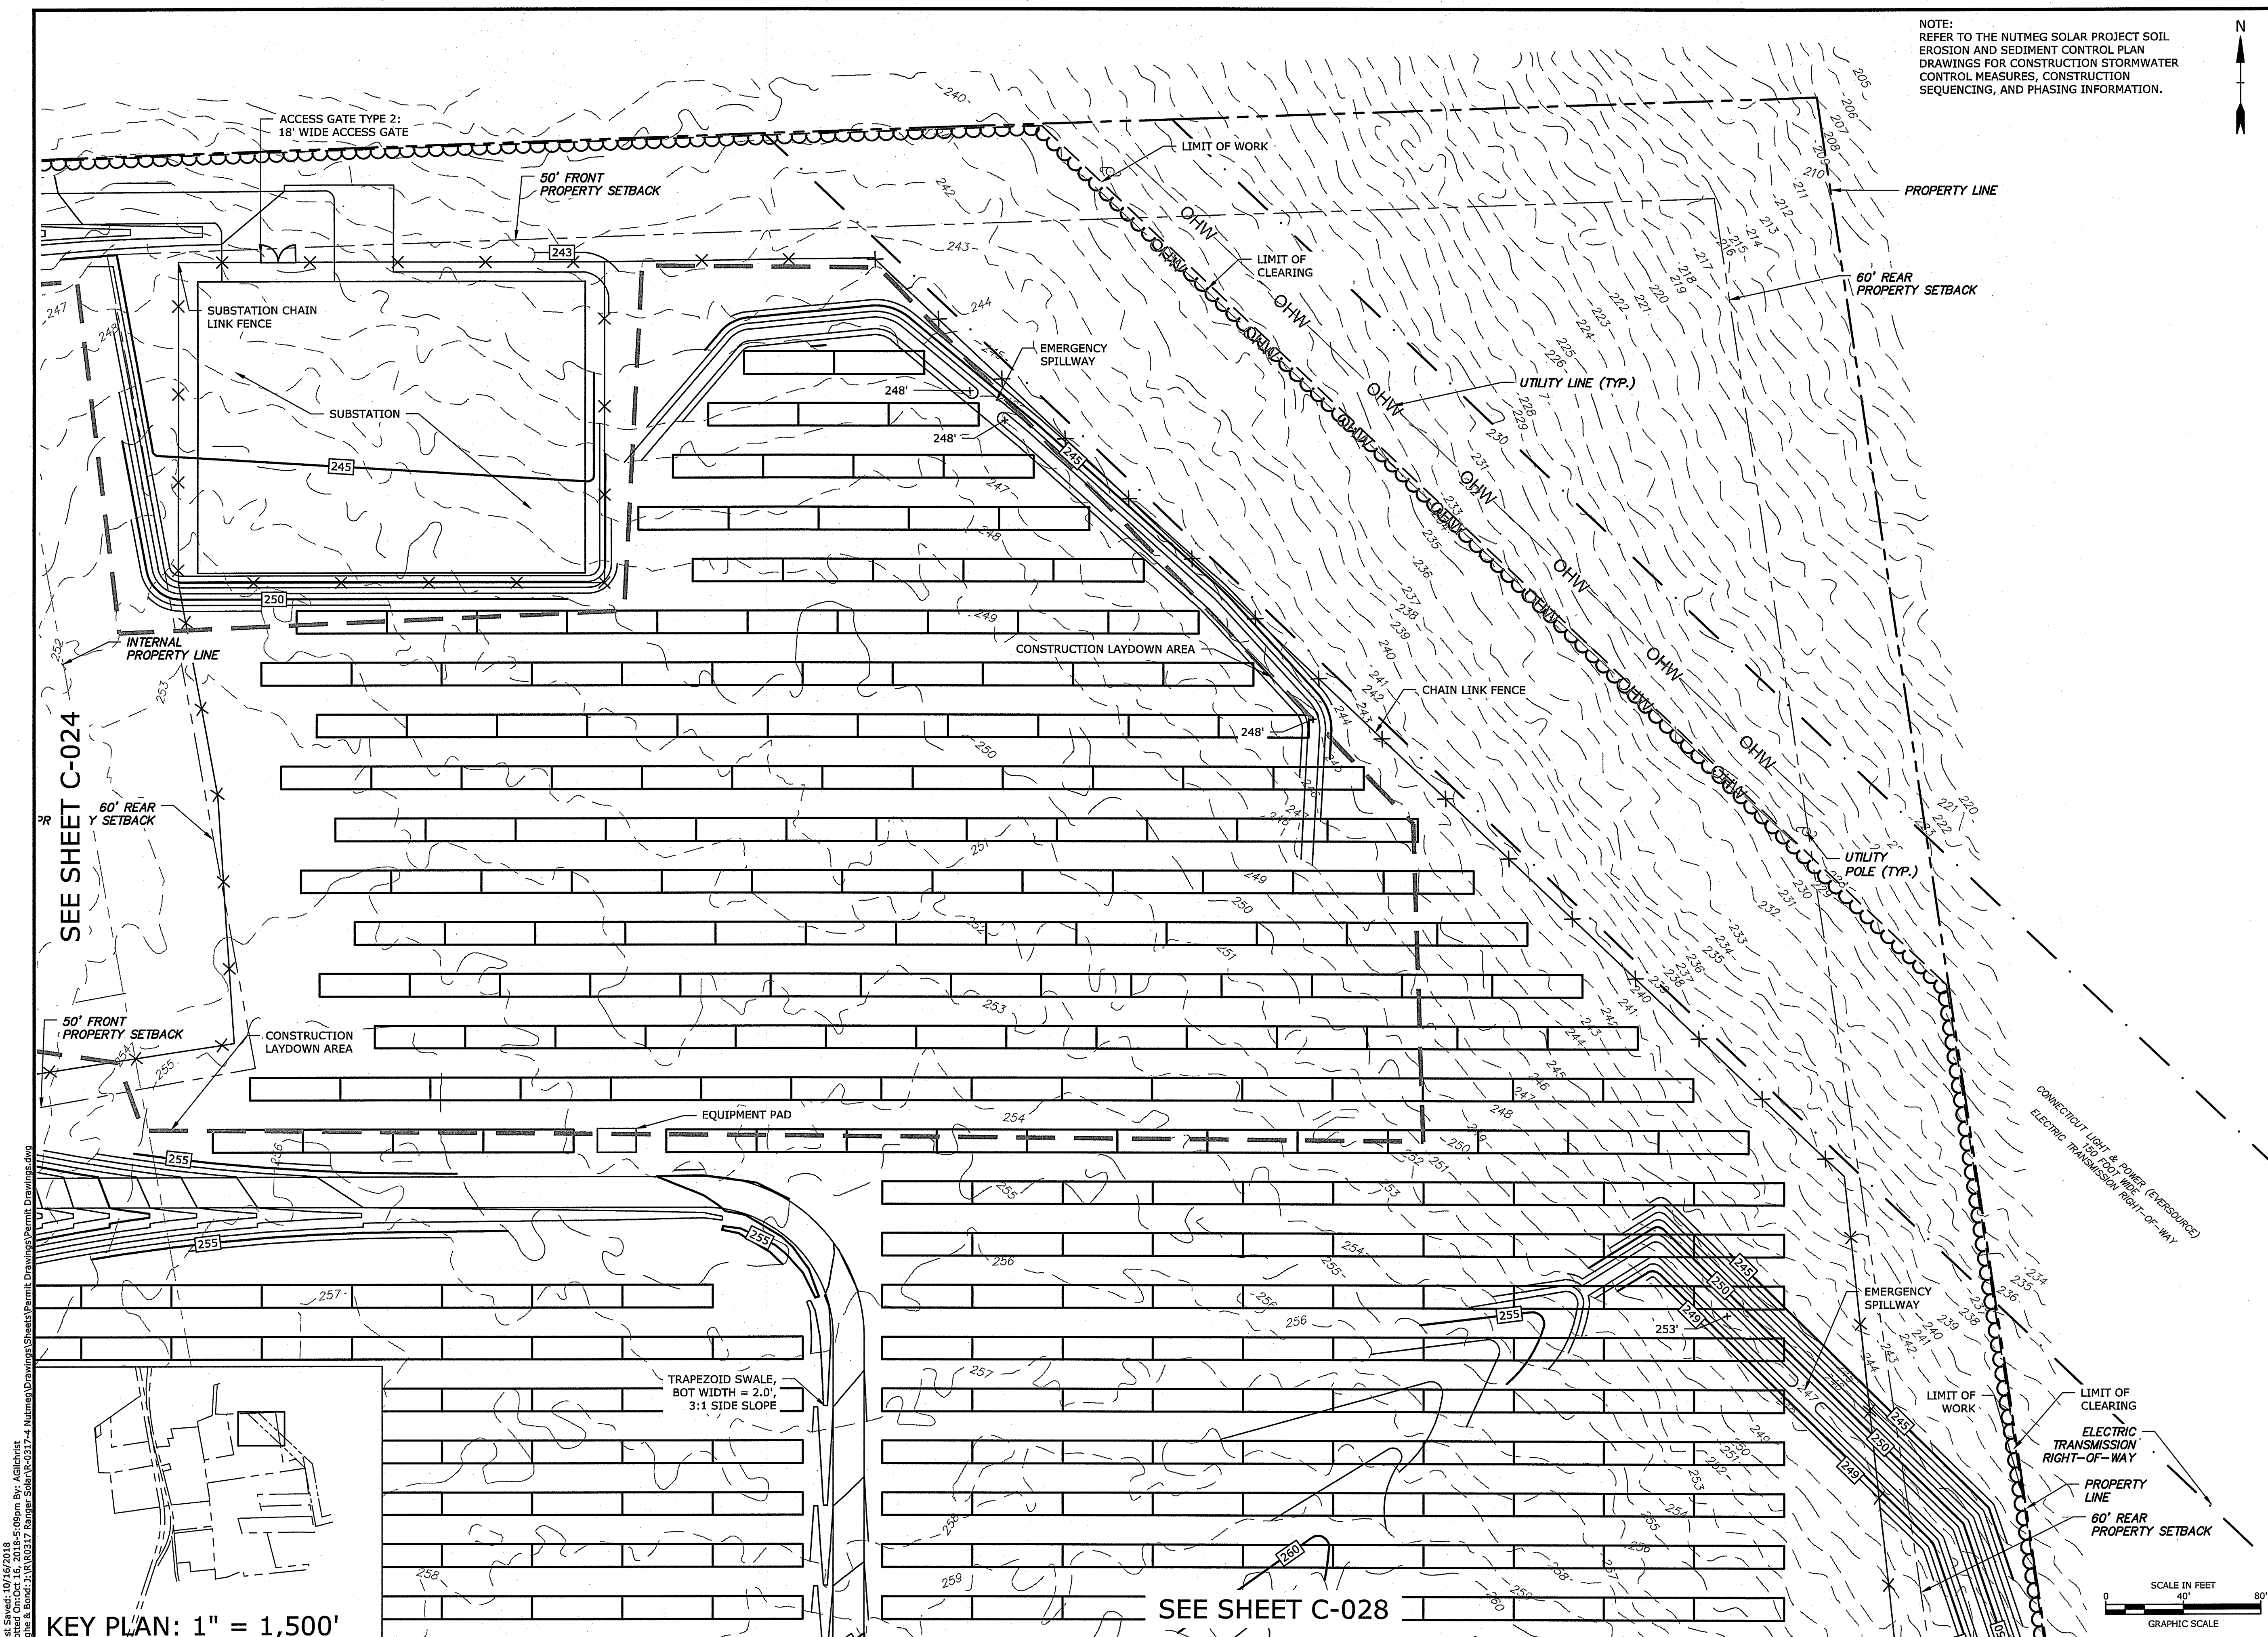


NOTE:
REFER TO THE NUTMEG SOLAR PROJECT SOIL
EROSION AND SEDIMENT CONTROL PLAN
DRAWINGS FOR CONSTRUCTION STORMWATER
CONTROL MEASURES, CONSTRUCTION
SEQUENCING, AND PHASING INFORMATION.



SEE SHEET C-024



KEY PLAN: 1" = 1,500'

SEE SHEET C-028

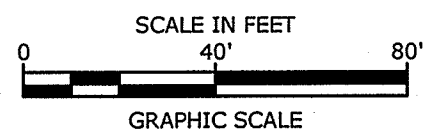

Tighe & Bond
Engineers | Environmental Specialists

PERMIT DRAWINGS- NOT FOR CONSTRUCTION

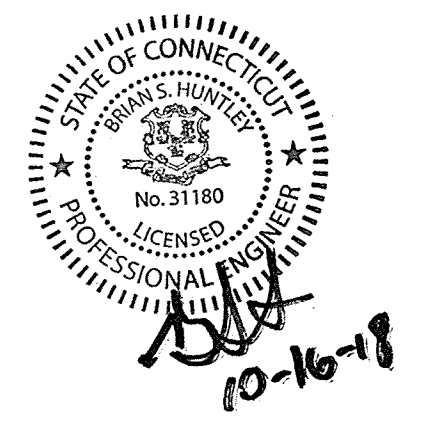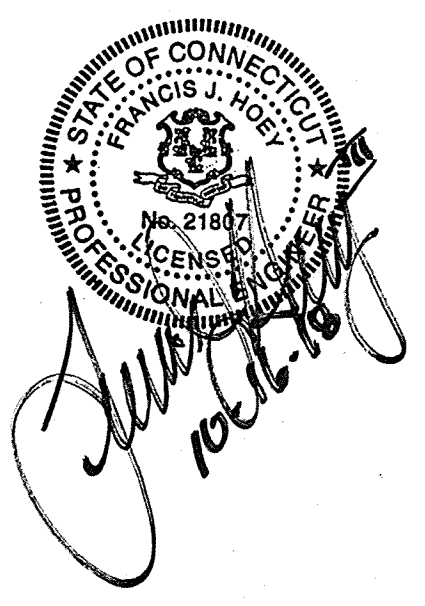

Nutmeg Solar Project

Nutmeg Solar, LLC

Enfield, Connecticut

VERIFY SCALE
BAR IS 1 INCH ON ORIGINAL DRAWING
IF NOT ONE INCH ON THIS SHEET, ADJUST SCALES ACCORDINGLY



0	-	Initial Release
MARK	DATE	DESCRIPTION
PROJECT NO:		R-0317
DATE:		2018/09/12
FILE: Permit Drawings.dwg		
DRAWN BY:		ELD
CHECKED:		BSH/BA/JEC
APPROVED:		FJH

PROPOSED CONDITIONS

SCALE: 1" = 40'

C-025

Plot Saved: 10/16/2018 1:54:09pm By: Aclandist
Tighe & Bond: \\RA0317-Ranger-Solar-C-0317-4-Nutmeg\Drawings\Sheets\Permit Drawings.dwg

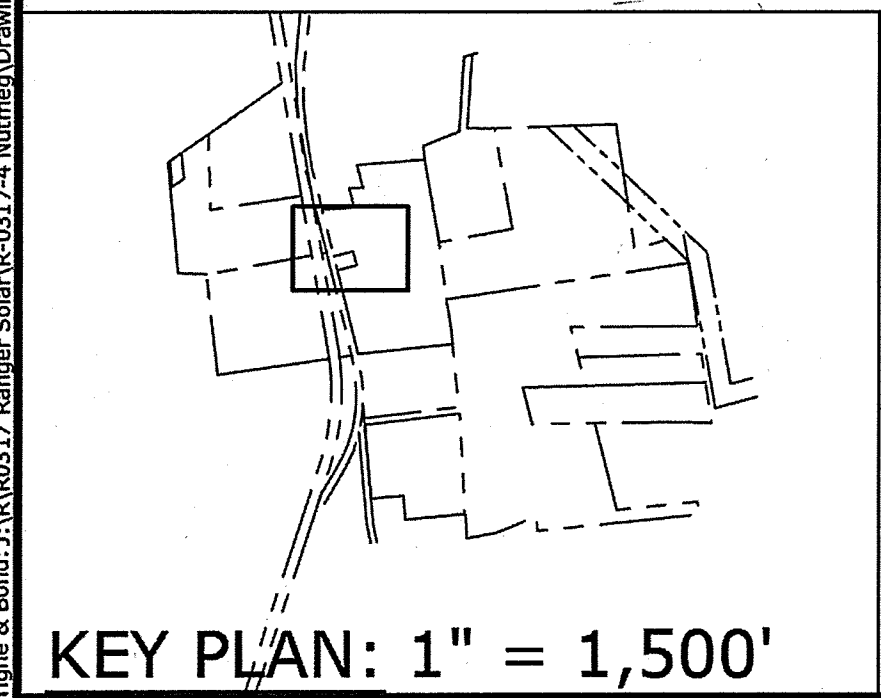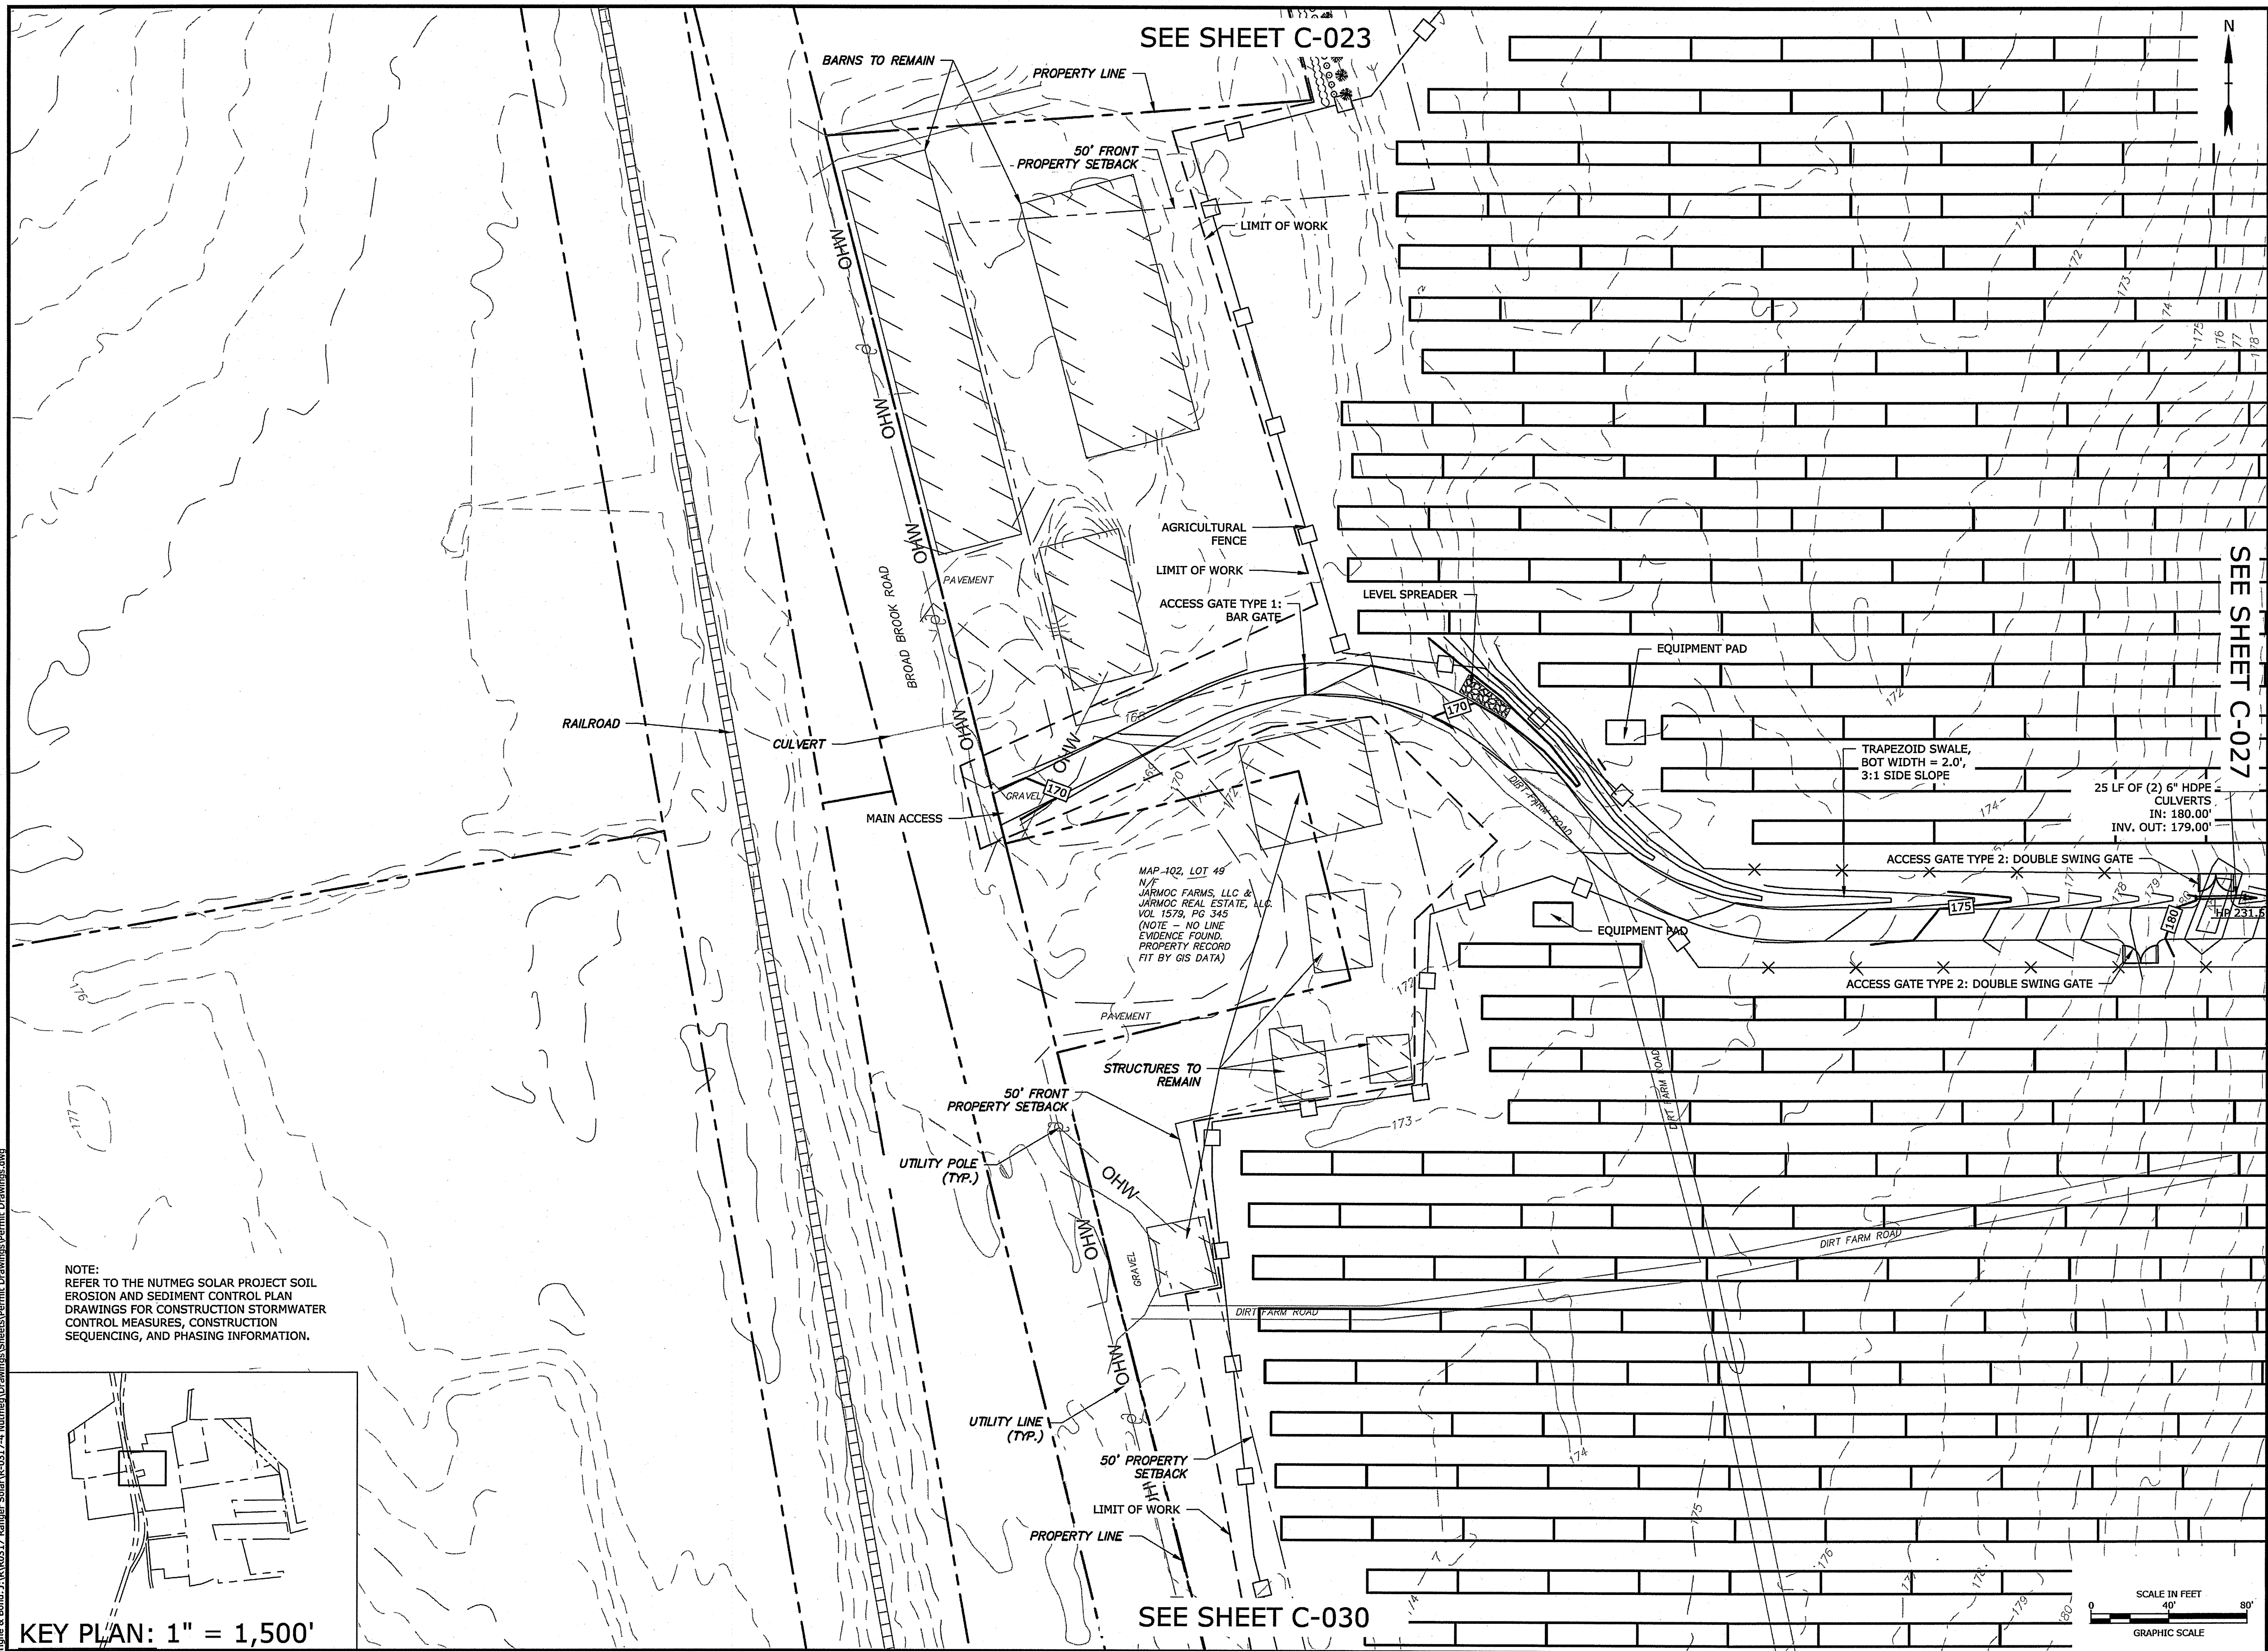


NOTE:
REFER TO THE NUTMEG SOLAR PROJECT SOIL
EROSION AND SEDIMENT CONTROL PLAN
DRAWINGS FOR CONSTRUCTION STORMWATER
CONTROL MEASURES, CONSTRUCTION
SEQUENCING, AND PHASING INFORMATION.

SEE SHEET C-023

SEE SHEET C-027

SEE SHEET C-030

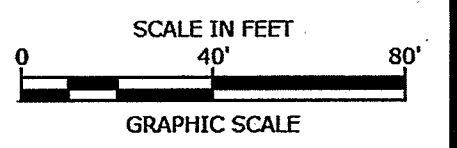

Tighe & Bond
Engineers | Environmental Specialists

PERMIT DRAWINGS- NOT FOR CONSTRUCTION

Nutmeg Solar Project

Nutmeg Solar, LLC


Enfield, Connecticut

VERIFY SCALE
BAR IS 1 INCH ON ORIGINAL DRAWING
IF NOT ONE INCH ON THIS SHEET, ADJUST SCALES ACCORDINGLY

0	-	Initial Release
MARK	DATE	DESCRIPTION
PROJECT NO: R-0317		
DATE: 2018/09/12		
FILE: Permit Drawings.dwg		
DRAWN BY: ELD		
CHECKED: BSH/BA/JEC		
APPROVED: FJH		

PROPOSED CONDITIONS
SCALE: 1" = 40'
C-026

Last Saved: 10/15/2018 7:24am By: CGW
Tighe & Bond: J:\R\0317 Nutmeg Solar\0317-4 Nutmeg Drawings\Sheets\Permit Drawings\Permit Drawings.dwg

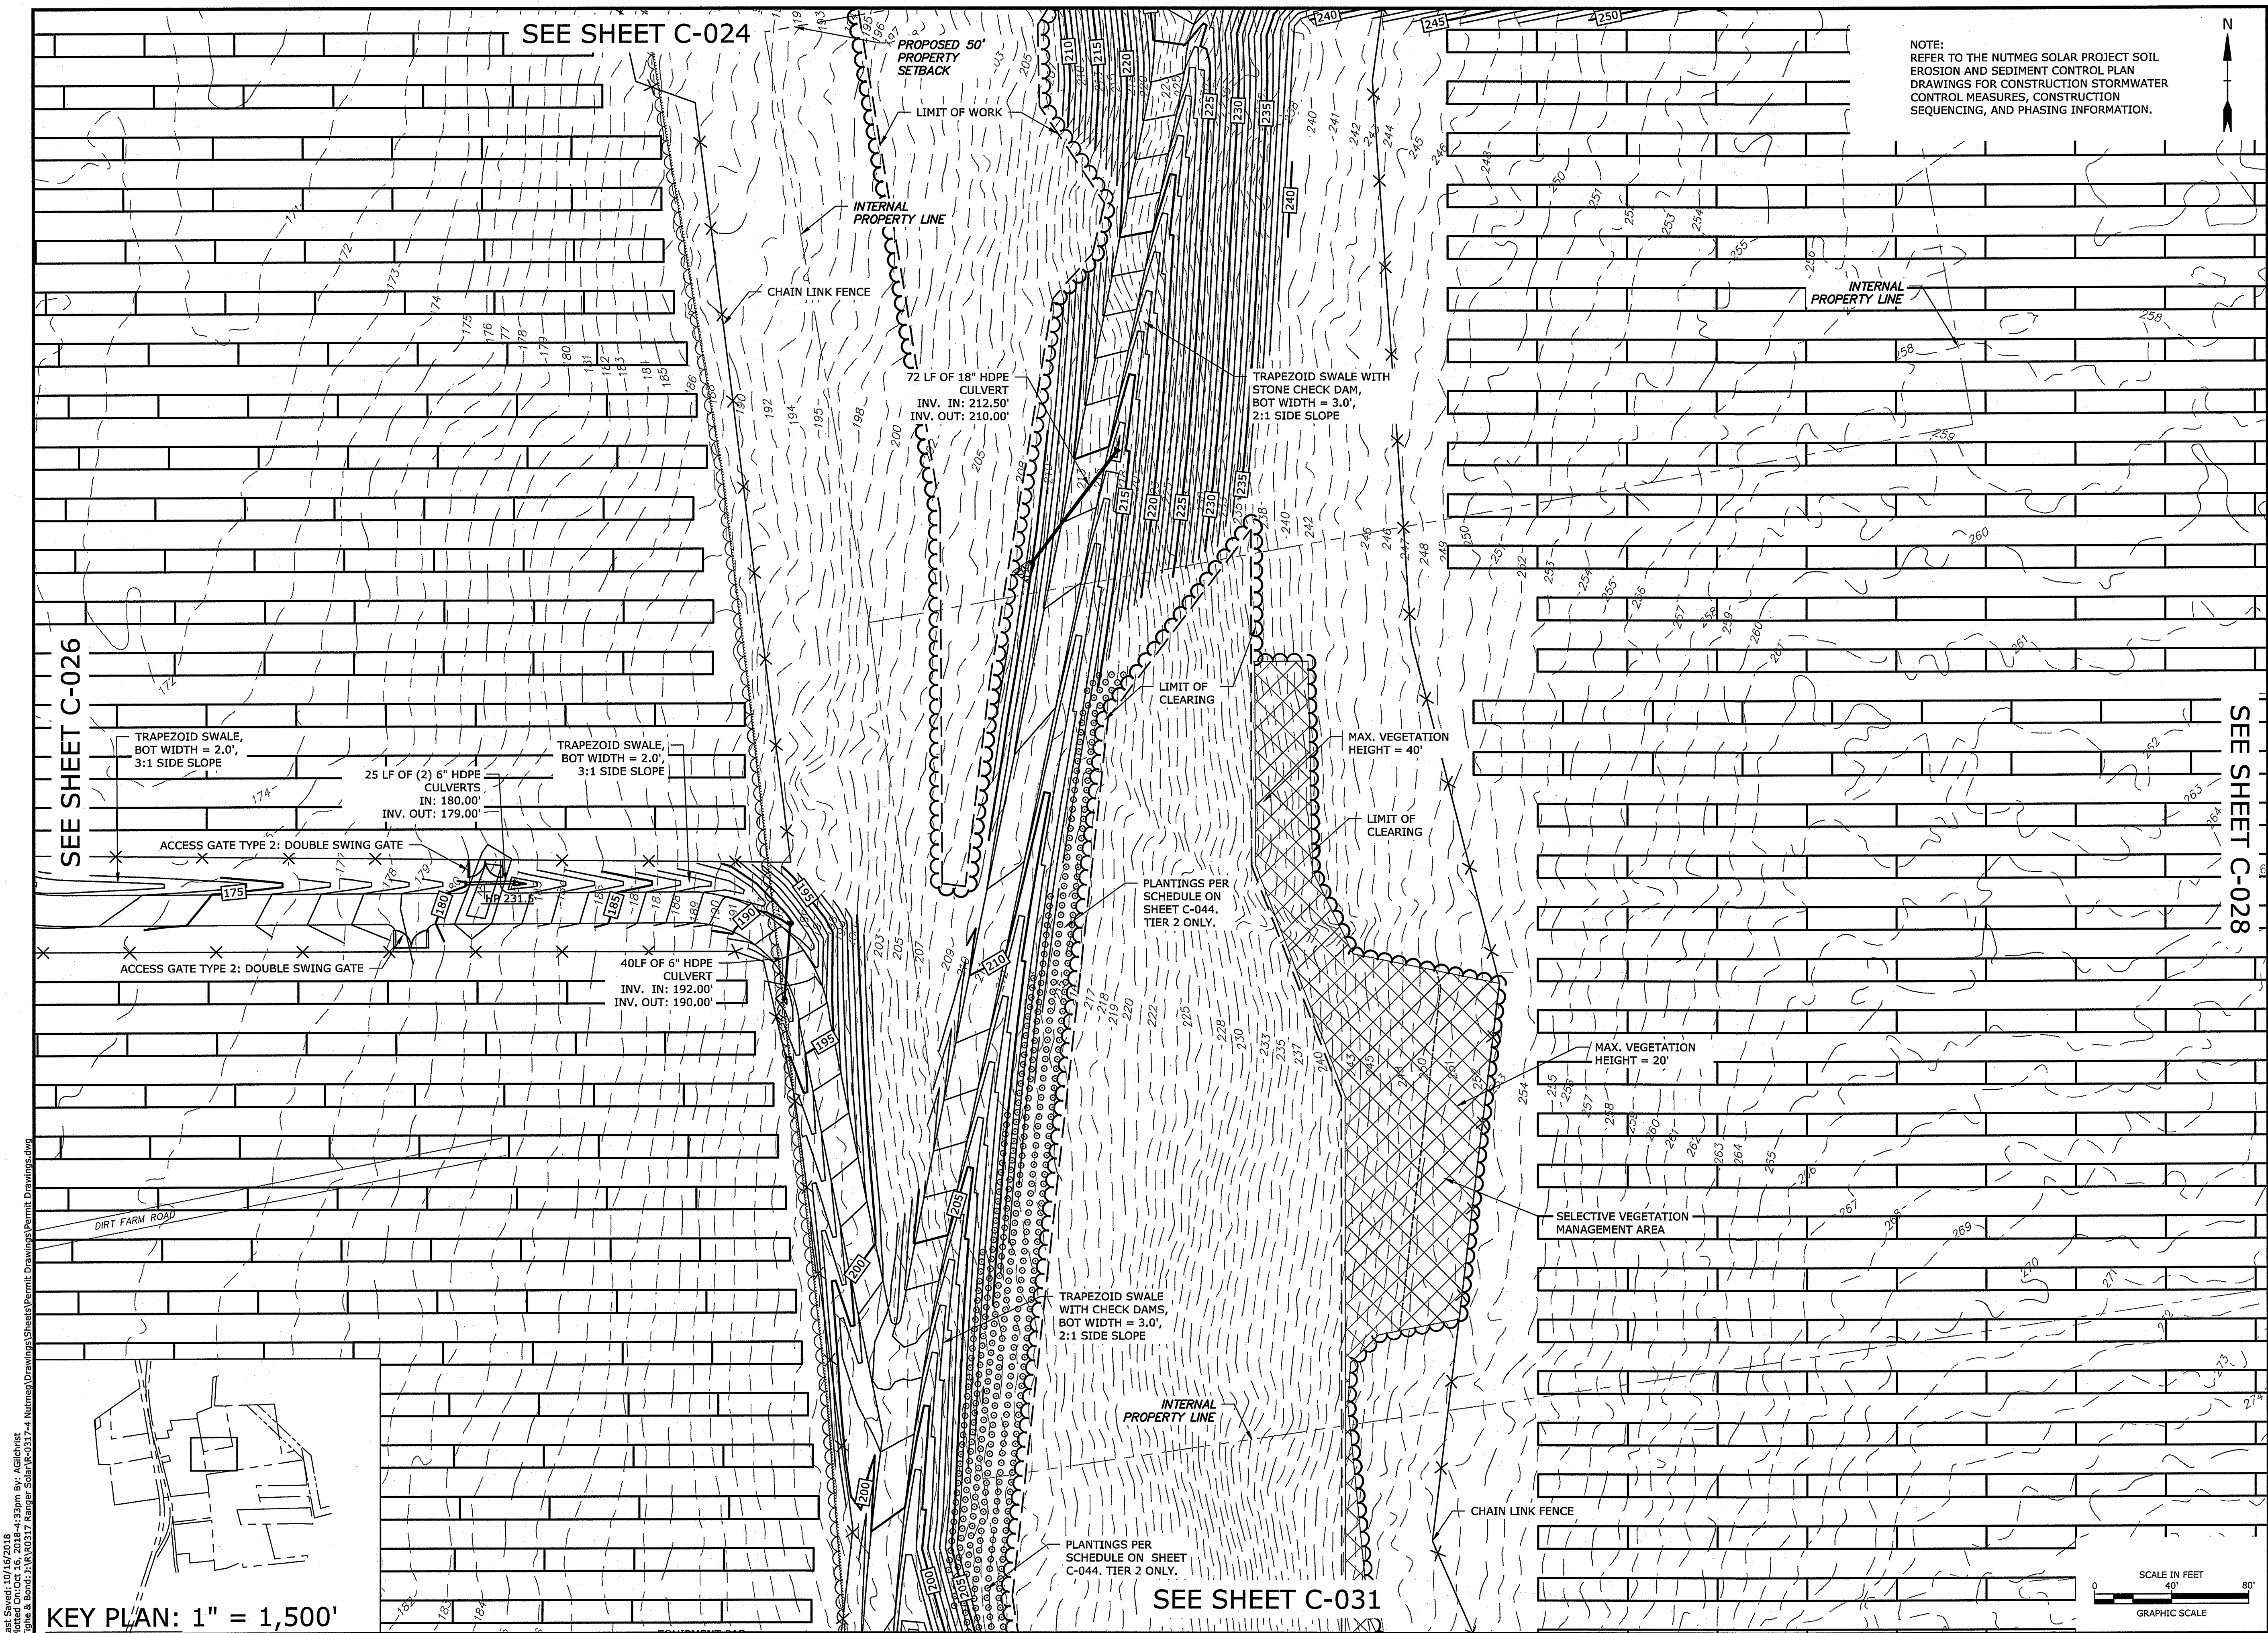

NOTE:
REFER TO THE NUTMEG SOLAR PROJECT SOIL
EROSION AND SEDIMENT CONTROL PLAN
DRAWINGS FOR CONSTRUCTION STORMWATER
CONTROL MEASURES, CONSTRUCTION
SEQUENCING, AND PHASING INFORMATION.


SEE SHEET C-028

SEE SHEET C-026

SEE SHEET C-024



SEE SHEET C-031

KEY PLAN: 1" = 1,500'

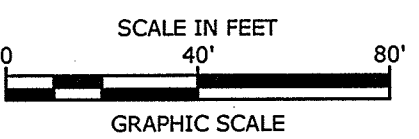

Tighe & Bond
Engineers | Environmental Specialists

PERMIT DRAWINGS- NOT FOR CONSTRUCTION

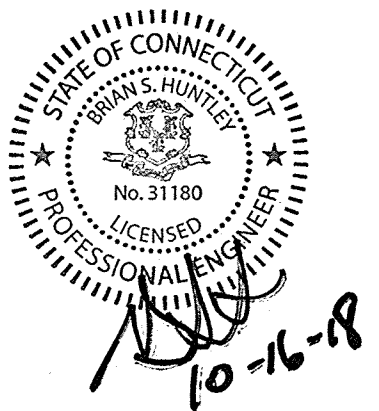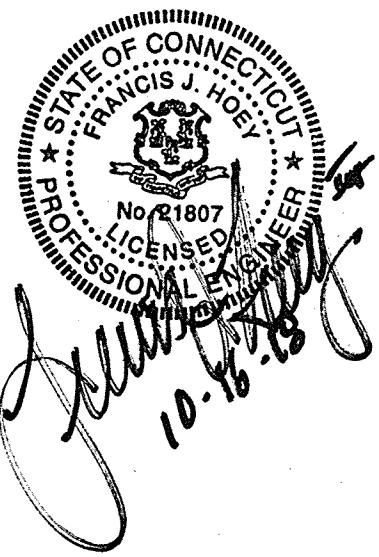

Nutmeg Solar Project

Nutmeg Solar, LLC

Enfield, Connecticut

VERIFY SCALE
BAR IS 1 INCH ON ORIGINAL DRAWING
0 1 INCH
IF NOT ONE INCH ON THIS SHEET, ADJUST SCALES ACCORDINGLY

0	-	Initial Release
MARK	DATE	DESCRIPTION
PROJECT NO:	R-0317	
DATE:	2018/09/12	
FILE:	Permit Drawings.dwg	
DRAWN BY:	ELD	
CHECKED:	BSH/BA/JEC	
APPROVED:	FJH	

PROPOSED CONDITIONS

SCALE: 1" = 40'

C-027

Last Saved: 10/16/2018 4:43pm By: AGL/rlt
Tighe & Bond: \\N0317\Range_Solar\0317-4 Nutmeg\Drawings\Sheets\Permit Drawings\Permit Drawings.dwg



SEE SHEET C-027


SEE SHEET C-025

SEE SHEET C-029

KEY PLAN: 1" = 1,500'



SEE SHEET C-032

NOTE:
REFER TO THE NUTMEG SOLAR PROJECT SOIL
EROSION AND SEDIMENT CONTROL PLAN
DRAWINGS FOR CONSTRUCTION STORMWATER
CONTROL MEASURES, CONSTRUCTION
SEQUENCING, AND PHASING INFORMATION.

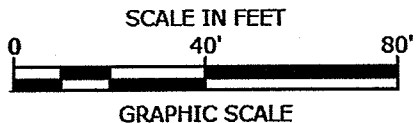

Tighe & Bond
Engineers | Environmental Specialists

PERMIT DRAWINGS- NOT FOR CONSTRUCTION

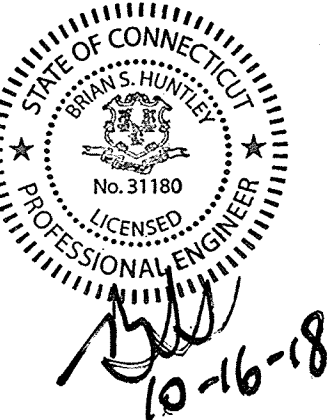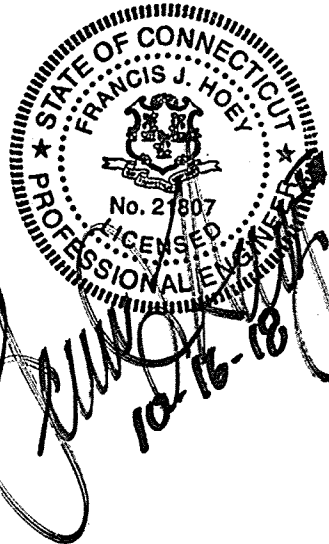

Nutmeg Solar Project

Nutmeg Solar, LLC

Enfield, Connecticut


VERIFY SCALE
BAR IS 1 INCH ON ORIGINAL DRAWING
IF NOT ONE INCH ON THIS SHEET, ADJUST SCALES ACCORDINGLY

0	-	Initial Release
MARK	DATE	DESCRIPTION
PROJECT NO:	R-0317	
DATE:	2018/09/12	
FILE:	Permit Drawings.dwg	
DRAWN BY:	ELD	
CHECKED:	BSH/BA/JEC	
APPROVED:	FJH	

PROPOSED CONDITIONS

SCALE: 1" = 40'

C-028

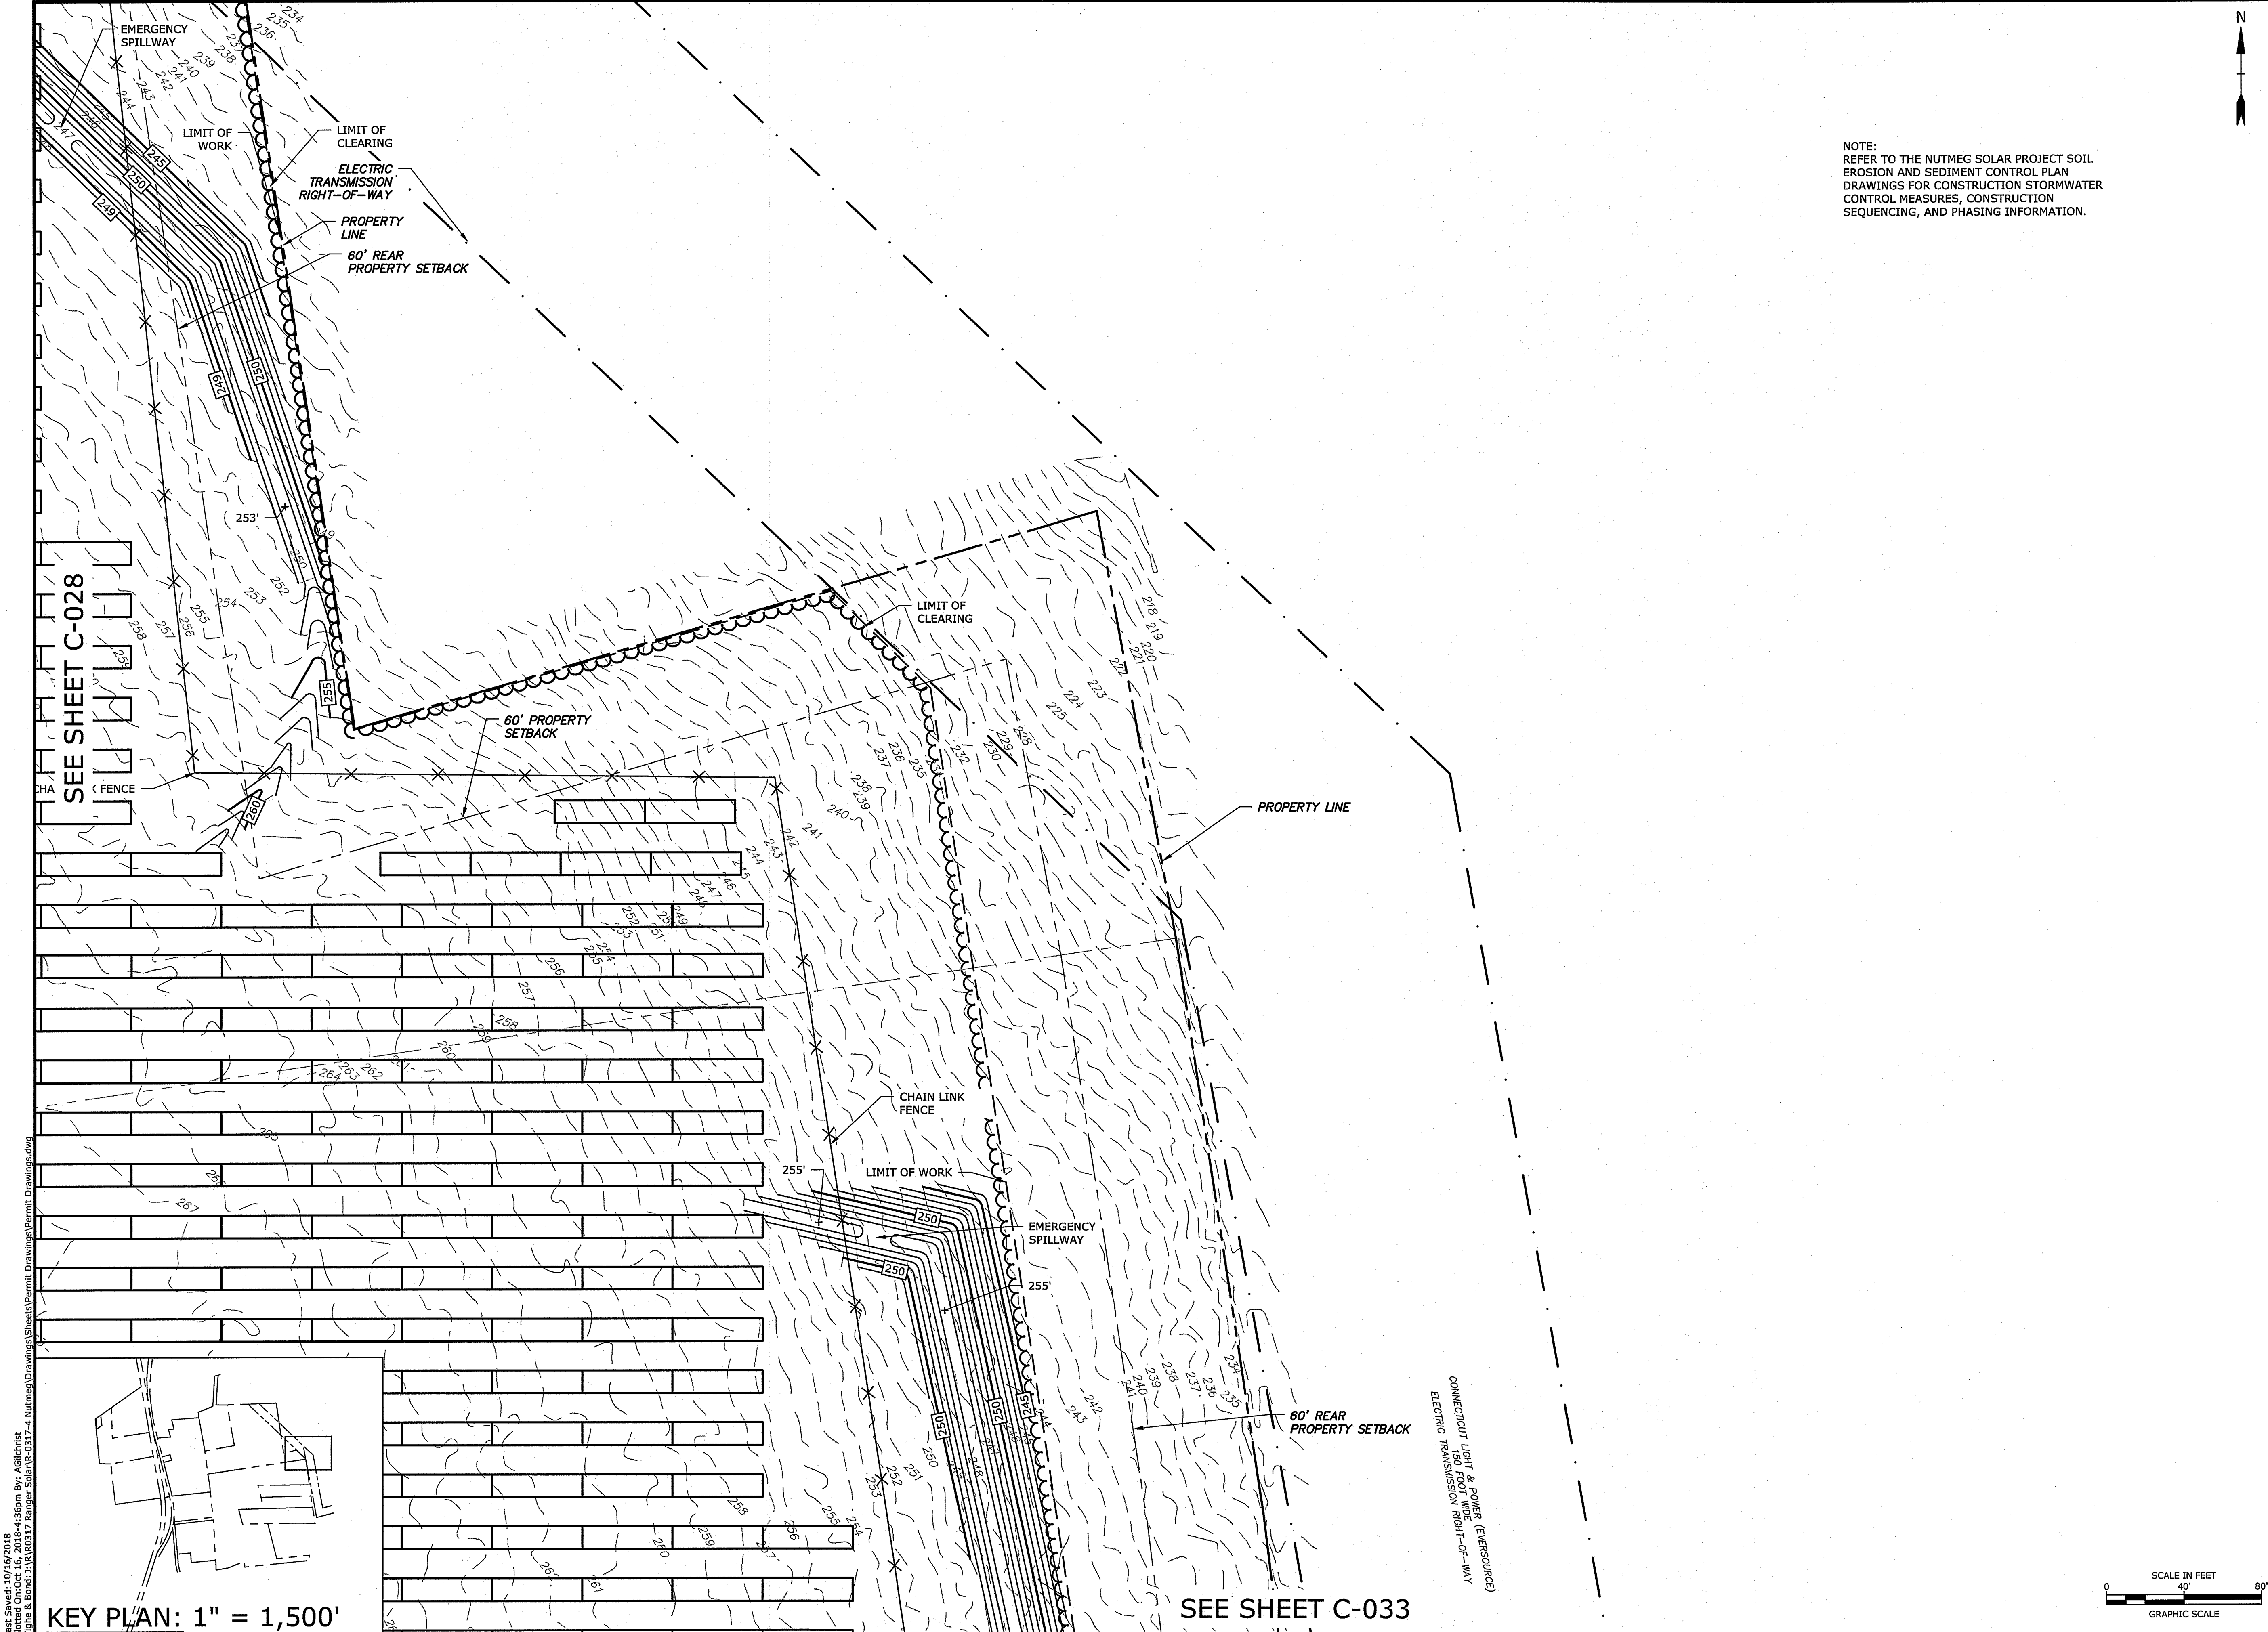


NOTE:
REFER TO THE NUTMEG SOLAR PROJECT SOIL
EROSION AND SEDIMENT CONTROL PLAN
DRAWINGS FOR CONSTRUCTION STORMWATER
CONTROL MEASURES, CONSTRUCTION
SEQUENCING, AND PHASING INFORMATION.


SEE SHEET C-028

SEE SHEET C-033

KEY PLAN: 1" = 1,500'

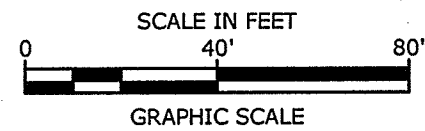

PERMIT DRAWINGS- NOT FOR CONSTRUCTION

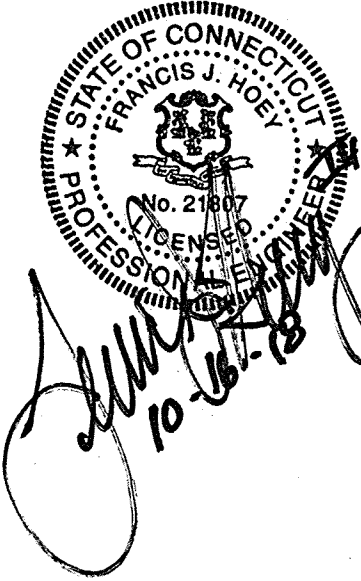

Nutmeg Solar Project

Nutmeg Solar, LLC

Enfield, Connecticut

VERIFY SCALE
BAR IS 1 INCH ON ORIGINAL DRAWING
IF NOT ONE INCH ON THIS SHEET, ADJUST SCALES ACCORDINGLY


0	-	Initial Release
MARK	DATE	DESCRIPTION
PROJECT NO: R-0317		
DATE: 2018/09/12		
FILE: Permit Drawings.dwg		
DRAWN BY: ELD		
CHECKED: BSH/BA/JEC		
APPROVED: FJH		

PROPOSED CONDITIONS



SCALE: 1" = 40'

C-029

Last Saved: 10/16/2018 10:18:18 AM
Tighe & Bond: JLR0317_Ranney Solar-10-16-18.dwg
Tighe & Bond: JLR0317_Ranney Solar-10-16-18.dwg

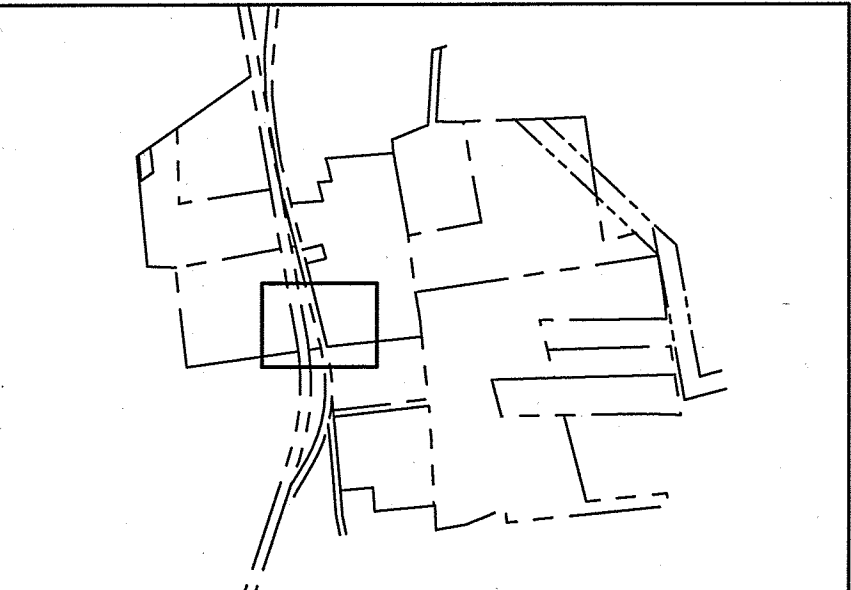

NOTE:
REFER TO THE NUTMEG SOLAR PROJECT SOIL
EROSION AND SEDIMENT CONTROL PLAN
DRAWINGS FOR CONSTRUCTION STORMWATER
CONTROL MEASURES, CONSTRUCTION
SEQUENCING, AND PHASING INFORMATION.

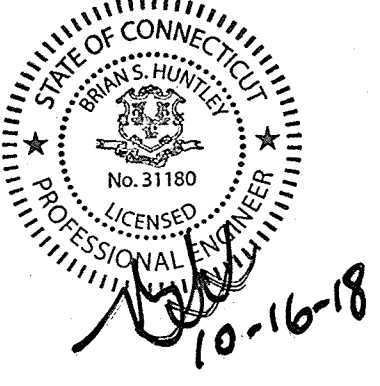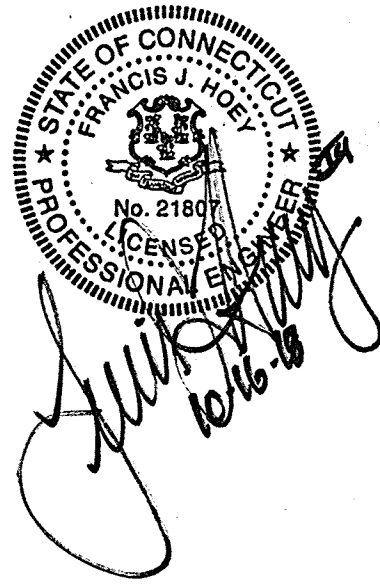

PERMIT DRAWINGS- NOT FOR CONSTRUCTION

Nutmeg Solar Project

Nutmeg Solar, LLC

Enfield, Connecticut

VERIFY SCALE
BAR IS 1 INCH ON ORIGINAL DRAWING
IF NOT ONE INCH ON THIS SHEET, ADJUST SCALES ACCORDINGLY

0	-	Initial Release
MARK	DATE	DESCRIPTION
PROJECT NO:	R-0317	
DATE:	2018/09/12	
FILE:	Permit Drawings.dwg	
DRAWN BY:	ELD	
CHECKED:	BSH/BA/JEC	
APPROVED:	FJH	

PROPOSED CONDITIONS


SCALE: 1" = 40'

C-030

Last Saved: 10/16/2018 1:24pm By: JJB
Tighe & Bond, Inc. R-0317 - Nutmeg Solar R-0317-4 Nutmeg Drawings/Permit Drawings.dwg



NOTE:
REFER TO THE NUTMEG SOLAR PROJECT SOIL
EROSION AND SEDIMENT CONTROL PLAN
DRAWINGS FOR CONSTRUCTION STORMWATER
CONTROL MEASURES, CONSTRUCTION
SEQUENCING, AND PHASING INFORMATION.

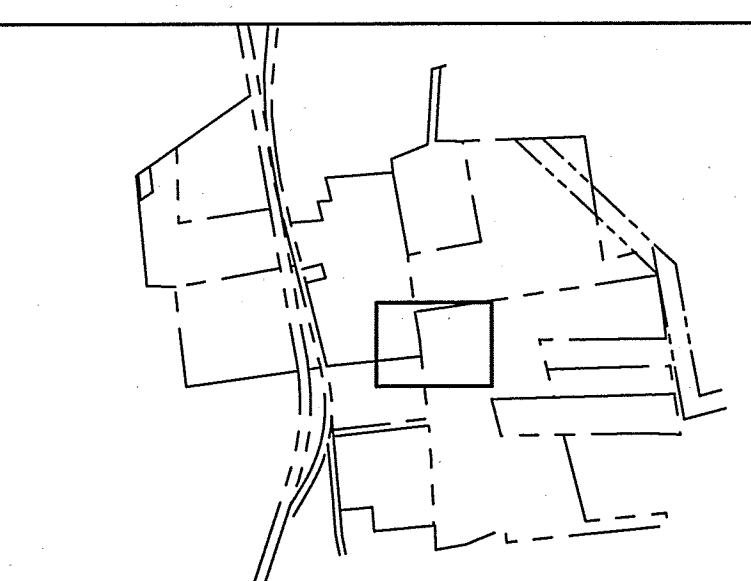

KEY PLAN: 1" = 1,500'

Tighe & Bond
Engineers | Environmental Specialists

10-16-18

PERMIT DRAWINGS- NOT FOR CONSTRUCTION

Nutmeg Solar Project

Nutmeg Solar, LLC

Enfield, Connecticut


VERIFY SCALE
BAR IS 1 INCH ON ORIGINAL DRAWING
0 1 INCH
IF NOT ONE INCH ON THIS SHEET, ADJUST SCALES ACCORDINGLY

MARK	DATE	DESCRIPTION
0	-	Initial Release
PROJECT NO: R-0317		
DATE: 2018/09/12		
FILE: Permit Drawings.dwg		
DRAWN BY: ELD		
CHECKED: BSH/BA/DEC		
APPROVED: FJH		

PROPOSED CONDITIONS

SCALE: 1" = 40'

C-031

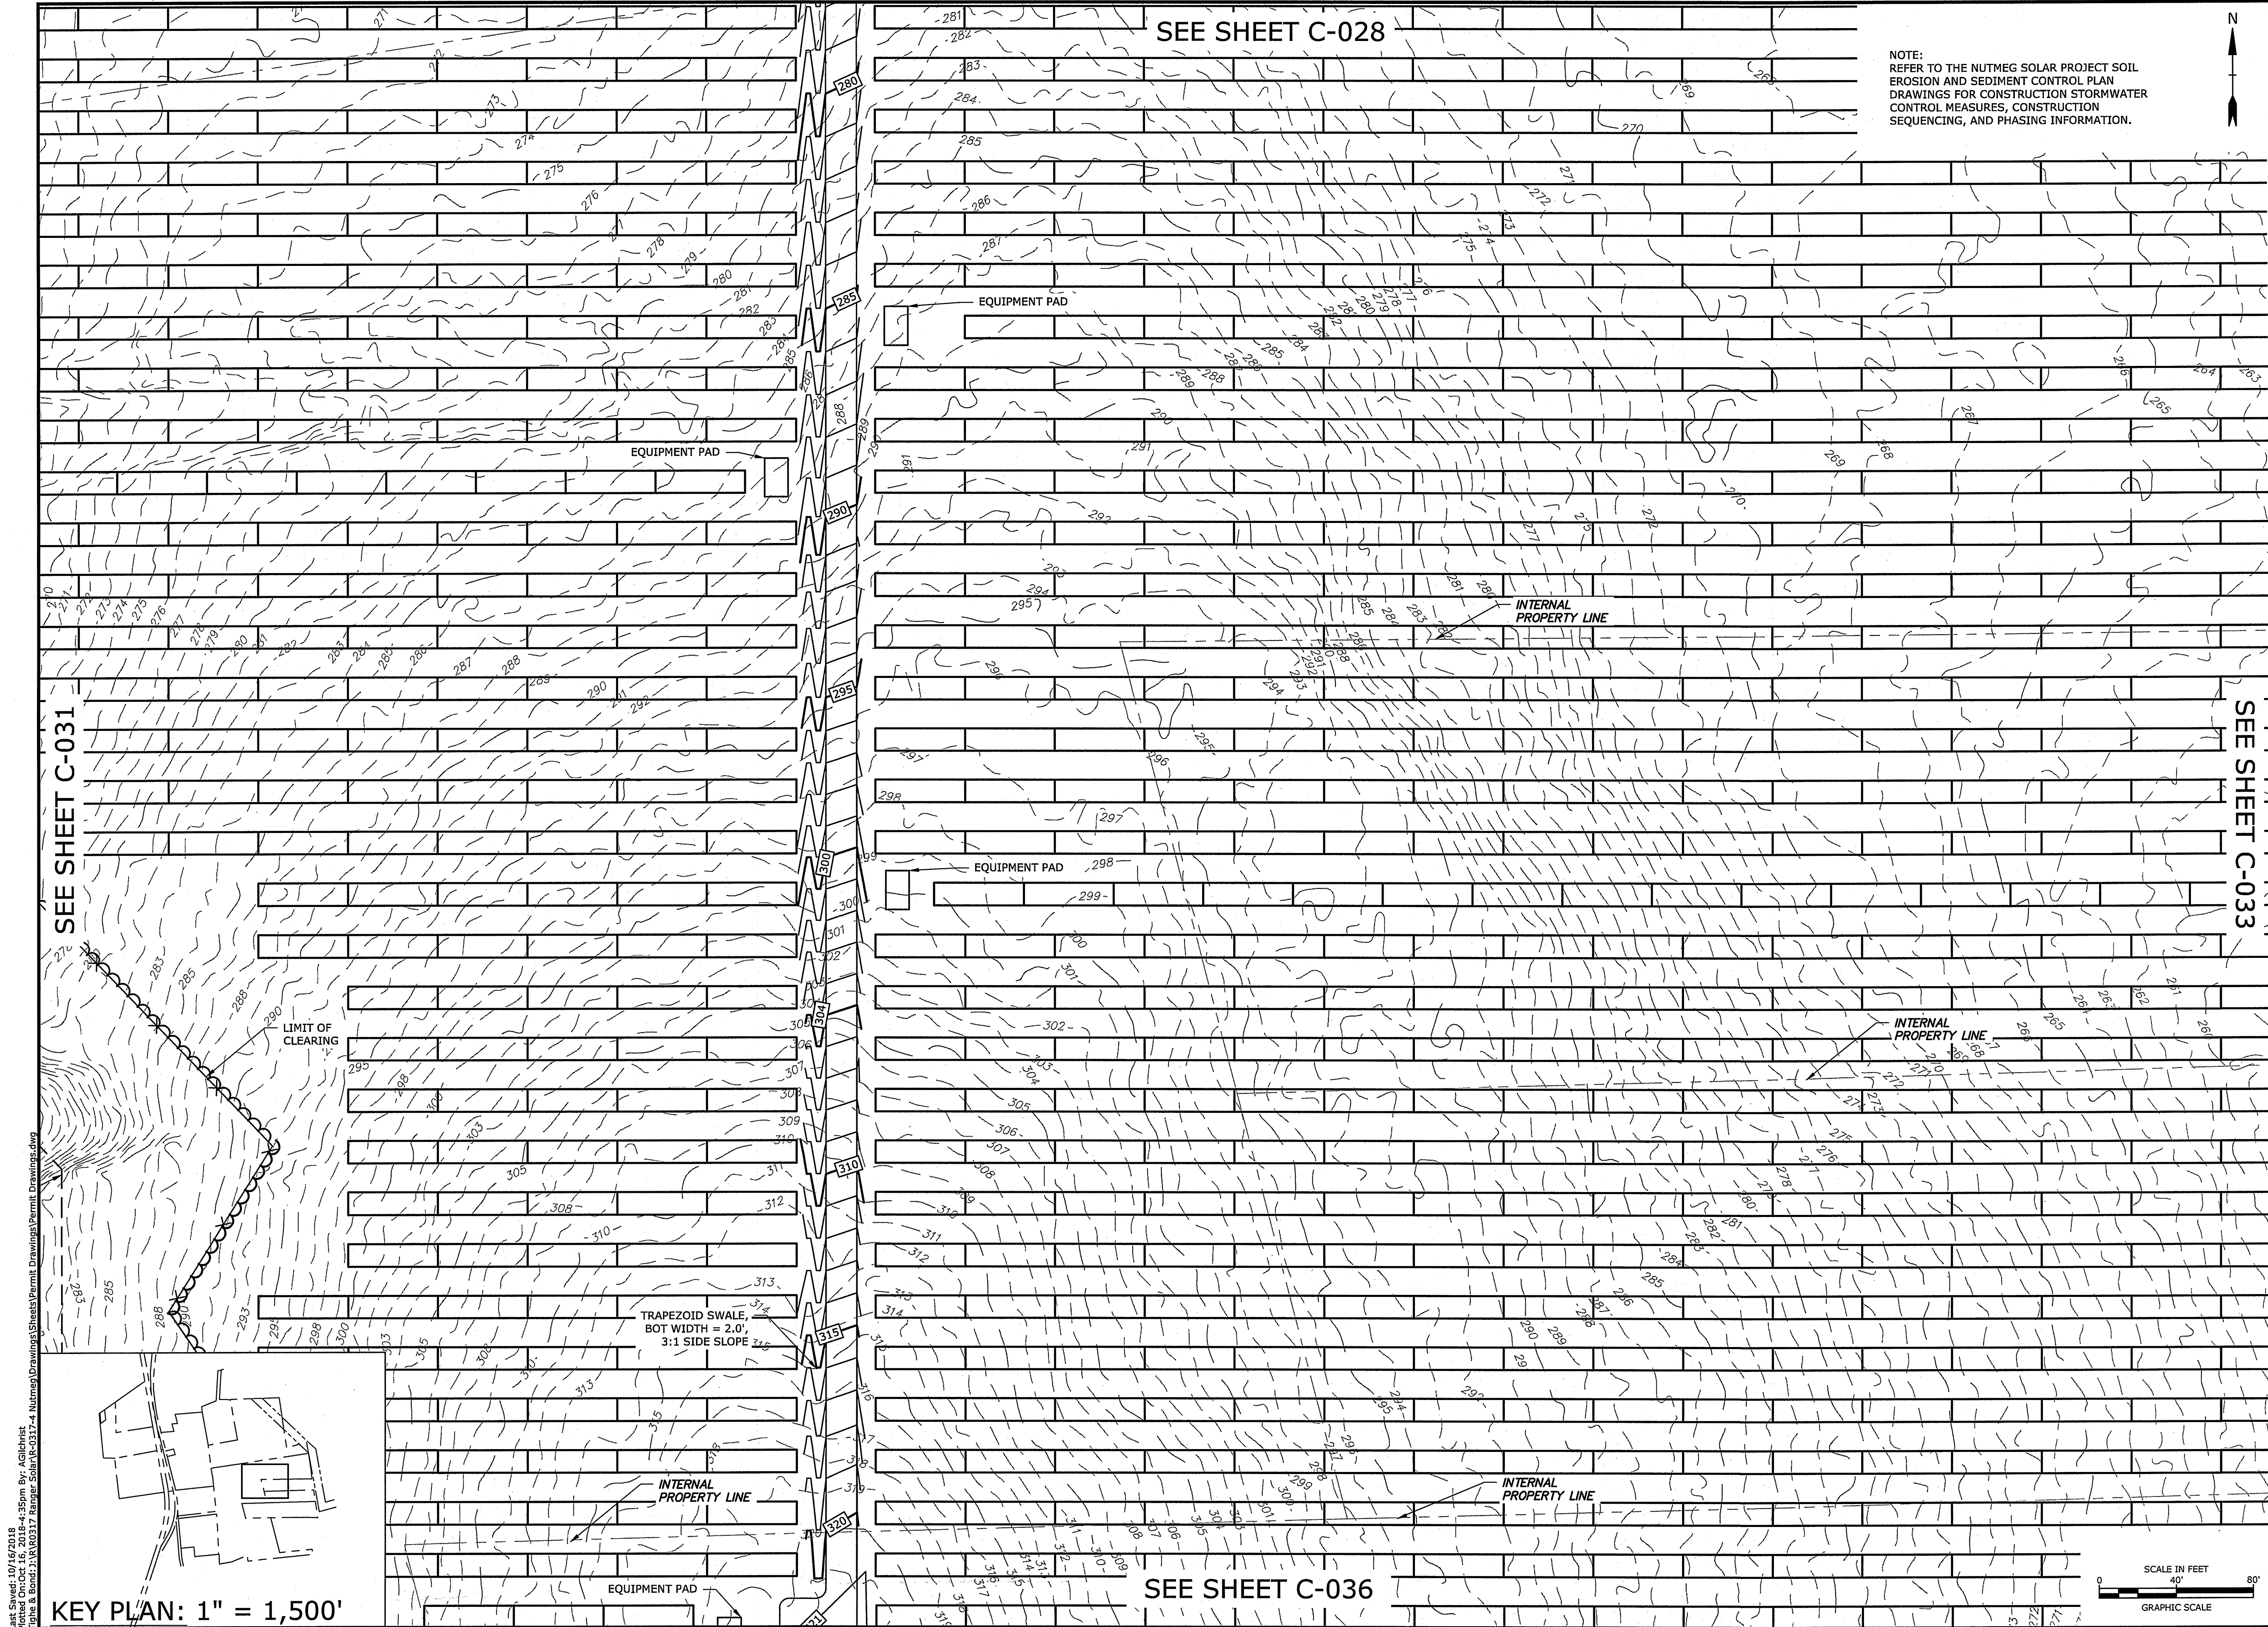

NOTE:
REFER TO THE NUTMEG SOLAR PROJECT SOIL
EROSION AND SEDIMENT CONTROL PLAN
DRAWINGS FOR CONSTRUCTION STORMWATER
CONTROL MEASURES, CONSTRUCTION
SEQUENCING, AND PHASING INFORMATION.



SEE SHEET C-031

SEE SHEET C-028



SEE SHEET C-033

SEE SHEET C-036

KEY PLAN: 1" = 1,500'

SCALE IN FEET
0 40' 80'
GRAPHIC SCALE

Tighe & Bond
Engineers | Environmental Specialists

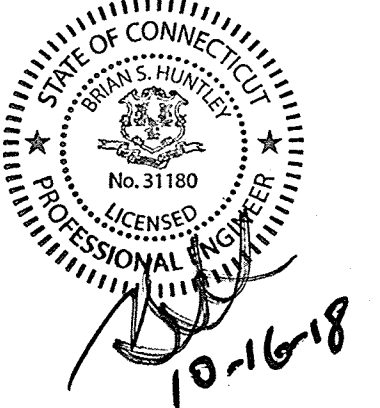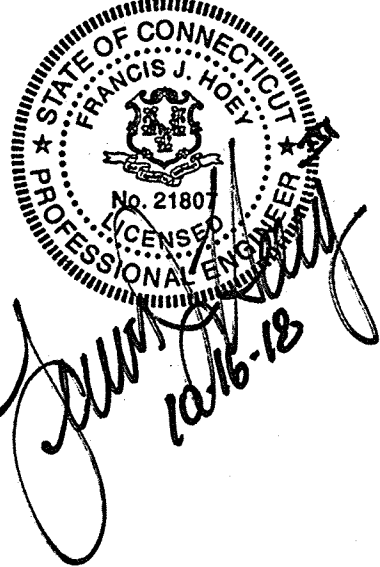

PERMIT DRAWINGS- NOT FOR CONSTRUCTION

**Nutmeg
Solar Project**

Nutmeg Solar,
LLC

Enfield,
Connecticut

VERIFY SCALE
BAR IS 1 INCH ON
ORIGINAL DRAWING
IF NOT ONE INCH ON
THIS SHEET, ADJUST
SCALES ACCORDINGLY



0	-	Initial Release
MARK	DATE	DESCRIPTION
PROJECT NO:	R-0317	
DATE:	2018/09/12	
FILE:	Permit Drawings.dwg	
DRAWN BY:	ELD	
CHECKED:	BSH/BA/JEC	
APPROVED:	FJH	

PROPOSED CONDITIONS

SCALE: 1" = 40'

C-032

PERMIT DRAWINGS- NOT FOR CONSTRUCTION

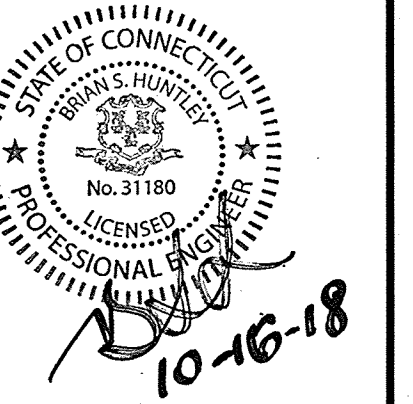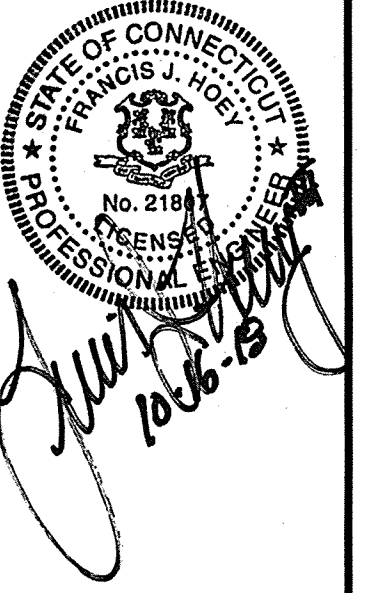

Nutmeg Solar Project

Nutmeg Solar,
LLC

Enfield,
Connecticut

VERIFY SCALE

BAR IS 1 INCH ON
ORIGINAL DRAWING

0  1 INCH


IF NOT ONE INCH ON
THIS SHEET, ADJUST
SCALES ACCORDINGLY

0	-	Initial Release
MARK	DATE	DESCRIPTION
PROJECT NO:		R-0317
DATE:		2018/09/12
TITLE: Permit Drawings.dwg		
DRAWN BY:		ELD
CHECKED:		BSH/BA/JEC
APPROVED:		FJH


PROPOSED CONDITIONS

SCALE: $1" = 40'$

C-033


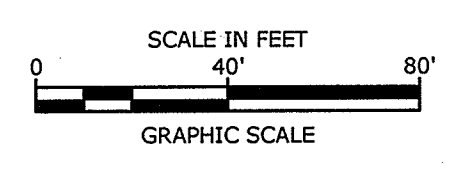


NOTE:
REFER TO THE NUTMEG SOLAR PROJECT SOIL
EROSION AND SEDIMENT CONTROL PLAN
DRAWINGS FOR CONSTRUCTION STORMWATER
CONTROL MEASURES, CONSTRUCTION
SEQUENCING, AND PHASING INFORMATION.

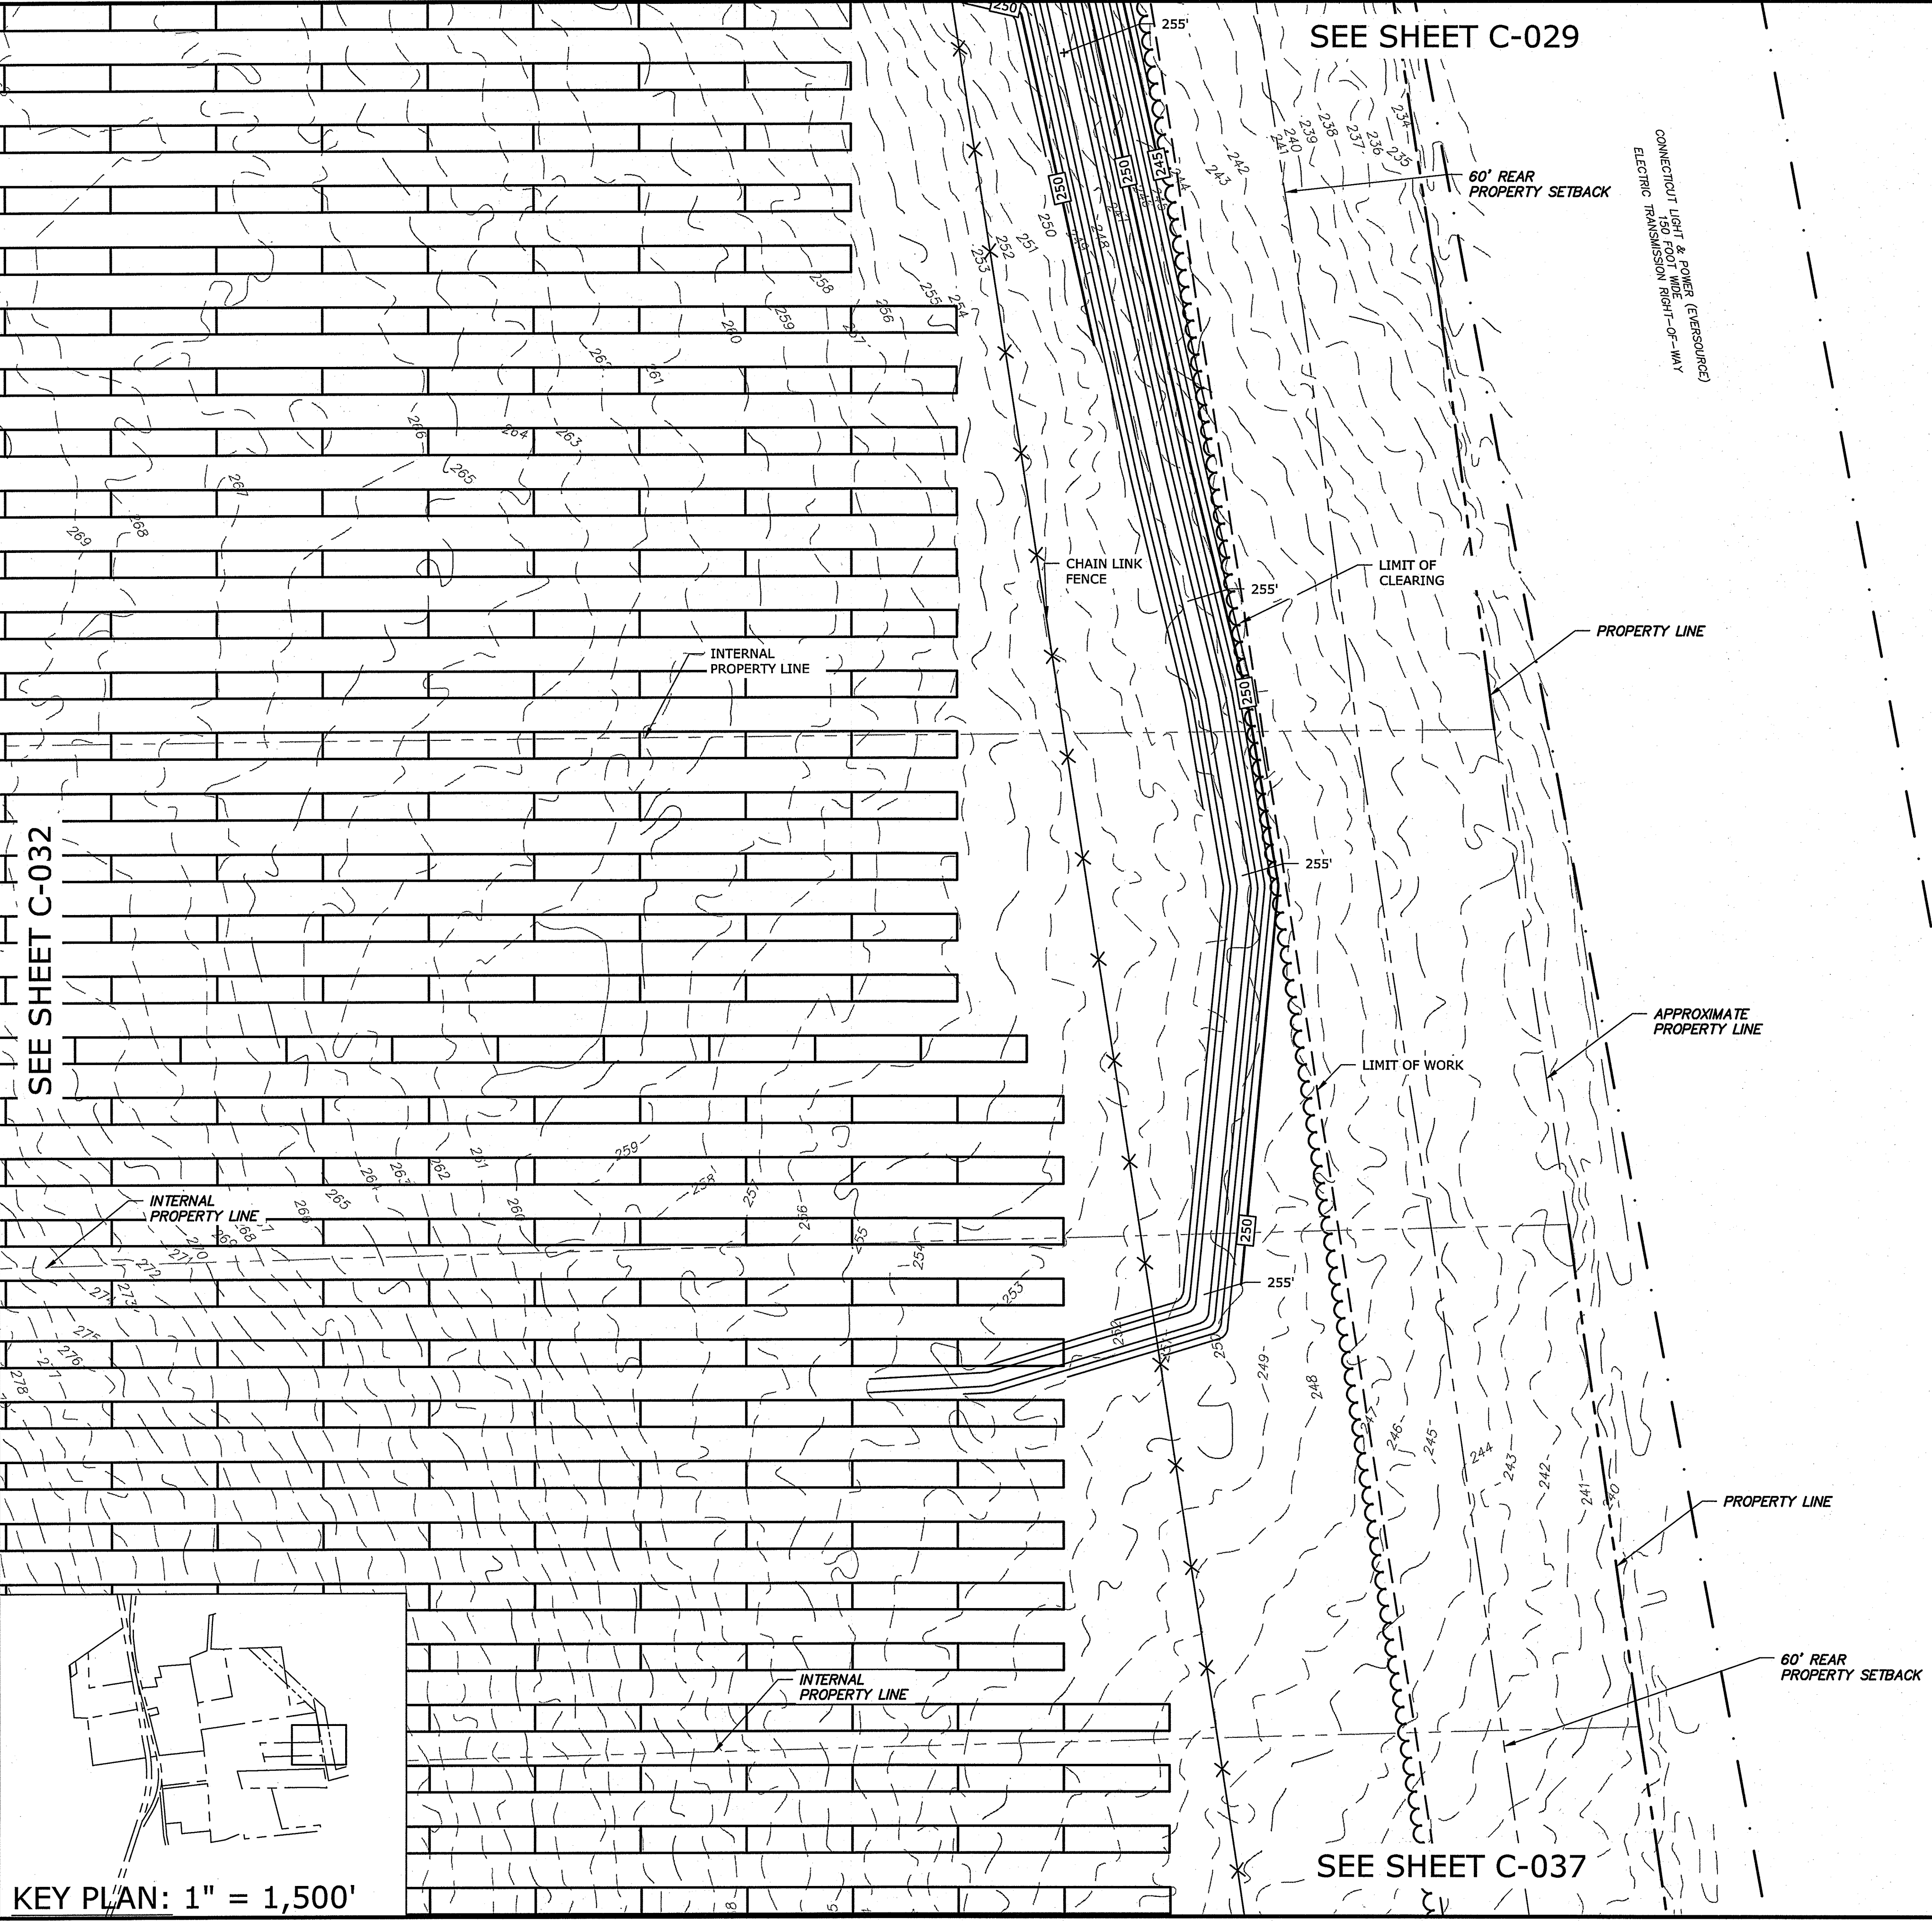

KEY PLAN: 1" = 1,500'

PERMIT DRAWINGS- NOT FOR CONSTRUCTION

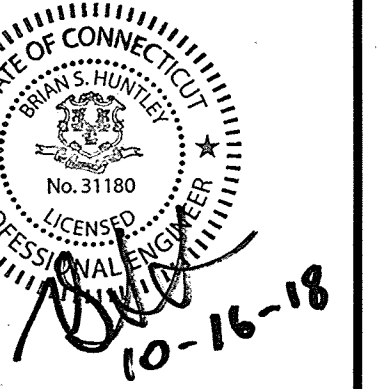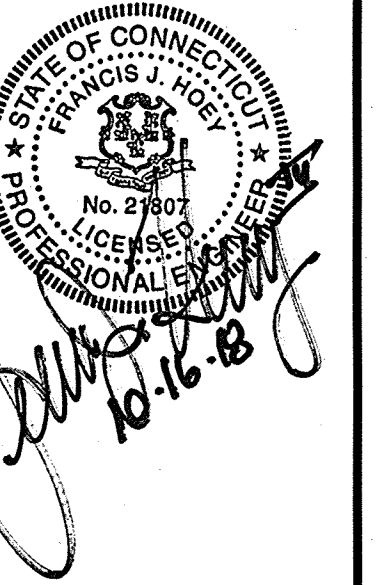

Nutmeg Solar Project

Nutmeg Solar,
LLC

Enfield,
Connecticut

VERIFY SCALE

BAR IS 1 INCH ON
ORIGINAL DRAWING
 1 INCH
IF NOT ONE INCH ON
THIS SHEET, ADJUST
SCALES ACCORDINGLY

0	-	Initial Release
MARK	DATE	DESCRIPTION
PROJECT NO:		R-0317
DATE:		2018/09/12
FILE: Permit Drawings.dwg		
DRAWN BY:		ELD
CHECKED:		BSH/BA/JEC
APPROVED:		FJH

PROPOSED CONDITIONS

SCALE: 1" = 40'

C-034

SEE SHEET C-030

VEGETATION SCREENING PER
SCHEDULE ON SHEET C-044.
TIERS 1-3. TIER 3 IS 10' O.C.

**50' FRONT
PROPERTY SETBACK**

PROPERTY LINE


LIMIT OF WORK

VEGETATION SCREENING PER
SCHEDULE ON SHEET C-044.
TIERS 1-3. TIER 3 IS 10' O.C.

50' FRONT
PROPERTY SETBACK

VEGETATION SCREENING PER
SCHEDULE ON SHEET C-044.
TIERS 1-3. TIER 3 IS 10' O.C.

NOTE:
REFER TO THE NUTMEG SOLAR PROJECT SOIL
EROSION AND SEDIMENT CONTROL PLAN
DRAWINGS FOR CONSTRUCTION STORMWATER
CONTROL MEASURES, CONSTRUCTION
SEQUENCING, AND PHASING INFORMATION.

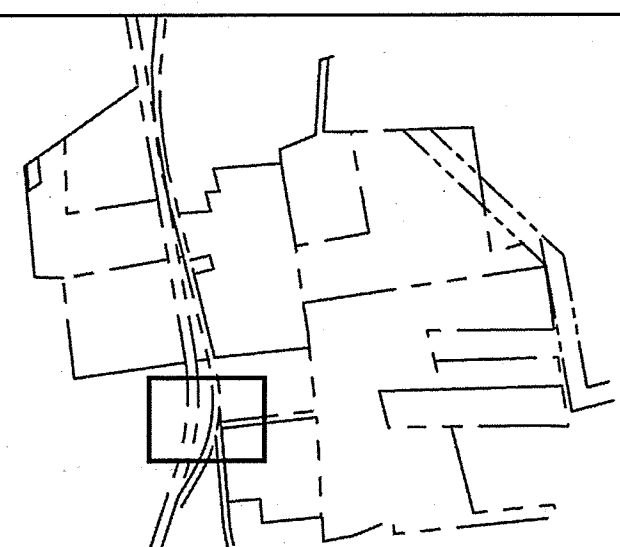


KEY PLAN: 1" = 1,500'

SEE SHEET C-038

SCALE IN FEET

0 40' 80'

GRAPHIC SCALE

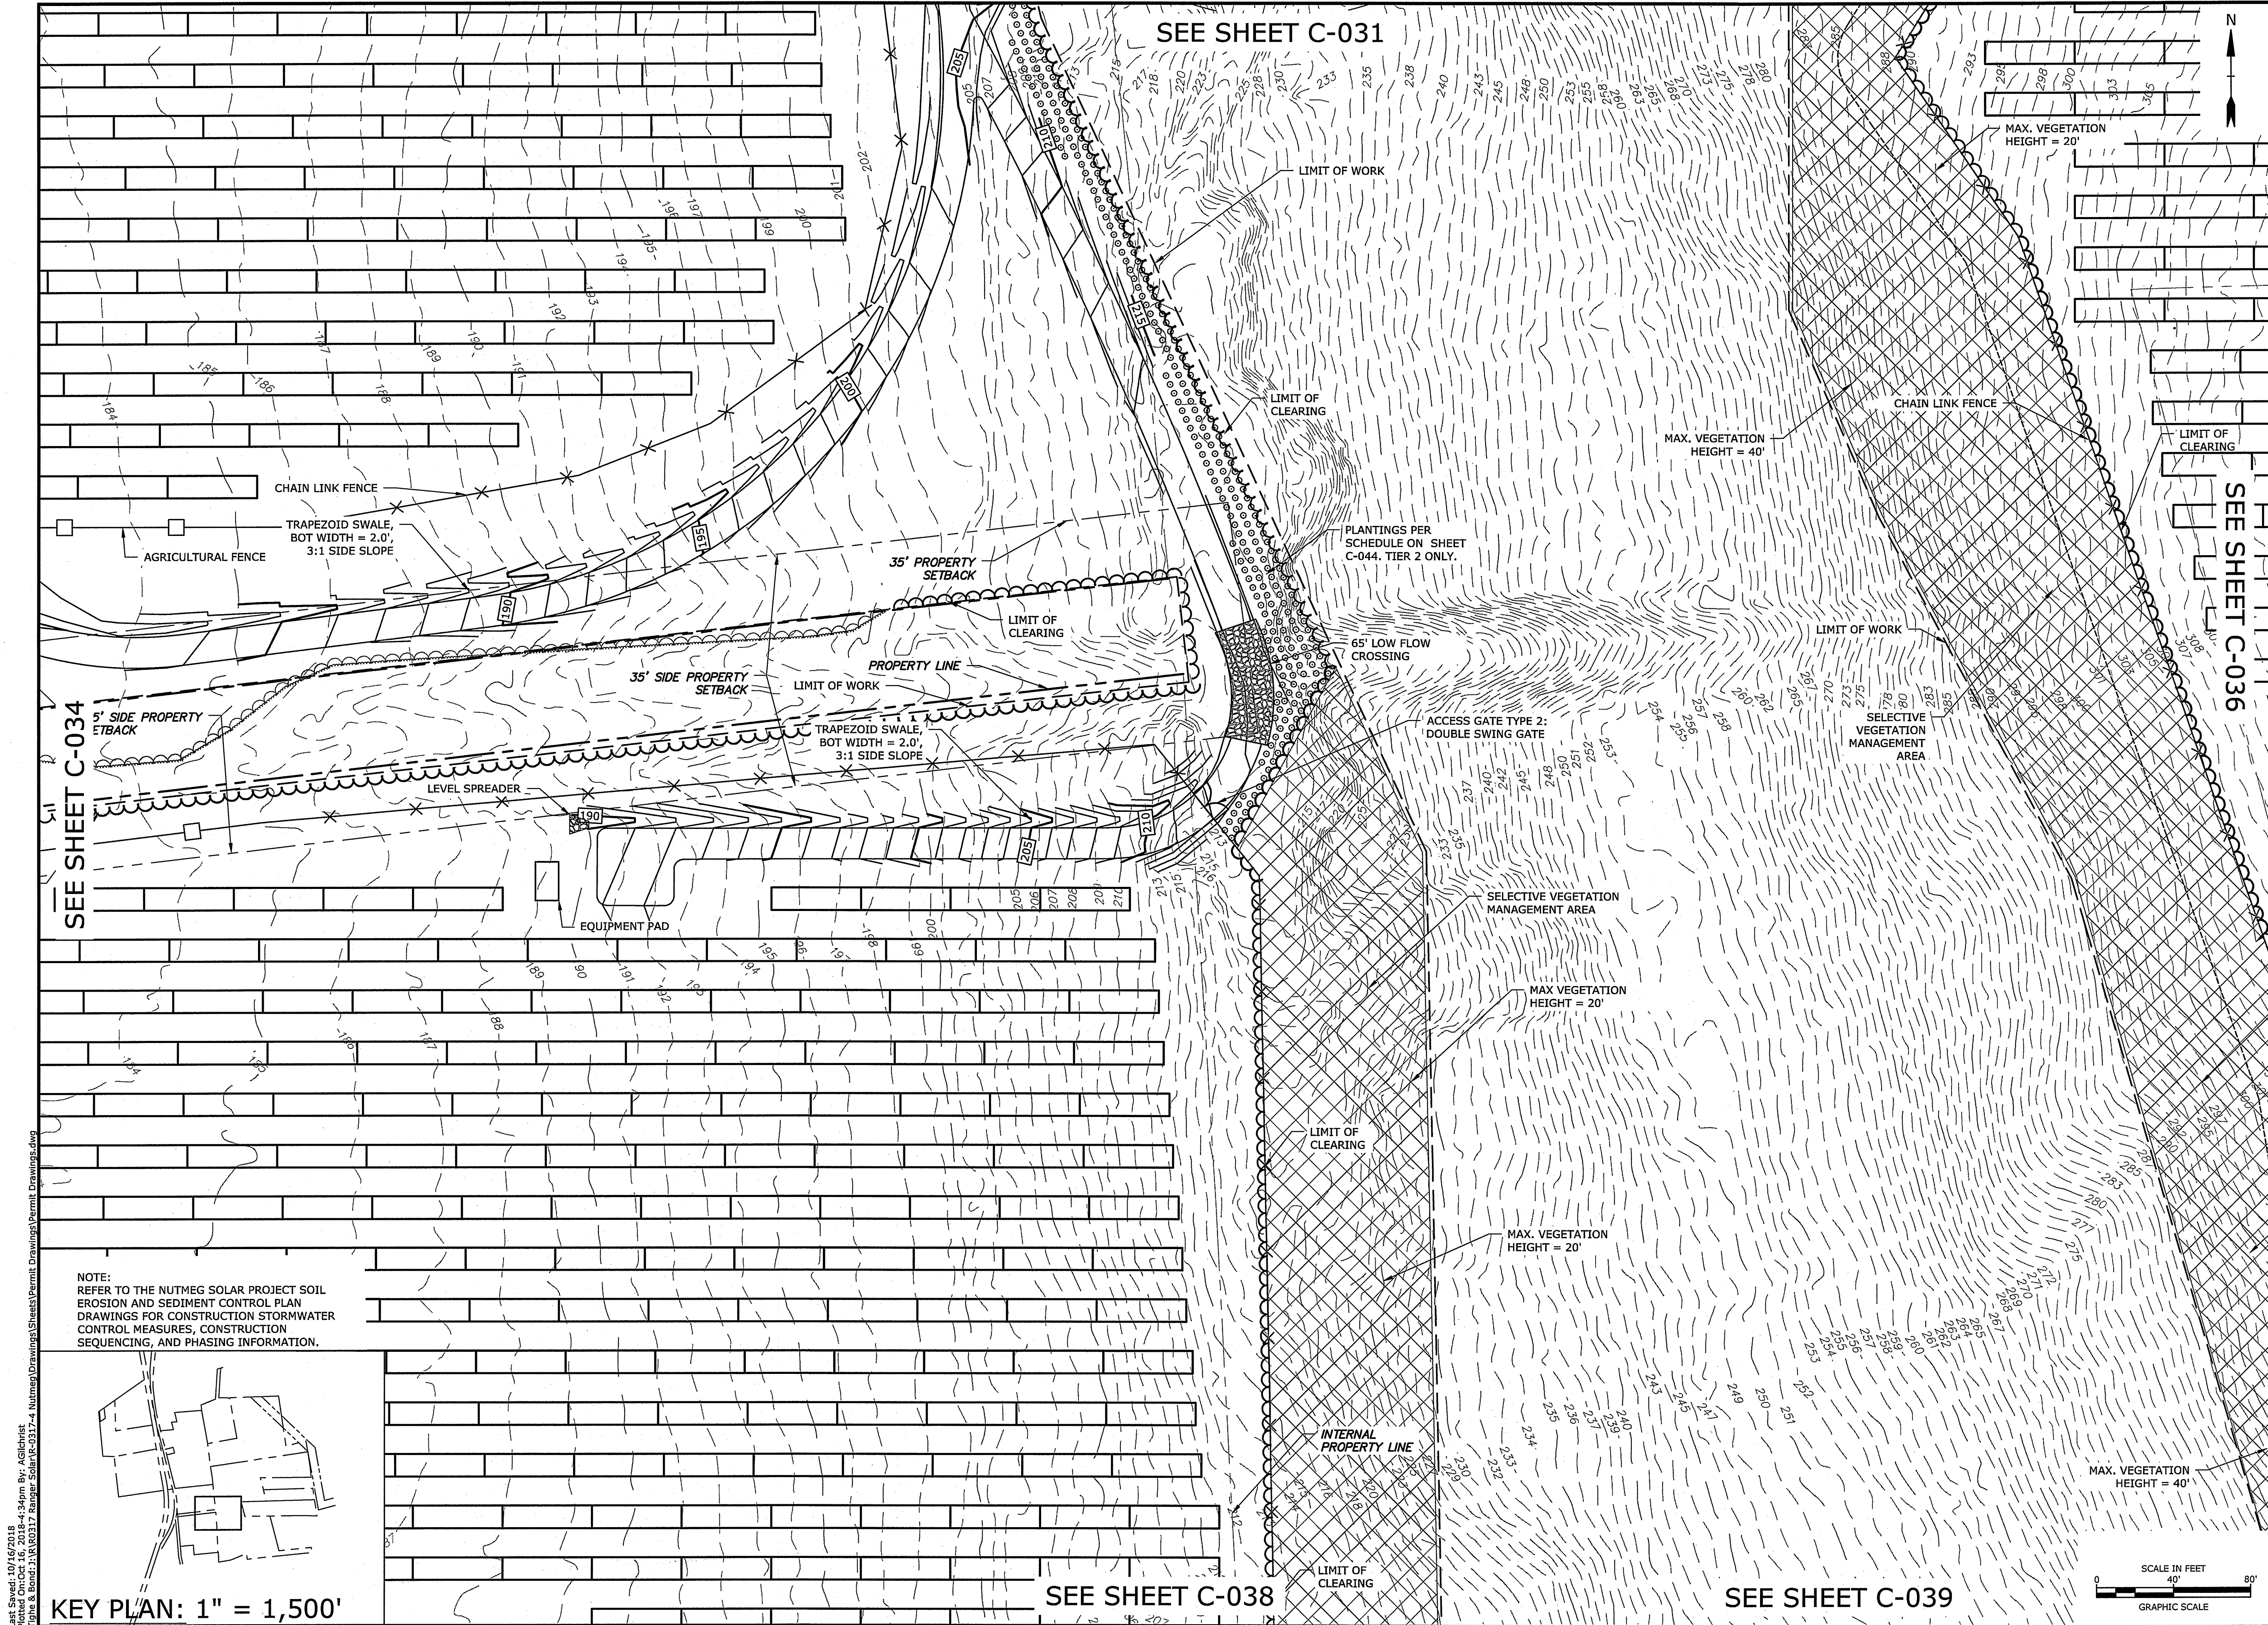

Tighe & Bond
Engineers | Environmental Specialists

STATE OF CONNECTICUT
FRANCIS J. JOY
No. 21907
LICENSED PROFESSIONAL ENGINEER

10-16-18

STATE OF CONNECTICUT
FRANCIS J. JOY
No. 31180
LICENSED PROFESSIONAL ENGINEER

10-16-18

PERMIT DRAWINGS- NOT FOR CONSTRUCTION

Nutmeg Solar Project

Nutmeg Solar, LLC

Enfield, Connecticut

VERIFY SCALE
BAR IS 1 INCH ON ORIGINAL DRAWING
IF NOT ONE INCH ON THIS SHEET, ADJUST SCALES ACCORDINGLY


0	-	Initial Release
MARK	DATE	DESCRIPTION
PROJECT NO:	R-0317	
DATE:	2018/09/12	
FILE:	Permit Drawings.dwg	
DRAWN BY:	ELD	
CHECKED BY:	BSH/BA/JEC	
APPROVED:	FJH	

PROPOSED CONDITIONS

SCALE: 1" = 40'

C-035

10-16-18
Last Saved: 10/16/2018 4:30pm By: Aclinet
Tighe & Bond: J:\R0317_Ranger Solar\Permit Drawings\Permit Drawings.dwg

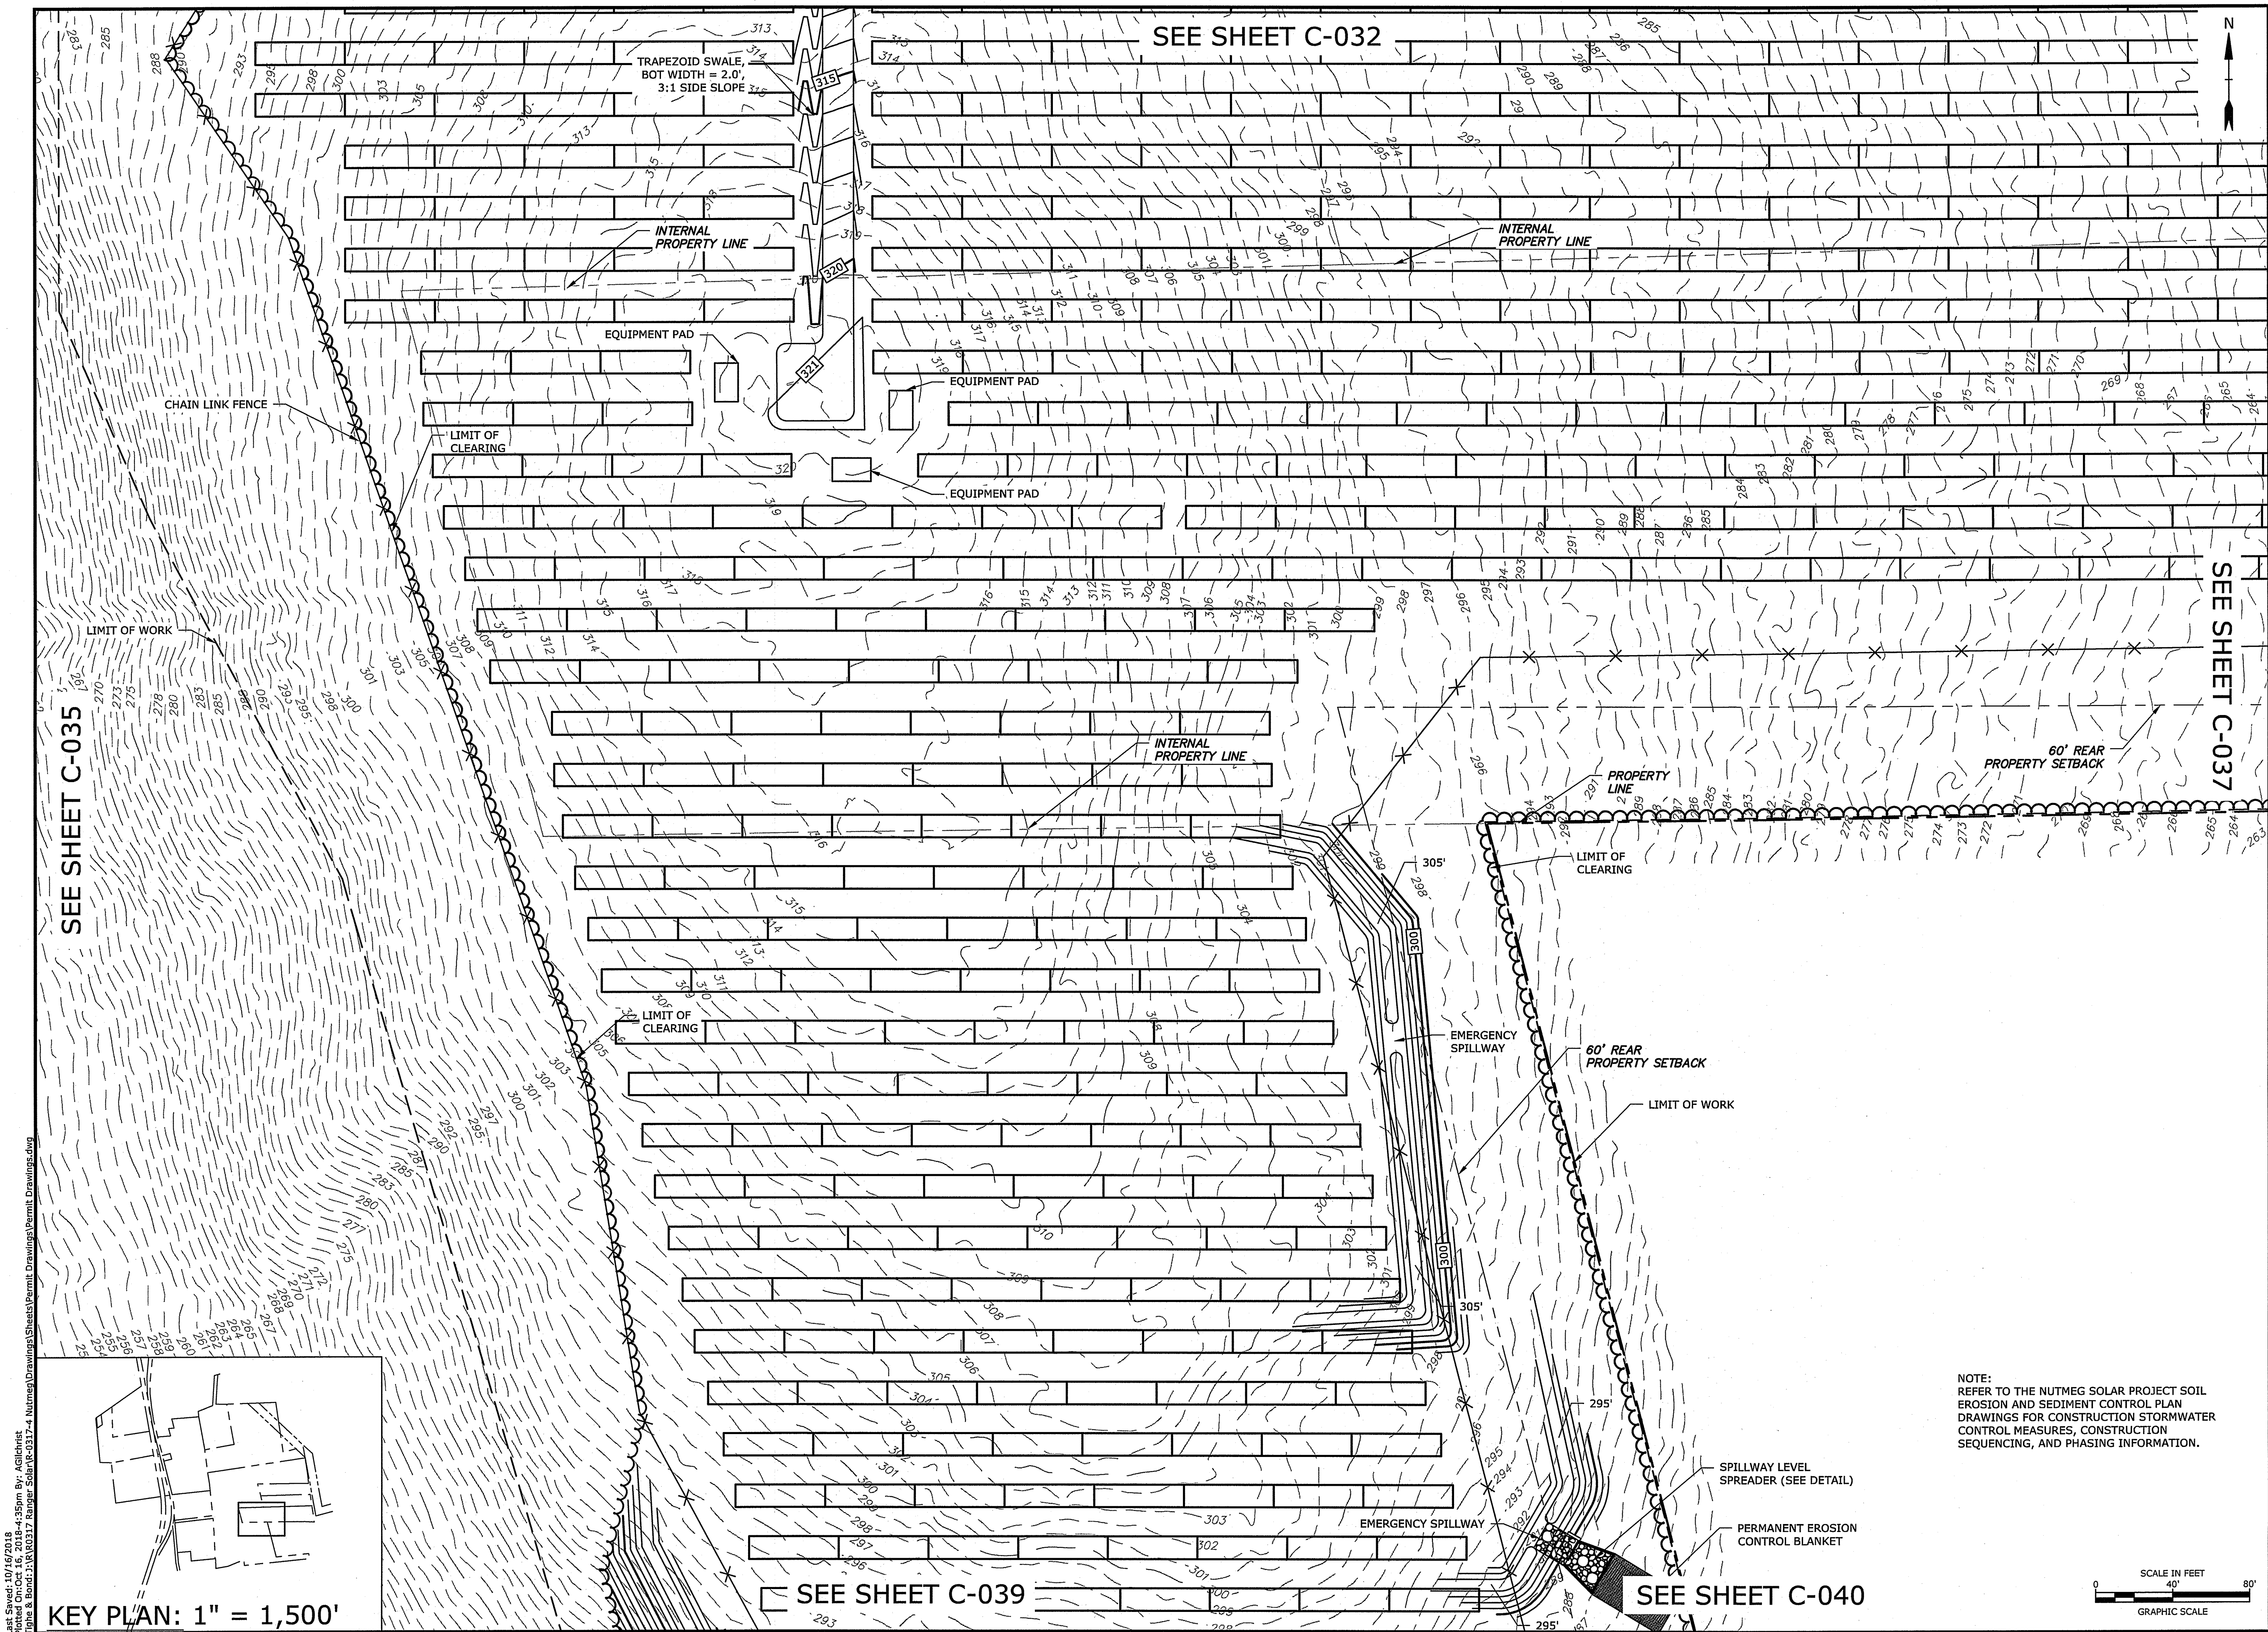


SEE SHEET C-035

SEE SHEET C-032

SEE SHEET C-037


SEE SHEET C-039

SEE SHEET C-040

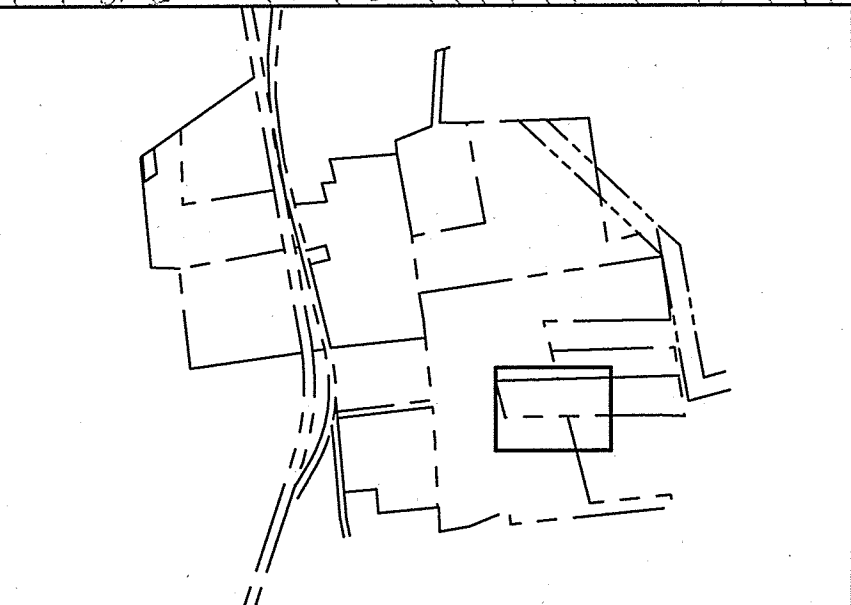

KEY PLAN: 1" = 1,500'

NOTE:
REFER TO THE NUTMEG SOLAR PROJECT SOIL
EROSION AND SEDIMENT CONTROL PLAN
DRAWINGS FOR CONSTRUCTION STORMWATER
CONTROL MEASURES, CONSTRUCTION
SEQUENCING, AND PHASING INFORMATION.

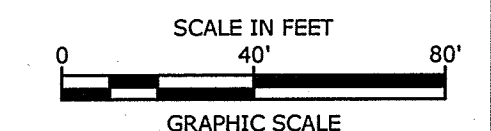

Tighe & Bond
Engineers | Environmental Specialists

PERMIT DRAWINGS- NOT FOR CONSTRUCTION

STATE OF CONNECTICUT
FRANCIS J. HUNTER
No. 31180
LICENSED PROFESSIONAL ENGINEER
10-16-18

Nutmeg Solar Project

Nutmeg Solar, LLC

Enfield, Connecticut

VERIFY SCALE
BAR IS 1 INCH ON ORIGINAL DRAWING
0 1 INCH
IF NOT ONE INCH ON THIS SHEET, ADJUST SCALES ACCORDINGLY


MARK	DATE	DESCRIPTION
0	-	Initial Release
PROJECT NO:	R-0317	
DATE:	2018/09/12	
FILE:	Permit Drawings.dwg	
DRAWN BY:	ELD	
CHECKED:	BSH/BA/JEC	
APPROVED:	FJH	

PROPOSED CONDITIONS


SCALE: 1" = 40'

C-036


Last Saved: 10/16/2018 1:36pm By: JGJchris
Tighe & Bond, L.P. R-0317_Ranger Solar-4 Nutmeg Drawings\Sheets\Permit Drawings\Permit Drawings.dwg

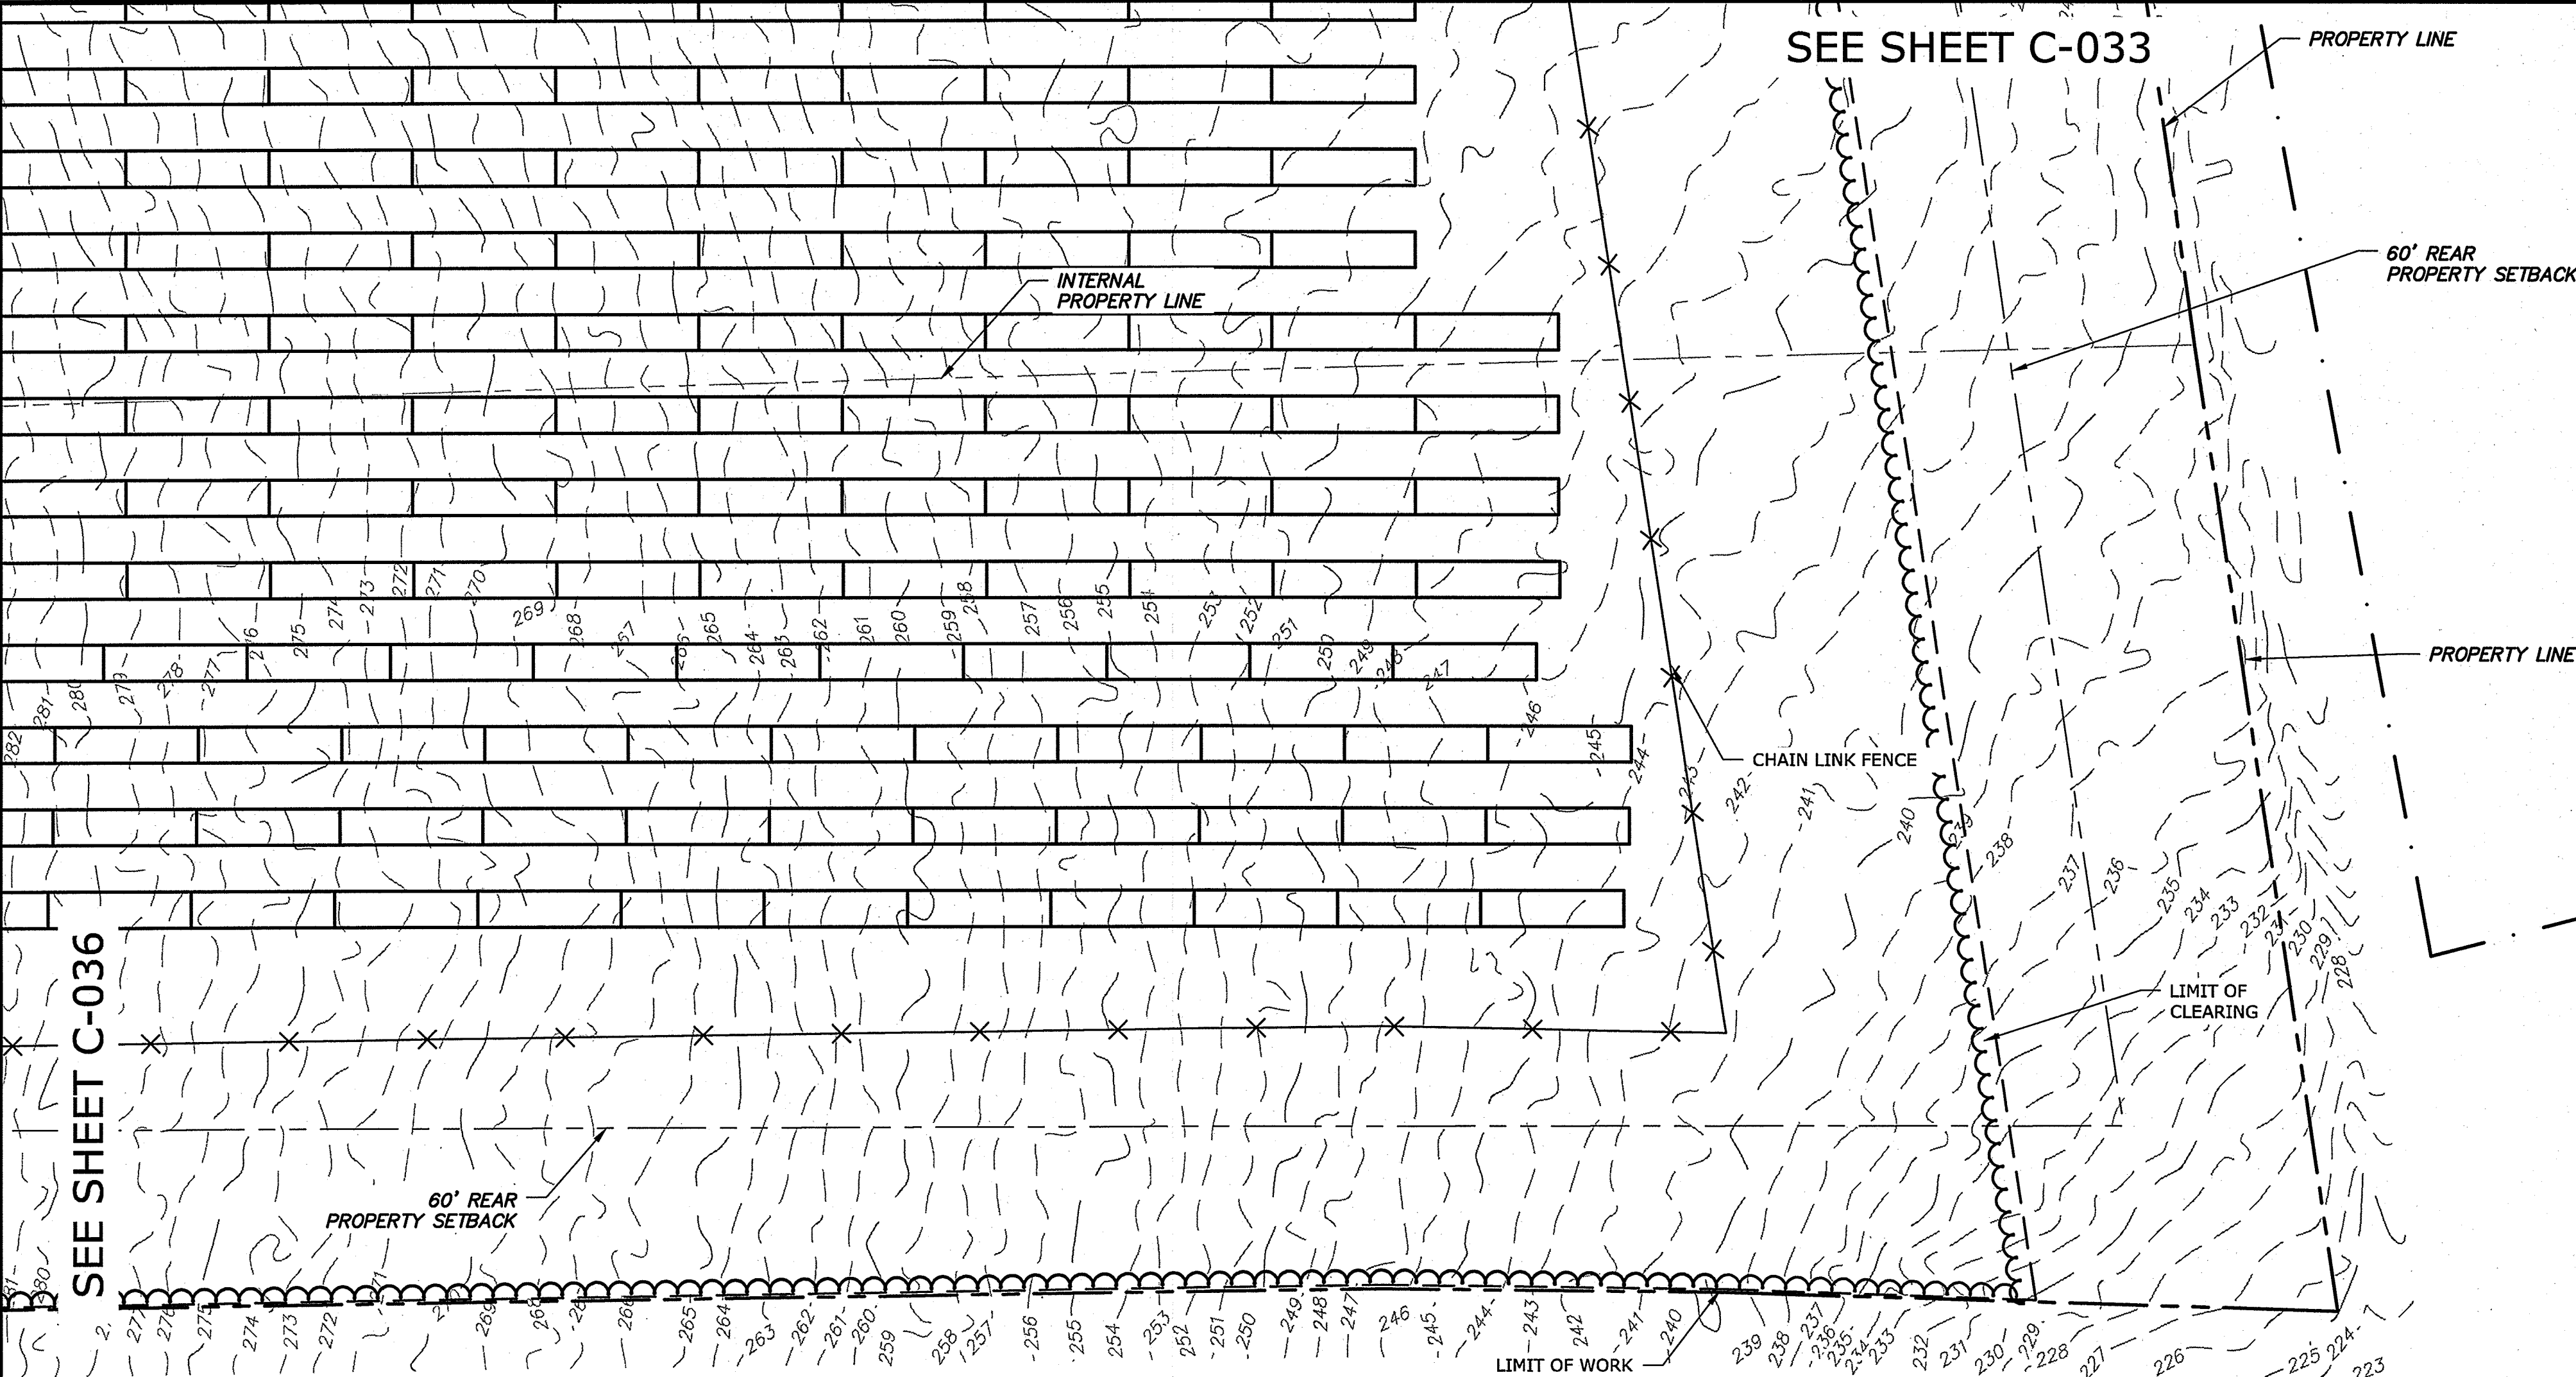

NOTE:
REFER TO THE NUTMEG SOLAR PROJECT SOIL
EROSION AND SEDIMENT CONTROL PLAN
DRAWINGS FOR CONSTRUCTION STORMWATER
CONTROL MEASURES, CONSTRUCTION
SEQUENCING, AND PHASING INFORMATION.


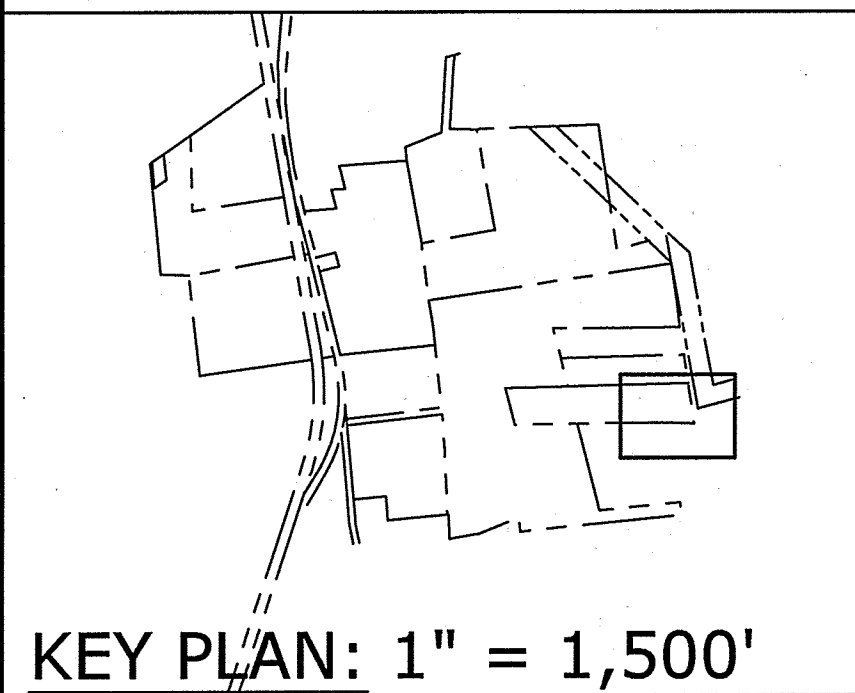


SEE SHEET C-040

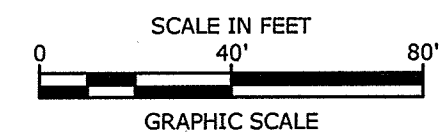

Tighe & Bond
Engineers | Environmental Specialists

PERMIT DRAWINGS- NOT FOR CONSTRUCTION

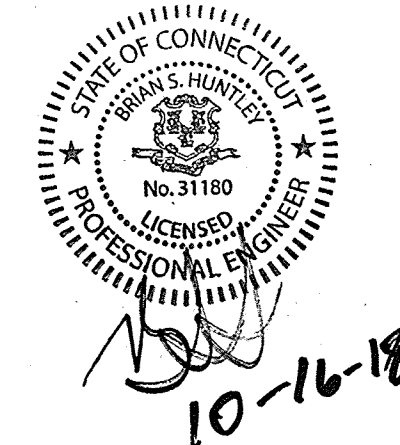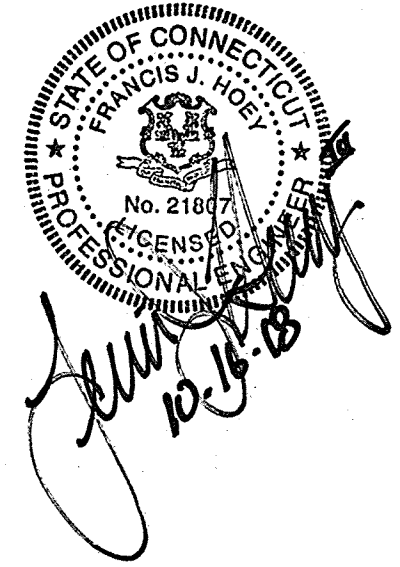

**Nutmeg
Solar Project**

Nutmeg Solar,
LLC

Enfield,
Connecticut


VERIFY SCALE
BAR IS 1 INCH ON
ORIGINAL DRAWING
0 1 INCH
IF NOT ONE INCH ON
THIS SHEET, ADJUST
SCALES ACCORDINGLY

0	-	Initial Release
MARK	DATE	DESCRIPTION
PROJECT NO:		R-0317
DATE:		2018/09/12
FILE: Permit Drawings.dwg		
DRAWN BY:		ELD
CHECKED:		BSH/BA/JEC
APPROVED:		FJH

PROPOSED CONDITIONS

SCALE: 1" = 40'

C-037

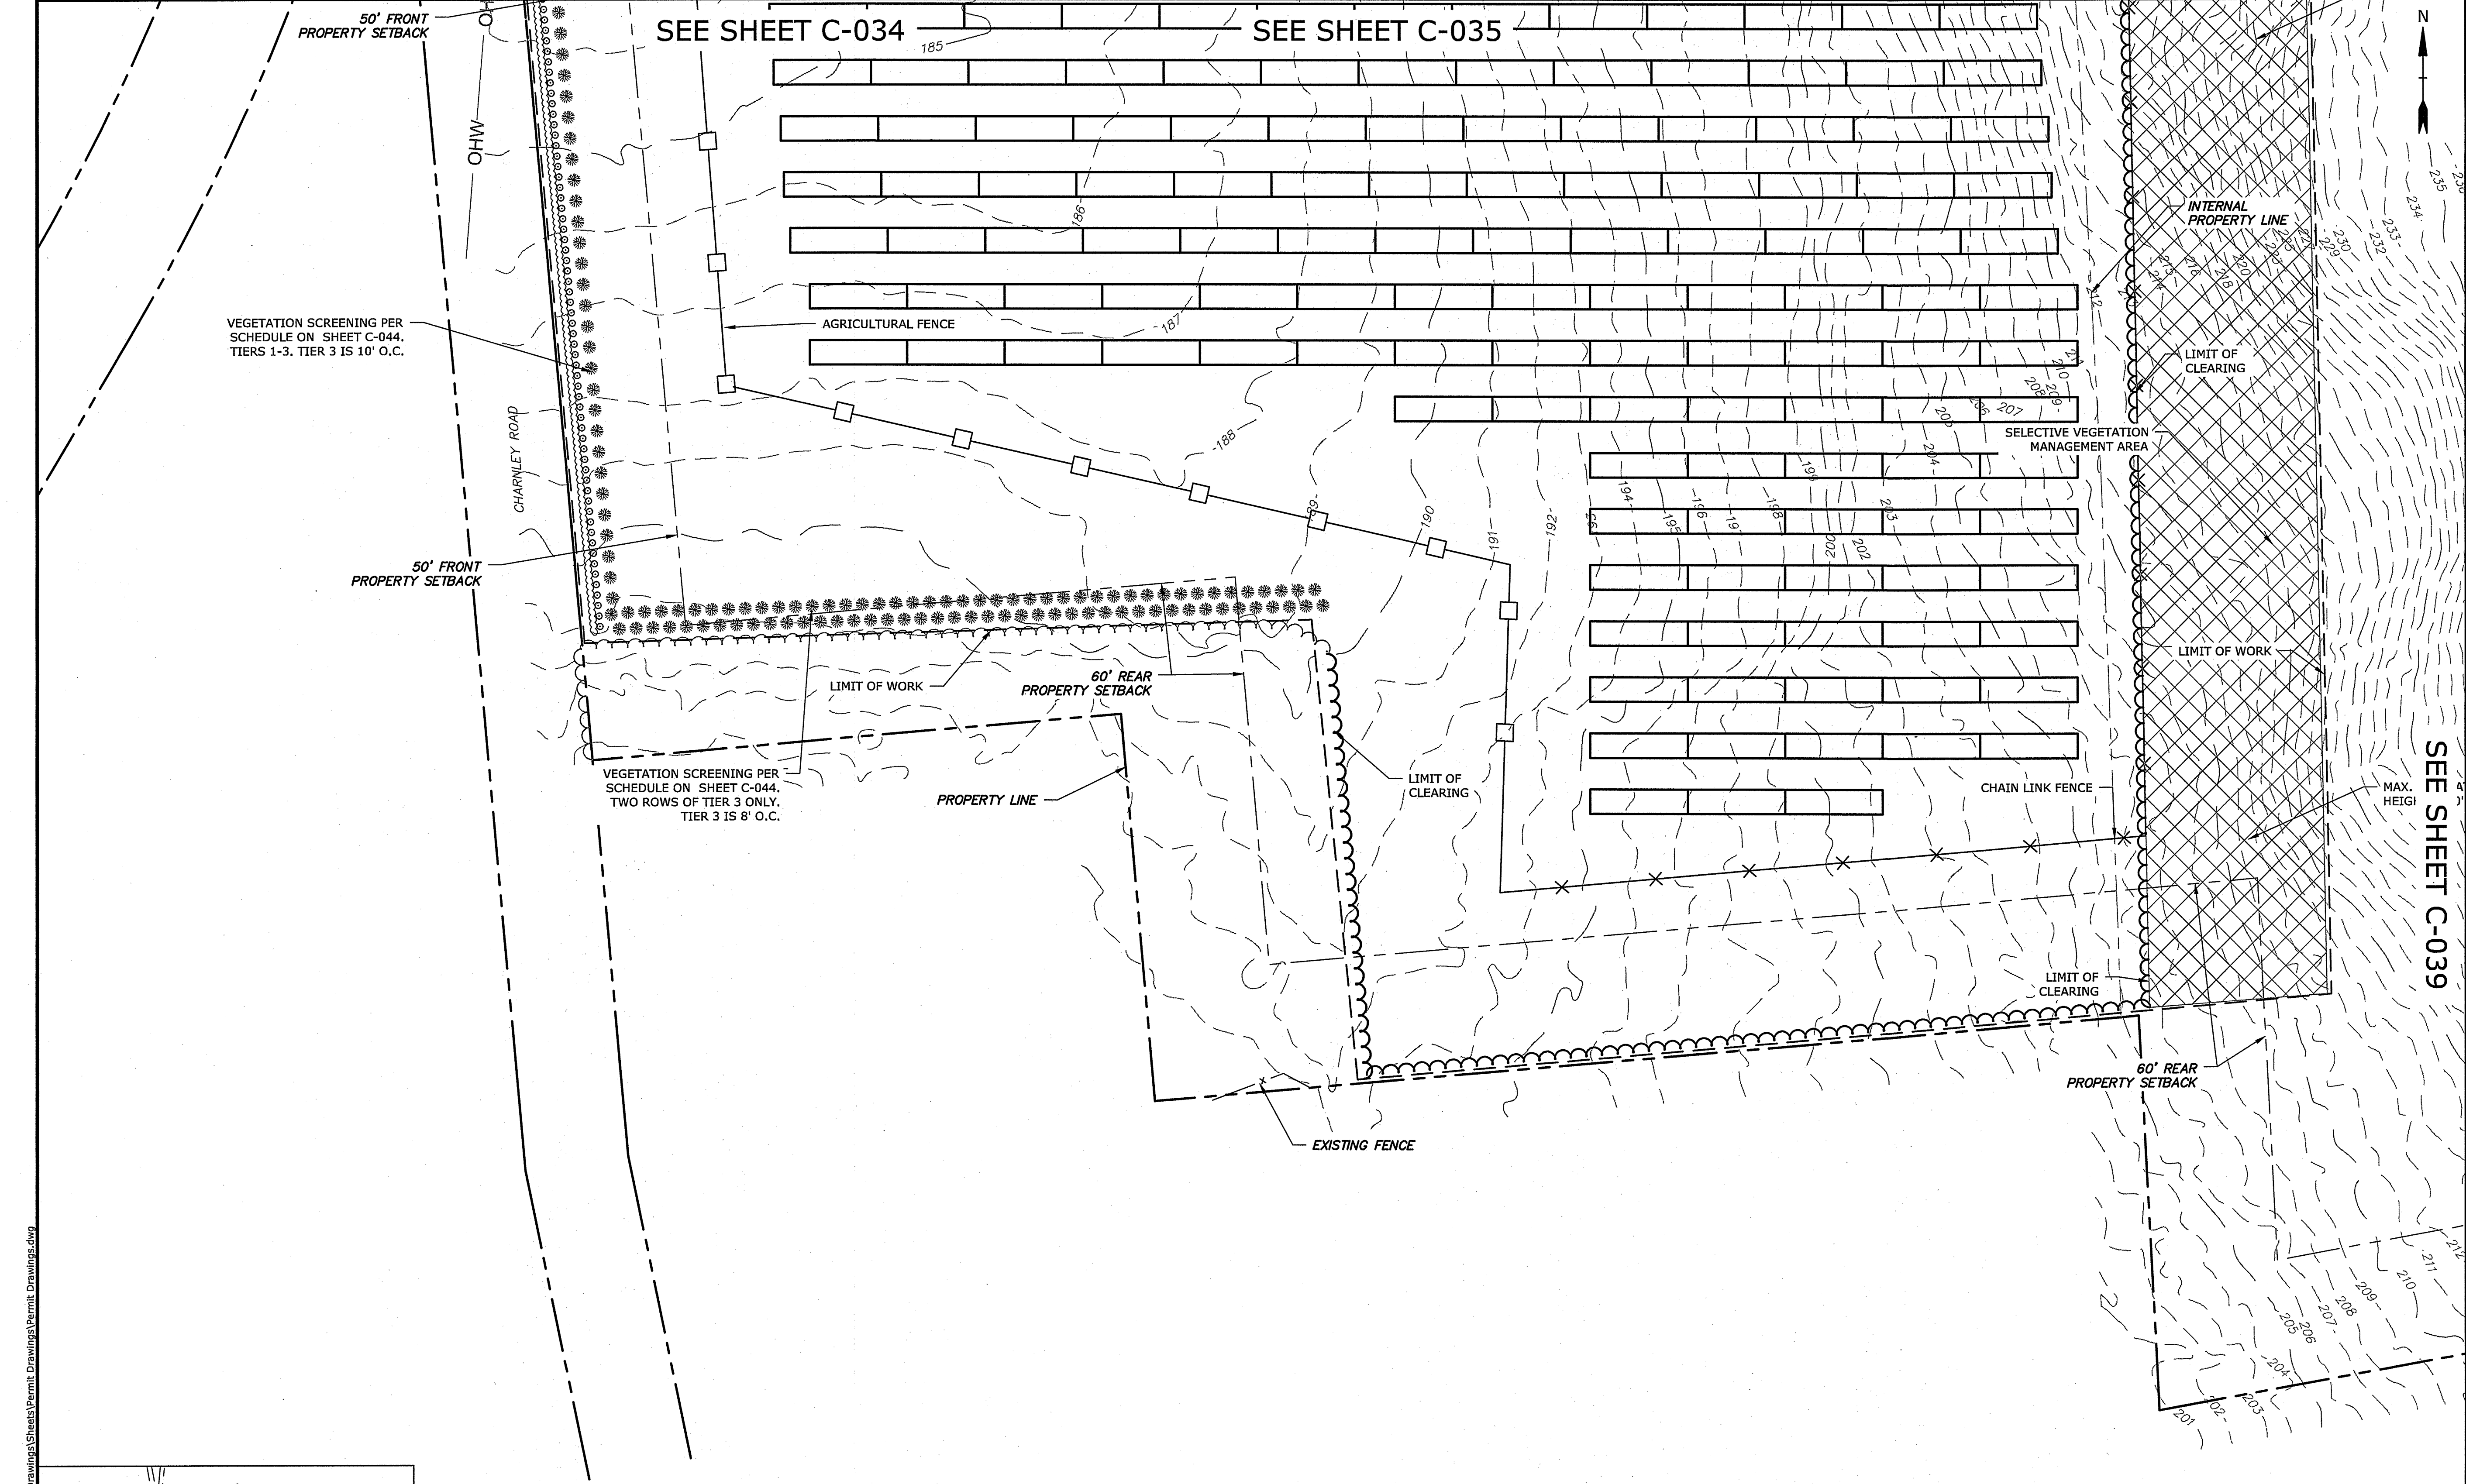

VEGETATION SCREENING PER SCHEDULE ON SHEET C-044. TIERS 1-3. TIER 3 IS 10' O.C.

VEGETATION SCREENING PER SCHEDULE ON SHEET C-044. TWO ROWS OF TIER 3 ONLY. TIER 3 IS 8' O.C.

CHARINLEY ROAD

50' FRONT PROPERTY SETBACK

LIMIT OF WORK

60' REAR PROPERTY SETBACK

PROPERTY LINE

LIMIT OF CLEARING

CHAIN LINK FENCE

LIMIT OF CLEARING

60' REAR PROPERTY SETBACK

EXISTING FENCE




INTERNAL PROPERTY LINE

LIMIT OF CLEARING

LIMIT OF WORK

SEE SHEET C-039



MAX. HEIGHT

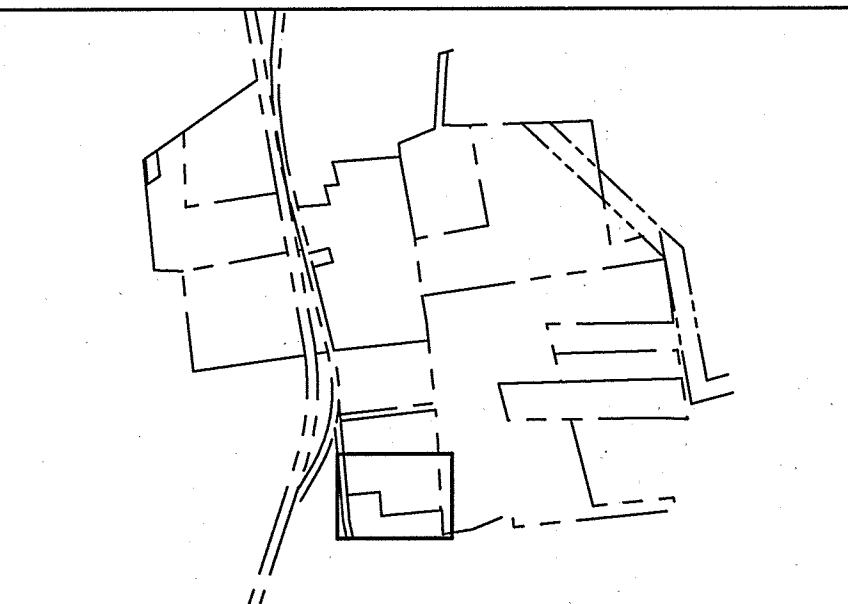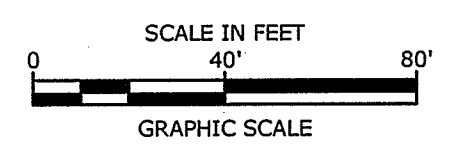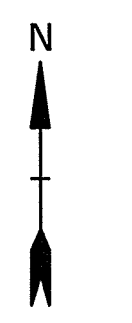

KEY PLAN: 1" = 1,500'

NOTE:
REFER TO THE NUTMEG SOLAR PROJECT SOIL EROSION AND SEDIMENT CONTROL PLAN DRAWINGS FOR CONSTRUCTION STORMWATER CONTROL MEASURES, CONSTRUCTION SEQUENCING, AND PHASING INFORMATION.

Tighe & Bond
Engineers | Environmental Specialists

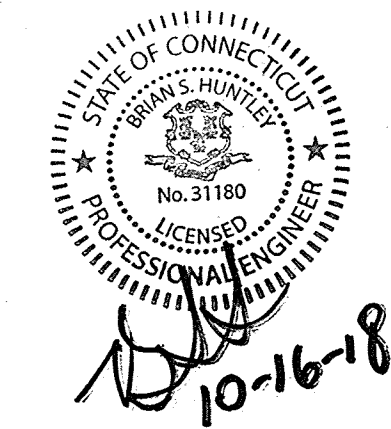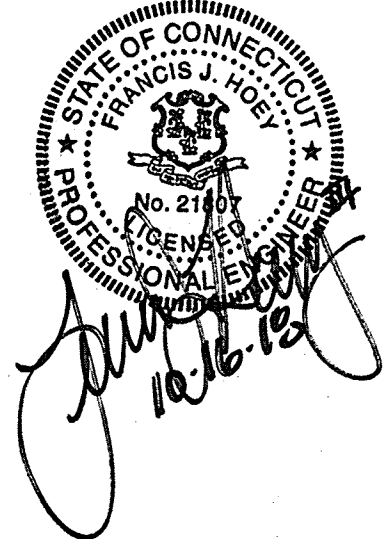

PERMIT DRAWINGS- NOT FOR CONSTRUCTION

Nutmeg Solar Project

Nutmeg Solar, LLC

Enfield, Connecticut

VERIFY SCALE
BAR IS 1 INCH ON ORIGINAL DRAWING
IF NOT ONE INCH ON THIS SHEET, ADJUST SCALES ACCORDINGLY

0	-	Initial Release
MARK	DATE	DESCRIPTION
PROJECT NO:	R-0317	
DATE:	2018/09/12	
FILE:	Permit Drawings.dwg	
DRAWN BY:	ELD	
CHECKED:	BSH/BA/JEC	
APPROVED:	FJH	

PROPOSED CONDITIONS

SCALE: 1" = 40'



C-038

SEE SHEET C-035


SEE SHEET C-036

SEE SHEET C-040



SEE SHEET C-038

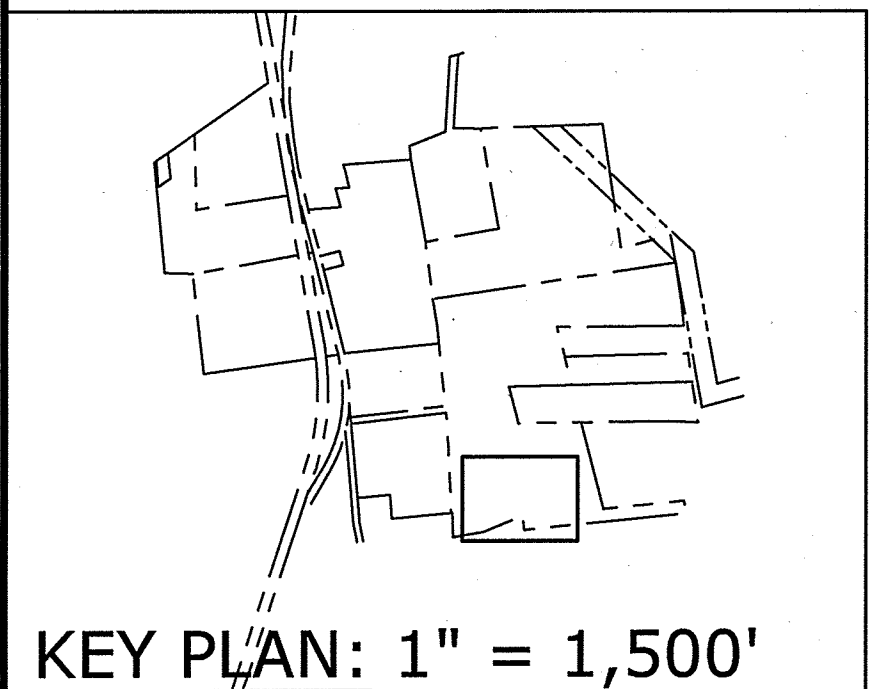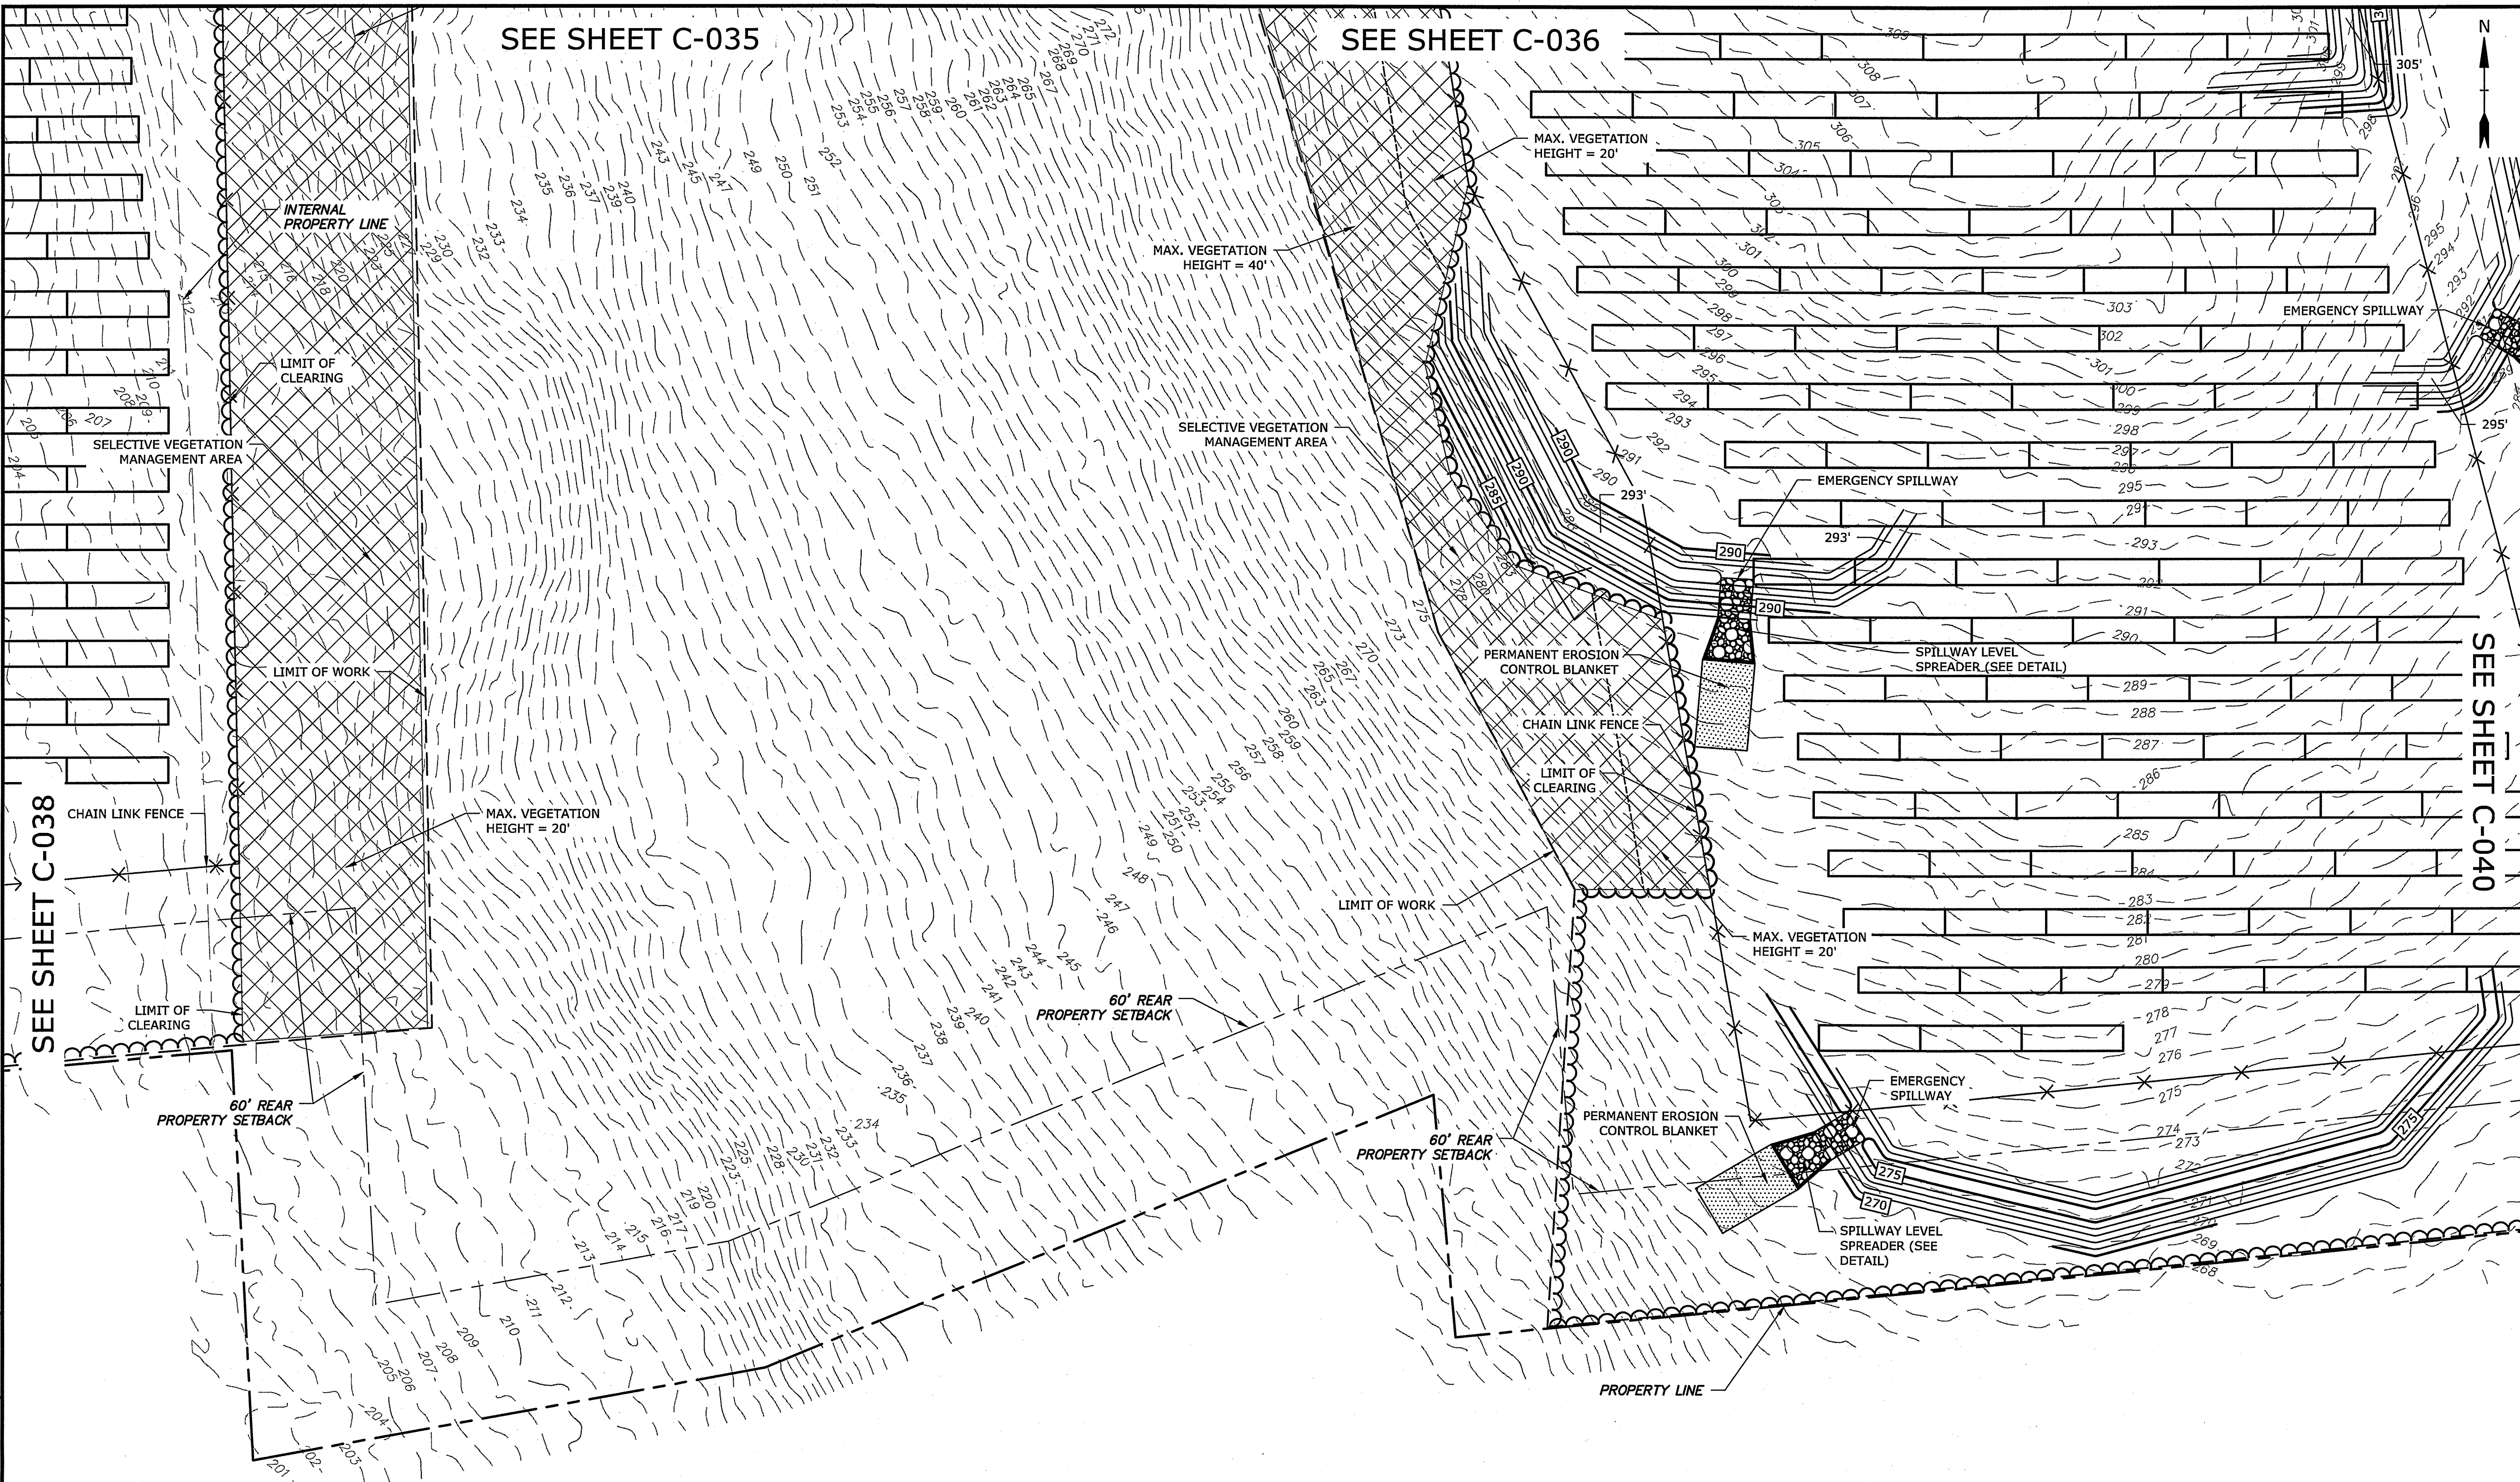

NOTE:
REFER TO THE NUTMEG SOLAR PROJECT SOIL
EROSION AND SEDIMENT CONTROL PLAN
DRAWINGS FOR CONSTRUCTION STORMWATER
CONTROL MEASURES, CONSTRUCTION
SEQUENCING, AND PHASING INFORMATION.

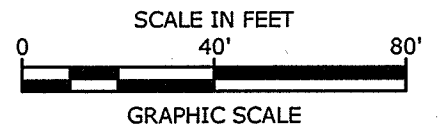

Tighe & Bond
Engineers | Environmental Specialists

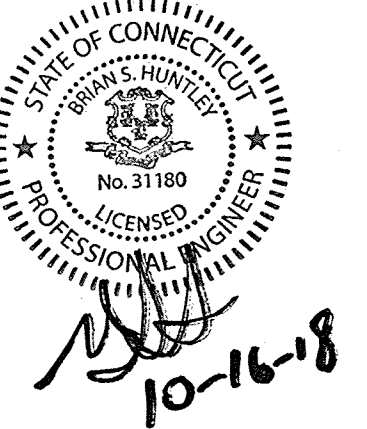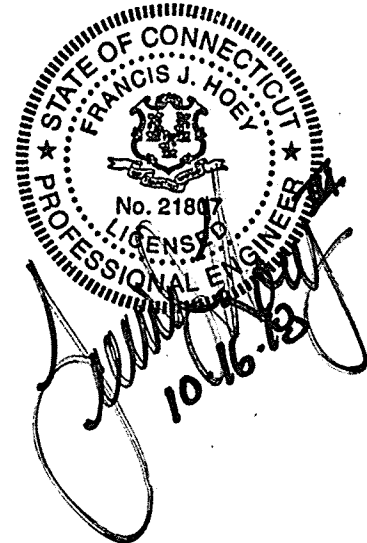

PERMIT DRAWINGS- NOT FOR CONSTRUCTION

Nutmeg Solar Project

Nutmeg Solar, LLC

Enfield, Connecticut

VERIFY SCALE
BAR IS 1 INCH ON
ORIGINAL DRAWING
0 1 INCH
IF NOT ONE INCH ON
THIS SHEET, ADJUST
SCALES ACCORDINGLY



0	-	Initial Release
MARK	DATE	DESCRIPTION
PROJECT NO:	R-0317	
DATE:	2018/09/12	
FILE:	Permit Drawings.dwg	
DRAWN BY:	ELD	
CHECKED:	BSH/BA/JEC	
APPROVED:	FJH	

PROPOSED CONDITIONS

SCALE: 1" = 40'

C-039


Let's build it right.
10/15/2018
P:\03\0317\0317-4 Nutmeg\Drawings\Sheets\Permit Drawings\Permit Drawings.dwg
Tighe & Bond\J.R.0317 Ranger Solar\0317-4 Nutmeg\Drawings\Sheets\Permit Drawings\Permit Drawings.dwg

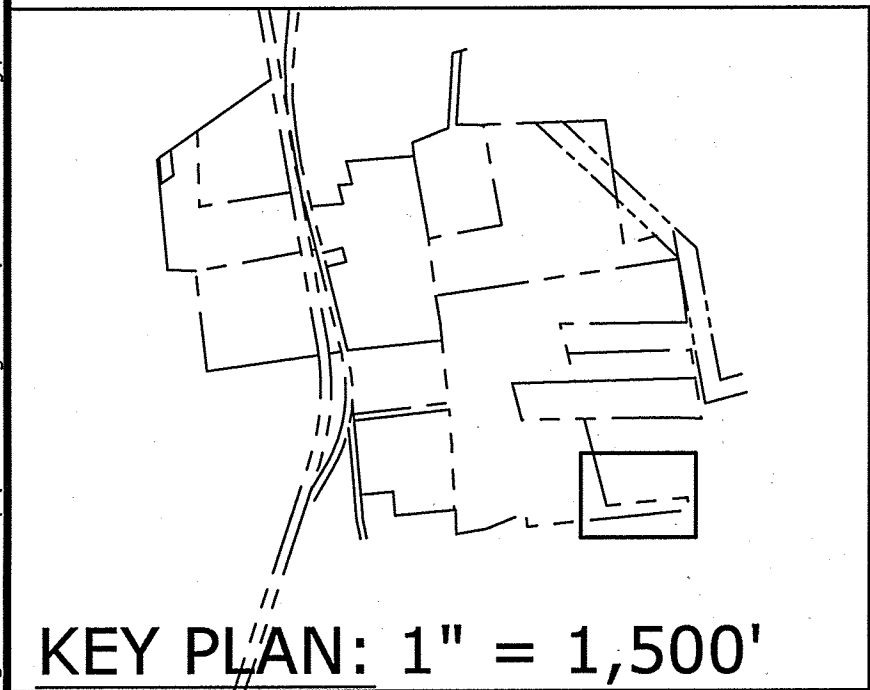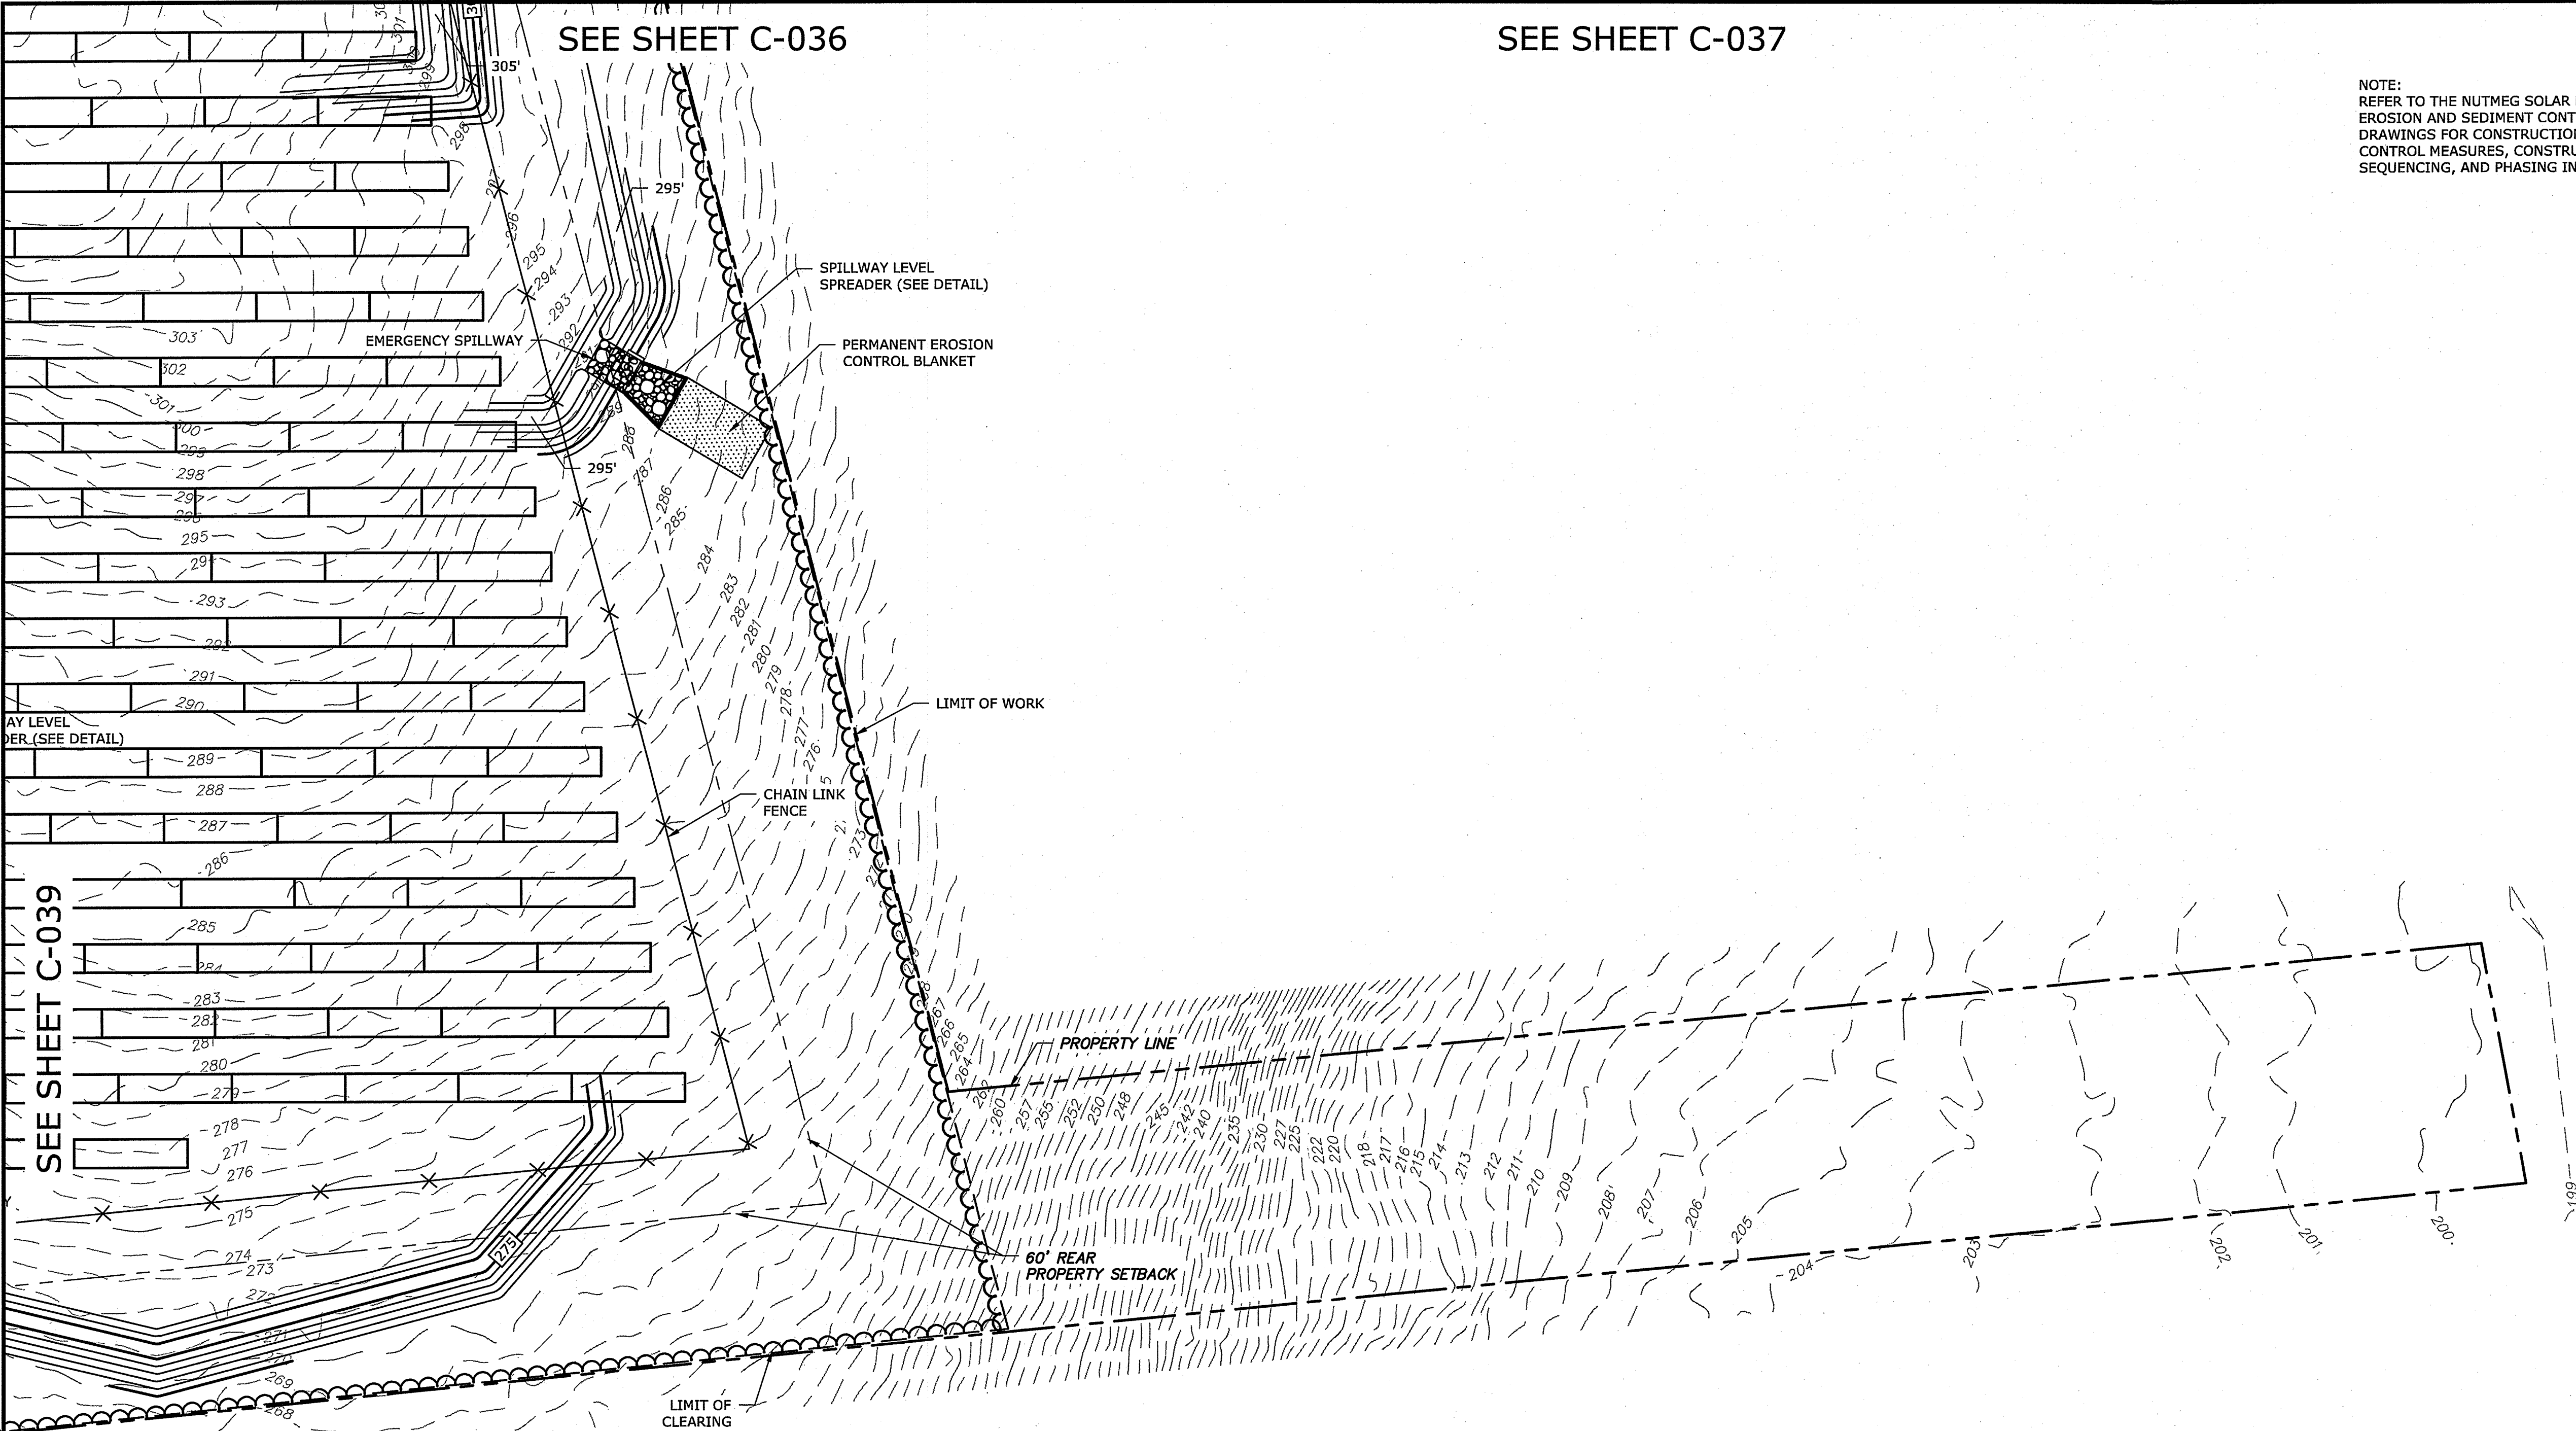

SEE SHEET C-037


SEE SHEET C-036

NOTE:
REFER TO THE NUTMEG SOLAR PROJECT SOIL
EROSION AND SEDIMENT CONTROL PLAN
DRAWINGS FOR CONSTRUCTION STORMWATER
CONTROL MEASURES, CONSTRUCTION
SEQUENCING, AND PHASING INFORMATION.

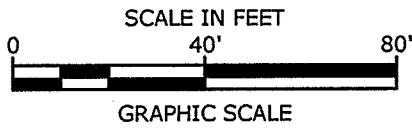

Tighe & Bond
Engineers | Environmental Specialists

PERMIT DRAWINGS- NOT FOR CONSTRUCTION

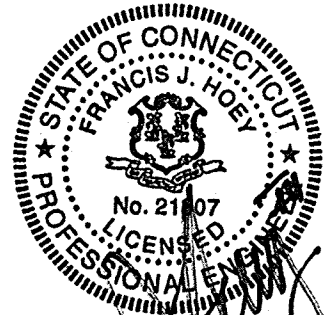

10-16-18

**Nutmeg
Solar Project**

Nutmeg Solar,
LLC

Enfield,
Connecticut

VERIFY SCALE
BAR IS 1 INCH ON
ORIGINAL DRAWING
IF NOT ONE INCH ON
THIS SHEET, ADJUST
SCALES ACCORDINGLY



0	-	Initial Release
MARK	DATE	DESCRIPTION
PROJECT NO:	R-0317	
DATE:	2018/09/12	
FILE:	Permit Drawings.dwg	
DRAWN BY:	ELD	
CHECKED:	BSH/BA/JEC	
APPROVED:	FJH	

PROPOSED CONDITIONS

SCALE: 1" = 40'

C-040

Last Saved: 10/16/2018
Plotted On: Oct 16, 2018 6:02pm By: Agilchrist
Tighe & Bond: 21/R0317 Ranier Solar R-0317-4 Nutmeg Drawings\Sheets\Permit Drawings\Details Permit Drawings.dwg





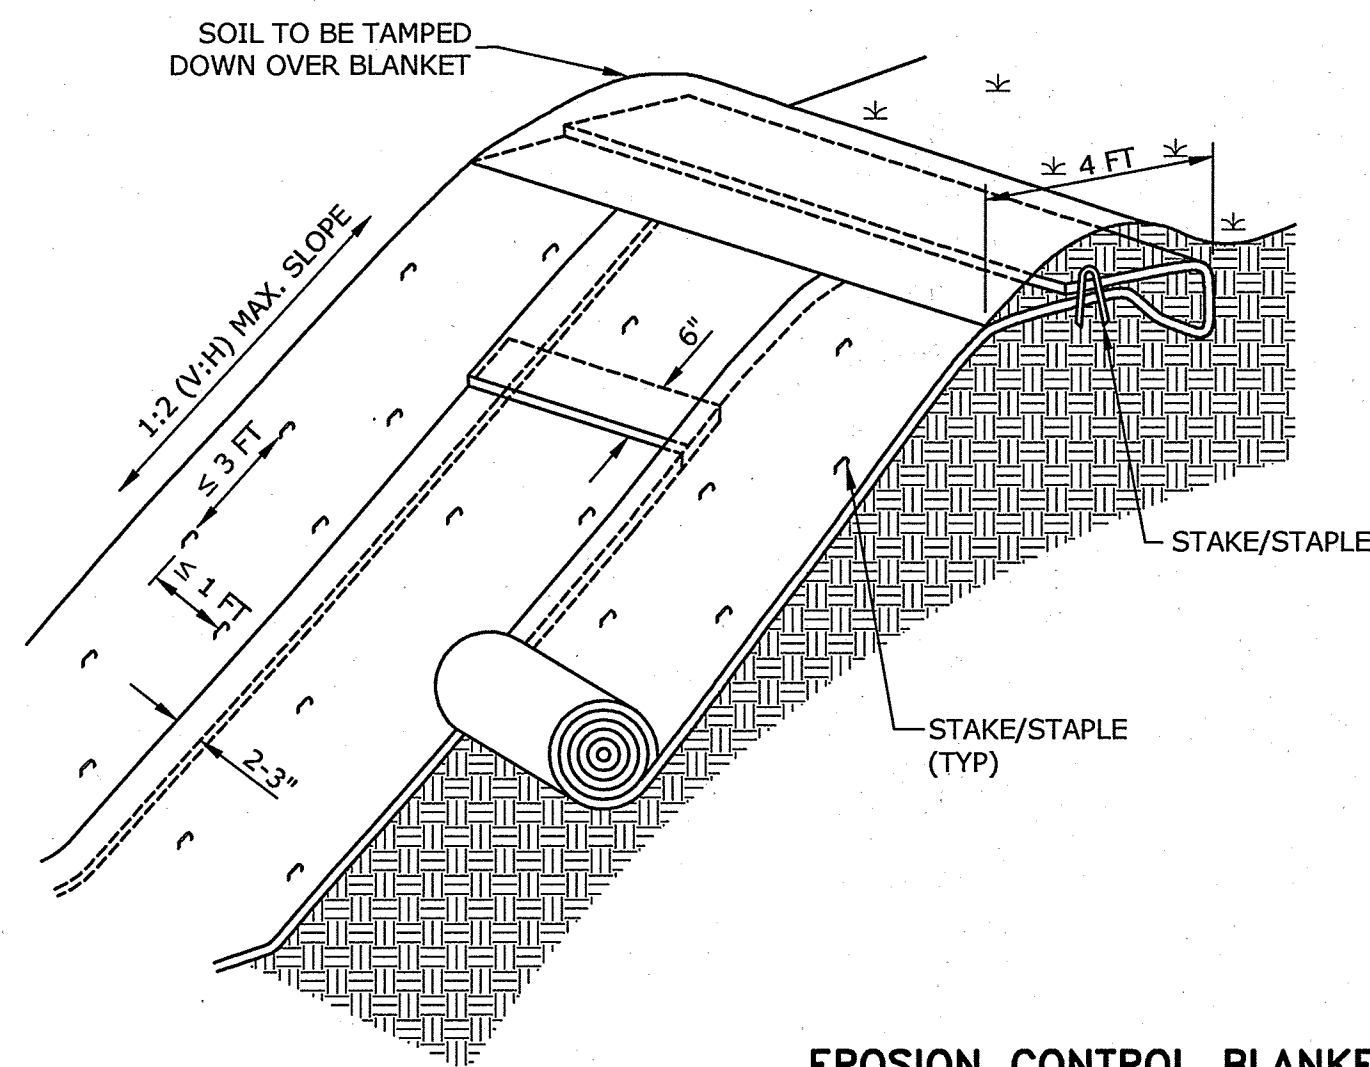
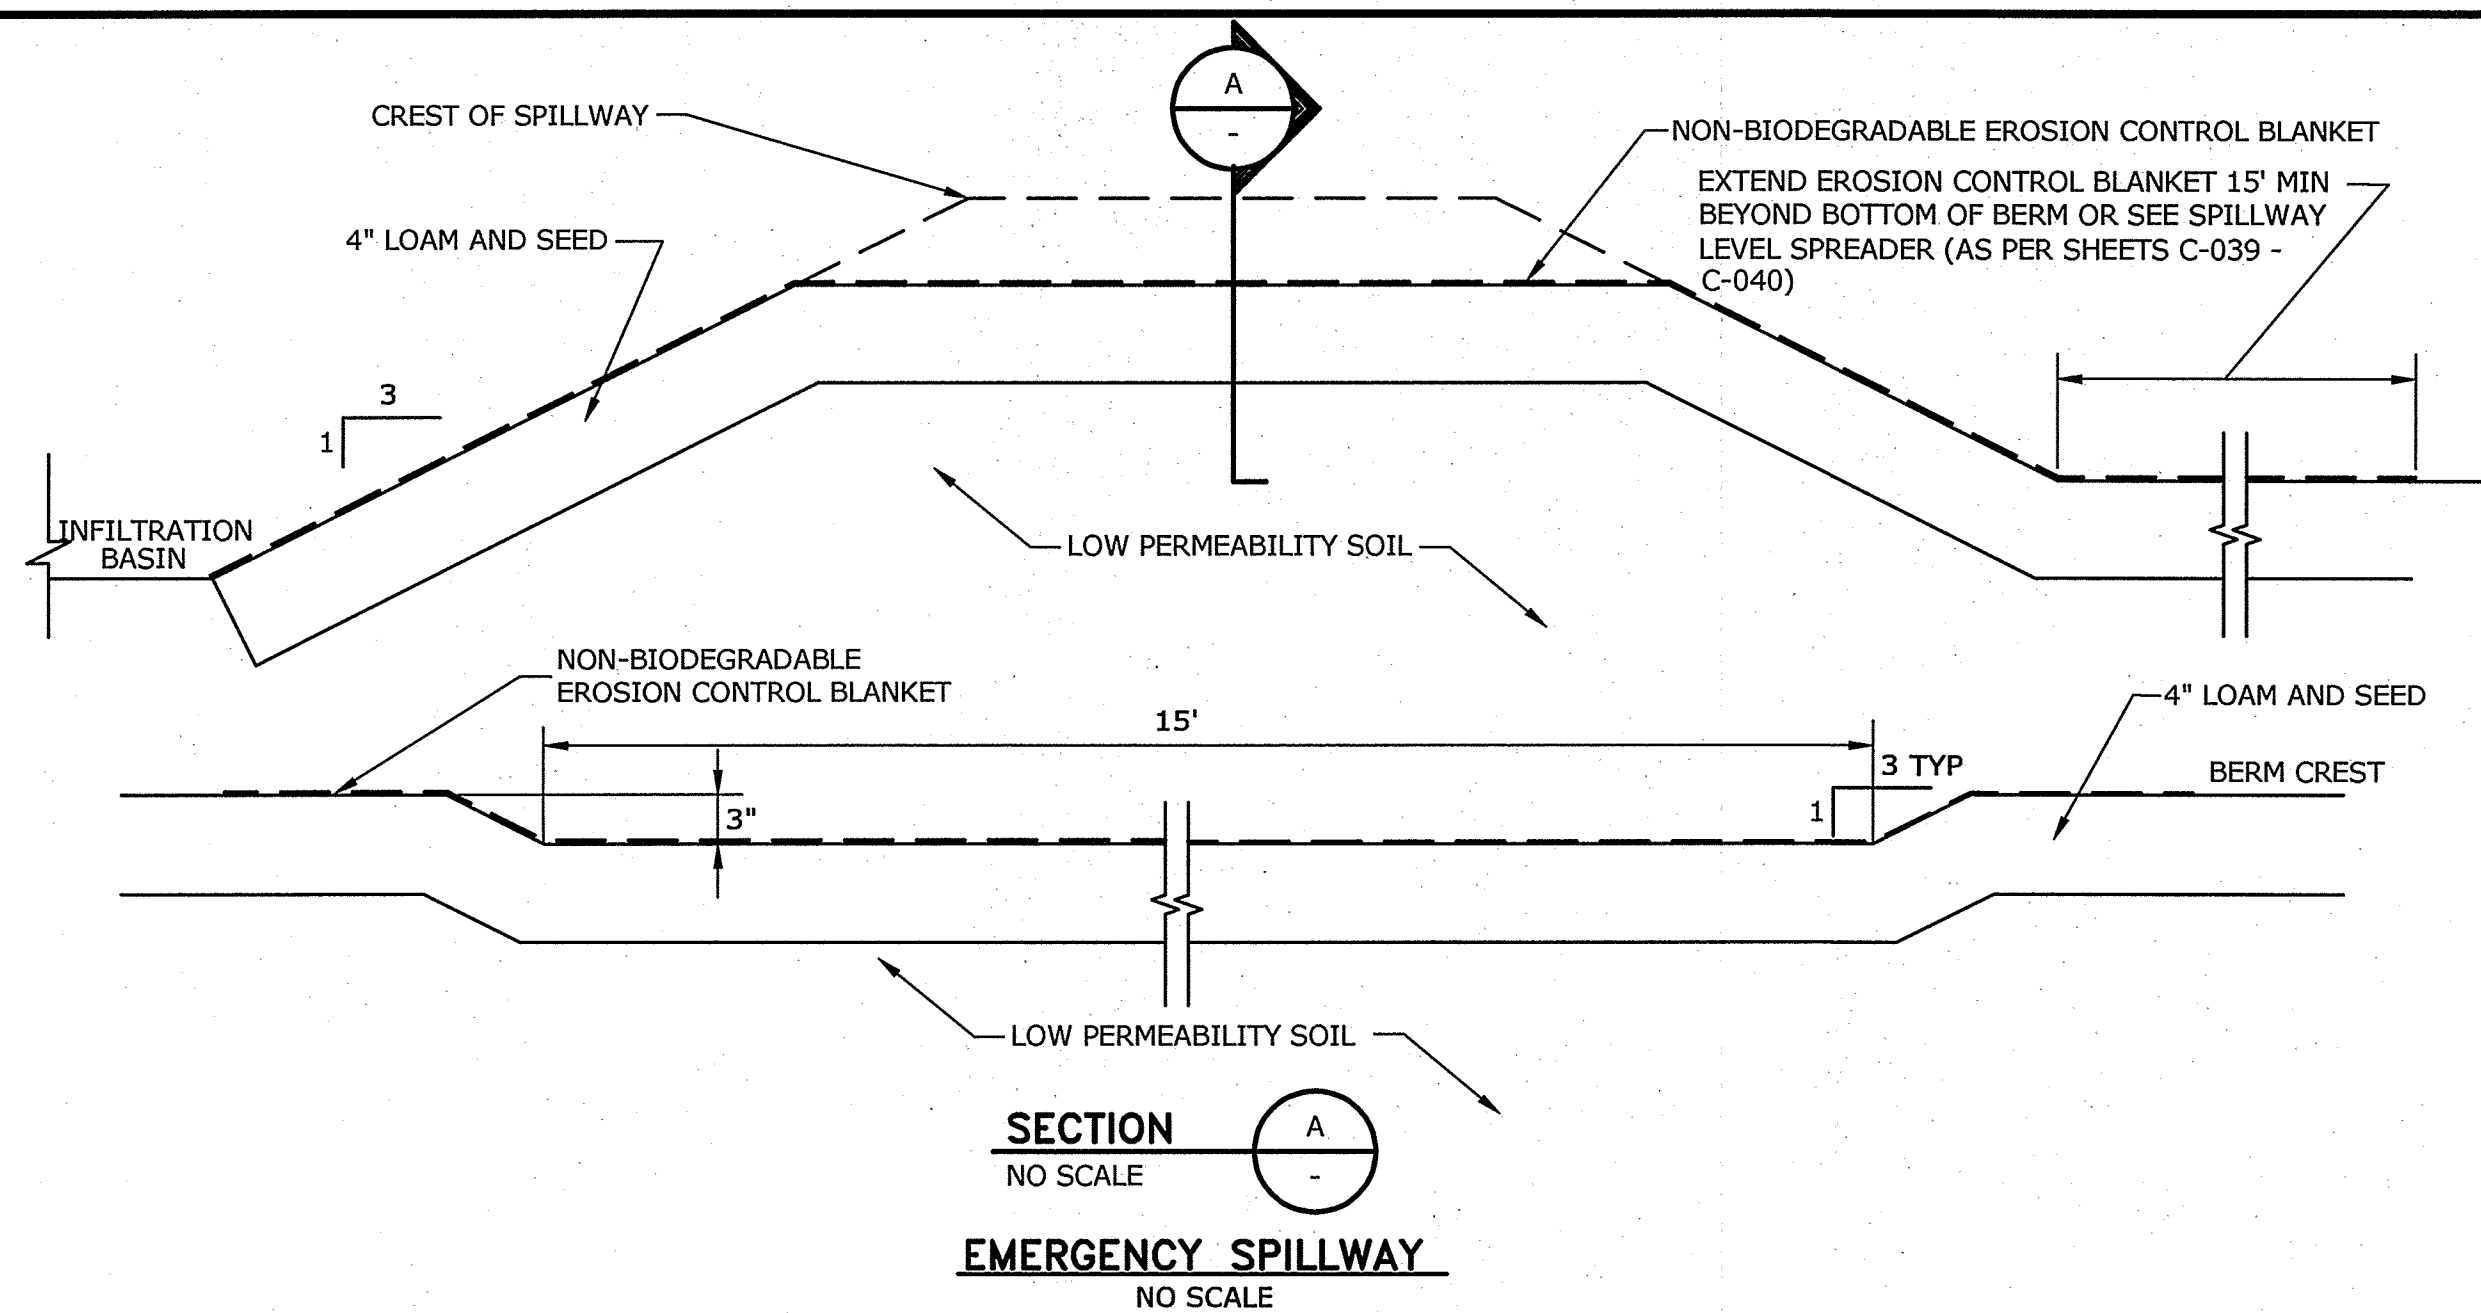


NOTES:

1. EROSION CONTROL BLANKET TO BE INSTALLED VERTICALLY DOWNSLOPE.
2. STAKES/STAPLES TO BE PLACED NO MORE THAN 3 FT APART VERTICALLY, AND 1 FT APART HORIZONTALLY.
3. SLOPE SURFACE TO BE FREE OF STICKS, ROCKS, AND OTHER OBSTRUCTIONS.
4. BLANKETS TO BE ROLLED OUT LOOSELY AND STAKED/STAPLED TO MAINTAIN DIRECT SOIL CONTACT. DO NOT STRETCH THE BLANKETS.
5. STAKES AND STAPLES MUST NOT IMPACT CAP.

EROSION CONTROL BLANKET

NO SCALE

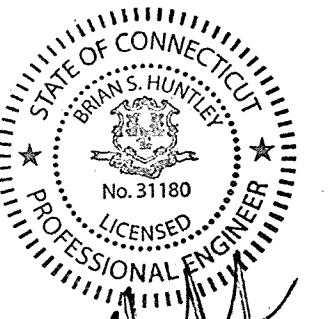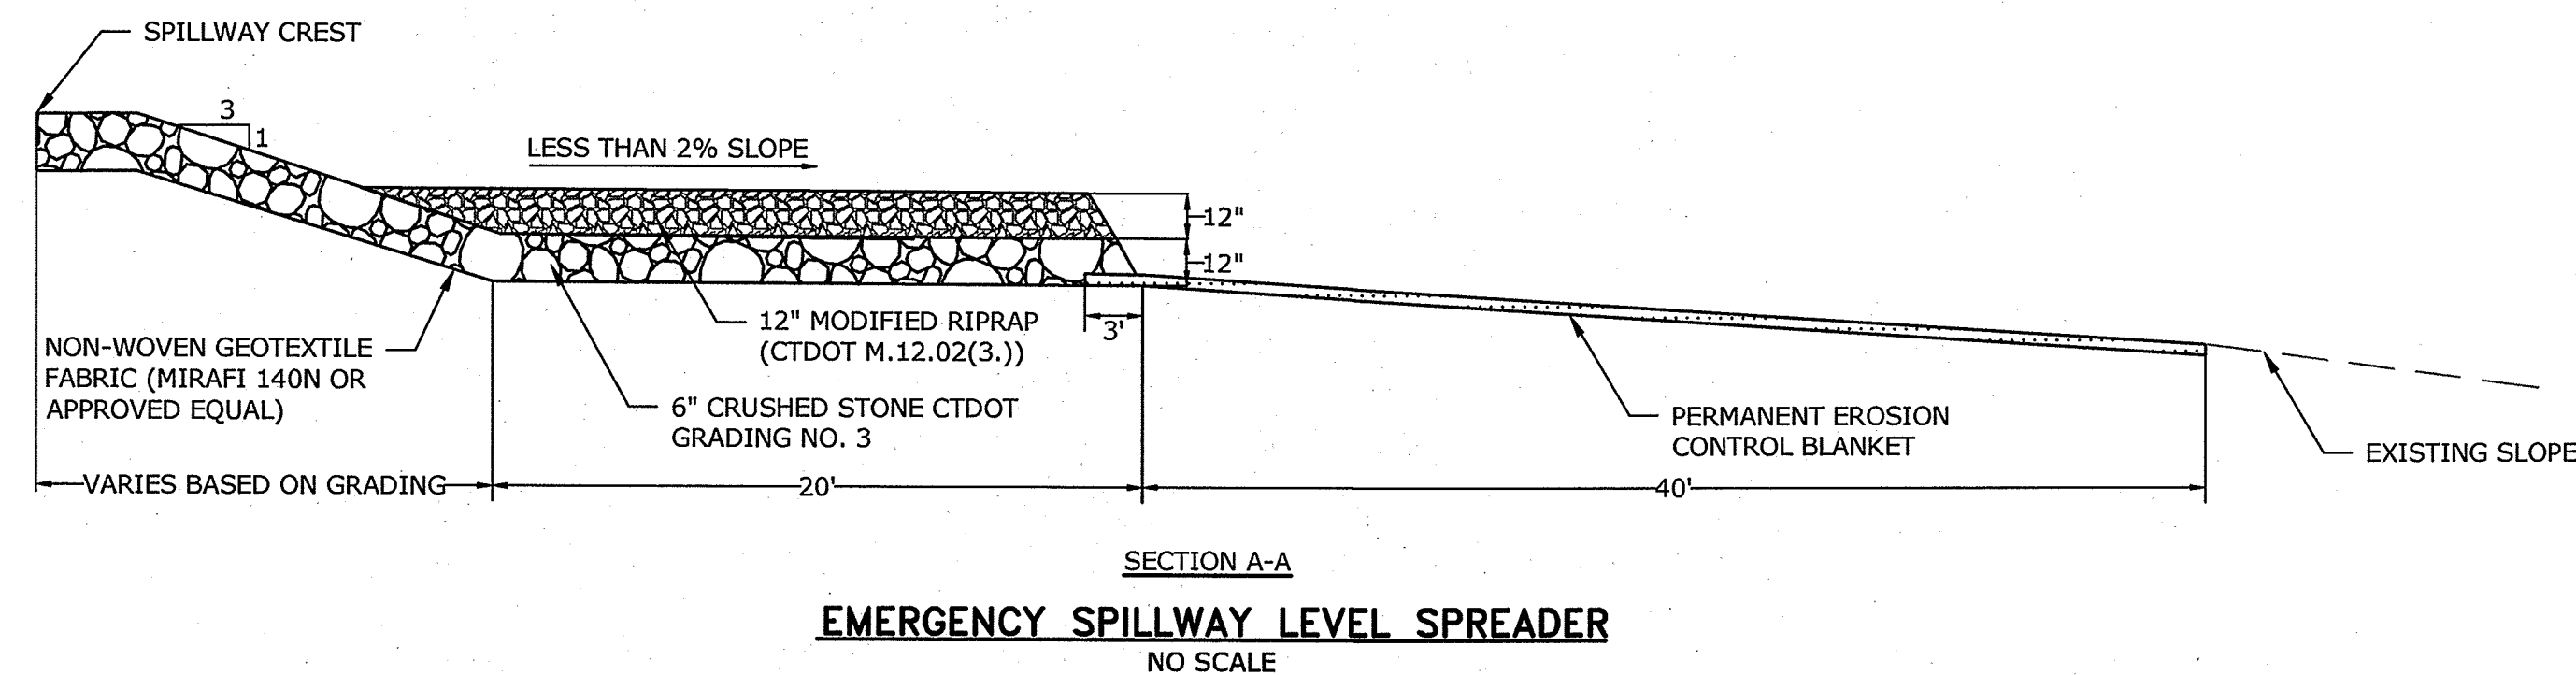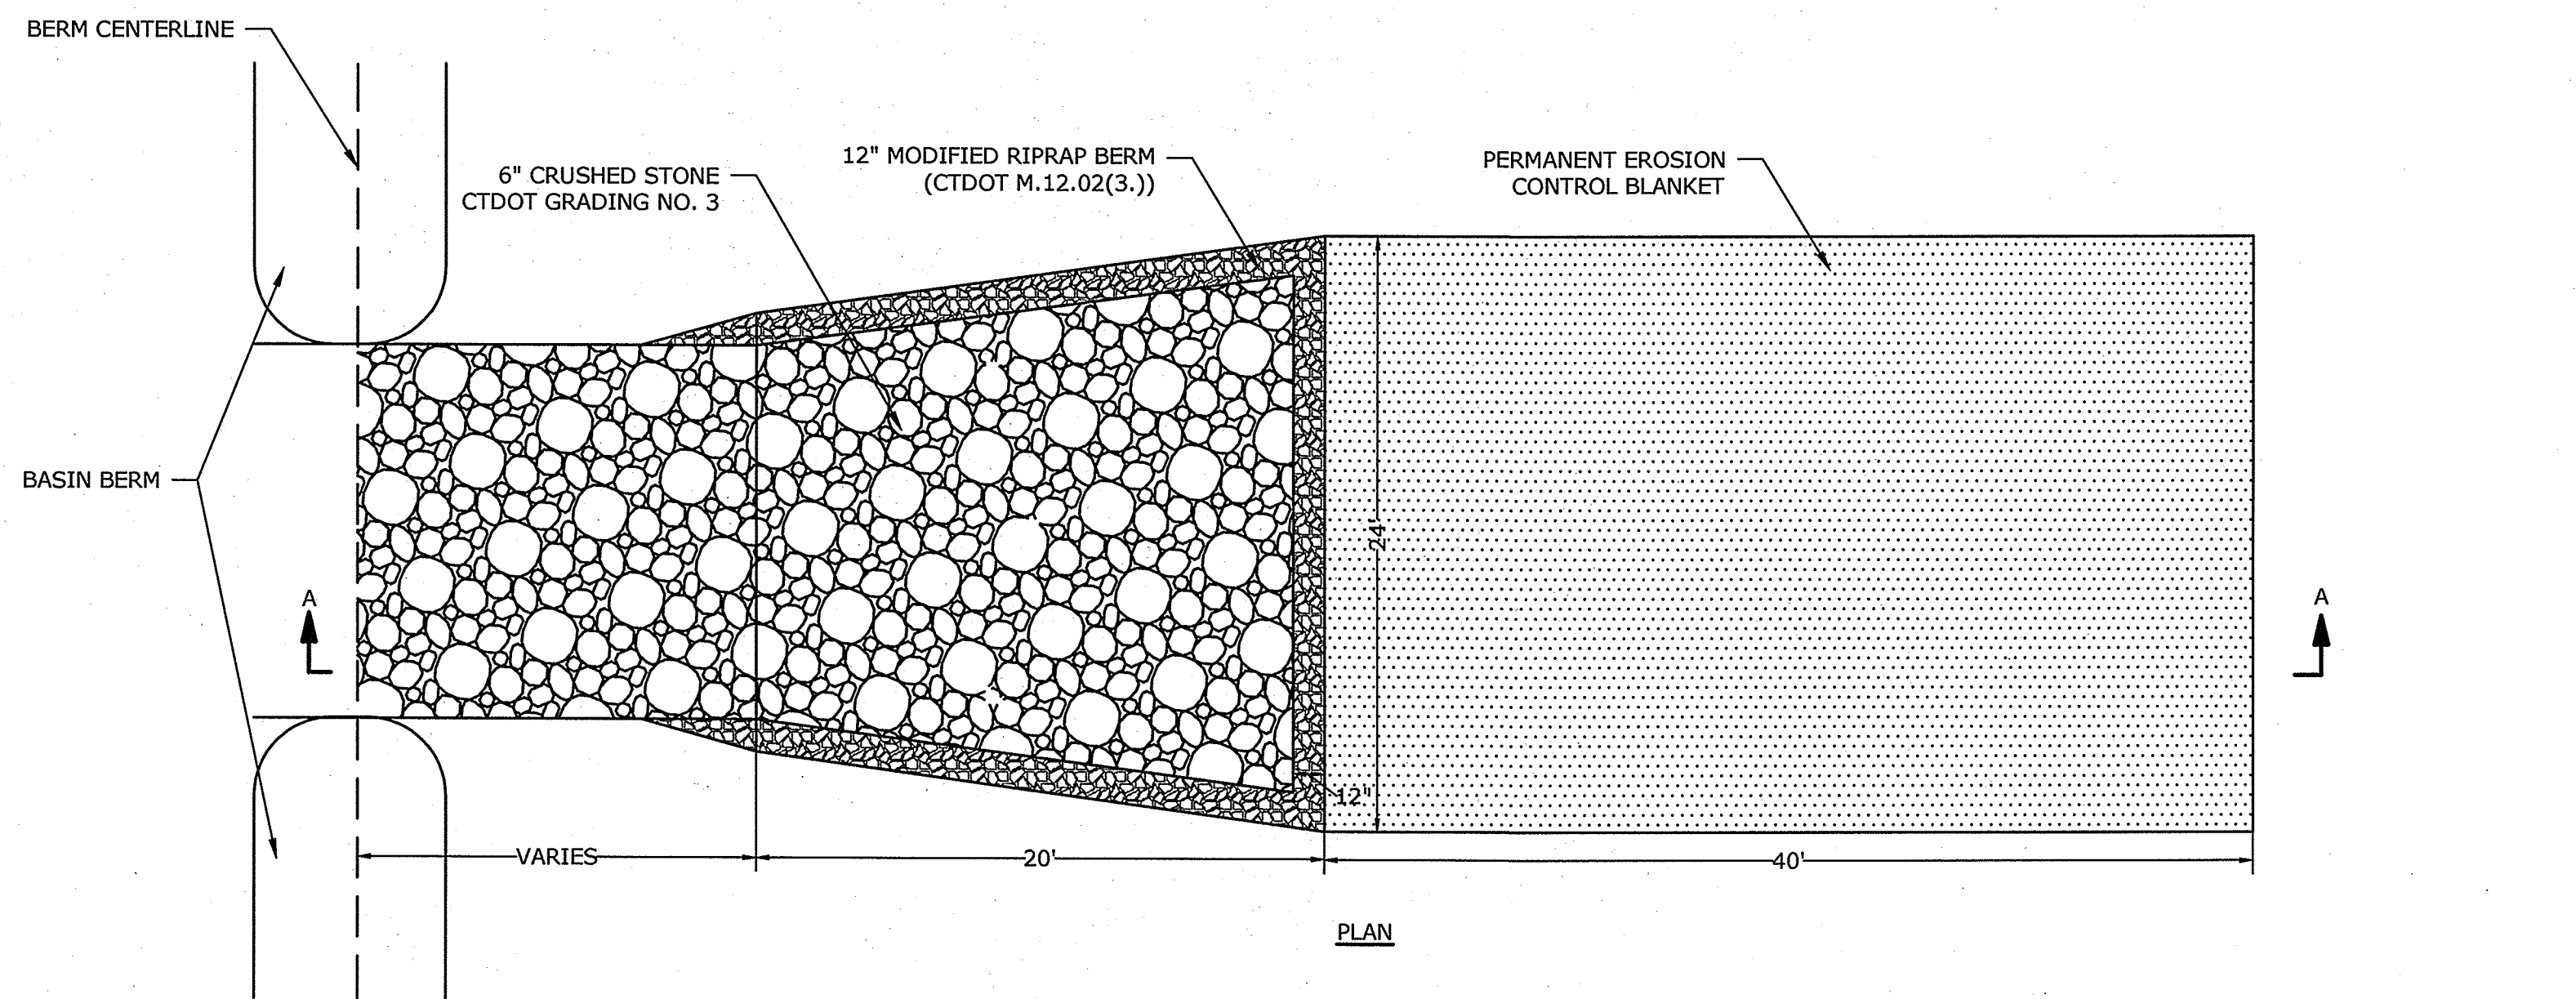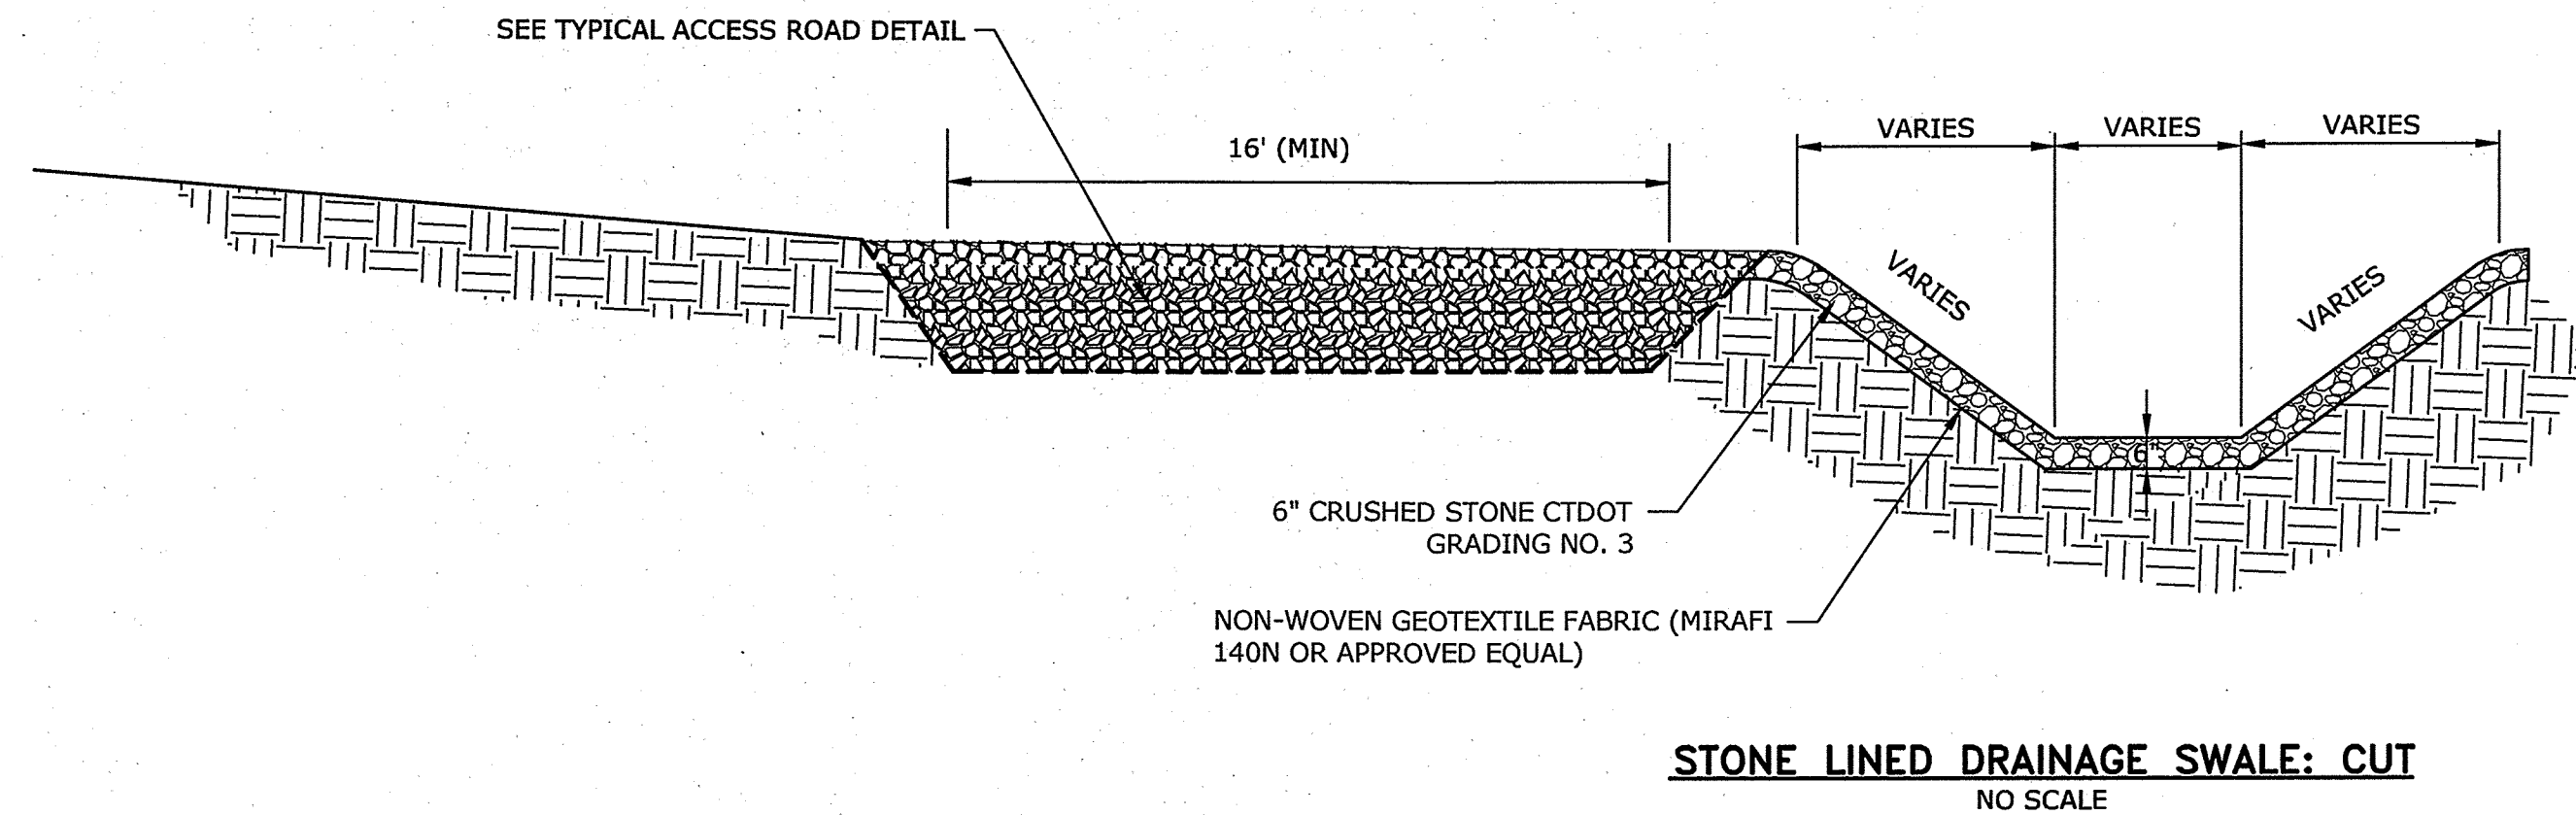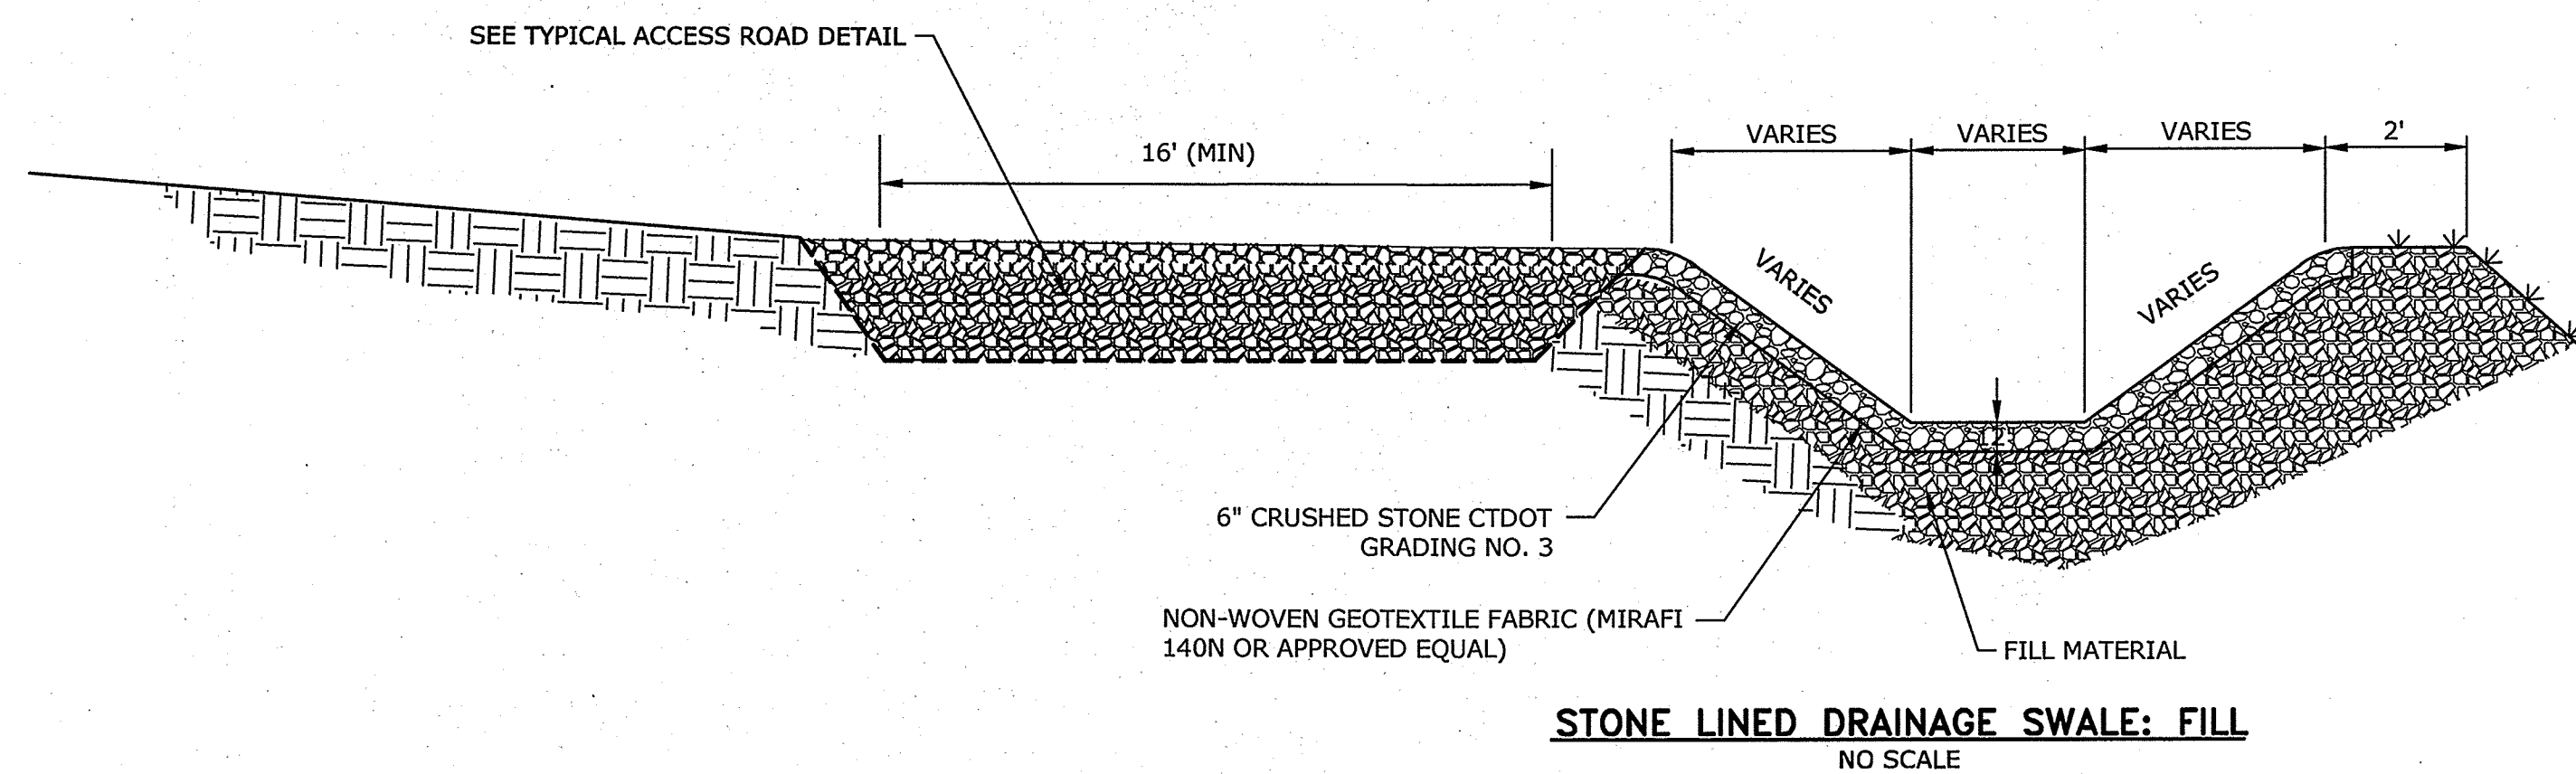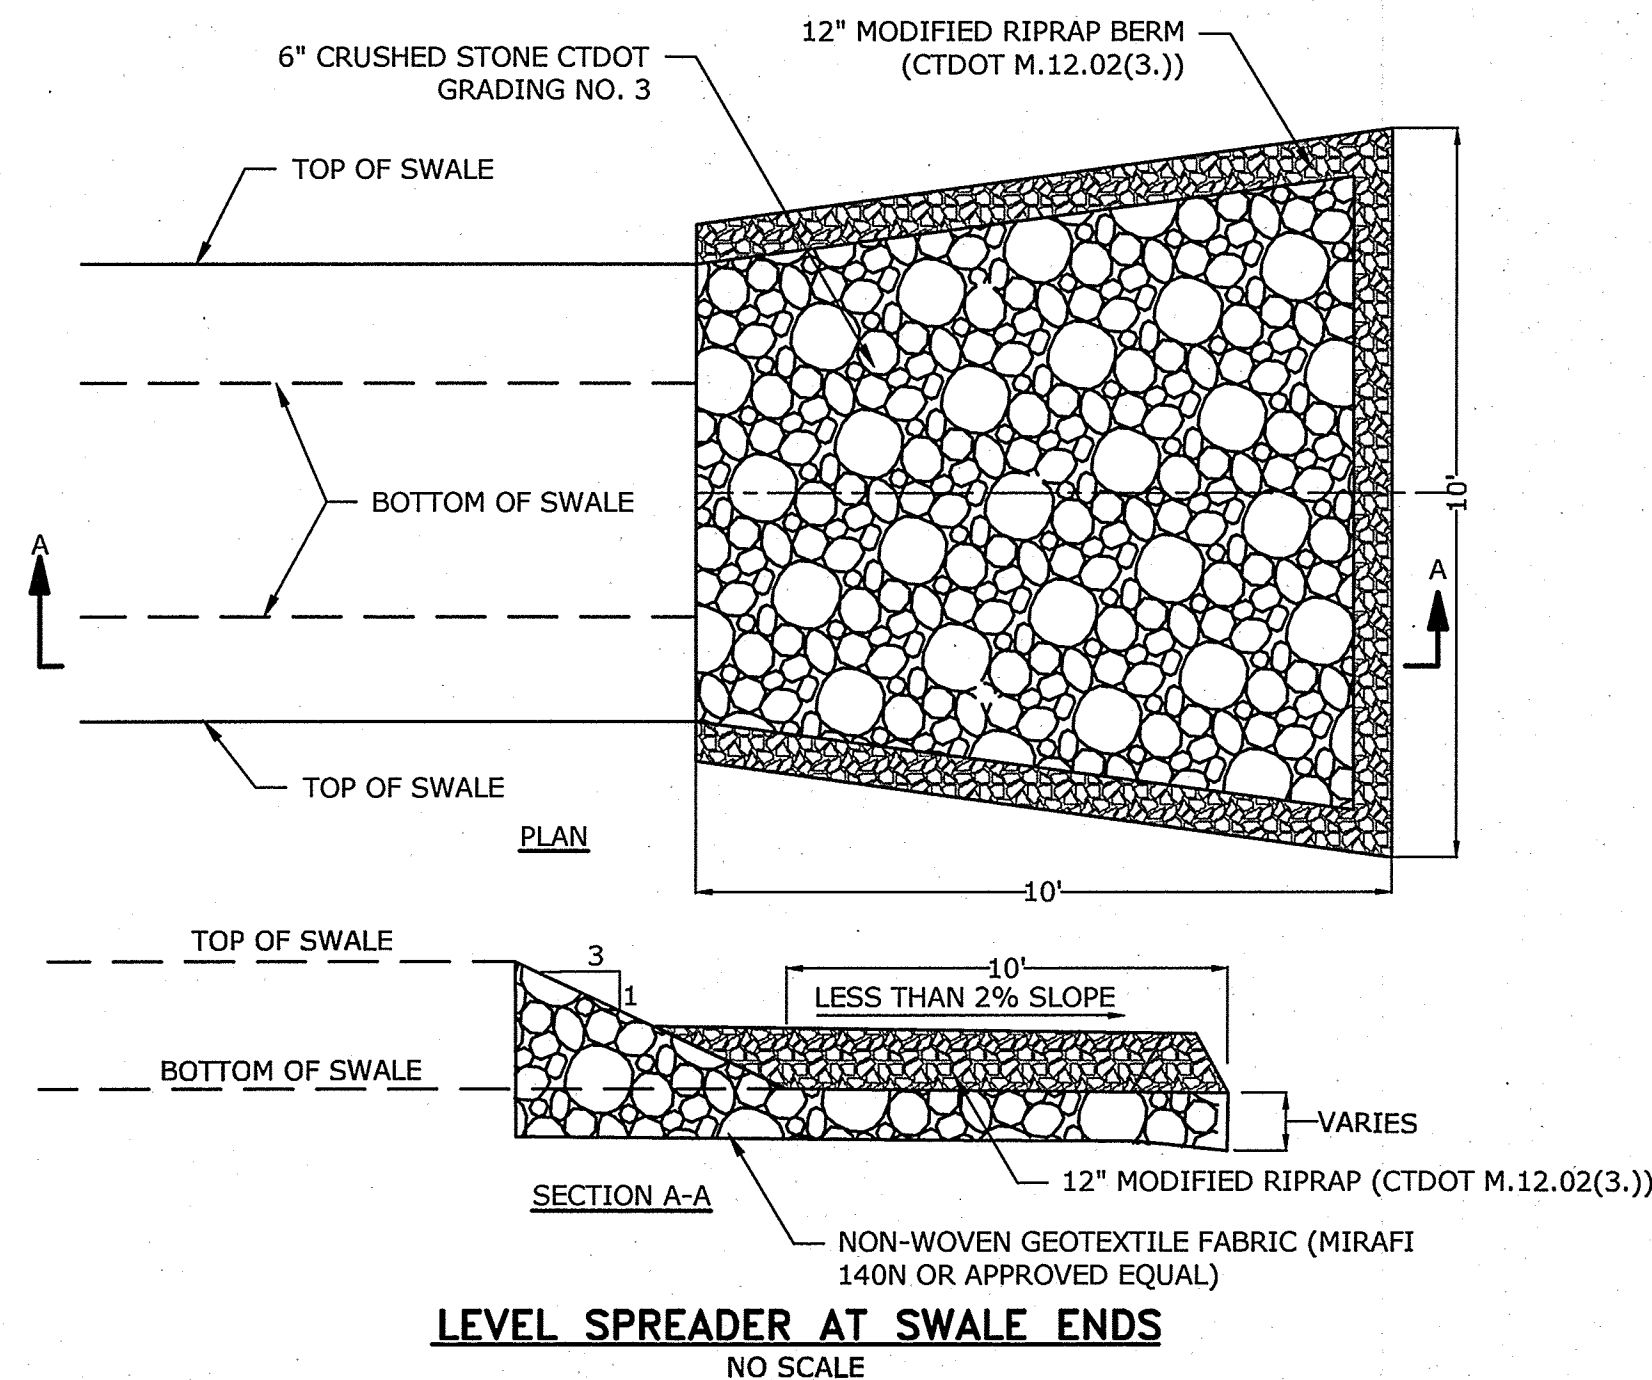

Nutmeg Solar Project

Nutmeg Solar, LLC

Enfield, Connecticut

VERIFY SCALE

BAR IS 1 INCH ON ORIGINAL DRAWING
0 1 INCH
IF NOT ONE INCH ON THIS SHEET, ADJUST SCALES ACCORDINGLY


MARK	DATE	DESCRIPTION
0	-	Initial Release
PROJECT NO: R-0317		
DATE: 2018/09/12		
FILE: Details_Permit Drawings.dwg		
DRAWN BY: ELD		
CHECKED: BSH/BA/JEC		
APPROVED: FJH		

DETAILS - 1

SCALE: AS SHOWN

C-041


10/16/2018 2:45pm P:\Aglichest
Tighe & Bond\118\0317\Nutmeg Solar\18-0317-4 Nutmeg Drawings\Sheets\Permit Drawings\Details_Permit Drawings.dwg

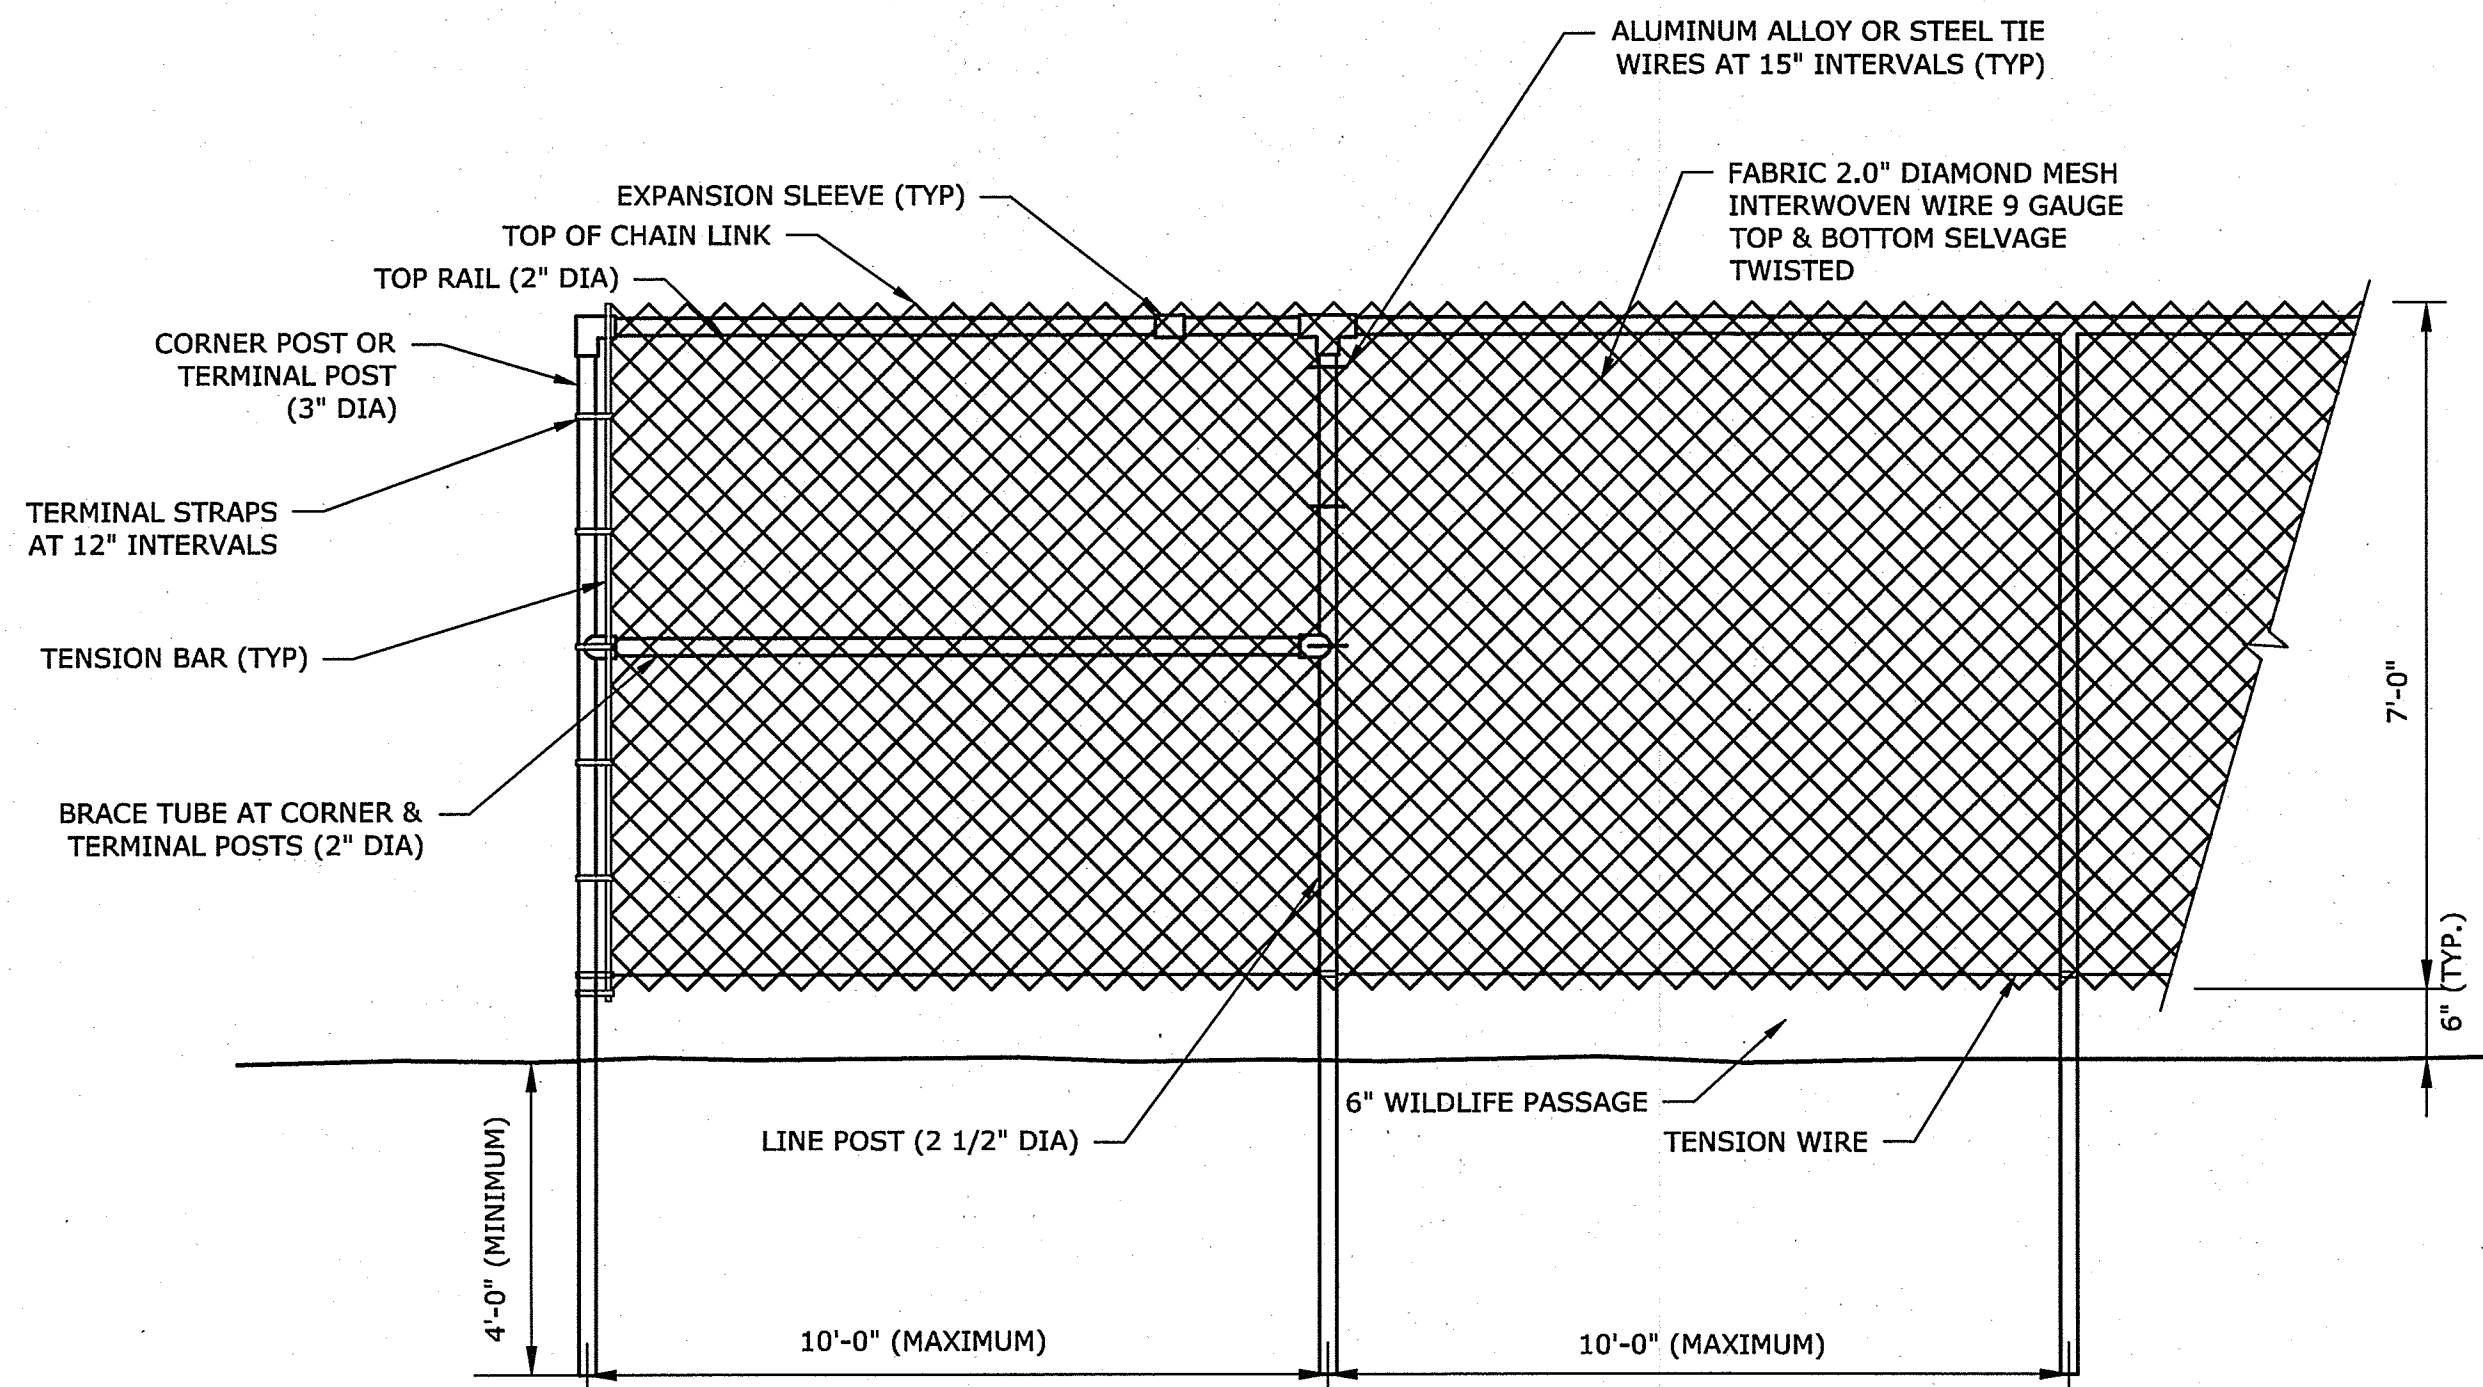

SOLAR ARRAY CHAIN LINK FENCE
NO SCALE


SOLAR ARRAY & SUBSTATION CHAIN LINK FENCING NOTES:

1. UNLESS OTHERWISE NOTED ON THE SITE PLANS, ALL CHAINLINK FENCING COMPONENTS SHALL HAVE A HOT DIPPED GALVANIZED FINISH. ANY CHIPS IN THE GALVANIZED FINISH DUE TO SITE INSTALLATION SHOULD BE MINIMIZED AND REPAIRED WITH INDUSTRIAL GRADE GALVANIZED PAINT. ALL CUT ENDS ARE TO BE FINISHED WITH INDUSTRIAL GRADE PAINT ON GALVANIZED FINISH.
2. CHAINLINK FABRIC SHALL BE MADE OF 9 GAUGE STEEL WIRE, 2" MESH SIZE, AND HOT DIPPED GALVANIZED PRIOR TO WEAVING. THE FABRIC SHALL BE FINISHED WITH A SELVAGE TWIST TOP AND BOTTOM.
3. ALL POSTS ARE TO BE PLUMB IN ALL DIRECTIONS.
4. LINE POSTS TO BE HAMMER DRIVEN. POST END MUST BE CUT TO FINAL HEIGHT AFTER DRIVING IS COMPLETE. CUT END IS TO BE CUT SQUARE AND FREE OF BENDS, MUSHROOMING, AND BURRS. CUT END TO BE TREATED AS PER NOTE #1.
5. LINE & TERMINAL POSTS, BRACE TUBES, TOP RAILS, & GATE POSTS SHALL ALL BE SCHEDULE 40 PIPE. REFERENCED DIAMETER IS NOMINAL.
6. ALL FENCE POSTS TO HAVE CAPS.

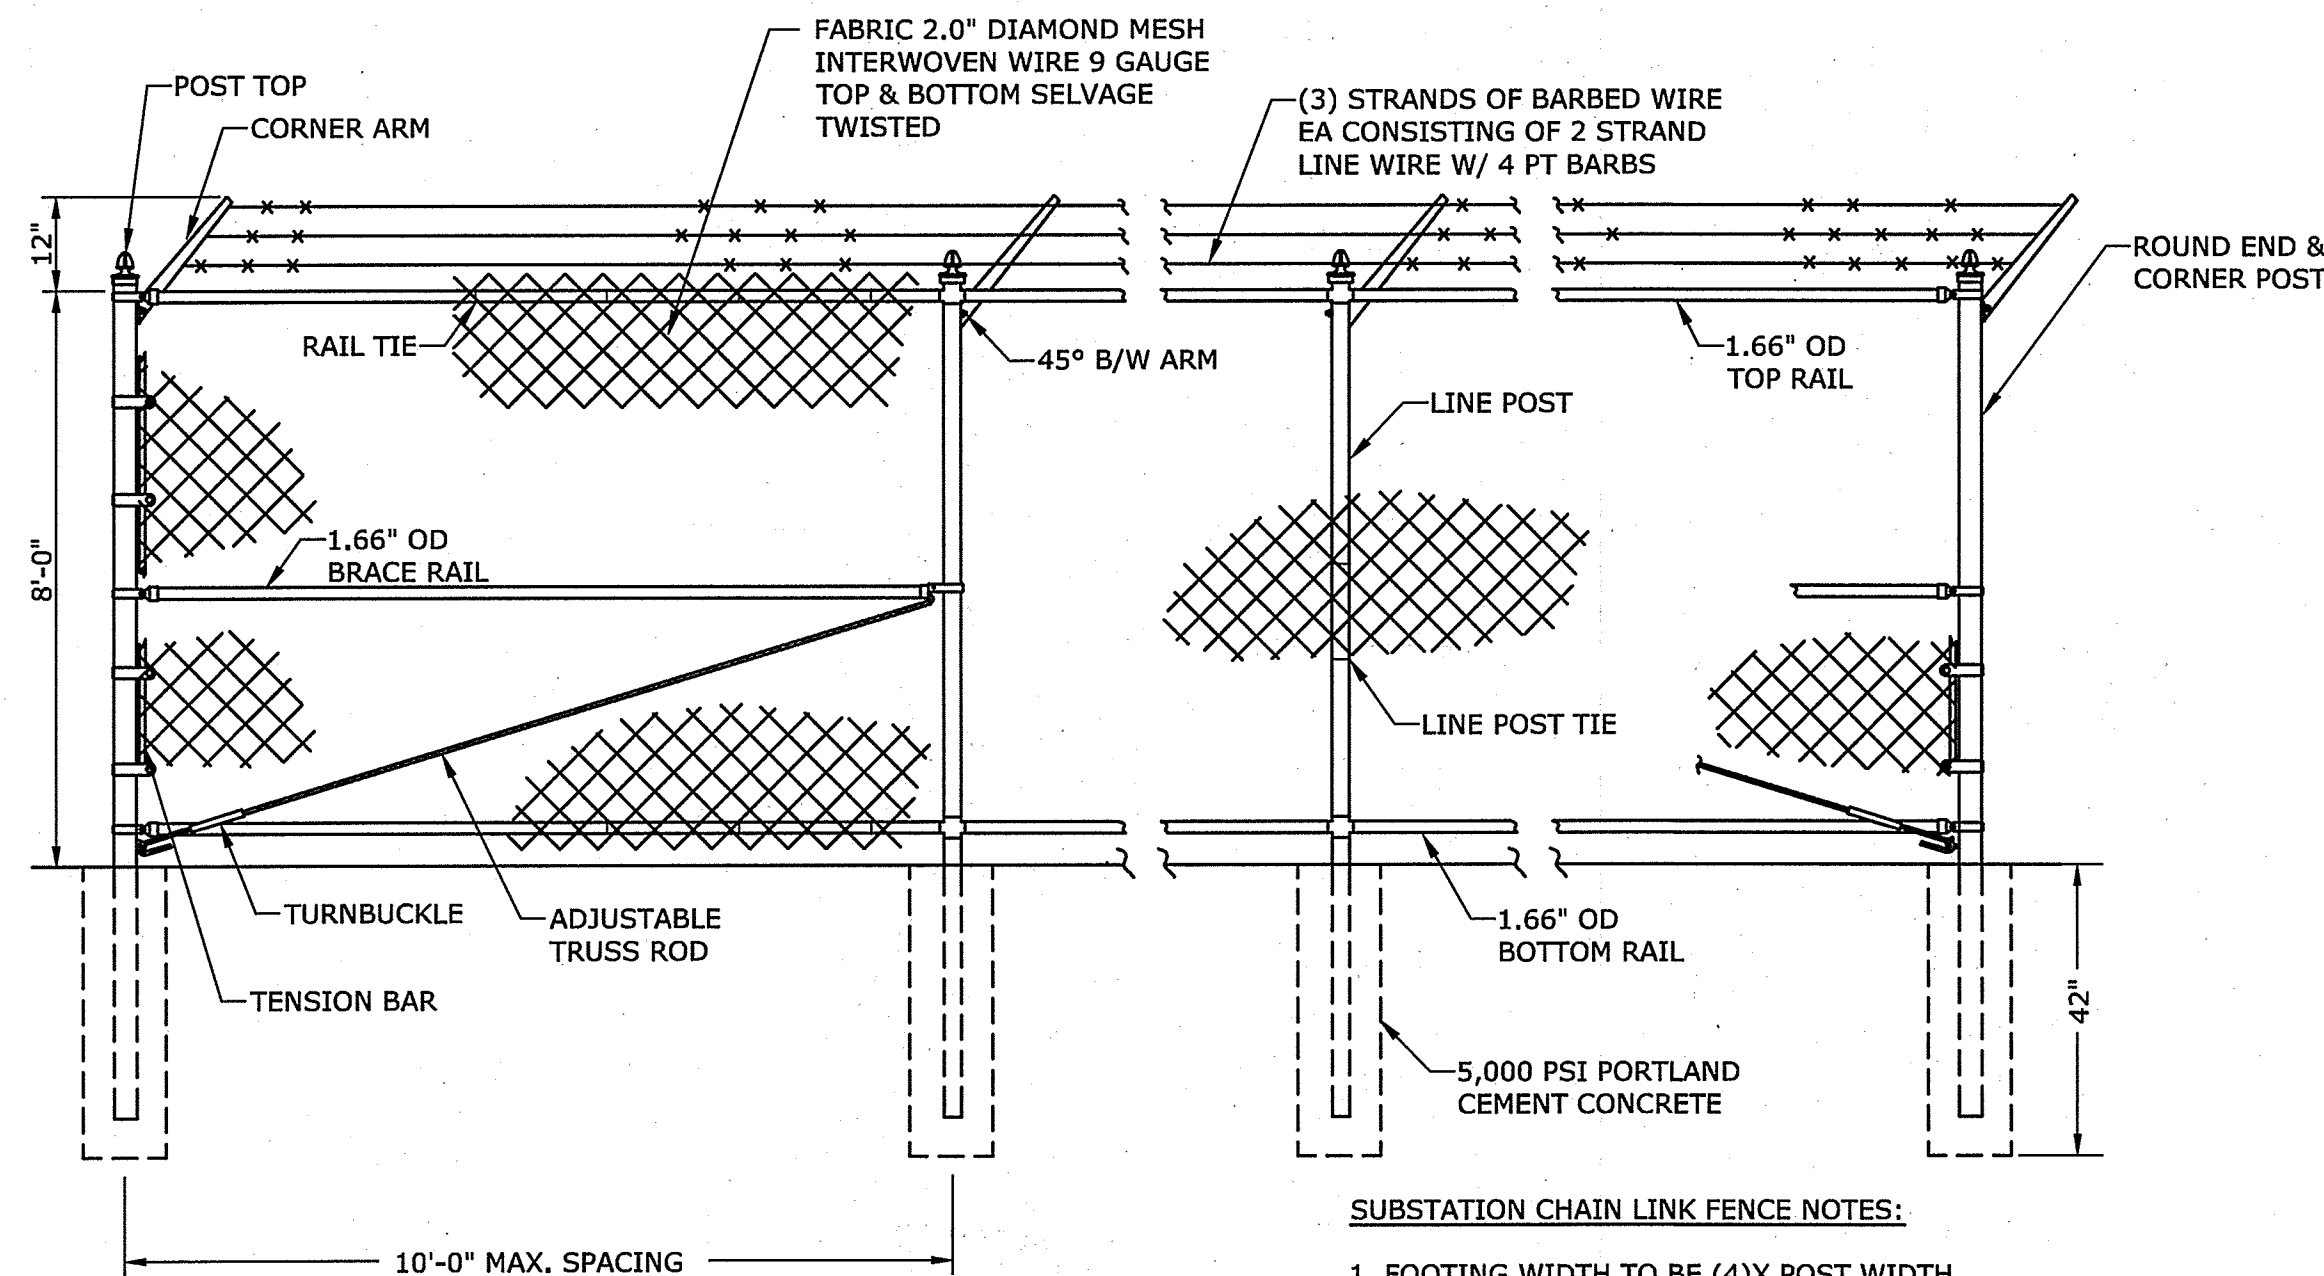

SUBSTATION CHAIN LINK FENCE NOTES:
1. FOOTING WIDTH TO BE (4)X POST WIDTH.


SUBSTATION CHAIN LINK FENCE
NO SCALE

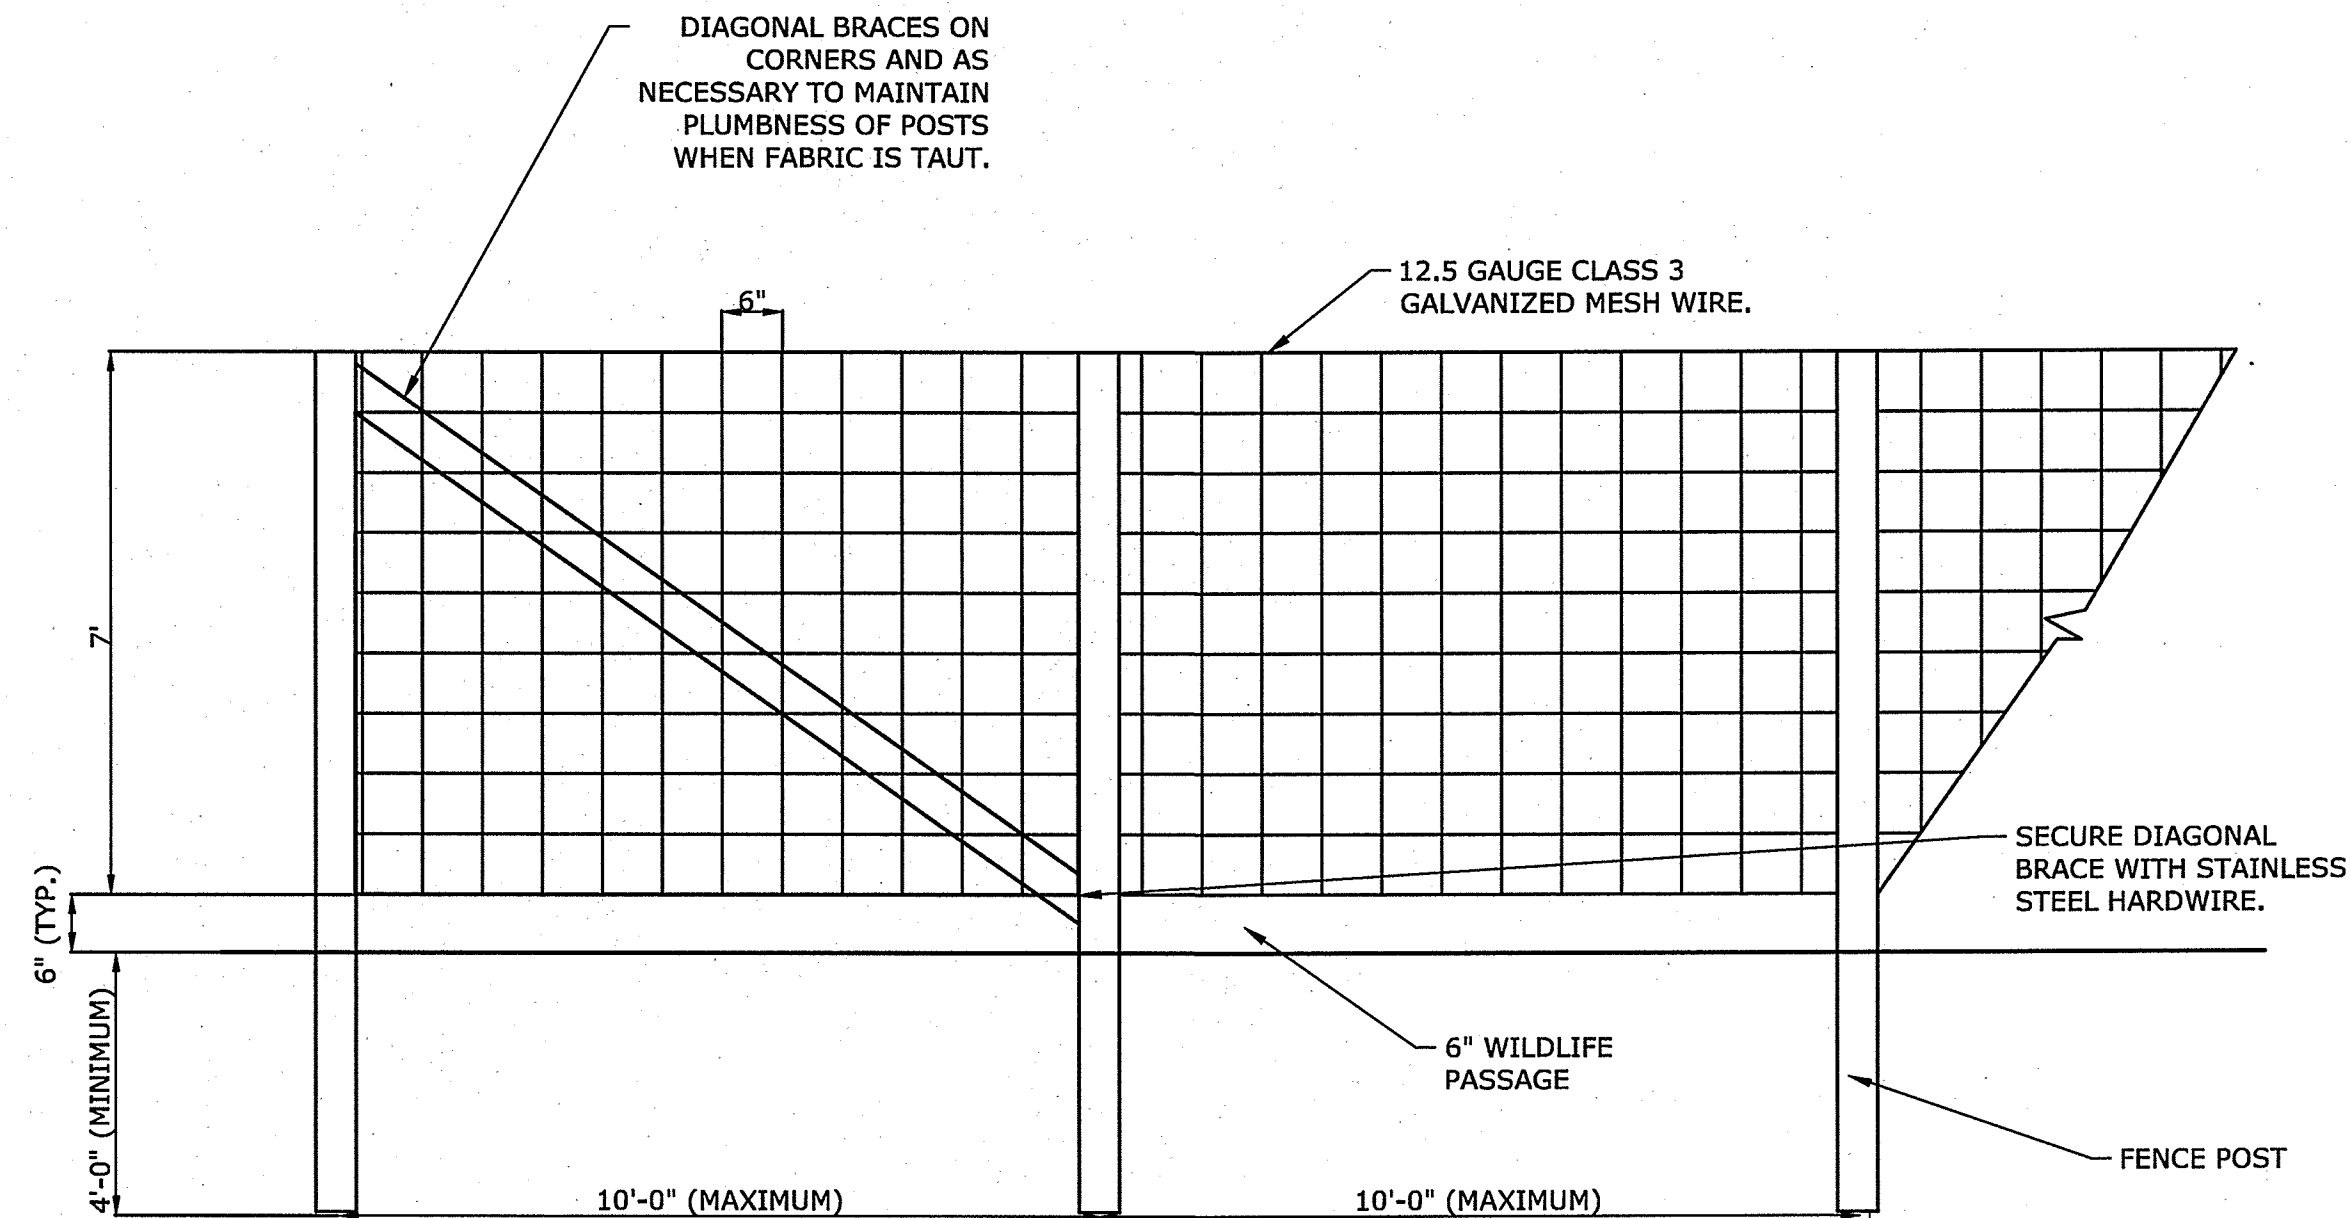

AGRICULTURAL FENCE
NO SCALE

AGRICULTURAL FENCE NOTES:

1. FENCE POSTS AND DIAGONAL BRACES TO BE 2" SCHEDULE 40 PIPE.
2. POST HOLES TO BE AUGURED AND POST TO BE EMBEDDED MINIMUM OF 4' BELOW GRADE.
3. ALL POSTS ARE TO BE PLUMB IN ALL DIRECTIONS.
4. STAINLESS STEEL TIE WIRES AT 15" INTERVALS.
5. DIAGONAL BRACING TO BE INSTALLED AS REQUIRED TO KEEP POSTS PLUMB WHEN FORCE IS TENSIONED.
6. FORCE FABRIC TO BE TENSIONED SO THERE ARE NO SAGS.

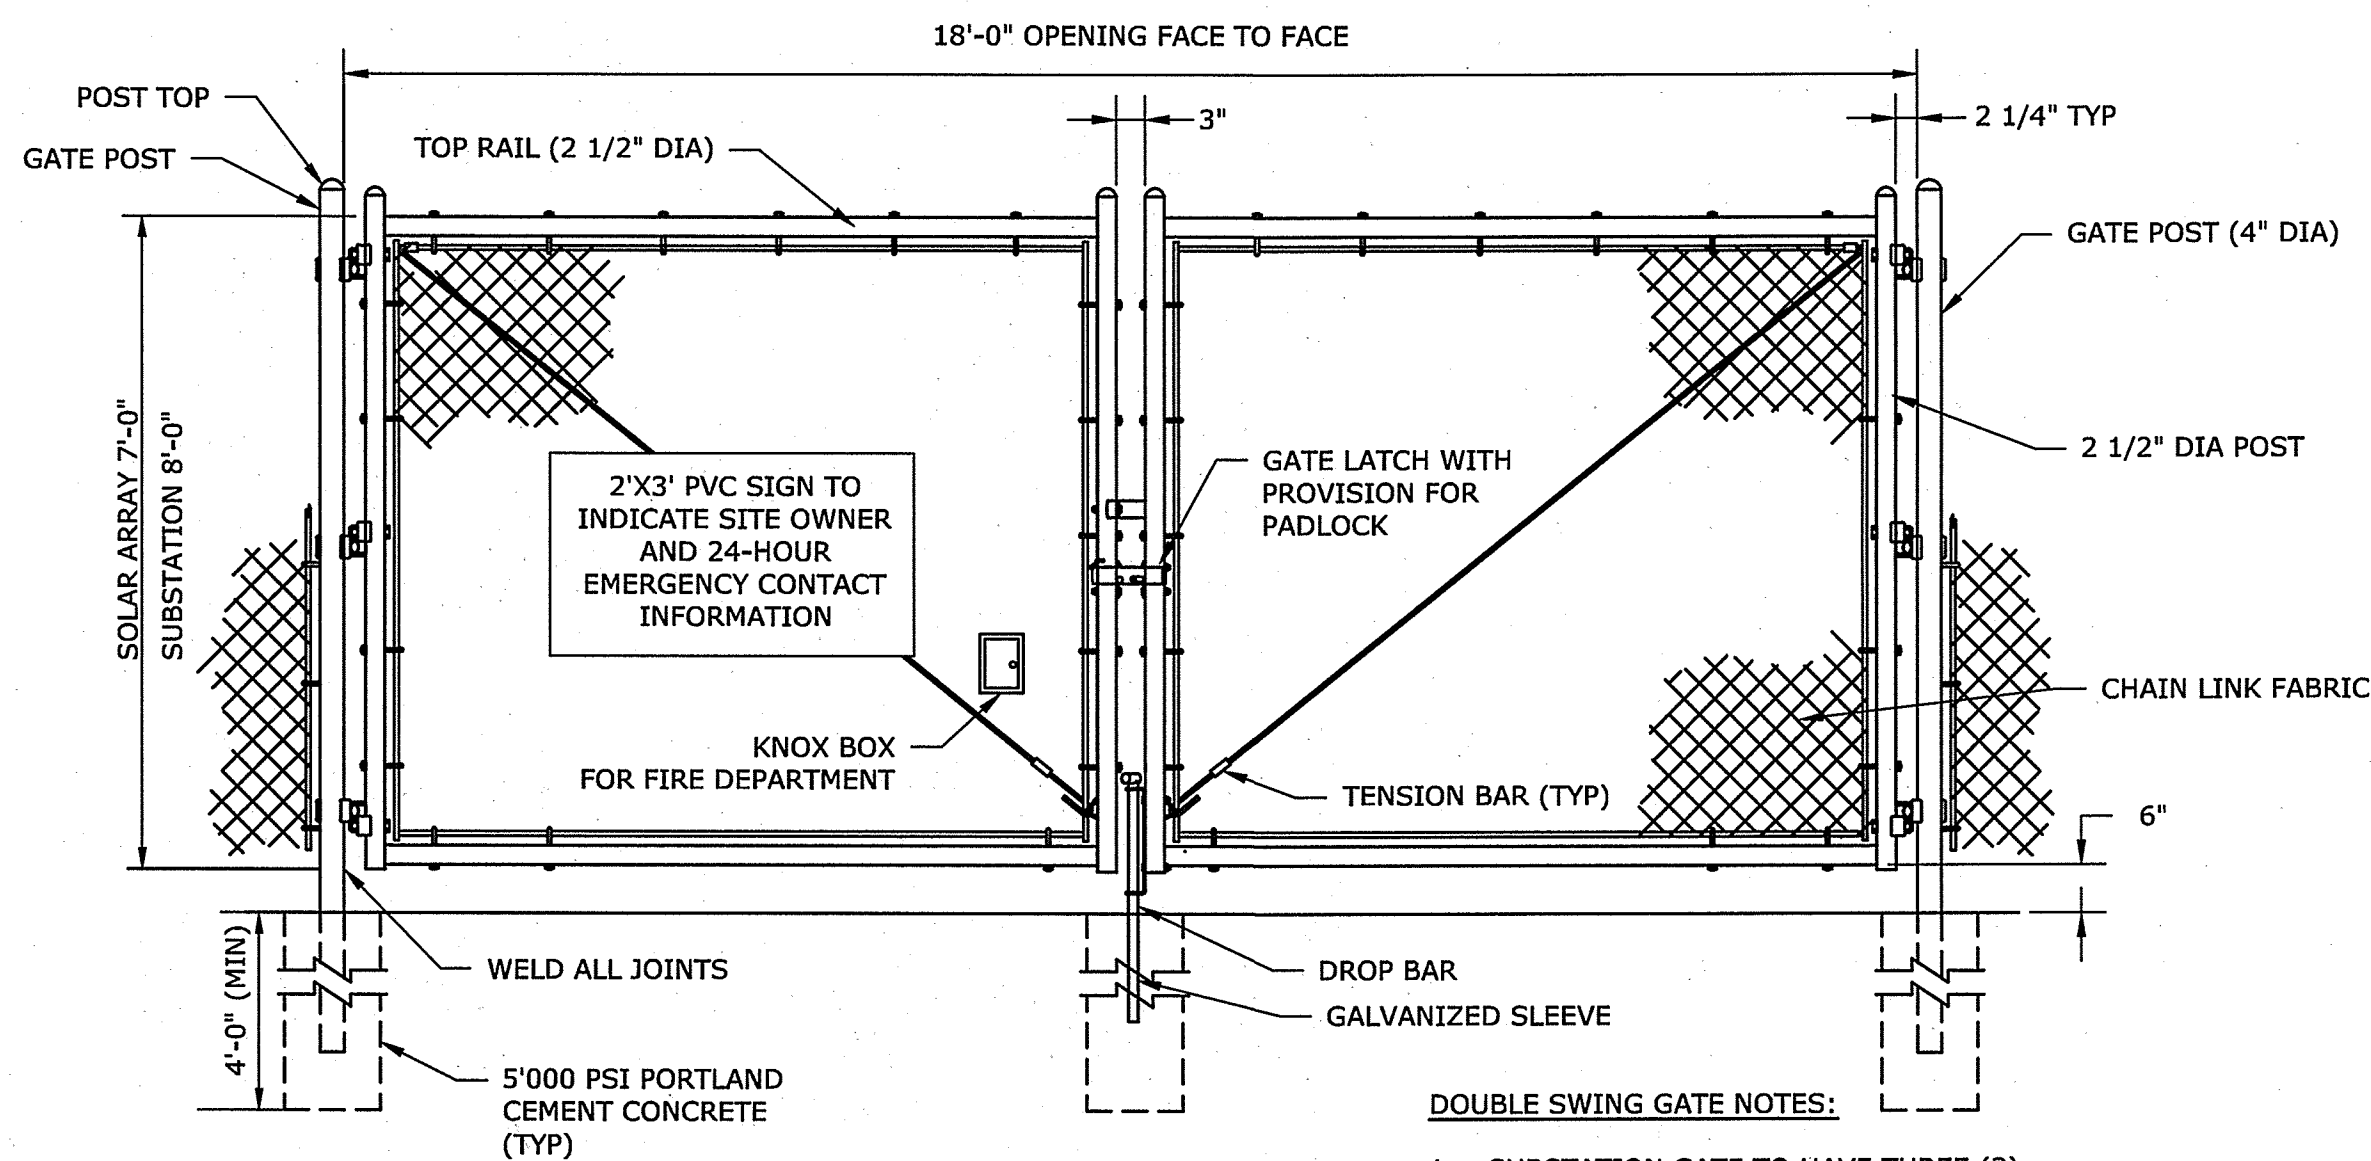


DOUBLE SWING GATE NOTES:

1. SUBSTATION GATE TO HAVE THREE (3) STRANDS OF BARBED WIRE, EACH CONSISTING OF 2 STRAND LINE WIRE WITH 4 PT BARBS.
2. FOOTING WIDTH TO BE (4)X POST WIDTH.
3. GATES MAY BE MANUALLY OPERATED.

ACCESS GATE TYPE 2: DOUBLE SWING GATE
NO SCALE

PERMIT DRAWINGS - NOT FOR CONSTRUCTION

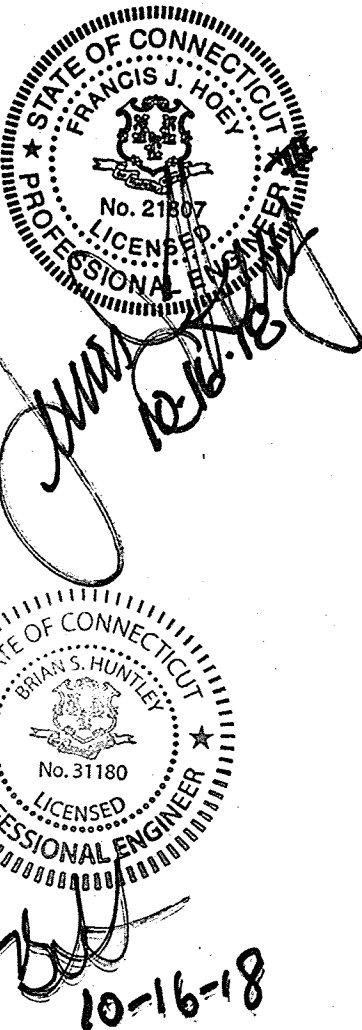

Nutmeg Solar Project

Nutmeg Solar, LLC

Enfield, Connecticut

VERIFY SCALE
BAR IS 1 INCH ON ORIGINAL DRAWING
0 1 INCH
IF NOT ONE INCH ON THIS SHEET, ADJUST SCALES ACCORDINGLY

0	-	Initial Release
MARK	DATE	DESCRIPTION
PROJECT NO:	R-0317	
DATE:	2018/09/12	
FILE:	Details_Permit Drawings.dwg	
DRAWN BY:	ELD	
CHECKED:	BSH/BA/JEC	
APPROVED:	FJH	

FENCE DETAILS

SCALE: AS SHOWN

C-043

STATE OF CONNECTICUT
FRANCIS J. NOEL
No. 21802
REGISTERED PROFESSIONAL ENGINEER
10-16-1982

STATE OF CONNECTICUT
BRIAN S. HUNTER
No. 31180
LICENSED
PROFESSIONAL ENGINEER

10-16-18

Nutmeg Solar,
LLC

VERIFY SCALE

BAR IS 1 INCH ON
ORIGINAL DRAWING

0  1 INCH

IF NOT ONE INCH ON
THIS SHEET, ADJUST
SCALES ACCORDINGLY

0	-	Initial Release
MARK	DATE	DESCRIPTION
PROJECT NO:		R-0317
DATE:		2018/09/12
FILE: Details_Permit Drawings.dwg		
DRAWN BY:		ELD
CHECKED:		BSH/BA/JEC
APPROVED:		FJH

SCALE: AS SHOWN


C-044

BOTANICAL NAME	COMMON NAME	SIZE	SPACING
ECHINACEA PURPUREA	PURPLE CONEFLOWER	#2 CONT.	18" O.C.
LOBELIA CARDINALIS	CARDINAL FLOWER	#2 CONT.	18" O.C.
MONARDA DIDYMA	SCARLET BEEBALM	#2 CONT.	18" O.C.
COREOPSIS GRANDIFLORA	LARGEFLOWER TICKSEED	#2 CONT.	18" O.C.
RUDBECKIA HIRTA	BLACK-EYED SUSAN	#2 CONT.	18" O.C.


BOTANICAL NAME	COMMON NAME	SIZE	SPACING
CLETHRA ALNIFOLIA	PRAGUE VIBURNUM	2-3' HT.	5' O.C.
ARONIA MELANOCARPA	MUNSTEAD LAVENDER	2-3' HT.	5' O.C.
ILEX VERTICILLATA	WINTERBERRY	2-3' HT.	5' O.C.

BOTANICAL NAME	COMMON NAME	SIZE	SPACING (TYP.)
JUNIPERUS VIRGINIANA	EASTERN RED CEDAR	4-5' HT.	SEE SHEET C-023, C-030, C-034 AND C-038 FOR SPACING
JUNIPERUS COMMUNIS	COMMON JUNIPER	4-5' HT.	SEE SHEET C-023, C-030, C-034 AND C-038 FOR SPACING

1. ALTERNATE PLANTINGS WITHIN THEIR RESPECTIVE TIERS FOR THE ENTIRE LENGTH OF THE LANDSCAPE BUFFER .

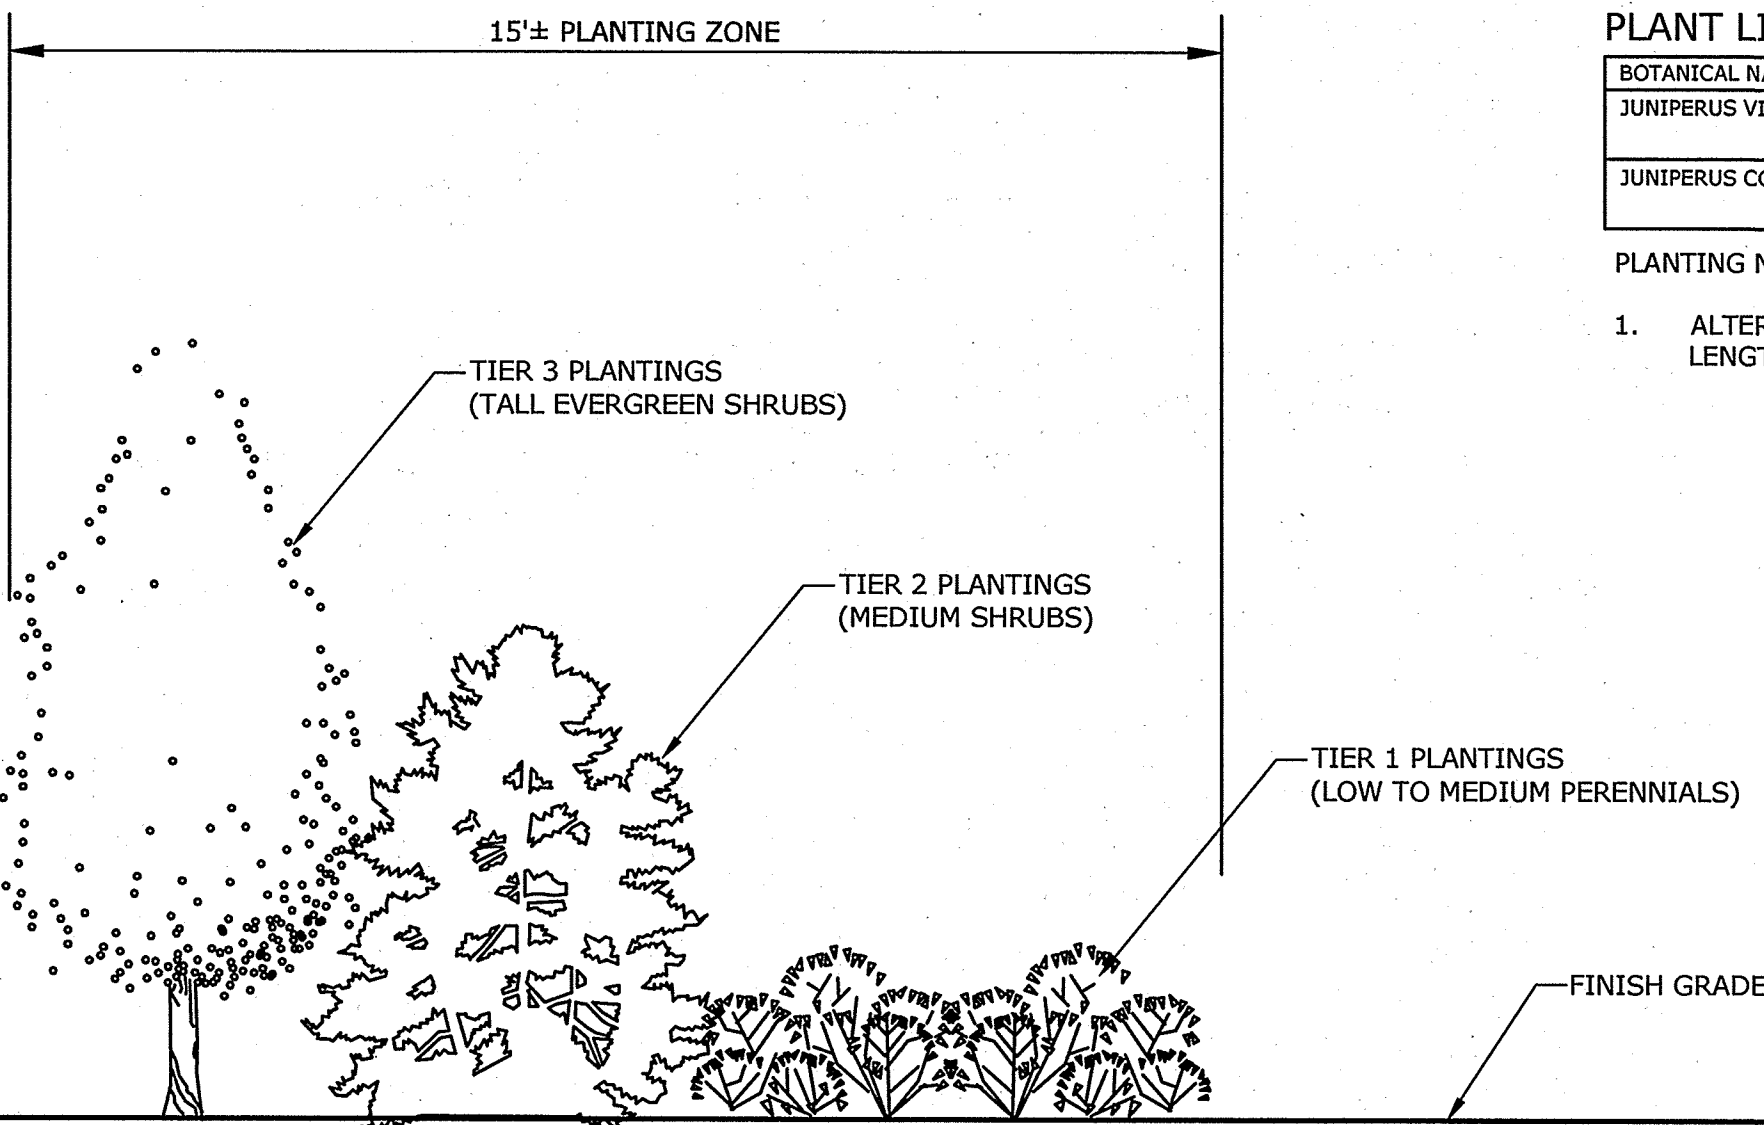


NO SCALE

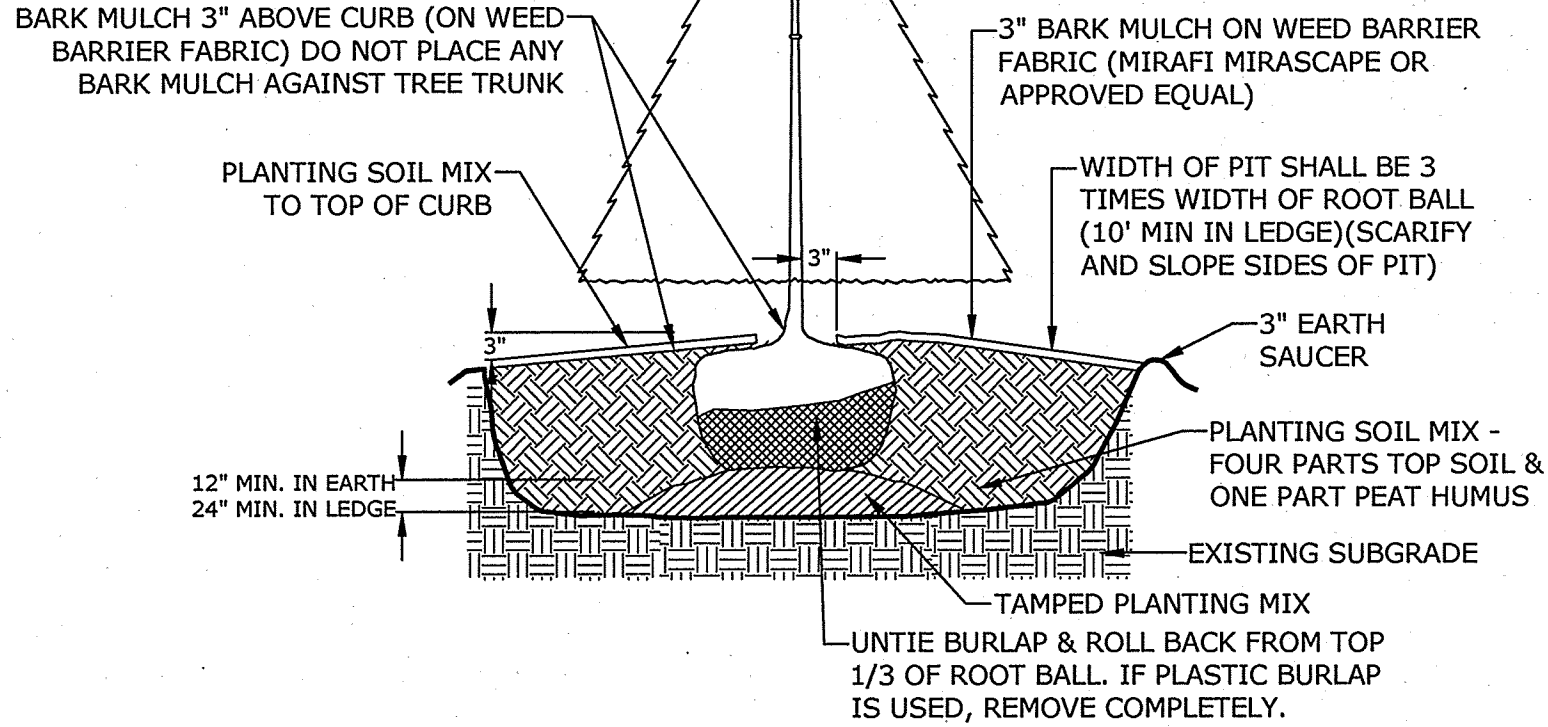


PLANT AT SAME DEPTH AS PREVIOUSLY PLANTED
IN NURSERY, OR WITHIN 2" ABOVE.

EVERGREEN TREE PLANTING
NO SCALE

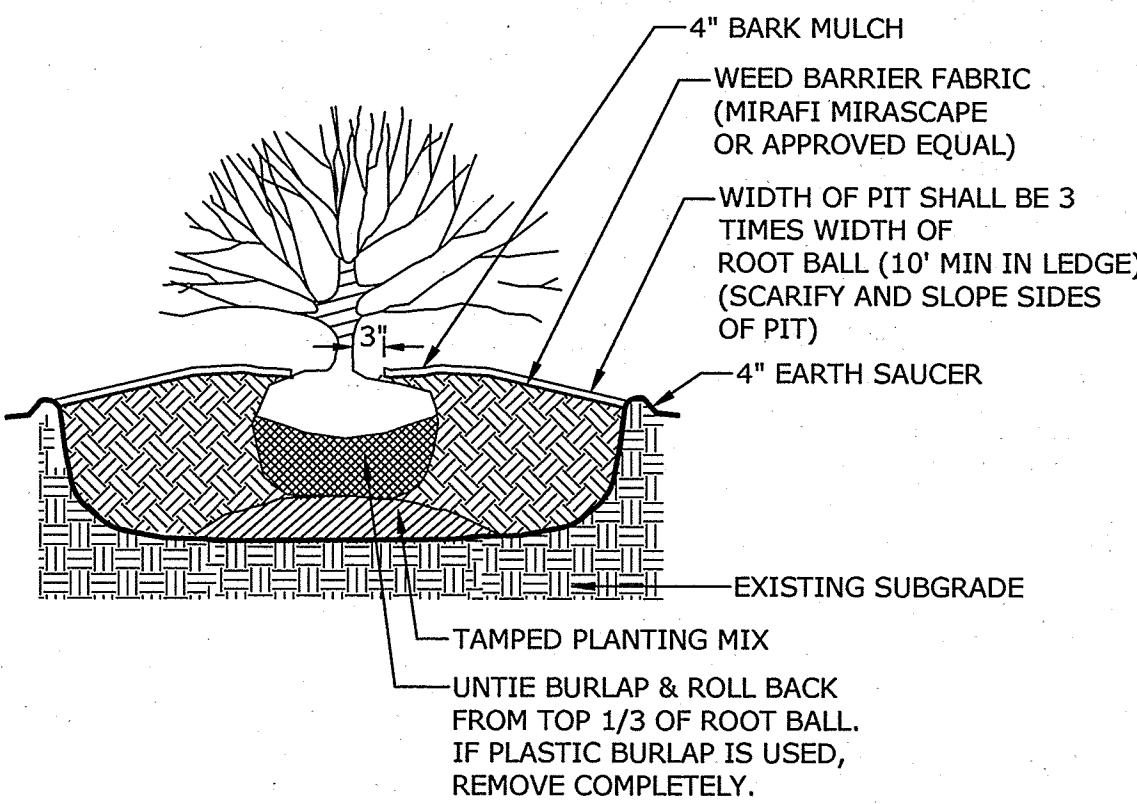

SHRUB PLANTING
NO SCALE

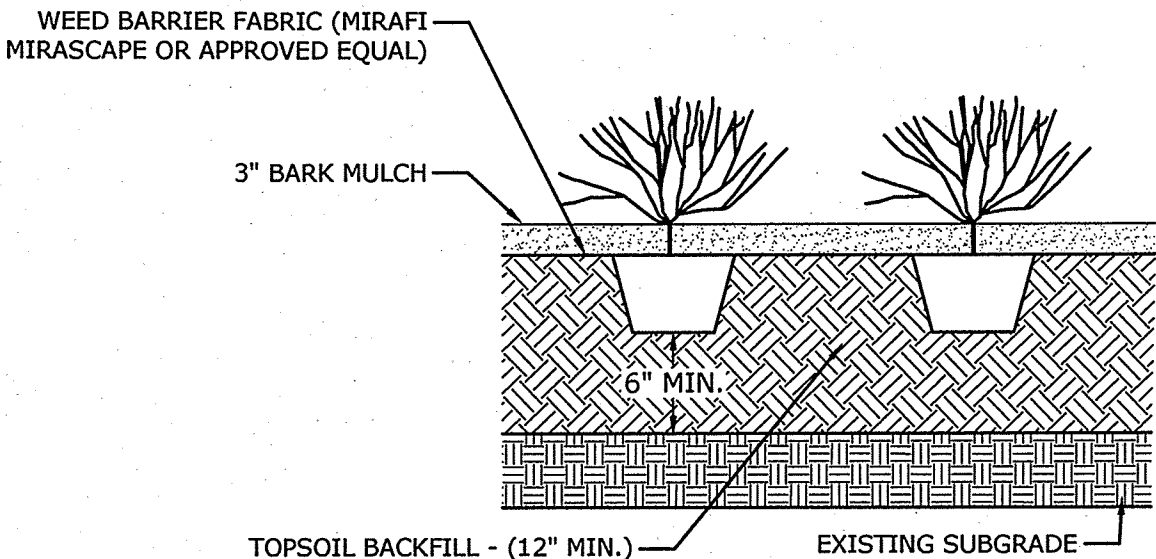

PERENNIAL PLANTING
NO SCALE