



EM-SPRINT-NEXTEL-060-130205

February 4, 2013

Connecticut Siting Council
Ten Franklin Square
New Britain, CT 06051
Attn: Ms. Linda Roberts, Executive Director

Re: 370 Rockland Road, Guilford, CT

RECEIVED
FEB - 5 2013

Dear Ms. Roberts,

On behalf of Sprint Nextel Corporation ("Sprint"), enclosed for filing are an original and two (2) copies of Sprint's Notice of Exempt Modification for Proposed Modifications to an Existing Telecommunications Facility located at the above-referenced site.

I also enclose herewith a check in the amount of \$625.00 representing the fee for the Notice of Exempt Modification.

If you have any questions, please feel free to contact me.

Thank you,

By: 

Name: David Weisman
Vertical Development LLC, an authorized representative of Sprint Nextel
Vertical Development LLC
7 Sycamore Way, Unit 1
Branford, CT 06405
Phone – 401-743-9011
Fax – 401-633-6202
DWeisman@verticaldevelopmentllc.com

CC: Mr. Joe Mazza, First Selectman
Town of Guilford
Town Hall
31 Park Street
Guilford, CT 06437

Notice of Exempt Modification

370 Rockland Road, Guilford, CT

Sprint Nextel Corporation ("Sprint") submits this Notice of Exempt Modification to the Connecticut Siting Council ("Council") pursuant to Sections 16-50j-73 and 16-50j-72(b) of the Regulations of Connecticut State Agencies ("Regulations") in connection with Sprint's planned modification of antennas and associated equipment on an existing 158.5' monopole tower located at 370 Rockland Road in the Town of Guilford. More particularly, Sprint plans to upgrade this site by adding 4G LTE technology to its facilities. The proposed modifications will not increase the tower height, extend the boundaries of the tower site, increase noise levels at the tower site boundary by six (6) decibels, or add radio frequency sending or receiving capability which increases the total radio frequency electromagnetic radiation power density measured at the tower site boundary to or above the standard adopted by the State Department of Environmental Protection pursuant to Connecticut General Statutes § 22a-162.

To better meet the growing voice and data demands of its wireless customers, Sprint is upgrading their network nationwide to include 4G technology, which will provide faster service and better overall performance. Pursuant to the 4G upgrade at this site, Sprint will add antennas, install RRHs and notch filters, and install related equipment to its equipment area within the fenced compound at the base of the tower.

The 158.5' monopole tower located at 370 Rockland Road in the Town of Guilford (lat. 41° 23' 48.66", long. 72° 41' 19.71") is owned by SBA Communications Corporation. It is in an approx. 2,400 square foot fenced compound. Sprint currently has six (6) antennas (two (2) per sector) with a centerline of 147' installed on the tower. Sprint's base station equipment is located adjacent to the base of the tower within the fenced compound. A site plan depicting this is attached.

Sprint plans to add three (3) RFS APXVSPP18-C-A20 antennas, one (1) per sector, all with a centerline of 147'. Connected to each new RFS antenna

will be one (1) ALU 800 MHz RRH with one (1) ALU 800 MHz notch filter attached to it and one (1) ALU 1900 MHz RRH, all of which will be located behind the antenna on a ring mount. After the new antennas have been tested and are deployed on-air, the six (6) previously existing antennas will be removed. The height of the monopole will not need to be increased. Sprint also plans to install a new fiber junction box on a new H-frame and a new Ciena equipment enclosure into their equipment space within the tower compound's fenced border, and to retrofit or replace the existing BTS cabinet. The compound's boundaries will not need to be extended. Other than brief, construction-related noise, these modifications will not increase noise levels at the tower site boundary by six (6) decibels.

SBA Communications Corporation commissioned Vertical Solutions, Inc., to perform a structural analysis of the tower and foundation to verify that they can support the proposed loading. According to this analysis, the tower and foundation "[W]ill satisfy the structural strength requirements of TIA/EIA-222-F-1996, Structural Standard for Steel Antenna Towers and Antennas Supporting Structures (industry standard) and the 2005 Connecticut Building Code (local building code) for:


- 80-mph fastest mile basic wind speed
- 74-mph fastest mile basic wind speed with 1/2-in radial ice"

(see the first page of Rigorous Structural Analysis, January 30, 2013). The tower is rated at 100.4% of its capacity (see first and eighth page of Rigorous Structural Analysis, January 30, 2013). Sprint commissioned EBI Consulting to perform a structural assessment of the existing mounting system. They concluded that the existing mounting system is "[C]apable of supporting the existing and proposed equipment without causing an overstress condition in the mounting system" (see the second page of Structural Assessment Letter, August 24, 2012).

The proposed modifications will not add radio frequency sending or receiving capability which increases the total radio frequency electromagnetic

radiation power density measured at the tower site boundary to or above the standard adopted by the State Department of Environmental Protection pursuant to Connecticut General Statutes § 22a-162. A radio frequency emissions analysis prepared by EBI Consulting indicates that the proposed final configuration (including other carriers on the tower) will emit 34.783% of the allowable FCC established general public limit sampled at the ground level (see the 5th page of Radio Frequency Emissions Analysis Report - Evaluation of Human Exposure Potential to Non-Ionizing Emissions, September 2, 2012). Emission values for the Sprint antennas have been calculated from the sample point, which is the top of a six foot person standing at the base of the tower. Emissions values for additional carriers were based upon values listed in Connecticut Siting Council active database (see the 3rd and 4th page of Radio Frequency Emissions Analysis Report - Evaluation of Human Exposure Potential to Non-Ionizing Emissions, September 2, 2012). The information used in the report was analyzed as a percentage of current Maximum Permissible Exposure (% MPE) as listed in the FCC OET Bulletin 65 Edition 97-01 and ANSI/IEEE Std C95.1 (see the second page of Radio Frequency Emissions Analysis Report - Evaluation of Human Exposure Potential to Non-Ionizing Emissions, September 2, 2012).

In conclusion, Sprint's proposed modifications do not constitute a modification subject to the Council's review because Sprint will not change the height of the tower, will not extend the boundaries of the compound, will not increase the noise levels at the site, and will not increase the total radio frequency electromagnetic radiation power density at the site to levels above applicable standards. Therefore, Sprint respectfully requests that the Council acknowledge that this Notice of Exempt Modification meets the Council's exemption criteria.

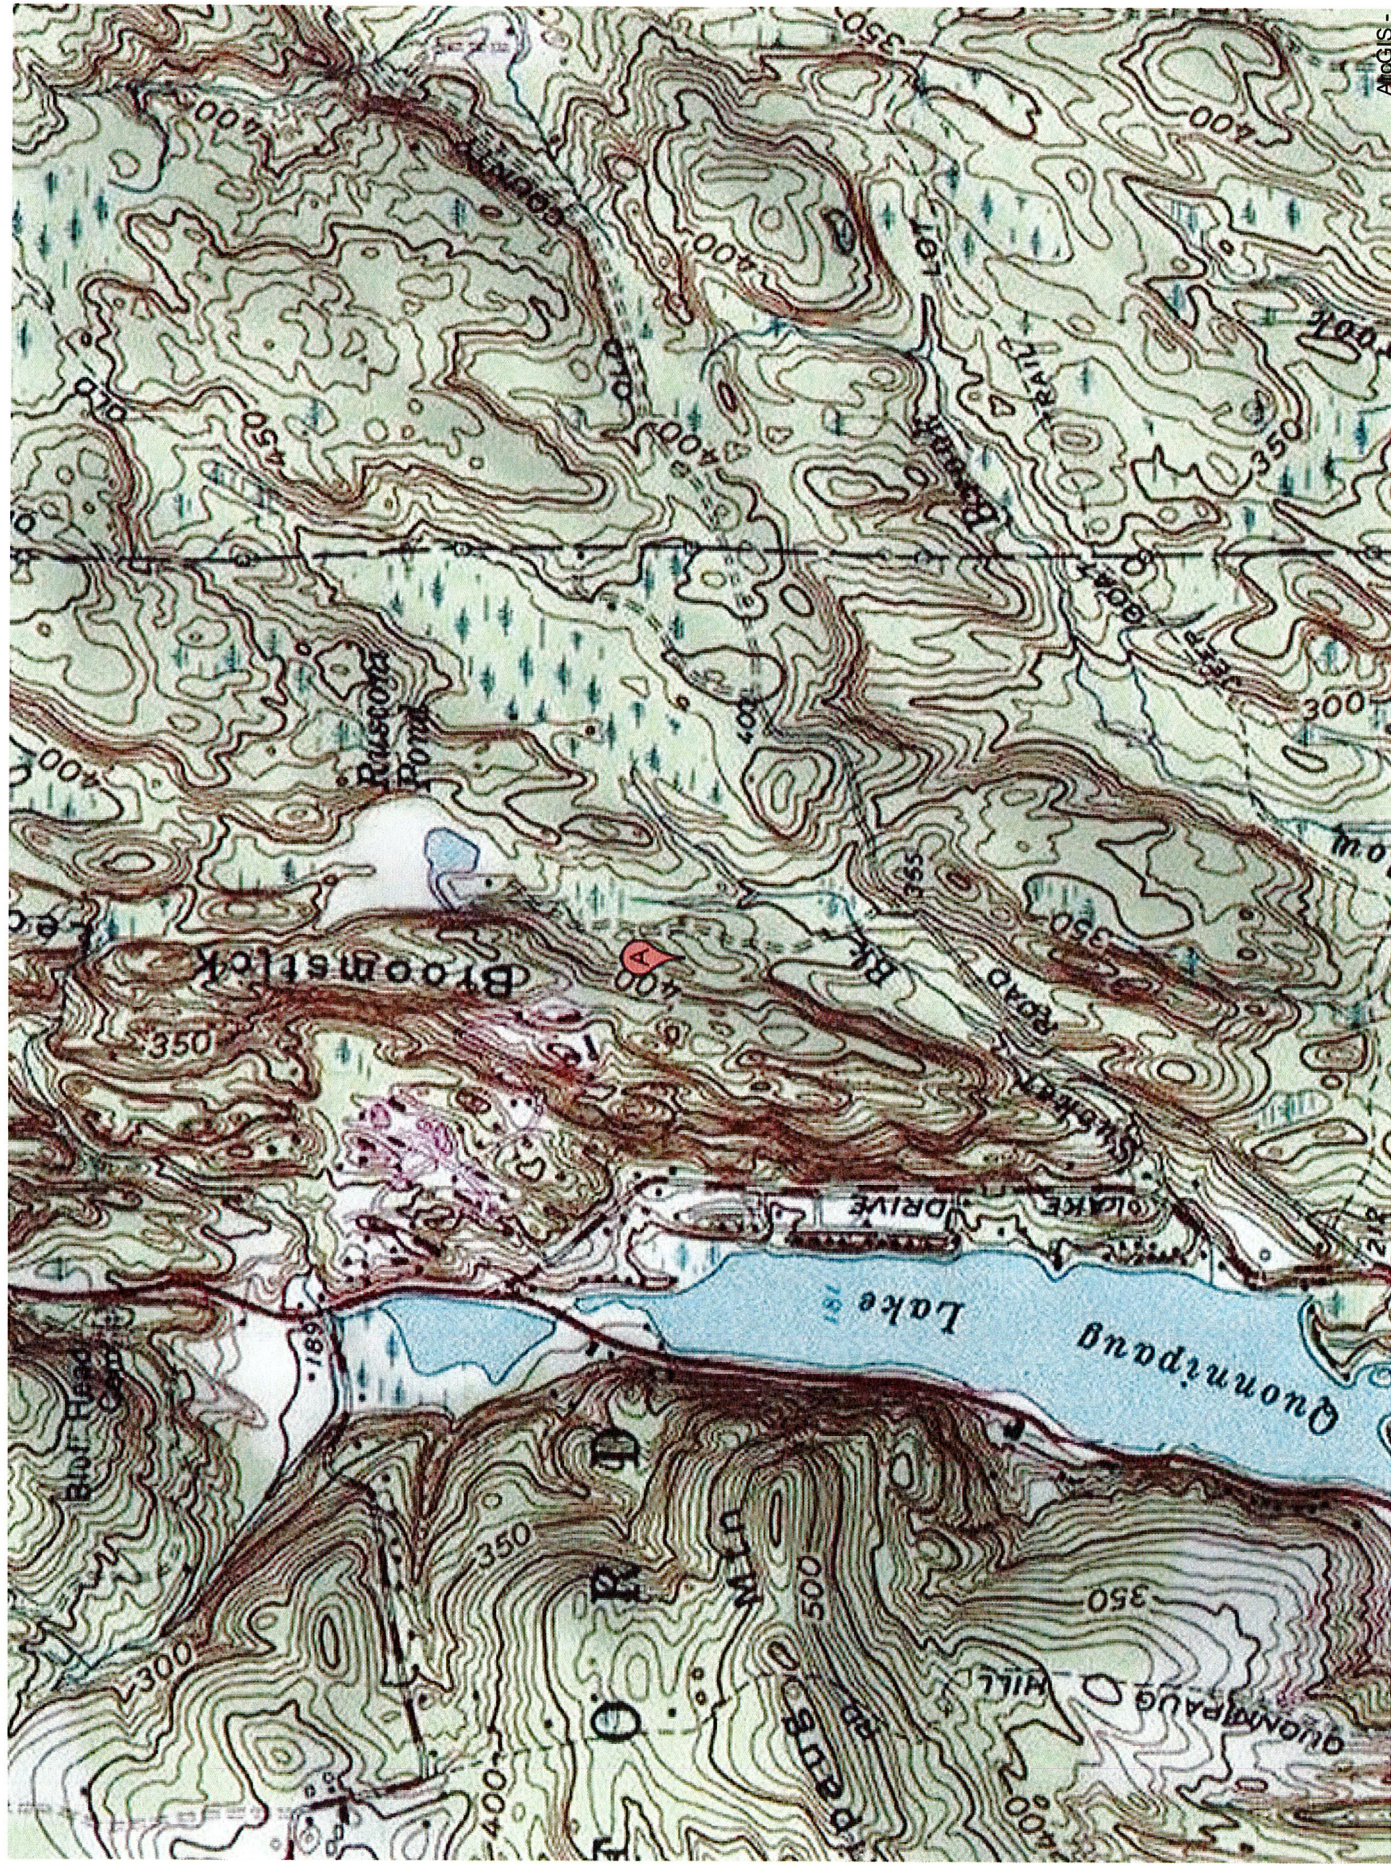

370 Rockland Road, Guilford, CT



Imagery ©2013 DigitalGlobe, GeoEye, U.S. Geological Survey, USDA, and Service Agency, Map data ©2013 Google

370 Rockland Road, Guilford, CT

**RADIO FREQUENCY EMISSIONS ANALYSIS REPORT
EVALUATION OF HUMAN EXPOSURE POTENTIAL
TO NON-IONIZING EMISSIONS**

Sprint Existing Facility

Site ID: CT33XC087

**Guilford / Durham Road
370 Rockland Road
Guilford, CT 06437**

September 02, 2012

September 02, 2012

Sprint
Attn: RF Engineering Manager
1 International Boulevard, Suite 800
Mahwah, NJ 07495

Re: Emissions Values for Site **CT33XC087 – Guilford / Durham Road**

EBI Consulting was directed to analyze the proposed upgrades to the existing Sprint facility located at 370 Rockland Road, Guilford, CT, for the purpose of determining whether the emissions from the proposed Sprint equipment upgrades on this property are within specified federal limits.

All information used in this report was analyzed as a percentage of current Maximum Permissible Exposure (% MPE) as listed in the FCC OET Bulletin 65 Edition 97-01 and ANSI/IEEE Std C95.1. The FCC regulates Maximum Permissible Exposure in units of microwatts per square centimeter ($\mu\text{W}/\text{cm}^2$). The number of $\mu\text{W}/\text{cm}^2$ calculated at each sample point is called the power density. The exposure limit for power density varies depending upon the frequencies being utilized. Wireless Carriers and Paging Services use different frequency bands each with different exposure limits, therefore it is necessary to report results and limits in terms of percent MPE rather than power density.

All results were compared to the FCC (Federal Communications Commission) radio frequency exposure rules, 47 CFR 1.1307(b)(1) – (b)(3), to determine compliance with the Maximum Permissible Exposure (MPE) limits for General Population/Uncontrolled environments as defined below.

General population/uncontrolled exposure limits apply to situations in which the general public may be exposed or in which persons who are exposed as a consequence of their employment may not be made fully aware of the potential for exposure or cannot exercise control over their exposure. Therefore, members of the general public would always be considered under this category when exposure is not employment related, for example, in the case of a telecommunications tower that exposes persons in a nearby residential area.

Public exposure to radio frequencies is regulated and enforced in units of microwatts per square centimeter ($\mu\text{W}/\text{cm}^2$). The general population exposure limit for the cellular band is approximately 567 $\mu\text{W}/\text{cm}^2$, and the general population exposure limit for the PCS band is 1000 $\mu\text{W}/\text{cm}^2$. Because each carrier will be using different frequency bands, and each frequency band has different exposure limits, it is necessary to report percent of MPE rather than power density.

Occupational/controlled exposure limits apply to situations in which persons are exposed as a consequence of their employment and in which those persons who are exposed have been made fully aware of the potential for exposure and can exercise control over their exposure. Occupational/controlled exposure limits also apply where exposure is of a transient nature as a result of incidental passage through a location where exposure levels may be above general population/uncontrolled limits (see below), as long as the exposed person has been made fully aware of the potential for exposure and can exercise control over his or her exposure by leaving the area or by some other appropriate means.

Additional details can be found in FCC OET 65.

CALCULATIONS

Calculations were done for the proposed upgrades to the existing Sprint Wireless antenna facility located at 370 Rockland Road, Guilford, CT, using the equipment information listed below. All calculations were performed per the specifications under FCC OET 65. All calculations were performed assuming the main lobe of the antenna was focused at the base of the tower to present a worst case scenario. Actual values seen from this site will be dramatically less than those shown in this report. For this report the sample point is the top of a 6 foot person standing at the base of the tower.

For all calculations, all emissions were calculated using the following assumptions:

- 1) 2 CDMA Carriers (1900 MHz) were considered for each sector of the proposed installation.
- 2) 1 CDMA Carrier (850 MHz) was considered for each sector of the proposed installation
- 3) All radios at the proposed installation were considered to be running at full power and were uncombined in their RF transmissions paths per carrier prescribed configuration. Per FCC OET Bulletin No. 65 - Edition 97-01 recommendations to achieve the maximum anticipated value at each sample point, all power levels emitting from the proposed antenna installation are increased by a factor of 2.56 to account for possible in-phase reflections from the surrounding environment. This is rarely the case, and if so, is never continuous.
- 4) For the following calculations the sample point was the top of a six foot person standing at the base of the tower. The actual gain in this direction was used per the manufactures supplied specifications.
- 5) The antenna used in this modeling is the RFS APXVSP18-C-A20. This is based on feedback from the carrier with regards to anticipated antenna selection. This antenna has a 15.9 dBd gain value at its main lobe at 1900 MHz and 13.4 dBd at its main lobe for 850 MHz. All calculations were performed assuming the main lobe of the antenna was focused at the base of the tower to present a worst case scenario.

- 6) The antenna mounting height centerline of the proposed antennas is **147.9 feet** above ground level (AGL)
- 7) Emissions values for additional carriers were taken from the Connecticut Siting Council active database. Values in this database are provided by the individual carriers themselves.

All calculation were done with respect to uncontrolled / general public threshold limits

CT33XC087 - Guilford / Durham Road																	
Site Address		370 Rockland Road, Guilford, CT 06437															
Site Type		Monopole															
Sector 1																	
Antenna Number	Antenna Make	Antenna Model	Radio Type	Frequency Band	Technology	Power Out Per Channel (Watts)	Number of Channels	Composite Power	Antenna Gain in direction of sample point (dBi)	Antenna Height (ft)	analysis height	Cable Size	Cable Loss (dB)	Additional Loss	ERP	Power Density Value	Power Density Percentage
1a	RFS	APXVSP18-C-A20	RRH	1900 MHz	CDMA / LTE	20	2	40	15.9	147.9	141.9	1/2 "	0.5	0	1386.9474	24.76288	2.47629%
1a	RFS	APXVSP18-C-A20	RRH	850 MHz	CDMA / LTE	20	1	20	13.4	147.9	141.9	1/2 "	0.5	0	389.96892	6.962596	1.22797%
Sector total Power Density Value: 3.704%																	
Sector 2																	
Antenna Number	Antenna Make	Antenna Model	Radio Type	Frequency Band	Technology	Power Out Per Channel (Watts)	Number of Channels	Composite Power	Antenna Gain in direction of sample point (dBi)	Antenna Height (ft)	analysis height	Cable Size	Cable Loss (dB)	Additional Loss	ERP	Power Density Value	Power Density Percentage
2a	RFS	APXVSP18-C-A20	RRH	1900 MHz	CDMA / LTE	20	2	40	15.9	147.9	141.9	1/2 "	0.5	0	1386.9474	24.76288	2.47629%
2a	RFS	APXVSP18-C-A20	RRH	850 MHz	CDMA / LTE	20	1	20	13.4	147.9	141.9	1/2 "	0.5	0	389.96892	6.962596	1.22797%
Sector total Power Density Value: 3.704%																	
Sector 3																	
Antenna Number	Antenna Make	Antenna Model	Radio Type	Frequency Band	Technology	Power Out Per Channel (Watts)	Number of Channels	Composite Power	Antenna Gain in direction of sample point (dBi)	Antenna Height (ft)	analysis height	Cable Size	Cable Loss (dB)	Additional Loss	ERP	Power Density Value	Power Density Percentage
3a	RFS	APXVSP18-C-A20	RRH	1900 MHz	CDMA / LTE	20	2	40	15.9	147.9	141.9	1/2 "	0.5	0	1386.9474	24.76288	2.47629%
3a	RFS	APXVSP18-C-A20	RRH	850 MHz	CDMA / LTE	20	1	20	13.4	147.9	141.9	1/2 "	0.5	0	389.96892	6.962596	1.22797%
Sector total Power Density Value: 3.704%																	

Site Composite MPE %	
Carrier	MPE %
Sprint	11.113%
AT&T	8.250%
Verizon Wireless	15.420%
Total Site MPE %	34.783%

Summary

All calculations performed for this analysis yielded results that were well within the allowable limits for general public exposure to RF Emissions.

The anticipated Maximum Composite contributions from the Sprint facility are **11.113% (3.704% from each sector)** of the allowable FCC established general public limit considering all three sectors simultaneously sampled at the ground level.

The anticipated composite MPE value for this site assuming all carriers present is **34.783%** of the allowable FCC established general public limit sampled at the ground level. This is based upon values listed in the Connecticut Siting Council database for existing carrier emissions

FCC guidelines state that if a site is found to be out of compliance (over allowable thresholds), that carriers over a 5% contribution to the composite value will require measures to bring the site into compliance. For this facility, the composite values calculated were well within the allowable 100% threshold standard per the federal government



Scott Heffernan
RF Engineering Director

EBI Consulting
21 B Street
Burlington, MA 01803



PASS
(Shaft, 100% capacity)



January 30, 2013

Mr. Dwayne Lyerly
SBA Communications Corporation
5900 Broken Sound Parkway NW
Boca Raton, FL 33487-2797
(919) 557-0555

Vertical Solutions, Inc.
PO Box 579
Holly Springs, NC 27540
(888) 321-6167
operations@verticalsolutions-inc.com

Subject

Rigorous Structural Analysis

Carrier Designation

Sprint/Nextel, Reconfiguration – Overlap
Site Number: CT33XC087
Site Name: West Haven-rt 15

SBA Designation

Site Number: CT46139-A
Site Name: West Haven-rt 15/Woodbridge
JIRA Ticket: SBA-186

Engineering Firm Designation

Vertical Solutions Project: 122449.01, Revision 0

Site Data

370 Rockland Road, Guilford, New Haven County, CT 06437
Latitude: N41° 23' 48.60"±; Longitude: W072° 41' 19.70"±
Elevation: 372 ft±,
158.5-ft Self Supporting Pole Structure (Monopole)

Dear Mr. Lyerly,

To your request, we present our structural analysis. Our work indicates that with the proposed appurtenance configuration, the tower and foundation will satisfy the structural strength requirements of ANSI/TIA-222-F-1996, *Structural Standard for Steel Antenna Towers and Antenna Supporting Structures* (industry standard) and the 2005 *Connecticut Building Code* (local building code) for:

- 80-mph fastest mile basic wind speed
- 74-mph fastest mile basic wind speed with 1/2" radial ice


All equipment and modifications proposed in this report shall be installed in accordance with the attached drawings for the determined available structural capacity to be effective.

We trust you find our work satisfactory. Please do not hesitate to call should you have any questions.

Sincerely,

Matthew E. Reeves, P.E.
Civil Engineer

Reviewed by: AVF

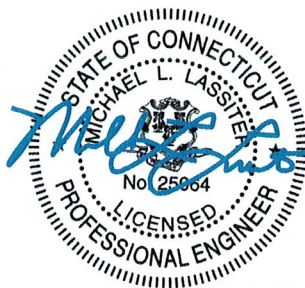

Michael L. Lassiter, S.E., P.E., C.W.I.
Structural Engineer, Civil Engineer, Certified Weld Inspector
& President
CT PE License No.: 25064

01/31/2013

Table 1: Existing, Proposed and Reserved Appurtenance Configuration

Elevation (AGL, ft)	Carrier	Mount	Equipment	Coax	Location ¹
157	Verizon	(3) T-Arms	(6) Andrew DB846F65ZAXY (3) Antel BXA-70063/6CF (4) Antel BXA-171063/8BF (2) Antel BXA-171063/12BF	(12) 1 5/8 (6) 1 5/8	Inside Outside
147	Sprint/Nextel	(3) T-Arms	(6) Andrew 980F90T4E-M (3) <i>RFS APXVSPPI8-C-A20</i>	(6) 1 5/8	Inside
145		Collar	(3) <i>1900 RRH (25 MHz)</i> (3) <i>800 RRH</i> (3) <i>External Notch Filter</i> (6) <i>1900 ACU-A20-N</i> (3) <i>800 ACU-A20-N</i>	(3) 1 1/4	Outside
137	AT&T	(3) T-Arms	(6) Kathrein AP14/17-880/1940/088D/ADT/XXP (12) TMAs	(12) 1 5/8	Inside
72	Sprint/Nextel	Stand Off	(1) GPS	(1) 1/2	Outside

1. See QP-P layout for details.

Table 2: Tower Structure Results, Percent Capacity Utilized

Elevation (ft)	Shaft	Result	Connections	Result
158.5 to 148.5	19	O. K.	14	O. K.
148.5 to 94.59	98	O. K.	-	-
94.59 to 46.59	98	O. K.	-	-
46.59 to 0	100	O. K.	96	O. K.

Table 3: Foundation Results, Percent Capacity Utilized

Component	Design	Analysis	Percent Utilized	Result
Bearing (psf)	8000	2388	30	O. K.
Overturning (kip-ft)	4404	4060	92	O. K.
Sliding (kip)	86	37	43	O. K.

Attachments:

- Project History
- Sheet QP-P, Coax configuration plan
- Program input and output – wind
- Tower improvement calculations
- Sheet FPL, Flange plate layout
- Flange plate and flange bolt calculations
- Sheet BPL, Base plate layout
- Base plate and anchor rod calculations
- Foundation analysis
- Tower improvement drawings [For Construction]

Project History

VSi Project #: 122449.01, Revision 0
SBA Site Id: CT46139-A
SBA Site Name: West Haven-rt15 /Woodbridge



Design Documents


Document	Structure	Issued Date	Document ID	Issued By	Issued To	Description
458233	CT46139-A	8/20/2003	458233_CT2015 WEST HAVEN-RT15 -WOODBRIIDGE AT&T Lease Agreement.pdf	Sprint Spectrum	AT&T	Site Lease Agreement
292219	CT46139-A	3/24/2004	292219_CT2015 WEST HAVEN-RT15 -WOODBRIIDGE Geotechnical Report - 03-24-2004.pdf	Jaworski Geotech, Inc	Natcomm, LLC	Geotechnical Investigation
292218	CT46139-A	7/30/2004	292218_CT2015 WEST HAVEN-RT15 -WOODBRIIDGE Tower and Foundation Design Drawings - 07-30-2004.pdf	Engineered Endeavors Inc.	Sprint	Tower and Foundation Design Drawings
307913	CT46139-A	7/30/2004	20040730_TFC_CT2015.pdf	Engineered Endeavors Inc.	Sprint	Tower and Foundation Design Calculations
307912	CT46139-A	8/28/2004	307912_CT2015 WEST HAVEN-RT15 -WOODBRIIDGE CT33XC087 CD-s - Signed & Sealed 8-28-04.pdf	Martinez Couch & Associates LLC	Sprint Spectrum	Construction Drawings
307915	CT46139-A	8/28/2004	307915_CT2015 WEST HAVEN-RT15 -WOODBRIIDGE Construction Drawings-As Builts- 8-28-04.pdf	Martinez Couch & Associates LLC	Sprint Spectrum	As-Built Drawings
307921	CT46139-A	12/17/2004	307921_CT2015 WEST HAVEN-RT15 -WOODBRIIDGE Height Verification.pdf	B Saczynski	Sprint PCS	Height Verification Report
470893	CT46139-A	2/25/2005	20050225_SAR_CT2015.pdf	Semaan Engineering Solutions	Sprint	Structural Analysis
507780	CT46139-A	4/28/2005	507780_CT2015 West Haven-rt15 -Woodbridge AT&T 1st Amendment.pdf	Sprint Spectrum	New Cingular	Amendment SLA
711890	CT46139-A	9/23/2008	711890_CT2015 West Haven-rt15 -Woodbridge SLA.pdf	TowerCo	Sprint Spectrum	Site Lease Agreement
714954	CT46139-A	10/31/2008	20081031_TPD_CT2015.pdf	SiteMaster	TowerCo	Tower Profile Drawing
719736	CT46139-A	10/31/2008	20081031_TIR_CT2015.pdf	SiteMaster	TowerCo	Tower Inspection Report

Design Documents

Document	Structure	Issued Date	Document ID	Issued By	Issued To	Description
719736	CT46139-A	10/31/2008	719736_CT2015 West Haven-rt15 -Woodbridge SiteMaster Inspection Report.pdf	SiteMaster	TowerCo	Tower Inspection Report
526745	CT46139-A	2/2/2009	20090202_SAR_CT2015.pdf	Semaan Engineering Solutions	TowerCo	Structural Analysis
693323	CT46139-A	2/27/2009	20090227_SAR_CT2015.pdf	Semaan Engineering Solutions	TowerCo	Structural Analysis
694710	CT46139-A	3/12/2009	20090312_SAR_CT2015.pdf	Semaan Engineering Solutions	TowerCo	Structural Analysis
723934	CT46139-A	3/12/2009	20090312_EDP_CT2015.pdf	Semaan Engineering Solutions	TowerCo	Extension Drawings
708812	CT46139-A	3/16/2009	708812_CT2015 West Haven-rt15 -Woodbridge Site Plan.pdf	TowerCo		Site Plan
714954	CT46139-A	3/16/2009	714954_CT2015 West Haven-rt15 -Woodbridge Tower Profile.pdf	TowerCo		Tower Profile Drawing
718540	CT46139-A	5/27/2009	718540_CT2015 West Haven-rt15 -Woodbridge Verizon SLA Fully Executed.pdf	TowerCo	Cellco	Site Lease Agreement
730470	CT46139-A	7/10/2009	730470_CT2015 West Haven-rt15 -Woodbridge Tower Extension Design Drawings for Verizon.pdf	Vertical Solutions	TowerCo	Structural Analysis Report
730918	CT46139-A	7/10/2009	730918_CT2015 West Haven-rt15 -Woodbridge Vertical Structural Analysis Verizon Collo 7-10-2009.pdf	Vertical Solutions	TowerCo	Structural Analysis Report
730917	CT46139-A	7/13/2009	730917_CT2015 West Haven-rt15 -Woodbridge Vertical Extension Design Drawings Verizon 7-13-2009.pdf	Vertical Solutions	TowerCo	Structural Extension
738754	CT46139-A	7/27/2009	738754_CT2015 West Haven-rt15 -Woodbridge As-Built Extension Drawings Verizon Collo.pdf	Vertical Solutions	TowerCo	Structural Extension
740158	CT46139-A	8/6/2009	740158_CT2015 West Haven-rt15 -Woodbridge TI Extension for Verizon Closeout Pkg.pdf	Vertical Solutions	TowerCo	Closeout Package
738903	CT46139-A	8/11/2009	738903_CT2015 West Haven-rt15 -Woodbridge COL Verizon Extension 8-11-2009.pdf	Vertical Solutions	TowerCo	Close-Out Letter
740159	CT46139-A	8/17/2009	740159_CT2015 West Haven-rt15 -Woodbridge THVR for Verizon Ext 8-17-09.pdf		TowerCo	Height Verification Report

Design Documents

Document	Structure	Issued Date	Document ID	Issued By	Issued To	Description
844326	CT46139-A	8/19/2009	844326_CT2015 West Haven-rt15 -Woodbridge Email from Verizon Confirming Rent Comm Date.pdf	TowerCo	Verizon	Email Correspondence
--	CT46139-A	12/1/2011	ANTENNA+FAMILY+5_BXA-70063-6CF.pdf	Amphenol Antel		Antenna/Hardware Information
--	CT46139-A	12/1/2011	BXA-171063-12BF-EDIN-X.pdf	Amphenol Antel		Antenna/Hardware Information
--	CT46139-A	12/1/2011	BXA-171063-8BF-EDIN-X.pdf	Amphenol Antel		Antenna/Hardware Information
--	CT46139-A	12/1/2011	DB846F65ZAXY.pdf	Andrew		Antenna/Hardware Information
--	CT46139-A	12/1/2011	TowerCo Guilford North 2.doc	Verizon	TowerCo	Reconfiguration Tenant Application
857703	CT46139-A	12/13/2011	857703_CT2015+West+Haven-rt15+-Woodbridge+_Vertical_Structural+Analysis_Verizon_Reconfiguration_20111213.pdf	Vertical Solutions	TowerCo	Structural Analysis Report
--	CT46139-A	12/19/2011	CT2015 SA Loading.xls	TowerCo	Vertical Solutions	SA Loading
861313	CT46139-A	2/3/2012	861313_CT2015 West Haven-rt15 -Woodbridge Verizon 1st Amendment to SLA Fully Executed.pdf	TowerCo	Verizon	Amendment SLA
861999	CT46139-A	3/6/2012	861999_CT2015 West Haven-rt15 -Woodbridge Vertical TI Mod Design Drawings Verizon Reconfig 3-6-2012.pdf	Vertical Solutions	TowerCo	Modification Design Drawings
869495	CT46139-A	5/14/2012	869495_CT2015 West Haven-rt15 -Woodbridge Verizon 1st Amd Rent Commencement Notice.pdf	TowerCo	Verizon	Commencement Notice
--	CT46139-A	6/2/2012	CT33XC087- Sprint Vision Application- towerCo CT2015-Ver1.doc	Sprint	TowerCo	Reconfiguration Tenant Application
--	CT46139-A	6/5/2012	CT2015 Sprint Network Vision SA Loading.xls	TowerCo	Vertical Solutions	SA Loading
875238	CT46139-A	7/16/2012	875238_CT2015 West Haven-rt15 /Woodbridge _Vertical_Structural Analysis_Sprint-Nextel_Overlap_Reconfiguration_20120716	Vertical Solutions	TowerCo	Structural Analysis Report
875239	CT46139-A	7/16/2012	875239_CT2015 West Haven-rt15 /Woodbridge _Vertical_Structural Analysis_Sprint-Nextel_Final_Reconfiguration_20120716	Vertical Solutions	TowerCo	Structural Analysis Report

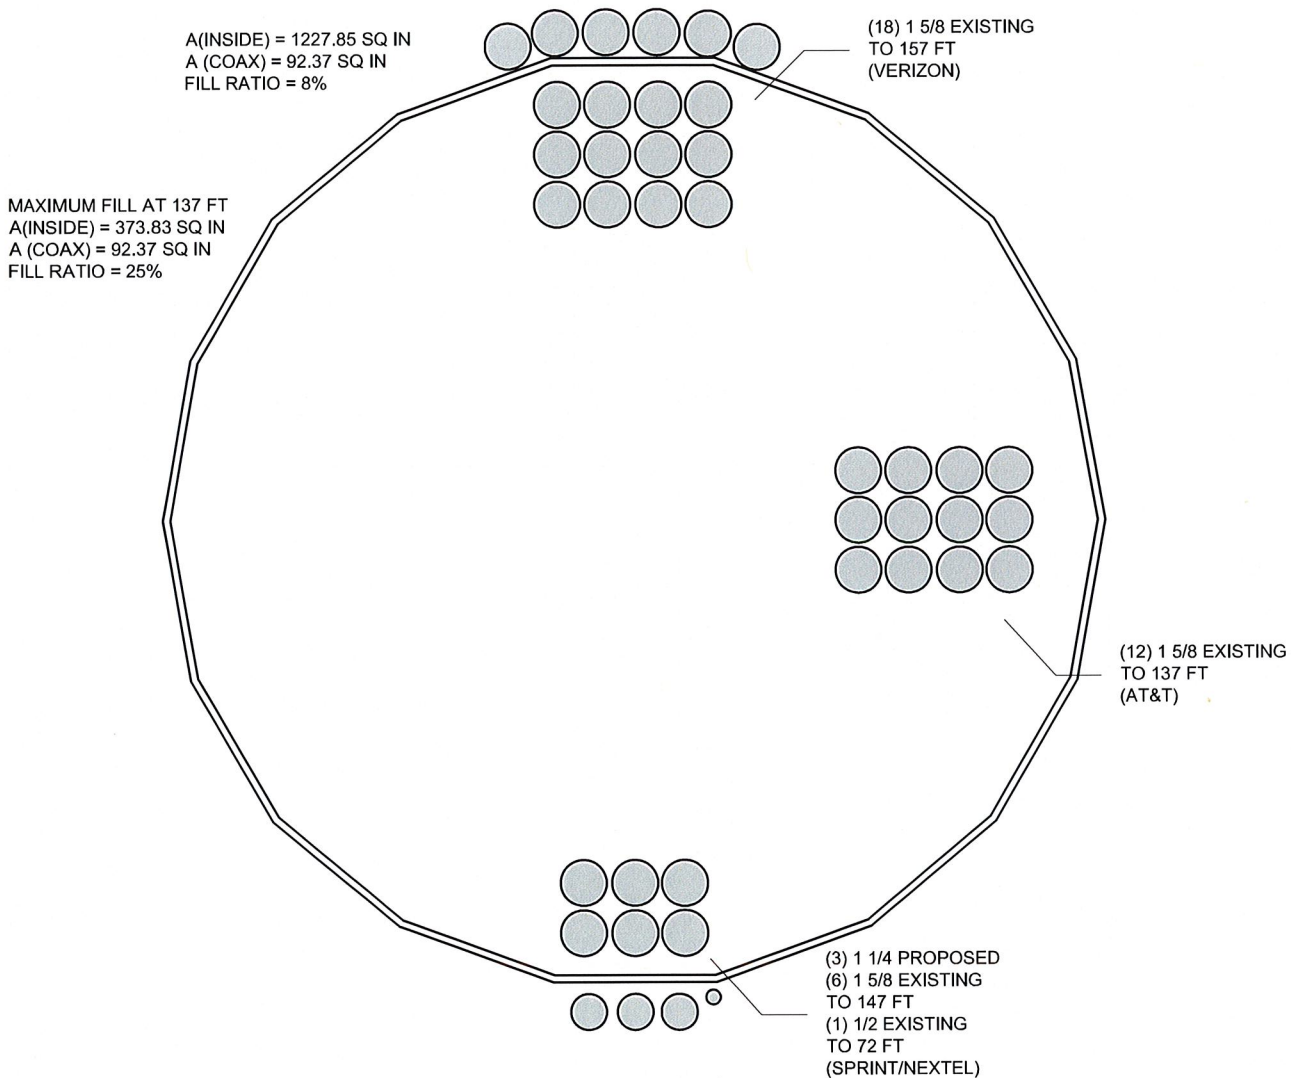

COAX CONFIGURATION PLAN - 72FT

SCALE: 1-1/2" = 1'-0"

PROJECT INFORMATION:

**WEST HAVEN-RT15 /
WOODBIDGE
CT46139-A**

370 ROCKLAND ROAD
GUILFORD, CT 06437
(NEW HAVEN)

0	1-28-13	PSAR
REV	DATE:	Issued For:
DRAWN BY: MER		CHECKED BY: AVF
SHEET NUMBER:		REVISION:
QP-P		0
		VSI #: 122449

PLANS PREPARED FOR:



5900 Broken Sound Parkway NW
Boca Raton, FL 33487-2797
Office (800) 487-7483

PLANS PREPARED BY:



2002 Production Drive
Apex, NC 27539
Office: (888) 321-6167
Fax: (919) 321-1768


SELF-SUPPORTING POLE STRUCTURE, FILL RATIO TOOL



Fill Ratio

Section Letter	Elevation (ft)	Section #	Group 1			Group 2			Group 3			Group 4			Group 5			A _{base} (in2)	FR %	Result	
			#	Nominal Diameter (in)	Area (in ²)	#	Nominal Diameter (in)	Area (in ²)	#	Nominal Diameter (in)	Area (in ²)	#	Nominal Diameter (in)	Area (in ²)	#	Nominal Diameter (in)	Area (in ²)				
D	157	1	12	1-5/8	36.95													36.95	291.04	13%	O.K.
C	147	2	12	1-5/8	36.95	6	1-5/8	18.47	0	1-1/4	0.00							55.42	327.99	17%	O.K.
B	137	2	12	1-5/8	36.95	6	1-5/8	18.47	0	1-1/4	0.00	12	1-5/8	36.95				92.37	373.83	25%	O.K.
A	72	3	12	1-5/8	36.95	6	1-5/8	18.47	0	1-1/4	0.00	12	1-5/8	36.95	0	1/2	0.00	92.37	1227.85	8%	O.K.
Carrier:			Verizon			Sprint			AT&T			Sprint			Max =			25% O.K.			

Section	1	2	3	4	5	6	7	8	9	10	
Length (ft)			29.000	0.500	19.090	4.820	41.670	6.330	16.840	29.750	
Number of Sides	1	1	18	18	18	18	18	18	18	18	
Thickness (in)	0.375	0.375	0.188	0.276	0.290	0.313	0.313	0.428	0.406	0.422	
Top Dia (in)	20.000	20.000	20.500	28.200	29.700	34.810	34.810	44.960	47.360	51.750	
Bot Dia (in)	20.000	20.500	28.200	29.700	34.810	34.810	44.960	47.360	51.750	59.370	
Grade	A53-B-35	A572-65	A572-50	A572-65	A572-50	A572-65	A572-50	A572-65	A572-50	A572-65	
Weight (K)	0.8	0.0	1.4	0.0	1.9	0.6	5.6	1.3	3.6	7.5	22.8

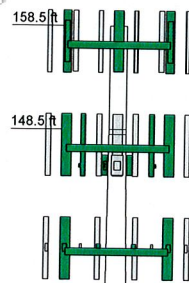

119.0 ft

99.4 ft


94.6 ft

52.9 ft

46.6 ft

29.8 ft

0.0 ft

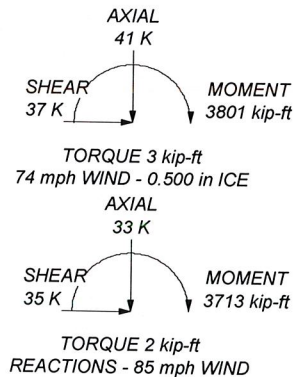

DESIGNED APPURTENANCE LOADING

TYPE	ELEVATION	TYPE	ELEVATION
(2) DB846F65ZAXY w/Mount Pipe (Verizon)	157	1900 RRH (25MHz) (Sprint)	145
(2) DB846F65ZAXY w/Mount Pipe (Verizon)	157	1900 RRH (25MHz) (Sprint)	145
(2) DB846F65ZAXY w/Mount Pipe (Verizon)	157	800 RRH 800MHz w/ ALU External Notch Filter (Sprint)	145
(2) DB846F65ZAXY w/Mount Pipe (Verizon)	157	800 RRH 800MHz w/ ALU External Notch Filter (Sprint)	145
Antel BXA-70063/6CF w Mount Pipe (Verizon)	157	800 RRH 800MHz w/ ALU External Notch Filter (Sprint)	145
Antel BXA-70063/6CF w Mount Pipe (Verizon)	157	(2) 1900 ACU-A20-N (Sprint)	145
Antel BXA-70063/6CF w Mount Pipe (Verizon)	157	(2) 1900 ACU-A20-N (Sprint)	145
(2) Antel BXA-171063-8BF w/ MP (Verizon)	157	(2) 1900 ACU-A20-N (Sprint)	145
(2) Antel BXA-171063-8BF w/ MP (Verizon)	157	800 ACU-A20-N (Sprint)	145
(2) Antel BXA-171063-8BF w/ MP (Verizon)	157	800 ACU-A20-N (Sprint)	145
(2) Antel BXA-171063-8BF w/ MP (Verizon)	157	800 ACU-A20-N (Sprint)	145
(2) Antel BXA-171063-12 BF w/MP (Verizon)	157	Collar Bracket Assembly (Sprint)	145
4' x 12' T-Arm (Verizon)	157	(2) Kathrein AP14/17-880/1940/088D/ADT/XXP w MP (ATI)	137
4' x 12' T-Arm (Verizon)	157	(2) Kathrein AP14/17-880/1940/088D/ADT/XXP w MP (ATI)	137
4' x 12' T-Arm (Verizon)	157	(2) Kathrein AP14/17-880/1940/088D/ADT/XXP w MP (ATI)	137
RFS APXVSP18-C-A20 w/ Mount Pipe (Sprint)	147	(4) TMAs - 9"x5"x3.5" (ATI)	137
RFS APXVSP18-C-A20 w/ Mount Pipe (Sprint)	147	(4) TMAs - 9"x5"x3.5" (ATI)	137
RFS APXVSP18-C-A20 w/ Mount Pipe (Sprint)	147	(4) TMAs - 9"x5"x3.5" (ATI)	137
(2) DB980F90T4E-M w/Mount Pipe	147	4' x 12' T-Arm (ATI)	137
(2) DB980F90T4E-M w/Mount Pipe	147	4' x 12' T-Arm (ATI)	137
(2) DB980F90T4E-M w/Mount Pipe	147	4' x 12' T-Arm (ATI)	137
4' x 12' T-Arm (Sprint)	147	4' x 12' T-Arm (ATI)	137
4' x 12' T-Arm (Sprint)	147	Piord 4' Side Mount Standoff (1) (Sprint)	72
4' x 12' T-Arm (Sprint)	147	GPS (Sprint)	72
1900 RRH (25MHz) (Sprint)	145		

MATERIAL STRENGTH

GRADE	Fy	Fu	GRADE	Fy	Fu
A53-B-35	35 ksi	63 ksi	A572-50	50 ksi	65 ksi
A572-65	65 ksi	80 ksi			

TOWER DESIGN NOTES

1. Tower is located in New Haven County, Connecticut.
2. Tower designed for a 85 mph basic wind in accordance with the TIA/EIA-222-F Standard.
3. Tower is also designed for a 74 mph basic wind with 0.50 in ice.
4. Deflections are based upon a 50 mph wind.
5. TOWER RATING: 100.4%



Vertical Solutions, Inc
 2002 Production Dr.
 Apex, NC 27539
 Phone: (888) 321-3167
 FAX: (888) 321-1768

Job: **CT46139-A**

Project: **SBA-186**

Client: **SBA**

Drawn by: **MER**

App'd:

Code: **TIA/EIA-222-F**

Date: **01/25/13**

Scale: **NTS**

Path:

Dwg No. **E-1**

C:\Users\mrcr\Documents\Work\3010121_06\3010121_VerSol\Drawings\Drawings\CT46139-A.dwg

tnxTower Vertical Solutions, Inc 2002 Production Dr. Apex, NC 27539 Phone: (888) 321-3167 FAX: (888) 321-1768	Job	CT46139-A	Page	1 of 12
	Project	SBA-186	Date	15:33:01 01/25/13
	Client	SBA	Designed by	MER

Tower Input Data

There is a pole section.

This tower is designed using the TIA/EIA-222-F standard.

The following design criteria apply:

Tower is located in New Haven County, Connecticut.

Basic wind speed of 85 mph.

Nominal ice thickness of 0.500 in.

Ice density of 56 pcf.

A wind speed of 74 mph is used in combination with ice.

Temperature drop of 50 °F.

Deflections calculated using a wind speed of 50 mph.

A non-linear (P-delta) analysis was used.

Pressures are calculated at each section.

Stress ratio used in pole design is 1.333.

Local bending stresses due to climbing loads, feedline supports, and appurtenance mounts are not considered.

Options

Consider Moments - Legs	Distribute Leg Loads As Uniform	Treat Feedline Bundles As Cylinder
Consider Moments - Horizontals	Assume Legs Pinned	Use ASCE 10 X-Brace Ly Rules
Consider Moments - Diagonals	Assume Rigid Index Plate	Calculate Redundant Bracing Forces
Use Moment Magnification	Use Clear Spans For Wind Area	Ignore Redundant Members in FEA
√ Use Code Stress Ratios	Use Clear Spans For KL/r	SR Leg Bolts Resist Compression
√ Use Code Safety Factors - Guys	Retention Guys To Initial Tension	All Leg Panels Have Same Allowable
Escalate Ice	√ Bypass Mast Stability Checks	Offset Girt At Foundation
Always Use Max Kz	√ Use Azimuth Dish Coefficients	√ Consider Feedline Torque
Use Special Wind Profile	√ Project Wind Area of Appurt.	Include Angle Block Shear Check
Include Bolts In Member Capacity	Autocalc Torque Arm Areas	Poles
Leg Bolts Are At Top Of Section	SR Members Have Cut Ends	Include Shear-Torsion Interaction
Secondary Horizontal Braces Leg	Sort Capacity Reports By Component	Always Use Sub-Critical Flow
Use Diamond Inner Bracing (4 Sided)	Triangulate Diamond Inner Bracing	Use Top Mounted Sockets
Add IBC .6D+W Combination		

Tapered Pole Section Geometry

Section	Elevation ft	Section Length ft	Splice Length ft	Number of Sides	Top Diameter in	Bottom Diameter in	Wall Thickness in	Bend Radius in	Pole Grade
L1	158.500-148.50 0	10.000	0.000	Round	20.000	20.000	0.375		A53-B-35 (35 ksi)
L2	148.500-148.00 0	0.500	0.000	Round	20.000	20.500	0.375		A572-65 (65 ksi)
L3	148.000-119.00 0	29.000	0.000	18	20.500	28.200	0.188	0.750	A572-65 (65 ksi)
L4	119.000-118.50 0	0.500	0.000	18	28.200	29.700	0.276	1.104	A572-50 (50 ksi)
L5	118.500-99.410	19.090	0.000	18	29.700	34.810	0.290	1.159	A572-50 (50 ksi)
L6	99.410-94.590	4.820	0.000	18	34.810	34.810	0.313	1.250	A572-65

tnxTower Vertical Solutions, Inc 2002 Production Dr. Apex, NC 27539 Phone: (888) 321-3167 FAX: (888) 321-1768	Job	CT46139-A	Page	2 of 12
	Project	SBA-186	Date	15:33:01 01/25/13
	Client	SBA	Designed by	MER

Section	Elevation ft	Section Length ft	Splice Length ft	Number of Sides	Top Diameter in	Bottom Diameter in	Wall Thickness in	Bend Radius in	Pole Grade
L7	94.590-52.920	41.670	0.000	18	34.810	44.960	0.313	1.250	(65 ksi) A572-65
L8	52.920-46.590	6.330	0.000	18	44.960	47.360	0.428	1.710	(65 ksi) A572-50
L9	46.590-29.750	16.840	0.000	18	47.360	51.750	0.406	1.623	(50 ksi) A572-50
L10	29.750-0.000	29.750		18	51.750	59.370	0.422	1.690	(50 ksi) A572-50

Tapered Pole Properties

Section	Tip Dia. in	Area in ²	I in ⁴	r in	C in	I/C in ³	J in ⁴	It/Q in ²	w in	w/t
L1	20.000	23.120	1113.917	6.947	10.000	111.392	2224.799	11.553	0.000	0
	20.000	23.120	1113.917	6.947	10.000	111.392	2224.799	11.553	0.000	0
L2	20.000	23.120	1113.917	6.947	10.000	111.392	2224.799	11.553	0.000	0
	20.500	23.709	1201.245	7.124	10.250	117.195	2399.217	11.848	0.000	0
L3	20.816	12.088	630.138	7.211	10.414	60.509	1261.105	6.045	3.278	17.483
	28.635	16.671	1652.727	9.944	14.326	115.369	3307.630	8.337	4.633	24.71
L4	28.635	24.452	2408.840	9.913	14.326	168.149	4820.850	12.228	4.478	16.23
	30.158	25.765	2818.253	10.446	15.088	186.793	5640.214	12.885	4.742	17.187
L5	30.158	27.039	2954.846	10.441	15.088	195.846	5913.579	13.522	4.717	16.286
	35.347	31.737	4778.151	12.255	17.683	270.204	9562.589	15.872	5.617	19.391
L6	35.347	34.217	5144.667	12.247	17.683	290.931	10296.103	17.112	5.577	17.845
	35.347	34.217	5144.667	12.247	17.683	290.931	10296.103	17.112	5.577	17.845
L7	35.347	34.217	5144.667	12.247	17.683	290.931	10296.103	17.112	5.577	17.845
	45.654	44.285	11152.849	15.850	22.840	488.310	22320.374	22.147	7.363	23.561
L8	45.654	60.435	15141.900	15.809	22.840	662.965	30303.725	30.223	7.160	16.747
	48.091	63.692	17724.350	16.661	24.059	736.707	35472.023	31.852	7.583	17.735
L9	48.091	60.485	16847.377	16.669	24.059	700.256	33716.922	30.248	7.621	18.778
	52.548	66.140	22028.415	18.227	26.289	837.933	44085.815	33.076	8.394	20.682
L10	52.548	68.830	22909.410	18.221	26.289	871.445	45848.964	34.421	8.364	19.798
	60.286	79.048	34702.416	20.926	30.160	1150.612	69450.495	39.532	9.706	22.972

Tower Elevation	Gusset Area (per face)	Gusset Thickness	Gusset Grade	Adjust. Factor A _f	Adjust. Factor A _r	Weight Mult.	Double Angle Stitch Bolt Spacing Diagonals	Double Angle Stitch Bolt Spacing Horizontals
ft	ft ²	in					in	in
L1 158.500-148.5 00				1	1	1		
L2 148.500-148.0 00				1	1	1		
L3 148.000-119.0 00				1	1	1		
L4 119.000-118.5 00				1	1	1		
L5 118.500-99.41 0				1	1	1		

tnxTower Vertical Solutions, Inc 2002 Production Dr. Apex, NC 27539 Phone: (888) 321-3167 FAX: (888) 321-1768	Job	CT46139-A	Page	3 of 12
	Project	SBA-186	Date	15:33:01 01/25/13
	Client	SBA	Designed by	MER

Tower Elevation	Gusset Area (per face)	Gusset Thickness	Gusset Grade	Adjust. Factor A_f	Adjust. Factor A_r	Weight Mult.	Double Angle Stitch Bolt Spacing Diagonals	Double Angle Stitch Bolt Spacing Horizontals
ft	ft ²	in					in	in
L6				1	1	1		
99.410-94.590				1	1	1		
L7				1	1	1		
94.590-52.920				1	1	1		
L8				1	1	1		
52.920-46.590				1	1	1		
L9				1	1	1		
46.590-29.750				1	1	1		
L10				1	1	1		
29.750-0.000								

Feed Line/Linear Appurtenances - Entered As Round Or Flat

Description	Sector	Component Type	Placement	Total Number	Number Per Row	Start/End Position	Width or Diameter	Perimeter	Weight
			ft				in	in	plf
LDF7-50A (1-5/8 FOAM)	C	Surface Ar (CaAa)	157.000 - 7.000	6	6	-0.100 0.100	1.980		0.820
(Verizon)	B	Surface Ar (CaAa)	145.000 - 7.000	3	3	-0.050 0.050	1.550		0.660
1-1/4" (Sprint)									

LDF4RN-50A (1/2 FOAM)	B	Surface Ar (CaAa)	72.000 - 7.000	1	1	0.000 0.000	0.630		0.150
(Sprint)									

Feed Line/Linear Appurtenances - Entered As Area

Description	Face or Leg	Allow Shield	Component Type	Placement	Total Number		$C_A A_A$	Weight
				ft			ft ² /ft	plf
LDF7-50A (1-5/8 FOAM)	C	No	Inside Pole	157.000 - 0.000	12	No Ice 1/2" Ice	0.000 0.000	0.820 0.820
(Verizon)								

LDF7-50A (1-5/8 FOAM)	A	No	Inside Pole	147.000 - 0.000	6	No Ice 1/2" Ice	0.000 0.000	0.820 0.820
(Sprint)								

LDF7-50A (1-5/8 FOAM)	C	No	Inside Pole	137.000 - 0.000	12	No Ice 1/2" Ice	0.000 0.000	0.820 0.820
(AT&T)								

Feed Line/Linear Appurtenances Section Areas

Tower Section	Tower Elevation	Face	A_R	A_F	$C_A A_A$ In Face	$C_A A_A$ Out Face	Weight
	ft		ft ²	ft ²	ft ²	ft ²	K
L1	158.500-148.500	A	0.000	0.000	0.000	0.000	0.000
		B	0.000	0.000	0.000	0.000	0.000
		C	0.000	0.000	10.098	0.000	0.125

tnxTower Vertical Solutions, Inc 2002 Production Dr. Apex, NC 27539 Phone: (888) 321-3167 FAX: (888) 321-1768	Job	CT46139-A	Page	4 of 12
	Project	SBA-186	Date	15:33:01 01/25/13
	Client	SBA	Designed by	MER

Tower Section	Tower Elevation ft	Face	A_R ft ²	A_F ft ²	$C_A A_A$ In Face ft ²	$C_A A_A$ Out Face ft ²	Weight K
L2	148.500-148.000	A	0.000	0.000	0.000	0.000	0.000
		B	0.000	0.000	0.000	0.000	0.000
		C	0.000	0.000	0.594	0.000	0.007
L3	148.000-119.000	A	0.000	0.000	0.000	0.000	0.138
		B	0.000	0.000	12.090	0.000	0.051
		C	0.000	0.000	34.452	0.000	0.605
L4	119.000-118.500	A	0.000	0.000	0.000	0.000	0.002
		B	0.000	0.000	0.233	0.000	0.001
		C	0.000	0.000	0.594	0.000	0.012
L5	118.500-99.410	A	0.000	0.000	0.000	0.000	0.094
		B	0.000	0.000	8.877	0.000	0.038
		C	0.000	0.000	22.679	0.000	0.470
L6	99.410-94.590	A	0.000	0.000	0.000	0.000	0.024
		B	0.000	0.000	2.241	0.000	0.010
		C	0.000	0.000	5.726	0.000	0.119
L7	94.590-52.920	A	0.000	0.000	0.000	0.000	0.205
		B	0.000	0.000	20.579	0.000	0.085
		C	0.000	0.000	49.504	0.000	1.025
L8	52.920-46.590	A	0.000	0.000	0.000	0.000	0.031
		B	0.000	0.000	3.342	0.000	0.013
		C	0.000	0.000	7.520	0.000	0.156
L9	46.590-29.750	A	0.000	0.000	0.000	0.000	0.083
		B	0.000	0.000	8.892	0.000	0.036
		C	0.000	0.000	20.006	0.000	0.414
L10	29.750-0.000	A	0.000	0.000	0.000	0.000	0.146
		B	0.000	0.000	12.012	0.000	0.048
		C	0.000	0.000	27.027	0.000	0.697

Feed Line/Linear Appurtenances Section Areas - With Ice

Tower Section	Tower Elevation ft	Face or Leg	Ice Thickness in	A_R ft ²	A_F ft ²	$C_A A_A$ In Face ft ²	$C_A A_A$ Out Face ft ²	Weight K
L1	158.500-148.500	A	0.500	0.000	0.000	0.000	0.000	0.000
		B		0.000	0.000	0.000	0.000	0.000
		C		0.000	0.000	20.780	0.000	0.185
L2	148.500-148.000	A	0.500	0.000	0.000	0.000	0.000	0.000
		B		0.000	0.000	0.000	0.000	0.000
		C		0.000	0.000	1.222	0.000	0.011
L3	148.000-119.000	A	0.500	0.000	0.000	0.000	0.000	0.138
		B		0.000	0.000	31.113	0.000	0.126
		C		0.000	0.000	70.895	0.000	0.808
L4	119.000-118.500	A	0.500	0.000	0.000	0.000	0.000	0.002
		B		0.000	0.000	0.598	0.000	0.002
		C		0.000	0.000	1.222	0.000	0.016
L5	118.500-99.410	A	0.500	0.000	0.000	0.000	0.000	0.094
		B		0.000	0.000	22.844	0.000	0.092
		C		0.000	0.000	46.669	0.000	0.603
L6	99.410-94.590	A	0.500	0.000	0.000	0.000	0.000	0.024
		B		0.000	0.000	5.768	0.000	0.023
		C		0.000	0.000	11.783	0.000	0.152
L7	94.590-52.920	A	0.500	0.000	0.000	0.000	0.000	0.205
		B		0.000	0.000	52.975	0.000	0.218
		C		0.000	0.000	101.869	0.000	1.317
L8	52.920-46.590	A	0.500	0.000	0.000	0.000	0.000	0.031
		B		0.000	0.000	8.607	0.000	0.036
		C		0.000	0.000	15.475	0.000	0.200
L9	46.590-29.750	A	0.500	0.000	0.000	0.000	0.000	0.083

tnxTower Vertical Solutions, Inc 2002 Production Dr. Apex, NC 27539 Phone: (888) 321-3167 FAX: (888) 321-1768	Job	CT46139-A	Page	5 of 12
	Project	SBA-186	Date	15:33:01 01/25/13
	Client	SBA	Designed by	MER

Tower Section	Tower Elevation ft	Face or Leg	Ice Thickness in	A _R ft ²	A _F ft ²	C _A A _A In Face ft ²	C _A A _A Out Face ft ²	Weight K
L10	29.750-0.000	B	0.500	0.000	0.000	22.897	0.000	0.096
		C		0.000	0.000	41.168	0.000	0.532
		A		0.000	0.000	0.000	0.000	0.146
		B		0.000	0.000	30.932	0.000	0.129
		C		0.000	0.000	55.616	0.000	0.857

Feed Line Center of Pressure

Section	Elevation ft	CP _X in	CP _Z in	CP _X Ice in	CP _Z Ice in
L1	158.500-148.500	0.000	1.037	0.000	1.310
L2	148.500-148.000	0.000	1.148	0.000	1.415
L3	148.000-119.000	0.327	0.887	0.427	1.008
L4	119.000-118.500	0.378	0.912	0.507	1.060
L5	118.500-99.410	0.392	0.945	0.537	1.122
L6	99.410-94.590	0.402	0.968	0.559	1.167
L7	94.590-52.920	0.444	0.986	0.642	1.206
L8	52.920-46.590	0.489	1.003	0.736	1.245
L9	46.590-29.750	0.499	1.021	0.760	1.286
L10	29.750-0.000	0.413	0.844	0.673	1.136

Discrete Tower Loads

Description	Face or Leg	Offset Type	Offsets: Horz Lateral Vert ft ft ft	Azimuth Adjustment °	Placement ft	C _A A _A Front ft ²	C _A A _A Side ft ²	Weight K
(2) DB846F65ZAXY w/Mount Pipe (Verizon)	A	From Face	4.000 0.000 0.000	0.000	157.000	No Ice 1/2" Ice 7.271 7.877	7.821 9.010	0.047 0.111
(2) DB846F65ZAXY w/Mount Pipe (Verizon)	B	From Face	4.000 0.000 0.000	0.000	157.000	No Ice 1/2" Ice 7.271 7.877	7.821 9.010	0.047 0.111
(2) DB846F65ZAXY w/Mount Pipe (Verizon)	C	From Face	4.000 0.000 0.000	0.000	157.000	No Ice 1/2" Ice 7.271 7.877	7.821 9.010	0.047 0.111
Antel BXA-70063/6CF w Mount Pipe (Verizon)	A	From Face	4.000 0.000 0.000	0.000	157.000	No Ice 1/2" Ice 7.751 8.295	6.101 7.043	0.039 0.097
Antel BXA-70063/6CF w Mount Pipe (Verizon)	B	From Face	4.000 0.000 0.000	0.000	157.000	No Ice 1/2" Ice 7.751 8.295	6.101 7.043	0.039 0.097
Antel BXA-70063/6CF w Mount Pipe (Verizon)	C	From Face	4.000 0.000 0.000	0.000	157.000	No Ice 1/2" Ice 7.751 8.295	6.101 7.043	0.039 0.097
(2) Antel BXA-171063-8BF w/ MP (Verizon)	A	From Face	4.000 0.000 0.000	0.000	157.000	No Ice 1/2" Ice 3.407 3.883	3.581 4.383	0.032 0.065

<i>tnxTower</i> Vertical Solutions, Inc 2002 Production Dr. Apex, NC 27539 Phone: (888) 321-3167 FAX: (888) 321-1768	Job	CT46139-A	Page	6 of 12
	Project	SBA-186	Date	15:33:01 01/25/13
	Client	SBA	Designed by	MER

Description	Face or Leg	Offset Type	Offsets: Horz Lateral Vert ft ft ft	Azimuth Adjustment °	Placement ft	C _A A _A Front ft ²	C _A A _A Side ft ²	Weight K	
(2) Antel BXA-171063-8BF w/ MP (Verizon)	C	From Face	4.000 0.000 0.000	0.000	157.000	No Ice 1/2" Ice	3.407 3.883	3.581 4.383	0.032 0.065
(2) Antel BXA-171063/12 BF w/MP (Verizon)	B	From Face	4.000 0.000 0.000	0.000	157.000	No Ice 1/2" Ice	4.971 5.521	5.228 6.389	0.040 0.083
4' x 12' T-Arm (Verizon)	A	None		0.000	157.000	No Ice 1/2" Ice	7.000 9.700	7.000 9.700	0.330 0.430
4' x 12' T-Arm (Verizon)	B	None		0.000	157.000	No Ice 1/2" Ice	7.000 9.700	7.000 9.700	0.330 0.430
4' x 12' T-Arm (Verizon)	C	None		0.000	157.000	No Ice 1/2" Ice	7.000 9.700	7.000 9.700	0.330 0.430

RFS APXVSPP18-C-A20 w/ Mount Pipe (Sprint)	A	From Leg	3.000 0.000 0.000	0.000	147.000	No Ice 1/2" Ice	8.498 9.149	6.946 8.127	0.083 0.148
RFS APXVSPP18-C-A20 w/ Mount Pipe (Sprint)	B	From Leg	3.000 0.000 0.000	0.000	147.000	No Ice 1/2" Ice	8.498 9.149	6.946 8.127	0.083 0.148
RFS APXVSPP18-C-A20 w/ Mount Pipe (Sprint)	C	From Leg	3.000 0.000 0.000	0.000	147.000	No Ice 1/2" Ice	8.498 9.149	6.946 8.127	0.083 0.148
(2) DB980F90T4E-M w/Mount Pipe	A	From Face	4.000 0.000 0.000	0.000	147.000	No Ice 1/2" Ice	4.371 4.959	3.954 5.045	0.034 0.071
(2) DB980F90T4E-M w/Mount Pipe	B	From Face	4.000 0.000 0.000	0.000	147.000	No Ice 1/2" Ice	4.371 4.959	3.954 5.045	0.034 0.071
(2) DB980F90T4E-M w/Mount Pipe	C	From Face	4.000 0.000 0.000	0.000	147.000	No Ice 1/2" Ice	4.371 4.959	3.954 5.045	0.034 0.071
4' x 12' T-Arm (Sprint)	A	None		0.000	147.000	No Ice 1/2" Ice	7.000 9.700	7.000 9.700	0.330 0.430
4' x 12' T-Arm (Sprint)	B	None		0.000	147.000	No Ice 1/2" Ice	7.000 9.700	7.000 9.700	0.330 0.430
4' x 12' T-Arm (Sprint)	C	None		0.000	147.000	No Ice 1/2" Ice	7.000 9.700	7.000 9.700	0.330 0.430

1900 RRH (25MHz) (Sprint)	A	From Leg	0.500 0.000 0.000	0.000	145.000	No Ice 1/2" Ice	2.907 3.145	3.801 4.065	0.044 0.075
1900 RRH (25MHz) (Sprint)	B	From Leg	0.500 0.000 0.000	0.000	145.000	No Ice 1/2" Ice	2.907 3.145	3.801 4.065	0.044 0.075
1900 RRH (25MHz) (Sprint)	C	From Leg	0.500 0.000 0.000	0.000	145.000	No Ice 1/2" Ice	2.907 3.145	3.801 4.065	0.044 0.075
800 RRH 800MHz w/ ALU External Notch Filter (Sprint)	A	From Leg	0.500 0.000 0.000	0.000	145.000	No Ice 1/2" Ice	0.778 0.899	0.292 0.380	0.009 0.014
800 RRH 800MHz w/ ALU External Notch Filter (Sprint)	B	From Leg	0.500 0.000 0.000	0.000	145.000	No Ice 1/2" Ice	0.778 0.899	0.292 0.380	0.009 0.014
800 RRH 800MHz w/ ALU External Notch Filter (Sprint)	C	From Leg	0.500 0.000 0.000	0.000	145.000	No Ice 1/2" Ice	0.778 0.899	0.292 0.380	0.009 0.014

<i>tnxTower</i> <i>Vertical Solutions, Inc</i> 2002 Production Dr. Apex, NC 27539 Phone: (888) 321-3167 FAX: (888) 321-1768	Job	CT46139-A	Page	7 of 12
	Project	SBA-186	Date	15:33:01 01/25/13
	Client	SBA	Designed by	MER

<i>Description</i>	<i>Face or Leg</i>	<i>Offset Type</i>	<i>Offsets: Horz Lateral Vert ft ft ft</i>	<i>Azimuth Adjustment °</i>	<i>Placement ft</i>		<i>C_AA_A Front ft²</i>	<i>C_AA_A Side ft²</i>	<i>Weight K</i>
(2) 1900 ACU-A20-N (Sprint)	A	From Leg	0.500 0.000 0.000	0.000	145.000	No Ice 1/2" Ice	0.078 0.121	0.136 0.189	0.001 0.002
(2) 1900 ACU-A20-N (Sprint)	B	From Leg	0.500 0.000 0.000	0.000	145.000	No Ice 1/2" Ice	0.078 0.121	0.136 0.189	0.001 0.002
(2) 1900 ACU-A20-N (Sprint)	C	From Leg	0.500 0.000 0.000	0.000	145.000	No Ice 1/2" Ice	0.078 0.121	0.136 0.189	0.001 0.002
800 ACU-A20-N (Sprint)	A	From Leg	0.500 0.000 0.000	0.000	145.000	No Ice 1/2" Ice	0.078 0.121	0.136 0.189	0.001 0.002
800 ACU-A20-N (Sprint)	B	From Leg	0.500 0.000 0.000	0.000	145.000	No Ice 1/2" Ice	0.078 0.121	0.136 0.189	0.001 0.002
800 ACU-A20-N (Sprint)	C	From Leg	0.500 0.000 0.000	0.000	145.000	No Ice 1/2" Ice	0.078 0.121	0.136 0.189	0.001 0.002
Collar Bracket Assembly (Sprint) ****	C	None		0.000	145.000	No Ice 1/2" Ice	2.000 3.000	2.000 3.000	0.350 0.525
(2) Kathrein AP14/17-880/1940/088D/AD T/XXP w MP (AT&T)	A	From Face	4.000 0.000 0.000	0.000	137.000	No Ice 1/2" Ice	7.910 8.506	7.029 8.152	0.102 0.167
(2) Kathrein AP14/17-880/1940/088D/AD T/XXP w MP (AT&T)	B	From Face	4.000 0.000 0.000	0.000	137.000	No Ice 1/2" Ice	7.910 8.506	7.029 8.152	0.102 0.167
(2) Kathrein AP14/17-880/1940/088D/AD T/XXP w MP (AT&T)	C	From Face	4.000 0.000 0.000	0.000	137.000	No Ice 1/2" Ice	7.910 8.506	7.029 8.152	0.102 0.167
(4) TMAs - 9"x5"x3.5" (AT&T)	A	From Face	4.000 0.000 0.000	0.000	137.000	No Ice 1/2" Ice	0.438 0.533	0.306 0.392	0.010 0.014
(4) TMAs - 9"x5"x3.5" (AT&T)	B	From Face	4.000 0.000 0.000	0.000	137.000	No Ice 1/2" Ice	0.438 0.533	0.306 0.392	0.010 0.014
(4) TMAs - 9"x5"x3.5" (AT&T)	C	From Face	4.000 0.000 0.000	0.000	137.000	No Ice 1/2" Ice	0.438 0.533	0.306 0.392	0.010 0.014
4' x 12' T-Arm (AT&T)	A	None		0.000	137.000	No Ice 1/2" Ice	7.000 9.700	7.000 9.700	0.330 0.430
4' x 12' T-Arm (AT&T)	B	None		0.000	137.000	No Ice 1/2" Ice	7.000 9.700	7.000 9.700	0.330 0.430
4' x 12' T-Arm (AT&T)	C	None		0.000	137.000	No Ice 1/2" Ice	7.000 9.700	7.000 9.700	0.330 0.430

Pirol 4' Side Mount Standoff (1) (Sprint)	C	From Face	1.500 0.000 0.000	0.000	72.000	No Ice 1/2" Ice	2.720 4.910	2.720 4.910	0.050 0.089
GPS (Sprint)	C	From Face	3.000 0.000 0.000	0.000	72.000	No Ice 1/2" Ice	0.304 0.432	0.304 0.432	0.001 0.004

<i>tnxTower</i> Vertical Solutions, Inc 2002 Production Dr. Apex, NC 27539 Phone: (888) 321-3167 FAX: (888) 321-1768	Job	CT46139-A	Page	8 of 12
	Project	SBA-186	Date	15:33:01 01/25/13
	Client	SBA	Designed by	MER

Load Combinations

<i>Comb. No.</i>	<i>Description</i>
1	Dead Only
2	Dead+Wind 0 deg - No Ice
3	Dead+Wind 30 deg - No Ice
4	Dead+Wind 60 deg - No Ice
5	Dead+Wind 90 deg - No Ice
6	Dead+Wind 120 deg - No Ice
7	Dead+Wind 150 deg - No Ice
8	Dead+Wind 180 deg - No Ice
9	Dead+Wind 210 deg - No Ice
10	Dead+Wind 240 deg - No Ice
11	Dead+Wind 270 deg - No Ice
12	Dead+Wind 300 deg - No Ice
13	Dead+Wind 330 deg - No Ice
14	Dead+Ice+Temp
15	Dead+Wind 0 deg+Ice+Temp
16	Dead+Wind 30 deg+Ice+Temp
17	Dead+Wind 60 deg+Ice+Temp
18	Dead+Wind 90 deg+Ice+Temp
19	Dead+Wind 120 deg+Ice+Temp
20	Dead+Wind 150 deg+Ice+Temp
21	Dead+Wind 180 deg+Ice+Temp
22	Dead+Wind 210 deg+Ice+Temp
23	Dead+Wind 240 deg+Ice+Temp
24	Dead+Wind 270 deg+Ice+Temp
25	Dead+Wind 300 deg+Ice+Temp
26	Dead+Wind 330 deg+Ice+Temp
27	Dead+Wind 0 deg - Service
28	Dead+Wind 30 deg - Service
29	Dead+Wind 60 deg - Service
30	Dead+Wind 90 deg - Service
31	Dead+Wind 120 deg - Service
32	Dead+Wind 150 deg - Service
33	Dead+Wind 180 deg - Service
34	Dead+Wind 210 deg - Service
35	Dead+Wind 240 deg - Service
36	Dead+Wind 270 deg - Service
37	Dead+Wind 300 deg - Service
38	Dead+Wind 330 deg - Service

Maximum Member Forces

<i>Section No.</i>	<i>Elevation ft</i>	<i>Component Type</i>	<i>Condition</i>	<i>Gov. Load Comb.</i>	<i>Force K</i>	<i>Major Axis Moment kip-ft</i>	<i>Minor Axis Moment kip-ft</i>
L1	158.5 - 148.5	Pole	Max Tension	11	0.000	-0.000	-0.000
			Max. Compression	14	-3.770	-0.158	-0.005
			Max. Mx	5	-1.709	-52.867	-0.068
			Max. My	8	-1.708	-0.027	-52.836
			Max. Vy	5	6.652	-52.867	-0.068
			Max. Vx	8	6.656	-0.027	-52.836
			Max. Torque	13			-0.758
L2	148.5 - 148	Pole	Max Tension	1	0.000	0.000	0.000

<i>tnxTower</i> Vertical Solutions, Inc 2002 Production Dr. Apex, NC 27539 Phone: (888) 321-3167 FAX: (888) 321-1768	Job	CT46139-A	Page	9 of 12
	Project	SBA-186	Date	15:33:01 01/25/13
	Client	SBA	Designed by	MER

Section No.	Elevation ft	Component Type	Condition	Gov. Load Comb.	Force K	Major Axis Moment kip-ft	Minor Axis Moment kip-ft
L3	148 - 119	Pole	Max. Compression	14	-3.828	-0.158	-0.011
			Max. Mx	5	-1.751	-56.208	-0.072
			Max. My	8	-1.750	-0.029	-56.181
			Max. Vy	5	6.710	-56.208	-0.072
			Max. Vx	8	6.714	-0.029	-56.181
			Max. Torque	13			-0.725
			Max Tension	1	0.000	0.000	0.000
			Max. Compression	14	-12.189	-0.282	-0.328
			Max. Mx	5	-6.773	-485.645	-0.298
			Max. My	8	-6.771	-0.224	-485.820
			Max. Vy	5	18.408	-485.645	-0.298
			Max. Vx	8	18.413	-0.224	-485.820
			Max. Torque	2			-0.768
			Max Tension	1	0.000	0.000	0.000
L4	119 - 118.5	Pole	Max. Compression	14	-12.262	-0.285	-0.335
			Max. Mx	5	-6.848	-494.865	-0.304
			Max. My	8	-6.846	-0.228	-495.044
			Max. Vy	5	18.478	-494.865	-0.304
			Max. Vx	8	18.482	-0.228	-495.044
			Max. Torque	2			-0.770
			Max Tension	1	0.000	0.000	0.000
			Max. Compression	14	-15.346	-0.398	-0.594
			Max. Mx	5	-9.442	-874.816	-0.483
			Max. My	8	-9.441	-0.360	-875.139
			Max. Vy	18	21.518	-853.788	-1.355
			Max. Vx	21	21.533	-1.104	-854.808
			Max. Torque	22			1.015
			Max Tension	1	0.000	0.000	0.000
L6	99.41 - 94.59	Pole	Max. Compression	14	-16.212	-0.428	-0.664
			Max. Mx	5	-10.192	-979.696	-0.531
			Max. My	8	-10.191	-0.393	-980.056
			Max. Vy	18	22.378	-959.574	-1.489
			Max. Vx	21	22.393	-1.198	-960.705
			Max. Torque	22			1.090
			Max Tension	1	0.000	0.000	0.000
			Max. Compression	14	-24.649	-0.755	-1.646
			Max. Mx	18	-23.695	-2038.001	-2.991
			Max. My	21	-23.694	-2.060	-2040.389
			Max. Vy	18	29.479	-2038.001	-2.991
			Max. Vx	21	29.494	-2.060	-2040.389
			Max. Torque	17			-2.212
			Max Tension	1	0.000	0.000	0.000
L8	52.92 - 46.59	Pole	Max. Compression	14	-26.435	-0.817	-1.761
			Max. Mx	18	-25.589	-2227.702	-3.186
			Max. My	21	-25.588	-2.200	-2230.234
			Max. Vy	18	30.479	-2227.702	-3.186
			Max. Vx	21	30.493	-2.200	-2230.234
			Max. Torque	17			-2.339
			Max Tension	1	0.000	0.000	0.000
			Max. Compression	14	-31.294	-0.993	-2.091
			Max. Mx	18	-30.728	-2761.770	-3.724
			Max. My	21	-30.727	-2.581	-2764.693
			Max. Vy	18	32.975	-2761.770	-3.724
			Max. Vx	21	32.989	-2.581	-2764.693
			Max. Torque	17			-2.672
			Max Tension	1	0.000	0.000	0.000
L10	29.75 - 0	Pole	Max. Compression	14	-40.941	-1.254	-2.580
			Max. Mx	18	-40.926	-3796.093	-4.564
			Max. My	21	-40.926	-3.193	-3799.653
			Max. Vy	18	36.620	-3796.093	-4.564
			Max. Vx	21	36.633	-3.193	-3799.653

tnxTower Vertical Solutions, Inc 2002 Production Dr. Apex, NC 27539 Phone: (888) 321-3167 FAX: (888) 321-1768	Job	CT46139-A	Page	10 of 12
	Project	SBA-186	Date	15:33:01 01/25/13
	Client	SBA	Designed by	MER

Section No.	Elevation ft	Component Type	Condition	Gov. Load Comb.	Force K	Major Axis Moment kip-ft	Minor Axis Moment kip-ft
			Max. Torque	17			-3.129

Maximum Tower Deflections - Service Wind

Section No.	Elevation ft	Horz. Deflection in	Gov. Load Comb.	Tilt °	Twist °
L1	158.5 - 148.5	39.057	32	2.459	0.005
L2	148.5 - 148	33.922	32	2.439	0.004
L3	148 - 119	33.666	32	2.437	0.004
L4	119 - 118.5	20.405	32	1.831	0.002
L5	118.5 - 99.41	20.214	32	1.822	0.002
L6	99.41 - 94.59	13.591	32	1.487	0.001
L7	94.59 - 52.92	12.133	32	1.401	0.001
L8	52.92 - 46.59	3.326	32	0.624	0.001
L9	46.59 - 29.75	2.553	32	0.543	0.000
L10	29.75 - 0	1.014	32	0.331	0.000

Critical Deflections and Radius of Curvature - Service Wind

Elevation ft	Appurtenance	Gov. Load Comb.	Deflection in	Tilt °	Twist °	Radius of Curvature ft
157.000	(2) DB846F65ZAXY w/Mount Pipe	32	38.285	2.457	0.005	70002
147.000	RFS APXVSP18-C-A20 w/ Mount Pipe	32	33.158	2.431	0.004	5339
145.000	1900 RRH (25MHz)	32	32.147	2.412	0.004	4554
137.000	(2) Kathrein AP14/17-880/1940/088D/ADT/XXP w MP	32	28.223	2.266	0.003	3142
72.000	Pirot 4' Side Mount Standoff (1)	32	6.529	0.954	0.001	3127

Maximum Tower Deflections - Design Wind

Section No.	Elevation ft	Horz. Deflection in	Gov. Load Comb.	Tilt °	Twist °
L1	158.5 - 148.5	112.303	8	7.073	0.014
L2	148.5 - 148	97.563	8	7.017	0.013
L3	148 - 119	96.831	8	7.010	0.013
L4	119 - 118.5	59.100	21	5.271	0.007
L5	118.5 - 99.41	58.553	21	5.246	0.007
L6	99.41 - 94.59	39.538	20	4.290	0.006
L7	94.59 - 52.92	35.335	20	4.048	0.005
L8	52.92 - 46.59	9.765	20	1.827	0.002
L9	46.59 - 29.75	7.501	20	1.593	0.002
L10	29.75 - 0	2.986	20	0.974	0.001

tnxTower Vertical Solutions, Inc 2002 Production Dr. Apex, NC 27539 Phone: (888) 321-3167 FAX: (888) 321-1768	Job	CT46139-A	Page	11 of 12
	Project	SBA-186	Date	15:33:01 01/25/13
	Client	SBA	Designed by	MER

Critical Deflections and Radius of Curvature - Design Wind

Elevation	Appurtenance	Gov. Load Comb.	Deflection	Tilt	Twist	Radius of Curvature
ft			in	°	°	ft
157.000	(2) DB846F65ZAXY w/Mount Pipe	8	110.086	7.069	0.014	25134
147.000	RFS APXVSPPI8-C-A20 w/ Mount Pipe	8	95.371	6.993	0.013	1914
145.000	1900 RRH (25MHz)	21	92.499	6.938	0.012	1630
137.000	(2) Kathrein	21	81.371	6.519	0.011	1120
	AP14/17-880/1940/088D/ADT/XXP w MP					
72.000	Pirot 4' Side Mount Standoff (1)	20	19.105	2.777	0.004	1091

Compression Checks

Pole Design Data

Section No.	Elevation	Size	L	L _u	Kl/r	F _a	A	Actual P	Allow. P _a	Ratio P
	ft		ft	ft		ksi	in ²	K	K	P _a
L1	158.5 - 148.5 (1)	TP20x20x0.375	10.000	0.000	0.0	21.000	23.120	-1.708	485.523	0.004
L2	148.5 - 148 (2)	TP20.5x20x0.375	0.500	0.000	0.0	38.335	23.709	-1.750	908.902	0.002
L3	148 - 119 (3)	TP28.2x20.5x0.188	29.000	0.000	0.0	39.000	16.671	-6.771	650.167	0.010
L4	119 - 118.5 (4)	TP29.7x28.2x0.276	0.500	0.000	0.0	30.000	24.452	-6.794	733.555	0.009
L5	118.5 - 99.41 (5)	TP34.81x29.7x0.29	19.090	0.000	0.0	30.000	31.737	-9.441	952.124	0.010
L6	99.41 - 94.59 (6)	TP34.81x34.81x0.313	4.820	0.000	0.0	39.000	34.217	-10.191	1334.470	0.008
L7	94.59 - 52.92 (7)	TP44.96x34.81x0.313	41.670	0.000	0.0	39.000	44.285	-23.693	1727.100	0.014
L8	52.92 - 46.59 (8)	TP47.36x44.96x0.428	6.330	0.000	0.0	30.000	60.435	-23.731	1813.060	0.013
L9	46.59 - 29.75 (9)	TP51.75x47.36x0.406	16.840	0.000	0.0	30.000	66.140	-30.727	1984.200	0.015
		H1-3 (1.34 CR) - 9								
L10	29.75 - 0 (10)	TP59.37x51.75x0.422	29.750	0.000	0.0	30.000	79.048	-40.926	2371.440	0.017
		H1-3 (1.34 CR) - 10								

Pole Bending Design Data

Section No.	Elevation	Size	Actual M _x	Actual f _{bx}	Allow. F _{bx}	Ratio f _{bx}	Actual M _y	Actual f _{by}	Allow. F _{by}	Ratio f _{by}
	ft		kip-ft	ksi	ksi	F _{bx}	kip-ft	ksi	ksi	F _{by}
L1	158.5 - 148.5 (1)	TP20x20x0.375	52.893	-5.698	23.100	0.247	0.000	0.000	23.100	0.000
L2	148.5 - 148 (2)	TP20.5x20x0.375	56.237	-5.758	38.110	0.151	0.000	0.000	38.110	0.000
L3	148 - 119 (3)	TP28.2x20.5x0.188	485.940	-50.545	39.000	1.296	0.000	0.000	39.000	0.000
L4	119 - 118.5 (4)	TP29.7x28.2x0.276	485.940	-34.679	30.000	1.156	0.000	0.000	30.000	0.000
L5	118.5 - 99.41 (5)	TP34.81x29.7x0.29	875.308	-38.873	30.000	1.296	0.000	0.000	30.000	0.000
L6	99.41 - 94.59 (6)	TP34.81x34.81x0.313	980.242	-40.432	39.000	1.037	0.000	0.000	39.000	0.000
L7	94.59 - 52.92 (7)	TP44.96x34.81x0.313	2041.283	-50.164	39.000	1.286	0.000	0.000	39.000	0.000
L8	52.92 - 46.59 (8)	TP47.36x44.96x0.428	2041.283	-36.948	30.000	1.232	0.000	0.000	30.000	0.000
L9	46.59 - 29.75 (9)	TP51.75x47.36x0.406	2765.808	-39.609	30.000	1.320	0.000	0.000	30.000	0.000
L10	29.75 - 0 (10)	TP59.37x51.75x0.422	3801.042	-39.642	30.000	1.321	0.000	0.000	30.000	0.000

tnxTower Vertical Solutions, Inc 2002 Production Dr. Apex, NC 27539 Phone: (888) 321-3167 FAX: (888) 321-1768	Job	CT46139-A	Page	12 of 12
	Project	SBA-186	Date	15:33:01 01/25/13
	Client	SBA	Designed by	MER

Section No.	Elevation ft	Size	Actual M_x kip-ft	Actual f_{bx} ksi	Allow. F_{bx} ksi	Ratio $\frac{f_{bx}}{F_{bx}}$	Actual M_y kip-ft	Actual f_{by} ksi	Allow. F_{by} ksi	Ratio $\frac{f_{by}}{F_{by}}$
-------------	-----------------	------	---------------------------	---------------------------	---------------------------	----------------------------------	---------------------------	---------------------------	---------------------------	----------------------------------

Pole Interaction Design Data

Section No.	Elevation ft	Size	Ratio P P_a	Ratio f_{bx} F_{bx}	Ratio f_{by} F_{by}	Comb. Stress Ratio	Allow. Stress Ratio	Criteria
L1	158.5 - 148.5 (1)	TP20x20x0.375	0.004	0.247	0.000	0.250 ✓	1.333	H1-3 ✓
L2	148.5 - 148 (2)	TP20.5x20x0.375	0.002	0.151	0.000	0.153 ✓	1.333	H1-3 ✓
L3	148 - 119 (3)	TP28.2x20.5x0.188	0.010	1.296	0.000	1.306 ✓	1.333	H1-3 ✓
L4	119 - 118.5 (4)	TP29.7x28.2x0.276	0.009	1.156	0.000	1.165 ✓	1.333	H1-3 ✓
L5	118.5 - 99.41 (5)	TP34.81x29.7x0.29	0.010	1.296	0.000	1.306 ✓	1.333	H1-3 ✓
L6	99.41 - 94.59 (6)	TP34.81x34.81x0.313	0.008	1.037	0.000	1.044 ✓	1.333	H1-3 ✓
L7	94.59 - 52.92 (7)	TP44.96x34.81x0.313	0.014	1.286	0.000	1.300 ✓	1.333	H1-3 ✓
L8	52.92 - 46.59 (8)	TP47.36x44.96x0.428	0.013	1.232	0.000	1.245 ✓	1.333	H1-3 ✓
L9	46.59 - 29.75 (9)	TP51.75x47.36x0.406	0.015	1.320	0.000	1.336 ✓	1.333	H1-3 ✓
L10	29.75 - 0 (10)	TP59.37x51.75x0.422	0.017	1.321	0.000	1.339 ✓	1.333	H1-3 ✓

Section Capacity Table

Section No.	Elevation ft	Component Type	Size	Critical Element	P K	SF* P_{allow} K	% Capacity	Pass Fail
L1	158.5 - 148.5	Pole	TP20x20x0.375	1	-1.708	647.202	18.8	Pass
L2	148.5 - 148	Pole	TP20.5x20x0.375	2	-1.750	1211.566	11.5	Pass
L3	148 - 119	Pole	TP28.2x20.5x0.188	3	-6.771	866.673	98.0	Pass
L4	119 - 118.5	Pole	TP29.7x28.2x0.276	4	-6.794	977.829	87.4	Pass
L5	118.5 - 99.41	Pole	TP34.81x29.7x0.29	5	-9.441	1269.181	98.0	Pass
L6	99.41 - 94.59	Pole	TP34.81x34.81x0.313	6	-10.191	1778.848	78.3	Pass
L7	94.59 - 52.92	Pole	TP44.96x34.81x0.313	7	-23.693	2302.224	97.5	Pass
L8	52.92 - 46.59	Pole	TP47.36x44.96x0.428	8	-23.731	2416.809	93.4	Pass
L9	46.59 - 29.75	Pole	TP51.75x47.36x0.406	9	-30.727	2644.938	100.2	Pass
L10	29.75 - 0	Pole	TP59.37x51.75x0.422	10	-40.926	3161.129	100.4	Pass
							Summary	
							Pole (L10)	Pass
							RATING = 100.4	Pass

SELF-SUPPORTING POLE STRUCTURE REINFORCEMENT DESIGN, TIA-222-F



Design	0
--------	---

	Initials	Date
Produced By:	MER	1/28/2013
Checked By:	AVF	1/28/2013

SELF-SUPPORTING POLE STRUCTURE REINFORCEMENT DESIGN, TIA-222-F

VSi Job #	122449
Client Site Name:	West Haven-rt15 Woodbridge
Client Site Number:	CT46139-A
Hole Size Allowance:	0.0625 inches
Allowable Stress Increase	133%
Design Percentage	100%
	133%

SELF-SUPPORTING POLE STRUCTURE REINFORCEMENT DESIGN, TIA-222-F



Pole Geometry										CT46139-A	122449
Section #	Sides # (12,16,18,0)	Elevation (ft)		Dia Across Flats (in)		Splice (ft)	Thickness (in)	Material Specification	Taper (in/ft)	Length (ft)	
		TOP	BOTTOM	TOP	BOTTOM						
1	0	158.5	148.5	20.00	20.00	0.00	0.3750	A53E-B	0.000	10.00	
2	18	148.5	94.6	20.50	34.57	4.82	0.1875	A572-65	0.261	53.91	
3	18	99.4	46.6	32.81	46.62	6.33	0.3125	A572-65	0.261	52.82	
4	18	52.9	0.0	44.21	58.00	0.00	0.3125	A572-65	0.261	52.91	

SELF-SUPPORTING POLE STRUCTURE REINFORCEMENT DESIGN, TIA-222-F



Bar Reinforcement															CT46139-A										122449	
Section Letter	Elevation (ft)	Moment (kip-ft)	Section #	Bar # (3,4)	Bar Width (in)	Bar Thickness (in)	Bar Length (in)	OS Number	Bar Material Specification	OS Vail (kip)	T_{max}	t_p Pole	t_e	r_i Gross	rt Net	r_{in}	r_p Bar	r_p Pole	r_c	t Model (in)	F_y Model (ksi)	r_i	D_u Model (in)	t_u Model (in)		
H	119.00	486	2	3	5.00	1.5	21	7	A572-50	20.9	82%	38%	64%	52%	65%	27%	13%	82%	81%	0.41	50	100%	29.70			
G	99.41	875	2	3	5.00	1.5	21	10000	A572-50	20.9	93%	59%	91%	75%	93%	0%	0%	0%	0%	0.38	50	100%	34.81	0.33		
F	94.59	980	2	3	5.00	1.5	21	9	A572-50	20.9	98%	64%	97%	79%	98%	33%	13%	96%	95%	0.37	50	100%	36.07	0.33		
E	52.91	2052	4	3	6.50	1.5	18	12	A572-50	20.9	91%	58%	91%	77%	89%	31%	14%	55%	90%	0.49	50	100%	45.71	0.42		
D	46.59	2342	4	3	6.50	1.5	18	10000	A572-50	20.9	93%	59%	93%	80%	92%	0%	0%	0%	0%	0.49	50	100%	47.36	0.42		
C	29.75	2787	4	3	6.50	1.5	18	13	A572-50	20.9	100%	65%	100%	86%	98%	32%	14%	56%	92%	0.47	50	100%	51.75	0.41		
B	29.75	2787	4	3	7.25	1.5	15	10000	A572-50	20.9	92%	62%	92%	82%	92%	0%	0%	0%	0%	0.49	50	100%	51.75	0.45		
A	0.50	3803	4	3	7.25	1.5	15	9	A572-50	39.8	100%	73%	100%	89%	100%	49%	24%	95%	81%	0.47	50	100%	59.37	0.46		



Job No.: 122449
Date: 01/30/2013
Calculated by: MER

SELF-SUPPORTING POLE STRUCTURE REINFORCEMENT BOLTED SPLICE DESIGN, TIA-222-F

Input - Reinforcing Bar Properties

$b_{\text{bar}} := 6.50 \cdot \text{in}$ = width of reinforcement
 $t_{\text{bar}} := 1.5 \cdot \text{in}$ = thickness of reinforcement
 $F_{y\text{Bar}} := 50 \cdot \text{ksi}$ = specified minimum yield stress of reinforcement
 $F_{u\text{Bar}} := 65 \cdot \text{ksi}$ = specified minimum tensile stress of reinforcement
 $ASI := 133\%$ = allowable stress increase
 $A_{g\text{Bar}} := b_{\text{bar}} \cdot t_{\text{bar}}$ $A_{g\text{Bar}} = 9.75 \cdot \text{in}^2$

CONSTANTS:

$E = 29000 \cdot \text{ksi}$

Input - Splice & TB's Properties

$d := 20 \cdot \text{mm}$ = diameter of ONESIDE AJAX bolts
 $d_{\text{sleeve}} := 29 \cdot \text{mm}$ = outside diameter of sleeve for ONESIDE AJAX bolts
 $d_{\text{hole}} := 31 \cdot \text{mm}$ = diameter of hole for ONESIDE AJAX bolts
 $n := 13$ = number of ONESIDE AJAX bolts at termination
 $s := 3 \cdot \text{in}$ = spacing of termination bolts
 $V_{\text{all}} := 20.9 \cdot \text{kip}$ = shear breaking strength of ONESIDE AJAX
 $T_{\text{all}} := 74.4 \cdot \text{kN}$ = tensile breaking strength of ONESIDE AJAX PC8.8 $T_{\text{all}} = 16.7 \cdot \text{kip}$

$b_{\text{GPL}} := 4.625 \cdot \text{in}$ = width of gusset plate
 $t_{\text{GPL}} := 1.125 \cdot \text{in}$ = thickness of gusset plate
 $F_{y\text{GPL}} := 50 \cdot \text{ksi}$ = specified minimum yield stress of gusset plate
 $F_{u\text{GPL}} := 65 \cdot \text{ksi}$ = specified minimum tensile stress of gusset plate
 $n_{\text{sPLbolt}} := 13$ = number of bar termination bolts for height of gusset plate (bolt providing M_{resist})
 $n_{\text{bGPL}} := 14$ = number of gusset plate termination bolts
 $d_{\text{bGPL}} := 0.75 \cdot \text{in}$ = diameter of gusset plate termination bolts
 $F_{v\text{bGPL}} := 21.0 \cdot \text{ksi}$ = specified minimum tensile strength of gusset plate termination bolt
 $s_{\text{bGPL}} := 3 \cdot \text{in}$ = spacing of gusset plate termination bolts
 $\text{end}_{\text{bGPL}} := 1.5 \cdot \text{in}$ = end distance of gusset plate termination bolts
 $K_{\text{GPL}} := 1.0$ = effective buckling length factor of gusset plate [Table C-C2.1, LRFD-99]

$b_{\text{SPL}} := 4.625 \cdot \text{in}$ = width of splice plate
 $t_{\text{SPL}} := 1.125 \cdot \text{in}$ = thickness of splice plate
 $F_{y\text{SPL}} := 50 \cdot \text{ksi}$ = specified minimum yield stress of splice plate
 $F_{u\text{SPL}} := 65 \cdot \text{ksi}$ = specified minimum tensile stress of splice plate
 $K_{\text{SPL}} := 1.0$ = effective buckling length factor of splice plate [Table C-C2.1, LRFD-99]
 $L_{\text{SPL}} := 3.25 \cdot \text{in}$ = maximum spacing between gusset/splice plate bolts

$$F_{EXX} := 70 \cdot \text{ksi} \quad = \text{ultimate stress of weld electrode}$$

$$H_{GPL} := (n_{SPLbolt} + 1) \cdot s \quad = \text{height of gusset plate}$$

$$H_{GPL} = 42.00 \cdot \text{in}$$

$$b'_{bar} := \begin{cases} b_{bar} & \text{if } b_{bar} \geq 4.5 \cdot \text{in} \\ 4.5 \cdot \text{in} & \text{if } b_{bar} < 4.5 \cdot \text{in} \end{cases}$$

$$b'_{bar} = 6.5 \cdot \text{in}$$

$$H_{GPLcheck} := 2 \cdot \text{end}_{bGPL} + (n_{bGPL} - 1) \cdot s_{bGPL}$$

$$H_{GPLcheck} = 42.00 \cdot \text{in}$$

$$\text{Length}_{SPL} := L_{SPL} + 2 \cdot \text{end}_{bGPL} + 2 \cdot [(n_{bGPL} - 1) \cdot s_{bGPL}]$$

$$\text{Length}_{SPL} = 84.25 \cdot \text{in}$$

Output: Tension on Gross

$$F_{tGross} := 0.6 \cdot F_{yBar}$$

$$F_{tGross} = 30.0 \cdot \text{ksi}$$

$$P_{tGross} := F_{tGross} \cdot A_{gBar}$$

$$P_{tGross} = 292.5 \cdot \text{kip}$$

Output: Tension on Net

$$A_{en} := \left[b_{bar} - \left(d_{hole} + \frac{1}{16} \cdot \text{in} \right) \right] \cdot t_{bar}$$

$$A_{en} = 7.826 \cdot \text{in}^2$$

$$F_{tNet} := 0.5 \cdot F_{uBar}$$

$$F_{tNet} = 32.5 \cdot \text{ksi}$$

$$P_{tNet} := F_{tNet} \cdot A_{en}$$

$$P_{tNet} = 254.3 \cdot \text{kip}$$

SPLICE:

Output - Shear Strength of Bar Termination Bolts

$$V_{max} := \min(P_{tGross}, P_{tNet}) \cdot ASI$$

$$V_{max} = 338.3 \cdot \text{kip}$$

$$A_{bolt} := \frac{\pi}{4} \cdot d^2$$

$$A_{bolt} = 0.487 \cdot \text{in}^2$$

$$t_{sleeve} := \frac{d_{sleeve} - d}{2}$$

$$t_{sleeve} = 0.177 \cdot \text{in}$$

$$A_{sleeve} := \frac{\pi}{4} \cdot \left[d_{sleeve}^2 - (d_{sleeve} - 2 \cdot t_{sleeve})^2 \right]$$

$$A_{sleeve} = 0.537 \cdot \text{in}^2$$

$$A_{assembly} := A_{sleeve} + A_{bolt}$$

$$A_{assembly} = 1.024 \cdot \text{in}^2$$

$$F_v := \frac{V_{all}}{A_{assembly}}$$

$$F_v = 20.4 \cdot \text{ksi}$$

$$f_v := \frac{V_{max}}{n \cdot A_{assembly}}$$

$$f_v = 25.4 \cdot \text{ksi}$$

$$r_v := \frac{f_v}{F_v}$$

$$r_v = 124 \cdot \%$$

Output - Combined Tension & Shear Strength Bar Termination Bolts

- Eccentricity Normal to the Plane of the Faying Surface: Case I-NA not at CG

$$P_{bMax} := V_{max}$$

$$P_{bMax} = 338 \cdot \text{kip}$$

$$\text{edge}_{bGPL} := \frac{b_{GPL}}{2}$$

$$\text{edge}_{bGPL} = 2.313 \cdot \text{in}$$

$$e := t_{bar} + (b_{GPL} - \text{edge}_{bGPL})$$

$$e = 3.81 \cdot \text{in}$$

$$b_{eff} := \begin{cases} 8 \cdot t_{GPL} & \text{if } 8 \cdot t_{GPL} \leq b'_{bar} \\ b'_{bar} & \text{otherwise} \end{cases}$$

$$b_{eff} = 6.5 \cdot \text{in}$$

$$d_1 := 7.550 \cdot \text{in} \quad \text{*** adjust until } d_1 \text{ is the same (Eq 1 = Eq 2)}$$

$$n' := \begin{cases} n_{sPLbolt} & \text{if } d_1 < s \\ (n_{sPLbolt} - 1) & \text{if } d_1 \geq s \wedge d_1 < 2 \cdot s \\ (n_{sPLbolt} - 2) & \text{if } d_1 \geq 2 \cdot s \wedge d_1 \leq 3 \cdot s \\ \text{"ERROR"} & \text{otherwise} \end{cases}$$

$$n' = 11$$

$$y := \left(\frac{n'}{2} + 0.5 \right) \cdot s - [d_1 - (n_{sPLbolt} - n') \cdot s]$$

$$y = 16.450 \cdot \text{in}$$

$$A_b := A_{assembly}$$

$$A_h = 1.02 \cdot \text{in}^2$$

$$\Sigma A_b := n' \cdot A_b$$

$$\Sigma A_b = 11.26 \cdot \text{in}^2$$

Given

$$\Sigma A_b \cdot y = b_{eff} \cdot d_1 \cdot \frac{d_1}{2}$$

$$\text{Find}(d_1) = 7.550 \cdot \text{in} \quad \text{***}$$

$$\text{Eq1} := \Sigma A_h \cdot y$$

$$\text{Eq1} = 185.26 \cdot \text{in}^3$$

$$\text{Eq2} := b_{eff} \cdot d_1 \cdot \frac{d_1}{2}$$

$$\text{Eq2} = 185.26 \cdot \text{in}^3$$

$$c := n_{sPLbolt} \cdot s - d_1$$

$$c = 31.45 \cdot \text{in}$$

$$y_i := \begin{bmatrix} c \\ (n_{sPLbolt} - 1) \cdot s - d_1 \\ (n_{sPLbolt} - 2) \cdot s - d_1 \\ (n_{sPLbolt} - 3) \cdot s - d_1 \\ (n_{sPLbolt} - 4) \cdot s - d_1 \\ (n_{sPLbolt} - 5) \cdot s - d_1 \\ (n_{sPLbolt} - 6) \cdot s - d_1 \\ (n_{sPLbolt} - 7) \cdot s - d_1 \\ (n_{sPLbolt} - 8) \cdot s - d_1 \\ (n_{sPLbolt} - 9) \cdot s - d_1 \\ (n_{sPLbolt} - 10) \cdot s - d_1 \\ 0 \end{bmatrix} \quad \text{* increase/decrease rows as needed}$$

$$y_i = \begin{bmatrix} 31.45 \\ 28.45 \\ 25.45 \\ 22.45 \\ 19.45 \\ 16.45 \\ 13.45 \\ 10.45 \\ 7.45 \\ 4.45 \\ 1.45 \\ 0 \end{bmatrix} \cdot \text{in}$$

$$I_x := n \cdot \left(\frac{\pi \cdot d^4}{64} \right) + \sum \left(A_b \cdot y_i^2 \right) + \frac{b_{\text{eff}} \cdot d_1^3}{12} + b_{\text{eff}} \cdot d_1 \cdot \left(\frac{d_1}{2} \right)^2$$

$$I_x = 4993.74 \cdot \text{in}^4$$

$$T_{b\text{Max}} := \frac{P_{b\text{Max}} \cdot e \cdot c}{I_x} \cdot A_b$$

$$T_{b\text{Max}} = 8.3 \cdot \text{kip}$$

$$F_t := \frac{T_{\text{all}}}{A_{\text{bolt}}}$$

$$F_t = 34.3 \cdot \text{ksi}$$

$$F'_t := \left[\sqrt{\left(\frac{A S I \cdot F_t}{\text{ksi}} \right)^2 - 2.15 \cdot \left(\frac{f_v}{\text{ksi}} \right)^2} \right] \cdot \text{ksi}$$

$$F'_t = 26.4 \cdot \text{ksi}$$

$$f_t := \frac{T_{b\text{Max}}}{A_{\text{bolt}}}$$

$$f_t = 17.1 \cdot \text{ksi}$$

$$r_{\text{combVT}} := \frac{f_t}{F'_t}$$

$$r_{\text{combVT}} = 65\%$$

Output - Bearing Strength: Reinforcing Bar

$$P_{\text{max}} := V_{\text{max}}$$

$$F_{p\text{Bar}} := 1.2 \cdot F_{u\text{Bar}}$$

$$F_{p\text{Bar}} = 78.0 \cdot \text{ksi}$$

$$f_{p\text{Bar}} := \frac{P_{\text{max}}}{n \cdot t_{\text{bar}} \cdot d_{\text{sleeve}}}$$

$$f_{p\text{Bar}} = 15.2 \cdot \text{ksi}$$

$$r_{p\text{Bar}} := \frac{f_{p\text{Bar}}}{F_{p\text{Bar}}}$$

$$r_{p\text{Bar}} = 19\%$$

Output - Flexural Strength of Gusset Plate

$$P_{\text{maxGPL}} := \frac{P_{\text{max}}}{2}$$

$$P_{\text{maxGPL}} = 169.1 \cdot \text{kip}$$

$$S_{\text{GPL}} := \frac{t_{\text{GPL}} \cdot H_{\text{GPL}}^2}{6}$$

$$S_{\text{GPL}} = 330.7 \cdot \text{in}^3$$

$$f_{b\text{GPL}} := \frac{P_{\text{maxGPL}} \cdot e}{S_{\text{GPL}}}$$

$$f_{b\text{GPL}} = 1.9 \cdot \text{ksi}$$

$$F_{b\text{GPL}} := 0.75 \cdot F_{y\text{GPL}}$$

$$F_{b\text{GPL}} = 37.5 \cdot \text{ksi}$$

$$r_{m\text{GPL}} := \frac{f_{b\text{GPL}}}{F_{b\text{GPL}}}$$

$$r_{m\text{GPL}} = 5\%$$

$$\text{compact}_{\text{GPL}} := \begin{cases} \text{"YES"} & \text{if } \frac{b_{\text{GPL}}}{t_{\text{GPL}}} < 0.38 \cdot \sqrt{\frac{E}{F_{y\text{GPL}}}} \\ \text{"NO"} & \text{otherwise} \end{cases}$$

$$\text{compact}_{\text{GPL}} = \text{"YES"}$$

Output - Compression Strength of Gusset Plate

$$r_{\text{GPL}} := \frac{t_{\text{GPL}}}{\sqrt{12}}$$

$$r_{\text{GPL}} = 0.325 \cdot \text{in}$$

$$A_{\text{gGPL}} := b_{\text{GPL}} \cdot t_{\text{GPL}}$$

$$A_{\text{gGPL}} = 5.20 \cdot \text{in}^2$$

$$K L r := K_{\text{GPL}} \cdot \frac{s_{\text{bGPL}}}{r_{\text{GPL}}}$$

$$K L r = 9.2$$

$$C_{\text{cGPL}} := \sqrt{\frac{2 \cdot \pi^2 \cdot E}{F_{y\text{GPL}}}}$$

$$C_{\text{cGPL}} = 107.0$$

$$F_{\text{aGPL}} := \begin{cases} \frac{\left(1 - \frac{K L r^2}{2 \cdot C_{\text{cGPL}}^2}\right) \cdot F_{y\text{GPL}}}{\frac{5}{3} + \frac{3}{8} \cdot \left(\frac{K L r}{C_{\text{cGPL}}}\right) - \frac{K L r^3}{8 \cdot C_{\text{cGPL}}^3}} & \text{if } K L r \leq C_{\text{cGPL}} \\ \frac{12 \cdot \pi^2 \cdot E}{23 \cdot K L r^2} & \text{otherwise} \end{cases}$$

$$F_{\text{aGPL}} = 29.3 \cdot \text{ksi}$$

$$f_{\text{aGPL}} := \frac{P_{\text{maxGPL}}}{A_{\text{gGPL}}}$$

$$f_{\text{aGPL}} = 32.5 \cdot \text{ksi}$$

$$r_{\text{cGPL}} := \frac{f_{\text{aGPL}}}{F_{\text{aGPL}}}$$

$$r_{\text{cGPL}} = 111 \cdot \%$$

Output - Combined Flexure & Compression Strength of Gusset Plate

$$C_m := 0.85$$

$$F'_{\text{eGPL}} := \frac{12 \cdot \pi^2 \cdot E}{23 \cdot K L r^2}$$

$$F'_{\text{eGPL}} = 1750.0 \cdot \text{ksi}$$

$$\text{Eq}_{\text{H11GPL}} := \frac{f_{\text{aGPL}}}{F_{\text{aGPL}}} + \frac{C_m \cdot f_{\text{bGPL}}}{\left(1 - \frac{f_{\text{aGPL}}}{F'_{\text{eGPL}}}\right) \cdot F_{\text{bGPL}}}$$

$$\text{Eq}_{\text{H11GPL}} = 1.154$$

$$\text{Eq}_{\text{H12GPL}} := \frac{f_{\text{aGPL}}}{0.6 \cdot F_{y\text{GPL}}} + \frac{f_{\text{bGPL}}}{F_{\text{bGPL}}}$$

$$\text{Eq}_{\text{H12GPL}} = 1.135$$

$$\text{Eq}_{\text{H13GPL}} := \frac{f_{\text{aGPL}}}{F_{\text{aGPL}}} + \frac{f_{\text{bGPL}}}{F_{\text{bGPL}}}$$

$$\text{Eq}_{\text{H13GPL}} = 1.161$$

$$r_{\text{CcombGPL}} := \begin{cases} \text{Eq}_{\text{H13GPL}} & \text{if } \frac{f_{\text{aGPL}}}{F_{\text{aGPL}}} \leq 0.15 \\ \text{Eq}_{\text{H11GPL}} & \text{if } \frac{f_{\text{aGPL}}}{F_{\text{aGPL}}} > 0.15 \wedge \text{Eq}_{\text{H11GPL}} \geq \text{Eq}_{\text{H12GPL}} \\ \text{Eq}_{\text{H12GPL}} & \text{if } \frac{f_{\text{aGPL}}}{F_{\text{aGPL}}} > 0.15 \wedge \text{Eq}_{\text{H12GPL}} > \text{Eq}_{\text{H11GPL}} \end{cases} \quad r_{\text{CcombGPL}} = 115.0\%$$

Output - Shear Strength of Gusset Plate Bolts

$$\begin{aligned} V_{\text{maxGPL}} &:= P_{\text{maxGPL}} & V_{\text{maxGPL}} &= 169.1 \cdot \text{kip} \\ A_{\text{bGPL}} &:= \frac{\pi \cdot d_{\text{bGPL}}^2}{4} & A_{\text{bGPL}} &= 0.442 \cdot \text{in}^2 \\ f_{\text{vbGPL}} &:= \frac{V_{\text{maxGPL}}}{n_{\text{bGPL}} \cdot A_{\text{bGPL}}} & f_{\text{vbGPL}} &= 27.3 \cdot \text{ksi} \\ r_{\text{vbGPL}} &:= \frac{f_{\text{vbGPL}}}{F_{\text{vbGPL}}} & r_{\text{vbGPL}} &= 130.0\% \end{aligned}$$

Output - Bearing Strength: Gusset Plate

$$\begin{aligned} F_{\text{pGPL}} &:= 1.2 \cdot F_{\text{uGPL}} & F_{\text{pGPL}} &= 78.0 \cdot \text{ksi} \\ f_{\text{pGPL}} &:= \frac{P_{\text{maxGPL}}}{n_{\text{bGPL}} \cdot t_{\text{GPL}} \cdot d_{\text{bGPL}}} & f_{\text{pGPL}} &= 14.3 \cdot \text{ksi} \\ r_{\text{bGPL}} &:= \frac{f_{\text{pGPL}}}{F_{\text{pGPL}}} & r_{\text{bGPL}} &= 18.0\% \end{aligned}$$

Output - Tension Strength of Gusset Plate

$$\begin{aligned} T_{\text{maxGPL}} &:= P_{\text{maxGPL}} & T_{\text{maxGPL}} &= 169.1 \cdot \text{kip} \\ \text{- Gross Area:} & & & \\ F_{\text{tGrossGPL}} &:= 0.6 \cdot F_{\text{yGPL}} & F_{\text{tGrossGPL}} &= 30.0 \cdot \text{ksi} \\ f_{\text{tGrossGPL}} &:= \frac{T_{\text{maxGPL}}}{A_{\text{gGPL}}} & f_{\text{tGrossGPL}} &= 32.5 \cdot \text{ksi} \\ r_{\text{tGrossGPL}} &:= \frac{f_{\text{tGrossGPL}}}{F_{\text{tGrossGPL}}} & r_{\text{tGrossGPL}} &= 108.0\% \end{aligned}$$

- Net Area

$$\begin{aligned} A_{\text{enGPL}} &:= \left[b_{\text{GPL}} - \left(d_{\text{bGPL}} + \frac{1}{8} \cdot \text{in} + \frac{1}{16} \cdot \text{in} \right) \right] \cdot t_{\text{GPL}} & A_{\text{enGPL}} &= 4.15 \cdot \text{in}^2 \\ f_{\text{tNetGPL}} &:= f_{\text{tGrossGPL}} \cdot \frac{A_{\text{gGPL}}}{A_{\text{enGPL}}} & f_{\text{tNetGPL}} &= 40.8 \cdot \text{ksi} \end{aligned}$$

$$F_{tNetGPL} := 0.5 \cdot F_{uGPL}$$

$$F_{tNetGPL} = 32.5 \cdot \text{ksi}$$

$$r_{tNetGPL} := \frac{f_{tNetGPL}}{F_{tNetGPL}}$$

$$r_{tNetGPL} = 125\%$$

Output - Combined Flexure & Tension Strength of Gusset Plate

$$Eq_{H21GPLgross} := \frac{f_{tGrossGPL}}{F_{tGrossGPL}} + \frac{f_{bGPL}}{F_{bGPL}}$$

$$Eq_{H21GPLgross} = 1.135$$

$$Eq_{H21GPLnet} := \frac{f_{tNetGPL}}{F_{tNetGPL}} + \frac{f_{bGPL}}{F_{bGPL}}$$

$$Eq_{H21GPLnet} = 1.306$$

$$r_{TcombGPL} := \max(Eq_{H21GPLgross}, Eq_{H21GPLnet})$$

$$r_{TcombGPL} = 131\%$$

Output - Shear Strength Gusset Plate

- Gross Area:

$$F_{vGrossGPL} := 0.4 \cdot F_{yGPL}$$

$$F_{vGrossGPL} = 20.0 \cdot \text{ksi}$$

$$A_{vGPL} := H_{GPL} \cdot t_{GPL}$$

$$A_{vGPL} = 47.25 \cdot \text{in}^2$$

$$f_{vGrossGPL} := \frac{V_{maxGPL}}{A_{vGPL}}$$

$$f_{vGrossGPL} = 3.6 \cdot \text{ksi}$$

$$r_{vGrossGPL} := \frac{f_{vGrossGPL}}{F_{vGrossGPL}}$$

$$r_{vGrossGPL} = 18\%$$

- Net Area

$$A_{nvGPL} := \left[H_{GPL} - \left(d_{bGPL} + \frac{1}{8} \cdot \text{in} + \frac{1}{16} \cdot \text{in} \right) \cdot n_{bGPL} \right] \cdot t_{GPL}$$

$$A_{nvGPL} = 32.48 \cdot \text{in}^2$$

$$f_{vNetGPL} := f_{vGrossGPL} \cdot \frac{A_{vGPL}}{A_{nvGPL}}$$

$$f_{vNetGPL} = 5.2 \cdot \text{ksi}$$

$$F_{vNetGPL} := 0.3 \cdot F_{uGPL}$$

$$F_{vNetGPL} = 19.5 \cdot \text{ksi}$$

$$r_{vNetGPL} := \frac{f_{vNetGPL}}{F_{vNetGPL}}$$

$$r_{vNetGPL} = 27\%$$

Output - Block Shear Strength of Gusset Plate

$$A_{gv} := \left[(n_{bGPL} - 1) \cdot s_{bGPL} + \text{edge}_{bGPL} \right] \cdot t_{GPL}$$

$$A_{gv} = 46.48 \cdot \text{in}^2$$

$$A_{nv} := A_{gv} - \left[\left[d_{bGPL} + \left(\frac{1}{8} \cdot \text{in} \right) + \left(\frac{1}{16} \cdot \text{in} \right) \right] \cdot (n_{bGPL} - 0.5) \cdot (t_{GPL}) \right]$$

$$A_{nv} = 32.24 \cdot \text{in}^2$$

$$A_{nt} := \left[\text{edge}_{bGPL} - \frac{\left[d_{bGPL} + \left(\frac{1}{8} \cdot \text{in} \right) \right]}{2} \right] \cdot (t_{GPL})$$

$$A_{nt} = 2.11 \cdot \text{in}^2$$

$$F_{vbsGPL} := 0.30 \cdot F_{uGPL}$$

$$F_{vbsGPL} = 19.5 \cdot \text{ksi}$$

$$F_{tbsGPL} := 0.50 \cdot F_{uGPL}$$

$$F_{tbsGPL} = 32.5 \cdot \text{ksi}$$

$$T_{bsGPLall} := A_{nv} \cdot F_{vbsGPL} + A_{nt} \cdot F_{tbsGPL}$$

$$T_{bsGPLall} = 697.2 \cdot \text{kip}$$

$$r_{bsGPL} := \frac{T_{maxGPL}}{T_{bsGPLall}}$$

$$r_{bsGPL} = 24\%$$

Output - Strength of Gusset Plate Welds

$$V_{maxW} := \frac{P_{max}}{2}$$

$$V_{maxW} = 169 \cdot \text{kip}$$

- Shear:

$$t_{VW} := \begin{cases} \left[t_{GPL} - \left(\frac{3}{16} + \frac{1}{4} \right) \cdot \text{in} \right] & \text{if } t_{GPL} > 1.0 \cdot \text{in} \\ \left[t_{GPL} - \left(\frac{1}{8} + \frac{1}{8} \right) \cdot \text{in} \right] & \text{if } t_{GPL} \leq 1.0 \cdot \text{in} \end{cases}$$

$$t_{VW} = 0.688 \cdot \text{in}$$

$$V_{allW} := (0.30 \cdot F_{EXX}) \cdot t_{VW} \cdot H_{GPL}$$

$$V_{allW} = 606.4 \cdot \text{kip}$$

$$r_{vW} := \frac{V_{maxW}}{V_{allW}}$$

$$r_{vW} = 28\%$$

- Tension/Flexure:

$$S_w := \frac{t_{VW} \cdot H_{GPL}^2}{6}$$

$$S_w = 202.1 \cdot \text{in}^3$$

$$M_{allW} := (0.30 \cdot F_{EXX}) \cdot S_w$$

$$M_{allW} = 353.7 \cdot \text{kip} \cdot \text{ft}$$

$$r_{fW} := \frac{V_{maxW} \cdot e}{M_{allW}}$$

$$r_{fW} = 15\%$$

- Combined

$$r_{vfW} := \sqrt{r_{vW}^2 + r_{fW}^2}$$

$$r_{vfW} = 32\%$$

Output - Compression Strength of Splice Plate

$$P_{maxSPL} := \frac{P_{max}}{2}$$

$$P_{maxSPL} = 169.1 \cdot \text{kip}$$

$$r_{SPL} := \frac{t_{SPL}}{\sqrt{12}}$$

$$r_{SPL} = 0.325 \cdot \text{in}$$

$$A_{gSPL} := b_{SPL} \cdot t_{SPL}$$

$$A_{gSPL} = 5.20 \cdot \text{in}^2$$

$$KLr := K_{SPL} \cdot \frac{L_{SPL}}{r_{SPL}}$$

$$KLr = 10.0$$

$$C_{cSPL} := \sqrt{\frac{2 \cdot \pi^2 \cdot E}{F_{ySPL}}}$$

$$C_{cSPL} = 107.0$$

$$F_{aSPL} := \begin{cases} \frac{\left(1 - \frac{KLr^2}{2 \cdot C_{cSPL}^2}\right) \cdot F_{ySPL}}{\frac{5}{3} + \frac{3}{8} \left(\frac{KLr}{C_{cSPL}}\right) - \frac{KLr^3}{8 \cdot C_{cSPL}^3}} & \text{if } KLr \leq C_{cSPL} \\ \frac{12 \cdot \pi^2 \cdot E}{23 \cdot KLr^2} & \text{otherwise} \end{cases}$$

$$F_{aSPL} = 29.3 \cdot \text{ksi}$$

$$f_{aSPL} := \frac{P_{\max SPL}}{A_{gSPL}}$$

$$f_{aSPL} = 32.5 \cdot \text{ksi}$$

$$r_{cSPL} := \frac{f_{aSPL}}{F_{aSPL}}$$

$$r_{cSPL} = 111 \cdot \%$$

Output - Tension Strength of Splice Plate

$$T_{\max SPL} := P_{\max GPL}$$

$$T_{\max SPL} = 169.1 \cdot \text{kip}$$

- Gross Area:

$$F_{tGrossSPL} := 0.6 \cdot F_{ySPL}$$

$$F_{tGrossSPL} = 30.0 \cdot \text{ksi}$$

$$f_{tGrossSPL} := \frac{T_{\max SPL}}{A_{gSPL}}$$

$$f_{tGrossSPL} = 32.5 \cdot \text{ksi}$$

$$r_{tGrossSPL} := \frac{f_{tGrossSPL}}{F_{tGrossSPL}}$$

$$r_{tGrossSPL} = 108 \cdot \%$$

- Net Area

$$A_{enSPL} := \left[b_{SPL} - \left(d_{bGPL} + \frac{1}{8} \cdot \text{in} + \frac{1}{16} \cdot \text{in} \right) \right] \cdot t_{SPL}$$

$$A_{enSPL} = 4.15 \cdot \text{in}^2$$

$$f_{tNetSPL} := f_{tGrossSPL} \cdot \frac{A_{gSPL}}{A_{enSPL}}$$

$$f_{tNetSPL} = 40.8 \cdot \text{ksi}$$

$$F_{tNetSPL} := 0.5 \cdot F_{uSPL}$$

$$F_{tNetSPL} = 32.5 \cdot \text{ksi}$$

$$r_{tNetSPL} := \frac{f_{tNetSPL}}{F_{tNetSPL}}$$

$$r_{tNetSPL} = 125 \cdot \%$$

Output - Block Shear Strength of Splice Plate

$$A_{gv} := \left[(n_{bGPL} - 1) \cdot s_{bGPL} + \text{edge}_{bGPL} \right] \cdot t_{SPL}$$

$$A_{gv} = 46.48 \cdot \text{in}^2$$

$$A_{nv} := A_{gv} - \left[\left[d_{bGPL} + \left(\frac{1}{8} \cdot \text{in} \right) + \left(\frac{1}{16} \cdot \text{in} \right) \right] \cdot (n_{bGPL} - 0.5) \cdot (t_{SPL}) \right]$$

$$A_{nv} = 32.24 \cdot \text{in}^2$$

$$A_{nt} := \left[\text{edge}_{bGPL} - \frac{\left[d_{bGPL} + \left(\frac{1}{8} \cdot \text{in} \right) \right]}{2} \right] \cdot (t_{SPL})$$

$$A_{nt} = 2.11 \cdot \text{in}^2$$

$$F_{vbsSPL} := 0.30 \cdot F_{uSPL}$$

$$F_{vbsSPL} = 19.5 \cdot \text{ksi}$$

$$F_{tbsSPL} := 0.50 \cdot F_{uSPL}$$

$$F_{tbsSPL} = 32.5 \cdot \text{ksi}$$

$$T_{bsSPLall} := A_{nv} \cdot F_{vbsSPL} + A_{nt} \cdot F_{tbsSPL}$$

$$T_{bsSPLall} = 697.2 \cdot \text{kip}$$

$$r_{bsSPL} := \frac{T_{maxSPL}}{T_{bsSPLall}}$$

$$r_{bsGPL} = 24\%$$

Output - Bearing Strength: Splice Plate

$$F_{pSPL} := 1.2 \cdot F_{uSPL}$$

$$F_{pGPL} = 78.0 \cdot \text{ksi}$$

$$f_{pSPL} := \frac{P_{maxSPL}}{n_{bGPL} \cdot t_{SPL} \cdot d_{bGPL}}$$

$$f_{pSPL} = 14.3 \cdot \text{ksi}$$

$$r_{bSPL} := \frac{f_{pSPL}}{F_{pSPL}}$$

$$r_{bSPL} = 18\%$$

Output - Design Summary:

$$\text{results}_{TB} := \left(\frac{r_v}{\text{ASI}} \right)$$

$$\text{results}_{TB} = \left(\frac{94}{65} \right) \cdot \%$$

$$\text{results}_{Bar} := \frac{r_{pBar}}{\text{ASI}}$$


$$\text{results}_{Bar} = 15\%$$

$$\text{results}_{GPL} := \begin{pmatrix} r_{mGPL} \\ r_{cGPL} \\ r_{CcombGPL} \\ r_{vbGPL} \\ r_{bsGPL} \\ r_{tGrossGPL} \\ r_{tNetGPL} \\ r_{TcombGPL} \\ r_{vGrossGPL} \\ r_{vNetGPL} \\ r_{bGPL} \\ r_{vW} \\ r_{fW} \\ r_{vfW} \end{pmatrix} \cdot \left(\frac{1}{\text{ASI}} \right) \quad \text{results}_{GPL} = \begin{pmatrix} 4 \\ 83 \\ 87 \\ 98 \\ 18 \\ 81 \\ 94 \\ 98 \\ 13 \\ 20 \\ 14 \\ 21 \\ 11 \\ 24 \end{pmatrix} \cdot \%$$

$$\text{results}_{SPL} := \begin{pmatrix} r_{cSPL} \\ r_{tGrossSPL} \\ r_{tNetSPL} \\ r_{bsSPL} \\ r_{bSPL} \end{pmatrix} \cdot \left(\frac{1}{\text{ASI}} \right) \quad \text{results}_{SPL} = \begin{pmatrix} 84 \\ 81 \\ 94 \\ 18 \\ 14 \end{pmatrix} \cdot \%$$


$$\text{MaxUtilization} := \max(\text{results}_{Bar}, \text{results}_{TB}, \text{results}_{GPL}, \text{results}_{SPL})$$

$$\text{MaxUtilization} = 98\%$$

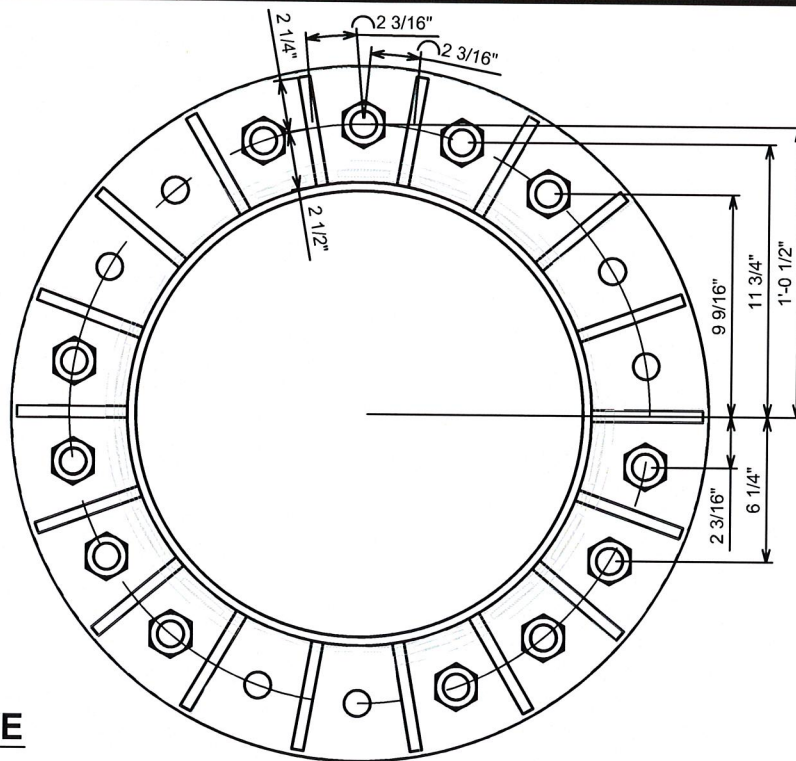

148.5-ft - FPL: ABOVE

SCALE: 1-1/2" = 1'

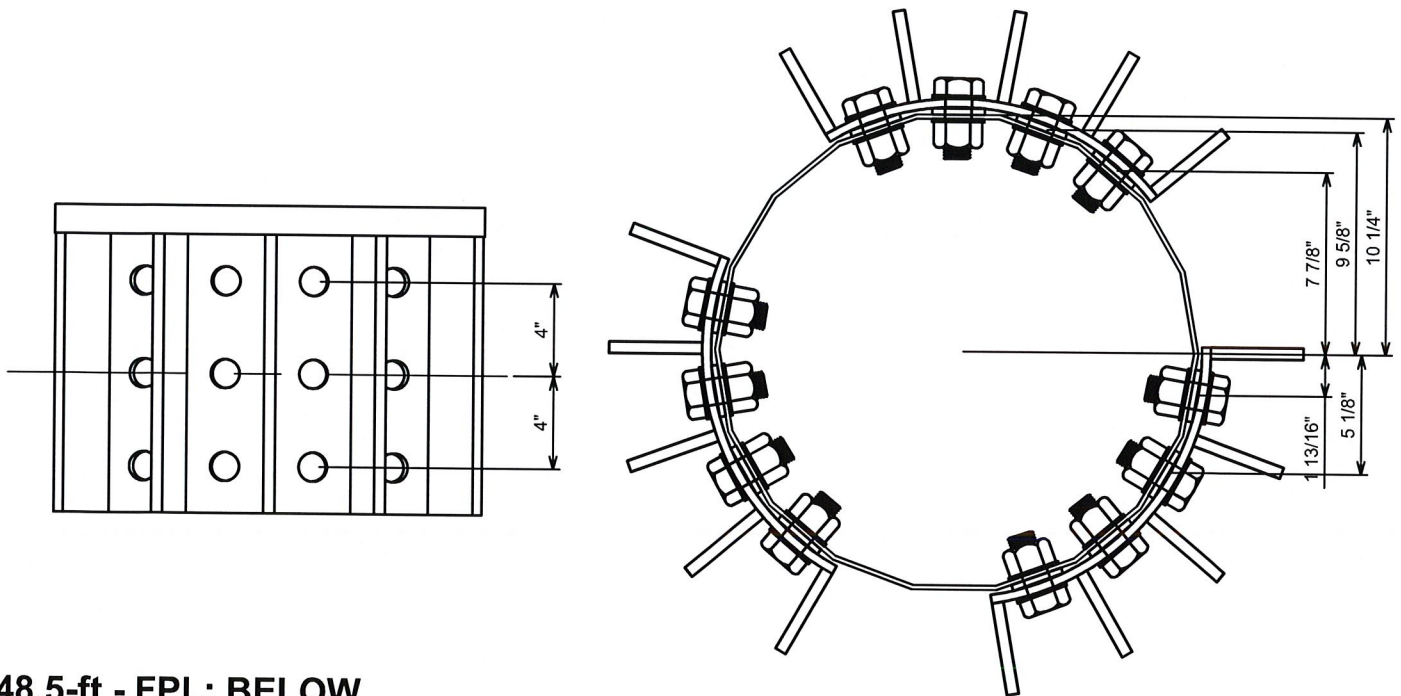

148.5-ft - FPL: BELOW

SCALE: 1-1/2" = 1'

PROJECT INFORMATION:

**WEST HAVEN-RT15 /
WOODBIDGE
CT46139-A**

370 ROCKLAND ROAD
GUILFORD, CT 06437
(NEW HAVEN)

O	1-28-13	PSAR
REV	DATE:	Issued For:

DRAWN BY: MER CHECKED BY: AVF

SHEET NUMBER:	REVISION:
FPL	0
	VSI #: 122449

PLANS PREPARED FOR:



5900 Broken Sound Parkway NW
Boca Raton, FL 33487-2797
Office (800) 487-7483

PLANS PREPARED BY:



2002 Production Drive
Apex, NC 27539
Office: (888) 321-6167
Fax: (919) 321-1768



148.5-ft - FLANGE PLATE w/ SP's
TIA-222-F

VSi Job No.: 122249
Date: 01/28/2013
Calculated by: MER

Input

- Reactions & Forces:

- $M := 52.8 \cdot \text{kip} \cdot \text{ft}$ = max moment reaction at top of base plate
 $P := 1.7 \cdot \text{kip}$ = max axial reaction at top of base plate
 $P_{ADD1} := 3.8 \cdot \text{kip}$ = additional axial force to SP on opposite side of SP (left side)
 $P_{ADD2} := 3.8 \cdot \text{kip}$ = additional axial force to SP on opposite side of SP (right side)

CONSTANTS:

$E \equiv 29000 \cdot \text{ksi}$
 $K \equiv 0.8$
 $ASI \equiv \frac{4}{3}$

- Shaft:

- $t_{\text{shaft}} := 0.375 \cdot \text{in}$ = thickness of shaft
 $F_{y\text{Shaft}} := 35 \cdot \text{ksi}$ = specified minimum yield stress of shaft

- Flange Plate:

- $t_{\text{fpl}} := 1.25 \cdot \text{in}$ = thickness of base plate
 $F_y := 50 \cdot \text{ksi}$ = specified minimum yield stress of shaft
 $a := 2.1875 \cdot \text{in}$ = distance from centerline of stiffener plate on left side to center of anchor rod
 $b := 2.1875 \cdot \text{in}$ = distance from centerline of stiffener plate on right side to center of anchor rod
 $y := 2.5 \cdot \text{in}$ = distance from shaft wall to center of anchor rod

- Stiffener Plates:

- SP on Left Side of AR:

- $b_{\text{SP1}} := 4.75 \cdot \text{in}$ = width of stiffener plate
 $t_{\text{SP1}} := 0.5 \cdot \text{in}$ = thickness of stiffener plate
 $L_{\text{SP1}} := 12.0 \cdot \text{in}$ = length of stiffener plate
 $\text{clip}_1 := 0.75 \cdot \text{in}$ = length of clip
 $t_{\text{VW1}} := 0.25 \cdot \text{in}$ = thickness of vertical weld
 $F_{y\text{SP1}} := 50 \cdot \text{ksi}$ = specified minimum yield stress of SP material
 $F_{\text{EXX1}} := 70 \cdot \text{ksi}$ = specified minimum ultimate stress of weld electrode
 $k_1 := b_{\text{SP1}} - y$ = distance from center of anchor rod to edge of base plate / edge of stiffener plate
 $k_1 = 2.250 \cdot \text{in}$

- SP on Right Side of AR:

$$b_{SP2} := 4.75 \cdot \text{in} \quad = \text{width of stiffener plate}$$

$$t_{SP2} := 0.5 \cdot \text{in} \quad = \text{thickness of stiffener plate}$$

$$L_{SP2} := 12.0 \cdot \text{in} \quad = \text{length of stiffener plate}$$

$$\text{clip}_2 := 0.75 \cdot \text{in} \quad = \text{length of clip}$$

$$t_{VW2} := 0.25 \cdot \text{in} \quad = \text{thickness of vertical weld}$$

$$F_{ySP2} := 50 \cdot \text{ksi} \quad = \text{specified minimum yield stress of SP material}$$

$$F_{EXX2} := 70 \cdot \text{ksi} \quad = \text{specified minimum ultimate stress of weld electrode}$$

$$k_2 := b_{SP2} - y \quad = \text{distance from center of anchor rod to edge of base plate / edge of stiffener plate}$$

$$k_2 = 2.250 \cdot \text{in}$$

- Flange Bolts:

$$Q := \begin{pmatrix} 1 \\ 3 \\ 3 \\ 3 \\ 2 \\ 0 \\ 0 \end{pmatrix} \quad d := \begin{pmatrix} 1 \cdot 12 + \frac{1}{2} \\ 11 + \frac{3}{4} \\ 9 + \frac{9}{6} \\ 2 + \frac{3}{16} \\ 6 + \frac{1}{4} \\ 0 \\ 0 \end{pmatrix} \cdot \text{in} \quad A_b := \begin{pmatrix} 0.785 \\ 0.785 \\ 0.785 \\ 0.785 \\ 0.785 \\ 0 \\ 0 \end{pmatrix} \text{in}^2 \quad F_t := \begin{pmatrix} 54.0 \\ 54.0 \\ 54.0 \\ 54.0 \\ 54.0 \\ 0 \\ 0 \end{pmatrix} \cdot \text{ksi}$$

Output - Anchor Rod, Deformation Method:

$$\sum \overrightarrow{(Q)} = 12$$

$$\text{sumQAd} := \sum \left(\overrightarrow{Q \cdot d^2 \cdot A_b} \right) \quad \text{sumQAd} = 780 \cdot \text{in}^4$$

$$R := \frac{M \cdot \overrightarrow{(d \cdot A_b)}}{\text{sumQAd}} + \frac{P \cdot A_b}{\sum \overrightarrow{(A_b \cdot Q)}}$$

$$f_t := \left(\frac{R}{A_b} \right) \quad r_{FB} := \left(\frac{f_t}{\text{ASI} \cdot F_t} \right)$$

$$R = \begin{pmatrix} 8.1 \\ 7.6 \\ 6.8 \\ 1.5 \\ 4.1 \\ 0.0 \\ 0.0 \end{pmatrix} \cdot \text{kip} \quad f_t = \begin{pmatrix} 10.3 \\ 9.7 \\ 8.7 \\ 2.0 \\ 5.3 \\ 0.0 \\ 0.0 \end{pmatrix} \cdot \text{ksi} \quad r_{FB} = \begin{pmatrix} 14 \\ 14 \\ 12 \\ 3 \\ 7 \\ 0 \\ 0 \end{pmatrix} \cdot \%$$

$$P_{\text{maxFP}} := R_0 + 2 \cdot R_1 + R_2$$

$$P_{\text{maxFP}} = 30.2 \cdot \text{kip}$$

ϕR_{nt} = nominal tension strength

d = distance from center

A = area of fastener

Q = quantity of fasteners

Output - Check Base Plate Flexure:

$$P_{\max FB} := \max(R)$$

$$P_{\max FB} = 8.1 \cdot \text{kip}$$

$$t := t_{fpl}$$

$$t = 1.25 \cdot \text{in}$$

$$k := \min(k_1, k_2)$$

$$k = 2.25 \cdot \text{in}$$

$$I_x := \frac{(a + b) \cdot t^3}{12}$$

$$I_x = 0.71 \cdot \text{in}^4$$

$$k_x := \frac{3 \cdot I_x}{y^3}$$

$$k_x = 0.14 \cdot \text{in}$$

$$S_x := \frac{I_x}{\left(\frac{t}{2}\right)}$$

$$S_x = 1.14 \cdot \text{in}^3$$

$$I_y := \frac{(y + k) \cdot t^3}{12}$$

$$I_y = 0.77 \cdot \text{in}^4$$

$$k_y := \begin{cases} \frac{3 \cdot I_y \cdot (3 \cdot a + b)^2}{2 \cdot a^3 \cdot b^2} & \text{if } a \geq b \\ \frac{3 \cdot I_y \cdot (3 \cdot b + a)^2}{2 \cdot b^3 \cdot a^2} & \text{if } a < b \end{cases}$$

$$k_y = 1.77 \cdot \text{in}$$

$$S_y := \frac{I_y}{\left(\frac{t}{2}\right)}$$

$$S_y = 1.24 \cdot \text{in}^3$$

$$M_{x\text{Max}} := \left(\frac{k_x}{k_x + k_y} \right) \cdot (P_{\max FB} \cdot y)$$

$$M_{x\text{Max}} = 0.1 \cdot \text{kip} \cdot \text{ft}$$

$$M'_{x\text{All}} := \text{ASI} \cdot \left[(0.75 \cdot F_y) \cdot S_x \right]$$

$$M'_{x\text{All}} = 4.7 \cdot \text{kip} \cdot \text{ft}$$

$$r_x := \frac{M_{x\text{Max}}}{M'_{x\text{All}}}$$

$$r_x = 3 \cdot \%$$

$$M_{y\text{Max}} := \begin{cases} \frac{k_y}{k_x + k_y} \cdot \left[\frac{P_{\max FB} \cdot a \cdot b^2}{(a + b)^2} \right] & \text{if } a \leq b \\ \frac{k_y}{k_x + k_y} \cdot \left[\frac{P_{\max FB} \cdot a^2 \cdot b}{(a + b)^2} \right] & \text{if } a > b \end{cases}$$

$$M_{y\text{Max}} = 0.3 \cdot \text{kip} \cdot \text{ft}$$

$$M'_{y\text{All}} := \text{ASI} \cdot \left[(0.75 \cdot F_y) \cdot S_y \right]$$

$$M'_{y\text{All}} = 5.2 \cdot \text{kip} \cdot \text{ft}$$

$$r_y := \frac{M_{yMax}}{M'_{yAll}}$$

$$r_y = 7\%$$

$$r_{FPL} := \sqrt{r_x^2 + r_y^2}$$

$$r_{FPL} = 7\%$$

$$P_{maxShaft} := \left(\frac{k_x}{k_x + k_y} \right) \cdot P_{maxFB}$$

$$P_{maxShaft} = 0.6 \cdot \text{kip}$$

$$P_{tMaxSP} := \left(\frac{k_y}{k_x + k_y} \right) \cdot P_{maxFB}$$

$$P_{tMaxSP} = 7.5 \cdot \text{kip}$$

Output - Calculate Forces in TSP / SP's:

$$l := a + b$$

$$l = 4.4 \cdot \text{in}$$

$$P_{maxSP1} := \frac{P_{tMaxSP} \cdot b^2}{l^3} \cdot (b + 3 \cdot a)$$

$$P_{maxSP1} = 3.8 \cdot \text{kip}$$

$$P_{maxSP2} := \frac{P_{tMaxSP} \cdot a^2}{l^3} \cdot (a + 3 \cdot b)$$

$$P_{maxSP2} = 3.8 \cdot \text{kip}$$

$$P_{tMaxSP1} := P_{maxSP1} + P_{ADD1}$$

$$P_{tMaxSP1} = 7.6 \cdot \text{kip}$$

$$P_{tMaxSP2} := P_{maxSP2} + P_{ADD2}$$

$$P_{tMaxSP2} = 7.6 \cdot \text{kip}$$

Output - Calculate SP Section Properties (LEFT Side):

$$L_{VW1} := L_{SP1} - \text{clip}_1$$

$$L_{VW1} = 11.25 \cdot \text{in}$$

$$L_{HW1} := b_{SP1} - \text{clip}_1$$

$$L_{HW1} = 4.00 \cdot \text{in}$$

$$\theta_1 := \text{atan} \left(\frac{b_{SP1}}{L_{SP1}} \right)$$

$$\theta_1 = 21.60 \cdot \text{deg}$$

$$B_1 := L_{SP1} \cdot \sin(\theta_1)$$

$$B_1 = 4.42 \cdot \text{in}$$

$$N_{B1} := \frac{\text{clip}_1}{(\sin(\theta_1) + \cos(\theta_1))}$$

$$N_{B1} = 0.578 \cdot \text{in}$$

$$N_1 := \frac{N_{B1}}{B_1}$$

$$N_1 = 0.131$$

$$L_1 := \sqrt{L_{SP1}^2 + b_{SP1}^2}$$

$$L_1 = 12.91 \cdot \text{in}$$

$$r_1 := \frac{t_{SP1}}{\sqrt{12}}$$

$$r_1 = 0.144 \cdot \text{in}$$

$$x_1 := \frac{b_{SP1}}{2}$$

$$x_1 = 2.38 \cdot \text{in}$$

Output - Calculate Compressive Strength of SP:

$$C_{c1} := \sqrt{\frac{2 \cdot \pi^2 \cdot E}{F_{ySP1}}}$$

$$C_{c1} = 107.0$$

$$KLr_1 := \frac{K \cdot L_1}{r_1}$$

$$KLr_1 = 71.5$$

$$F_{crB1} := \begin{cases} \left[\frac{1 - \frac{(KLr_1)^2}{2 \cdot C_{c1}^2}}{2 \cdot C_{c1}^2} \right] \cdot F_{ySP1} & \text{if } KLr_1 < C_{c1} \\ \left[\frac{5}{3} + \frac{3}{8} \cdot \left(\frac{KLr_1}{C_{c1}} \right) - \frac{(KLr_1)^3}{8 \cdot C_{c1}^3} \right] & \\ \left[\frac{12 \cdot \pi^2 \cdot E}{23 \cdot (KLr_1)^2} \right] & \text{if } KLr_1 \geq C_{c1} \end{cases}$$

$$F_{crB1} = 20.7 \cdot \text{ksi}$$

$$\Delta F_{cr1} := F_{ySP1} - F_{crB1}$$

$$\Delta F_{cr1} = 29.3 \cdot \text{ksi}$$

$$P'_{allSP1} := \left[\frac{t_{SP1} \cdot B_1^2}{6 \cdot x_1} \cdot \left[3 \cdot F_{ySP1} \cdot (1 - N_1^2) - 2 \cdot (\Delta F_{cr1}) \cdot (1 - N_1^3) \right] \right] \cdot \text{ASI}$$

$$P'_{allSP1} = 81.1 \cdot \text{kip}$$

$$r_{cSP1} := \frac{P_{tMaxSP1}}{P'_{allSP1}}$$

$$r_{cSP1} = 9\%$$

Output - Calculate Shear and Tensile Strength of CAN-SP:

- Calculate Forces in SP:

$$h_{V1} := \text{clip}_1 + \frac{L_{VW1}}{2}$$

$$h_{V1} = 6.38 \cdot \text{in}$$

$$V_{maxV1} := P_{tMaxSP1} \quad = \text{shear on Vertical leg}$$

$$V_{maxV1} = 7.6 \cdot \text{kip}$$

$$T_{maxV1} := \frac{P_{tMaxSP1} \cdot x_1}{h_{V1}} \quad = \text{max tension on Vertical leg}$$

$$T_{maxV1} = 2.8 \cdot \text{kip}$$

$$V_{maxH1} := \frac{P_{tMaxSP1} \cdot x_1}{h_{V1}} \quad = \text{shear on Horizontal leg}$$

$$V_{maxH1} = 2.8 \cdot \text{kip}$$

$$T_{maxH1} := P_{tMaxSP1} \quad = \text{tension on Horizontal leg}$$

$$T_{maxH1} = 7.6 \cdot \text{kip}$$

- Shear Strength of Vertical Leg of SP:

$$V'_{allV1} := \left[(0.4 \cdot F_{ySP1}) \cdot (L_{VW1} \cdot t_{SP1}) \right] \cdot \text{ASI}$$

$$V'_{allV1} = 150.0 \cdot \text{kip}$$

$$r_{vV1} := \frac{V_{maxV1}}{V'_{allV1}}$$

$$r_{vV1} = 5\%$$

- Tensile Strength of Vertical Leg of SP:

$$T_{allV1} := \left[(0.6 \cdot F_{ySP1}) \cdot (L_{VW1} \cdot t_{SP1}) \right] \cdot ASI$$

$$T_{allV1} = 225.0 \cdot \text{kip}$$

$$r_{tV1} := \frac{T_{maxV1}}{T_{allV1}}$$

$$r_{tV1} = 1\%$$

- Combined Tension & Shear Strength of Vertical Leg of SP:

$$r_{V1} := \left(\frac{T_{maxV1}}{T_{allV1}} \right) + \left(\frac{V_{maxV1}}{V'_{allV1}} \right)^2$$

$$r_{V1} = 2\%$$

- Shear Strength of Horizontal Leg of SP:

$$V'_{allH1} := \left[(0.4 \cdot F_{ySP1}) \cdot (L_{HW1} \cdot t_{SP1}) \right] \cdot ASI$$

$$V'_{allH1} = 53.3 \cdot \text{kip}$$

$$r_{vH1} := \frac{V_{maxH1}}{V'_{allH1}}$$

$$r_{vH1} = 5\%$$

- Tensile Strength of Horizontal Leg of SP:

$$T'_{allH1} := \left[(0.6 \cdot F_{ySP1}) \cdot (L_{HW1} \cdot t_{SP1}) \right] \cdot ASI$$

$$T'_{allH1}$$

$$r_{tH1} := \frac{T_{maxH1}}{T'_{allH1}}$$

$$r_{tH1} = 9\%$$

- Combined Tension & Shear Strength of Horizontal Leg of SP:

$$r_{H1} := \left(\frac{T_{maxH1}}{T'_{allH1}} \right) + \left(\frac{V_{maxH1}}{V'_{allH1}} \right)^2$$

$$r_{H1} = 10\%$$

Output - Check Shear and Tensile Strength of Vertical SP Weld:

$$\theta_v \equiv 0 \cdot \text{deg}$$

$$F_{w_v1} := 0.30 \cdot F_{EXX1} \cdot \left(1.0 + 0.50 \cdot \sin(\theta_v) \right)^{1.5}$$

$$F_{w_v1} = 21.0 \cdot \text{ksi}$$

$$\theta_t \equiv 90 \cdot \text{deg}$$

$$F_{w_t1} := 0.30 \cdot F_{EXX1} \cdot \left(1.0 + 0.50 \cdot \sin(\theta_t) \right)^{1.5}$$

$$F_{w_t1} = 31.5 \cdot \text{ksi}$$

- Shear Strength of Vertical Weld:

$$A_{wV1} := (0.707 \cdot t_{VW1}) \cdot L_{VW1}$$

$$A_{wV1} = 1.99 \cdot \text{in}^2$$

$$V'_{allVw1} := \left[2 \cdot (F_{w_v1} \cdot A_{wV1}) \right] \cdot ASI$$

$$V'_{allVw1} = 111 \cdot \text{kip}$$

$$r_{vVw1} := \frac{V_{maxV1}}{V'_{allVw1}}$$

$$r_{vVw1} = 7\%$$

- Tensile Strength of Vertical Weld:

$$T'_{allVw1} := \left[2 \cdot (F_{w_t1} \cdot A_{wV1}) \right] \cdot ASI$$

$$T'_{allVw1} = 167 \cdot \text{kip}$$

$$r_{tVw1} := \frac{T_{maxV1}}{T'_{allVw1}}$$

$$r_{tVw1} = 2 \cdot \%$$

- Combined Tension & Shear Strength of Vertical Weld:

$$r_{Vw1} := \left(\frac{T_{maxV1}}{T'_{allVw1}} \right) + \left(\frac{V_{maxV1}}{V'_{allVw1}} \right)^2$$

$$r_{Vw1} = 2 \cdot \%$$

Output - Check Design Shaft Punching Shear:

$$V_{maxPS1} := T_{maxV1}$$

$$V_{maxPS1} = 2.8 \cdot \text{kip}$$

$$V'_{all1} := 2 \cdot \left[(0.4 \cdot F_{yShaft}) \cdot (t_{shaft} \cdot L_{VW1}) \right] \cdot ASI$$

$$V'_{all1} = 157.5 \cdot \text{kip}$$

$$r_{vPS1} := \frac{V_{maxPS1}}{V'_{all1}}$$

$$r_{vPS1} = 2 \cdot \%$$

Output - Calculate SP Section Properties (RIGHT Side):

$$L_{VW2} := L_{SP2} - \text{clip}_2$$

$$L_{VW2} = 11.25 \cdot \text{in}$$

$$L_{HW2} := b_{SP2} - \text{clip}_2$$

$$L_{HW2} = 4.00 \cdot \text{in}$$

$$\theta_2 := \text{atan} \left(\frac{b_{SP2}}{L_{SP2}} \right)$$

$$\theta_2 = 21.60 \cdot \text{deg}$$

$$B_2 := L_{SP2} \cdot \sin(\theta_2)$$

$$B_2 = 4.42 \cdot \text{in}$$

$$N_{B2} := \frac{\text{clip}_2}{(\sin(\theta_2) + \cos(\theta_2))}$$

$$N_{B2} = 0.578 \cdot \text{in}$$

$$N_2 := \frac{N_{B2}}{B_2}$$

$$N_2 = 0.131$$

$$L_2 := \sqrt{L_{SP2}^2 + b_{SP2}^2}$$

$$L_2 = 12.91 \cdot \text{in}$$

$$r_2 := \frac{t_{SP2}}{\sqrt{12}}$$

$$r_2 = 0.144 \cdot \text{in}$$

$$x_2 := \frac{b_{SP2}}{2}$$

$$x_2 = 2.38 \cdot \text{in}$$

Output - Calculate Compressive Strength of SP:

$$C_{c2} := \sqrt{\frac{2 \cdot \pi^2 \cdot E}{F_{ySP2}}}$$

$$C_{c2} = 107.0$$

$$KLr_2 := \frac{K \cdot L_2}{r_2}$$

$$KLr_2 = 71.5$$

$$F_{crB2} := \begin{cases} \left[1 - \frac{(KLr_2)^2}{2 \cdot C_{c2}^2} \right] \cdot F_{ySP2} & \text{if } KLr_2 < C_{c2} \\ \frac{5}{3} + \frac{3}{8} \cdot \left(\frac{KLr_2}{C_{c2}} \right) - \frac{(KLr_2)^3}{8 \cdot C_{c2}^3} & \\ \left[\frac{12 \cdot \pi^2 \cdot E}{23 \cdot (KLr_2)^2} \right] & \text{if } KLr_2 \geq C_{c2} \end{cases}$$

$$F_{crB2} = 20.7 \cdot \text{ksi}$$

$$\Delta F_{cr2} := F_{ySP2} - F_{crB2}$$

$$\Delta F_{cr2} = 29.3 \cdot \text{ksi}$$

$$P'_{allSP2} := \left[\frac{t_{SP2} \cdot B_2^2}{6 \cdot x_2} \cdot \left[3 \cdot F_{ySP2} \cdot (1 - N_2^2) - 2 \cdot (\Delta F_{cr2}) \cdot (1 - N_2^3) \right] \right] \cdot \text{ASI}$$

$$P'_{allSP2} = 81.1 \cdot \text{kip}$$

$$r_{cSP2} := \frac{P_{tMaxSP2}}{P'_{allSP2}}$$

$$r_{cSP2} = 9. \%$$

Output - Calculate Shear and Tensile Strength of CAN-SP:

- Calculate Forces in SP:

$$h_{V2} := clip_2 + \frac{L_{VW2}}{2}$$

$$h_{V2} = 6.38 \cdot \text{in}$$

$$V_{maxV2} := P_{tMaxSP2} \quad = \text{shear on Vertical leg}$$

$$V_{maxV2} = 7.6 \cdot \text{kip}$$

$$T_{maxV2} := \frac{P_{tMaxSP2} \cdot x_2}{h_{V2}} \quad = \text{max tension on Vertical leg}$$

$$T_{maxV2} = 2.8 \cdot \text{kip}$$

$$V_{maxH2} := \frac{P_{tMaxSP2} \cdot x_2}{h_{V2}} \quad = \text{shear on Horizontal leg}$$

$$V_{maxH2} = 2.8 \cdot \text{kip}$$

$$T_{maxH2} := P_{tMaxSP2} \quad = \text{tension on Horizontal leg}$$

$$T_{maxH2} = 7.6 \cdot \text{kip}$$

- Shear Strength of Vertical Leg of SP:

$$V'_{allV2} := \left[(0.4 \cdot F_{ySP2}) \cdot (L_{VW2} \cdot t_{SP2}) \right] \cdot \text{ASI}$$

$$V'_{allV2} = 150.0 \cdot \text{kip}$$

$$r_{vV2} := \frac{V_{maxV2}}{V'_{allV2}}$$

$$r_{vV2} = 5. \%$$

- Tensile Strength of Vertical Leg of SP:

$$T_{allV2} := \left[(0.6 \cdot F_{ySP2}) \cdot (L_{VW2} \cdot t_{SP2}) \right] \cdot \text{ASI}$$

$$T_{allV2} = 225.0 \cdot \text{kip}$$

$$r_{tV2} := \frac{T_{maxV2}}{T_{allV2}}$$

$$r_{tV2} = 1. \%$$

- Combined Tension & Shear Strength of *Vertical Leg* of SP:

$$r_{V2} := \left(\frac{T_{\max V2}}{T_{\text{all}V2}} \right) + \left(\frac{V_{\max V2}}{V'_{\text{all}V2}} \right)^2 \quad r_{V2} = 2\%$$

- Shear Strength of *Horizontal Leg* of SP:

$$V'_{\text{all}H2} := \left[(0.4 \cdot F_{ySP2}) \cdot (L_{HW2} \cdot t_{SP2}) \right] \cdot \text{ASI} \quad V'_{\text{all}H2} = 53.3 \cdot \text{kip}$$

$$r_{VH2} := \frac{V_{\max H2}}{V'_{\text{all}H2}} \quad r_{VH2} = 5\%$$

- Tensile Strength of *Horizontal Leg* of SP:

$$T'_{\text{all}H2} := \left[(0.6 \cdot F_{ySP2}) \cdot (L_{HW2} \cdot t_{SP2}) \right] \cdot \text{ASI} \quad T'_{\text{all}H2} = 80.0 \cdot \text{kip}$$

$$r_{tH2} := \frac{T_{\max H2}}{T'_{\text{all}H2}} \quad r_{tH2} = 9\%$$

- Combined Tension & Shear Strength of *Horizontal Leg* of SP:

$$r_{H2} := \left(\frac{T_{\max H2}}{T'_{\text{all}H2}} \right) + \left(\frac{V_{\max H2}}{V'_{\text{all}H2}} \right)^2 \quad r_{H2} = 10\%$$

Output - Check Shear and Tensile Strength of Vertical SP Weld:

$$\theta_v \equiv 0 \cdot \text{deg}$$

$$F_{w_v2} := 0.30 \cdot F_{EXX2} \cdot \left(1.0 + 0.50 \cdot \sin(\theta_v)^{1.5} \right) \quad F_{w_v2} = 21.0 \cdot \text{ksi}$$

$$\theta_t \equiv 90 \cdot \text{deg}$$

$$F_{w_t2} := 0.30 \cdot F_{EXX2} \cdot \left(1.0 + 0.50 \cdot \sin(\theta_t)^{1.5} \right) \quad F_{w_t2} = 31.5 \cdot \text{ksi}$$

- Shear Strength of Vertical Weld:

$$A_{wV2} := (0.707 \cdot t_{wV2}) \cdot L_{wV2} \quad A_{wV2} = 1.99 \cdot \text{in}^2$$

$$V'_{\text{all}Vw2} := \left[2 \cdot (F_{w_v2} \cdot A_{wV2}) \right] \cdot \text{ASI} \quad V'_{\text{all}Vw2} = 111 \cdot \text{kip}$$

$$r_{Vw2} := \frac{V_{\max V2}}{V'_{\text{all}Vw2}} \quad r_{Vw2} = 7\%$$

- Tensile Strength of Vertical Weld:

$$T'_{\text{all}Vw2} := \left[2 \cdot (F_{w_t2} \cdot A_{wV2}) \right] \cdot \text{ASI} \quad T'_{\text{all}Vw2} = 167 \cdot \text{kip}$$

$$r_{tVw2} := \frac{T_{\max V2}}{T'_{\text{all}Vw2}} \quad r_{tVw2} = 2\%$$

- Combined Tension & Shear Strength of Vertical Weld:

$$r_{Vw2} := \left(\frac{T_{\max V2}}{T'_{\text{all}Vw2}} \right) + \left(\frac{V_{\max V2}}{V'_{\text{all}Vw2}} \right)^2 \quad r_{Vw2} = 2\%$$

Output - Check Design Shaft Punching Shear:

$$V_{\max PS2} := T_{\max V2}$$

$$V_{\max PS2} = 2.8 \cdot \text{kip}$$

$$V'_{all2} := 2 \cdot \left[(0.4 \cdot F_{y \text{ Shaft}}) \cdot (t_{\text{shaft}} \cdot L_{VW2}) \right] \cdot ASI$$

$$V'_{all2} = 157.5 \cdot \text{kip}$$

$$r_{VPS2} := \frac{V_{\max PS2}}{V'_{all2}}$$

$$r_{VPS2} = 2. \%$$

Output - Results Summary:

- Anchor Rods & Base Plate:

$$\text{result}_{FB} := \max(r_{FB})$$

$$\text{result}_{FB} = 14. \%$$

$$\text{result}_{FPL} := \begin{pmatrix} r_x \\ r_y \\ r_{FPL} \end{pmatrix}$$

$$\text{result}_{FPL} = \begin{pmatrix} 3 \\ 7 \\ 7 \end{pmatrix} \cdot \%$$

$$\text{MaxUtilization}_{FB_FPL} := \max(\text{result}_{FB}, \text{result}_{FPL})$$

$$\text{MaxUtilization}_{FB_FPL} = 14. \%$$

- SP on Left Side:

$$\text{result}_{SP1} := \begin{pmatrix} r_{cSP1} \\ r_{vV1} \\ r_{tV1} \\ r_{V1} \\ r_{vH1} \\ r_{tH1} \\ r_{H1} \end{pmatrix}$$

$$\text{result}_{SP1} = \begin{pmatrix} 9 \\ 5 \\ 1 \\ 2 \\ 5 \\ 9 \\ 10 \end{pmatrix} \cdot \%$$

$$\text{result}_{SPweld1} := \begin{pmatrix} r_{vVw1} \\ r_{tVw1} \\ r_{Vw1} \end{pmatrix}$$

$$\text{result}_{SPweld1} = \begin{pmatrix} 7 \\ 2 \\ 2 \end{pmatrix} \cdot \%$$

$$\text{result}_{\text{shaft1}} := r_{VPS1}$$

$$\text{result}_{\text{shaft1}} = 2. \%$$

$$\text{MaxUtilization}_{SP1} := \max(\text{result}_{SP1}, \text{result}_{SPweld1}, \text{result}_{\text{shaft1}})$$

$$\text{MaxUtilization}_{SP1} = 10. \%$$

- SP on Right Side:

$$\text{result}_{\text{SP2}} := \begin{pmatrix} r_{\text{cSP2}} \\ r_{\text{vV2}} \\ r_{\text{tV2}} \\ r_{\text{V2}} \\ r_{\text{vH2}} \\ r_{\text{tH2}} \\ r_{\text{H2}} \end{pmatrix} \quad \text{result}_{\text{SP2}} = \begin{pmatrix} 9 \\ 5 \\ 1 \\ 2 \\ 5 \\ 9 \\ 10 \end{pmatrix} \cdot \%$$

$$\text{result}_{\text{SPweld2}} := \begin{pmatrix} r_{\text{vVw2}} \\ r_{\text{tVw2}} \\ r_{\text{Vw2}} \end{pmatrix} \quad \text{result}_{\text{SPweld2}} = \begin{pmatrix} 7 \\ 2 \\ 2 \end{pmatrix} \cdot \%$$

$$\text{result}_{\text{shaft2}} := r_{\text{vPS2}} \quad \text{result}_{\text{shaft2}} = 2 \cdot \%$$

$$\text{MaxUtilization_SP2} := \max(\text{result}_{\text{SP2}}, \text{result}_{\text{SPweld2}}, \text{result}_{\text{shaft2}}) \quad \text{MaxUtilization_SP2} = 10 \cdot \%$$

$$\text{MaxUtilization} := \max(\text{MaxUtilization_FB_FPL}, \text{MaxUtilization_SP1}, \text{MaxUtilization_SP2}) \quad \text{MaxUtilization} = 14 \cdot \%$$

$t_{\text{SP1}} = 0.500 \cdot \text{in}$	$t_{\text{SP2}} = 0.500 \cdot \text{in}$
$b_{\text{SP1}} = 4.750 \cdot \text{in}$	$b_{\text{SP2}} = 4.750 \cdot \text{in}$
$L_{\text{SP1}} = 12.00 \cdot \text{in}$	$L_{\text{SP2}} = 12.00 \cdot \text{in}$

BOF-VP Bolts:

Input

- Reactions:

$$\begin{aligned} M &:= 52.8 \cdot \text{kip} \cdot \text{ft} && = \text{maximum moment on cross section} \\ V &:= 1.7 \cdot \text{kip} && = \text{maximum axial force on cross section} \\ P &:= 1.7 \cdot \text{kip} && = \text{maximum axial force on cross section} \end{aligned}$$

CONSTANTS:

$$\text{ASI} := \frac{4}{3}$$

- Flange Plate / Bolt Properties:

$$\begin{aligned} d_m &:= 2.5 \cdot \text{in} && = \text{distance from BOF-HP bolts to BOF-VP bolts} \\ P_{\text{maxFP}} &:= 30.2 \cdot \text{kip} && = \text{total tension in BOF-HP bolts} \end{aligned}$$

- BOF Bolts - Horizontal Layout:

$$\text{FBgrade} := \text{"A325-N"}$$

$$\begin{aligned} Q &:= \begin{pmatrix} 1 \\ 3 \\ 3 \\ 3 \\ 2 \\ 0 \\ 0 \end{pmatrix} & d &:= \begin{pmatrix} 1 \cdot 12 + \frac{1}{2} \\ 11 + \frac{3}{4} \\ 9 + \frac{9}{6} \\ 2 + \frac{3}{16} \\ 6 + \frac{1}{4} \\ 0 \\ 0 \end{pmatrix} \cdot \text{in} & A_b &:= \begin{pmatrix} 0.994 \\ 0.994 \\ 0.994 \\ 0.994 \\ 0.994 \\ 0 \\ 0 \end{pmatrix} \cdot \text{in}^2 & F_v &:= \begin{pmatrix} 21.0 \\ 21.0 \\ 21.0 \\ 21.0 \\ 21.0 \\ 0 \\ 0 \end{pmatrix} \cdot \text{ksi} \end{aligned}$$

- BOF Bolts - Vertical Layout:

$$n_{\text{row}} := 3 \quad = \text{number of rows of BOF-VP bolts}$$

$$\begin{aligned} Q_1 &:= \begin{pmatrix} 2 \\ 1 \\ 0 \\ 0 \\ 0 \end{pmatrix} & d_1 &:= \begin{pmatrix} 4 \\ 0 \\ 0 \\ 0 \\ 0 \end{pmatrix} \cdot \text{in} & A_{b1} &:= \begin{pmatrix} 0.994 \\ 0.994 \\ 0 \\ 0 \\ 0 \end{pmatrix} \cdot \text{in}^2 \end{aligned}$$

$$\begin{aligned} n_{\text{col}} &:= \sum \overrightarrow{(Q)} \\ T_{n1} &:= \frac{V}{n_{\text{col}} \sum \overrightarrow{(Q_1)}} & T_n &:= \begin{pmatrix} T_{n1} \\ T_{n1} \\ 0 \\ 0 \\ 0 \end{pmatrix} \end{aligned}$$

Output - Allowable Bolt Shear:

$$n_{\text{bolts}} := n_{\text{row}} \sum (Q) \quad n_{\text{bolts}} = 36$$

$$\text{sumQAd} := \sum \left(n_{\text{row}} \cdot Q \cdot d^2 \cdot A_b \right) \quad \text{sumQAd} = 2963 \cdot \text{in}^4$$

$$V_{\text{max}} := \frac{M \cdot (d \cdot A_b)}{\text{sumQAd}} + \frac{P \cdot A_b}{\sum (A_b \cdot Q)}$$

$$f_v := \left(\frac{V_{\text{max}}}{A_b} \right) \quad r_v := \left(\frac{f_v}{\text{ASI} \cdot F_v} \right)$$

$$V_{\text{max}} = \begin{pmatrix} 2.8 \\ 2.6 \\ 2.4 \\ 0.6 \\ 1.5 \\ 0.0 \\ 0.0 \end{pmatrix} \cdot \text{kip} \quad f_v = \begin{pmatrix} 2.8 \\ 2.7 \\ 2.4 \\ 0.6 \\ 1.5 \\ 0.0 \\ 0.0 \end{pmatrix} \cdot \text{ksi} \quad r_v = \begin{pmatrix} 10 \\ 9 \\ 9 \\ 2 \\ 5 \\ 0 \\ 0 \end{pmatrix} \cdot \%$$

Output - Allowable Combined Bolt Tension & Shear:

$$f_{v1} := \max(f_v)$$

$$F_t := \begin{cases} \sqrt{(ASI \cdot 44 \cdot \text{ksi})^2 - 4.39 \cdot f_{v1}^2} & \text{if FBgrade} = \text{"A325-N"} \\ \sqrt{(ASI \cdot 54 \cdot \text{ksi})^2 - 3.75 \cdot f_{v1}^2} & \text{if FBgrade} = \text{"A490-N"} \\ \sqrt{(ASI \cdot 44 \cdot \text{ksi})^2 - 2.15 \cdot f_{v1}^2} & \text{if FBgrade} = \text{"A325-X"} \\ \sqrt{(ASI \cdot 54 \cdot \text{ksi})^2 - 1.82 \cdot f_{v1}^2} & \text{if FBgrade} = \text{"A490-X"} \\ 0 \cdot \text{ksi} & \text{otherwise} \end{cases}$$

$$F_t = 58.369 \cdot \text{ksi}$$

$$n_{\text{bolts1}} := n_{\text{col}} \sum (Q_1)$$

$$n_{\text{bolts1}} = 36$$

$$\text{sumQAd}_1 := n_{\text{col}} \sum \left(Q_1 \cdot d_1^2 \cdot A_{b1} \right)$$

$$\text{sumQAd}_1 = 382 \cdot \text{in}^4$$

$$M_t := P_{\text{maxFP}} \cdot d_m$$

$$M_t = 6.29 \cdot \text{kip} \cdot \text{ft}$$

$$T_{\text{max}} := T_n + \frac{M_t \cdot (d_1 \cdot A_{b1})}{\text{sumQAd}_1}$$

$$f_t := \left(\frac{T_{\text{max}}}{A_{b1}} \right) \quad r_{vt} := \left(\frac{f_t}{F_t} \right)$$


$$T_{\text{max}} = \begin{pmatrix} 0.8 \\ 0.0 \\ 0.0 \\ 0.0 \\ 0.0 \\ 0.0 \end{pmatrix} \cdot \text{kip} \quad f_t = \begin{pmatrix} 0.8 \\ 0.0 \\ 0.0 \\ 0.0 \\ 0.0 \\ 0.0 \end{pmatrix} \cdot \text{ksi} \quad r_{vt} = \begin{pmatrix} 1 \\ 0 \\ 0 \\ 0 \\ 0 \\ 0 \end{pmatrix} \cdot \%$$

Output - Results Summary

$$\text{result}_{\text{FlangeBolts}} := \begin{pmatrix} \max(r_v) \\ \max(r_{vt}) \end{pmatrix} \quad \text{result}_{\text{FlangeBolts}} = \begin{pmatrix} 10 \\ 1 \end{pmatrix} \cdot \%$$


$$\text{Max}_{\text{Utilization}} := \max(\text{result}_{\text{FlangeBolts}})$$

$$\text{Max}_{\text{Utilization}} = 10 \cdot \%$$

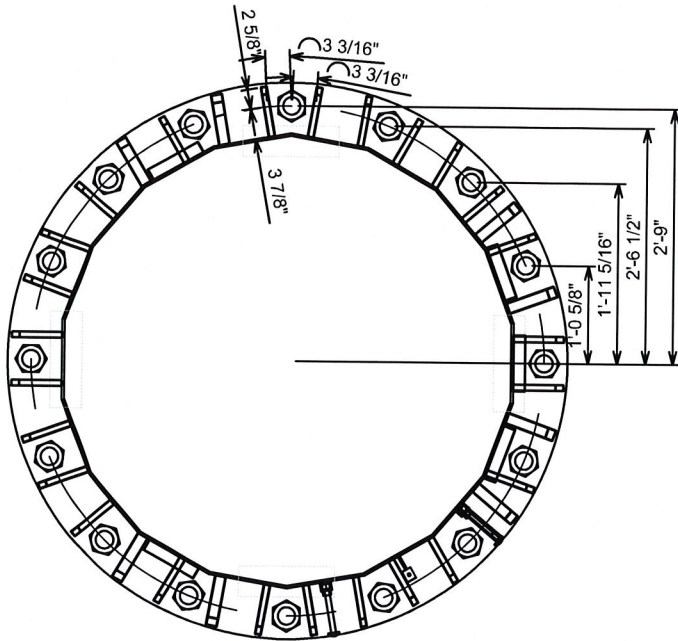


BASE PLATE LAYOUT - CASE #1

SCALE: 1/2" = 1'

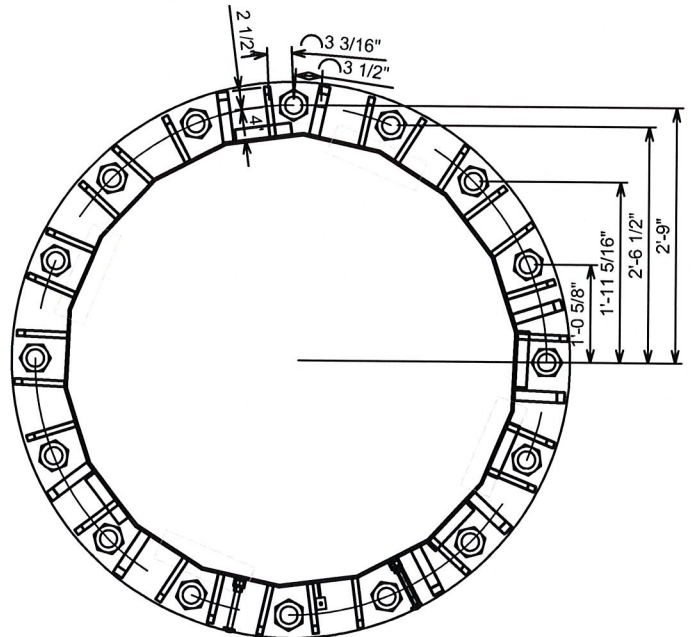


BASE PLATE LAYOUT - CASE #2

SCALE: 1/2" = 1'

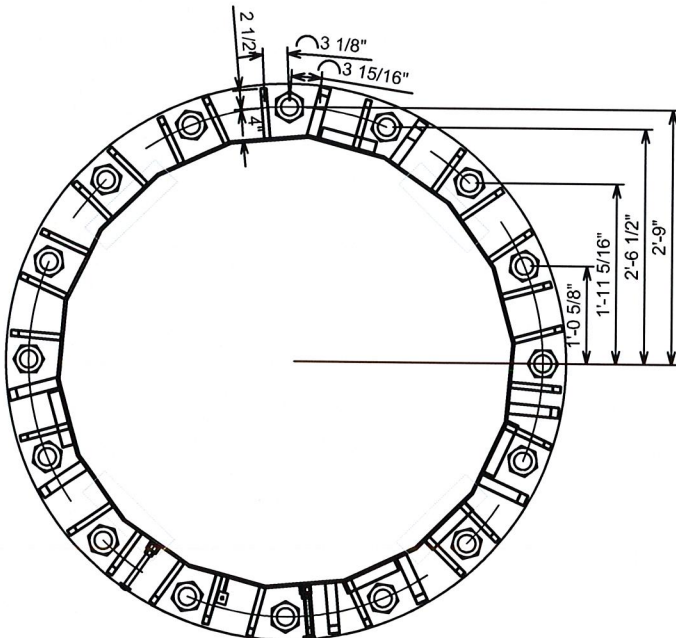

BASE PLATE LAYOUT - CASE #3

SCALE: 1/2" = 1'

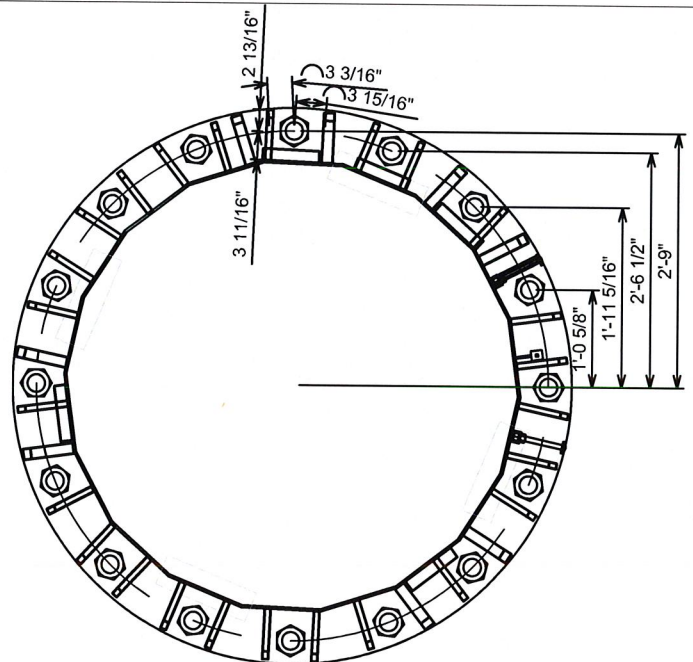

BASE PLATE LAYOUT - CASE #4

SCALE: 1/2" = 1'

PROJECT INFORMATION:

**WEST HAVEN-RT15 /
WOODBIDGE
CT46139-A**

370 ROCKLAND ROAD
GUILFORD, CT 06437
(NEW HAVEN)

O	1-28-13	PSAR
REV	DATE:	Issued For:

DRAWN BY: MER CHECKED BY: AVF

SHEET NUMBER:

BPL

REVISION:

0

VSI #: 122449

PLANS PREPARED FOR:



5900 Broken Sound Parkway NW
Boca Raton, FL 33487-2797
Office (800) 487-7483

PLANS PREPARED BY:



2002 Production Drive
Apex, NC 27539
Office: (888) 321-6167
Fax: (919) 321-1768

**BASE PLATE w/ TSP & SP's****TIA-222-F**

Case #1

VSi Job No.: 122249

Date: 01/28/2013

Calculated by: MER

Input**- Reactions & Forces:**

- $M := 3801 \cdot \text{kip} \cdot \text{ft}$ = max moment reaction at top of base plate
 $P := 41 \cdot \text{kip}$ = max axial reaction at top of base plate
 $P_{\text{ADD1}} := 0 \cdot \text{kip}$ = additional axial force to SP on opposite side of SP (left side)
 $P_{\text{ADD2}} := 0 \cdot \text{kip}$ = additional axial force to SP on opposite side of SP (right side)

CONSTANTS: $E = 29000 \cdot \text{ksi}$ $K = 0.8$ $ASI = \frac{4}{3}$ **- Shaft:**

- $t_{\text{shaft}} := 0.3125 \cdot \text{in}$ = thickness of shaft
 $F_{y\text{Shaft}} := 65 \cdot \text{ksi}$ = specified minimum yield stress of shaft

- Base Plate:

- $t_{\text{bpl}} := 1.75 \cdot \text{in}$ = thickness of base plate
 $F_y := 60 \cdot \text{ksi}$ = specified minimum yield stress of shaft
 $a := 3.1875 \cdot \text{in}$ = distance from centerline of stiffener plate on left side to center of anchor rod
 $b := 3.1875 \cdot \text{in}$ = distance from centerline of stiffener plate on right side to center of anchor rod
 $y := 3.875 \cdot \text{in}$ = distance from shaft wall to center of anchor rod

- Bar:

- $P_{\text{uBar}} := 0 \cdot \text{kip}$ = axial force from bar (see Pole Tool-F v1.6.xls)
 $d_{1\text{Bar}} := 0 \cdot \text{in}$ = distance from center of bar to edge of TSP (left side)
 $d_{2\text{Bar}} := 0 \cdot \text{in}$ = distance from center of bar to edge of TSP (right side)
 $n := 0$ = number of termination bolts
 $z := 0 \cdot \text{in}$ = height above base plate to bottom of bar / height above SP
 $h := 0 \cdot \text{in}$ = height above top termination bolt to top of TSP

- Transition / Stiffener Plates:**- TSP / SP on Left Side of AR:**

- $\text{TSP1} := \text{"No"}$ = TSP on left side = "Yes"; SP on left side = "No"
 $b_{\text{SP1}} := 6.5 \cdot \text{in}$ = width of stiffener plate
 $t_{\text{SP1}} := 0.75 \cdot \text{in}$ = thickness of stiffener plate
 $L_{\text{SP1}} := 11.25 \cdot \text{in}$ = length of stiffener plate
 $\text{clip}_1 := 0.75 \cdot \text{in}$ = length of clip
 $t_{\text{VW1}} := 0.3125 \cdot \text{in}$ = thickness of vertical weld
 $F_{y\text{SP1}} := 50 \cdot \text{ksi}$ = specified minimum yield stress of SP material
 $F_{\text{EXX1}} := 70 \cdot \text{ksi}$ = specified minimum ultimate stress of weld electrode
 $k_1 := b_{\text{SP1}} - y$ = distance from center of anchor rod to edge of base plate / edge of stiffener plate
 $k_1 = 2.625 \cdot \text{in}$

- TSP / SP on Right Side of AR:

TSP2 := "No" = TSP on right side = "Yes"; SP on right side = "No"

b_{SP2} := 6.5·in = width of stiffener plate

t_{SP2} := 0.75·in = thickness of stiffener plate

L_{SP2} := 11.25·in = length of stiffener plate

clip₂ := 0.75·in = length of clip

t_{VW2} := 0.3125·in = thickness of vertical weld

F_{ySP2} := 50·ksi = specified minimum yield stress of SP material

F_{EXX2} := 70·ksi = specified minimum ultimate stress of weld electrode

k₂ := b_{SP2} - y = distance from center of anchor rod to edge of base plate / edge of stiffener plate

$$k_2 = 2.625 \cdot \text{in}$$

- Anchor Rods:

$$Q := \begin{pmatrix} 2 \\ 4 \\ 4 \\ 4 \\ 4 \\ 2 \\ 0 \\ 0 \end{pmatrix} \quad d := \begin{pmatrix} 2 \cdot 12 + 9 \\ 2 \cdot 12 + 6 + \frac{1}{2} \\ 1 \cdot 12 + 11 + \frac{5}{16} \\ 1 \cdot 12 + \frac{5}{8} \\ 0 \\ 0 \\ 0 \end{pmatrix} \cdot \text{in} \quad A_{\text{stiff}} := \begin{pmatrix} 3.98 \\ 3.98 \\ 3.98 \\ 3.98 \\ 3.98 \\ 0 \\ 0 \end{pmatrix} \text{in}^2 \quad A_{\text{stress}} := \begin{pmatrix} 3.25 \\ 3.25 \\ 3.25 \\ 3.25 \\ 3.25 \\ 0 \\ 0 \end{pmatrix} \text{in}^2 \quad F_t := \begin{pmatrix} 0.6 \cdot 75 \\ 0.6 \cdot 75 \\ 0.6 \cdot 75 \\ 0.6 \cdot 75 \\ 0.6 \cdot 75 \\ 0 \\ 0 \end{pmatrix} \cdot \text{ksi}$$

Output - Anchor Rod, Deformation Method:

$$R := \frac{M \cdot \overrightarrow{(d \cdot A_{\text{stiff}})}}{\text{sumQAd}} + \frac{P \cdot A_{\text{stiff}}}{\sum (A_{\text{stiff}} \cdot Q)}$$

$$\text{sumQAd} := \sum \overrightarrow{(Q \cdot d^2 \cdot A_{\text{stiff}})}$$

$$\text{sumQAd} = 34668 \cdot \text{in}^4$$

φR_{nt} = nominal tension strength
d = distance from center
A = area of fastener
Q = quantity of fasteners

$$f_t := \overrightarrow{\left(\frac{R}{A_{\text{stress}}} \right)} \quad r_{\text{AR}} := \overrightarrow{\left(\frac{f_t}{\text{ASI} \cdot F_t} \right)}$$

$$R = \begin{pmatrix} 175.4 \\ 162.3 \\ 124.6 \\ 68.7 \\ 2.6 \\ 0.0 \\ 0.0 \end{pmatrix} \cdot \text{kip} \quad f_t = \begin{pmatrix} 54.0 \\ 49.9 \\ 38.4 \\ 21.1 \\ 0.8 \\ 0.0 \\ 0.0 \end{pmatrix} \cdot \text{ksi} \quad r_{\text{AR}} = \begin{pmatrix} 90 \\ 83 \\ 64 \\ 35 \\ 1 \\ 0 \\ 0 \end{pmatrix} \cdot \%$$

Output - Check Base Plate Flexure:

$$P_{\max AR} := \max(R)$$

$$P_{\max AR} = 175 \cdot \text{kip}$$

$$t := t_{\text{bpl}}$$

$$t = 1.75 \cdot \text{in}$$

$$k := \min(k_1, k_2)$$

$$k = 2.63 \cdot \text{in}$$

$$I_x := \frac{(a + b) \cdot t^3}{12}$$

$$I_x = 2.85 \cdot \text{in}^4$$

$$k_x := \frac{3 \cdot I_x}{y^3}$$

$$k_x = 0.15 \cdot \text{in}$$

$$S_x := \frac{I_x}{\left(\frac{t}{2}\right)}$$

$$S_x = 3.25 \cdot \text{in}^3$$

$$I_y := \frac{(y + k) \cdot t^3}{12}$$

$$I_y = 2.90 \cdot \text{in}^4$$

$$k_y := \begin{cases} \frac{3 \cdot I_y \cdot (3 \cdot a + b)^2}{2 \cdot a^3 \cdot b^2} & \text{if } a \geq b \\ \frac{3 \cdot I_y \cdot (3 \cdot b + a)^2}{2 \cdot b^3 \cdot a^2} & \text{if } a < b \end{cases}$$

$$k_y = 2.15 \cdot \text{in}$$

$$S_y := \frac{I_y}{\left(\frac{t}{2}\right)}$$

$$S_y = 3.32 \cdot \text{in}^3$$

$$M_{x\text{Max}} := \left(\frac{k_x}{k_x + k_y} \right) \cdot (P_{\max AR} \cdot y)$$

$$M_{x\text{Max}} = 3.6 \cdot \text{kip} \cdot \text{ft}$$

$$M'_{x\text{All}} := \text{ASI} \cdot [(0.75 \cdot F_y) \cdot S_x]$$

$$M'_{x\text{All}} = 16.3 \cdot \text{kip} \cdot \text{ft}$$

$$r_x := \frac{M_{x\text{Max}}}{M'_{x\text{All}}}$$

$$r_x = 22\%$$

$$M_{y\text{Max}} := \begin{cases} \frac{k_y}{k_x + k_y} \cdot \left[\frac{P_{\max AR} \cdot a \cdot b^2}{(a + b)^2} \right] & \text{if } a \leq b \\ \frac{k_y}{k_x + k_y} \cdot \left[\frac{P_{\max AR} \cdot a^2 \cdot b}{(a + b)^2} \right] & \text{if } a > b \end{cases}$$

$$M_{y\text{Max}} = 10.9 \cdot \text{kip} \cdot \text{ft}$$

$$M'_{y\text{All}} := \text{ASI} \cdot [(0.75 \cdot F_y) \cdot S_y]$$

$$M'_{y\text{All}} = 16.6 \cdot \text{kip} \cdot \text{ft}$$

$$r_y := \frac{M_{yMax}}{M'_{yAll}}$$

$$r_y = 66\%$$

$$r_{BPL} := \sqrt{r_x^2 + r_y^2}$$

$$r_{BPL} = 69\%$$

$$P_{maxShaft} := \left(\frac{k_x}{k_x + k_y} \right) \cdot P_{maxAR}$$

$$P_{maxShaft} = 11.2 \cdot \text{kip}$$

$$P_{tMaxSP} := \left(\frac{k_y}{k_x + k_y} \right) \cdot P_{maxAR}$$

$$P_{tMaxSP} = 164.2 \cdot \text{kip}$$

Output - Calculate Forces in TSP / SP's:

$$l := a + b$$

$$l = 6.4 \cdot \text{in}$$

$$P_{maxSP1} := \frac{P_{tMaxSP} \cdot b^2}{l^3} \cdot (b + 3 \cdot a)$$

$$P_{maxSP1} = 82.1 \cdot \text{kip}$$

$$P_{maxSP2} := \frac{P_{tMaxSP} \cdot a^2}{l^3} \cdot (a + 3 \cdot b)$$

$$P_{maxSP2} = 82.1 \cdot \text{kip}$$

$$P_{uBar1} := \begin{cases} \left(1 - \frac{d_{1Bar}}{d_{1Bar} + d_{2Bar}} \right) \cdot P_{uBar} & \text{if TSP1 = "Yes"} \\ 0 & \text{if TSP1 = "No"} \end{cases}$$

$$P_{uBar1} = 0.0 \cdot \text{kip}$$

$$P_{uBar2} := \begin{cases} \left(1 - \frac{d_{2Bar}}{d_{1Bar} + d_{2Bar}} \right) \cdot P_{uBar} & \text{if TSP2 = "Yes"} \\ 0 & \text{if TSP2 = "No"} \end{cases}$$

$$P_{uBar2} = 0.0 \cdot \text{kip}$$

$$P_{tMaxSP1} := P_{maxSP1} + P_{uBar1} + P_{ADD1}$$

$$P_{tMaxSP1} = 82.1 \cdot \text{kip}$$

$$P_{tMaxSP2} := P_{maxSP2} + P_{uBar2} + P_{ADD2}$$

$$P_{tMaxSP2} = 82.1 \cdot \text{kip}$$

Output - Calculate SP Section Properties (LEFT Side):

$$L_{VW1} := L_{SP1} - \text{clip}_1$$

$$L_{VW1} = 10.50 \cdot \text{in}$$

$$L_{HW1} := b_{SP1} - \text{clip}_1$$

$$L_{HW1} = 5.75 \cdot \text{in}$$

$$\theta_1 := \text{atan} \left(\frac{b_{SP1}}{L_{SP1}} \right)$$

$$\theta_1 = 30.02 \cdot \text{deg}$$

$$B_1 := L_{SP1} \cdot \sin(\theta_1)$$

$$B_1 = 5.63 \cdot \text{in}$$

$$N_{B1} := \frac{\text{clip}_1}{(\sin(\theta_1) + \cos(\theta_1))}$$

$$N_{B1} = 0.549 \cdot \text{in}$$

$$N_1 := \frac{N_{B1}}{B_1}$$

$$N_1 = 0.098$$

$$L_1 := \sqrt{L_{SP1}^2 + b_{SP1}^2}$$

$$L_1 = 12.99 \cdot \text{in}$$

$$r_1 := \frac{t_{SP1}}{\sqrt{12}}$$

$$r_1 = 0.217 \cdot \text{in}$$

$$x_1 := \frac{b_{SP1}}{2}$$

$$x_1 = 3.25 \cdot \text{in}$$

Output - Calculate Compressive Strength of SP:

$$C_{c1} := \sqrt{\frac{2 \cdot \pi^2 \cdot E}{F_{ySP1}}}$$

$$C_{c1} = 107.0$$

$$KLr_1 := \frac{K \cdot L_1}{r_1}$$

$$KLr_1 = 48.0$$

$$F_{crB1} := \begin{cases} \left[1 - \frac{(KLr_1)^2}{2 \cdot C_{c1}^2} \right] \cdot F_{ySP1} & \text{if } KLr_1 < C_{c1} \\ \frac{\frac{5}{3} + \frac{3}{8} \cdot \left(\frac{KLr_1}{C_{c1}} \right) - \frac{(KLr_1)^3}{8 \cdot C_{c1}^3}}{\left[\frac{12 \cdot \pi^2 \cdot E}{23 \cdot (KLr_1)^2} \right]} & \text{if } KLr_1 \geq C_{c1} \end{cases}$$

$$F_{crB1} = 24.7 \cdot \text{ksi}$$

$$\Delta F_{cr1} := F_{ySP1} - F_{crB1}$$

$$\Delta F_{cr1} = 25.3 \cdot \text{ksi}$$

$$P'_{allSP1} := \left[\frac{t_{SP1} \cdot B_1^2}{6 \cdot x_1} \cdot \left[3 \cdot F_{ySP1} \cdot (1 - N_1^2) - 2 \cdot (\Delta F_{cr1}) \cdot (1 - N_1^3) \right] \right] \cdot \text{ASI}$$

$$P'_{allSP1} = 159.1 \cdot \text{kip}$$

$$r_{cSP1} := \frac{P_{tMaxSP1}}{P'_{allSP1}}$$

$$r_{cSP1} = 52. \%$$

Output - Calculate Shear and Tensile Strength of CAN-SP:

- Calculate Forces in SP:

$$h_{V1} := \text{clip}_1 + \frac{L_{VW1}}{2}$$

$$h_{V1} = 6.00 \cdot \text{in}$$

$$V_{maxV1} := P_{tMaxSP1} \quad = \text{shear on Vertical leg}$$

$$V_{maxV1} = 82.1 \cdot \text{kip}$$

$$T_{maxV1} := \frac{P_{tMaxSP1} \cdot x_1}{h_{V1}} \quad = \text{max tension on Vertical leg}$$

$$T_{maxV1} = 44.5 \cdot \text{kip}$$

$$V_{maxH1} := \frac{P_{tMaxSP1} \cdot x_1}{h_{V1}} \quad = \text{shear on Horizontal leg}$$

$$V_{maxH1} = 44.5 \cdot \text{kip}$$

$$T_{maxH1} := P_{tMaxSP1} \quad = \text{tension on Horizontal leg}$$

$$T_{maxH1} = 82.1 \cdot \text{kip}$$

- Shear Strength of Vertical Leg of SP:

$$V'_{allV1} := \left[(0.4 \cdot F_{ySP1}) \cdot (L_{VW1} \cdot t_{SP1}) \right] \cdot ASI$$

$$V'_{allV1} = 210.0 \cdot \text{kip}$$

$$r_{vV1} := \frac{V_{maxV1}}{V'_{allV1}}$$

$$r_{vV1} = 39\%$$

- Tensile Strength of Vertical Leg of SP:

$$T_{allV1} := \left[(0.6 \cdot F_{ySP1}) \cdot (L_{VW1} \cdot t_{SP1}) \right] \cdot ASI$$

$$T_{allV1} = 315.0 \cdot \text{kip}$$

$$r_{tV1} := \frac{T_{maxV1}}{T_{allV1}}$$

$$r_{tV1} = 14\%$$

- Combined Tension & Shear Strength of Vertical Leg of SP:

$$r_{V1} := \left(\frac{T_{maxV1}}{T_{allV1}} \right) + \left(\frac{V_{maxV1}}{V'_{allV1}} \right)^2$$

$$r_{V1} = 29\%$$

- Shear Strength of Horizontal Leg of SP:

$$V'_{allH1} := \left[(0.4 \cdot F_{ySP1}) \cdot (L_{HW1} \cdot t_{SP1}) \right] \cdot ASI$$

$$V'_{allH1} = 115.0 \cdot \text{kip}$$

$$r_{vH1} := \frac{V_{maxH1}}{V'_{allH1}}$$

$$r_{vH1} = 39\%$$

- Tensile Strength of Horizontal Leg of SP:

$$T_{allH1} := \left[(0.6 \cdot F_{ySP1}) \cdot (L_{HW1} \cdot t_{SP1}) \right] \cdot ASI$$

$$T_{allH1}$$

$$r_{tH1} := \frac{T_{maxH1}}{T_{allH1}}$$

$$r_{tH1} = 48\%$$

- Combined Tension & Shear Strength of Horizontal Leg of SP:

$$r_{H1} := \left(\frac{T_{maxH1}}{T_{allH1}} \right) + \left(\frac{V_{maxH1}}{V'_{allH1}} \right)^2$$

$$r_{H1} = 63\%$$

Output - Check Shear and Tensile Strength of Vertical SP Weld:

$$\theta_v \equiv 0 \cdot \text{deg}$$

$$F_{w_v1} := 0.30 \cdot F_{EXX1} \cdot \left(1.0 + 0.50 \cdot \sin(\theta_v) \right)^{1.5}$$

$$F_{w_v1} = 21.0 \cdot \text{ksi}$$

$$\theta_t \equiv 90 \cdot \text{deg}$$

$$F_{w_t1} := 0.30 \cdot F_{EXX1} \cdot \left(1.0 + 0.50 \cdot \sin(\theta_t) \right)^{1.5}$$

$$F_{w_t1} = 31.5 \cdot \text{ksi}$$

- Shear Strength of Vertical Weld:

$$A_{wV1} := (0.707 \cdot t_{VW1}) \cdot L_{VW1}$$

$$A_{wV1} = 2.32 \cdot \text{in}^2$$

$$V'_{allVw1} := \left[2 \cdot (F_{w_v1} \cdot A_{wV1}) \right] \cdot ASI$$

$$V'_{allVw1} = 130 \cdot \text{kip}$$

$$r_{vVw1} := \frac{V_{maxV1}}{V'_{allVw1}}$$

$$r_{vVw1} = 63\%$$

- Tensile Strength of Vertical Weld:

$$T'_{allVw1} := \left[2 \cdot (F_{w_t1} \cdot A_{wV1}) \right] \cdot ASI$$

$$T'_{allVw1} = 195 \cdot \text{kip}$$

$$r_{tVw1} := \frac{T_{maxV1}}{T'_{allVw1}}$$

$$r_{tVw1} = 23\%$$

- Combined Tension & Shear Strength of Vertical Weld:

$$r_{Vw1} := \left(\frac{T_{maxV1}}{T'_{allVw1}} \right) + \left(\frac{V_{maxV1}}{V'_{allVw1}} \right)^2$$

$$r_{Vw1} = 63\%$$

Output - Check Design Shaft Punching Shear:

$$V_{maxPS1} := T_{maxV1}$$

$$V_{maxPS1} = 44.5 \cdot \text{kip}$$

$$V'_{all1} := 2 \cdot \left[(0.4 \cdot F_{yShaft}) \cdot (t_{shaft} \cdot L_{VW1}) \right] \cdot ASI$$

$$V'_{all1} = 227.5 \cdot \text{kip}$$

$$r_{vPS1} := \frac{V_{maxPS1}}{V'_{all1}}$$

$$r_{vPS1} = 20\%$$

Output - Calculate SP Section Properties (RIGHT Side):

$$L_{VW2} := L_{SP2} - \text{clip}_2$$

$$L_{VW2} = 10.50 \cdot \text{in}$$

$$L_{HW2} := b_{SP2} - \text{clip}_2$$

$$L_{HW2} = 5.75 \cdot \text{in}$$

$$\theta_2 := \text{atan} \left(\frac{b_{SP2}}{L_{SP2}} \right)$$

$$\theta_2 = 30.02 \cdot \text{deg}$$

$$B_2 := L_{SP2} \cdot \sin(\theta_2)$$

$$B_2 = 5.63 \cdot \text{in}$$

$$N_{B2} := \frac{\text{clip}_2}{(\sin(\theta_2) + \cos(\theta_2))}$$

$$N_{B2} = 0.549 \cdot \text{in}$$

$$N_2 := \frac{N_{B2}}{B_2}$$

$$N_2 = 0.098$$

$$L_2 := \sqrt{L_{SP2}^2 + b_{SP2}^2}$$

$$L_2 = 12.99 \cdot \text{in}$$

$$r_2 := \frac{t_{SP2}}{\sqrt{12}}$$

$$r_2 = 0.217 \cdot \text{in}$$

$$x_2 := \frac{b_{SP2}}{2}$$

$$x_2 = 3.25 \cdot \text{in}$$

Output - Calculate Compressive Strength of SP:

$$C_{c2} := \sqrt{\frac{2 \cdot \pi^2 \cdot E}{F_{ySP2}}}$$

$$C_{c2} = 107.0$$

$$KLr_2 := \frac{K \cdot L_2}{r_2}$$

$$KLr_2 = 48.0$$

$$F_{crB2} := \begin{cases} \left[1 - \frac{(K L r_2)^2}{2 \cdot C_{c2}^2} \right] \cdot F_{ySP2} & \text{if } K L r_2 < C_{c2} \\ \frac{5}{3} + \frac{3}{8} \left(\frac{K L r_2}{C_{c2}} \right) - \frac{(K L r_2)^3}{8 \cdot C_{c2}^3} & \text{if } K L r_2 \geq C_{c2} \end{cases}$$

$$F_{crB2} = 24.7 \cdot \text{ksi}$$

$$\Delta F_{cr2} := F_{ySP2} - F_{crB2}$$

$$\Delta F_{cr2} = 25.3 \cdot \text{ksi}$$

$$P'_{allSP2} := \left[\frac{t_{SP2} \cdot B_2^2}{6 \cdot x_2} \cdot \left[3 \cdot F_{ySP2} \cdot (1 - N_2^2) - 2 \cdot (\Delta F_{cr2}) \cdot (1 - N_2^3) \right] \right] \cdot ASI$$

$$P'_{allSP2} = 159.1 \cdot \text{kip}$$

$$r_{cSP2} := \frac{P_{tMaxSP2}}{P'_{allSP2}}$$

$$r_{cSP2} = 52. \%$$

Output - Calculate Shear and Tensile Strength of CAN-SP:

- Calculate Forces in SP:

$$h_{V2} := \text{clip}_2 + \frac{L_{VW2}}{2}$$

$$h_{V2} = 6.00 \cdot \text{in}$$

$$V_{maxV2} := P_{tMaxSP2} \quad = \text{shear on Vertical leg}$$

$$V_{maxV2} = 82.1 \cdot \text{kip}$$

$$T_{maxV2} := \frac{P_{tMaxSP2} \cdot x_2}{h_{V2}} \quad = \text{max tension on Vertical leg}$$

$$T_{maxV2} = 44.5 \cdot \text{kip}$$

$$V_{maxH2} := \frac{P_{tMaxSP2} \cdot x_2}{h_{V2}} \quad = \text{shear on Horizontal leg}$$

$$V_{maxH2} = 44.5 \cdot \text{kip}$$

$$T_{maxH2} := P_{tMaxSP2} \quad = \text{tension on Horizontal leg}$$

$$T_{maxH2} = 82.1 \cdot \text{kip}$$

- Shear Strength of Vertical Leg of SP:

$$V'_{allV2} := \left[(0.4 \cdot F_{ySP2}) \cdot (L_{VW2} \cdot t_{SP2}) \right] \cdot ASI$$

$$V'_{allV2} = 210.0 \cdot \text{kip}$$

$$r_{vV2} := \frac{V_{maxV2}}{V'_{allV2}}$$

$$r_{vV2} = 39. \%$$

- Tensile Strength of Vertical Leg of SP:

$$T_{allV2} := \left[(0.6 \cdot F_{ySP2}) \cdot (L_{VW2} \cdot t_{SP2}) \right] \cdot ASI$$

$$T_{allV2} = 315.0 \cdot \text{kip}$$

$$r_{tV2} := \frac{T_{maxV2}}{T_{allV2}}$$

$$r_{tV2} = 14. \%$$

- Combined Tension & Shear Strength of *Vertical* Leg of SP:

$$r_{V2} := \left(\frac{T_{\max V2}}{T'_{\text{all}V2}} \right) + \left(\frac{V_{\max V2}}{V'_{\text{all}V2}} \right)^2 \quad r_{V2} = 29. \%$$

- Shear Strength of *Horizontal* Leg of SP:

$$V'_{\text{all}H2} := \left[(0.4 \cdot F_{ySP2}) \cdot (L_{HW2} \cdot t_{SP2}) \right] \cdot \text{ASI} \quad V'_{\text{all}H2} = 115.0 \cdot \text{kip}$$

$$r_{VH2} := \frac{V_{\max H2}}{V'_{\text{all}H2}} \quad r_{VH2} = 39. \%$$

- Tensile Strength of *Horizontal* Leg of SP:

$$T'_{\text{all}H2} := \left[(0.6 \cdot F_{ySP2}) \cdot (L_{HW2} \cdot t_{SP2}) \right] \cdot \text{ASI} \quad T'_{\text{all}H2} = 172.5 \cdot \text{kip}$$

$$r_{tH2} := \frac{T_{\max H2}}{T'_{\text{all}H2}} \quad r_{tH2} = 48. \%$$

- Combined Tension & Shear Strength of *Horizontal* Leg of SP:

$$r_{H2} := \left(\frac{T_{\max H2}}{T'_{\text{all}H2}} \right) + \left(\frac{V_{\max H2}}{V'_{\text{all}H2}} \right)^2 \quad r_{H2} = 63. \%$$

Output - Check Shear and Tensile Strength of Vertical SP Weld:

$$\theta_v \equiv 0 \cdot \text{deg}$$

$$F_{w_v2} := 0.30 \cdot F_{EXX2} \cdot \left(1.0 + 0.50 \cdot \sin(\theta_v)^{1.5} \right) \quad F_{w_v2} = 21.0 \cdot \text{ksi}$$

$$\theta_t \equiv 90 \cdot \text{deg}$$

$$F_{w_t2} := 0.30 \cdot F_{EXX2} \cdot \left(1.0 + 0.50 \cdot \sin(\theta_t)^{1.5} \right) \quad F_{w_t2} = 31.5 \cdot \text{ksi}$$

- Shear Strength of Vertical Weld:

$$A_{wV2} := (0.707 \cdot t_{wV2}) \cdot L_{wV2} \quad A_{wV2} = 2.32 \cdot \text{in}^2$$

$$V'_{\text{all}Vw2} := \left[2 \cdot (F_{w_v2} \cdot A_{wV2}) \right] \cdot \text{ASI} \quad V'_{\text{all}Vw2} = 130 \cdot \text{kip}$$

$$r_{Vw2} := \frac{V_{\max V2}}{V'_{\text{all}Vw2}} \quad r_{Vw2} = 63. \%$$

- Tensile Strength of Vertical Weld:

$$T'_{\text{all}Vw2} := \left[2 \cdot (F_{w_t2} \cdot A_{wV2}) \right] \cdot \text{ASI} \quad T'_{\text{all}Vw2} = 195 \cdot \text{kip}$$

$$r_{tVw2} := \frac{T_{\max V2}}{T'_{\text{all}Vw2}} \quad r_{tVw2} = 23. \%$$

- Combined Tension & Shear Strength of Vertical Weld:

$$r_{Vw2} := \left(\frac{T_{\max V2}}{T'_{\text{all}Vw2}} \right) + \left(\frac{V_{\max V2}}{V'_{\text{all}Vw2}} \right)^2 \quad r_{Vw2} = 63. \%$$

Output - Check Design Shaft Punching Shear:

$$V_{\max PS2} := T_{\max V2}$$

$$V_{\max PS2} = 44.5 \cdot \text{kip}$$

$$V'_{\text{all2}} := 2 \cdot \left[(0.4 \cdot F_{y \text{ Shaft}}) \cdot (t_{\text{shaft}} \cdot L_{VW2}) \right] \cdot \text{ASI}$$

$$V'_{\text{all2}} = 227.5 \cdot \text{kip}$$

$$r_{VPS2} := \frac{V_{\max PS2}}{V'_{\text{all2}}}$$

$$r_{VPS2} = 20\%$$

Output - Results Summary:

- Anchor Rods & Base Plate:

$$\text{result}_{AR} := \max(r_{AR})$$

$$\text{result}_{AR} = 90\%$$

$$\text{result}_{BPL} := \begin{pmatrix} r_x \\ r_y \\ r_{BPL} \end{pmatrix}$$

$$\text{result}_{BPL} = \begin{pmatrix} 22 \\ 66 \\ 69 \end{pmatrix} \cdot \%$$

$$\text{MaxUtilization}_{AR_BPL} := \max(\text{result}_{AR}, \text{result}_{BPL})$$

$$\text{MaxUtilization}_{AR_BPL} = 90\%$$

- SP on Left Side:

$$\text{result}_{SP1} := \begin{pmatrix} r_{cSP1} \\ r_{vV1} \\ r_{tV1} \\ r_{v1} \\ r_{vH1} \\ r_{tH1} \\ r_{H1} \end{pmatrix}$$

$$\text{result}_{SP1} = \begin{pmatrix} 52 \\ 39 \\ 14 \\ 29 \\ 39 \\ 48 \\ 63 \end{pmatrix} \cdot \%$$

$$\text{result}_{SPweld1} := \begin{pmatrix} r_{vVw1} \\ r_{tVw1} \\ r_{Vw1} \end{pmatrix}$$

$$\text{result}_{SPweld1} = \begin{pmatrix} 63 \\ 23 \\ 63 \end{pmatrix} \cdot \%$$

$$\text{result}_{\text{shaft1}} := r_{VPS1}$$

$$\text{result}_{\text{shaft1}} = 20\%$$

$$L_{SP1\text{reqd}} := \begin{cases} [z + n \cdot (3 \cdot \text{in}) + h] & \text{if TSP1} = \text{"Yes"} \\ \text{"N/A"} & \text{if TSP1} = \text{"No"} \end{cases}$$

$$L_{SP1\text{reqd}} = \text{"N/A"} \cdot \text{in}$$

$$L_{SP1\text{check}} := \begin{cases} \text{"N/A"} & \text{if TSP1} = \text{"No"} \\ \text{if TSP1} = \text{"Yes"} \\ \begin{cases} \text{"OK"} & \text{if } L_{SP1} \geq L_{SP1\text{reqd}} \\ \text{"NG"} & \text{if } L_{SP1} < L_{SP1\text{reqd}} \end{cases} \end{cases}$$

$$L_{SP1\text{check}} = \text{"N/A"}$$

$$\text{MaxUtilization}_{SP1} := \max(\text{result}_{SP1}, \text{result}_{SPweld1}, \text{result}_{\text{shaft1}})$$

$$\text{MaxUtilization}_{SP1} = 63\%$$

- SP on Right Side:

$$\text{result}_{\text{SP2}} := \begin{pmatrix} r_{\text{cSP2}} \\ r_{\text{vV2}} \\ r_{\text{tV2}} \\ r_{\text{V2}} \\ r_{\text{vH2}} \\ r_{\text{tH2}} \\ r_{\text{H2}} \end{pmatrix} \quad \text{result}_{\text{SP2}} = \begin{pmatrix} 52 \\ 39 \\ 14 \\ 29 \\ 39 \\ 48 \\ 63 \end{pmatrix} \cdot \%$$

$$\text{result}_{\text{SPweld2}} := \begin{pmatrix} r_{\text{vVw2}} \\ r_{\text{tVw2}} \\ r_{\text{Vw2}} \end{pmatrix} \quad \text{result}_{\text{SPweld2}} = \begin{pmatrix} 63 \\ 23 \\ 63 \end{pmatrix} \cdot \%$$

$$\text{result}_{\text{shaft2}} := r_{\text{vPS2}} \quad \text{result}_{\text{shaft2}} = 20 \cdot \%$$

$$L_{\text{SP2reqd}} := \begin{cases} [z + n \cdot (3 \cdot \text{in}) + h] & \text{if TSP2} = \text{"Yes"} \\ \text{"N/A"} & \text{if TSP2} = \text{"No"} \end{cases}$$

$$L_{\text{SP2reqd}} = \text{"N/A"} \cdot \text{in}$$

$$L_{\text{SP2check}} := \begin{cases} \text{"N/A"} & \text{if TSP2} = \text{"No"} \\ \text{if TSP2} = \text{"Yes"} & \\ \quad \begin{cases} \text{"OK"} & \text{if } L_{\text{SP2}} \geq L_{\text{SP2reqd}} \\ \text{"NG"} & \text{if } L_{\text{SP2}} < L_{\text{SP2reqd}} \end{cases} \end{cases}$$

$$L_{\text{SP2check}} = \text{"N/A"}$$

$$\text{MaxUtilization}_{\text{SP2}} := \max(\text{result}_{\text{SP2}}, \text{result}_{\text{SPweld2}}, \text{result}_{\text{shaft2}})$$

$$\text{MaxUtilization}_{\text{SP2}} = 63 \cdot \%$$

$$\text{MaxUtilization} := \max(\text{MaxUtilization}_{\text{AR_BPL}}, \text{MaxUtilization}_{\text{SP1}}, \text{MaxUtilization}_{\text{SP2}})$$

$$\text{MaxUtilization} = 90 \cdot \%$$

$t_{\text{SP1}} = 0.750 \cdot \text{in}$	$t_{\text{SP2}} = 0.750 \cdot \text{in}$
$b_{\text{SP1}} = 6.500 \cdot \text{in}$	$b_{\text{SP2}} = 6.500 \cdot \text{in}$
$L_{\text{SP1}} = 11.25 \cdot \text{in}$	$L_{\text{SP2}} = 11.25 \cdot \text{in}$



BASE PLATE w/ TSP & SP's

TIA-222-F

Case #2

VSi Job No.: 122249

Date: 01/28/2013

Calculated by: MER

Input

- Reactions & Forces:

- $M := 3801 \cdot \text{kip} \cdot \text{ft}$ = max moment reaction at top of base plate
 $P := 41 \cdot \text{kip}$ = max axial reaction at top of base plate
 $P_{\text{ADD1}} := 0 \cdot \text{kip}$ = additional axial force to SP on opposite side of SP (left side)
 $P_{\text{ADD2}} := 0 \cdot \text{kip}$ = additional axial force to SP on opposite side of SP (right side)

- Shaft:

- $t_{\text{shaft}} := 0.3125 \cdot \text{in}$ = thickness of shaft
 $F_{y\text{Shaft}} := 65 \cdot \text{ksi}$ = specified minimum yield stress of shaft

- Base Plate:

- $t_{\text{bpl}} := 1.75 \cdot \text{in}$ = thickness of base plate
 $F_y := 60 \cdot \text{ksi}$ = specified minimum yield stress of shaft
 $a := 3.1875 \cdot \text{in}$ = distance from centerline of stiffener plate on left side to center of anchor rod
 $b := 3.5 \cdot \text{in}$ = distance from centerline of stiffener plate on right side to center of anchor rod
 $y := 4.0 \cdot \text{in}$ = distance from shaft wall to center of anchor rod

- Bar:

- $P_{\text{uBar}} := 387 \cdot \text{kip}$ = axial force from bar (see Pole Tool-F v1.6.xls)
 $d_{1\text{Bar}} := 4.625 \cdot \text{in}$ = distance from center of bar to edge of TSP (left side)
 $d_{2\text{Bar}} := 6.375 \cdot \text{in}$ = distance from center of bar to edge of TSP (right side)
 $n := 9$ = number of termination bolts
 $z := 11.75 \cdot \text{in}$ = height above base plate to bottom of bar / height above SP
 $h := 6 \cdot \text{in}$ = height above top termination bolt to top of TSP

- Transition / Stiffener Plates:

- TSP / SP on Left Side of AR:

- $\text{TSP1} := \text{"No"}$ = TSP on left side = "Yes"; SP on left side = "No"
 $b_{\text{SP1}} := 6.5 \cdot \text{in}$ = width of stiffener plate
 $t_{\text{SP1}} := 0.75 \cdot \text{in}$ = thickness of stiffener plate
 $L_{\text{SP1}} := 11.25 \cdot \text{in}$ = length of stiffener plate
 $\text{clip}_1 := 0.75 \cdot \text{in}$ = length of clip
 $t_{\text{VW1}} := 0.3125 \cdot \text{in}$ = thickness of vertical weld
 $F_{y\text{SP1}} := 50 \cdot \text{ksi}$ = specified minimum yield stress of SP material
 $F_{\text{EXX1}} := 70 \cdot \text{ksi}$ = specified minimum ultimate stress of weld electrode
 $k_1 := b_{\text{SP1}} - y$ = distance from center of anchor rod to edge of base plate / edge of stiffener plate
 $k_1 = 2.500 \cdot \text{in}$

CONSTANTS:

- $E \equiv 29000 \cdot \text{ksi}$
 $K \equiv 0.8$
 $\text{ASI} \equiv \frac{4}{3}$

- TSP / SP on Right Side of AR:

$TSP2 := \text{"Yes"}$ = TSP on right side = "Yes"; SP on right side = "No"
 $b_{SP2} := 6.5 \cdot \text{in}$ = width of stiffener plate
 $t_{SP2} := 1.375 \cdot \text{in}$ = thickness of stiffener plate
 $L_{SP2} := 44.75 \cdot \text{in}$ = length of stiffener plate
 $clip_2 := 0.75 \cdot \text{in}$ = length of clip
 $t_{VW2} := 0.3125 \cdot \text{in}$ = thickness of vertical weld
 $F_{ySP2} := 50 \cdot \text{ksi}$ = specified minimum yield stress of SP material
 $F_{EXX2} := 70 \cdot \text{ksi}$ = specified minimum ultimate stress of weld electrode
 $k_2 := b_{SP2} - y$ = distance from center of anchor rod to edge of base plate / edge of stiffener plate
 $k_2 = 2.500 \cdot \text{in}$

- Anchor Rods:

$$Q := \begin{pmatrix} 2 \\ 4 \\ 4 \\ 4 \\ 2 \\ 0 \\ 0 \end{pmatrix} \quad d := \begin{pmatrix} 2 \cdot 12 + 9 \\ 2 \cdot 12 + 6 + \frac{1}{2} \\ 1 \cdot 12 + 11 + \frac{5}{16} \\ 1 \cdot 12 + \frac{5}{8} \\ 0 \\ 0 \\ 0 \end{pmatrix} \cdot \text{in} \quad A_{stiff} := \begin{pmatrix} 3.98 \\ 3.98 \\ 3.98 \\ 3.98 \\ 3.98 \\ 0 \\ 0 \end{pmatrix} \text{in}^2 \quad A_{stress} := \begin{pmatrix} 3.25 \\ 3.25 \\ 3.25 \\ 3.25 \\ 3.25 \\ 0 \\ 0 \end{pmatrix} \text{in}^2 \quad F_t := \begin{pmatrix} 0.6 \cdot 75 \\ 0.6 \cdot 75 \\ 0.6 \cdot 75 \\ 0.6 \cdot 75 \\ 0.6 \cdot 75 \\ 0 \\ 0 \end{pmatrix} \cdot \text{ksi}$$

Output - Anchor Rod, Deformation Method:

$$R := \frac{M \cdot \overrightarrow{(d \cdot A_{stiff})}}{\text{sumQAd}} + \frac{P \cdot A_{stiff}}{\sum (A_{stiff} \cdot Q)} \quad \text{sumQAd} := \sum \overrightarrow{(Q \cdot d^2 \cdot A_{stiff})} \quad \phi R_{nt} = \text{nominal tension strength}$$

$d = \text{distance from center}$
 $A = \text{area of fastener}$
 $Q = \text{quantity of fasteners}$

$$f_t := \overrightarrow{\left(\frac{R}{A_{stress}} \right)} \quad r_{AR} := \overrightarrow{\left(\frac{f_t}{\text{ASI} \cdot F_t} \right)}$$

$$R = \begin{pmatrix} 175.4 \\ 162.3 \\ 124.6 \\ 68.7 \\ 2.6 \\ 0.0 \\ 0.0 \end{pmatrix} \cdot \text{kip} \quad f_t = \begin{pmatrix} 54.0 \\ 49.9 \\ 38.4 \\ 21.1 \\ 0.8 \\ 0.0 \\ 0.0 \end{pmatrix} \cdot \text{ksi} \quad r_{AR} = \begin{pmatrix} 90 \\ 83 \\ 64 \\ 35 \\ 1 \\ 0 \\ 0 \end{pmatrix} \%$$

Output - Check Base Plate Flexure:

$$P_{\max AR} := \max(R)$$

$$P_{\max AR} = 175 \cdot \text{kip}$$

$$t := t_{\text{bpl}}$$

$$t = 1.75 \cdot \text{in}$$

$$k := \min(k_1, k_2)$$

$$k = 2.50 \cdot \text{in}$$

$$I_x := \frac{(a + b) \cdot t^3}{12}$$

$$I_x = 2.99 \cdot \text{in}^4$$

$$k_x := \frac{3 \cdot I_x}{y^3}$$

$$k_x = 0.14 \cdot \text{in}$$

$$S_x := \frac{I_x}{\left(\frac{t}{2}\right)}$$

$$S_x = 3.41 \cdot \text{in}^3$$

$$I_y := \frac{(y + k) \cdot t^3}{12}$$

$$I_y = 2.90 \cdot \text{in}^4$$

$$k_y := \begin{cases} \frac{3 \cdot I_y \cdot (3 \cdot a + b)^2}{2 \cdot a^3 \cdot b^2} & \text{if } a \geq b \\ \frac{3 \cdot I_y \cdot (3 \cdot b + a)^2}{2 \cdot b^3 \cdot a^2} & \text{if } a < b \end{cases}$$

$$k_y = 1.87 \cdot \text{in}$$

$$S_y := \frac{I_y}{\left(\frac{t}{2}\right)}$$

$$S_y = 3.32 \cdot \text{in}^3$$

$$M_{x\text{Max}} := \left(\frac{k_x}{k_x + k_y} \right) \cdot (P_{\max AR} \cdot y)$$

$$M_{x\text{Max}} = 4.1 \cdot \text{kip} \cdot \text{ft}$$

$$M'_{x\text{All}} := \text{ASI} \cdot [(0.75 \cdot F_y) \cdot S_x]$$

$$M'_{x\text{All}} = 17.1 \cdot \text{kip} \cdot \text{ft}$$

$$r_x := \frac{M_{x\text{Max}}}{M'_{x\text{All}}}$$

$$r_x = 24 \cdot \%$$

$$M_{y\text{Max}} := \begin{cases} \frac{k_y}{k_x + k_y} \cdot \left[\frac{P_{\max AR} \cdot a \cdot b^2}{(a + b)^2} \right] & \text{if } a \leq b \\ \frac{k_y}{k_x + k_y} \cdot \left[\frac{P_{\max AR} \cdot a^2 \cdot b}{(a + b)^2} \right] & \text{if } a > b \end{cases}$$

$$M_{y\text{Max}} = 11.9 \cdot \text{kip} \cdot \text{ft}$$

$$M'_{y\text{All}} := \text{ASI} \cdot [(0.75 \cdot F_y) \cdot S_y]$$

$$M'_{y\text{All}} = 16.6 \cdot \text{kip} \cdot \text{ft}$$

$$r_y := \frac{M_{yMax}}{M'_{yAll}}$$

$$r_y = 72. \%$$

$$r_{BPL} := \sqrt{r_x^2 + r_y^2}$$

$$r_{BPL} = 75. \%$$

$$P_{maxShaft} := \left(\frac{k_x}{k_x + k_y} \right) \cdot P_{maxAR}$$

$$P_{maxShaft} = 12.2 \cdot \text{kip}$$

$$P_{tMaxSP} := \left(\frac{k_y}{k_x + k_y} \right) \cdot P_{maxAR}$$

$$P_{tMaxSP} = 163.2 \cdot \text{kip}$$

Output - Calculate Forces in TSP / SP's:

$$l := a + b$$

$$l = 6.7 \cdot \text{in}$$

$$P_{maxSP1} := \frac{P_{tMaxSP} \cdot b^2}{l^3} \cdot (b + 3 \cdot a)$$

$$P_{maxSP1} = 87.3 \cdot \text{kip}$$

$$P_{maxSP2} := \frac{P_{tMaxSP} \cdot a^2}{l^3} \cdot (a + 3 \cdot b)$$

$$P_{maxSP2} = 75.9 \cdot \text{kip}$$

$$P_{uBar1} := \begin{cases} \left(1 - \frac{d_{1Bar}}{d_{1Bar} + d_{2Bar}} \right) \cdot P_{uBar} & \text{if TSP1 = "Yes"} \\ 0 & \text{if TSP1 = "No"} \end{cases}$$

$$P_{uBar1} = 0.0 \cdot \text{kip}$$

$$P_{uBar2} := \begin{cases} \left(1 - \frac{d_{2Bar}}{d_{1Bar} + d_{2Bar}} \right) \cdot P_{uBar} & \text{if TSP2 = "Yes"} \\ 0 & \text{if TSP2 = "No"} \end{cases}$$

$$P_{uBar2} = 162.7 \cdot \text{kip}$$

$$P_{tMaxSP1} := P_{maxSP1} + P_{uBar1} + P_{ADD1}$$

$$P_{tMaxSP1} = 87.3 \cdot \text{kip}$$

$$P_{tMaxSP2} := P_{maxSP2} + P_{uBar2} + P_{ADD2}$$

$$P_{tMaxSP2} = 238.6 \cdot \text{kip}$$

Output - Calculate SP Section Properties (LEFT Side):

$$L_{VW1} := L_{SP1} - \text{clip}_1$$

$$L_{VW1} = 10.50 \cdot \text{in}$$

$$L_{HW1} := b_{SP1} - \text{clip}_1$$

$$L_{HW1} = 5.75 \cdot \text{in}$$

$$\theta_1 := \text{atan} \left(\frac{b_{SP1}}{L_{SP1}} \right)$$

$$\theta_1 = 30.02 \cdot \text{deg}$$

$$B_1 := L_{SP1} \cdot \sin(\theta_1)$$

$$B_1 = 5.63 \cdot \text{in}$$

$$N_{B1} := \frac{\text{clip}_1}{(\sin(\theta_1) + \cos(\theta_1))}$$

$$N_{B1} = 0.549 \cdot \text{in}$$

$$N_1 := \frac{N_{B1}}{B_1}$$

$$N_1 = 0.098$$

$$L_1 := \sqrt{L_{SP1}^2 + b_{SP1}^2}$$

$$L_1 = 12.99 \cdot \text{in}$$

$$r_1 := \frac{t_{SP1}}{\sqrt{12}}$$

$$r_1 = 0.217 \cdot \text{in}$$

$$x_1 := \frac{b_{SP1}}{2}$$

$$x_1 = 3.25 \cdot \text{in}$$

Output - Calculate Compressive Strength of SP:

$$C_{c1} := \sqrt{\frac{2 \cdot \pi^2 \cdot E}{F_{ySP1}}}$$

$$C_{c1} = 107.0$$

$$KLr_1 := \frac{K \cdot L_1}{r_1}$$

$$KLr_1 = 48.0$$

$$F_{crB1} := \begin{cases} \left[\frac{1 - \frac{(KLr_1)^2}{2 \cdot C_{c1}^2}}{2 \cdot C_{c1}^2} \right] \cdot F_{ySP1} & \text{if } KLr_1 < C_{c1} \\ \left[\frac{5}{3} + \frac{3}{8} \cdot \left(\frac{KLr_1}{C_{c1}} \right) - \frac{(KLr_1)^3}{8 \cdot C_{c1}^3} \right] & \\ \left[\frac{12 \cdot \pi^2 \cdot E}{23 \cdot (KLr_1)^2} \right] & \text{if } KLr_1 \geq C_{c1} \end{cases}$$

$$F_{crB1} = 24.7 \cdot \text{ksi}$$

$$\Delta F_{cr1} := F_{ySP1} - F_{crB1}$$

$$\Delta F_{cr1} = 25.3 \cdot \text{ksi}$$

$$P'_{allSP1} := \left[\frac{t_{SP1} \cdot B_1^2}{6 \cdot x_1} \cdot \left[3 \cdot F_{ySP1} \cdot (1 - N_1^2) - 2 \cdot (\Delta F_{cr1}) \cdot (1 - N_1^3) \right] \right] \cdot \text{ASI}$$

$$P'_{allSP1} = 159.1 \cdot \text{kip}$$

$$r_{cSP1} := \frac{P_{tMaxSP1}}{P'_{allSP1}}$$

$$r_{cSP1} = 55. \%$$

Output - Calculate Shear and Tensile Strength of CAN-SP:

- Calculate Forces in SP:

$$h_{V1} := \text{clip}_1 + \frac{L_{VW1}}{2}$$

$$h_{V1} = 6.00 \cdot \text{in}$$

$$V_{maxV1} := P_{tMaxSP1} \quad = \text{shear on Vertical leg}$$

$$V_{maxV1} = 87.3 \cdot \text{kip}$$

$$T_{maxV1} := \frac{P_{tMaxSP1} \cdot x_1}{h_{V1}} \quad = \text{max tension on Vertical leg}$$

$$T_{maxV1} = 47.3 \cdot \text{kip}$$

$$V_{maxH1} := \frac{P_{tMaxSP1} \cdot x_1}{h_{V1}} \quad = \text{shear on Horizontal leg}$$

$$V_{maxH1} = 47.3 \cdot \text{kip}$$

$$T_{maxH1} := P_{tMaxSP1} \quad = \text{tension on Horizontal leg}$$

$$T_{maxH1} = 87.3 \cdot \text{kip}$$

- Shear Strength of Vertical Leg of SP:

$$V'_{allV1} := \left[(0.4 \cdot F_{ySP1}) \cdot (L_{VW1} \cdot t_{SP1}) \right] \cdot ASI$$

$$V'_{allV1} = 210.0 \cdot \text{kip}$$

$$r_{vV1} := \frac{V_{maxV1}}{V'_{allV1}}$$

$$r_{vV1} = 42. \%$$

- Tensile Strength of Vertical Leg of SP:

$$T_{allV1} := \left[(0.6 \cdot F_{ySP1}) \cdot (L_{VW1} \cdot t_{SP1}) \right] \cdot ASI$$

$$T_{allV1} = 315.0 \cdot \text{kip}$$

$$r_{tV1} := \frac{T_{maxV1}}{T_{allV1}}$$

$$r_{tV1} = 15. \%$$

- Combined Tension & Shear Strength of Vertical Leg of SP:

$$r_{V1} := \left(\frac{T_{maxV1}}{T_{allV1}} \right) + \left(\frac{V_{maxV1}}{V'_{allV1}} \right)^2$$

$$r_{V1} = 32. \%$$

- Shear Strength of Horizontal Leg of SP:

$$V'_{allH1} := \left[(0.4 \cdot F_{ySP1}) \cdot (L_{HW1} \cdot t_{SP1}) \right] \cdot ASI$$

$$V'_{allH1} = 115.0 \cdot \text{kip}$$

$$r_{vH1} := \frac{V_{maxH1}}{V'_{allH1}}$$

$$r_{vH1} = 41. \%$$

- Tensile Strength of Horizontal Leg of SP:

$$T_{allH1} := \left[(0.6 \cdot F_{ySP1}) \cdot (L_{HW1} \cdot t_{SP1}) \right] \cdot ASI$$

$$T_{allH1}$$

$$r_{tH1} := \frac{T_{maxH1}}{T_{allH1}}$$

$$r_{tH1} = 51. \%$$

- Combined Tension & Shear Strength of Horizontal Leg of SP:

$$r_{H1} := \left(\frac{T_{maxH1}}{T_{allH1}} \right) + \left(\frac{V_{maxH1}}{V'_{allH1}} \right)^2$$

$$r_{H1} = 68. \%$$

Output - Check Shear and Tensile Strength of Vertical SP Weld:

$$\theta_v \equiv 0 \cdot \text{deg}$$

$$F_{w_v1} := 0.30 \cdot F_{EXX1} \cdot \left(1.0 + 0.50 \cdot \sin(\theta_v)^{1.5} \right)$$

$$F_{w_v1} = 21.0 \cdot \text{ksi}$$

$$\theta_t \equiv 90 \cdot \text{deg}$$

$$F_{w_t1} := 0.30 \cdot F_{EXX1} \cdot \left(1.0 + 0.50 \cdot \sin(\theta_t)^{1.5} \right)$$

$$F_{w_t1} = 31.5 \cdot \text{ksi}$$

- Shear Strength of Vertical Weld:

$$A_{wV1} := (0.707 \cdot t_{VW1}) \cdot L_{VW1}$$

$$A_{wV1} = 2.32 \cdot \text{in}^2$$

$$V'_{allVw1} := \left[2 \cdot (F_{w_v1} \cdot A_{wV1}) \right] \cdot ASI$$

$$V'_{allVw1} = 130 \cdot \text{kip}$$

$$r_{vVw1} := \frac{V_{maxV1}}{V'_{allVw1}}$$

$$r_{vVw1} = 67. \%$$

- Tensile Strength of Vertical Weld:

$$T'_{allVw1} := \left[2 \cdot (F_{w_t1} \cdot A_{wV1}) \right] \cdot ASI$$

$$T'_{allVw1} = 195 \cdot \text{kip}$$

$$r_{tVw1} := \frac{T_{maxV1}}{T'_{allVw1}}$$

$$r_{tVw1} = 24 \cdot \%$$

- Combined Tension & Shear Strength of Vertical Weld:

$$r_{Vw1} := \left(\frac{T_{maxV1}}{T'_{allVw1}} \right) + \left(\frac{V_{maxV1}}{V'_{allVw1}} \right)^2$$

$$r_{Vw1} = 69 \cdot \%$$

Output - Check Design Shaft Punching Shear:

$$V_{maxPS1} := T_{maxV1}$$

$$V_{maxPS1} = 47.3 \cdot \text{kip}$$

$$V'_{all1} := 2 \cdot \left[(0.4 \cdot F_{yShaft}) \cdot (t_{shaft} \cdot L_{VW1}) \right] \cdot ASI$$

$$V'_{all1} = 227.5 \cdot \text{kip}$$

$$r_{vPS1} := \frac{V_{maxPS1}}{V'_{all1}}$$

$$r_{vPS1} = 21 \cdot \%$$

Output - Calculate SP Section Properties (RIGHT Side):

$$L_{VW2} := L_{SP2} - \text{clip}_2$$

$$L_{VW2} = 44.00 \cdot \text{in}$$

$$L_{HW2} := b_{SP2} - \text{clip}_2$$

$$L_{HW2} = 5.75 \cdot \text{in}$$

$$\theta_2 := \text{atan} \left(\frac{b_{SP2}}{L_{SP2}} \right)$$

$$\theta_2 = 8.26 \cdot \text{deg}$$

$$B_2 := L_{SP2} \cdot \sin(\theta_2)$$

$$B_2 = 6.43 \cdot \text{in}$$

$$N_{B2} := \frac{\text{clip}_2}{(\sin(\theta_2) + \cos(\theta_2))}$$

$$N_{B2} = 0.662 \cdot \text{in}$$

$$N_2 := \frac{N_{B2}}{B_2}$$

$$N_2 = 0.103$$

$$L_2 := \sqrt{L_{SP2}^2 + b_{SP2}^2}$$

$$L_2 = 45.22 \cdot \text{in}$$

$$r_2 := \frac{t_{SP2}}{\sqrt{12}}$$

$$r_2 = 0.397 \cdot \text{in}$$

$$x_2 := \frac{b_{SP2}}{2}$$

$$x_2 = 3.25 \cdot \text{in}$$

Output - Calculate Compressive Strength of SP:

$$C_{c2} := \sqrt{\frac{2 \cdot \pi^2 \cdot E}{F_{ySP2}}}$$

$$C_{c2} = 107.0$$

$$KLr_2 := \frac{K \cdot L_2}{r_2}$$

$$KLr_2 = 91.1$$

$$F_{crB2} := \begin{cases} \left[\frac{1 - \frac{(K L r_2)^2}{2 \cdot C_{c2}^2}}{\frac{5}{3} + \frac{3}{8} \left(\frac{K L r_2}{C_{c2}} \right) - \frac{(K L r_2)^3}{8 \cdot C_{c2}^3}} \right] \cdot F_{ySP2} & \text{if } K L r_2 < C_{c2} \\ \left[\frac{12 \cdot \pi^2 \cdot E}{23 \cdot (K L r_2)^2} \right] & \text{if } K L r_2 \geq C_{c2} \end{cases}$$

$$F_{crB2} = 16.7 \cdot \text{ksi}$$

$$\Delta F_{cr2} := F_{ySP2} - F_{crB2}$$

$$\Delta F_{cr2} = 33.3 \cdot \text{ksi}$$

$$P'_{allSP2} := \left[\frac{t_{SP2} \cdot B_2^2}{6 \cdot x_2} \cdot \left[3 \cdot F_{ySP2} \cdot (1 - N_2^2) - 2 \cdot (\Delta F_{cr2}) \cdot (1 - N_2^3) \right] \right] \cdot \text{ASI}$$

$$P'_{allSP2} = 318.5 \cdot \text{kip}$$

$$r_{cSP2} := \frac{P_{tMaxSP2}}{P'_{allSP2}}$$

$$r_{cSP2} = 75\%$$

Output - Calculate Shear and Tensile Strength of CAN-SP:

- Calculate Forces in SP:

$$h_{V2} := \text{clip}_2 + \frac{L_{VW2}}{2}$$

$$h_{V2} = 22.75 \cdot \text{in}$$

$$V_{maxV2} := P_{tMaxSP2} \quad = \text{shear on Vertical leg}$$

$$V_{maxV2} = 238.6 \cdot \text{kip}$$

$$T_{maxV2} := \frac{P_{tMaxSP2} \cdot x_2}{h_{V2}} \quad = \text{max tension on Vertical leg}$$

$$T_{maxV2} = 34.1 \cdot \text{kip}$$

$$V_{maxH2} := \frac{P_{tMaxSP2} \cdot x_2}{h_{V2}} \quad = \text{shear on Horizontal leg}$$

$$V_{maxH2} = 34.1 \cdot \text{kip}$$

$$T_{maxH2} := P_{tMaxSP2} \quad = \text{tension on Horizontal leg}$$

$$T_{maxH2} = 238.6 \cdot \text{kip}$$

- Shear Strength of Vertical Leg of SP:

$$V'_{allV2} := \left[(0.4 \cdot F_{ySP2}) \cdot (L_{VW2} \cdot t_{SP2}) \right] \cdot \text{ASI}$$

$$V'_{allV2} = 1613.3 \cdot \text{kip}$$

$$r_{vV2} := \frac{V_{maxV2}}{V'_{allV2}}$$

$$r_{vV2} = 15\%$$

- Tensile Strength of Vertical Leg of SP:

$$T_{allV2} := \left[(0.6 \cdot F_{ySP2}) \cdot (L_{VW2} \cdot t_{SP2}) \right] \cdot \text{ASI}$$

$$T_{allV2} = 2420.0 \cdot \text{kip}$$

$$r_{tV2} := \frac{T_{maxV2}}{T_{allV2}}$$

$$r_{tV2} = 1\%$$

- Combined Tension & Shear Strength of Vertical Leg of SP:

$$r_{V2} := \left(\frac{T_{\max V2}}{T_{\text{all}V2}} \right) + \left(\frac{V_{\max V2}}{V'_{\text{all}V2}} \right)^2 \quad r_{V2} = 4. \%$$

- Shear Strength of Horizontal Leg of SP:

$$V'_{\text{all}H2} := \left[(0.4 \cdot F_{ySP2}) \cdot (L_{HW2} \cdot t_{SP2}) \right] \cdot \text{ASI} \quad V'_{\text{all}H2} = 210.8 \cdot \text{kip}$$

$$r_{VH2} := \frac{V_{\max H2}}{V'_{\text{all}H2}} \quad r_{VH2} = 16. \%$$

- Tensile Strength of Horizontal Leg of SP:

$$T'_{\text{all}H2} := \left[(0.6 \cdot F_{ySP2}) \cdot (L_{HW2} \cdot t_{SP2}) \right] \cdot \text{ASI} \quad T'_{\text{all}H2} = 316.3 \cdot \text{kip}$$

$$r_{tH2} := \frac{T_{\max H2}}{T'_{\text{all}H2}} \quad r_{tH2} = 75. \%$$

- Combined Tension & Shear Strength of Horizontal Leg of SP:

$$r_{H2} := \left(\frac{T_{\max H2}}{T'_{\text{all}H2}} \right) + \left(\frac{V_{\max H2}}{V'_{\text{all}H2}} \right)^2 \quad r_{H2} = 78. \%$$

Output - Check Shear and Tensile Strength of Vertical SP Weld:

$$\theta_v \equiv 0 \cdot \text{deg}$$

$$F_{w_v2} := 0.30 \cdot F_{EXX2} \cdot \left(1.0 + 0.50 \cdot \sin(\theta_v)^{1.5} \right) \quad F_{w_v2} = 21.0 \cdot \text{ksi}$$

$$\theta_t \equiv 90 \cdot \text{deg}$$

$$F_{w_t2} := 0.30 \cdot F_{EXX2} \cdot \left(1.0 + 0.50 \cdot \sin(\theta_t)^{1.5} \right) \quad F_{w_t2} = 31.5 \cdot \text{ksi}$$

- Shear Strength of Vertical Weld:

$$A_{wV2} := (0.707 \cdot t_{wV2}) \cdot L_{wV2} \quad A_{wV2} = 9.72 \cdot \text{in}^2$$

$$V'_{\text{all}wV2} := \left[2 \cdot (F_{w_v2} \cdot A_{wV2}) \right] \cdot \text{ASI} \quad V'_{\text{all}wV2} = 544 \cdot \text{kip}$$

$$r_{VwV2} := \frac{V_{\max V2}}{V'_{\text{all}wV2}} \quad r_{VwV2} = 44. \%$$

- Tensile Strength of Vertical Weld:

$$T'_{\text{all}wV2} := \left[2 \cdot (F_{w_t2} \cdot A_{wV2}) \right] \cdot \text{ASI} \quad T'_{\text{all}wV2} = 817 \cdot \text{kip}$$

$$r_{twV2} := \frac{T_{\max V2}}{T'_{\text{all}wV2}} \quad r_{twV2} = 4. \%$$

- Combined Tension & Shear Strength of Vertical Weld:

$$r_{Vw2} := \left(\frac{T_{\max V2}}{T'_{\text{all}wV2}} \right) + \left(\frac{V_{\max V2}}{V'_{\text{all}wV2}} \right)^2 \quad r_{Vw2} = 23. \%$$

Output - Check Design Shaft Punching Shear:

$$V_{\max PS2} := T_{\max V2}$$

$$V_{\max PS2} = 34.1 \cdot \text{kip}$$

$$V'_{\text{all2}} := 2 \cdot \left[(0.4 \cdot F_{y \text{ Shaft}}) \cdot (t_{\text{shaft}} \cdot L_{VW2}) \right] \cdot \text{ASI}$$

$$V'_{\text{all2}} = 953.3 \cdot \text{kip}$$

$$r_{VPS2} := \frac{V_{\max PS2}}{V'_{\text{all2}}}$$

$$r_{VPS2} = 4. \%$$

Output - Results Summary:

- Anchor Rods & Base Plate:

$$\text{result}_{AR} := \max(r_{AR})$$

$$\text{result}_{AR} = 90. \%$$

$$\text{result}_{BPL} := \begin{pmatrix} r_x \\ r_y \\ r_{BPL} \end{pmatrix}$$

$$\text{result}_{BPL} = \begin{pmatrix} 24 \\ 72 \\ 75 \end{pmatrix} \cdot \%$$

$$\text{MaxUtilization}_{AR_BPL} := \max(\text{result}_{AR}, \text{result}_{BPL})$$

$$\text{MaxUtilization}_{AR_BPL} = 90. \%$$

- SP on Left Side:

$$\text{result}_{SP1} := \begin{pmatrix} r_{cSP1} \\ r_{vV1} \\ r_{tV1} \\ r_{V1} \\ r_{vH1} \\ r_{tH1} \\ r_{H1} \end{pmatrix}$$

$$\text{result}_{SP1} = \begin{pmatrix} 55 \\ 42 \\ 15 \\ 32 \\ 41 \\ 51 \\ 68 \end{pmatrix} \cdot \%$$

$$\text{result}_{SPweld1} := \begin{pmatrix} r_{vVw1} \\ r_{tVw1} \\ r_{Vw1} \end{pmatrix}$$

$$\text{result}_{SPweld1} = \begin{pmatrix} 67 \\ 24 \\ 69 \end{pmatrix} \cdot \%$$

$$\text{result}_{\text{shaft1}} := r_{VPS1}$$

$$\text{result}_{\text{shaft1}} = 21. \%$$

$$L_{SP1\text{reqd}} := \begin{cases} [z + n \cdot (3 \cdot \text{in}) + h] & \text{if } TSP1 = \text{"Yes"} \\ \text{"N/A"} & \text{if } TSP1 = \text{"No"} \end{cases}$$

$$L_{SP1\text{reqd}} = \text{"N/A"} \cdot \text{in}$$

$$L_{SP1\text{check}} := \begin{cases} \text{"N/A"} & \text{if } TSP1 = \text{"No"} \\ \text{if } TSP1 = \text{"Yes"} \\ \begin{cases} \text{"OK"} & \text{if } L_{SP1} \geq L_{SP1\text{reqd}} \\ \text{"NG"} & \text{if } L_{SP1} < L_{SP1\text{reqd}} \end{cases} \end{cases}$$

$$L_{SP1\text{check}} = \text{"N/A"}$$

$$\text{MaxUtilization}_{SP1} := \max(\text{result}_{SP1}, \text{result}_{SPweld1}, \text{result}_{\text{shaft1}})$$

$$\text{MaxUtilization}_{SP1} = 69. \%$$

- SP on Right Side:

$$\text{result}_{\text{SP2}} := \begin{pmatrix} r_{\text{cSP2}} \\ r_{\text{vV2}} \\ r_{\text{tV2}} \\ r_{\text{V2}} \\ r_{\text{vH2}} \\ r_{\text{tH2}} \\ r_{\text{H2}} \end{pmatrix} \quad \text{result}_{\text{SP2}} = \begin{pmatrix} 75 \\ 15 \\ 1 \\ 4 \\ 16 \\ 75 \\ 78 \end{pmatrix} \cdot \%$$

$$\text{result}_{\text{SPweld2}} := \begin{pmatrix} r_{\text{vVw2}} \\ r_{\text{tVw2}} \\ r_{\text{Vw2}} \end{pmatrix} \quad \text{result}_{\text{SPweld2}} = \begin{pmatrix} 44 \\ 4 \\ 23 \end{pmatrix} \cdot \%$$

$$\text{result}_{\text{shaft2}} := r_{\text{vPS2}} \quad \text{result}_{\text{shaft2}} = 4 \cdot \%$$

$$L_{\text{SP2reqd}} := \begin{cases} [z + n \cdot (3 \cdot \text{in}) + h] & \text{if TSP2} = \text{"Yes"} \\ \text{"N/A"} & \text{if TSP2} = \text{"No"} \end{cases} \quad L_{\text{SP2reqd}} = 44.75 \cdot \text{in}$$

$$L_{\text{SP2check}} := \begin{cases} \text{"N/A"} & \text{if TSP2} = \text{"No"} \\ \text{if TSP2} = \text{"Yes"} \\ \quad \begin{cases} \text{"OK"} & \text{if } L_{\text{SP2}} \geq L_{\text{SP2reqd}} \\ \text{"NG"} & \text{if } L_{\text{SP2}} < L_{\text{SP2reqd}} \end{cases} \end{cases} \quad L_{\text{SP2check}} = \text{"OK"}$$

$$\text{MaxUtilization_SP2} := \max(\text{result}_{\text{SP2}}, \text{result}_{\text{SPweld2}}, \text{result}_{\text{shaft2}}) \quad \text{MaxUtilization_SP2} = 78 \cdot \%$$

$$\text{MaxUtilization} := \max(\text{MaxUtilization_AR_BPL}, \text{MaxUtilization_SP1}, \text{MaxUtilization_SP2}) \quad \text{MaxUtilization} = 90 \cdot \%$$

$t_{\text{SP1}} = 0.750 \cdot \text{in}$	$t_{\text{SP2}} = 1.375 \cdot \text{in}$
$b_{\text{SP1}} = 6.500 \cdot \text{in}$	$b_{\text{SP2}} = 6.500 \cdot \text{in}$
$L_{\text{SP1}} = 11.25 \cdot \text{in}$	$L_{\text{SP2}} = 44.75 \cdot \text{in}$



BASE PLATE w/ TSP & SP's
TIA-222-F
Case #3

VSi Job No.: 122249
Date: 01/28/2013
Calculated by: MER

Input

- Reactions & Forces:

$M := 3801 \cdot \text{kip} \cdot \text{ft}$ = max moment reaction at top of base plate
 $P := 41 \cdot \text{kip}$ = max axial reaction at top of base plate
 $P_{\text{ADD1}} := 0 \cdot \text{kip}$ = additional axial force to SP on opposite side of SP (left side)
 $P_{\text{ADD2}} := 0 \cdot \text{kip}$ = additional axial force to SP on opposite side of SP (right side)

- Shaft:

$t_{\text{shaft}} := 0.3125 \cdot \text{in}$ = thickness of shaft
 $F_{y\text{Shaft}} := 65 \cdot \text{ksi}$ = specified minimum yield stress of shaft

- Base Plate:

$t_{\text{bpl}} := 1.75 \cdot \text{in}$ = thickness of base plate
 $F_y := 60 \cdot \text{ksi}$ = specified minimum yield stress of shaft
 $a := 3.125 \cdot \text{in}$ = distance from centerline of stiffener plate on left side to center of anchor rod
 $b := 3.9375 \cdot \text{in}$ = distance from centerline of stiffener plate on right side to center of anchor rod
 $y := 4.0 \cdot \text{in}$ = distance from shaft wall to center of anchor rod

- Bar:

$P_{\text{uBar}} := 387 \cdot \text{kip}$ = axial force from bar (see Pole Tool-F v1.6.xls)
 $d_{1\text{Bar}} := 6.375 \cdot \text{in}$ = distance from center of bar to edge of TSP (left side)
 $d_{2\text{Bar}} := 4.625 \cdot \text{in}$ = distance from center of bar to edge of TSP (right side)
 $n := 9$ = number of termination bolts
 $z := 11.75 \cdot \text{in}$ = height above base plate to bottom of bar / height above SP
 $h := 6 \cdot \text{in}$ = height above top termination bolt to top of TSP

- Transition / Stiffener Plates:

- TSP / SP on Left Side of AR:

$\text{TSP1} := \text{"No"}$ = TSP on left side = "Yes"; SP on left side = "No"
 $b_{\text{SP1}} := 6.5 \cdot \text{in}$ = width of stiffener plate
 $t_{\text{SP1}} := 0.75 \cdot \text{in}$ = thickness of stiffener plate
 $L_{\text{SP1}} := 11.25 \cdot \text{in}$ = length of stiffener plate
 $\text{clip1} := 0.75 \cdot \text{in}$ = length of clip
 $t_{\text{VW1}} := 0.3125 \cdot \text{in}$ = thickness of vertical weld
 $F_{y\text{SP1}} := 50 \cdot \text{ksi}$ = specified minimum yield stress of SP material
 $F_{\text{EXX1}} := 70 \cdot \text{ksi}$ = specified minimum ultimate stress of weld electrode
 $k_1 := b_{\text{SP1}} - y$ = distance from center of anchor rod to edge of base plate / edge of stiffener plate
 $k_1 = 2.500 \cdot \text{in}$

CONSTANTS:

$E \equiv 29000 \cdot \text{ksi}$
 $K \equiv 0.8$
 $\text{ASI} \equiv \frac{4}{3}$

- TSP / SP on Right Side of AR:

TSP2 := "Yes" = TSP on right side = "Yes"; SP on right side = "No"

b_{SP2} := 6.5·in = width of stiffener plate

t_{SP2} := 1.375·in = thickness of stiffener plate

L_{SP2} := 44.75·in = length of stiffener plate

clip₂ := 0.75·in = length of clip

t_{VW2} := 0.3125·in = thickness of vertical weld

F_{ySP2} := 50·ksi = specified minimum yield stress of SP material

F_{EXX2} := 70·ksi = specified minimum ultimate stress of weld electrode

k₂ := b_{SP2} - y = distance from center of anchor rod to edge of base plate / edge of stiffener plate
k₂ = 2.500·in

- Anchor Rods:

$$Q := \begin{pmatrix} 2 \\ 4 \\ 4 \\ 4 \\ 4 \\ 2 \\ 0 \\ 0 \end{pmatrix} \quad d := \begin{pmatrix} 2 \cdot 12 + 9 \\ 2 \cdot 12 + 6 + \frac{1}{2} \\ 1 \cdot 12 + 11 + \frac{5}{16} \\ 1 \cdot 12 + \frac{5}{8} \\ 0 \\ 0 \\ 0 \end{pmatrix} \cdot \text{in} \quad A_{\text{stiff}} := \begin{pmatrix} 3.98 \\ 3.98 \\ 3.98 \\ 3.98 \\ 3.98 \\ 0 \\ 0 \end{pmatrix} \text{in}^2 \quad A_{\text{stress}} := \begin{pmatrix} 3.25 \\ 3.25 \\ 3.25 \\ 3.25 \\ 3.25 \\ 0 \\ 0 \end{pmatrix} \text{in}^2 \quad F_t := \begin{pmatrix} 0.6 \cdot 75 \\ 0.6 \cdot 75 \\ 0.6 \cdot 75 \\ 0.6 \cdot 75 \\ 0.6 \cdot 75 \\ 0 \\ 0 \end{pmatrix} \cdot \text{ksi}$$

Output - Anchor Rod, Deformation Method:

$$R := \frac{M \cdot \overrightarrow{(d \cdot A_{\text{stiff}})}}{\text{sumQAd}} + \frac{P \cdot A_{\text{stiff}}}{\sum (A_{\text{stiff}} \cdot Q)} \quad \text{sumQAd} := \sum \overrightarrow{(Q \cdot d^2 \cdot A_{\text{stiff}})} \quad \phi R_{nt} = \text{nominal tension strength}$$

$$\text{sumQAd} = 34668 \cdot \text{in}^4 \quad d = \text{distance from center}$$

$$A = \text{area of fastener}$$

$$Q = \text{quantity of fasteners}$$

$$f_t := \overrightarrow{\left(\frac{R}{A_{\text{stress}}} \right)} \quad r_{AR} := \overrightarrow{\left(\frac{f_t}{\text{ASI} \cdot F_t} \right)}$$

$$R = \begin{pmatrix} 175.4 \\ 162.3 \\ 124.6 \\ 68.7 \\ 2.6 \\ 0.0 \\ 0.0 \end{pmatrix} \cdot \text{kip} \quad f_t = \begin{pmatrix} 54.0 \\ 49.9 \\ 38.4 \\ 21.1 \\ 0.8 \\ 0.0 \\ 0.0 \end{pmatrix} \cdot \text{ksi} \quad r_{AR} = \begin{pmatrix} 90 \\ 83 \\ 64 \\ 35 \\ 1 \\ 0 \\ 0 \end{pmatrix} \cdot \%$$

Output - Check Base Plate Flexure:

$$P_{\max AR} := \max(R)$$

$$P_{\max AR} = 175 \cdot \text{kip}$$

$$t := t_{\text{bpl}}$$

$$t = 1.75 \cdot \text{in}$$

$$k := \min(k_1, k_2)$$

$$k = 2.50 \cdot \text{in}$$

$$I_x := \frac{(a + b) \cdot t^3}{12}$$

$$I_x = 3.15 \cdot \text{in}^4$$

$$k_x := \frac{3 \cdot I_x}{y^3}$$

$$k_x = 0.15 \cdot \text{in}$$

$$S_x := \frac{I_x}{\left(\frac{t}{2}\right)}$$

$$S_x = 3.60 \cdot \text{in}^3$$

$$I_y := \frac{(y + k) \cdot t^3}{12}$$

$$I_y = 2.90 \cdot \text{in}^4$$

$$k_y := \begin{cases} \frac{3 \cdot I_y \cdot (3 \cdot a + b)^2}{2 \cdot a^3 \cdot b^2} & \text{if } a \geq b \\ \frac{3 \cdot I_y \cdot (3 \cdot b + a)^2}{2 \cdot b^3 \cdot a^2} & \text{if } a < b \end{cases}$$

$$k_y = 1.63 \cdot \text{in}$$

$$S_y := \frac{I_y}{\left(\frac{t}{2}\right)}$$

$$S_y = 3.32 \cdot \text{in}^3$$

$$M_{x\text{Max}} := \left(\frac{k_x}{k_x + k_y} \right) \cdot (P_{\max AR} \cdot y)$$

$$M_{x\text{Max}} = 4.9 \cdot \text{kip} \cdot \text{ft}$$

$$M'_{x\text{All}} := \text{ASl} \cdot \left[(0.75 \cdot F_y) \cdot S_x \right]$$

$$M'_{x\text{All}} = 18.0 \cdot \text{kip} \cdot \text{ft}$$

$$r_x := \frac{M_{x\text{Max}}}{M'_{x\text{All}}}$$

$$r_x = 27 \cdot \%$$

$$M_{y\text{Max}} := \begin{cases} \frac{k_y}{k_x + k_y} \cdot \left[\frac{P_{\max AR} \cdot a \cdot b^2}{(a + b)^2} \right] & \text{if } a \leq b \\ \frac{k_y}{k_x + k_y} \cdot \left[\frac{P_{\max AR} \cdot a^2 \cdot b}{(a + b)^2} \right] & \text{if } a > b \end{cases}$$

$$M_{y\text{Max}} = 13.0 \cdot \text{kip} \cdot \text{ft}$$

$$M'_{y\text{All}} := \text{ASl} \cdot \left[(0.75 \cdot F_y) \cdot S_y \right]$$

$$M'_{y\text{All}} = 16.6 \cdot \text{kip} \cdot \text{ft}$$

$$r_y := \frac{M_{yMax}}{M'_{yAll}}$$

$$r_y = 78. \%$$

$$r_{BPL} := \sqrt{r_x^2 + r_y^2}$$

$$r_{BPL} = 83. \%$$

$$P_{maxShaft} := \left(\frac{k_x}{k_x + k_y} \right) \cdot P_{maxAR}$$

$$P_{maxShaft} = 14.6 \cdot \text{kip}$$

$$P_{tMaxSP} := \left(\frac{k_y}{k_x + k_y} \right) \cdot P_{maxAR}$$

$$P_{tMaxSP} = 160.8 \cdot \text{kip}$$

Output - Calculate Forces in TSP / SP's:

$$l := a + b$$

$$l = 7.1 \cdot \text{in}$$

$$P_{maxSP1} := \frac{P_{tMaxSP} \cdot b^2}{l^3} \cdot (b + 3 \cdot a)$$

$$P_{maxSP1} = 94.2 \cdot \text{kip}$$

$$P_{maxSP2} := \frac{P_{tMaxSP} \cdot a^2}{l^3} \cdot (a + 3 \cdot b)$$

$$P_{maxSP2} = 66.6 \cdot \text{kip}$$

$$P_{uBar1} := \begin{cases} \left(1 - \frac{d_{1Bar}}{d_{1Bar} + d_{2Bar}} \right) \cdot P_{uBar} & \text{if TSP1 = "Yes"} \\ 0 & \text{if TSP1 = "No"} \end{cases}$$

$$P_{uBar1} = 0.0 \cdot \text{kip}$$

$$P_{uBar2} := \begin{cases} \left(1 - \frac{d_{2Bar}}{d_{1Bar} + d_{2Bar}} \right) \cdot P_{uBar} & \text{if TSP2 = "Yes"} \\ 0 & \text{if TSP2 = "No"} \end{cases}$$

$$P_{uBar2} = 224.3 \cdot \text{kip}$$

$$P_{tMaxSP1} := P_{maxSP1} + P_{uBar1} + P_{ADD1}$$

$$P_{tMaxSP1} = 94.2 \cdot \text{kip}$$

$$P_{tMaxSP2} := P_{maxSP2} + P_{uBar2} + P_{ADD2}$$

$$P_{tMaxSP2} = 290.9 \cdot \text{kip}$$

Output - Calculate SP Section Properties (LEFT Side):

$$L_{VW1} := L_{SP1} - \text{clip}_1$$

$$L_{VW1} = 10.50 \cdot \text{in}$$

$$L_{HW1} := b_{SP1} - \text{clip}_1$$

$$L_{HW1} = 5.75 \cdot \text{in}$$

$$\theta_1 := \text{atan} \left(\frac{b_{SP1}}{L_{SP1}} \right)$$

$$\theta_1 = 30.02 \cdot \text{deg}$$

$$B_1 := L_{SP1} \cdot \sin(\theta_1)$$

$$B_1 = 5.63 \cdot \text{in}$$

$$N_{B1} := \frac{\text{clip}_1}{(\sin(\theta_1) + \cos(\theta_1))}$$

$$N_{B1} = 0.549 \cdot \text{in}$$

$$N_1 := \frac{N_{B1}}{B_1}$$

$$N_1 = 0.098$$

$$L_1 := \sqrt{L_{SP1}^2 + b_{SP1}^2}$$

$$L_1 = 12.99 \cdot \text{in}$$

$$r_1 := \frac{t_{SP1}}{\sqrt{12}}$$

$$r_1 = 0.217 \cdot \text{in}$$

$$x_1 := \frac{b_{SP1}}{2}$$

$$x_1 = 3.25 \cdot \text{in}$$

Output - Calculate Compressive Strength of SP:

$$C_{c1} := \sqrt{\frac{2 \cdot \pi^2 \cdot E}{F_{ySP1}}}$$

$$C_{c1} = 107.0$$

$$KLr_1 := \frac{K \cdot L_1}{r_1}$$

$$KLr_1 = 48.0$$

$$F_{crB1} := \begin{cases} \left[\frac{1 - \frac{(KLr_1)^2}{2 \cdot C_{c1}^2}}{2 \cdot C_{c1}^2} \right] \cdot F_{ySP1} & \text{if } KLr_1 < C_{c1} \\ \left[\frac{\frac{5}{3} + \frac{3}{8} \cdot \left(\frac{KLr_1}{C_{c1}} \right) - \frac{(KLr_1)^3}{8 \cdot C_{c1}^3}}{23 \cdot (KLr_1)^2} \right] \cdot \frac{12 \cdot \pi^2 \cdot E}{23 \cdot (KLr_1)^2} & \text{if } KLr_1 \geq C_{c1} \end{cases}$$

$$F_{crB1} = 24.7 \cdot \text{ksi}$$

$$\Delta F_{cr1} := F_{ySP1} - F_{crB1}$$

$$\Delta F_{cr1} = 25.3 \cdot \text{ksi}$$

$$P'_{allSP1} := \left[\frac{t_{SP1} \cdot B_1^2}{6 \cdot x_1} \cdot \left[3 \cdot F_{ySP1} \cdot (1 - N_1^2) - 2 \cdot (\Delta F_{cr1}) \cdot (1 - N_1^3) \right] \right] \cdot \text{ASI}$$

$$P'_{allSP1} = 159.1 \cdot \text{kip}$$

$$r_{cSP1} := \frac{P_{tMaxSP1}}{P'_{allSP1}}$$

$$r_{cSP1} = 59\%$$

Output - Calculate Shear and Tensile Strength of CAN-SP:

- Calculate Forces in SP:

$$h_{V1} := \text{clip}_1 + \frac{L_{VW1}}{2}$$

$$h_{V1} = 6.00 \cdot \text{in}$$

$$V_{maxV1} := P_{tMaxSP1} \quad = \text{shear on Vertical leg}$$

$$V_{maxV1} = 94.2 \cdot \text{kip}$$

$$T_{maxV1} := \frac{P_{tMaxSP1} \cdot x_1}{h_{V1}} \quad = \text{max tension on Vertical leg}$$

$$T_{maxV1} = 51.0 \cdot \text{kip}$$

$$V_{maxH1} := \frac{P_{tMaxSP1} \cdot x_1}{h_{V1}} \quad = \text{shear on Horizontal leg}$$

$$V_{maxH1} = 51.0 \cdot \text{kip}$$

$$T_{maxH1} := P_{tMaxSP1} \quad = \text{tension on Horizontal leg}$$

$$T_{maxH1} = 94.2 \cdot \text{kip}$$

- Shear Strength of Vertical Leg of SP:

$$V'_{allV1} := \left[(0.4 \cdot F_{ySP1}) \cdot (L_{VW1} \cdot t_{SP1}) \right] \cdot ASI$$

$$V'_{allV1} = 210.0 \cdot \text{kip}$$

$$r_{vV1} := \frac{V_{maxV1}}{V'_{allV1}}$$

$$r_{vV1} = 45\%$$

- Tensile Strength of Vertical Leg of SP:

$$T'_{allV1} := \left[(0.6 \cdot F_{ySP1}) \cdot (L_{VW1} \cdot t_{SP1}) \right] \cdot ASI$$

$$T'_{allV1} = 315.0 \cdot \text{kip}$$

$$r_{tV1} := \frac{T_{maxV1}}{T'_{allV1}}$$

$$r_{tV1} = 16\%$$

- Combined Tension & Shear Strength of Vertical Leg of SP:

$$r_{V1} := \left(\frac{T_{maxV1}}{T'_{allV1}} \right) + \left(\frac{V_{maxV1}}{V'_{allV1}} \right)^2$$

$$r_{V1} = 36\%$$

- Shear Strength of Horizontal Leg of SP:

$$V'_{allH1} := \left[(0.4 \cdot F_{ySP1}) \cdot (L_{HW1} \cdot t_{SP1}) \right] \cdot ASI$$

$$V'_{allH1} = 115.0 \cdot \text{kip}$$

$$r_{vH1} := \frac{V_{maxH1}}{V'_{allH1}}$$

$$r_{vH1} = 44\%$$

- Tensile Strength of Horizontal Leg of SP:

$$T'_{allH1} := \left[(0.6 \cdot F_{ySP1}) \cdot (L_{HW1} \cdot t_{SP1}) \right] \cdot ASI$$

$$T'_{allH1}$$

$$r_{tH1} := \frac{T_{maxH1}}{T'_{allH1}}$$

$$r_{tH1} = 55\%$$

- Combined Tension & Shear Strength of Horizontal Leg of SP:

$$r_{H1} := \left(\frac{T_{maxH1}}{T'_{allH1}} \right) + \left(\frac{V_{maxH1}}{V'_{allH1}} \right)^2$$

$$r_{H1} = 74\%$$

Output - Check Shear and Tensile Strength of Vertical SP Weld:

$$\theta_v \equiv 0 \cdot \text{deg}$$

$$F_{w_v1} := 0.30 \cdot F_{EXX1} \cdot \left(1.0 + 0.50 \cdot \sin(\theta_v)^{1.5} \right)$$

$$F_{w_v1} = 21.0 \cdot \text{ksi}$$

$$\theta_t \equiv 90 \cdot \text{deg}$$

$$F_{w_t1} := 0.30 \cdot F_{EXX1} \cdot \left(1.0 + 0.50 \cdot \sin(\theta_t)^{1.5} \right)$$

$$F_{w_t1} = 31.5 \cdot \text{ksi}$$

- Shear Strength of Vertical Weld:

$$A_{wV1} := (0.707 \cdot t_{VW1}) \cdot L_{VW1}$$

$$A_{wV1} = 2.32 \cdot \text{in}^2$$

$$V'_{allVw1} := \left[2 \cdot (F_{w_v1} \cdot A_{wV1}) \right] \cdot ASI$$

$$V'_{allVw1} = 130 \cdot \text{kip}$$

$$r_{vVw1} := \frac{V_{maxV1}}{V'_{allVw1}}$$

$$r_{vVw1} = 73\%$$

- Tensile Strength of Vertical Weld:

$$T'_{allVw1} := \left[2 \cdot (F_{wt1} \cdot A_{wV1}) \right] \cdot ASI$$

$$T'_{allVw1} = 195 \cdot \text{kip}$$

$$r_{tVw1} := \frac{T_{maxV1}}{T'_{allVw1}}$$

$$r_{tVw1} = 26\%$$

- Combined Tension & Shear Strength of Vertical Weld:

$$r_{Vw1} := \left(\frac{T_{maxV1}}{T'_{allVw1}} \right) + \left(\frac{V_{maxV1}}{V'_{allVw1}} \right)^2$$

$$r_{Vw1} = 79\%$$

Output - Check Design Shaft Punching Shear:

$$V_{maxPS1} := T_{maxV1}$$

$$V_{maxPS1} = 51.0 \cdot \text{kip}$$

$$V'_{all1} := 2 \cdot \left[(0.4 \cdot F_{yShaft}) \cdot (t_{shaft} \cdot L_{VW1}) \right] \cdot ASI$$

$$V'_{all1} = 227.5 \cdot \text{kip}$$

$$r_{vPS1} := \frac{V_{maxPS1}}{V'_{all1}}$$

$$r_{vPS1} = 22\%$$

Output - Calculate SP Section Properties (RIGHT Side):

$$L_{VW2} := L_{SP2} - \text{clip}_2$$

$$L_{VW2} = 44.00 \cdot \text{in}$$

$$L_{HW2} := b_{SP2} - \text{clip}_2$$

$$L_{HW2} = 5.75 \cdot \text{in}$$

$$\theta_2 := \text{atan} \left(\frac{b_{SP2}}{L_{SP2}} \right)$$

$$\theta_2 = 8.26 \cdot \text{deg}$$

$$B_2 := L_{SP2} \cdot \sin(\theta_2)$$

$$B_2 = 6.43 \cdot \text{in}$$

$$N_{B2} := \frac{\text{clip}_2}{(\sin(\theta_2) + \cos(\theta_2))}$$

$$N_{B2} = 0.662 \cdot \text{in}$$

$$N_2 := \frac{N_{B2}}{B_2}$$

$$N_2 = 0.103$$

$$L_2 := \sqrt{L_{SP2}^2 + b_{SP2}^2}$$

$$L_2 = 45.22 \cdot \text{in}$$

$$r_2 := \frac{t_{SP2}}{\sqrt{12}}$$

$$r_2 = 0.397 \cdot \text{in}$$

$$x_2 := \frac{b_{SP2}}{2}$$

$$x_2 = 3.25 \cdot \text{in}$$

Output - Calculate Compressive Strength of SP:

$$C_{c2} := \sqrt{\frac{2 \cdot \pi^2 \cdot E}{F_{ySP2}}}$$

$$C_{c2} = 107.0$$

$$KLr_2 := \frac{K \cdot L_2}{r_2}$$

$$KLr_2 = 91.1$$

$$F_{crB2} := \begin{cases} \frac{\left[1 - \frac{(K L r_2)^2}{2 \cdot C_{c2}^2} \right] \cdot F_{ySP2}}{\frac{5}{3} + \frac{3}{8} \cdot \left(\frac{K L r_2}{C_{c2}} \right) - \frac{(K L r_2)^3}{8 \cdot C_{c2}^3}} & \text{if } K L r_2 < C_{c2} \\ \frac{12 \cdot \pi^2 \cdot E}{23 \cdot (K L r_2)^2} & \text{if } K L r_2 \geq C_{c2} \end{cases} \quad F_{crB2} = 16.7 \cdot \text{ksi}$$

$$\Delta F_{cr2} := F_{ySP2} - F_{crB2} \quad \Delta F_{cr2} = 33.3 \cdot \text{ksi}$$

$$P'_{allSP2} := \left[\frac{t_{SP2} \cdot B_2^2}{6 \cdot x_2} \cdot \left[3 \cdot F_{ySP2} \cdot (1 - N_2^2) - 2 \cdot (\Delta F_{cr2}) \cdot (1 - N_2^3) \right] \right] \cdot ASI \quad P'_{allSP2} = 318.5 \cdot \text{kip}$$

$$r_{cSP2} := \frac{P_{tMaxSP2}}{P'_{allSP2}} \quad r_{cSP2} = 91\%$$

Output - Calculate Shear and Tensile Strength of CAN-SP:

- Calculate Forces in SP:

$$h_{V2} := clip_2 + \frac{L_{VW2}}{2} \quad h_{V2} = 22.75 \cdot \text{in}$$

$$V_{maxV2} := P_{tMaxSP2} \quad = \text{shear on Vertical leg} \quad V_{maxV2} = 290.9 \cdot \text{kip}$$

$$T_{maxV2} := \frac{P_{tMaxSP2} \cdot x_2}{h_{V2}} \quad = \text{max tension on Vertical leg} \quad T_{maxV2} = 41.6 \cdot \text{kip}$$

$$V_{maxH2} := \frac{P_{tMaxSP2} \cdot x_2}{h_{V2}} \quad = \text{shear on Horizontal leg} \quad V_{maxH2} = 41.6 \cdot \text{kip}$$

$$T_{maxH2} := P_{tMaxSP2} \quad = \text{tension on Horizontal leg} \quad T_{maxH2} = 290.9 \cdot \text{kip}$$

- Shear Strength of Vertical Leg of SP:

$$V'_{allV2} := \left[(0.4 \cdot F_{ySP2}) \cdot (L_{VW2} \cdot t_{SP2}) \right] \cdot ASI \quad V'_{allV2} = 1613.3 \cdot \text{kip}$$

$$r_{vV2} := \frac{V_{maxV2}}{V'_{allV2}} \quad r_{vV2} = 18\%$$

- Tensile Strength of Vertical Leg of SP:

$$T_{allV2} := \left[(0.6 \cdot F_{ySP2}) \cdot (L_{VW2} \cdot t_{SP2}) \right] \cdot ASI \quad T_{allV2} = 2420.0 \cdot \text{kip}$$

$$r_{tV2} := \frac{T_{maxV2}}{T_{allV2}} \quad r_{tV2} = 2\%$$

- Combined Tension & Shear Strength of Vertical Leg of SP:

$$r_{V2} := \left(\frac{T_{\max V2}}{T_{\text{all}V2}} \right) + \left(\frac{V_{\max V2}}{V'_{\text{all}V2}} \right)^2 \quad r_{V2} = 5.0\%$$

- Shear Strength of Horizontal Leg of SP:

$$V'_{\text{all}H2} := \left[(0.4 \cdot F_{ySP2}) \cdot (L_{HW2} \cdot t_{SP2}) \right] \cdot \text{ASI} \quad V'_{\text{all}H2} = 210.8 \cdot \text{kip}$$

$$r_{VH2} := \frac{V_{\max H2}}{V'_{\text{all}H2}} \quad r_{VH2} = 20.0\%$$

- Tensile Strength of Horizontal Leg of SP:

$$T'_{\text{all}H2} := \left[(0.6 \cdot F_{ySP2}) \cdot (L_{HW2} \cdot t_{SP2}) \right] \cdot \text{ASI} \quad T'_{\text{all}H2} = 316.3 \cdot \text{kip}$$

$$r_{tH2} := \frac{T_{\max H2}}{T'_{\text{all}H2}} \quad r_{tH2} = 92.0\%$$

- Combined Tension & Shear Strength of Horizontal Leg of SP:

$$r_{H2} := \left(\frac{T_{\max H2}}{T'_{\text{all}H2}} \right) + \left(\frac{V_{\max H2}}{V'_{\text{all}H2}} \right)^2 \quad r_{H2} = 96.0\%$$

Output - Check Shear and Tensile Strength of Vertical SP Weld:

$$\theta_v \equiv 0 \cdot \text{deg}$$

$$F_{w_v2} := 0.30 \cdot F_{EXX2} \cdot \left(1.0 + 0.50 \cdot \sin(\theta_v)^{1.5} \right) \quad F_{w_v2} = 21.0 \cdot \text{ksi}$$

$$\theta_t \equiv 90 \cdot \text{deg}$$

$$F_{w_t2} := 0.30 \cdot F_{EXX2} \cdot \left(1.0 + 0.50 \cdot \sin(\theta_t)^{1.5} \right) \quad F_{w_t2} = 31.5 \cdot \text{ksi}$$

- Shear Strength of Vertical Weld:

$$A_{wV2} := (0.707 \cdot t_{VW2}) \cdot L_{VW2} \quad A_{wV2} = 9.72 \cdot \text{in}^2$$

$$V'_{\text{all}Vw2} := \left[2 \cdot (F_{w_v2} \cdot A_{wV2}) \right] \cdot \text{ASI} \quad V'_{\text{all}Vw2} = 544 \cdot \text{kip}$$

$$r_{vVw2} := \frac{V_{\max V2}}{V'_{\text{all}Vw2}} \quad r_{vVw2} = 53.0\%$$

- Tensile Strength of Vertical Weld:

$$T'_{\text{all}Vw2} := \left[2 \cdot (F_{w_t2} \cdot A_{wV2}) \right] \cdot \text{ASI} \quad T'_{\text{all}Vw2} = 817 \cdot \text{kip}$$

$$r_{tVw2} := \frac{T_{\max V2}}{T'_{\text{all}Vw2}} \quad r_{tVw2} = 5.0\%$$

- Combined Tension & Shear Strength of Vertical Weld:

$$r_{Vw2} := \left(\frac{T_{\max V2}}{T'_{\text{all}Vw2}} \right) + \left(\frac{V_{\max V2}}{V'_{\text{all}Vw2}} \right)^2 \quad r_{Vw2} = 34.0\%$$

Output - Check Design Shaft Punching Shear:

$$V_{\max PS2} := T_{\max V2}$$

$$V_{\max PS2} = 41.6 \cdot \text{kip}$$

$$V'_{all2} := 2 \cdot \left[(0.4 \cdot F_{y \text{ Shaft}}) \cdot (t_{\text{shaft}} \cdot L_{VW2}) \right] \cdot ASI$$

$$V'_{all2} = 953.3 \cdot \text{kip}$$

$$r_{VPS2} := \frac{V_{\max PS2}}{V'_{all2}}$$

$$r_{VPS2} = 4. \%$$

Output - Results Summary:

- Anchor Rods & Base Plate:

$$\text{result}_{AR} := \max(r_{AR})$$

$$\text{result}_{AR} = 90. \%$$

$$\text{result}_{BPL} := \begin{pmatrix} r_x \\ r_y \\ r_{BPL} \end{pmatrix}$$

$$\text{result}_{BPL} = \begin{pmatrix} 27 \\ 78 \\ 83 \end{pmatrix} \cdot \%$$

$$\text{MaxUtilization}_{AR_BPL} := \max(\text{result}_{AR}, \text{result}_{BPL})$$

$$\text{MaxUtilization}_{AR_BPL} = 90. \%$$

- SP on Left Side:

$$\text{result}_{SP1} := \begin{pmatrix} r_{cSP1} \\ r_{vV1} \\ r_{tV1} \\ r_{v1} \\ r_{vH1} \\ r_{tH1} \\ r_{H1} \end{pmatrix}$$

$$\text{result}_{SP1} = \begin{pmatrix} 59 \\ 45 \\ 16 \\ 36 \\ 44 \\ 55 \\ 74 \end{pmatrix} \cdot \%$$

$$\text{result}_{SPweld1} := \begin{pmatrix} r_{vVw1} \\ r_{tVw1} \\ r_{Vw1} \end{pmatrix}$$

$$\text{result}_{SPweld1} = \begin{pmatrix} 73 \\ 26 \\ 79 \end{pmatrix} \cdot \%$$

$$\text{result}_{\text{shaft1}} := r_{VPS1}$$

$$\text{result}_{\text{shaft1}} = 22. \%$$

$$L_{SP1reqd} := \begin{cases} [z + n \cdot (3 \cdot \text{in}) + h] & \text{if TSP1} = \text{"Yes"} \\ \text{"N/A"} & \text{if TSP1} = \text{"No"} \end{cases}$$

$$L_{SP1reqd} = \text{"N/A"} \cdot \text{in}$$

$$L_{SP1check} := \begin{cases} \text{"N/A"} & \text{if TSP1} = \text{"No"} \\ \text{if TSP1} = \text{"Yes"} \\ \begin{cases} \text{"OK"} & \text{if } L_{SP1} \geq L_{SP1reqd} \\ \text{"NG"} & \text{if } L_{SP1} < L_{SP1reqd} \end{cases} \end{cases}$$

$$L_{SP1check} = \text{"N/A"}$$

$$\text{MaxUtilization}_{SP1} := \max(\text{result}_{SP1}, \text{result}_{SPweld1}, \text{result}_{\text{shaft1}})$$

$$\text{MaxUtilization}_{SP1} = 79. \%$$

- SP on Right Side:

$$\text{result}_{\text{SP2}} := \begin{pmatrix} r_{\text{cSP2}} \\ r_{\text{vV2}} \\ r_{\text{tV2}} \\ r_{\text{V2}} \\ r_{\text{vH2}} \\ r_{\text{tH2}} \\ r_{\text{H2}} \end{pmatrix} \quad \text{result}_{\text{SP2}} = \begin{pmatrix} 91 \\ 18 \\ 2 \\ 5 \\ 20 \\ 92 \\ 96 \end{pmatrix} \cdot \%$$

$$\text{result}_{\text{SPweld2}} := \begin{pmatrix} r_{\text{vVw2}} \\ r_{\text{tVw2}} \\ r_{\text{Vw2}} \end{pmatrix} \quad \text{result}_{\text{SPweld2}} = \begin{pmatrix} 53 \\ 5 \\ 34 \end{pmatrix} \cdot \%$$

$$\text{result}_{\text{shaft2}} := r_{\text{vPS2}} \quad \text{result}_{\text{shaft2}} = 4 \cdot \%$$

$$L_{\text{SP2reqd}} := \begin{cases} [z + n \cdot (3 \cdot \text{in}) + h] & \text{if TSP2} = \text{"Yes"} \\ \text{"N/A"} & \text{if TSP2} = \text{"No"} \end{cases} \quad L_{\text{SP2reqd}} = 44.75 \cdot \text{in}$$

$$L_{\text{SP2check}} := \begin{cases} \text{"N/A"} & \text{if TSP2} = \text{"No"} \\ \text{if TSP2} = \text{"Yes"} & \\ \quad \begin{cases} \text{"OK"} & \text{if } L_{\text{SP2}} \geq L_{\text{SP2reqd}} \\ \text{"NG"} & \text{if } L_{\text{SP2}} < L_{\text{SP2reqd}} \end{cases} \end{cases} \quad L_{\text{SP2check}} = \text{"OK"}$$

$$\text{MaxUtilization_SP2} := \max(\text{result}_{\text{SP2}}, \text{result}_{\text{SPweld2}}, \text{result}_{\text{shaft2}}) \quad \text{MaxUtilization_SP2} = 96 \cdot \%$$

$$\text{MaxUtilization} := \max(\text{MaxUtilization_AR_BPL}, \text{MaxUtilization_SP1}, \text{MaxUtilization_SP2}) \quad \text{MaxUtilization} = 96 \cdot \%$$

$t_{\text{SP1}} = 0.750 \cdot \text{in}$	$t_{\text{SP2}} = 1.375 \cdot \text{in}$
$b_{\text{SP1}} = 6.500 \cdot \text{in}$	$b_{\text{SP2}} = 6.500 \cdot \text{in}$
$L_{\text{SP1}} = 11.25 \cdot \text{in}$	$L_{\text{SP2}} = 44.75 \cdot \text{in}$

**BASE PLATE w/ TSP & SP's****TIA-222-F****Case #4****VSi Job No.: 122249****Date: 01/28/2013****Calculated by: MER****Input****- Reactions & Forces:**

- $M := 3801 \cdot \text{kip} \cdot \text{ft}$ = max moment reaction at top of base plate
 $P := 41 \cdot \text{kip}$ = max axial reaction at top of base plate
 $P_{\text{ADD1}} := 0 \cdot \text{kip}$ = additional axial force to SP on opposite side of SP (left side)
 $P_{\text{ADD2}} := 0 \cdot \text{kip}$ = additional axial force to SP on opposite side of SP (right side)

CONSTANTS:

- $E \equiv 29000 \cdot \text{ksi}$
 $K \equiv 0.8$
 $ASI \equiv \frac{4}{3}$

- Shaft:

- $t_{\text{shaft}} := 0.3125 \cdot \text{in}$ = thickness of shaft
 $F_{y\text{Shaft}} := 65 \cdot \text{ksi}$ = specified minimum yield stress of shaft

- Base Plate:

- $t_{\text{bpl}} := 1.75 \cdot \text{in}$ = thickness of base plate
 $F_y := 60 \cdot \text{ksi}$ = specified minimum yield stress of shaft
 $a := 3.1875 \cdot \text{in}$ = distance from centerline of stiffener plate on left side to center of anchor rod
 $b := 3.9375 \cdot \text{in}$ = distance from centerline of stiffener plate on right side to center of anchor rod
 $y := 3.6875 \cdot \text{in}$ = distance from shaft wall to center of anchor rod

- Bar:

- $P_{\text{uBar}} := 387 \cdot \text{kip}$ = axial force from bar (see Pole Tool-F v1.6.xls)
 $d_{1\text{Bar}} := 5.4375 \cdot \text{in}$ = distance from center of bar to edge of TSP (left side)
 $d_{2\text{Bar}} := 4.5 \cdot \text{in}$ = distance from center of bar to edge of TSP (right side)
 $n := 9$ = number of termination bolts
 $z := 11.75 \cdot \text{in}$ = height above base plate to bottom of bar / height above SP
 $h := 6 \cdot \text{in}$ = height above top termination bolt to top of TSP

- Transition / Stiffener Plates:**- TSP / SP on Left Side of AR:**

- $\text{TSP1} := \text{"No"}$ = TSP on left side = "Yes"; SP on left side = "No"
 $b_{\text{SP1}} := 6.5 \cdot \text{in}$ = width of stiffener plate
 $t_{\text{SP1}} := 0.75 \cdot \text{in}$ = thickness of stiffener plate
 $L_{\text{SP1}} := 11.25 \cdot \text{in}$ = length of stiffener plate
 $\text{clip}_1 := 0.75 \cdot \text{in}$ = length of clip
 $t_{\text{VW1}} := 0.3125 \cdot \text{in}$ = thickness of vertical weld
 $F_{y\text{SP1}} := 50 \cdot \text{ksi}$ = specified minimum yield stress of SP material
 $F_{\text{EXX1}} := 70 \cdot \text{ksi}$ = specified minimum ultimate stress of weld electrode
 $k_1 := b_{\text{SP1}} - y$ = distance from center of anchor rod to edge of base plate / edge of stiffener plate
 $k_1 = 2.813 \cdot \text{in}$

- TSP / SP on Right Side of AR:

$TSP2 := \text{"Yes"}$ = TSP on right side = "Yes"; SP on right side = "No"
 $b_{SP2} := 6.5 \cdot \text{in}$ = width of stiffener plate
 $t_{SP2} := 1.375 \cdot \text{in}$ = thickness of stiffener plate
 $L_{SP2} := 44.75 \cdot \text{in}$ = length of stiffener plate
 $clip_2 := 0.75 \cdot \text{in}$ = length of clip
 $t_{VW2} := 0.3125 \cdot \text{in}$ = thickness of vertical weld
 $F_{ySP2} := 50 \cdot \text{ksi}$ = specified minimum yield stress of SP material
 $F_{EXX2} := 70 \cdot \text{ksi}$ = specified minimum ultimate stress of weld electrode
 $k_2 := b_{SP2} - y$ = distance from center of anchor rod to edge of base plate / edge of stiffener plate
 $k_2 = 2.813 \cdot \text{in}$

- Anchor Rods:

$$Q := \begin{pmatrix} 2 \\ 4 \\ 4 \\ 4 \\ 2 \\ 0 \\ 0 \end{pmatrix} \quad d := \begin{pmatrix} 2 \cdot 12 + 9 \\ 2 \cdot 12 + 6 + \frac{1}{2} \\ 1 \cdot 12 + 11 + \frac{5}{16} \\ 1 \cdot 12 + \frac{5}{8} \\ 0 \\ 0 \\ 0 \end{pmatrix} \cdot \text{in} \quad A_{stiff} := \begin{pmatrix} 3.98 \\ 3.98 \\ 3.98 \\ 3.98 \\ 3.98 \\ 0 \\ 0 \end{pmatrix} \text{in}^2 \quad A_{stress} := \begin{pmatrix} 3.25 \\ 3.25 \\ 3.25 \\ 3.25 \\ 3.25 \\ 0 \\ 0 \end{pmatrix} \text{in}^2 \quad F_t := \begin{pmatrix} 0.6 \cdot 75 \\ 0.6 \cdot 75 \\ 0.6 \cdot 75 \\ 0.6 \cdot 75 \\ 0.6 \cdot 75 \\ 0 \\ 0 \end{pmatrix} \cdot \text{ksi}$$

Output - Anchor Rod, Deformation Method:

$$R := \frac{M \cdot \overrightarrow{(d \cdot A_{stiff})}}{\sum QAd} + \frac{P \cdot A_{stiff}}{\sum (A_{stiff} \cdot Q)} \quad \sum QAd := \sum (Q \cdot d^2 \cdot A_{stiff}) \quad \phi R_{nt} = \text{nominal tension strength}$$

$\sum QAd = 34668 \cdot \text{in}^4$
 $d = \text{distance from center}$
 $A = \text{area of fastener}$
 $Q = \text{quantity of fasteners}$

$$f_t := \left(\frac{R}{A_{stress}} \right) \quad r_{AR} := \left(\frac{f_t}{\text{ASl} \cdot F_t} \right)$$

$$R = \begin{pmatrix} 175.4 \\ 162.3 \\ 124.6 \\ 68.7 \\ 2.6 \\ 0.0 \\ 0.0 \end{pmatrix} \cdot \text{kip} \quad f_t = \begin{pmatrix} 54.0 \\ 49.9 \\ 38.4 \\ 21.1 \\ 0.8 \\ 0.0 \\ 0.0 \end{pmatrix} \cdot \text{ksi} \quad r_{AR} = \begin{pmatrix} 90 \\ 83 \\ 64 \\ 35 \\ 1 \\ 0 \\ 0 \end{pmatrix} \%$$

Output - Check Base Plate Flexure:

$$P_{\max AR} := \max(R)$$

$$P_{\max AR} = 175 \cdot \text{kip}$$

$$t := t_{\text{bpl}}$$

$$t = 1.75 \cdot \text{in}$$

$$k := \min(k_1, k_2)$$

$$k = 2.81 \cdot \text{in}$$

$$I_x := \frac{(a + b) \cdot t^3}{12}$$

$$I_x = 3.18 \cdot \text{in}^4$$

$$k_x := \frac{3 \cdot I_x}{y^3}$$

$$k_x = 0.19 \cdot \text{in}$$

$$S_x := \frac{I_x}{\left(\frac{t}{2}\right)}$$

$$S_x = 3.64 \cdot \text{in}^3$$

$$I_y := \frac{(y + k) \cdot t^3}{12}$$

$$I_y = 2.90 \cdot \text{in}^4$$

$$k_y := \begin{cases} \frac{3 \cdot I_y \cdot (3 \cdot a + b)^2}{2 \cdot a^3 \cdot b^2} & \text{if } a \geq b \\ \frac{3 \cdot I_y \cdot (3 \cdot b + a)^2}{2 \cdot b^3 \cdot a^2} & \text{if } a < b \end{cases}$$

$$k_y = 1.58 \cdot \text{in}$$

$$S_y := \frac{I_y}{\left(\frac{t}{2}\right)}$$

$$S_y = 3.32 \cdot \text{in}^3$$

$$M_{x\text{Max}} := \left(\frac{k_x}{k_x + k_y} \right) \cdot (P_{\max AR} \cdot y)$$

$$M_{x\text{Max}} = 5.8 \cdot \text{kip} \cdot \text{ft}$$

$$M'_{x\text{All}} := \text{ASI} \cdot [(0.75 \cdot F_y) \cdot S_x]$$

$$M'_{x\text{All}} = 18.2 \cdot \text{kip} \cdot \text{ft}$$

$$r_x := \frac{M_{x\text{Max}}}{M'_{x\text{All}}}$$

$$r_x = 32\%$$

$$M_{y\text{Max}} := \begin{cases} \frac{k_y}{k_x + k_y} \cdot \left[\frac{P_{\max AR} \cdot a \cdot b^2}{(a + b)^2} \right] & \text{if } a \leq b \\ \frac{k_y}{k_x + k_y} \cdot \left[\frac{P_{\max AR} \cdot a^2 \cdot b}{(a + b)^2} \right] & \text{if } a > b \end{cases}$$

$$M_{y\text{Max}} = 12.7 \cdot \text{kip} \cdot \text{ft}$$

$$M'_{y\text{All}} := \text{ASI} \cdot [(0.75 \cdot F_y) \cdot S_y]$$

$$M'_{y\text{All}} = 16.6 \cdot \text{kip} \cdot \text{ft}$$

$$r_y := \frac{M_{yMax}}{M'_{yAll}}$$

$$r_y = 77. \%$$

$$r_{BPL} := \sqrt{r_x^2 + r_y^2}$$

$$r_{BPL} = 83. \%$$

$$P_{maxShaft} := \left(\frac{k_x}{k_x + k_y} \right) \cdot P_{maxAR}$$

$$P_{maxShaft} = 18.9 \cdot \text{kip}$$

$$P_{tMaxSP} := \left(\frac{k_y}{k_x + k_y} \right) \cdot P_{maxAR}$$

$$P_{tMaxSP} = 156.5 \cdot \text{kip}$$

Output - Calculate Forces in TSP / SP's:

$$l := a + b$$

$$l = 7.1 \cdot \text{in}$$

$$P_{maxSP1} := \frac{P_{tMaxSP} \cdot b^2}{l^3} \cdot (b + 3 \cdot a)$$

$$P_{maxSP1} = 90.6 \cdot \text{kip}$$

$$P_{maxSP2} := \frac{P_{tMaxSP} \cdot a^2}{l^3} \cdot (a + 3 \cdot b)$$

$$P_{maxSP2} = 65.9 \cdot \text{kip}$$

$$P_{uBar1} := \begin{cases} \left(1 - \frac{d_{1Bar}}{d_{1Bar} + d_{2Bar}} \right) \cdot P_{uBar} & \text{if TSP1 = "Yes"} \\ 0 & \text{if TSP1 = "No"} \end{cases}$$

$$P_{uBar1} = 0.0 \cdot \text{kip}$$

$$P_{uBar2} := \begin{cases} \left(1 - \frac{d_{2Bar}}{d_{1Bar} + d_{2Bar}} \right) \cdot P_{uBar} & \text{if TSP2 = "Yes"} \\ 0 & \text{if TSP2 = "No"} \end{cases}$$

$$P_{uBar2} = 211.8 \cdot \text{kip}$$

$$P_{tMaxSP1} := P_{maxSP1} + P_{uBar1} + P_{ADD1}$$

$$P_{tMaxSP1} = 90.6 \cdot \text{kip}$$

$$P_{tMaxSP2} := P_{maxSP2} + P_{uBar2} + P_{ADD2}$$

$$P_{tMaxSP2} = 277.7 \cdot \text{kip}$$

Output - Calculate SP Section Properties (LEFT Side):

$$L_{VW1} := L_{SP1} - \text{clip}_1$$

$$L_{VW1} = 10.50 \cdot \text{in}$$

$$L_{HW1} := b_{SP1} - \text{clip}_1$$

$$L_{HW1} = 5.75 \cdot \text{in}$$

$$\theta_1 := \text{atan} \left(\frac{b_{SP1}}{L_{SP1}} \right)$$

$$\theta_1 = 30.02 \cdot \text{deg}$$

$$B_1 := L_{SP1} \cdot \sin(\theta_1)$$

$$B_1 = 5.63 \cdot \text{in}$$

$$N_{B1} := \frac{\text{clip}_1}{(\sin(\theta_1) + \cos(\theta_1))}$$

$$N_{B1} = 0.549 \cdot \text{in}$$

$$N_1 := \frac{N_{B1}}{B_1}$$

$$N_1 = 0.098$$

$$L_1 := \sqrt{L_{SP1}^2 + b_{SP1}^2}$$

$$L_1 = 12.99 \cdot \text{in}$$

$$r_1 := \frac{t_{SP1}}{\sqrt{12}}$$

$$r_1 = 0.217 \cdot \text{in}$$

$$x_1 := \frac{b_{SP1}}{2}$$

$$x_1 = 3.25 \cdot \text{in}$$

Output - Calculate Compressive Strength of SP:

$$C_{c1} := \sqrt{\frac{2 \cdot \pi^2 \cdot E}{F_{ySP1}}}$$

$$C_{c1} = 107.0$$

$$KLr_1 := \frac{K \cdot L_1}{r_1}$$

$$KLr_1 = 48.0$$

$$F_{crB1} := \begin{cases} \left[1 - \frac{(KLr_1)^2}{2 \cdot C_{c1}^2} \right] \cdot F_{ySP1} & \text{if } KLr_1 < C_{c1} \\ \frac{5}{3} + \frac{3}{8} \cdot \left(\frac{KLr_1}{C_{c1}} \right) - \frac{(KLr_1)^3}{8 \cdot C_{c1}^3} & \\ \left[\frac{12 \cdot \pi^2 \cdot E}{23 \cdot (KLr_1)^2} \right] & \text{if } KLr_1 \geq C_{c1} \end{cases}$$

$$F_{crB1} = 24.7 \cdot \text{ksi}$$

$$\Delta F_{cr1} := F_{ySP1} - F_{crB1}$$

$$\Delta F_{cr1} = 25.3 \cdot \text{ksi}$$

$$P'_{allSP1} := \left[\frac{t_{SP1} \cdot B_1^2}{6 \cdot x_1} \cdot \left[3 \cdot F_{ySP1} \cdot (1 - N_1^2) - 2 \cdot (\Delta F_{cr1}) \cdot (1 - N_1^3) \right] \right] \cdot \text{ASI}$$

$$P'_{allSP1} = 159.1 \cdot \text{kip}$$

$$r_{cSP1} := \frac{P_{tMaxSP1}}{P'_{allSP1}}$$

$$r_{cSP1} = 57. \%$$

Output - Calculate Shear and Tensile Strength of CAN-SP:

- Calculate Forces in SP:

$$h_{V1} := \text{clip}_1 + \frac{L_{VW1}}{2}$$

$$h_{V1} = 6.00 \cdot \text{in}$$

$$V_{maxV1} := P_{tMaxSP1} \quad = \text{shear on Vertical leg}$$

$$V_{maxV1} = 90.6 \cdot \text{kip}$$

$$T_{maxV1} := \frac{P_{tMaxSP1} \cdot x_1}{h_{V1}} \quad = \text{max tension on Vertical leg}$$

$$T_{maxV1} = 49.1 \cdot \text{kip}$$

$$V_{maxH1} := \frac{P_{tMaxSP1} \cdot x_1}{h_{V1}} \quad = \text{shear on Horizontal leg}$$

$$V_{maxH1} = 49.1 \cdot \text{kip}$$

$$T_{maxH1} := P_{tMaxSP1} \quad = \text{tension on Horizontal leg}$$

$$T_{maxH1} = 90.6 \cdot \text{kip}$$

- Shear Strength of *Vertical Leg* of SP:

$$V'_{allV1} := \left[(0.4 \cdot F_{ySP1}) \cdot (L_{VW1} \cdot t_{SP1}) \right] \cdot ASI$$

$$V'_{allV1} = 210.0 \cdot \text{kip}$$

$$r_{vV1} := \frac{V_{maxV1}}{V'_{allV1}}$$

$$r_{vV1} = 43\%$$

- Tensile Strength of *Vertical Leg* of SP:

$$T_{allV1} := \left[(0.6 \cdot F_{ySP1}) \cdot (L_{VW1} \cdot t_{SP1}) \right] \cdot ASI$$

$$T_{allV1} = 315.0 \cdot \text{kip}$$

$$r_{tV1} := \frac{T_{maxV1}}{T_{allV1}}$$

$$r_{tV1} = 16\%$$

- Combined Tension & Shear Strength of *Vertical Leg* of SP:

$$r_{V1} := \left(\frac{T_{maxV1}}{T_{allV1}} \right) + \left(\frac{V_{maxV1}}{V'_{allV1}} \right)^2$$

$$r_{V1} = 34\%$$

- Shear Strength of *Horizontal Leg* of SP:

$$V'_{allH1} := \left[(0.4 \cdot F_{ySP1}) \cdot (L_{HW1} \cdot t_{SP1}) \right] \cdot ASI$$

$$V'_{allH1} = 115.0 \cdot \text{kip}$$

$$r_{vH1} := \frac{V_{maxH1}}{V'_{allH1}}$$

$$r_{vH1} = 43\%$$

- Tensile Strength of *Horizontal Leg* of SP:

$$T_{allH1} := \left[(0.6 \cdot F_{ySP1}) \cdot (L_{HW1} \cdot t_{SP1}) \right] \cdot ASI$$

$$T_{allH1}$$

$$r_{tH1} := \frac{T_{maxH1}}{T_{allH1}}$$

$$r_{tH1} = 52\%$$

- Combined Tension & Shear Strength of *Horizontal Leg* of SP:

$$r_{H1} := \left(\frac{T_{maxH1}}{T_{allH1}} \right) + \left(\frac{V_{maxH1}}{V'_{allH1}} \right)^2$$

$$r_{H1} = 71\%$$

Output - Check Shear and Tensile Strength of Vertical SP Weld:

$$\theta_v \equiv 0 \cdot \text{deg}$$

$$F_{w_v1} := 0.30 \cdot F_{EXX1} \cdot \left(1.0 + 0.50 \cdot \sin(\theta_v)^{1.5} \right)$$

$$F_{w_v1} = 21.0 \cdot \text{ksi}$$

$$\theta_t \equiv 90 \cdot \text{deg}$$

$$F_{w_t1} := 0.30 \cdot F_{EXX1} \cdot \left(1.0 + 0.50 \cdot \sin(\theta_t)^{1.5} \right)$$

$$F_{w_t1} = 31.5 \cdot \text{ksi}$$

- Shear Strength of Vertical Weld:

$$A_{wV1} := (0.707 \cdot t_{VW1}) \cdot L_{VW1}$$

$$A_{wV1} = 2.32 \cdot \text{in}^2$$

$$V'_{allVw1} := \left[2 \cdot (F_{w_v1} \cdot A_{wV1}) \right] \cdot ASI$$

$$V'_{allVw1} = 130 \cdot \text{kip}$$

$$r_{vVw1} := \frac{V_{maxV1}}{V'_{allVw1}}$$

$$r_{vVw1} = 70\%$$

- Tensile Strength of Vertical Weld:

$$T'_{allVw1} := \left[2 \cdot (F_{w_t1} \cdot A_{wV1}) \right] \cdot ASI$$

$$T'_{allVw1} = 195 \cdot \text{kip}$$

$$r_{tVw1} := \frac{T_{maxV1}}{T'_{allVw1}}$$

$$r_{tVw1} = 25\%$$

- Combined Tension & Shear Strength of Vertical Weld:

$$r_{Vw1} := \left(\frac{T_{maxV1}}{T'_{allVw1}} \right) + \left(\frac{V_{maxV1}}{V'_{allVw1}} \right)^2$$

$$r_{Vw1} = 74\%$$

Output - Check Design Shaft Punching Shear:

$$V_{maxPS1} := T_{maxV1}$$

$$V_{maxPS1} = 49.1 \cdot \text{kip}$$

$$V'_{all1} := 2 \cdot \left[(0.4 \cdot F_{yShaft}) \cdot (t_{shaft} \cdot L_{VW1}) \right] \cdot ASI$$

$$V'_{all1} = 227.5 \cdot \text{kip}$$

$$r_{vPS1} := \frac{V_{maxPS1}}{V'_{all1}}$$

$$r_{vPS1} = 22\%$$

Output - Calculate SP Section Properties (RIGHT Side):

$$L_{VW2} := L_{SP2} - \text{clip}_2$$

$$L_{VW2} = 44.00 \cdot \text{in}$$

$$L_{HW2} := b_{SP2} - \text{clip}_2$$

$$L_{HW2} = 5.75 \cdot \text{in}$$

$$\theta_2 := \text{atan} \left(\frac{b_{SP2}}{L_{SP2}} \right)$$

$$\theta_2 = 8.26 \cdot \text{deg}$$

$$B_2 := L_{SP2} \cdot \sin(\theta_2)$$

$$B_2 = 6.43 \cdot \text{in}$$

$$N_{B2} := \frac{\text{clip}_2}{(\sin(\theta_2) + \cos(\theta_2))}$$

$$N_{B2} = 0.662 \cdot \text{in}$$

$$N_2 := \frac{N_{B2}}{B_2}$$

$$N_2 = 0.103$$

$$L_2 := \sqrt{L_{SP2}^2 + b_{SP2}^2}$$

$$L_2 = 45.22 \cdot \text{in}$$

$$r_2 := \frac{t_{SP2}}{\sqrt{12}}$$

$$r_2 = 0.397 \cdot \text{in}$$

$$x_2 := \frac{b_{SP2}}{2}$$

$$x_2 = 3.25 \cdot \text{in}$$

Output - Calculate Compressive Strength of SP:

$$C_{c2} := \sqrt{\frac{2 \cdot \pi^2 \cdot E}{F_{ySP2}}}$$

$$C_{c2} = 107.0$$

$$KLr_2 := \frac{K \cdot L_2}{r_2}$$

$$KLr_2 = 91.1$$

$$F_{crB2} := \begin{cases} \left[\frac{1 - \frac{(K L r_2)^2}{2 \cdot C_{c2}^2}}{1} \right] \cdot F_{ySP2} & \text{if } K L r_2 < C_{c2} \\ \left[\frac{\frac{5}{3} + \frac{3}{8} \left(\frac{K L r_2}{C_{c2}} \right) - \frac{(K L r_2)^3}{8 \cdot C_{c2}^3}}{1} \right] & \text{if } K L r_2 \geq C_{c2} \\ \left[\frac{12 \cdot \pi^2 \cdot E}{23 \cdot (K L r_2)^2} \right] & \text{if } K L r_2 \geq C_{c2} \end{cases}$$

$$F_{crB2} = 16.7 \cdot \text{ksi}$$

$$\Delta F_{cr2} := F_{ySP2} - F_{crB2}$$

$$\Delta F_{cr2} = 33.3 \cdot \text{ksi}$$

$$P'_{allSP2} := \left[\frac{t_{SP2} \cdot B_2^2}{6 \cdot x_2} \cdot \left[3 \cdot F_{ySP2} \cdot (1 - N_2^2) - 2 \cdot (\Delta F_{cr2}) \cdot (1 - N_2^3) \right] \right] \cdot \text{ASI}$$

$$P'_{allSP2} = 318.5 \cdot \text{kip}$$

$$r_{cSP2} := \frac{P_{tMaxSP2}}{P'_{allSP2}}$$

$$r_{cSP2} = 87\%$$

Output - Calculate Shear and Tensile Strength of CAN-SP:

- Calculate Forces in SP:

$$h_{V2} := \text{clip}_2 + \frac{L_{VW2}}{2}$$

$$h_{V2} = 22.75 \cdot \text{in}$$

$$V_{maxV2} := P_{tMaxSP2} \quad = \text{shear on Vertical leg}$$

$$V_{maxV2} = 277.7 \cdot \text{kip}$$

$$T_{maxV2} := \frac{P_{tMaxSP2} \cdot x_2}{h_{V2}} \quad = \text{max tension on Vertical leg}$$

$$T_{maxV2} = 39.7 \cdot \text{kip}$$

$$V_{maxH2} := \frac{P_{tMaxSP2} \cdot x_2}{h_{V2}} \quad = \text{shear on Horizontal leg}$$

$$V_{maxH2} = 39.7 \cdot \text{kip}$$

$$T_{maxH2} := P_{tMaxSP2} \quad = \text{tension on Horizontal leg}$$

$$T_{maxH2} = 277.7 \cdot \text{kip}$$

- Shear Strength of Vertical Leg of SP:

$$V'_{allV2} := \left[(0.4 \cdot F_{ySP2}) \cdot (L_{VW2} \cdot t_{SP2}) \right] \cdot \text{ASI}$$

$$V'_{allV2} = 1613.3 \cdot \text{kip}$$

$$r_{V2} := \frac{V_{maxV2}}{V'_{allV2}}$$

$$r_{V2} = 17\%$$

- Tensile Strength of Vertical Leg of SP:

$$T_{allV2} := \left[(0.6 \cdot F_{ySP2}) \cdot (L_{VW2} \cdot t_{SP2}) \right] \cdot \text{ASI}$$

$$T_{allV2} = 2420.0 \cdot \text{kip}$$

$$r_{tV2} := \frac{T_{maxV2}}{T_{allV2}}$$

$$r_{tV2} = 2\%$$

- Combined Tension & Shear Strength of Vertical Leg of SP:

$$r_{V2} := \left(\frac{T_{\max V2}}{T_{\text{all}V2}} \right) + \left(\frac{V_{\max V2}}{V'_{\text{all}V2}} \right)^2 \quad r_{V2} = 5\%$$

- Shear Strength of Horizontal Leg of SP:

$$V'_{\text{all}H2} := \left[(0.4 \cdot F_{ySP2}) \cdot (L_{HW2} \cdot t_{SP2}) \right] \cdot \text{ASI} \quad V'_{\text{all}H2} = 210.8 \cdot \text{kip}$$

$$r_{VH2} := \frac{V_{\max H2}}{V'_{\text{all}H2}} \quad r_{VH2} = 19\%$$

- Tensile Strength of Horizontal Leg of SP:

$$T'_{\text{all}H2} := \left[(0.6 \cdot F_{ySP2}) \cdot (L_{HW2} \cdot t_{SP2}) \right] \cdot \text{ASI} \quad T'_{\text{all}H2} = 316.3 \cdot \text{kip}$$

$$r_{tH2} := \frac{T_{\max H2}}{T'_{\text{all}H2}} \quad r_{tH2} = 88\%$$

- Combined Tension & Shear Strength of Horizontal Leg of SP:

$$r_{H2} := \left(\frac{T_{\max H2}}{T'_{\text{all}H2}} \right) + \left(\frac{V_{\max H2}}{V'_{\text{all}H2}} \right)^2 \quad r_{H2} = 91\%$$

Output - Check Shear and Tensile Strength of Vertical SP Weld:

$$\theta_v \equiv 0 \cdot \text{deg}$$

$$F_{w_v2} := 0.30 \cdot F_{EXX2} \cdot \left(1.0 + 0.50 \cdot \sin(\theta_v) \right)^{1.5} \quad F_{w_v2} = 21.0 \cdot \text{ksi}$$

$$\theta_t \equiv 90 \cdot \text{deg}$$

$$F_{w_t2} := 0.30 \cdot F_{EXX2} \cdot \left(1.0 + 0.50 \cdot \sin(\theta_t) \right)^{1.5} \quad F_{w_t2} = 31.5 \cdot \text{ksi}$$

- Shear Strength of Vertical Weld:

$$A_{wV2} := (0.707 \cdot t_{wV2}) \cdot L_{wV2} \quad A_{wV2} = 9.72 \cdot \text{in}^2$$

$$V'_{\text{all}Vw2} := \left[2 \cdot (F_{w_v2} \cdot A_{wV2}) \right] \cdot \text{ASI} \quad V'_{\text{all}Vw2} = 544 \cdot \text{kip}$$

$$r_{Vw2} := \frac{V_{\max V2}}{V'_{\text{all}Vw2}} \quad r_{Vw2} = 51\%$$

- Tensile Strength of Vertical Weld:

$$T'_{\text{all}Vw2} := \left[2 \cdot (F_{w_t2} \cdot A_{wV2}) \right] \cdot \text{ASI} \quad T'_{\text{all}Vw2} = 817 \cdot \text{kip}$$

$$r_{tVw2} := \frac{T_{\max V2}}{T'_{\text{all}Vw2}} \quad r_{tVw2} = 5\%$$

- Combined Tension & Shear Strength of Vertical Weld:

$$r_{Vw2} := \left(\frac{T_{\max V2}}{T'_{\text{all}Vw2}} \right) + \left(\frac{V_{\max V2}}{V'_{\text{all}Vw2}} \right)^2 \quad r_{Vw2} = 31\%$$

Output - Check Design Shaft Punching Shear:

$$V_{\max PS2} := T_{\max V2}$$

$$V_{\max PS2} = 39.7 \cdot \text{kip}$$

$$V'_{\text{all2}} := 2 \cdot \left[(0.4 \cdot F_{y \text{ Shaft}}) \cdot (t_{\text{shaft}} \cdot L_{VW2}) \right] \cdot \text{ASI}$$

$$V'_{\text{all2}} = 953.3 \cdot \text{kip}$$

$$r_{VPS2} := \frac{V_{\max PS2}}{V'_{\text{all2}}}$$

$$r_{VPS2} = 4. \%$$

Output - Results Summary:

- Anchor Rods & Base Plate:

$$\text{result}_{AR} := \max(r_{AR})$$

$$\text{result}_{AR} = 90. \%$$

$$\text{result}_{BPL} := \begin{pmatrix} r_x \\ r_y \\ r_{BPL} \end{pmatrix}$$

$$\text{result}_{BPL} = \begin{pmatrix} 32 \\ 77 \\ 83 \end{pmatrix} \cdot \%$$

$$\text{MaxUtilization}_{AR_BPL} := \max(\text{result}_{AR}, \text{result}_{BPL})$$

$$\text{MaxUtilization}_{AR_BPL} = 90. \%$$

- SP on Left Side:

$$\text{result}_{SP1} := \begin{pmatrix} r_{cSP1} \\ r_{vV1} \\ r_{tV1} \\ r_{V1} \\ r_{vH1} \\ r_{tH1} \\ r_{H1} \end{pmatrix}$$

$$\text{result}_{SP1} = \begin{pmatrix} 57 \\ 43 \\ 16 \\ 34 \\ 43 \\ 52 \\ 71 \end{pmatrix} \cdot \%$$

$$\text{result}_{SPweld1} := \begin{pmatrix} r_{vVw1} \\ r_{tVw1} \\ r_{Vw1} \end{pmatrix}$$

$$\text{result}_{SPweld1} = \begin{pmatrix} 70 \\ 25 \\ 74 \end{pmatrix} \cdot \%$$

$$\text{result}_{\text{shaft1}} := r_{VPS1}$$

$$\text{result}_{\text{shaft1}} = 22. \%$$

$$L_{SP1\text{reqd}} := \begin{cases} [z + n \cdot (3 \cdot \text{in}) + h] & \text{if } TSP1 = \text{"Yes"} \\ \text{"N/A"} & \text{if } TSP1 = \text{"No"} \end{cases}$$

$$L_{SP1\text{reqd}} = \text{"N/A"} \cdot \text{in}$$

$$L_{SP1\text{check}} := \begin{cases} \text{"N/A"} & \text{if } TSP1 = \text{"No"} \\ \text{if } TSP1 = \text{"Yes"} \\ \begin{cases} \text{"OK"} & \text{if } L_{SP1} \geq L_{SP1\text{reqd}} \\ \text{"NG"} & \text{if } L_{SP1} < L_{SP1\text{reqd}} \end{cases} \end{cases}$$

$$L_{SP1\text{check}} = \text{"N/A"}$$

$$\text{MaxUtilization}_{SP1} := \max(\text{result}_{SP1}, \text{result}_{SPweld1}, \text{result}_{\text{shaft1}})$$

$$\text{MaxUtilization}_{SP1} = 74. \%$$

- SP on Right Side:

$$\text{result}_{\text{SP2}} := \begin{pmatrix} r_{\text{cSP2}} \\ r_{\text{vV2}} \\ r_{\text{tV2}} \\ r_{\text{V2}} \\ r_{\text{vH2}} \\ r_{\text{tH2}} \\ r_{\text{H2}} \end{pmatrix} \quad \text{result}_{\text{SP2}} = \begin{pmatrix} 87 \\ 17 \\ 2 \\ 5 \\ 19 \\ 88 \\ 91 \end{pmatrix} \cdot \%$$

$$\text{result}_{\text{SPweld2}} := \begin{pmatrix} r_{\text{vVw2}} \\ r_{\text{tVw2}} \\ r_{\text{Vw2}} \end{pmatrix} \quad \text{result}_{\text{SPweld2}} = \begin{pmatrix} 51 \\ 5 \\ 31 \end{pmatrix} \cdot \%$$

$$\text{result}_{\text{shaft2}} := r_{\text{vPS2}} \quad \text{result}_{\text{shaft2}} = 4 \cdot \%$$

$$L_{\text{SP2reqd}} := \begin{cases} [z + n \cdot (3 \cdot \text{in}) + h] & \text{if TSP2} = \text{"Yes"} \\ \text{"N/A"} & \text{if TSP2} = \text{"No"} \end{cases}$$

$$L_{\text{SP2reqd}} = 44.75 \cdot \text{in}$$

$$L_{\text{SP2check}} := \begin{cases} \text{"N/A"} & \text{if TSP2} = \text{"No"} \\ \text{if TSP2} = \text{"Yes"} \\ \quad \begin{cases} \text{"OK"} & \text{if } L_{\text{SP2}} \geq L_{\text{SP2reqd}} \\ \text{"NG"} & \text{if } L_{\text{SP2}} < L_{\text{SP2reqd}} \end{cases} \end{cases}$$

$$L_{\text{SP2check}} = \text{"OK"}$$

$$\text{MaxUtilization}_{\text{SP2}} := \max(\text{result}_{\text{SP2}}, \text{result}_{\text{SPweld2}}, \text{result}_{\text{shaft2}})$$

$$\text{MaxUtilization}_{\text{SP2}} = 91 \cdot \%$$

$$\text{MaxUtilization} := \max(\text{MaxUtilization}_{\text{AR_BPL}}, \text{MaxUtilization}_{\text{SP1}}, \text{MaxUtilization}_{\text{SP2}})$$

$$\text{MaxUtilization} = 91 \cdot \%$$

$t_{\text{SP1}} = 0.750 \cdot \text{in}$	$t_{\text{SP2}} = 1.375 \cdot \text{in}$
$b_{\text{SP1}} = 6.500 \cdot \text{in}$	$b_{\text{SP2}} = 6.500 \cdot \text{in}$
$L_{\text{SP1}} = 11.25 \cdot \text{in}$	$L_{\text{SP2}} = 44.75 \cdot \text{in}$

LPTLE Plus for Windows, Version 5.0 (5.0.47)

Analysis of Individual Piles and Drilled Shafts
Subjected to Lateral Loading Using the P-y Method
(c) 1985-2010 by Ensoft, Inc.
All Rights Reserved

This program is licensed to:

MER
Vertical Solutions, Inc.

Files Used for Analysis

Path to file locations:
Working directory: C:\Users\mreaves\Documents\Work\Jobs\20130125_Jobs\2449_West Haven-rc15
Additional file: C:\Users\mreaves\Documents\Work\Jobs\20130125_Jobs\2449_West Haven-rc15
Name of input data file: CT46139-A.lpo
Name of plot output file: CT46139-A.lpp
Name of runtime file: CT46139-A.lpr

Time and Date of Analysis

Date: January 25, 2013 Time: 16:37:40

Problem Title

CT46139-A

Program Options

Units used in Computations - US Customary Units: Inches, Pounds

Basic Program Options:

Analysis Type 2:
- Computation of Ultimate Bending Moment of Cross Section (Section Design)

Computations of Nominal Moment Capacity and Nonlinear Bending Stiffness

Number of sections = 1

Pile Section No. 1

The sectional shape is a circular drilled shaft (bored pile).

Outside Diameter = 96.0000 in

Material Properties:

Compressive strength of concrete = 4.000 kip/in²
Yield stress of reinforcement = 60. kip/in²
Modulus of Elasticity of Reinforcement = 29000. kip/in²
Number of Reinforcing Bars = 19
Number of Rows of Reinforcing Bars = 19
Area of Steel = 28.440 in²
Percentage of steel reinforcement = 7238.229 in²
Cover Thickness (edge to bar center) = 4.000 in

Unfactored Axial Squeeze Load Capacity = 26219.68 kip

Distribution and Area of Steel Reinforcement

Row Area of Distance to

Number	Reinforcement	Centroidal Axis
1	0.790	44.000
2	1.580	43.332
3	1.580	41.716
4	1.580	39.706
5	1.580	37.706
6	1.580	28.283
7	1.580	22.000
8	1.580	15.049
9	1.580	7.641
10	1.580	0.000
11	1.580	-7.641
12	1.580	-15.049
13	1.580	-22.000
14	1.580	-28.283
15	1.580	-35.706
16	1.580	-38.105
17	1.580	-41.346
18	1.580	-43.332
19	0.790	-44.000

Axial Thrust Force = 0.00 lbs


Bending Moment in-lbs	Bending stiffness lb-in ²	Bending curvature rad/in	Maximum Strain in/in	Neutral Axis Position inches	Max. Concrete Stress psi	Max. Steel Stress psi
9947923	1.593377E+13	6.250000E-07	0.000000E+00	48.16366911	106.80014	800.46650
1979209	1.593377E+13	0.000001E+00	0.000001E+00	48.16334009	111.89456	1600.92108
5916987	1.566793E+13	0.000002E+00	0.000002E+00	48.16266203	115.66638	1600.92108
3916987	1.253436E+13	0.0000031E+00	0.0000031E+00	48.16266203	115.66638	3201.78300
3916987	1.044530E+13	0.0000037E+00	0.0000037E+00	18.36995745	196.74109	6672.7261
3916987	8.953112E+12	0.0000043E+00	0.0000043E+00	18.38045454	235.52384	8006.12557
3916987	6.953112E+12	0.0000049E+00	0.0000049E+00	18.39099169	274.11675	9338.14293
3916987	6.953112E+12	0.0000055E+00	0.0000055E+00	18.40070431	312.71091	10671.77168
3916987	6.267179E+12	0.0000061E+00	0.0000061E+00	18.42287493	348.75108	12004.00933
3916987	5.697435E+12	0.0000068E+00	0.0000068E+00	18.43392323	388.75108	13353.35392
3916987	5.226496E+12	0.0000075E+00	0.0000075E+00	18.44435549	426.57911	14667.30233
3916987	4.726356E+12	0.0000081E+00	0.0000081E+00	18.45516413	464.21446	15998.32688
3916987	4.276356E+12	0.0000087E+00	0.0000087E+00	18.46616413	501.50574	17329.00188
3916987	3.781196E+12	0.0000093E+00	0.0000093E+00	18.47692751	537.59550	18659.47664
3916987	3.285766E+12	0.0000100E+00	0.0000100E+00	18.48782165	573.59550	19989.08669
3916987	2.788576E+12	0.0000106E+00	0.0000106E+00	18.49886942	609.48013	21307.53586
3916987	2.288576E+12	0.0000113E+00	0.0000113E+00	18.50912197	645.36473	22627.06907
3916987	1.788576E+12	0.0000120E+00	0.0000120E+00	18.51951613	681.24939	23946.59828
3916987	1.288576E+12	0.0000127E+00	0.0000127E+00	18.53004338	717.13402	25266.12749
3916987	7.88571E+11	0.0000133E+00	0.0000133E+00	18.54071630	753.01865	26585.65670
3916987	2.848718E+12	0.0000137E+00	0.0000137E+00	18.55154926	788.90328	27905.18591
3916987	2.724806E+12	0.0000143E+00	0.0000143E+00	18.56268885	824.78791	29224.71512
3916987	2.600894E+12	0.0000149E+00	0.0000149E+00	18.57398344	860.67254	30544.24433
3916987	2.504871E+12	0.0000155E+00	0.0000155E+00	18.58540252	896.55717	31863.77354
3916987	2.410443E+12	0.0000161E+00	0.0000161E+00	18.59694663	932.44180	33183.30275
3916987	2.321177E+12	0.0000168E+00	0.0000168E+00	18.60844563	968.32643	34502.83196
3916987	2.238278E+12	0.0000175E+00	0.0000175E+00	18.61542222	1004.21106	35822.36117
3916987	2.163006E+12	0.0000181E+00	0.0000181E+00	18.62309217	1040.09569	37141.89038
3916987	2.088006E+12	0.0000187E+00	0.0000187E+00	18.63045416	1075.98032	38461.41959
3916987	2.021671E+12	0.0000193E+00	0.0000193E+00	18.63805387	1111.86495	39780.94880
3916987	1.958493E+12	0.0000200E+00	0.0000200E+00	18.646881554	1147.74958	41100.47801
3916987	1.899145E+12	0.0000206E+00	0.0000206E+00	18.65681554	1183.63421	42419.00722
3916987	1.843278E+12	0.0000212E+00	0.0000212E+00	18.66744443	1219.51884	43737.53643
3916987	1.789945E+12	0.0000218E+00	0.0000218E+00	18.67881554	1255.40347	45056.06564
3916987	1.739945E+12	0.0000224E+00	0.0000224E+00	18.69094337	1291.28810	46374.59485
3916987	1.693945E+12	0.0000230E+00	0.0000230E+00	18.70381554	1327.17273	47693.12406
3916987	1.651441E+12	0.0000237E+00	0.0000237E+00	18.71742010	1363.05736	49011.65327
3916987	1.611501E+12	0.0000243E+00	0.0000243E+00	18.72946215	1398.94199	50330.18248
3916987	1.574494E+12	0.0000249E+00	0.0000249E+00	18.74156427	1434.82662	51648.71169
3916987	1.540494E+12	0.0000255E+00	0.0000255E+00	18.75372076	1470.71125	52967.24090
3916987	1.509594E+12	0.0000261E+00	0.0000261E+00	18.76593281	1506.59588	54285.77011
3916987	1.481594E+12	0.0000267E+00	0.0000267E+00	18.77819486	1542.48051	55604.29932
3916987	1.455594E+12	0.0000273E+00	0.0000273E+00	18.79045691	1578.36514	56922.82853
3916987	1.431594E+12	0.0000279E+00	0.0000279E+00	18.80271896	1614.24977	58241.35774
3916987	1.409594E+12	0.0000285E+00	0.0000285E+00	18.81508101	1650.13440	59559.88695
3916987	1.389594E+12	0.0000291E+00	0.0000291E+00	18.82754306	1686.01903	60878.41616
3916987	1.371594E+12	0.0000297E+00	0.0000297E+00	18.84000511	1721.90366	62196.94537
3916987	1.355594E+12	0.0000303E+00	0.0000303E+00	18.85246716	1757.78829	63515.47458
3916987	1.341594E+12	0.0000309E+00	0.0000309E+00	18.86492921	1793.67292	64834.00379
3916987	1.329594E+12	0.0000315E+00	0.0000315E+00	18.87739126	1829.55755	66152.53300
3916987	1.319594E+12	0.0000321E+00	0.0000321E+00	18.88985331	1865.44218	67471.06221
3916987	1.311594E+12	0.0000327E+00	0.0000327E+00	18.90231536	1901.32681	68789.59142
3916987	1.305594E+12	0.0000333E+00	0.0000333E+00	18.91477741	1937.21144	70108.12063
3916987	1.301594E+12	0.0000339E+00	0.0000339E+00	18.92723946	1973.09607	71426.64984
3916987	1.299594E+12	0.0000345E+00	0.0000345E+00	18.93970151	2008.98070	72745.17905
3916987	1.299594E+12	0.0000351E+00	0.0000351E+00	18.95216356	2044.86533	74063.70826
3916987	1.299594E+12	0.0000357E+00	0.0000357E+00	18.96462561	2080.74996	75382.23747
3916987	1.299594E+12	0.0000363E+00	0.0000363E+00	18.97708766	2116.63459	76700.76668
3916987	1.299594E+12	0.0000369E+00	0.0000369E+00	18.98954971	2152.51922	78019.29589
3916987	1.299594E+12	0.0000375E+00	0.0000375E+00	18.99954971	2188.40385	79337.82510
3916987	1.299594E+12	0.0000381E+00	0.0000381E+00	19.00954971	2224.28848	80656.35431
3916987	1.299594E+12	0.0000387E+00	0.0000387E+00	19.01954971	2260.17311	81974.88352
3916987	1.299594E+12	0.0000393E+00	0.0000393E+00	19.02954971	2296.05774	83293.41273
3916987	1.299594E+12	0.0000399E+00	0.0000399E+00	19.03954971	2331.94237	84611.94194
3916987	1.299594E+12	0.0000405E+00	0.0000405E+00	19.04954971	2367.82700	85930.47115
3916987	1.299594E+12	0.0000411E+00	0.0000411E+00	19.05954971	2403.71163	87248.99936
3916987	1.299594E+12	0.0000417E+00	0.0000417E+00	19.06954971	2439.59626	88567.52857
3916987	1.299594E+12	0.0000423E+00	0.0000423E+00	19.07954971	2475.48089	89886.05778
3916987	1.299594E+12	0.0000429E+00	0.0000429E+00	19.08954971	2511.36552	91204.58699
3916987	1.299594E+12	0.0000435E+00	0.0000435E+00	19.09954971	2547.25015	92523.11620
3916987	1.299594E+12	0.0000441E+00	0.0000441E+00	19.10954971	2583.13478	93841.64541
3916987	1.299594E+12	0.0000447E+00	0.0000447E+00	19.11954971	2619.01941	95160.17462
3916987	1.299594E+12	0.0000453E+00	0.0000453E+00	19.12954971	2654.90404	96478.70383
3916987	1.299594E+12	0.0000459E+00	0.0000459E+00	19.13954971	2690.78867	97797.23304
3916987	1.299594E+12	0.0000465E+00	0.0000465E+00	19.14954971	2726.67330	99115.76225
3916987	1.299594E+12	0.0000471E+00	0.0000471E+00	19.15954971	2762.55793	100434.29146
3916987	1.299594E+12	0.0000477E+00	0.0000477E+00	19.16954971	2800.00000	101752.82067
3916987	1.299594E+12	0.0000483E+00	0.0000483E+00	19.17954971	2837.94207	103071.34988
3916987	1.299594E+12	0.0000489E+00	0.0000489E+00	19.18954971	2875.88414	104389.87909
3916987	1.299594E+12	0.0000495E+00	0.0000495E+00	19.19954971	2913.82621	105708.40830
3916987	1.299594E+12	0.0000501E+00	0.0000501E+00	19.20954971	2951.76828	107026.93751
3916987	1.299594E+12	0.0000507E+00	0.0000507E+00	19.21954971	2989.71035	108345.46672
3916987	1.299594E+12	0.0000513E+00	0.0000513E+00	19.22954971	3027.65242	109663.99593
3916987	1.299594E+12	0.0000519E+00	0.0000519E+00	19.23954971	3065.59449	110982.52514
3916987	1.299594E+12	0.0000525E+00	0.0000525E+00	19.24954971	3103.53656	112301.05435
3916987	1.299594E+12	0.0000531E+00	0.0000531E+00	19.25954971	3141.47863	113619.58356
3916987	1.299594E+12	0.0000537E+00	0.0000537E+00	19.26954971	3179.42070	114938.11277
3916987	1.299594E+12	0.0000543E+00	0.0000543E+00	19.27954971	3217.36277	116256.64198
3916987	1.299594E+12	0.0000549E+00	0.0000549E+00	19.28954971	3255.30484	117575.17119
3916987	1.299594E+12	0.0000555E+00	0.0000555E+00	19.29954971	3293.24691	118893.70040
3916987	1.299594E+12	0.0000561E+00	0.0000561E+00	19.30954971	3331.18898	120212.22961
3916987	1.299594E+12	0.0000567E+00	0.0000567E+00	19.31954971	3369.13105	121530.75882
3916987	1.299594E+12	0.0000573E+00	0.0000573E+00	19.32954971	3407.07312	122849.28803
3916987	1.299594E+12	0.0000579E+00	0.0000579E+00	19.33954971	3445.01519	124167.81724
3916987	1.299594E+12	0.0000585E+00	0.0000585E+00	19.34954971	3482.95726	125486.34645
3916987	1.299594E+12	0.0000591E+00	0.0000591E+00	19.35954971	3520.89933	126804.87566
3916987	1.299594E+12	0.0000597E+00	0.0000597E+00	19.36954971	3558.84140	128123.40487
3916987	1.299594E+12	0.0000603E+00	0.0000603E+00	19.37954971	3596.78347	129441.93408
3916987	1.299594E+12	0.0000609E+00	0.0000609E+00	19.38954971	3634.72554	130760.46329
3916987	1.299594E+12	0.0000615E+00	0.0000615E+00	19.39954971	3672.66761	132078.99250
3916987	1.299594E+12	0.0000621E+00	0.0000621E+00	19.40954971	3710.60968	133397.52171
3916987	1.299594E+12	0.0000627E+00	0.0000627E+00	19.41954971	3748.55175	134716.05092
3916987	1.299594E+12	0.0000633E+00	0.0000633E+00	19.42954971	3786.49382	136034.58013
3916987	1.299594E+12	0.0000639E+00	0.0000639E+00	19.43954971	3824.43589	137353.10934
3916987	1.299594E+12	0.0000645E+00	0.0000645E+00	19.44954971	3862.37796	138671.63855
3916987	1.299594E+12	0.0000651E+00	0.0000651E+00	19.45954971	3900.32003	1399

64767.169	1.31170E+12	0.00004938	0.00004806	17.17582083	2304.67444	60000.00000
65131.129	1.286531E+12	0.00005063	0.00008402	17.06907034	2335.15044	60000.00000
65594.020	1.265357E+12	0.00005168	0.00008801	17.06907034	2366.02544	60000.00000
66057.151	1.244203E+12	0.00005273	0.00009199	16.97281782	2396.10336	60000.00000
66520.282	1.223049E+12	0.00005378	0.00009598	16.87656530	2426.18128	60000.00000
66983.413	1.201895E+12	0.00005483	0.00009997	16.78031278	2456.25920	60000.00000
67446.544	1.180741E+12	0.00005588	0.00004216	16.68406026	2486.33712	60000.00000
67909.675	1.159587E+12	0.00005693	0.00009416	16.58780774	2516.41504	60000.00000
68372.806	1.138433E+12	0.00005798	0.00009722	16.49155522	2546.49296	60000.00000
68835.937	1.117279E+12	0.00005903	0.00009972	16.39530270	2576.57088	60000.00000
69299.068	1.096125E+12	0.00006008	0.00010334	16.29905018	2606.64880	60000.00000
69762.199	1.074971E+12	0.00006113	0.00010690	16.20279766	2636.72672	60000.00000
70225.330	1.053817E+12	0.00006218	0.00011046	16.10654514	2666.80464	60000.00000
70688.461	1.032663E+12	0.00006323	0.00011402	16.01029262	2696.88256	60000.00000
71151.592	1.011509E+12	0.00006428	0.00011758	15.91404010	2726.96048	60000.00000
71614.723	9.903555E+11	0.00006533	0.00012114	15.81778758	2757.03840	60000.00000
72077.854	9.697101E+11	0.00006638	0.00012470	15.72153506	2787.11632	60000.00000
72540.985	9.490647E+11	0.00006743	0.00012826	15.62528254	2817.19424	60000.00000
72999.116	9.284193E+11	0.00006848	0.00013182	15.52903002	2847.27216	60000.00000
73457.247	9.077739E+11	0.00006953	0.00013538	15.43277750	2877.35008	60000.00000
73915.378	8.871285E+11	0.00007058	0.00013894	15.33652498	2907.42800	60000.00000
74373.509	8.664831E+11	0.00007163	0.00014250	15.24027246	2937.50592	60000.00000
74831.640	8.458377E+11	0.00007268	0.00014606	15.14401994	2967.58384	60000.00000
75289.771	8.251923E+11	0.00007373	0.00014962	15.04776742	2997.66176	60000.00000
75747.902	8.045469E+11	0.00007478	0.00015318	14.95151490	3027.73968	60000.00000
76206.033	7.839015E+11	0.00007583	0.00015674	14.85526238	3057.81760	60000.00000
76664.164	7.632561E+11	0.00007688	0.00016030	14.75900986	3087.89552	60000.00000
77122.295	7.426107E+11	0.00007793	0.00016386	14.66275734	3117.97344	60000.00000
77580.426	7.219653E+11	0.00007898	0.00016742	14.56650482	3148.05136	60000.00000
78038.557	7.013199E+11	0.00008003	0.00017098	14.47025230	3178.12928	60000.00000
78496.688	6.806745E+11	0.00008108	0.00017454	14.37400000	3208.20720	60000.00000
78954.819	6.600291E+11	0.00008213	0.00017810	14.27774750	3238.28512	60000.00000
79412.950	6.393837E+11	0.00008318	0.00018166	14.18149500	3268.36304	60000.00000
79871.081	6.187383E+11	0.00008423	0.00018522	14.08524250	3298.44096	60000.00000
80329.212	5.980929E+11	0.00008528	0.00018878	13.98899000	3328.51888	60000.00000
80787.343	5.774475E+11	0.00008633	0.00019234	13.89273750	3358.59680	6000

Page 4

Variables:

$\Phi = 0.9$	= factor for bending
$\beta_1 := 0.85$	= for $f_c < 4$ ksi (ref. Leet Eq. 3.22)
$f_y := 60 \cdot \text{ksi}$	= steel yield strength (ksi)
$f_c := 4 \cdot \text{ksi}$	= concrete strength (ksi)
$b := 24.5 \cdot \text{ft}$	= width of section (in)
$\text{depth} := 3.0 \cdot \text{ft}$	= total depth of section (in)
$\text{bardia} := 1.0 \cdot \text{in}$	= diameter of tension reinf. bar (in)
$\text{stirrup} := 1.0 \cdot \text{in}$	= diameter of shear stirrups (in)
$\text{clr} := 3.0 \cdot \text{in}$	= clearance for tension reinf (in)
$M_u := 1837 \cdot \text{ft} \cdot \text{kip}$	= factored moment on section (in-kip)
$d := \text{depth} - \text{clr} - \text{stirrup} - \frac{\text{bardia}}{2}$	= depth to center of tension reinf (in)

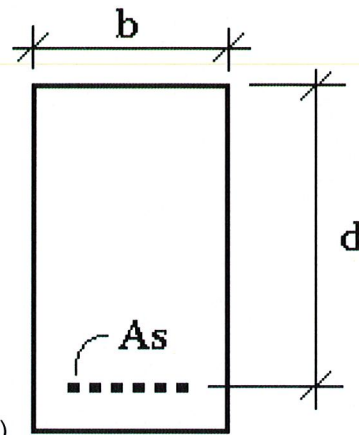

$$d = 31.5 \cdot \text{in}$$

$$A_{s_{\text{selected}}} := 38 \cdot 0.79 \cdot \text{in}^2 = \text{area of steel selected to use in section (1/2 } A_s \text{ max ?)}$$

$$A_{s_{\text{selected}}} = 30.02 \cdot \text{in}^2$$

Determine area of steel REQUIRED to carry bending moment:

$$A := -\left(\frac{f_y^2}{1.7 \cdot b \cdot f_c}\right) \quad B := f_y \cdot d \quad C := -\left(\frac{M_u}{\Phi}\right)$$

$$A_{s_{\text{reqd}}} := \frac{-B + \sqrt{B^2 - 4 \cdot A \cdot C}}{2 \cdot A} \quad A_{s_{\text{reqd}}} = 13.12 \cdot \text{in}^2$$

=> REQUIRED area of steel for moment

Determine min and max area of steel for section:

$$A_{s_b} := \frac{0.85 \cdot \beta_1 \cdot f_c \cdot b \cdot d}{f_y} \cdot \left(\frac{87000 \cdot \text{psi}}{87000 \cdot \text{psi} + f_y}\right) \quad A_{s_b} = 264.001 \cdot \text{in}^2$$

@ A_{s_b} = balanced area of steel

$$A_{s_{\text{max}}} := 0.75 \cdot A_{s_b} \quad A_{s_{\text{max}}} = 198.0 \cdot \text{in}^2$$

=> max. area of steel reinf. for section

$$A_{s_{\text{min}}} := .0018 \cdot b \cdot \text{depth} \quad A_{s_{\text{min}}} = 19.1 \cdot \text{in}^2$$

=> min. area of steel reinf. for section

Determine moment capacity using selected A_s :

$$\rho := \frac{A_{s_{\text{selected}}}}{b \cdot d} \quad \rho = 0.00324$$

$$M_n := \Phi \cdot \rho \cdot f_y \cdot b \cdot d^2 \cdot \left(1 - \frac{\rho \cdot f_y}{1.7 \cdot f_c}\right) \quad M_n = 49603 \cdot \text{in} \cdot \text{kip}$$

=> capacity of section w/ selected A_s
 $M_u = 22044 \cdot \text{kip} \cdot \text{in}$

$$M_n = 4134 \cdot \text{kip} \cdot \text{ft}$$


=> capacity of section w/ selected A_s

Constants

$$\text{psi} = \frac{\text{lb}}{\text{in}^2} \quad \text{ksi} = 1000 \cdot \text{psi} \quad \text{kip} = 1000 \cdot \text{lb}$$

Variables:

$\Phi = 0.9$	= factor for bending
$\beta_1 = 0.85$	= for $f_c < 4$ ksi (ref. Leet Eq. 3.22)
$f_y = 60$ ksi	= steel yield strength (ksi)
$f_c = 4$ ksi	= concrete strength (ksi)
$b = 24.5$ ft	= width of section (in)
depth = 3.0 ft	= total depth of section (in)
bardia = 1.0 in	= diameter of tension reinf. bar (in)
stirrup = 1.0 in	= diameter of shear stirrups (in)
clr = 3.0 in	= clearance for tension reinf (in)
$M_u = 878$ ft-kip	= factored moment on section (in-kip)
$d = \text{depth} - \text{clr} - \text{stirrup} - \frac{\text{bardia}}{2}$	= depth to center of tension reinf (in)

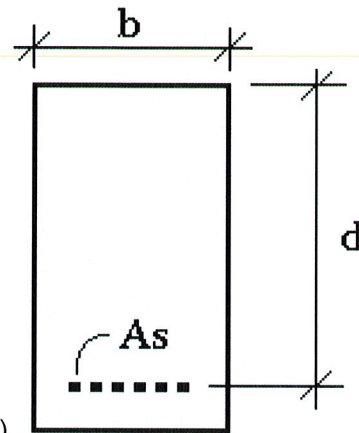

$$A_{s_{\text{selected}}} = 22.079 \cdot \text{in}^2 \quad \text{= area of steel selected to use in section (1/2 } A_{s_{\text{max}}} \text{ ?)}$$

$$A_{s_{\text{selected}}} = 17.38 \cdot \text{in}^2$$

Determine area of steel REQUIRED to carry bending moment:

$$A := -\left(\frac{f_y^2}{1.7 \cdot b \cdot f_c}\right) \quad B := f_y \cdot d \quad C := -\left(\frac{M_u}{\Phi}\right)$$

$$A_{s_{\text{reqd}}} := \frac{-B + \sqrt{B^2 - 4 \cdot A \cdot C}}{2 \cdot A} \quad A_{s_{\text{reqd}}} = 6.23 \cdot \text{in}^2 \quad \Rightarrow \text{REQUIRED area of steel for moment}$$

Determine min and max area of steel for section:

$$A_{s_b} := \frac{0.85 \cdot \beta_1 \cdot f_c \cdot b \cdot d}{f_y} \cdot \left(\frac{87000 \cdot \text{psi}}{87000 \cdot \text{psi} + f_y}\right) \quad A_{s_b} = 264.001 \cdot \text{in}^2$$

@ A_{s_b} = balanced area of steel

$$A_{s_{\text{max}}} := 0.75 \cdot A_{s_b} \quad A_{s_{\text{max}}} = 198.0 \cdot \text{in}^2$$

=> max. area of steel reinf. for section

$$A_{s_{\text{min}}} := .0018 \cdot b \cdot \text{depth} \quad A_{s_{\text{min}}} = 19.1 \cdot \text{in}^2$$

=> min. area of steel reinf. for section

Determine moment capacity using selected A_s :

$$\rho := \frac{A_{s_{\text{selected}}}}{b \cdot d} \quad \rho = 0.00188$$

$$M_n := \Phi \cdot \rho \cdot f_y \cdot b \cdot d^2 \cdot \left(1 - \frac{\rho \cdot f_y}{1.7 \cdot f_c}\right) \quad M_n = 29074 \cdot \text{in-kip}$$

=> capacity of section w/ selected A_s
 $M_u = 10536 \cdot \text{kip-in}$

Constants

$$M_n = 2423 \cdot \text{kip-ft} \quad \Rightarrow \text{capacity of section w/ selected } A_s$$

$$\text{psi} = \frac{\text{lb}}{\text{in}^2} \quad \text{ksi} = 1000 \cdot \text{psi} \quad \text{kip} = 1000 \cdot \text{lb}$$

**PAD AND PIER FOUNDATION DESIGN FOR SELF-SUPPORTING POLE STRUCTURE: ANSI TIA-222-F****Inputs: Reactions**

$M := 3801 \cdot \text{k} \cdot \text{ft}$ = Overturning moment at top of pier, unfactored
 $P := 41 \cdot \text{k}$ = Axial load at top of pier unfactored
 $V := 37 \cdot \text{k}$ = Shear load at top of pier unfactored

Inputs: Concrete

$B_{\text{pad}} := 24.5 \cdot \text{ft}$ = Pad width (and length)
 $B_{\text{pier}} := 8.0 \cdot \text{ft}$ = Pier diameter
 $H := 12 \cdot \text{in}$ = Distance from top of pier to top of grade
 $z_{\text{pad}} := 6.0 \cdot \text{ft}$ = Pad depth
 $t_{\text{pad}} := 3.0 \cdot \text{ft}$ = Pad thickness
 $f_c := 4000 \cdot \text{psi}$ = specified 28-day compressive strength
 $\gamma_c := 150 \cdot \text{pcf}$ = Density of concrete

Inputs: Rebar and Anchorage

$d_{\text{tie}} := 0.5 \cdot \text{in}$ = diameter of tie in pier
 $d_{\text{vert}} := 1.0 \cdot \text{in}$ = diameter of verticals in pier
 $n_{\text{vert}} := 36$ = number of verticals in pier
 $d_{\text{hTop}} := 1.0 \cdot \text{in}$ = diameter of horizontal bars in top of pad - #7
 $n_{\text{hTop}} := 32$ = number of horizontal bars in top of pad
 $d_{\text{hBot}} := 1.0 \cdot \text{in}$ = diameter of horizontal bars in bottom of pad - #9
 $n_{\text{hBot}} := 22$ = number of horizontal bars in bottom of pad
 $\text{cover} := 3 \cdot \text{in}$ = distanced from outside of concrete to edge of rebar
 $\text{BC} := 66.0 \cdot \text{in}$ = bolt-circle diameter for anchor rods
 $d_{\text{template}} := 6 \cdot \text{in}$ = anchor rod template width
 $\text{embed} := 72 \cdot \text{in}$ = anchor rod embedment
 $f_y := 60 \cdot \text{ksi}$ = specified minimum yield strength of rebar

Inputs: Strength

$\Phi M_{\text{nPier}} := 5704.3 \cdot \text{k} \cdot \text{ft}$ = nominal flexural resistance, positive moment [Pier.lpd (A-02)]
 $\Phi M_{\text{nBot}} := 4134 \cdot \text{k} \cdot \text{ft}$ = nominal flexural resistance, positive moment [BM-FLEX_MnPadBot.xmcd (A-03)]
 $\Phi M_{\text{nTop}} := 2423 \cdot \text{k} \cdot \text{ft}$ = nominal flexural resistance, negative moment [BM-FLEX_MnPadTop.xmcd (A-03)]

Inputs: Soil

$\gamma_s := 120 \cdot \text{pcf}$ = Density of soil
 $q'_{\text{all}} := 8000 \cdot \text{psf}$ = Net allowable bearing pressure
 $\psi := 0.5$ = coefficient of friction

CONSTANTS:

$\text{kip} \equiv 1000 \cdot \text{lbf}$
 $\text{ksi} \equiv \frac{\text{kip}}{\text{in}^2}$
 $G \equiv 11200 \cdot \text{ksi}$
 $E \equiv 29000 \cdot \text{ksi}$
 $\text{pcf} \equiv \frac{\text{lb}}{\text{ft}^3}$
 $\text{psf} \equiv \frac{\text{lb}}{\text{ft}^2}$
 $k \equiv 1000 \cdot \text{lb}$
 $\Phi_s \equiv 0.75$

Output: Factored Reactions

$$M_u := 1.3 \cdot M \quad = \text{Overturning moment at top of pier, factored}$$

$$M_u = 4941 \cdot \text{k} \cdot \text{ft}$$

$$P_u := 1.3P \quad = \text{Axial load at top of pier, factored}$$

$$P_u = 53 \cdot \text{k}$$

$$V_u := 1.3V \quad = \text{Shear load at top of pier, factored}$$

$$V_u = 48 \cdot \text{k}$$

Output: Dead Loads

$$V_{\text{pier}} := \frac{\pi \cdot B_{\text{pier}}^2}{4} (z_{\text{pad}} - t_{\text{pad}} + H)$$

$$D_{\text{pier}} := V_{\text{pier}} \cdot \gamma_c$$

$$D_{\text{pier}} = 30.2 \cdot \text{k}$$

$$V_{\text{pad}} := B_{\text{pad}}^2 \cdot t_{\text{pad}}$$

$$D_{\text{pad}} := V_{\text{pad}} \cdot \gamma_c$$

$$D_{\text{pad}} = 270.1 \cdot \text{k}$$

$$V_{\text{soil}} := B_{\text{pad}}^2 (z_{\text{pad}} - t_{\text{pad}}) - V_{\text{pier}} + \frac{\pi \cdot B_{\text{pier}}^2}{4} \cdot H$$

$$D_{\text{soil}} := V_{\text{soil}} \cdot \gamma_s$$

$$D_{\text{soil}} = 198.0 \cdot \text{k}$$

Output: Eccentricity:

$$P_{\text{total}} := D_{\text{pier}} + D_{\text{pad}} + D_{\text{soil}} + P$$

$$P_{\text{total}} = 539.3 \cdot \text{k}$$

$$M_{\text{total}} := M + V \cdot (H + z_{\text{pad}})$$

$$M_{\text{total}} = 4060 \cdot \text{k} \cdot \text{ft}$$

$$\text{ecc} := \frac{M_{\text{total}}}{P_{\text{total}}}$$

$$\text{ecc} = 7.53 \text{ ft}$$

$$\text{limit} := \frac{B_{\text{pad}}}{6}$$

$$\text{limit} = 4.08 \text{ ft}$$

$$X := 3 \cdot \left(\frac{B_{\text{pad}}}{2} - \text{ecc} \right)$$

$$X = 14.16 \text{ ft}$$

Output: Bearing pressures, unfactored (bottom)

$$q_{\text{max1}} := \frac{P_{\text{total}}}{B_{\text{pad}}^2} + \frac{M_{\text{total}}}{B_{\text{pad}}^3}$$

$$q_{\text{max1}} = 2555 \cdot \text{psf}$$

$$q_{\text{max2}} := \frac{2 \cdot P_{\text{total}}}{3 \cdot B_{\text{pad}}^2 \cdot \left(0.5 - \frac{\text{ecc}}{B_{\text{pad}}} \right)}$$

$$q_{\text{max2}} = 3108 \cdot \text{psf}$$

$$q_{\text{max}} := \text{if} \left(\text{ecc} > \frac{B_{\text{pad}}}{6}, q_{\text{max2}}, q_{\text{max1}} \right)$$

$$q_{\text{max}} = 3108 \cdot \text{psf}$$

$$q_{\text{min1}} := \frac{P_{\text{total}}}{B_{\text{pad}}^2} - \frac{M_{\text{total}}}{B_{\text{pad}}^3}$$

$$q_{\text{min1}} = 1174 \cdot \text{psf}$$

$$B_{cant} := \frac{B_{pad} - B_{pier}}{2}$$

$$B_{cant} = 8.25 \text{ ft}$$

$$q_{pier1} := q_{min1} + (q_{max1} - q_{min1}) \cdot \frac{B_{pad} - B_{cant}}{B_{pad}}$$

$$q_{pier2} := q_{max} \cdot \left(\frac{X - B_{cant}}{X} \right)$$

$$q_{pier} := \text{if}(\text{ecc} < \text{limit}, q_{pier1}, \text{if}(q_{pier2} > 0, q_{pier2}, 0))$$

$$q_{pier} = 1298 \cdot \text{psf}$$

$$q'_{max} := q_{max} - \gamma_s \cdot z_{pad}$$

$$q'_{max} = 2388 \cdot \text{psf}$$

Calculate qu, Bottom

$$q_{uMax} := 1.3 \cdot [q_{max} - \gamma_c \cdot t_{pad} - \gamma_s \cdot (z_{pad} - t_{pad})]$$

$$q_{uMax} = 2987 \cdot \text{psf}$$

$$q_{uPier} := 1.3 \cdot [q_{pier} - \gamma_c \cdot t_{pad} - \gamma_s \cdot (z_{pad} - t_{pad})]$$

$$q_{uPier} = 634 \cdot \text{psf}$$

Calculate qu, Top

$$q_{uTop} := 1.3 \cdot [\gamma_c \cdot t_{pad} + \gamma_s \cdot (z_{pad} - t_{pad})]$$

$$q_{uTop} = 1053 \cdot \text{psf}$$

Calculate shear nominal resistances

$$A_{pier} := \frac{\pi \cdot B_{pier}^2}{4}$$

$$A_{pier} = 7238 \cdot \text{in}^2$$

$$\Phi V_{cPier} := 0.85 \cdot 2 \cdot \sqrt{\frac{f_c}{\text{psi}}} \cdot \frac{A_{pier}}{\text{in}^2} \cdot 1 \text{ k}$$

$$\Phi V_{cPier} = 778 \cdot \text{k}$$

$$d_{Bot} := t_{pad} - \text{cover} - 1.5 \cdot d_{hBot}$$

$$d_{Bot} = 31.50 \cdot \text{in}$$

$$\Phi V_{cPad} := 0.85 \cdot 2 \cdot \sqrt{\frac{f_c}{\text{psi}}} \cdot \left(\frac{B_{pad}}{1 \cdot \text{in}} \cdot \frac{d_{Bot}}{1 \cdot \text{in}} \right) \cdot 1 \text{ k}$$

$$\Phi V_{cPad} = 996 \cdot \text{k}$$

Calculate Factored Forces in Pier:

$$M_{uPier} := M_u + V_u \cdot (H + z_{pad} - t_{pad})$$

$$M_{uPier} = 5134 \cdot \text{k} \cdot \text{ft}$$

$$V_{uPier} := V_u$$

$$V_{uPier} = 48 \cdot \text{k}$$

Calculate Factored Forces in Pad, Postive:

$$R_r := \text{if}(q_{uPier} > 0 \cdot \text{psf}, q_{uPier} \cdot B_{pad} \cdot B_{cant}, 0)$$

$$R_t := \text{if}\left[X < B_{cant}, \frac{1}{2} \cdot q_{uMax} \cdot X \cdot B_{pad}, \frac{1}{2} \cdot (q_{uMax} - q_{uPier}) \cdot B_{cant} \cdot B_{pad}\right]$$

$$M_{uR} := R_r \cdot \frac{B_{cant}}{2}$$

$$M_{uT} := \text{if} \left[X > B_{cant}, R_t \cdot \frac{2}{3} \cdot B_{cant}, R_t \cdot \left(B_{cant} - \frac{X}{3} \right) \right]$$

$$M_{uBot} := M_{uR} + M_{uT}$$

$$M_{uBot} = 1837 \cdot \text{k} \cdot \text{ft}$$

$$V_{uBot} := R_r + R_t$$

$$V_{uBot} = 366 \cdot \text{k}$$

Calculate Factored Forces in Pad, Negative:

$$M_{uTop} := q_{uTop} \cdot B_{cant} \cdot B_{pad} \cdot \frac{B_{cant}}{2}$$

$$M_{uTop} = 878 \cdot \text{k} \cdot \text{ft}$$

$$V_{uTop} := q_{uTop} \cdot B_{cant} \cdot B_{pad}$$

$$V_{uTop} = 213 \cdot \text{k}$$

Calculate Overturning Stability:

$$OTM_{total} := M + V \cdot (H + z_{pad})$$

$$OTM_{total} = 4060 \cdot \text{k} \cdot \text{ft}$$

$$OTM_r := P_{total} \cdot \frac{B_{pad}}{2}$$

$$OTM_r = 6606 \cdot \text{k} \cdot \text{ft}$$

Calculate Sliding Stability:

$$H_{total} := V$$

$$H_{total} = 37 \cdot \text{k}$$

$$H_r := (D_{pier} + D_{pad} + P) \cdot \psi$$

$$H_r = 171 \cdot \text{k}$$

Design Checks, Soil:

$$r_{q'} := \frac{q'_{max}}{q'_{all}}$$

Net Bearing Pressure

$$r_{q'} = 30 \cdot \%$$

$$r_{OTM} := \frac{OTM_{total}}{OTM_r}$$

Overturning Stability

$$r_{OTM} = 92 \cdot \%$$

$$r_H := \frac{H_{total}^{1.5}}{H_r^{2.0}}$$

Sliding Stability

$$r_H = 43 \cdot \%$$

Design Checks, Pier Structure:

$$r_{mPier} := \frac{M_{uPier}}{\Phi M_{nPier}}$$

$$r_{mPier} = 90 \cdot \%$$

$$r_{vPier} := \frac{V_{uPier}}{\Phi V_{cPier}}$$

$$r_{vPier} = 6 \cdot \%$$

Design Checks, Pad Structure:

$$r_{mBot} := \frac{M_{uBot}}{\Phi M_{nBot}}$$

$$r_{mBot} = 44. \%$$

$$r_{vBot} := \frac{V_{uBot}}{\Phi V_{cPad}}$$

$$r_{vBot} = 37. \%$$

$$r_{mTop} := \frac{M_{uTop}}{\Phi M_{nTop}}$$

$$r_{mTop} = 36. \%$$

$$r_{vTop} := \frac{V_{uTop}}{\Phi V_{cPad}}$$

$$r_{vTop} = 21. \%$$

GENERAL NOTES:

1. ALL REFERENCES TO TOWER OWNER IN THESE DOCUMENTS SHALL BE CONSIDERED AS SBA OR ITS DESIGNATED REPRESENTATIVE.
2. ALL WORK PRESENTED ON THESE DRAWINGS MUST BE COMPLETED BY THE CONTRACTOR UNLESS NOTED OTHERWISE. THE CONTRACTOR MUST HAVE CONSIDERABLE EXPERIENCE IN PERFORMANCE OF WORK SIMILAR TO THAT DESCRIBED HEREIN. BY ACCEPTANCE OF THIS ASSIGNMENT, THE CONTRACTOR IS ATTESTING THAT HE DOES HAVE SUFFICIENT EXPERIENCE AND ABILITY, THAT HE IS KNOWLEDGEABLE OF THE WORK TO BE PERFORMED AND THAT HE IS PROPERLY LICENSED AND PROPERLY REGISTERED TO DO THIS WORK IN THE STATE OF CONNECTICUT.
3. THE STRUCTURE IS DESIGNED IN ACCORDANCE WITH ANSI/TIA-222-F-1996, FOR A 80 MPH FASTEST MILE BASIC WIND SPEED. ALL WORK SHALL BE COMPLETED IN ACCORDANCE WITH THE CONNECTICUT STATE BUILDING CODE, 2005 EDITION.
4. UNLESS SHOWN OR NOTED OTHERWISE ON THE CONTRACT DRAWINGS, OR IN THE SPECIFICATIONS, THE FOLLOWING NOTES SHALL APPLY TO THE MATERIALS LISTED HEREIN, AND TO THE PROCEDURES TO BE USED ON THIS PROJECT.
5. ALL PRODUCT MANUFACTURER'S INSTRUCTIONS SHALL BE FOLLOWED EXACTLY AND SHALL SUPERCEDE ANY CONFLICTING NOTES ENCLOSED HEREIN.
6. IT IS THE CONTRACTOR'S SOLE RESPONSIBILITY TO DETERMINE MODIFICATION PROCEDURE AND SEQUENCE TO INSURE THE SAFETY OF THE STRUCTURE AND IT'S COMPONENT PARTS DURING ERECTION AND/OR FIELD MODIFICATIONS. THIS INCLUDES, BUT IS NOT LIMITED TO, THE ADDITION OF TEMPORARY BRACING, GUYS OR TIE-DOWNS THAT MAY BE NECESSARY, SUCH MATERIAL SHALL BE REMOVED AND SHALL REMAIN THE PROPERTY OF THE CONTRACTOR AFTER THE COMPLETION OF THE PROJECT.
7. ALL DIMENSIONS, ELEVATIONS, AND EXISTING CONDITIONS SHOWN ON THE DRAWINGS SHALL BE FIELD VERIFIED BY THE CONTRACTOR PRIOR TO BEGINNING ANY MATERIALS ORDERING, FABRICATION OR CONSTRUCTION WORK ON THIS PROJECT. CONTRACTOR SHALL NOT SCALE CONTRACT DRAWINGS IN LIEU OF FIELD VERIFICATION. ANY DISCREPANCIES SHALL BE IMMEDIATELY BROUGHT TO THE ATTENTION OF THE OWNER AND THE OWNER'S ENGINEER. THE DISCREPANCIES MUST BE RESOLVED BEFORE THE CONTRACTOR IS TO PROCEED WITH THE WORK. THE CONTRACT DOCUMENTS DO NOT INDICATE THE METHOD OF CONSTRUCTION. THE CONTRACTOR SHALL SUPERVISE AND DIRECT THE WORK AND SHALL BE SOLELY RESPONSIBLE FOR ALL CONSTRUCTION MEANS, METHODS, TECHNIQUES, SEQUENCES, AND PROCEDURES. OBSERVATION VISITS TO THE SITE BY THE OWNER AND/OR THE ENGINEER SHALL NOT INCLUDE INSPECTION OF THE PROTECTIVE MEASURES AND PROCEDURES.
8. ALL MATERIALS AND EQUIPMENT FURNISHED SHALL BE NEW AND OF GOOD QUALITY, FREE FROM FAULTS AND DEFECTS AND IN CONFORMANCE WITH THE CONTRACT DOCUMENTS. ANY AND ALL SUBSTITUTIONS MUST BE PROPERLY APPROVED AND AUTHORIZED IN WRITING BY THE OWNER AND ENGINEER PRIOR TO INSTALLATION. THE CONTRACTOR SHALL FURNISH SATISFACTORY EVIDENCE AS TO THE KIND AND QUALITY OF THE MATERIALS AND EQUIPMENT BEING SUBSTITUTED.
9. THE CONTRACTOR SHALL BE RESPONSIBLE FOR INITIATING, MAINTAINING AND SUPERVISING ALL SAFETY PRECAUTIONS AND PROGRAMS IN CONNECTION WITH THE WORK. THE CONTRACTOR IS RESPONSIBLE FOR INSURING THAT THIS PROJECT AND RELATED WORK COMPLIES WITH ALL APPLICABLE AND LOCAL, STATE, AND FEDERAL SAFETY CODES AND REGULATIONS GOVERNING THIS WORK.
10. ACCESS TO THE PROPOSED WORK SITE MAY BE RESTRICTED. THE CONTRACTOR SHALL COORDINATE INTENDED CONSTRUCTION ACTIVITY, INCLUDING WORK SCHEDULE AND MATERIALS ACCESS, WITH THE RESIDENT LEASING AGENT FOR APPROVAL.
11. BILL OF MATERIALS AND PART NUMBERS LISTED ON THE CONSTRUCTION DRAWINGS ARE INTENDED TO AID THE CONTRACTOR/OWNER. CONTRACTOR/OWNER SHALL VERIFY PARTS AND QUANTITIES WITH THE MANUFACTURER PRIOR TO BIDDING AND/OR ORDERING MATERIALS.
12. CONTRACTOR SHALL SECURE ALL NECESSARY PERMITS FOR THIS PROJECT FROM ALL APPLICABLE GOVERNING AGENCIES.
13. ALL PERMITS THAT MUST BE OBTAINED ARE THE RESPONSIBILITY OF THE CONTRACTOR. THE CONTRACTOR WILL BE RESPONSIBLE FOR ABIDING BY ALL CONDITIONS AND REQUIREMENTS OF THE PERMITS.
14. 24 HOURS BEFORE THE BEGINNING OF ANY CONSTRUCTION, THE CONTRACTOR MUST NOTIFY THE APPLICABLE JURISDICTIONAL (STATE, COUNTY OR CITY) ENGINEER.
15. THE CONTRACTOR SHALL REWORK (DRY, SCARIFY, ETC.) ALL MATERIAL NOT SUITABLE FOR SUBGRADE IN ITS PRESENT STATE. IF THE MATERIAL REMAINS UNSUITABLE AFTER REWORKING, THE CONTRACTOR SHALL UNDERCUT THIS MATERIAL AND REPLACE IT WITH APPROVED MATERIAL. IF PAVING IS TO BE DONE, ALL SUBGRADES SHALL BE PROOFROLLED WITH A FULLY LOADED TANDEM AXLE DUMP TRUCK PRIOR TO PAVING. ANY SOFT MATERIAL SHALL BE REWORKED OR REPLACED.
16. THE CONTRACTOR IS REQUIRED TO MAINTAIN ALL PIPES, DITCHES, AND OTHER DRAINAGE STRUCTURES FREE FROM OBSTRUCTION UNTIL WORK IS ACCEPTED BY THE OWNER. THE CONTRACTOR IS RESPONSIBLE FOR ANY DAMAGES CAUSED BY FAILURE TO MAINTAIN DRAINAGE STRUCTURE IN OPERABLE CONDITION.
17. ALL MATERIALS AND WORKMANSHIP SHALL BE WARRANTED FOR ONE YEAR FROM ACCEPTANCE DATE.
18. ALL DIMENSIONS SHALL BE VERIFIED WITH THE PLANS (LATEST REVISION) PRIOR TO COMMENCING CONSTRUCTION. THE OWNER SHALL HAVE A SET OF APPROVED PLANS AVAILABLE AT THE SITE AT ALL TIMES WHILE WORK IS BEING PERFORMED. A DESIGNATED RESPONSIBLE EMPLOYEE SHALL BE AVAILABLE FOR CONTACT BY GOVERNING AGENCY INSPECTORS.

STRUCTURAL STEEL NOTES:

1. THE FABRICATION AND ERECTION OF STRUCTURAL STEEL SHALL CONFORM TO THE AISC SPECIFICATION FOR THE MANUAL OF STEEL CONSTRUCTION, ALLOWABLE STRESS DESIGN, 9TH EDITION.
2. UNLESS OTHERWISE NOTED, ALL STRUCTURAL ELEMENTS SHALL CONFORM TO THE FOLLOWING REQUIREMENTS:
A. ALL SHAPES SHALL BE ASTM A572-50, PLATES A36, TUBES A500-C, PIPES A500-C
B. ALL BOLTS SHALL BE GALVANIZED A325 HIGH STRENGTH BOLTS.
C. ALL NUTS SHALL BE CARBON AND ALLOY STEEL NUTS.
D. ALL WASHERS SHALL BE ASTM F436 HARDENED STEEL WASHERS.
3. ALL CONNECTIONS NOT FULLY DETAILED ON THESE PLANS SHALL BE DETAILED BY THE FABRICATOR IN ACCORDANCE WITH AISC SPECIFICATION FOR MANUAL OF STEEL CONSTRUCTION, ALLOWABLE STRESS DESIGN, 9TH EDITION.
4. HOLES SHALL NOT BE FLAME CUT THRU STEEL UNLESS APPROVED BY THE ENGINEER.
5. HOT-DIP GALVANIZE ALL ITEMS UNLESS OTHERWISE NOTED, AFTER FABRICATION WHERE PRACTICABLE. GALVANIZING: ASTM A123, ASTM A153/153M OR ASTM A653/653M, G90, AS APPLICABLE.
6. REPAIR DAMAGED SURFACES WITH GALVANIZING REPAIR METHOD AND PAINT CONFORMING TO ASTM OR BY APPLICATION OF STICK OR THICK PASTE MATERIAL SPECIFICALLY DESIGNED FOR REPAIR OF GALVANIZING. CLEAN AREAS TO BE REPAIRED AND REMOVE SLAG FROM WELDS. HEAT SURFACES TO WHICH STICK OR PASTE MATERIAL IS APPLIED, WITH A TORCH, TO A TEMPERATURE SUFFICIENT TO MELT THE METALLICS IN STICK OR PASTE; SPREAD MOLTEN MATERIAL UNIFORMLY OVER SURFACES TO BE COATED AND WIPE OFF EXCESS MATERIAL.
7. A NUT LOCKING DEVICE SHALL BE INSTALLED ON ALL PROPOSED AND/OR REPLACED BOLTS.
8. ALL PROPOSED AND/OR REPLACED BOLTS SHALL BE OF SUFFICIENT LENGTH TO EXCLUDE THE THREADS FROM THE SHEAR PLANE.
9. ALL PROPOSED AND/OR REPLACED BOLTS SHALL BE OF SUFFICIENT LENGTH SUCH THAT THE END OF THE BOLT BE AT LEAST FLUSH WITH THE FACE OF THE NUT. IT IS NOT PERMITTED FOR THE BOLT END TO BE BELOW THE FACE OF THE NUT AFTER TIGHTENING IS COMPLETED.
10. DO NOT OVER TORQUE ASSEMBLY BOLTS. GALVANIZING ON BOLT NUTS AND STEEL PARTS MAY ACT AS A LUBRICANT, THUS OVER TIGHTENING MAY OCCUR AND MAY CAUSE BOLTS TO CRACK AND SNAP OFF.

BOLT TIGHTENING PROCEDURE:

1. TIGHTEN FLANGE BOLTS BY AISC- "TURN OF THE NUT" METHOD, USING THE CHART BELOW:


BOLT LENGTHS UP TO AND INCLUDING FOUR DIA.		
3/4"	BOLTS UP TO AND INCLUDING 4.0 LENGTH	+1/3 TURN BEYOND SNUG TIGHT
7/8"	BOLTS UP TO AND INCLUDING 3.5 LENGTH	+1/3 TURN BEYOND SNUG TIGHT
1"	BOLTS UP TO AND INCLUDING 4.0 LENGTH	+1/3 TURN BEYOND SNUG TIGHT
1-1/8"	BOLTS UP TO AND INCLUDING 4.5 LENGTH	+1/3 TURN BEYOND SNUG TIGHT
1-1/4"	BOLTS UP TO AND INCLUDING 5.0 LENGTH	+1/3 TURN BEYOND SNUG TIGHT
1-1/2"	BOLTS UP TO AND INCLUDING 6.0 LENGTH	+1/3 TURN BEYOND SNUG TIGHT

BOLT LENGTH OVER FOUR DIA. BUT NOT EXCEEDING 8 DIA.		
3/4"	BOLTS 4.25 TO 6.0 INCH LENGTH	+1/2 TURN BEYOND SNUG TIGHT
7/8"	BOLTS 3.75 TO 7.0 INCH LENGTH	+1/2 TURN BEYOND SNUG TIGHT
1"	BOLTS 4.25 TO 8.0 INCH LENGTH	+1/2 TURN BEYOND SNUG TIGHT
1-1/8"	BOLTS 4.75 TO 9.0 INCH LENGTH	+1/2 TURN BEYOND SNUG TIGHT
1-1/4"	BOLTS 5.25 TO 10.0 INCH LENGTH	+1/2 TURN BEYOND SNUG TIGHT
1-1/2"	BOLTS 6.25 TO 12.0 INCH LENGTH	+1/2 TURN BEYOND SNUG TIGHT


2. SPLICE BOLTS SUBJECT TO DIRECT TENSION SHALL BE INSTALLED AND TIGHTENED AS PER SECTION 8(d)(1) OF THE AISC MANUAL OF STEEL CONSTRUCTION. THE INSTALLATION PROCEDURE IS PARAPHRASED AS FOLLOWS:

"FASTENERS SHALL BE INSTALLED IN PROPERLY ALIGNED HOLES AND BE TIGHTENED BY ONE OF THE METHODS DESCRIBED IN SUBSECTION 8(d)(1) THROUGH 8(d)(4).

8(d)(1) TURN-OF-THE-NUT TIGHTENING.
BOLTS SHALL BE INSTALLED IN ALL HOLES OF THE CONNECTION AND BROUGHT TO A SNUG TIGHT CONDITION. SNUG TIGHT IS DEFINED AS THE TIGHTNESS THAT EXISTS WHEN THE PLIES OF A JOINT ARE IN FIRM CONTACT. THIS MAY BE OBTAINED BY A FEW IMPACTS OF AN IMPACT WRENCH OR THE FULL EFFORT OF A MAN USING AN ORDINARY SPUD WRENCH. SNUG TIGHTENING SHALL PROGRESS SYSTEMATICALLY...UNTIL ALL THE BOLTS ARE SIMULTANEOUSLY SNUG TIGHT AND THE CONNECTION IS FULLY COMPACTED. FOLLOWING THIS INITIAL OPERATION ALL BOLTS IN THE CONNECTION SHALL BE TIGHTENED FURTHER BY THE APPLICABLE AMOUNT OF ROTATION SPECIFIED ABOVE. DURING THE TIGHTENING OPERATION THERE SHALL BE NO ROTATION OF THE PART NOT TURNED BY THE WRENCH. TIGHTENING SHALL PROGRESS SYSTEMATICALLY.

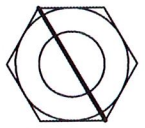

BEFORE 1/3 TURN

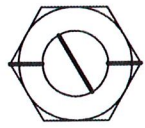

AFTER 1/3 TURN

PLANS PREPARED FOR:



5900 BROKEN SOUND PARKWAY NW
BOCA RATON, FL 33487-2797
(919) 557-0555

PROJECT INFORMATION:

**WEST HAVEN-RT15
/WOODBIDGE
CT46139-A**

370 ROCKLAND ROAD
GUILFORD, CT 06437
(NEW HAVEN COUNTY)

PLANS PREPARED BY:



2002 PRODUCTION DRIVE
APEX, NC 27539
OFFICE: (888) 321-6167
www.verticalsolutions-inc.com

0	01-30-13	CONSTRUCTION
REV	DATE	ISSUED FOR:

DRAWN BY: MEA CHECKED BY: MER

SHEET TITLE:

PROJECT NOTES

SHEET NUMBER:

N-1

REVISION:

0

VSI #: 122449

SEAL:



January 30, 2013

APPLICABLE CODES AND STANDARDS

- 1. ANSI/TIA STRUCTURAL STANDARDS FOR STEEL ANTENNA TOWERS AND ANTENNA SUPPORTING STRUCTURES, 222–F–1996 EDITION.
- 2. 2005 CONNECTICUT STATE BUILDING CODE.
- 3. ACI 318: AMERICAN CONCRETE INSTITUTE, BUILDING CODE REQUIREMENTS FOR STRUCTURAL CONCRETE, 318–05.
- 4. CRSI: CONCRETE REINFORCING STEEL INSTITUTE, MANUAL OF STANDARD PRACTICE, LATEST EDITION.
- 5. AISC: AMERICAN INSTITUTE OF STEEL CONSTRUCTION, MANUAL OF STEEL CONSTRUCTION, LATEST EDITION.
- 6. AWS: AMERICAN WELDING SOCIETY D1.1, STRUCTURAL WELDING CODE, LATEST EDITION.

STRUCTURAL STEEL

- 1. ALL DETAILING, FABRICATION AND ERECTION OF STRUCTURAL STEEL SHALL CONFORM TO THE AISC SPECIFICATIONS, LATEST EDITION.
- 2. ALL EXPOSED STRUCTURAL STEEL MEMBERS SHALL BE HOT–DIPPED GALVANIZED AFTER FABRICATION PER ASTM A123. EXPOSED STEEL HARDWARE AND ANCHOR BOLTS SHALL BE GALVANIZED PER ASTM A153 OR B695.
- 3. ALL U–BOLTS SHALL BE ASTM A307 OR EQUIVALENT, WITH LOCKING DEVICE, UNLESS NOTED OTHERWISE.

WELDING

- 1. ALL WELDING SHALL BE PERFORMED BY WELDERS CURRENTLY STATE OR AWS CERTIFIED TO THE AWS D1.1 STRUCTURAL WELDING CODE, LATEST EDITION.
- 2. ALL FIELD WELDING SHALL UTILIZE LOW HYDROGEN ELECTRODES.
- 3. PRIOR TO FIELD WELDING, GRIND OFF GALVANIZING TO 1/2” BEYOND ALL FIELD WELD SURFACES.
- 4. ALL FIELD CUT, FIELD WELDED, OR DAMAGED GALVANIZING SURFACES SHALL BE REPAIRED WITH ZINC RICH PAINT (95% ZINC CONTENT) PER ASTM A780.
- 5. PRIOR TO FIELD WELDING, CONTRACTOR SHALL CLEAR THE INTERIOR OF MONOPOLE OF FLAMMABLE DEBRIS. COAXIAL CABLE SHALL BE SHIFTED AWAY FROM PROXIMITY OF THE WELD AND/OR COVERED WITH A HEAT RESISTANT BLANKET.

PAINT

- 1. CLEAN AND PAINT PROPOSED STEEL ACCORDING TO FAA ADVISORY CIRCULAR AC 70/7460–1K.

REINFORCEMENT STEEL

- 1. ALL REINFORCEMENT BARS ARE ASTM A572 GRADE 50, Fy = 50 ksi, Fu = 65 ksi.

FIELD WELDS

- 1. ALL FIELD WELDS SHALL BE MADE WITH E70XX WELD RODS.

GENERAL NOTES:

- 1. ALL METHODS, MATERIAL AND WORKMANSHIP SHALL FOLLOW THE DICTATES OF GOOD CONSTRUCTION PRACTICES.
- 2. ALL WORK INDICATED ON THESE DRAWINGS SHALL BE PERFORMED BY QUALIFIED CONTRACTORS EXPERIENCED IN TOWER AND FOUNDATION CONSTRUCTION.
- 3. THE CONTRACTOR SHALL NOTIFY THE ENGINEER OF RECORD IMMEDIATELY OF ANY INSTALLATION INTERFERENCES. ALL NEW WORK SHALL ACCOMMODATE EXISTING CONDITIONS. DETAILS NOT SPECIFICALLY SHOWN ON THE DRAWINGS SHALL FOLLOW SIMILAR DETAILS FOR THIS JOB.
- 4. ANY SUBSTITUTIONS MUST CONFORM TO THE REQUIREMENTS OF THE NOTES AND SPECIFICATIONS AND SHOULD BE SIMILAR TO THOSE SHOWN. ALL SUBSTITUTIONS SHALL BE SUBMITTED TO THE ENGINEER OF RECORD FOR REVIEW AND APPROVAL PRIOR TO FABRICATION.
- 5. ANY MANUFACTURED DESIGN ELEMENTS MUST CONFORM TO THE REQUIREMENTS OF THESE NOTES AND SPECIFICATIONS AND SHOULD BE SIMILAR TO THOSE SHOWN. THESE DESIGN ELEMENTS MUST BE STAMPED BY AN ENGINEER PROFESSIONALLY REGISTERED IN THE STATE OF THE PROJECT, AND SUBMITTED TO THE ENGINEER OF RECORD FOR APPROVAL PRIOR TO FABRICATION.
- 6. ALL WORK SHALL BE DONE IN ACCORDANCE WITH LOCAL CODES AND OSHA SAFETY REGULATIONS.
- 7. THE CONTRACTOR IS RESPONSIBLE FOR THE DESIGN AND EXECUTION OF ALL MISCELLANEOUS SHORING, BRACING, TEMPORARY SUPPORTS, ETC. NECESSARY TO PROVIDE A COMPLETE AND STABLE STRUCTURE AS SHOWN ON THESE DRAWINGS.
- 8. ANY STEEL WHICH HAS BEEN FIELD CUT OR WELDED SHALL BE COLD GALVANIZED WITH 95% ZINC RICH PAINT PER ASTM A780.
- 9. CONTRACTOR’S PROPOSED INSTALLATION SHALL NOT INTERFERE, NOR DENY ACCESS TO, ANY EXISTING OPERATIONAL AND SAFETY EQUIPMENT.

SPECIAL INSPECTION

- 1. A QUALIFIED INDEPENDENT TESTING LABORATORY, EMPLOYED BY THE OWNER, SHALL PERFORM INSPECTION AND TESTING IN ACCORDANCE WITH CSBC 2005, SECTION 1704 AS REQUIRED BY PROJECT SPECIFICATIONS FOR THE FOLLOWING CONSTRUCTION WORK:
 - a) STRUCTURAL WELDING
 - b) HIGH STRENGTH BOLTS
- 2. THE INSPECTION AGENCY SHALL SUBMIT INSPECTION AND TEST REPORTS TO THE BUILDING DEPARTMENT, THE ENGINEER OF RECORD, AND THE OWNER IN ACCORDANCE WITH CSBC 2005, SECTION 1704. UNLESS THE FABRICATOR IS APPROVED BY THE BUILDING OFFICIAL TO PERFORM SUCH WORK WITHOUT THE SPECIAL INSPECTIONS.

FIELD BOLTS

- 1. ALL STITCH, SPLICE & TERMINATION BOLTS ARE 20 mm ONESIDE BOLTS BY AJAX.
 - a) BOLTS SHALL MEET AS 1252, PROPERTRY CLASS 8.8 (SIMILAR TO ASTM A325M)
 - b) Fu = 120 ksi
- 2. EACH BOLT SHALL INCLUDE A 29 mm O.D. BY 20 mm I.D. SLEEVE (Fu=120 ksi)
- 3. BOLT HOLES SHALL BE 31 mm MAXIMUM.

PLANS PREPARED FOR:



5900 BROKEN SOUND PARKWAY NW
BOCA RATON, FL 33487-2797
(919) 557-0555

PROJECT INFORMATION:

WEST HAVEN-RT15
/WOODBIDGE
CT46139-A

370 ROCKLAND ROAD
GUILFORD, CT 06437
(NEW HAVEN COUNTY)

PLANS PREPARED BY:



2002 PRODUCTION DRIVE
APEX, NC 27539
OFFICE: (888) 321-6167
www.verticalsolutions-inc.com

0	01-30-13	CONSTRUCTION
REV	DATE	ISSUED FOR:

DRAWN BY: MEA CHECKED BY: MER

SHEET TITLE:

PROJECT NOTES

SHEET NUMBER:

N-2

REVISION:

0


VSI #: 122449

SEAL:



January 30, 2013


NOTE:
1. TOWER SHOWN FROM FLAT 4.
2. REMOVE (3) REINFORCING BARS.

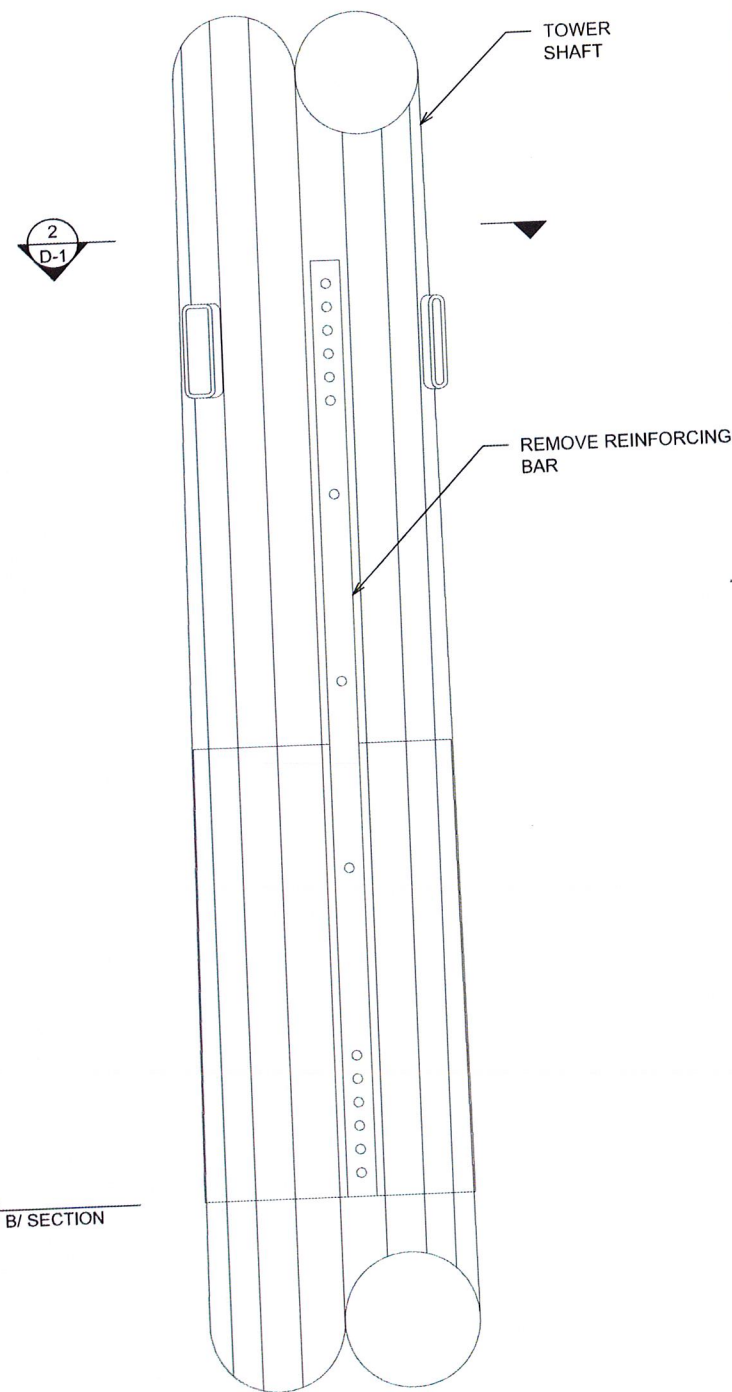

B/ SECTION

1 SECTION ELEVATION
D-1 SCALE: 1/2" = 1'-0"

NOTE:
1. #XX DENOTES FLAT NUMBER.
2. REMOVE (3) REINFORCING BARS.

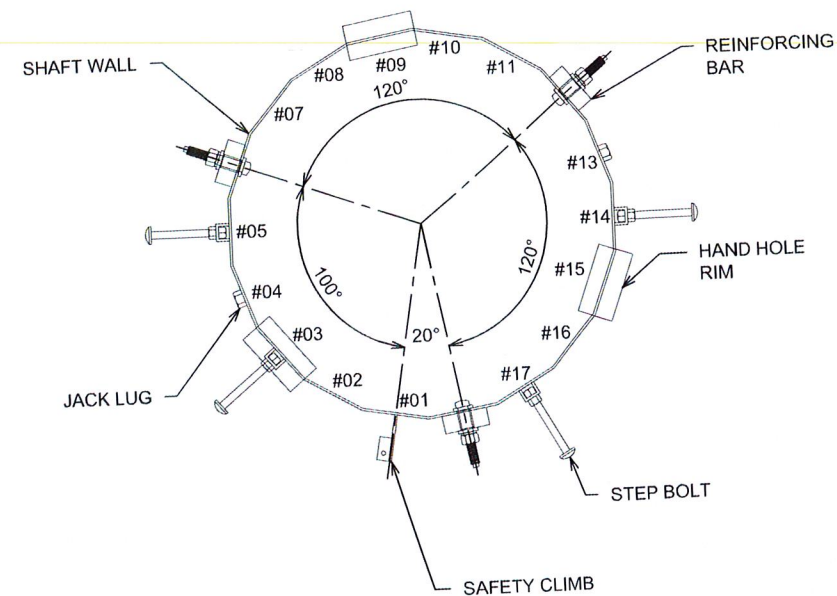

2 SECTION ELEVATION
S-2 SCALE: 3/4" = 1'-0"

PLANS PREPARED FOR:



5900 BROKEN SOUND PARKWAY NW
BOCA RATON, FL 33487-2797
(919) 557-0555

PROJECT INFORMATION:

**WEST HAVEN-RT15
/WOODBIDGE
CT46139-A**

370 ROCKLAND ROAD
GUILFORD, CT 06437
(NEW HAVEN COUNTY)

PLANS PREPARED BY:



2002 PRODUCTION DRIVE
APEX, NC 27539
OFFICE: (888) 321-6167
www.verticalsolutions-inc.com

0	01-30-13	CONSTRUCTION
REV	DATE	ISSUED FOR:

DRAWN BY: MEA CHECKED BY: MER

SHEET TITLE:

**DEMOLITION
DETAILS**

SHEET NUMBER:

D-1

REVISION:

0

VSI #: 122449

SEAL:



January 30, 2013

SECTION	01	02	03	EXTENSION
LENGTH (FT)	52.750	52.833	54.084	10.000
# SIDES	18	18	18	ROUND
THICK. (IN.)	0.315	0.315	0.195	0.375
LAP SPLICE (FT)	6.333	6.333	4.833	-
TOP DIA. (IN)	44.32	32.89	20.50	20.00
BOT DIA. (FT)	58.00	46.59	34.52	20.00

158.5 FT±
T/EXTENSION

148.5 FT±
T/TOWER

94.5 FT±
B/ SECTION #03

46.6 FT±
B/ SECTION #02

0.0 FT
T/ BASE PL (REF)


TOWER EXTENSION BY
VERTICAL SOLUTIONS, INC.
JOB # 090845.01, REV01
DATED JULY 13, 2009

TOWER BY
ENGINEERED ENDEAVORS INCORPORATED
JOB NO. 12806
DATED JULY 30, 2004

FOUNDATION BY
ENGINEERED ENDEAVORS INCORPORATED
PROJECT NO. 12806
DATED JULY 30, 2004
GEOTECHNICAL REPORT BY
JAWORSKI GEOTECH, INC.
PROJECT NO. 04197G
DATED MARCH 24, 2004

TOWER ELEVATION

SCALE: 1" = 20'

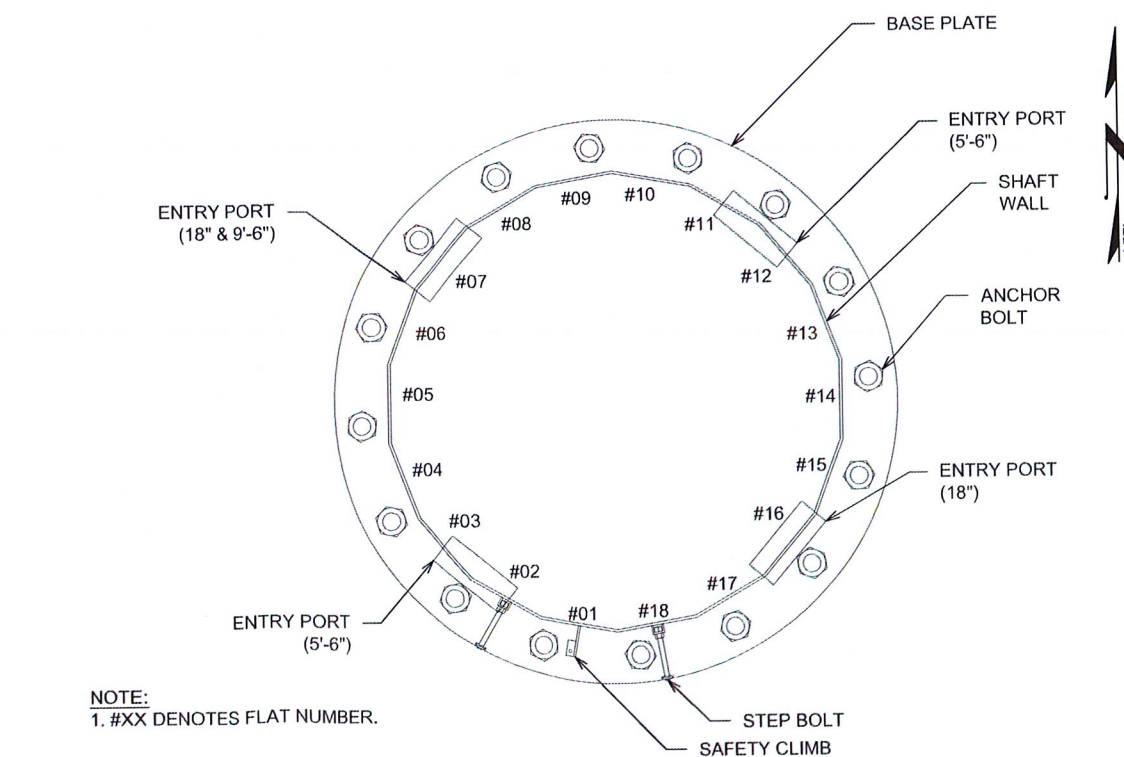

NOTE:
1. #XX DENOTES FLAT NUMBER.

SECTION @ BASE 6.0'

SCALE: 1/2" = 1'-0"

MODIFICATION DESIGN PROVISIONS

THIS MODIFICATION DESIGN IS BASED ON VERTICAL SOLUTIONS STRUCTURAL ANALYSIS REPORT, VSI JOB #122449 REV 00, DATED JANUARY 30, 2013. THIS REPORT IS BASED ON A SPECIFIC ANTENNA AND COAX CONFIGURATION. SEE THE REPORT FOR ANTENNA AND COAX LOADING. ANY OTHER ANTENNA CONFIGURATION REQUIRES REVIEW BY VERTICAL SOLUTIONS.

CONSTRUCTION INTERFERENCES

EXISTING AND PROPOSED ANTENNAS, MOUNTS, COAX, AND HAND-HOLE RIMS ARE NOT SHOWN FOR CLARITY. CONTRACTOR SHALL COORDINATE WITH THE TOWER OWNER WITH RESPECT TO INTERFERENCES TO REINFORCEMENT. CONTRACTOR SHALL FIELD VERIFY TOWER DIMENSION PRIOR TO FABRICATION.

FIELD VERIFICATION

PRE-MODIFICATION INSPECTION REPORT BY VERTICAL SOLUTIONS INC., JOB # 122499 DATED DECEMBER 27, 2012.

MODIFICATION SCHEDULE

NO.	MODIFICATION DESCRIPTION
1	REMOVE EXISTING BARS FROM 94.5± - 104.5±, SEE SHEET D-1.
2	INSTALL (32) STIFFENER PLATES, SEE SHEET S-2.
3	INSTALL (8) TRANSITION STIFFENERS, SEE SHEET S-2.
4	INSTALL (3) REINFORCING BARS, SEE SHEET S-2.
5	INSTALL (3) REINFORCING BARS, SEE SHEET S-2.
6	INSTALL (3) REINFORCING BARS, SEE SHEET S-2.
7	CONTRACTOR SHALL PROVIDE CONSTRUCTION PROGRESS PHOTOS, AS WELL AS PROJECT COMPLETION PHOTOS, ALONG WITH STEEL & CONCRETE CERTIFICATION FOR VERTICAL SOLUTIONS, INC. TO COMPLETE A POST MODIFICATION LETTER. SEE NOTES ON B-1.

PLANS PREPARED FOR:



5900 BROKEN SOUND PARKWAY NW
BOCA RATON, FL 33487-2797
(919) 557-0555

PROJECT INFORMATION:

**WEST HAVEN-RT15
/WOODBIDGE
CT46139-A**

370 ROCKLAND ROAD
GUILFORD, CT 06437
(NEW HAVEN COUNTY)

PLANS PREPARED BY:



2002 PRODUCTION DRIVE
APEX, NC 27539
OFFICE: (888) 321-6167
www.verticalsolutions-inc.com


0	01-30-13	CONSTRUCTION
REV	DATE	ISSUED FOR:

DRAWN BY: MEA CHECKED BY: MER


SHEET TITLE:
**TOWER ELEVATION
AND MODIFICATION
SCHEDULE**

SHEET NUMBER:	REVISION:
S-1	0
	VSI #: 122449


SEAL:

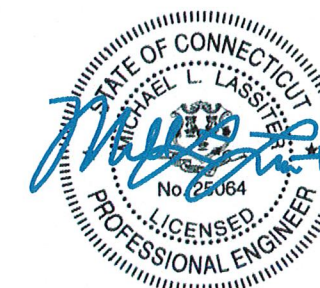

January 30, 2013

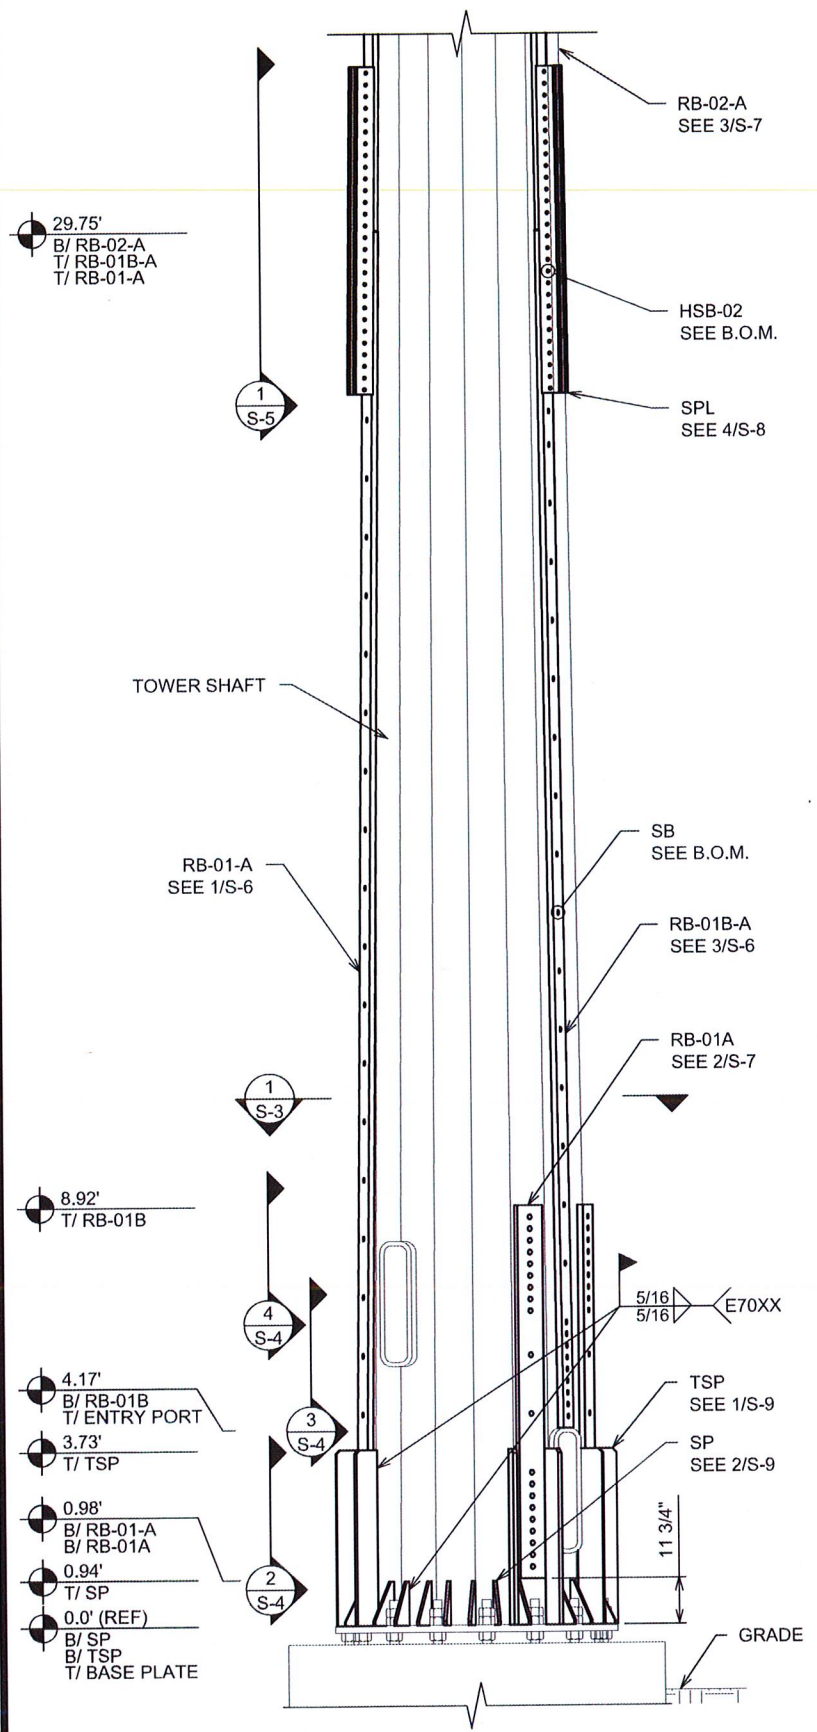


1 SECTION ELEVATION
S-2 SCALE: 1/4" = 1'-0"

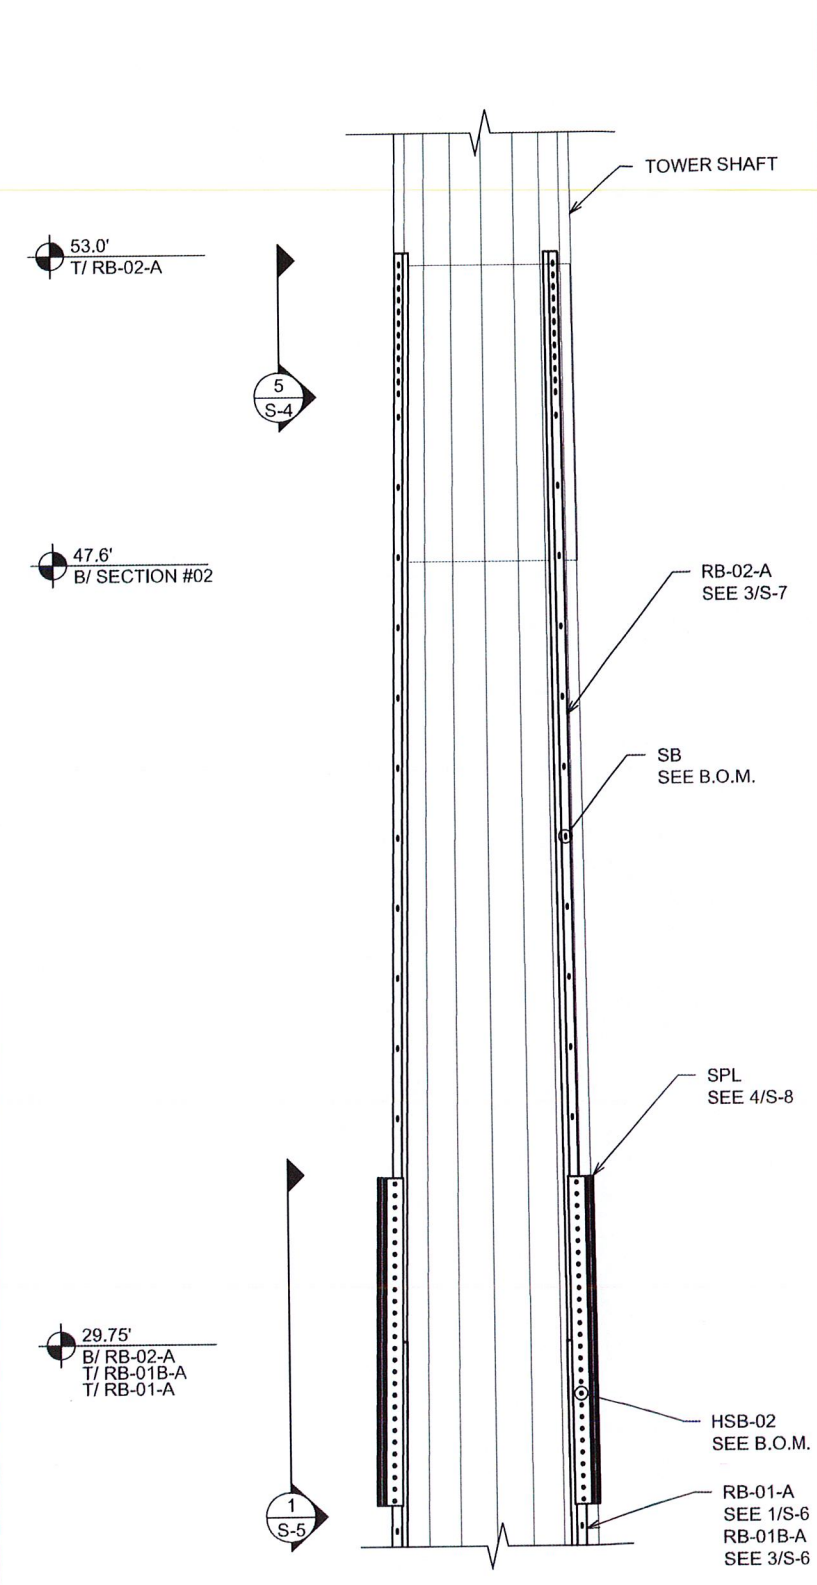

2 SECTION ELEVATION
S-2 SCALE: 1/4" = 1'-0"

NOTE:
1. REUSE EXISTING TERMINATION HOLES IN TOWER TO MOUNT RB-03.

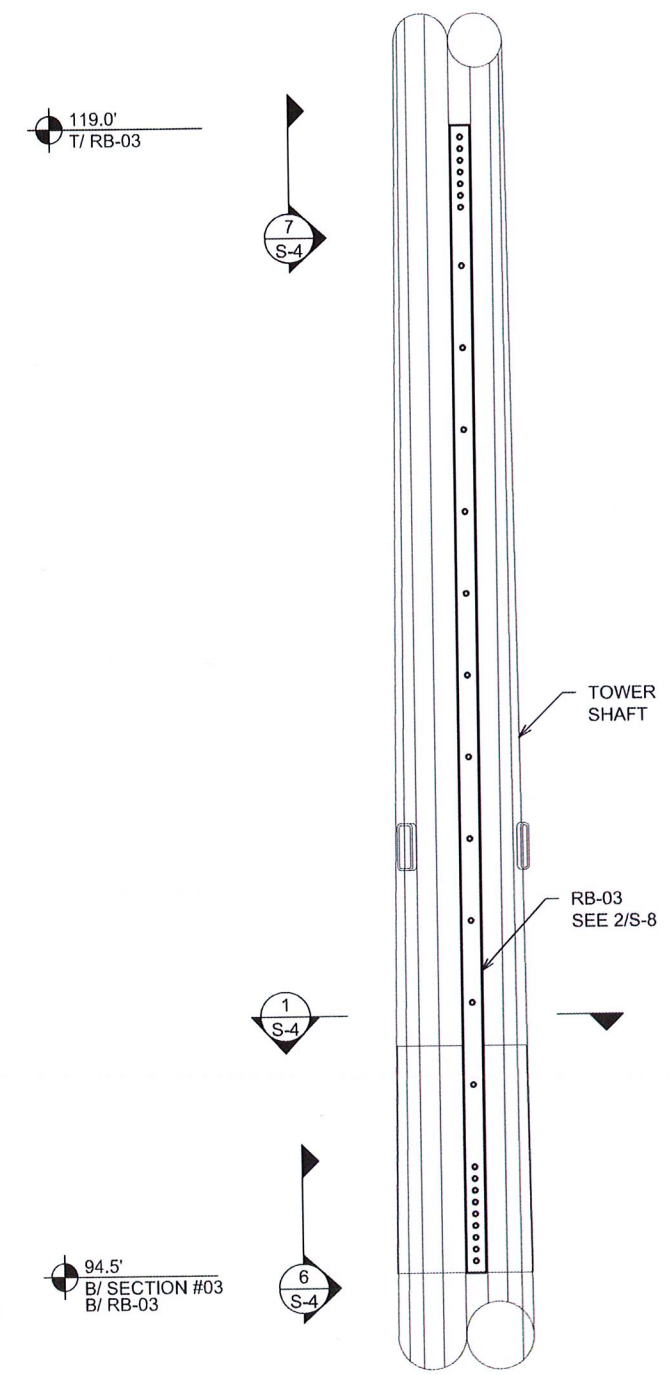

3 SECTION ELEVATION
S-2 SCALE: 1/4" = 1'-0"

PLANS PREPARED FOR:

SBA

5900 BROKEN SOUND PARKWAY NW
BOCA RATON, FL 33487-2797
(919) 557-0555

PROJECT INFORMATION:

WEST HAVEN-RT15 /WOODBIDGE
CT46139-A

370 ROCKLAND ROAD
GUILFORD, CT 06437
(NEW HAVEN COUNTY)

PLANS PREPARED BY:

vertical solutions

2002 PRODUCTION DRIVE
APEX, NC 27539
OFFICE: (888) 321-6167
www.verticalsolutions-inc.com

0	01-30-13	CONSTRUCTION
REV	DATE	ISSUED FOR:

DRAWN BY: MEA CHECKED BY: MER

SHEET TITLE:

CONSTRUCTION DETAILS

SHEET NUMBER:

S-2

REVISION:

0

VSI #: 122449

SEAL:

STATE OF CONNECTICUT
MICHAEL L. LASSITER
No. 25064
LICENSED PROFESSIONAL ENGINEER

January 30, 2013

1. #XX DENOTES FLAT NUMBER.
2. TSP TO BE PERPENDICULAR TO SHAFT WALL.
3. SP TO BE PERPENDICULAR TO SHAFT WALL.
4. * DENOTES DIMENSION ALONG SHAFT WALL.
5. RB-01A ON FLAT #15 & #17 TO BE OFFSET ON FLAT BY A MAX OF 1 3/4"



5900 BROKEN SOUND PARKWAY NW
BOCA RATON, FL 33487-2797
(919) 557-0555

PROJECT INFORMATION:

**WEST HAVEN-RT15
/WOODBRI
CT46139-A**

370 ROCKLAND ROAD
GUILFORD, CT 06437
(NEW HAVEN COUNTY)

PLANS PREPARED BY:



2002 PRODUCTION DRIVE
APEX, NC 27539
OFFICE: (888) 321-6167
www.verticalsolutions-inc.com

0	01-30-13	CONSTRUCTION
REV	DATE	ISSUED FOR:

DRAWN BY: MEA	CHECKED BY: MER
---------------	-----------------

SHEET TITLE:

CONSTRUCTION DETAILS

SHEET NUMBER:

S-3

REVISION:

0

VSI #: 122449

SEAL:



January 30, 2013



1

TOWER PLAN

S-3

SCALE: 1" = 1'-0"





Diagram illustrating the layout of the shaft wall, showing 18 numbered points (01 to 18) around the perimeter. The diagram includes angular measurements: 120° between points 09-10, 10-11, 13-14, and 15-16; 100° between points 03-04 and 04-05; and 20° between points 01-02 and 02-03. Various components are labeled: SHAFT WALL, JACK LUG, SAFETY CLIMB, STEP BOLT, HAND HOLE RIM, RB-03 SEE 2/S-8, and SB SEE B.O.M.

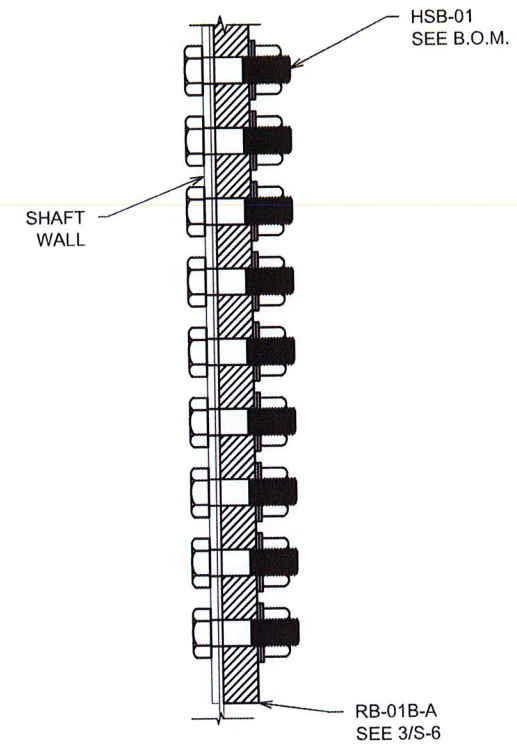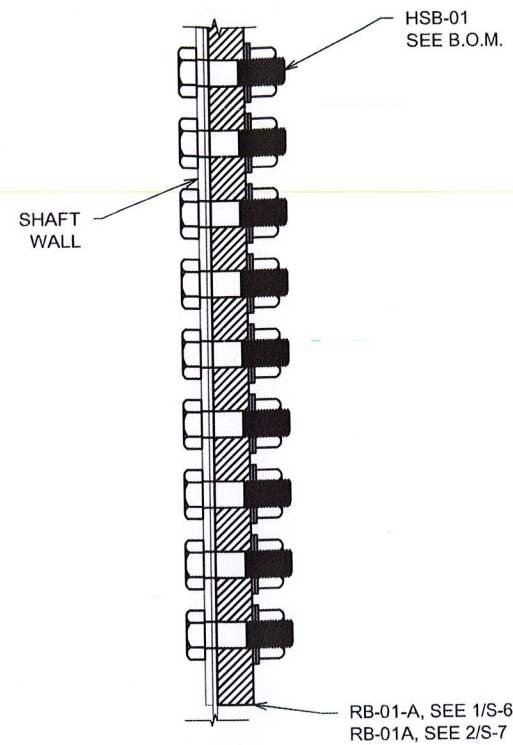

1 TOWER PLAN

2 RB-01A & RB-01-A BOT.
S-4 SCALE: 1 1/2" = 1'-0"

3 RB-01B-A BOT TERM.
S-4 SCALE: 1 1/2" = 1'-0"

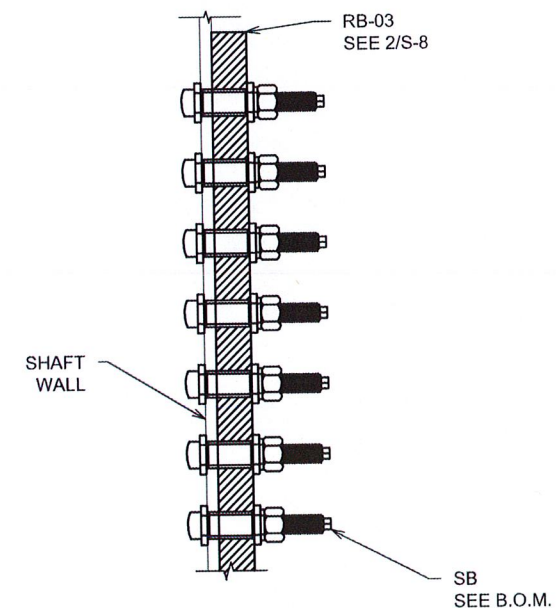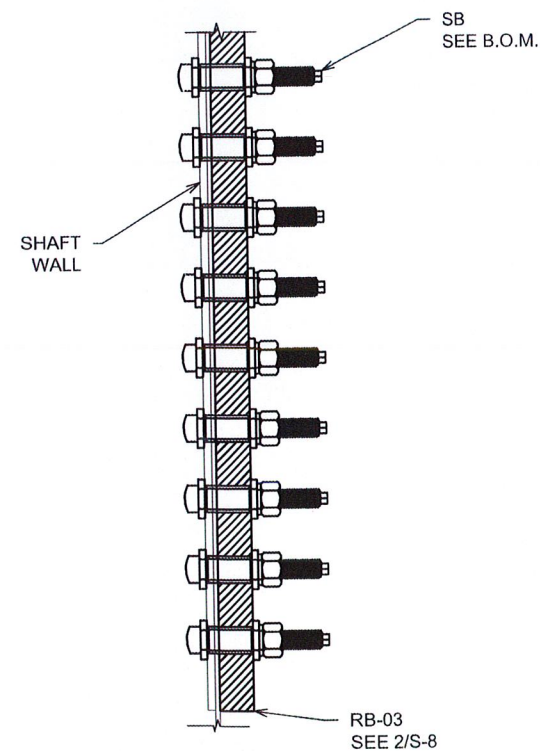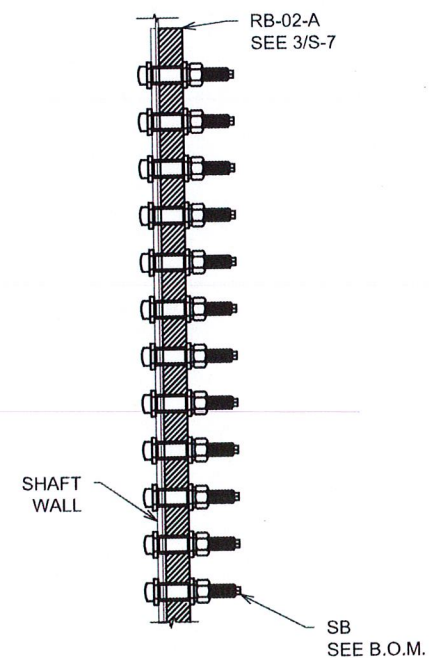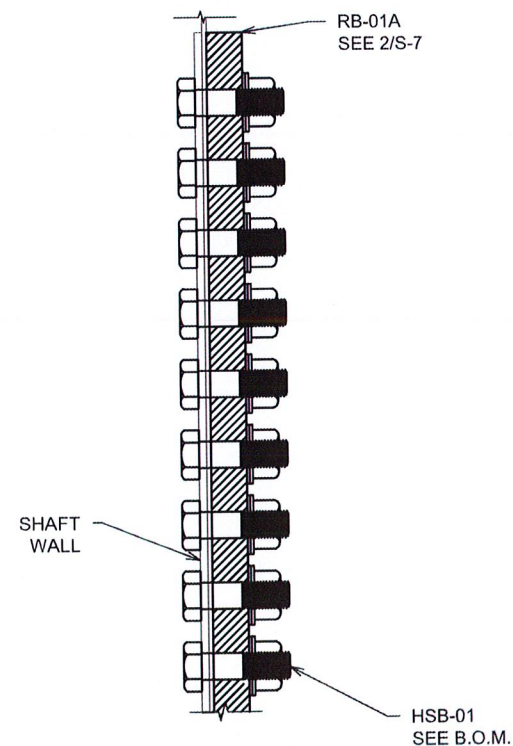

4 RB-01A TOP TERM.
S-4 SCALE: 1 1/2" = 1'-0"

5 RB-02-A TOP TERM.
S-4 SCALE: 1" = 1'-0"

6 RB-03 BOTTOM TERM.
S-4 SCALE: 1 1/2" = 1'-0"

7 RB-03 TOP TERMINATION
S-4 SCALE: 1 1/2" = 1'-0"

0	01-30-13	CONSTRUCTION
REV	DATE	ISSUED FOR:

CONSTRUCTION DETAILS



S-4

0

VSI #: 122449

STATE OF CONNECTICUT
MICHAEL L. LASSITER
No. 06064
LICENSED PROFESSIONAL ENGINEER

January 30, 2013

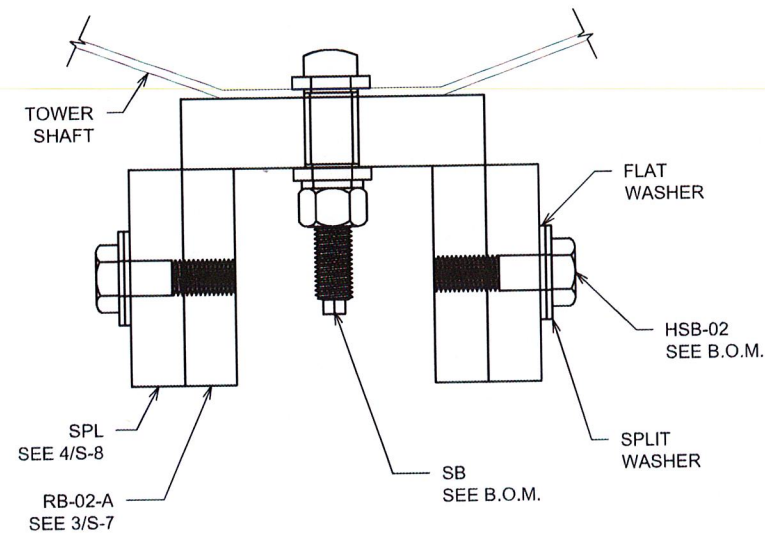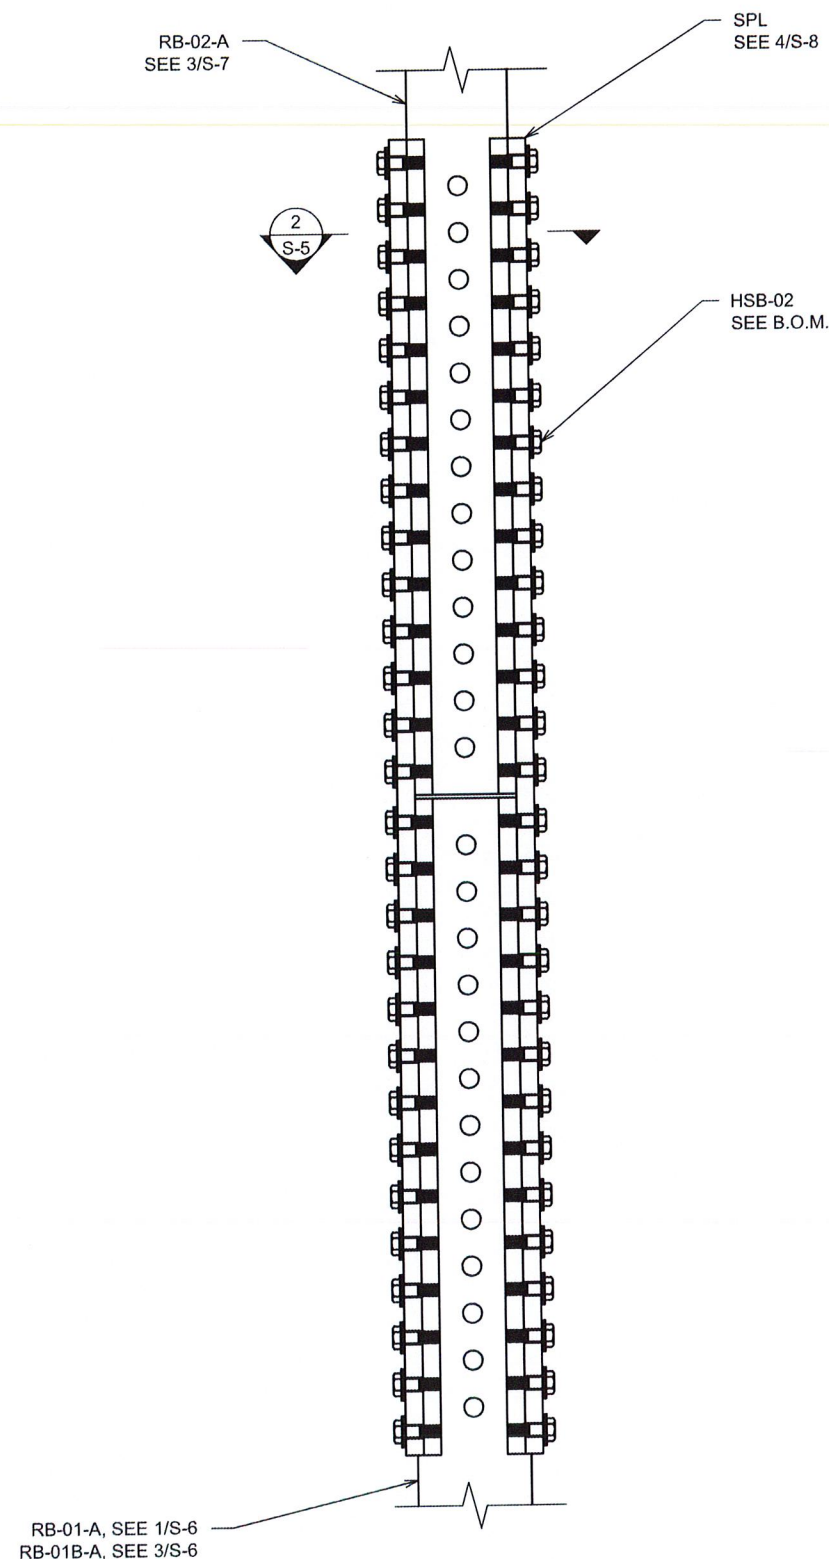

2
S-5

SPLICE CONNECTION - PLAN

SCALE: 3" = 1'-0"

1
S-5

SPLICE CONNECTION - ELEVATION

SCALE: 1" = 1'-0"

PLANS PREPARED FOR:



5900 BROKEN SOUND PARKWAY NW
BOCA RATON, FL 33487-2797
(919) 557-0555

PROJECT INFORMATION:

**WEST HAVEN-RT15
/WOODBIDGE
CT46139-A**

370 ROCKLAND ROAD
GUILFORD, CT 06437
(NEW HAVEN COUNTY)

PLANS PREPARED BY:



2002 PRODUCTION DRIVE
APEX, NC 27539
OFFICE: (888) 321-6167
www.verticalsolutions-inc.com

0	01-30-13	CONSTRUCTION
REV	DATE	ISSUED FOR:

DRAWN BY: MEA CHECKED BY: MER

SHEET TITLE:

**CONSTRUCTION
DETAILS**

SHEET NUMBER:

S-5

REVISION:


0

VSI #: 122449


SEAL:




January 30, 2013

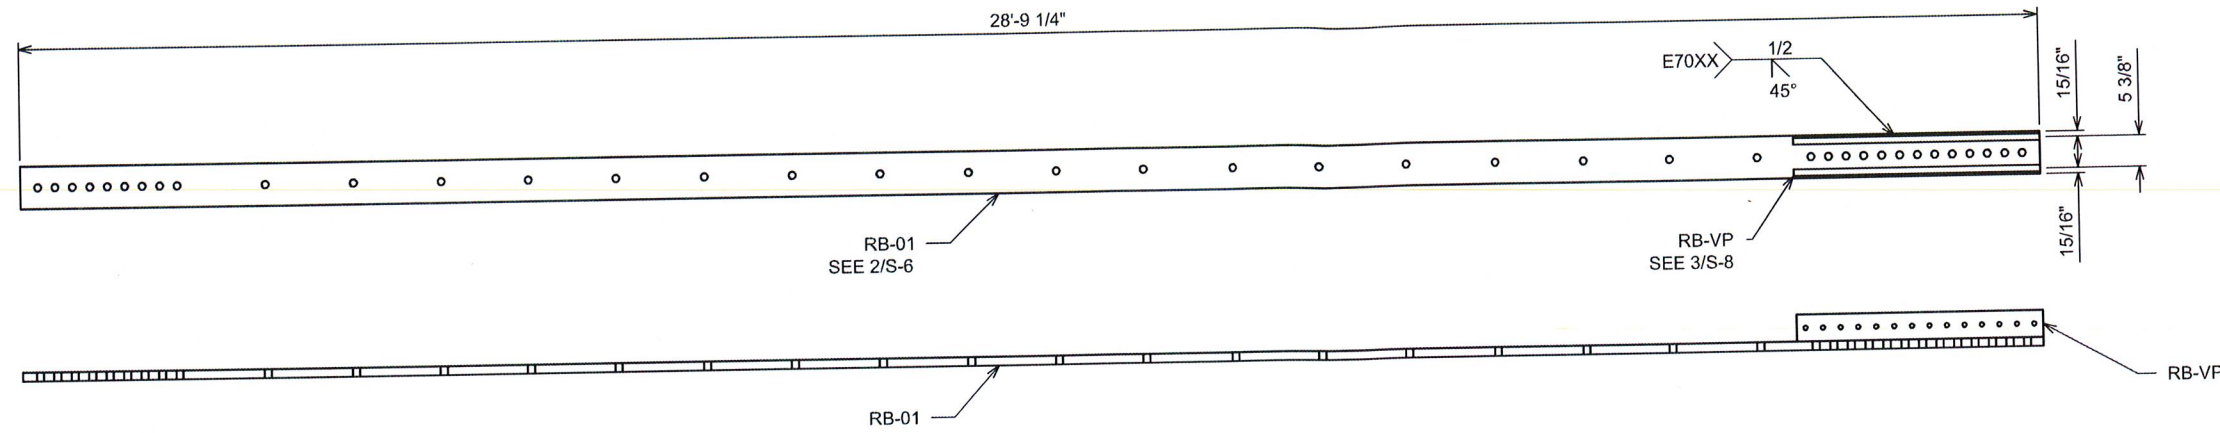

1 RB-01 ASSEMBLY
S-6 SCALE: 3/8" = 1'-0"

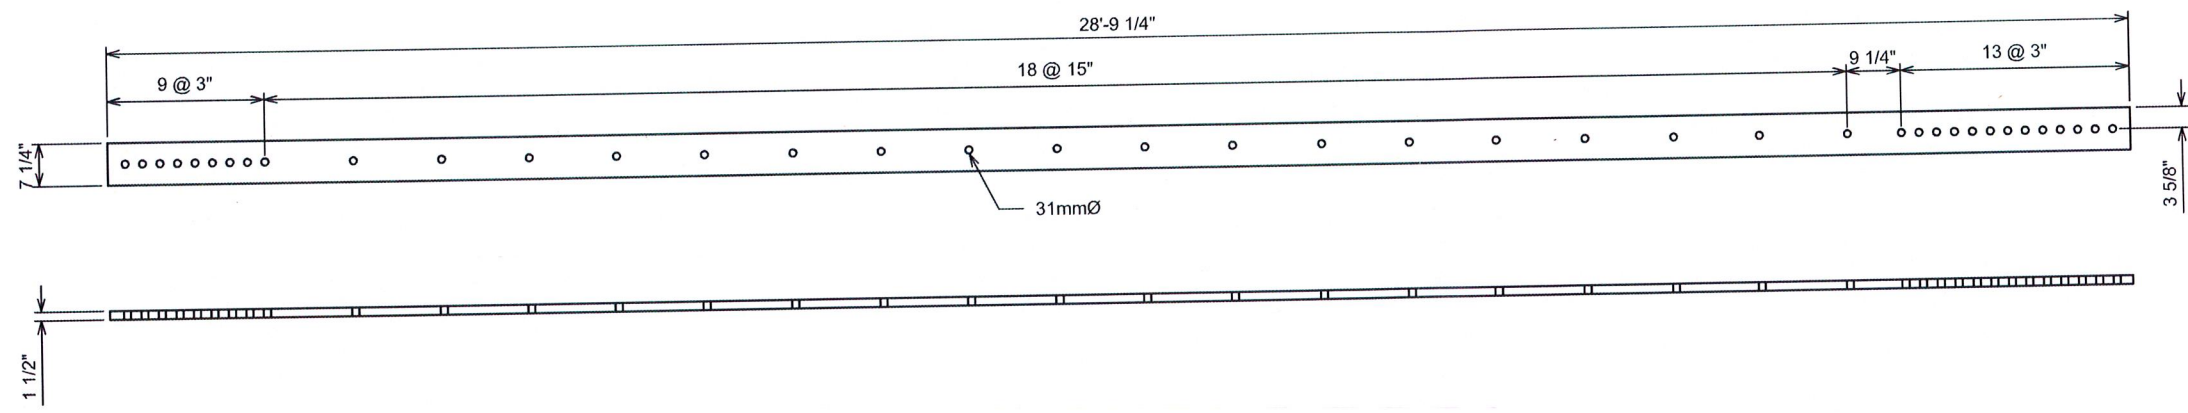

2 RB-01 DETAIL
S-6 SCALE: 3/8" = 1'-0"

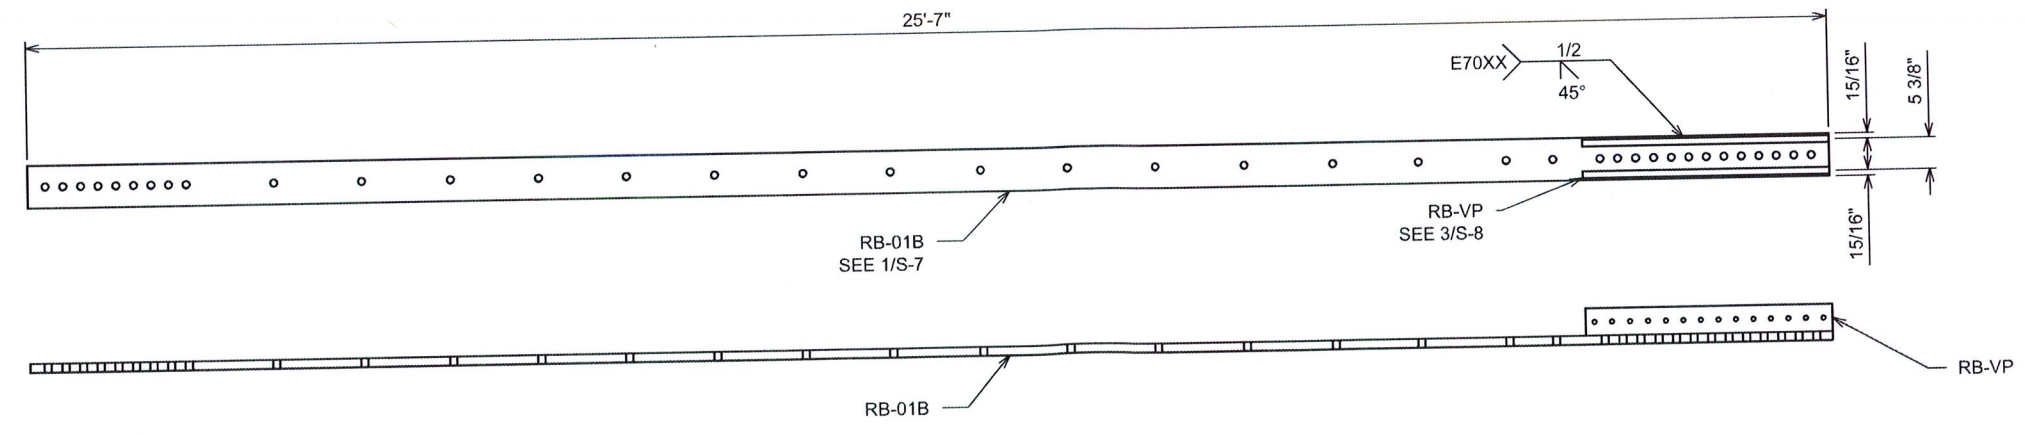

3 RB-01B ASSEMBLY
S-6 SCALE: 3/8" = 1'-0"

PLANS PREPARED FOR:

SBA

5900 BROKEN SOUND PARKWAY NW
BOCA RATON, FL 33487-2797
(919) 557-0555

PROJECT INFORMATION:

WEST HAVEN-RT15 /WOODBRIDGE
CT46139-A

370 ROCKLAND ROAD
GUILFORD, CT 06437
(NEW HAVEN COUNTY)

PLANS PREPARED BY:

vertical solutions

2002 PRODUCTION DRIVE
APEX, NC 27539
OFFICE: (888) 321-6167
www.verticalsolutions-inc.com

0	01-30-13	CONSTRUCTION
REV	DATE	ISSUED FOR:
DRAWN BY: MEA		CHECKED BY: MER


SHEET TITLE:

FABRICATION DETAILS


SHEET NUMBER:	REVISION:
S-6	0
VSI #: 122449	

SEAL:


January 30, 2013

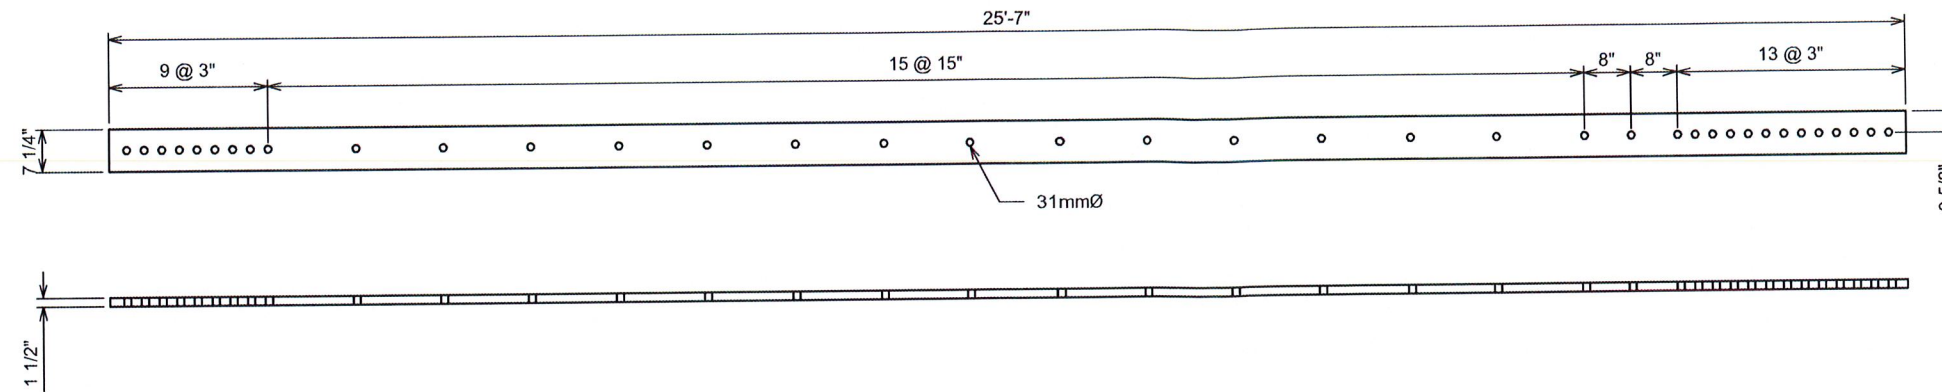

1 RB-01B DETAIL
S-7 SCALE: 3/8" = 1'-0"

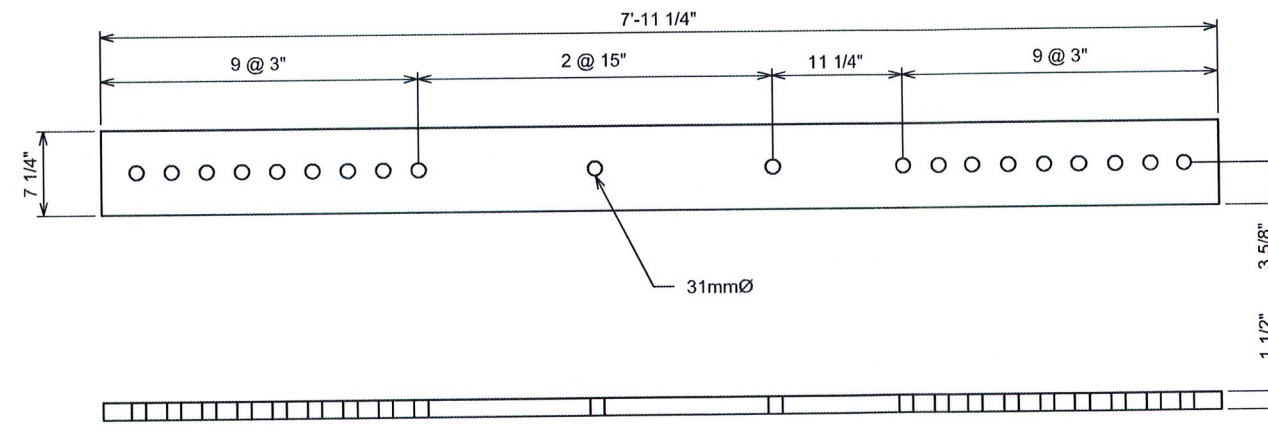

2 RB-01A DETAIL
S-7 SCALE: 3/4" = 1'-0"

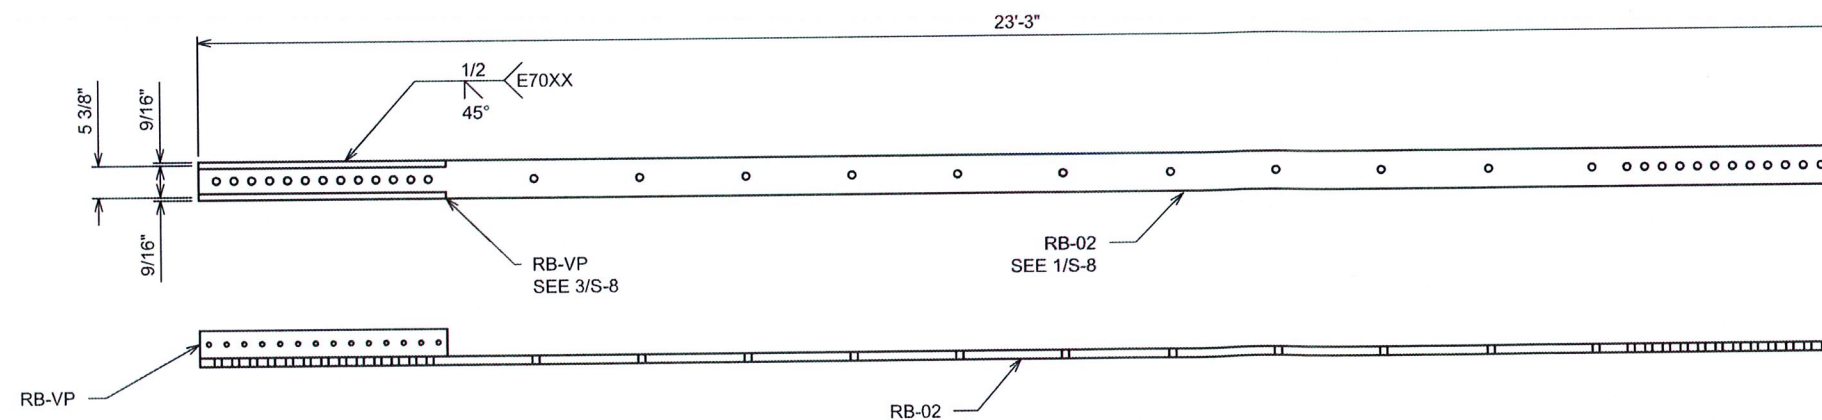

3 RB-02 ASSEMBLY
S-7 SCALE: 3/8" = 1'-0"

PLANS PREPARED FOR:



5900 BROKEN SOUND PARKWAY NW
BOCA RATON, FL 33487-2797
(919) 557-0555

PROJECT INFORMATION:

**WEST HAVEN-RT15
/WOODBIDGE
CT46139-A**

370 ROCKLAND ROAD
GUILFORD, CT 06437
(NEW HAVEN COUNTY)

PLANS PREPARED BY:



2002 PRODUCTION DRIVE
APEX, NC 27539
OFFICE: (888) 321-6167
www.verticalsolutions-inc.com

0	01-30-13	CONSTRUCTION
REV	DATE	ISSUED FOR:

DRAWN BY: MEA CHECKED BY: MER

SHEET TITLE:

**FABRICATION
DETAILS**

SHEET NUMBER:


S-7

REVISION:


0

VSI #: 122449


SEAL:

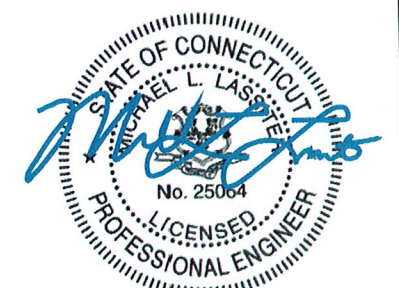

January 30, 2013


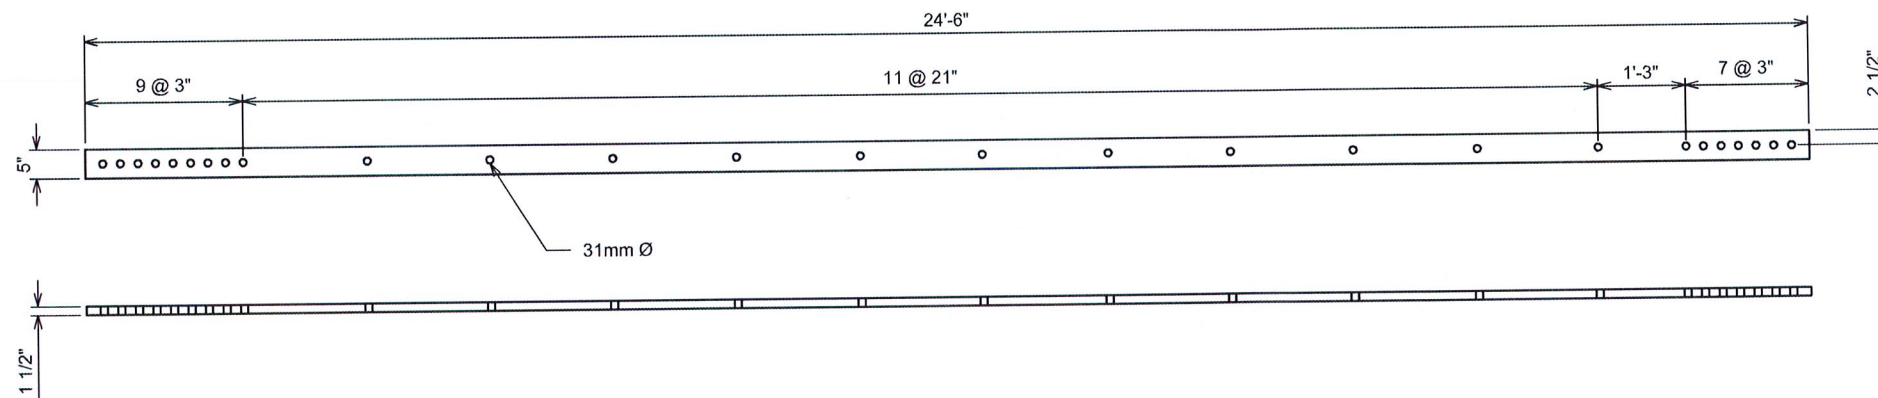


2 RB-03 DETAIL
S-8 SCALE: 3/8" = 1'-0"

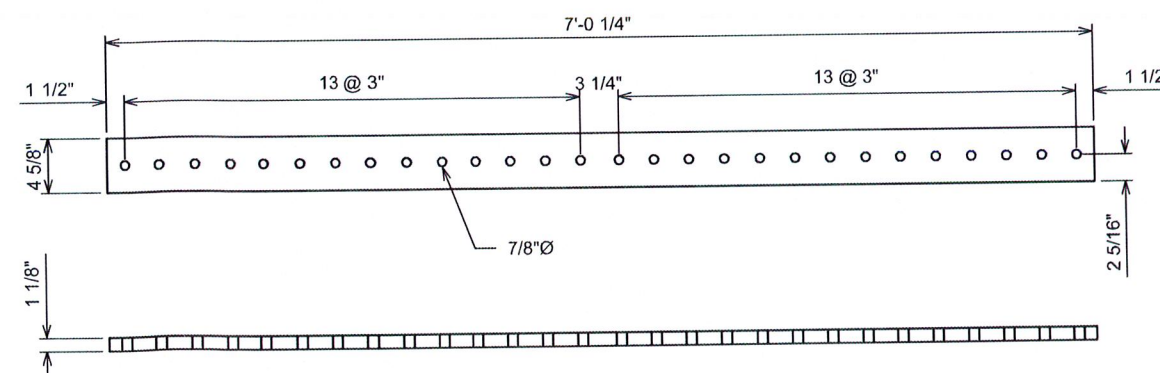

4 SPL DETAIL
S-8 SCALE: 3/4" = 1'-0"

January 30, 2013

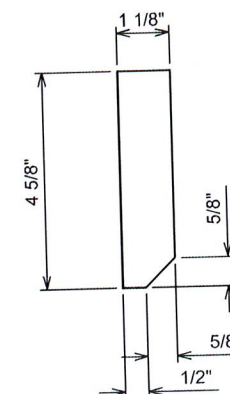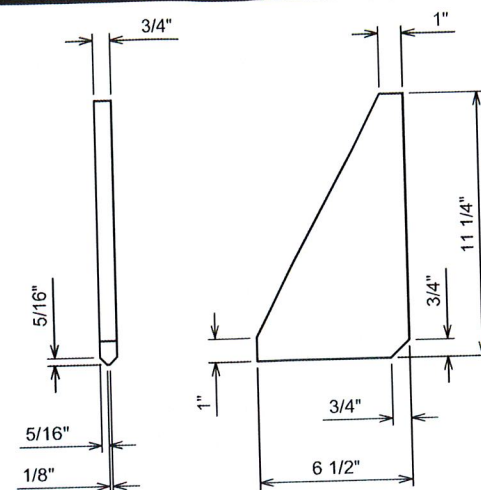

2 **SP DETAIL**
S-9 SCALE: 1 1/2" = 1'-0"

3 **RB-VP SECTION**
S-9 SCALE: 3" = 1'-0"

STATE OF CONNECTICUT
MICHAEL L. LASSITER
No. 26604
LICENSED
PROFESSIONAL ENGINEER

January 30, 2013