



STATE OF CONNECTICUT

CONNECTICUT SITING COUNCIL

Ten Franklin Square, New Britain, CT 06051

Phone: (860) 827-2935 Fax: (860) 827-2950

E-Mail: siting.council@ct.gov

www.ct.gov/csc

April 3, 2013

Jennifer Notaro
Transcend Wireless
48 Spruce Street
Oakland, NJ 07436

RE: **EM-SPRINT-066-121015A** – Sprint Spectrum notice of intent to modify an existing telecommunications facility located at 123 Campville Hill Road, Harwinton, Connecticut.

Dear Ms. Notaro:

The Connecticut Siting Council (Council) hereby acknowledges your notice to modify this existing telecommunications facility, pursuant to Section 16-50j-73 of the Regulations of Connecticut State Agencies with the following conditions:

- Sprint's existing antennas shall be removed at the same time as the new antennas are to be installed without any interim loading period.
- Any deviation from the proposed modification as specified in this notice and supporting materials with Council shall render this acknowledgement invalid;
- Any material changes to this modification as proposed shall require the filing of a new notice with the Council;
- Not less than 45 days after completion of construction, the Council shall be notified in writing that construction has been completed;
- The validity of this action shall expire one year from the date of this letter; and
- The applicant may file a request for an extension of time beyond the one year deadline provided that such request is submitted to the Council not less than 60 days prior to the expiration;

The proposed modifications including the placement of all necessary equipment and shelters within the tower compound are to be implemented as specified here and in your notice dated September 19, 2012 and as modified according to your email message sent on February 27, 2013. The modifications are in compliance with the exception criteria in Section 16-50j-72 (b) of the Regulations of Connecticut State Agencies as changes to an existing facility site that would not increase tower height, extend the boundaries of the tower site, increase noise levels at the tower site boundary by six decibels, and increase the total radio frequencies electromagnetic radiation power density measured at the tower site boundary to or above the standard adopted by the State Department of Environmental Protection pursuant to General Statutes § 22a-162. This facility has also been carefully modeled to ensure that radio frequency emissions are conservatively below State and federal standards applicable to the frequencies now used on this tower.

This decision is under the exclusive jurisdiction of the Council. Please be advised that the validity of this action shall expire one year from the date of this letter. Any additional change to this facility will require explicit notice to this agency pursuant to Regulations of Connecticut State Agencies Section 16-50j-73. Such notice shall include all relevant information regarding the proposed change with cumulative worst-case modeling of radio frequency exposure at the closest point of uncontrolled access to the tower base, consistent with Federal Communications Commission, Office of Engineering and Technology, Bulletin 65. Thank you for your attention and cooperation.



Very truly yours,

A handwritten signature in cursive script that reads "Linda Roberts".

Linda Roberts
Executive Director

LR/cdm

c: The Honorable Michael R. Criss, First Selectman, Town of Harwinton
Michael J. Orefice, Planning Chairman, Town of Harwinton
Crown Castle

Martin, David C.

From: Jennifer Notaro <jnotaro@transcendwireless.com>
Sent: Wednesday, February 27, 2013 2:23 PM
To: Martin, David C.
Cc: Bachman, Melanie; Roberts, Linda; Cunliffe, Fred; 'Catalano, Lauren (Lauren)** CTR **'
Subject: RE: 123 Campville Hill Rd, Harwinton, CT - 876376 CT33XC111
Attachments: CT33XC111 Structural Analysis Passing .pdf; NV_CT33XC111_01.30.13_Final CD_Rev 3_434832013130155442273.30.13_Final CD_Rev 3.pdf

Hi, David.

We finally have some resolution on this. We received approval to change the design for this site. This site will now be built as a "hot swap" meaning there will be no interim loading. The antennas will be removed and replaced on the same day.

That said, the Interim loading is no longer a factor. There will only be the final loading (which passes structurally). Please see the attached CD's and structural Analysis for your review.

Thank you for your patience in this matter!

Jennifer Notaro

Transcend Wireless
48 Spruce Street
Oakland, NJ 07436
C: 845-499-4712
F: 201-684-0066

****Please note new e-mail address****

jnotaro@transcendwireless.com

From: Martin, David C. [<mailto:David.C.Martin@ct.gov>]
Sent: Thursday, January 10, 2013 9:47 AM
To: 'Jennifer Palumbo Notaro'
Cc: Bachman, Melanie; Roberts, Linda; Cunliffe, Fred
Subject: RE: 123 Campville Hill Rd, Harwinton, CT - 876376 CT33XC111

Hello Jennifer,

Okay, so here's my problem – or more precisely our problem – originally this filing included two structural analyses; one that concluded that the tower had insufficient capacity to accommodate Sprint's interim loading and one that concluded that the tower could safely accommodate Sprint's final loading. The structural you sent me most recently is just the one for Sprint's final loading. But that still leaves the problem of the insufficient capacity for Sprint's interim loading, which I understand could be in place for up to a year.

From: Jennifer Palumbo Notaro [<mailto:jpalumbo@transcendwireless.com>]
Sent: Friday, January 04, 2013 2:09 PM
To: Martin, David C.
Subject: RE: 123 Campville Hill Rd, Harwinton, CT - 876376 CT33XC111

Hi, David. Happy New Year! Just wondering if everything was ok with the Structural I sent over. Is our application under review?

Thanks!

Jennifer Notaro

Transcend Wireless
48 Spruce Street
Oakland, NJ 07436
C: 845-499-4712

From: Jennifer Palumbo Notaro [<mailto:jpalumbo@transcendwireless.com>]
Sent: Thursday, December 27, 2012 11:28 AM
To: 'Martin, David C.'
Subject: RE: 123 Campville Hill Rd, Harwinton, CT - 876376 CT33XC111

No problem. Sorry I didn't give enough back story before firing off that email.
Hope you had a great holiday ☺

Jennifer Palumbo Notaro

Transcend Wireless
48 Spruce Street
Oakland, NJ 07436
C: 845-499-4712

From: Martin, David C. [<mailto:David.C.Martin@ct.gov>]
Sent: Thursday, December 27, 2012 11:24 AM
To: 'Jennifer Palumbo Notaro'
Subject: RE: 123 Campville Hill Rd, Harwinton, CT - 876376 CT33XC111

Okay. Now I'm up to speed. Thanks.

From: Jennifer Palumbo Notaro [<mailto:jpalumbo@transcendwireless.com>]
Sent: Thursday, December 27, 2012 11:12 AM
To: Martin, David C.
Subject: RE: 123 Campville Hill Rd, Harwinton, CT - 876376 CT33XC111

David

This was already submitted to you and we received a notification that you needed a passing structural before you could approve our application (see attached).

Jennifer Palumbo Notaro

Transcend Wireless
48 Spruce Street
Oakland, NJ 07436
C: 845-499-4712

From: Martin, David C. [<mailto:David.C.Martin@ct.gov>]
Sent: Thursday, December 27, 2012 11:07 AM
To: 'Jennifer Palumbo Notaro'
Subject: RE: 123 Campville Hill Rd, Harwinton, CT - 876376 CT33XC111

Jennifer,

This structural analysis is fine; it's what we normally receive.

I'm a little confused, however, about how you want to handle. Will you be submitting this with a cover letter or is this email your submission?

From: Jennifer Palumbo Notaro [<mailto:jpalumbo@transcendwireless.com>]

Sent: Thursday, December 27, 2012 10:52 AM

To: Martin, David C.

Cc: 'Catalano, Lauren (Lauren)** CTR **'

Subject: 123 Campville Hill Rd, Harwinton, CT - 876376 CT33XC111

David

Please see the attached passing Structural for the above referenced site. Please let us know if this meets your approval so that our application can be processed.

Thank you

Jennifer Palumbo Notaro

Transcend Wireless


48 Spruce Street

Oakland, NJ 07436

C: 845-499-4712

June 12, 2012

Mr. James Williams
Crown Castle
3530 Toringdon Way Suite 300
Charlotte, NC 28277
(704) 405-6521

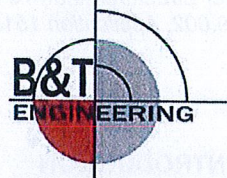

B&T Engineering, Inc.
1717 S. Boulder, Suite 300
Tulsa, OK 74119
(918) 587-4630
ctuttle@btengineering.com

Subject: Structural Analysis Report

Carrier Designation: Sprint Co-Locate
Carrier Site Number: CT33XC111
Carrier Site Name: N/A

Crown Castle Designation: Crown Castle BU Number: 876376
Crown Castle Site Name: Scoville Hill / Harwinton Rod
Crown Castle JDE Job Number: 189143
Crown Castle Work Order Number: 498947
Crown Castle Application Number: 151585 Rev. 0

Engineering Firm Designation: B&T Engineering, Inc. Project Number: 83609.002

Site Data: 123 Campville Hill Rd., Harwinton, Litchfield County, CT
Latitude 41° 44' 12.12", Longitude -73° 5' 50.86"
177 Foot - Monopole Tower

Dear Mr. Williams,

B&T Engineering, Inc. is pleased to submit this "Structural Analysis Report" to determine the structural integrity of the above mentioned tower. This analysis has been performed in accordance with the Crown Castle Structural 'Statement of Work' and the terms of Crown Castle Purchase Order Number 468201, in accordance with application 151585, revision 0.

The purpose of the analysis is to determine acceptability of the tower stress level. Based on our analysis we have determined the tower stress level for the structure and foundation, under the following load case, to be:

LC5: Existing + Proposed for current applicant (1 Active Applicant)

Note: See Table 1 and Table 2 for the proposed and existing/reserved loading, respectively.

Sufficient Capacity

The analysis has been performed in accordance with the TIA/EIA-222-F standard and the 2003 IBC; 2003 IRC (State Building Code, 2005 CT supplement) based upon a wind speed of 80.5 mph fastest mile.

All modifications and equipment proposed in this report shall be installed in accordance with the attached drawings for the determined available structural capacity to be effective.

We at B&T Engineering, Inc. appreciate the opportunity of providing our continuing professional services to you and Crown Castle. If you have any questions or need further assistance on this or any other projects please give us a call.

Respectfully submitted by:

Shardul Kadam, E.I.
Project Engineer

Chad E. Tuttle, P.E.
President

tnxTower Report - version 6.0.4.0

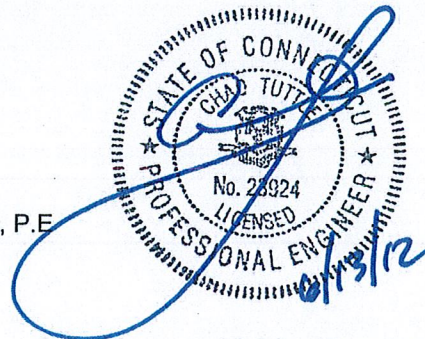


TABLE OF CONTENTS

1) INTRODUCTION

2) ANALYSIS CRITERIA

Table 1 - Proposed Antenna and Cable Information

Table 2 - Existing and Reserved Antenna and Cable Information

Table 3 - Design Antenna and Cable Information

3) ANALYSIS PROCEDURE

Table 4 - Documents Provided

3.1) Analysis Method

3.2) Assumptions

4) ANALYSIS RESULTS

Table 5 - Section Capacity (Summary)

Table 6 - Tower Component Stresses vs. Capacity

4.1) Recommendations

5) APPENDIX A

tnxTower Output

6) APPENDIX B

Base Level Drawing

7) APPENDIX C

Additional Calculations

1) INTRODUCTION

This tower is a 177 ft Monopole tower designed by Summit in August of 2000. The tower was originally designed for a wind speed of 85 mph per TIA/EIA-222-F. This tower has been modified multiple times and those modifications have been incorporated in this analysis except the anchor rod modification by Global signal.

2) ANALYSIS CRITERIA

The structural analysis was performed for this tower in accordance with the requirements of TIA/EIA-222-F Structural Standards for Steel Antenna Towers and Antenna Supporting Structures using a fastest mile wind speed of 80.5 mph with no ice, 28.1 mph with 1 inch ice thickness and 50 mph under service loads.

Table 1 - Proposed Antenna and Cable Information

Mounting Level (ft)	Center Line Elevation (ft)	Number of Antennas	Antenna Manufacturer	Antenna Model	Number of Feed Lines	Feed Line Size (in)	Note
179.0	179.0	1	--	Platform Mount [LP 713-1]	3	1 1/4	1
	177.0	3	Alcatel Lucent	1900MHz RRH (65MHz)			
		3	Alcatel Lucent	800 EXTERNAL NOTCH FILTER			
		3	Alcatel Lucent	800MHZ RRH			
		9	Rfs Celwave	ACU-A20-N			
		3	Rfs Celwave	APXVSPP18-C-A20			

Notes:

1. Adding Handrails to the existing platform [LP-712-1]

Table 2 - Existing and Reserved Antenna and Cable Information

Mounting Level (ft)	Center Line Elevation (ft)	Number of Antennas	Antenna Manufacturer	Antenna Model	Number of Feed Lines	Feed Line Size (in)	Note
179.0	178.0	6	Decibel	DB980H90E-M	6	1 5/8	2
167.0	169.0	3	Ems Wireless	RR90-17-00DP	6	1 5/8	1
		6	Ericsson	KRY 112 75/1 TMA			
	167.0	1	--	T-Arm Mount [TA 602-3]			
154.0	156.0	1	Antel	BXA-171063-8BF-EDIN-2	12	1 5/8	1
		2	Antel	BXA-171085-8BF-EDIN-2			
		3	Antel	BXA-70063-6CF-2			
		2	Antel	LPA-80063/6CF			
		4	Antel	LPA-80080/6CF			
		6	Rfs Celwave	FD9R6004/2C-3L			
	154.0	1	--	Platform Mount [LP 303-1]			
137.0	139.0	12	Decibel	DB844H90	12	1 1/4	1
	137.0	1	--	Platform Mount [LP 712-1]			
127.0	129.0	6	Kathrein	AP14/17-880/1940/065D/ADT/XXP	12	1 5/8	1
		6	Powerwave	LGP 17201			
	127.0	1	--	Platform Mount [LP 303-1]			

Mounting Level (ft)	Center Line Elevation (ft)	Number of Antennas	Antenna Manufacturer	Antenna Model	Number of Feed Lines	Feed Line Size (in)	Note
117.0	117.0	3	Rfs Celwave	APXV18-206517S-C	6	1 5/8	1
		3	--	Flush Mounts			
79.0	80.0	1	Spectracom	8225	1	1/2	1
	79.0	1	--	Side Arm Mount [SO 701-1]			

Notes:

- 1) Existing Equipment
- 2) Equipment to be Removed

Table 3 - Design Antenna and Cable Information

Mounting Level (ft)	Center Line Elevation (ft)	Number of Antennas	Antenna Manufacturer	Antenna Model	Number of Feed Lines	Feed Line Size (in)
177	177	1	--	Low Profile Platform	--	--
		12	DAPA	48000		
167	167	1	--	Clamp On Low Profile Platform	--	--
		12	DAPA	48000		
157	157	1	--	Clamp On Low Profile Platform	--	--
		12	DAPA	48000		
75	75	1	--	GPS Antenna W/ Mount	--	--

3) ANALYSIS PROCEDURE

Table 4 - Documents Provided

Document	Remarks	Reference	Source
Online Application	Sprint co-locate revision# 0	151585	CCI Sites
Tower Manufacturer Drawings	Summit Manufacturing, Job No. 10633	1613568	CCI Sites
Foundation Drawings	Summit Manufacturing, Job No. 10633	1613623	CCI Sites
Geotech Report	Criscuolo Shepard Associates, File No. 99900.24	1531965	CCI Sites
Tower Modifications	Hutter Trankina Engineering Dated: 8/20/2004	1634507	CCI Sites
	Modification/PMI By B&T Engineering, Project No. 80185	2461484	CCI Sites
Antenna Configuration	Crown CAD Package	Date:5/30/2012	CCI Sites

3.1) Analysis Method

tnxTower (version 6.0.4.0), a commercially available analysis software package, was used to create a three-dimensional model of the tower and calculate member stresses for various loading cases. Selected output from the analysis is included in Appendix A.

3.2) Assumptions

- 1) Tower and structures were built in accordance with the manufacturer's specifications.
- 2) The tower and structures have been maintained in accordance with the manufacturer's specification.
- 3) The configuration of antennas, transmission cables, mounts and other appurtenances are as specified in Tables 1 and 2 and the referenced drawings.
- 4) When applicable, transmission cables are considered as structural components for calculating wind loads as allowed by TIA/EIA-222-F.
- 5) Mount areas and weights are assumed based on photographs provided.

This analysis may be affected if any assumptions are not valid or have been made in error. B&T Engineering, Inc. should be notified to determine the effect on the structural integrity of the tower.

4) ANALYSIS RESULTS

Table 5 - Section Capacity (Summary)

Section No.	Elevation (ft)	Component Type	Size	Critical Element	P (K)	SF*P_allow (K)	% Capacity	Pass / Fail
L1	177 - 129.75	Pole	TP30.268x22x0.219	1	-9.055	1061.189	64.0	Pass
L2	129.75 - 120	Pole	TP31.536x29.174x0.25	2	-12.634	1290.600	79.3	Pass
L3	120 - 110	Pole	TP33.286x31.536x0.394	3	-14.822	1764.879	72.6	Pass
L4	110 - 84	Pole	TP37.836x33.286x0.718	4	-21.642	2167.898	83.9	Pass
L5	84 - 80	Pole	TP38.045x35.57x0.783	5	-26.119	2324.792	88.4	Pass
L6	80 - 60	Pole	TP41.5x38.045x0.785	6	-33.943	2668.039	93.8	Pass
L7	60 - 39.3	Pole	TP45.167x41.5x0.734	7	-39.831	3395.737	82.7	Pass
L8	39.3 - 20	Pole	TP47.91x42.681x0.768	8	-52.608	3723.735	90.1	Pass
L9	20 - 0	Pole	TP51.41x47.91x0.779	9	-61.849	4113.571	90.6	Pass
							Summary	
						Pole (L6)	93.8	Pass
						RATING =	93.8	Pass

Table 6 - Tower Component Stresses vs. Capacity – LC3

Notes	Component	Elevation (ft)	% Capacity	Pass / Fail
1	Anchor Rods	Base	98.5	Pass
1	Base Plate	Base	97.5	Pass
1	Base Foundation	Base	89.4	Pass

Structure Rating (max from all components) =	98.5%
---	--------------

Notes:



- 1) See additional documentation in "Appendix C – Additional Calculations" for calculations supporting the % capacity consumed.
- 2) Capacities up to 100% are considered acceptable based on analysis methods used.
- 3) The percent capacities shown above (excluding foundations) include the 1/3 increase in allowable stresses as allowed by TIA/EIA-222-F.

4.1) Recommendations

The tower and its foundation have sufficient capacity to carry the existing and proposed loads. No modifications are required at this time.

APPENDIX A
TNXTOWER OUTPUT

Section	Length (ft)	Number of Sides	Thickness (in)	Socket Length (ft)	Top Dia (in)	Bot Dia (in)	Grade	Weight (K)
1	47.250	18	0.219	3.750	22.000	30.268	A607-65	2.9
2	13.500	18	0.250	29.174	31.536	33.286		1.1
3	10.000	18	0.394	31.536	33.286	33.286		1.4
4	26.000	18	0.718	4.750	33.286	37.836		7.0
5	8.750	18	0.783	35.570	38.045	38.045		2.7
6	20.000	18	0.785	38.045	41.500	41.500		6.6
7	20.700	18	0.734	5.750	41.500	45.167		7.0
8	25.050	18	0.768	42.681	47.910	47.910		9.3
9	20.000	18	0.779	47.910	51.410	51.410		8.2
								46.1

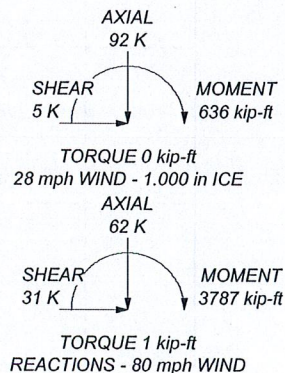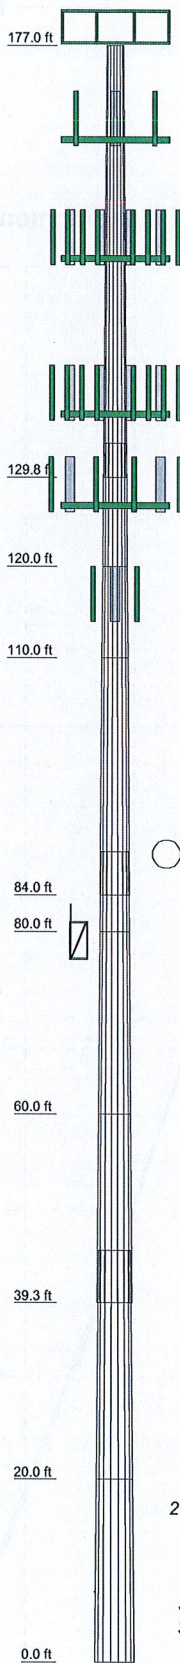

DESIGNED APPURTENANCE LOADING

TYPE	ELEVATION	TYPE	ELEVATION
1900MHz RRH (65MHz) (P)	179	BXA-171085-8BF-EDIN-2 w/ Mount Pipe (E)	154
1900MHz RRH (65MHz) (P)	179	BXA-70063-6CF-2 w/ Mount Pipe (E)	154
1900MHz RRH (65MHz) (P)	179	BXA-70063-6CF-2 w/ Mount Pipe (E)	154
800 EXTERNAL NOTCH FILTER (P)	179	BXA-70063-6CF-2 w/ Mount Pipe (E)	154
800 EXTERNAL NOTCH FILTER (P)	179	(2) FD9R6004/2C-3L (E)	154
800 EXTERNAL NOTCH FILTER (P)	179	(2) FD9R6004/2C-3L (E)	154
800MHz RRH (P)	179	(2) FD9R6004/2C-3L (E)	154
800MHz RRH (P)	179	Platform Mount [LP 303-1] (E)	154
(3) ACU-A20-N (P)	179	(4) DB844H90 w/ Mount Pipe (E)	137
(3) ACU-A20-N (P)	179	(4) DB844H90 w/ Mount Pipe (E)	137
(3) ACU-A20-N (P)	179	(4) DB844H90 w/ Mount Pipe (E)	137
APXVSP18-C-A20 w/ Mount Pipe (P)	179	Platform Mount [LP 712-1] (E)	137
APXVSP18-C-A20 w/ Mount Pipe (P)	179	(2) AP14/17-880/1940/065D/ADT/XXP w/ Mount Pipe (E)	127
APXVSP18-C-A20 w/ Mount Pipe (P)	179	(2) AP14/17-880/1940/065D/ADT/XXP w/ Mount Pipe (E)	127
Platform Mount [LP 713-1] (P)	179	(2) AP14/17-880/1940/065D/ADT/XXP w/ Mount Pipe (E)	127
RR90-17-00DP w/ Mount Pipe (E)	167	(2) AP14/17-880/1940/065D/ADT/XXP w/ Mount Pipe (E)	127
RR90-17-00DP w/ Mount Pipe (E)	167	(2) LGP 17201 (E)	127
RR90-17-00DP w/ Mount Pipe (E)	167	(2) LGP 17201 (E)	127
(2) KRY 112 75/1 TMA (E)	167	(2) LGP 17201 (E)	127
(2) KRY 112 75/1 TMA (E)	167	Platform Mount [LP 303-1] (E)	127
T-Arm Mount [TA 602-3] (E)	167	APXV18-206517S-C w/ Mount Pipe (E)	117
(3) 6' x 2" Mount Pipe (E)	167	APXV18-206517S-C w/ Mount Pipe (E)	117
(3) 6' x 2" Mount Pipe (E)	167	APXV18-206517S-C w/ Mount Pipe (E)	117
(3) 6' x 2" Mount Pipe (E)	167	APXV18-206517S-C w/ Mount Pipe (E)	117
(2) LPA-80063/6CF w/ Mount Pipe (E)	154	8225 (E)	79
(2) LPA-80080/6CF w/ Mount Pipe (E)	154	Side Arm Mount [SO 701-1] (E)	79
(2) LPA-80080/6CF w/ Mount Pipe (E)	154		
BXA-171063-8BF-EDIN-2 w/ Mount Pipe (E)	154		
BXA-171085-8BF-EDIN-2 w/ Mount Pipe (E)	154		

MATERIAL STRENGTH

GRADE	Fy	Fu	GRADE	Fy	Fu
A607-65	65 ksi	80 ksi	32.9 ksi	33 ksi	65 ksi
53.7 ksi	54 ksi	65 ksi	42.0 ksi	42 ksi	65 ksi
32.8 ksi	33 ksi	65 ksi	40.6 ksi	41 ksi	65 ksi
31.4 ksi	31 ksi	65 ksi	41.1 ksi	41 ksi	65 ksi



TOWER DESIGN NOTES

1. Tower is located in Litchfield County, Connecticut.
2. Tower designed for a 80 mph basic wind in accordance with the TIA/EIA-222-F Standard.
3. Tower is also designed for a 28 mph basic wind with 1.00 in ice. Ice is considered to increase in thickness with height.
4. Deflections are based upon a 50 mph wind.
5. TOWER RATING: 93.8%

B&T Engineering, Inc. 1717 S. Boulder, Suite 300 Tulsa, OK 74119 Phone: (918) 587-4630 FAX: (918) 587-4630		Job: 83609.002- SCOVILLE HILL / HARWINTON ROD, CT (BU# 87637) Project: 177' Summit MP/ App ID: 151585; Rev: 0 Client: Crown Castle Code: TIA/EIA-222-F Path:		Drawn by: skadam Date: 06/12/12 App'd: Scale: NTS Dwg No. E-1
---	--	--	--	---

—— Vx - - - - Vz

—— Mx - - - - Mz

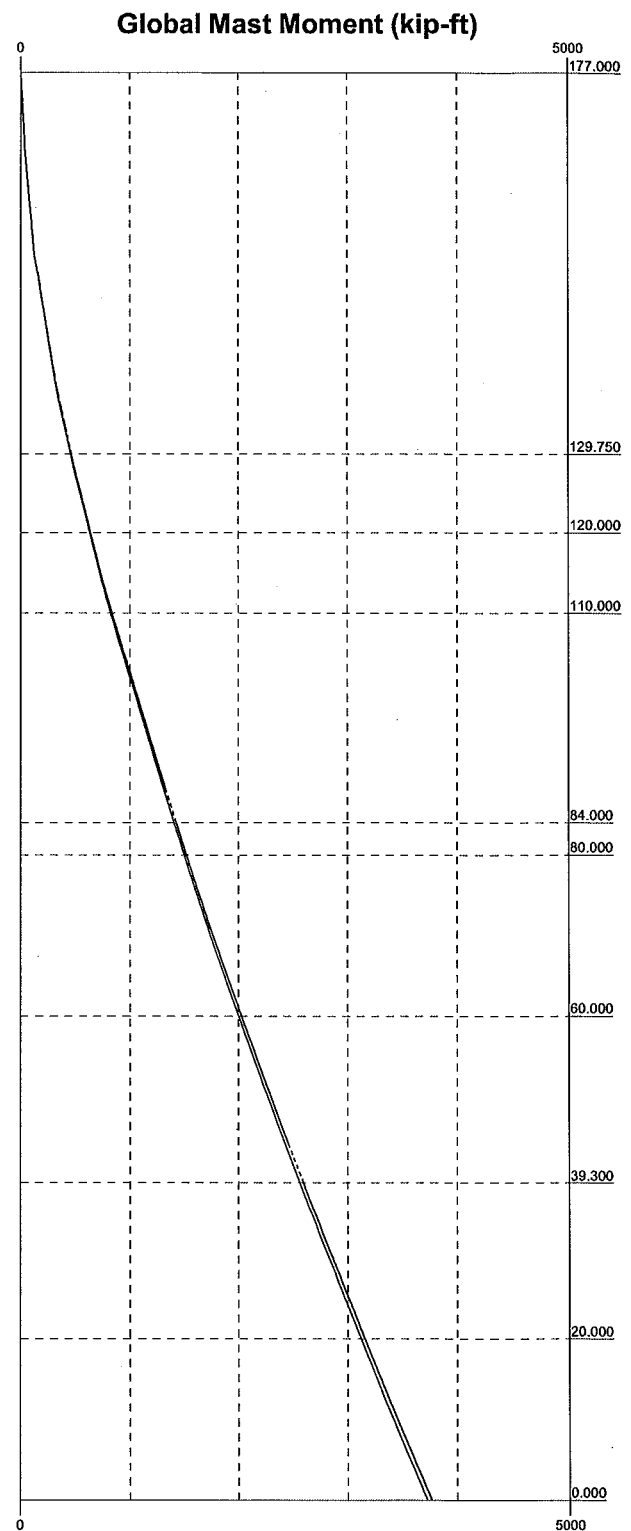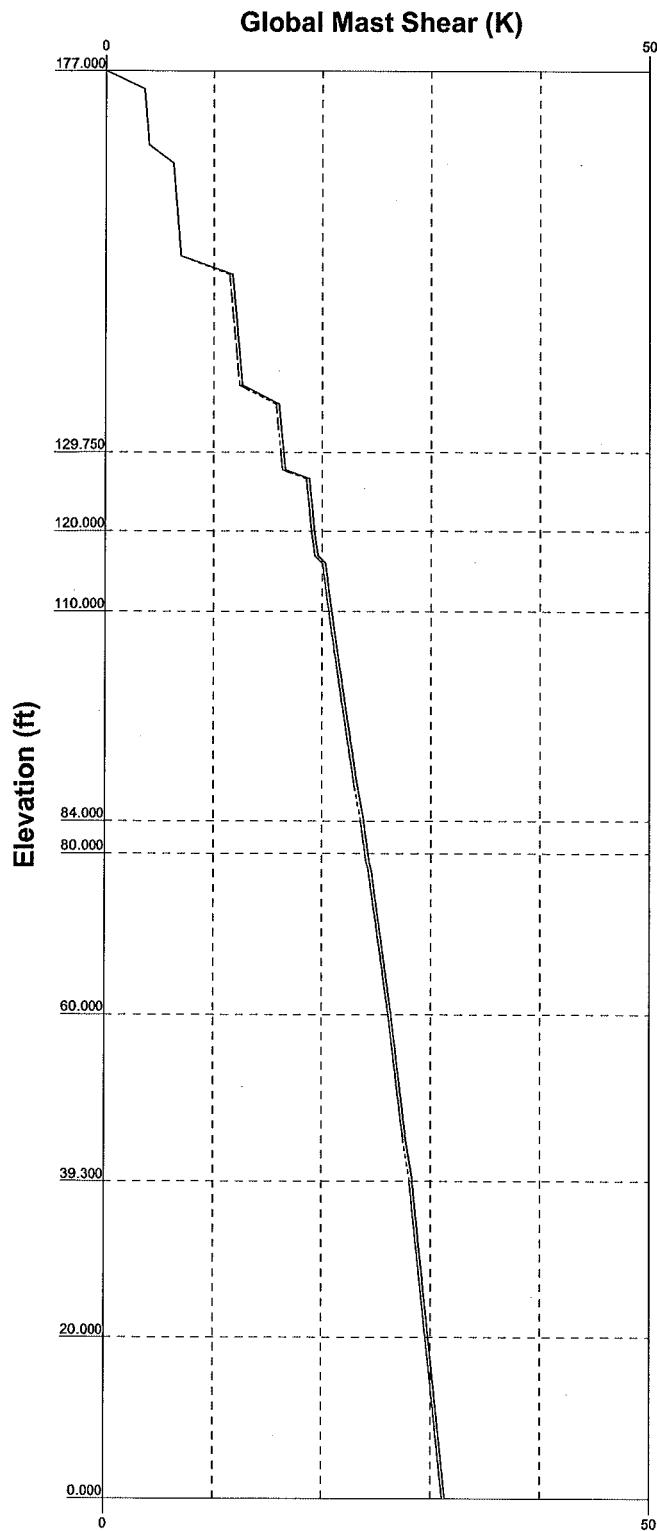

B&T Engineering, Inc.
1717 S. Boulder, Suite 300
Tulsa, OK 74119
Phone: (918) 587-4630
FAX: (918) 587-4630

Job: **83609.002- SCOVILLE HILL / HARWINTON ROD, CT (BU# 87637)**

Project: **177' Summit MP/ App ID: 151585; Rev: 0**

Client: **Crown Castle**

Drawn by: **skadam**

App'd:

Code: **TIA/EIA-222-F**


Date: **06/12/12**

Scale: **NTS**

Path:

Dwg No. **E-4**

B&T Engineering\Projects\Crown Castle\83609.002- SCOVILLE HILL / HARWINTON ROD, CT (BU# 87637)\Drawings\TIA E-4.dwg

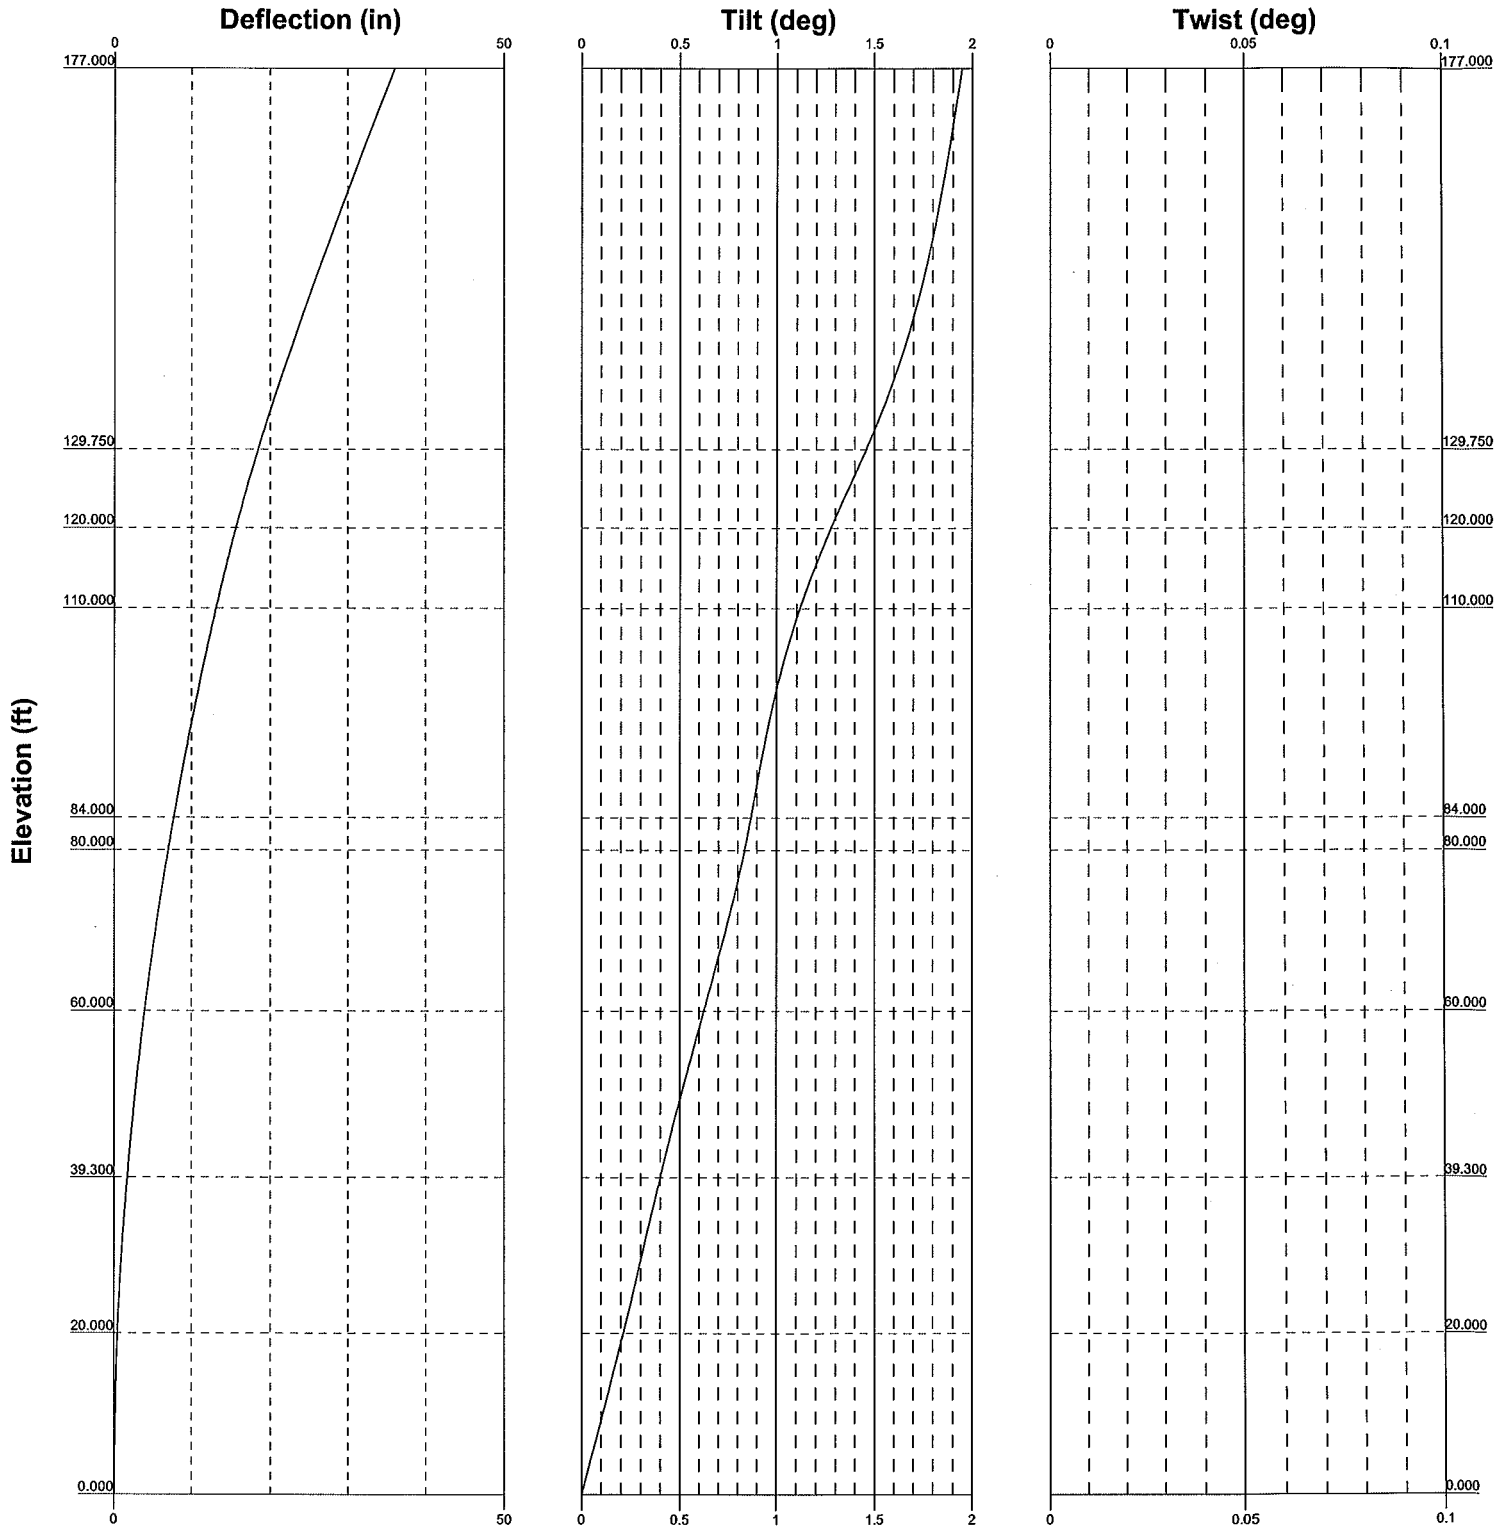

B&T Engineering, Inc.

1717 S. Boulder, Suite 300

Tulsa, OK 74119

Phone: (918) 587-4630

FAX: (918) 587-4630

Job: **83609.002- SCOVILLE HILL / HARWINTON ROD, CT (BU# 87637)**

Project: **177' Summit MP/ App ID: 151585; Rev: 0**

Client: Crown Castle

Drawn by: skadam

App'd:

Code: TIA/EIA-222-F

Date: 06/12/12

Scale: NTS

Path:

Dwg No. E-5

C:\B&T\Engineering\Rod\83609.002- SCOVILLE HILL / HARWINTON ROD, CT (BU# 87637)\177' Summit MP\177' Summit MP.dwg

tnxTower B&T Engineering, Inc. 1717 S.Boulder, Suite 300 Tulsa, OK 74119 Phone: (918) 587-4630 FAX: (918) 587-4630	Job 83609.002- SCOVILLE HILL / HARWINTON ROD, CT (BU# 876376)	Page 1 of 18
	Project 177' Summit MP/ App ID: 151585; Rev: 0	Date 17:32:38 06/12/12
	Client Crown Castle	Designed by skadam

Tower Input Data

There is a pole section.

This tower is designed using the TIA/EIA-222-F standard.

The following design criteria apply:

Tower is located in Litchfield County, Connecticut.

Basic wind speed of 80 mph.

Nominal ice thickness of 1.000 in.

Ice thickness is considered to increase with height.

Ice density of 56.000 pcf.

A wind speed of 28 mph is used in combination with ice.

Temperature drop of 50.000 °F.

Deflections calculated using a wind speed of 50 mph.

A non-linear (P-delta) analysis was used.

Pressures are calculated at each section.

Stress ratio used in pole design is 1.333.

Local bending stresses due to climbing loads, feedline supports, and appurtenance mounts are not considered.

Tapered Pole Section Geometry

Section	Elevation ft	Section Length ft	Splice Length ft	Number of Sides	Top Diameter in	Bottom Diameter in	Wall Thickness in	Bend Radius in	Pole Grade
L1	177.000-129.75 0	47.250	3.750	18	22.000	30.268	0.219	0.875	A607-65 (65 ksi)
L2	129.750-120.00 0	13.500	0.000	18	29.174	31.536	0.250	1.000	A607-65 (65 ksi)
L3	120.000-110.00 0	10.000	0.000	18	31.536	33.286	0.394	1.574	53.7 ksi (54 ksi)
L4	110.000-84.000	26.000	4.750	18	33.286	37.836	0.718	2.870	32.8 ksi (33 ksi)
L5	84.000-80.000	8.750	0.000	18	35.570	38.045	0.783	3.131	31.4 ksi (31 ksi)
L6	80.000-60.000	20.000	0.000	18	38.045	41.500	0.785	3.138	32.9 ksi (33 ksi)
L7	60.000-39.300	20.700	5.750	18	41.500	45.167	0.734	2.934	42.0 ksi (42 ksi)
L8	39.300-20.000	25.050	0.000	18	42.681	47.910	0.768	3.073	40.6 ksi (41 ksi)
L9	20.000-0.000	20.000		18	47.910	51.410	0.779	3.115	41.1 ksi (41 ksi)

Tapered Pole Properties

Section	Tip Dia. in	Area in ²	I in ⁴	r in	C in	I/C in ³	J in ⁴	Iu/Q in ²	w in	w/t
L1	22.339	15.126	906.645	7.732	11.176	81.124	1814.482	7.565	3.487	15.937
	30.735	20.868	2380.622	10.667	15.376	154.826	4764.376	10.436	4.942	22.587
L2	30.290	22.951	2425.878	10.268	14.820	163.684	4854.947	11.478	4.695	18.779
	32.022	24.825	3069.973	11.107	16.020	191.630	6143.985	12.415	5.110	20.441

tnxTower B&T Engineering, Inc. 1717 S.Boulder, Suite 300 Tulsa, OK 74119 Phone: (918) 587-4630 FAX: (918) 587-4630	Job 83609.002- SCOVILLE HILL / HARWINTON ROD, CT (BU# 876376)	Page 2 of 18
	Project 177' Summit MP/ App ID: 151585; Rev: 0	Date 17:32:38 06/12/12
	Client Crown Castle	Designed by skadam

Section	Tip Dia. in	Area in ²	I in ⁴	r in	C in	I/C in ³	J in ⁴	I/Q in ³	w in	w/t
L3	32.022	38.906	4767.116	11.056	16.020	297.567	9540.504	19.457	4.858	12.341
	33.799	41.092	5616.764	11.677	16.909	332.170	11240.918	20.550	5.166	13.124
L4	33.799	74.170	9939.386	11.562	16.909	587.806	19891.850	37.092	4.596	6.405
	38.420	84.532	14714.230	13.177	19.221	765.541	29447.821	42.274	5.396	7.521
L5	37.483	86.421	13212.728	12.349	18.069	731.220	26442.843	43.219	4.883	6.238
	38.632	92.570	16238.604	13.228	19.327	840.209	32498.574	46.294	5.318	6.795
L6	38.632	92.790	16275.533	13.227	19.327	842.120	32572.481	46.404	5.315	6.774
	42.140	101.394	21235.808	14.454	21.082	1007.296	42499.559	50.707	5.923	7.549
L7	42.140	94.922	19930.160	14.472	21.082	945.364	39886.544	47.470	6.013	8.196
	45.864	103.461	25806.692	15.774	22.945	1124.728	51647.341	51.740	6.658	9.076
L8	44.558	102.208	22683.914	14.879	21.682	1046.207	45397.677	51.114	6.160	8.017
	48.649	114.959	32276.834	16.735	24.338	1326.176	64596.138	57.490	7.080	9.215
L9	48.649	116.489	32692.099	16.732	24.338	1343.238	65427.215	58.256	7.062	9.069
	52.203	125.140	40529.550	17.974	26.116	1551.888	81112.430	62.582	7.678	9.86

Tower Elevation	Gusset Area (per face)	Gusset Thickness	Gusset Grade	Adjust. Factor A _f	Adjust. Factor A _r	Weight Mult.	Double Angle Stitch Bolt Spacing Diagonals	Double Angle Stitch Bolt Spacing Horizontals
ft	ft ²	in					in	in
L1				1	1	1		
177.000-129.7								
50				1	1	1		
L2								
129.750-120.0								
00				1	1	1		
L3								
120.000-110.0								
00				1	1	1		
L4								
110.000-84.00								
0				1	1	1		
L5								
84.000-80.000								
L6				1	1	1		
80.000-60.000								
L7				1	1	1		
60.000-39.300								
L8				1	1	1		
39.300-20.000								
L9				1	1	1		
20.000-0.000								

Feed Line/Linear Appurtenances - Entered As Area

Description	Face or Leg	Allow Shield	Component Type	Placement ft	Total Number		C _A A _A ft ² /ft	Weight klf
HB114-1-0813U4-M5J(1 1/4") (P(Outside Shielded))	B	No	CaAa (Out Of Face)	177.000 - 5.000	3	No Ice 1/2" Ice 1" Ice 2" Ice 4" Ice	0.000 0.000 0.000 0.000 0.000	0.001 0.002 0.004 0.010 0.028

1 5/8 (E)	C	No	Inside Pole	167.000 - 5.000	6	No Ice 1/2" Ice 1" Ice	0.000 0.000 0.000	0.001 0.001 0.001

tnxTower B&T Engineering, Inc. 1717 S.Boulder, Suite 300 Tulsa, OK 74119 Phone: (918) 587-4630 FAX: (918) 587-4630	Job 83609.002- SCOVILLE HILL / HARWINTON ROD, CT (BU# 876376)	Page 3 of 18
	Project 177' Summit MP/ App ID: 151585; Rev: 0	Date 17:32:38 06/12/12
	Client Crown Castle	Designed by skadam

Description	Face or Leg	Allow Shield	Component Type	Placement ft	Total Number		C _{AA} ft ² /ft	Weight klf
						2" Ice	0.000	0.001
						4" Ice	0.000	0.001
**** 1 5/8 (E)	C	No	Inside Pole	154.000 - 5.000	12	No Ice	0.000	0.001
						1/2" Ice	0.000	0.001
						1" Ice	0.000	0.001
						2" Ice	0.000	0.001
						4" Ice	0.000	0.001
**** 1 1/4 (E)	A	No	Inside Pole	137.000 - 5.000	12	No Ice	0.000	0.001
						1/2" Ice	0.000	0.001
						1" Ice	0.000	0.001
						2" Ice	0.000	0.001
						4" Ice	0.000	0.001
**** 1 5/8 (E (Outside))	B	No	CaAa (Out Of Face)	127.000 - 110.000	2	No Ice	0.198	0.001
						1/2" Ice	0.298	0.003
						1" Ice	0.398	0.005
						2" Ice	0.598	0.011
						4" Ice	0.998	0.030
1 5/8 (E (Outside-Shielded))	B	No	CaAa (Out Of Face)	127.000 - 110.000	10	No Ice	0.000	0.001
						1/2" Ice	0.000	0.003
						1" Ice	0.000	0.005
						2" Ice	0.000	0.011
						4" Ice	0.000	0.030
1 5/8 (E (Outside-Shielded))	B	No	CaAa (Out Of Face)	110.000 - 5.000	12	No Ice	0.000	0.001
						1/2" Ice	0.000	0.003
						1" Ice	0.000	0.005
						2" Ice	0.000	0.011
						4" Ice	0.000	0.030
**** 1 5/8 (E (Outside-Shielded))	C	No	CaAa (Out Of Face)	117.000 - 5.000	6	No Ice	0.000	0.001
						1/2" Ice	0.000	0.003
						1" Ice	0.000	0.005
						2" Ice	0.000	0.011
						4" Ice	0.000	0.030
**** 1/2 (E)	B	No	Inside Pole	79.000 - 5.000	1	No Ice	0.000	0.000
						1/2" Ice	0.000	0.000
						1" Ice	0.000	0.000
						2" Ice	0.000	0.000
						4" Ice	0.000	0.000
**** 4.5" SR (CaAa) (E)	C	No	CaAa (Out Of Face)	20.000 - 0.000	1	No Ice	0.450	0.000
						1/2" Ice	0.550	0.000
						1" Ice	0.650	0.000
						2" Ice	0.850	0.000
						4" Ice	1.250	0.000
4.5" SR (CaAa) (E)	B	No	CaAa (Out Of Face)	20.000 - 0.000	1	No Ice	0.450	0.000
						1/2" Ice	0.550	0.000
						1" Ice	0.650	0.000
						2" Ice	0.850	0.000
						4" Ice	1.250	0.000
4.25" SR (CaAa) (E)	C	No	CaAa (Out Of Face)	80.000 - 20.000	1	No Ice	0.425	0.000
						1/2" Ice	0.525	0.000
						1" Ice	0.625	0.000
						2" Ice	0.825	0.000
						4" Ice	1.225	0.000
4.25" SR (CaAa) (E)	B	No	CaAa (Out Of Face)	80.000 - 20.000	1	No Ice	0.425	0.000
						1/2" Ice	0.525	0.000

tnxTower B&T Engineering, Inc. 1717 S.Boulder, Suite 300 Tulsa, OK 74119 Phone: (918) 587-4630 FAX: (918) 587-4630	Job 83609.002- SCOVILLE HILL / HARWINTON ROD, CT (BU# 876376)	Page 4 of 18
	Project 177' Summit MP/ App ID: 151585; Rev: 0	Date 17:32:38 06/12/12
	Client Crown Castle	Designed by skadam

Description	Face or Leg	Allow Shield	Component Type	Placement ft	Total Number		$C_A A_A$ ft ² /ft	Weight klf
4" SR (CaAa) (E)	C	No	CaAa (Out Of Face)	110.000 - 80.000	1	1" Ice	0.625	0.000
						2" Ice	0.825	0.000
						4" Ice	1.225	0.000
						No Ice	0.400	0.000
						1/2" Ice	0.500	0.000
						1" Ice	0.600	0.000
4" SR (CaAa) (E)	B	No	CaAa (Out Of Face)	110.000 - 80.000	1	2" Ice	0.800	0.000
						4" Ice	1.200	0.000
						No Ice	0.400	0.000
						1/2" Ice	0.500	0.000
						1" Ice	0.600	0.000
						2" Ice	0.800	0.000
MP3-04 (E)	C	No	CaAa (Out Of Face)	120.000 - 110.000	1	4" Ice	1.200	0.000
						No Ice	0.268	0.014
						1/2" Ice	0.352	0.016
						1" Ice	0.435	0.018
						2" Ice	0.602	0.022
						4" Ice	0.935	0.036

Feed Line/Linear Appurtenances Section Areas

Tower Section	Tower Elevation ft	Face	A_R ft ²	A_F ft ²	$C_A A_A$ In Face ft ²	$C_A A_A$ Out Face ft ²	Weight K
L1	177.000-129.750	A	0.000	0.000	0.000	0.000	0.057
		B	0.000	0.000	0.000	0.000	0.170
		C	0.000	0.000	0.000	0.000	0.535
L2	129.750-120.000	A	0.000	0.000	0.000	0.000	0.077
		B	0.000	0.000	0.000	2.772	0.122
		C	0.000	0.000	0.000	0.000	0.183
L3	120.000-110.000	A	0.000	0.000	0.000	0.000	0.079
		B	0.000	0.000	0.000	3.960	0.161
		C	0.000	0.000	0.000	2.683	0.372
L4	110.000-84.000	A	0.000	0.000	0.000	0.000	0.206
		B	0.000	0.000	0.000	10.400	0.418
		C	0.000	0.000	0.000	10.400	0.649
L5	84.000-80.000	A	0.000	0.000	0.000	0.000	0.032
		B	0.000	0.000	0.000	1.600	0.064
		C	0.000	0.000	0.000	1.600	0.100
L6	80.000-60.000	A	0.000	0.000	0.000	0.000	0.158
		B	0.000	0.000	0.000	8.500	0.326
		C	0.000	0.000	0.000	8.500	0.499
L7	60.000-39.300	A	0.000	0.000	0.000	0.000	0.164
		B	0.000	0.000	0.000	8.798	0.338
		C	0.000	0.000	0.000	8.798	0.517
L8	39.300-20.000	A	0.000	0.000	0.000	0.000	0.153
		B	0.000	0.000	0.000	8.203	0.315
		C	0.000	0.000	0.000	8.203	0.482
L9	20.000-0.000	A	0.000	0.000	0.000	0.000	0.119
		B	0.000	0.000	0.000	9.000	0.245
		C	0.000	0.000	0.000	9.000	0.374

tnxTower B&T Engineering, Inc. 1717 S.Boulder, Suite 300 Tulsa, OK 74119 Phone: (918) 587-4630 FAX: (918) 587-4630	Job 83609.002- SCOVILLE HILL / HARWINTON ROD, CT (BU# 876376)	Page 5 of 18
	Project 177' Summit MP/ App ID: 151585; Rev: 0	Date 17:32:38 06/12/12
	Client Crown Castle	Designed by skadam

Feed Line/Linear Appurtenances Section Areas - With Ice

Tower Section	Tower Elevation ft	Face or Leg	Ice Thickness in	A_R ft ²	A_F ft ²	$C_{AA}A_{In Face}$ ft ²	$C_{AA}A_{Out Face}$ ft ²	Weight K
L1	177.000-129.750	A	1.202	0.000	0.000	0.000	0.000	0.057
		B		0.000	0.000	0.000	0.000	0.768
		C		0.000	0.000	0.000	0.000	0.535
L2	129.750-120.000	A	1.173	0.000	0.000	0.000	0.000	0.077
		B		0.000	0.000	0.000	6.136	0.655
		C		0.000	0.000	0.000	0.000	0.183
L3	120.000-110.000	A	1.162	0.000	0.000	0.000	0.000	0.079
		B		0.000	0.000	0.000	8.606	0.836
		C		0.000	0.000	0.000	4.619	0.609
L4	110.000-84.000	A	1.138	0.000	0.000	0.000	0.000	0.206
		B		0.000	0.000	0.000	16.316	2.117
		C		0.000	0.000	0.000	16.316	1.348
L5	84.000-80.000	A	1.115	0.000	0.000	0.000	0.000	0.032
		B		0.000	0.000	0.000	2.510	0.326
		C		0.000	0.000	0.000	2.510	0.207
L6	80.000-60.000	A	1.094	0.000	0.000	0.000	0.000	0.158
		B		0.000	0.000	0.000	12.877	1.555
		C		0.000	0.000	0.000	12.877	1.005
L7	60.000-39.300	A	1.050	0.000	0.000	0.000	0.000	0.164
		B		0.000	0.000	0.000	13.144	1.528
		C		0.000	0.000	0.000	13.144	1.007
L8	39.300-20.000	A	1.000	0.000	0.000	0.000	0.000	0.153
		B		0.000	0.000	0.000	12.255	1.424
		C		0.000	0.000	0.000	12.255	0.938
L9	20.000-0.000	A	1.000	0.000	0.000	0.000	0.000	0.119
		B		0.000	0.000	0.000	13.000	1.040
		C		0.000	0.000	0.000	13.000	0.702

Feed Line Center of Pressure

Section	Elevation ft	CP_x in	CP_z in	CP_x Ice in	CP_z Ice in
L1	177.000-129.750	0.000	0.000	0.000	0.000
L2	129.750-120.000	0.335	0.193	0.622	0.359
L3	120.000-110.000	0.133	0.400	0.332	0.635
L4	110.000-84.000	0.000	0.472	0.000	0.633
L5	84.000-80.000	0.000	0.478	0.000	0.644
L6	80.000-60.000	0.000	0.507	0.000	0.669
L7	60.000-39.300	0.000	0.516	0.000	0.680
L8	39.300-20.000	0.000	0.522	0.000	0.691
L9	20.000-0.000	0.000	0.554	0.000	0.720

tnxTower B&T Engineering, Inc. 1717 S.Boulder, Suite 300 Tulsa, OK 74119 Phone: (918) 587-4630 FAX: (918) 587-4630	Job	Page
	83609.002- SCOVILLE HILL / HARWINTON ROD, CT (BU# 876376)	6 of 18
	Project	Date
	177' Summit MP/ App ID: 151585; Rev: 0	17:32:38 06/12/12
	Client	Designed by
	Crown Castle	skadam

Discrete Tower Loads

Description	Face or Leg	Offset Type	Offsets: Horz Lateral Vert ft ft ft	Azimuth Adjustment °	Placement ft		C _A A _A Front ft ²	C _A A _A Side ft ²	Weight K
1900MHz RRH (65MHz) (P)	C	From Leg	4.000 0.000 -2.000	0.000	179.000	No Ice 1/2" Ice 1" Ice 2" Ice 4" Ice	2.698 2.936 3.183 3.703 4.846	2.771 3.011 3.260 3.784 4.935	0.060 0.084 0.111 0.176 0.354
1900MHz RRH (65MHz) (P)	B	From Leg	4.000 0.000 -2.000	0.000	179.000	No Ice 1/2" Ice 1" Ice 2" Ice 4" Ice	2.698 2.936 3.183 3.703 4.846	2.771 3.011 3.260 3.784 4.935	0.060 0.084 0.111 0.176 0.354
1900MHz RRH (65MHz) (P)	A	From Leg	4.000 0.000 -2.000	0.000	179.000	No Ice 1/2" Ice 1" Ice 2" Ice 4" Ice	2.698 2.936 3.183 3.703 4.846	2.771 3.011 3.260 3.784 4.935	0.060 0.084 0.111 0.176 0.354
800 EXTERNAL NOTCH FILTER (P)	C	From Leg	4.000 0.000 -2.000	0.000	179.000	No Ice 1/2" Ice 1" Ice 2" Ice 4" Ice	0.770 0.890 1.018 1.301 1.970	0.375 0.465 0.563 0.787 1.337	0.011 0.017 0.024 0.045 0.114
800 EXTERNAL NOTCH FILTER (P)	B	From Leg	4.000 0.000 -2.000	0.000	179.000	No Ice 1/2" Ice 1" Ice 2" Ice 4" Ice	0.770 0.890 1.018 1.301 1.970	0.375 0.465 0.563 0.787 1.337	0.011 0.017 0.024 0.045 0.114
800 EXTERNAL NOTCH FILTER (P)	A	From Leg	4.000 0.000 -2.000	0.000	179.000	No Ice 1/2" Ice 1" Ice 2" Ice 4" Ice	0.770 0.890 1.018 1.301 1.970	0.375 0.465 0.563 0.787 1.337	0.011 0.017 0.024 0.045 0.114
800MHZ RRH (P)	C	From Leg	4.000 0.000 -2.000	0.000	179.000	No Ice 1/2" Ice 1" Ice 2" Ice 4" Ice	2.490 2.706 2.931 3.407 4.462	2.068 2.271 2.481 2.928 3.927	0.053 0.074 0.098 0.157 0.318
800MHZ RRH (P)	B	From Leg	4.000 0.000 -2.000	0.000	179.000	No Ice 1/2" Ice 1" Ice 2" Ice 4" Ice	2.490 2.706 2.931 3.407 4.462	2.068 2.271 2.481 2.928 3.927	0.053 0.074 0.098 0.157 0.318
800MHZ RRH (P)	A	From Leg	4.000 0.000 -2.000	0.000	179.000	No Ice 1/2" Ice 1" Ice 2" Ice 4" Ice	2.490 2.706 2.931 3.407 4.462	2.068 2.271 2.481 2.928 3.927	0.053 0.074 0.098 0.157 0.318
(3) ACU-A20-N (P)	C	From Leg	4.000 0.000 -2.000	0.000	179.000	No Ice 1/2" Ice 1" Ice 2" Ice 4" Ice	0.078 0.121 0.173 0.302 0.665	0.136 0.189 0.251 0.400 0.802	0.001 0.002 0.004 0.012 0.045
(3) ACU-A20-N (P)	B	From Leg	4.000 0.000 -2.000	0.000	179.000	No Ice 1/2" Ice 1" Ice 2" Ice	0.078 0.121 0.173 0.302	0.136 0.189 0.251 0.400	0.001 0.002 0.004 0.012

tnxTower B&T Engineering, Inc. 1717 S.Boulder, Suite 300 Tulsa, OK 74119 Phone: (918) 587-4630 FAX: (918) 587-4630	Job 83609.002- SCOVILLE HILL / HARWINTON ROD, CT (BU# 876376)		Page 7 of 18
	Project 177' Summit MP/ App ID: 151585; Rev: 0		Date 17:32:38 06/12/12
	Client Crown Castle		Designed by skadam

Description	Face or Leg	Offset Type	Offsets: Horz Lateral Vert ft ft ft	Azimuth Adjustment °	Placement ft		C _{AA} Front ft ²	C _{AA} Side ft ²	Weight K
(3) ACU-A20-N (P)	A	From Leg	4.000	0.000	179.000	4" Ice	0.665	0.802	0.045
			0.000			No Ice	0.078	0.136	0.001
			-2.000			1/2" Ice	0.121	0.189	0.002
						1" Ice	0.173	0.251	0.004
						2" Ice	0.302	0.400	0.012
APXVSPP18-C-A20 w/ Mount Pipe (P)	C	From Leg	4.000	0.000	179.000	4" Ice	0.665	0.802	0.045
			0.000			No Ice	8.498	6.946	0.083
			-2.000			1/2" Ice	9.149	8.127	0.148
						1" Ice	9.767	9.021	0.225
						2" Ice	11.031	10.844	0.406
APXVSPP18-C-A20 w/ Mount Pipe (P)	B	From Leg	4.000	0.000	179.000	4" Ice	13.679	14.851	0.909
			0.000			No Ice	8.498	6.946	0.083
			-2.000			1/2" Ice	9.149	8.127	0.148
						1" Ice	9.767	9.021	0.225
						2" Ice	11.031	10.844	0.406
APXVSPP18-C-A20 w/ Mount Pipe (P)	A	From Leg	4.000	0.000	179.000	4" Ice	13.679	14.851	0.909
			0.000			No Ice	8.498	6.946	0.083
			-2.000			1/2" Ice	9.149	8.127	0.148
						1" Ice	9.767	9.021	0.225
						2" Ice	11.031	10.844	0.406
Platform Mount [LP 713-1] (P)	C	None		0.000	179.000	4" Ice	13.679	14.851	0.909
						No Ice	31.270	31.270	1.510
						1/2" Ice	39.680	39.680	1.929
						1" Ice	48.090	48.090	2.348
						2" Ice	64.910	64.910	3.186
*****						4" Ice	98.550	98.550	4.862
RR90-17-00DP w/Mount Pipe (E)	C	From Leg	4.000	0.000	167.000	No Ice	4.672	3.399	0.035
			0.000			1/2" Ice	5.202	4.237	0.071
			2.000			1" Ice	5.712	4.952	0.117
						2" Ice	6.764	6.431	0.229
						4" Ice	8.996	9.590	0.569
RR90-17-00DP w/Mount Pipe (E)	B	From Leg	4.000	0.000	167.000	No Ice	4.672	3.399	0.035
			0.000			1/2" Ice	5.202	4.237	0.071
			2.000			1" Ice	5.712	4.952	0.117
						2" Ice	6.764	6.431	0.229
						4" Ice	8.996	9.590	0.569
RR90-17-00DP w/Mount Pipe (E)	A	From Leg	4.000	0.000	167.000	No Ice	4.672	3.399	0.035
			0.000			1/2" Ice	5.202	4.237	0.071
			2.000			1" Ice	5.712	4.952	0.117
						2" Ice	6.764	6.431	0.229
						4" Ice	8.996	9.590	0.569
(2) KRY 112 75/1 TMA (E)	C	From Leg	4.000	0.000	167.000	No Ice	1.983	0.942	0.030
			0.000			1/2" Ice	2.176	1.094	0.043
			2.000			1" Ice	2.377	1.254	0.059
						2" Ice	2.804	1.600	0.098
						4" Ice	3.764	2.396	0.214
(2) KRY 112 75/1 TMA (E)	B	From Leg	4.000	0.000	167.000	No Ice	1.983	0.942	0.030
			0.000			1/2" Ice	2.176	1.094	0.043
			2.000			1" Ice	2.377	1.254	0.059
						2" Ice	2.804	1.600	0.098
						4" Ice	3.764	2.396	0.214
(2) KRY 112 75/1 TMA (E)	A	From Leg	4.000	0.000	167.000	No Ice	1.983	0.942	0.030
			0.000			1/2" Ice	2.176	1.094	0.043
			2.000			1" Ice	2.377	1.254	0.059
						2" Ice	2.804	1.600	0.098
						4" Ice	3.764	2.396	0.214

tnxTower B&T Engineering, Inc. 1717 S.Boulder, Suite 300 Tulsa, OK 74119 Phone: (918) 587-4630 FAX: (918) 587-4630	Job	83609.002- SCOVILLE HILL / HARWINTON ROD, CT (BU# 876376)	Page	8 of 18
	Project	177' Summit MP/ App ID: 151585; Rev: 0	Date	17:32:38 06/12/12
	Client	Crown Castle	Designed by	skadam

Description	Face or Leg	Offset Type	Offsets: Horz Lateral Vert ft ft ft	Azimuth Adjustment °	Placement ft		C _{AA} Front ft ²	C _{AA} Side ft ²	Weight K
T-Arm Mount [TA 602-3] (E)	C	None		0.000	167.000	No Ice	11.590	11.590	0.774
						1/2" Ice	15.440	15.440	0.990
						1" Ice	19.290	19.290	1.206
						2" Ice	26.990	26.990	1.639
						4" Ice	42.390	42.390	2.503
(3) 6' x 2" Mount Pipe (E)	C	From Leg	4.000 0.000 0.000	0.000	167.000	No Ice	1.425	1.425	0.022
						1/2" Ice	1.925	1.925	0.033
						1" Ice	2.294	2.294	0.048
						2" Ice	3.060	3.060	0.090
						4" Ice	4.702	4.702	0.231
(3) 6' x 2" Mount Pipe (E)	B	From Leg	4.000 0.000 0.000	0.000	167.000	No Ice	1.425	1.425	0.022
						1/2" Ice	1.925	1.925	0.033
						1" Ice	2.294	2.294	0.048
						2" Ice	3.060	3.060	0.090
						4" Ice	4.702	4.702	0.231
(3) 6' x 2" Mount Pipe (E)	A	From Leg	4.000 0.000 0.000	0.000	167.000	No Ice	1.425	1.425	0.022
						1/2" Ice	1.925	1.925	0.033
						1" Ice	2.294	2.294	0.048
						2" Ice	3.060	3.060	0.090
						4" Ice	4.702	4.702	0.231

(2) LPA-80063/6CF w/ Mount Pipe (E)	C	From Leg	4.000 0.000 2.000	0.000	154.000	No Ice	10.577	10.671	0.052
						1/2" Ice	11.241	11.932	0.142
						1" Ice	11.872	12.911	0.244
						2" Ice	13.163	14.921	0.476
						4" Ice	15.866	19.158	1.088
(2) LPA-80080/6CF w/ Mount Pipe (E)	B	From Leg	4.000 0.000 2.000	0.000	154.000	No Ice	4.564	10.728	0.046
						1/2" Ice	5.105	11.990	0.110
						1" Ice	5.612	12.968	0.185
						2" Ice	6.651	14.980	0.363
						4" Ice	8.834	19.217	0.857
(2) LPA-80080/6CF w/ Mount Pipe (E)	A	From Leg	4.000 0.000 2.000	0.000	154.000	No Ice	4.564	10.728	0.046
						1/2" Ice	5.105	11.990	0.110
						1" Ice	5.612	12.968	0.185
						2" Ice	6.651	14.980	0.363
						4" Ice	8.834	19.217	0.857
BXA-171063-8BF-EDIN-2 w/ Mount Pipe (E)	C	From Leg	4.000 0.000 2.000	0.000	154.000	No Ice	3.179	3.353	0.029
						1/2" Ice	3.555	3.971	0.059
						1" Ice	3.964	4.595	0.098
						2" Ice	4.853	5.893	0.193
						4" Ice	6.767	8.885	0.487
BXA-171085-8BF-EDIN-2 w/ Mount Pipe (E)	B	From Leg	4.000 0.000 2.000	0.000	154.000	No Ice	3.179	3.353	0.029
						1/2" Ice	3.555	3.971	0.059
						1" Ice	3.964	4.595	0.098
						2" Ice	4.853	5.893	0.193
						4" Ice	6.767	8.885	0.487
BXA-171085-8BF-EDIN-2 w/ Mount Pipe (E)	A	From Leg	4.000 0.000 2.000	0.000	154.000	No Ice	3.179	3.353	0.029
						1/2" Ice	3.555	3.971	0.059
						1" Ice	3.964	4.595	0.098
						2" Ice	4.853	5.893	0.193
						4" Ice	6.767	8.885	0.487
BXA-70063-6CF-2 w/ Mount Pipe (E)	C	From Leg	4.000 0.000 2.000	0.000	154.000	No Ice	7.969	5.801	0.042
						1/2" Ice	8.609	6.953	0.100
						1" Ice	9.216	7.819	0.170
						2" Ice	10.459	9.601	0.335
						4" Ice	13.066	13.366	0.803
BXA-70063-6CF-2 w/ Mount	B	From Leg	4.000	0.000	154.000	No Ice	7.969	5.801	0.042

tnxTower B&T Engineering, Inc. 1717 S.Boulder, Suite 300 Tulsa, OK 74119 Phone: (918) 587-4630 FAX: (918) 587-4630	Job 83609.002- SCOVILLE HILL / HARWINTON ROD, CT (BU# 876376)	Page 9 of 18
	Project 177' Summit MP/ App ID: 151585; Rev: 0	Date 17:32:38 06/12/12
	Client Crown Castle	Designed by skadam

Description	Face or Leg	Offset Type	Offsets: Horz Lateral Vert ft ft ft	Azimuth Adjustment °	Placement ft	C _{AA} Front ft ²	C _{AA} Side ft ²	Weight K
Pipe (E)			0.000 2.000			1/2" Ice 8.609 1" Ice 9.216 2" Ice 10.459 4" Ice 13.066	6.953 7.819 9.601 13.366	0.100 0.170 0.335 0.803
BXA-70063-6CF-2 w/ Mount Pipe (E)	A	From Leg	4.000 0.000 2.000	0.000	154.000	No Ice 7.969 1/2" Ice 8.609 1" Ice 9.216 2" Ice 10.459 4" Ice 13.066	5.801 6.953 7.819 9.601 13.366	0.042 0.100 0.170 0.335 0.803
(2) FD9R6004/2C-3L (E)	C	From Leg	4.000 0.000 2.000	0.000	154.000	No Ice 0.367 1/2" Ice 0.451 1" Ice 0.543 2" Ice 0.755 4" Ice 1.281	0.085 0.136 0.196 0.343 0.740	0.003 0.005 0.009 0.020 0.063
(2) FD9R6004/2C-3L (E)	B	From Leg	4.000 0.000 2.000	0.000	154.000	No Ice 0.367 1/2" Ice 0.451 1" Ice 0.543 2" Ice 0.755 4" Ice 1.281	0.085 0.136 0.196 0.343 0.740	0.003 0.005 0.009 0.020 0.063
(2) FD9R6004/2C-3L (E)	A	From Leg	4.000 0.000 2.000	0.000	154.000	No Ice 0.367 1/2" Ice 0.451 1" Ice 0.543 2" Ice 0.755 4" Ice 1.281	0.085 0.136 0.196 0.343 0.740	0.003 0.005 0.009 0.020 0.063
Platform Mount [LP 303-1] (E)	C	None		0.000	154.000	No Ice 14.660 1/2" Ice 18.870 1" Ice 23.080 2" Ice 31.500 4" Ice 48.340	14.660 18.870 23.080 31.500 48.340	1.250 1.481 1.713 2.175 3.101

(4) DB844H90 w/ Mount Pipe (E)	C	From Leg	4.000 0.000 2.000	0.000	137.000	No Ice 3.299 1/2" Ice 3.690 1" Ice 4.119 2" Ice 5.007 4" Ice 6.920	4.921 5.596 6.284 7.712 10.833	0.028 0.066 0.112 0.224 0.553
(4) DB844H90 w/ Mount Pipe (E)	B	From Leg	4.000 0.000 2.000	0.000	137.000	No Ice 3.299 1/2" Ice 3.690 1" Ice 4.119 2" Ice 5.007 4" Ice 6.920	4.921 5.596 6.284 7.712 10.833	0.028 0.066 0.112 0.224 0.553
(4) DB844H90 w/ Mount Pipe (E)	A	From Leg	4.000 0.000 2.000	0.000	137.000	No Ice 3.299 1/2" Ice 3.690 1" Ice 4.119 2" Ice 5.007 4" Ice 6.920	4.921 5.596 6.284 7.712 10.833	0.028 0.066 0.112 0.224 0.553
Platform Mount [LP 712-1] (E)	C	None		0.000	137.000	No Ice 24.530 1/2" Ice 29.940 1" Ice 35.350 2" Ice 46.170 4" Ice 67.810	24.530 29.940 35.350 46.170 67.810	1.335 1.646 1.956 2.577 3.820

(2) AP14/17-880/1940/065D/AD T/XXP w/ Mount Pipe (E)	C	From Leg	4.000 0.000 2.000	0.000	127.000	No Ice 5.394 1/2" Ice 5.863 1" Ice 6.336 2" Ice 7.314 4" Ice 9.396	3.750 4.421 5.074 6.430 9.533	0.056 0.096 0.145 0.264 0.612
(2)	B	From Leg	4.000	0.000	127.000	No Ice 5.394	3.750	0.056

tnxTower B&T Engineering, Inc. 1717 S.Boulder, Suite 300 Tulsa, OK 74119 Phone: (918) 587-4630 FAX: (918) 587-4630	Job	Page
	83609.002- SCOVILLE HILL / HARWINTON ROD, CT (BU# 876376)	10 of 18
	Project	Date
	177' Summit MP/ App ID: 151585; Rev: 0	17:32:38 06/12/12
	Client	Designed by
	Crown Castle	skadam

Description	Face or Leg	Offset Type	Offsets: Horz Lateral Vert ft ft ft	Azimuth Adjustment °	Placement ft	C _{AA} Front ft ²	C _{AA} Side ft ²	Weight K
AP14/17-880/1940/065D/AD T/XXP w/ Mount Pipe (E)			0.000 2.000			1/2" Ice 5.863 1" Ice 6.336 2" Ice 7.314 4" Ice 9.396	4.421 5.074 6.430 9.533	0.096 0.145 0.264 0.612
(2) AP14/17-880/1940/065D/AD T/XXP w/ Mount Pipe (E)	A	From Leg	4.000 0.000 2.000	0.000	127.000	No Ice 5.394 1/2" Ice 5.863 1" Ice 6.336 2" Ice 7.314 4" Ice 9.396	3.750 4.421 5.074 6.430 9.533	0.056 0.096 0.145 0.264 0.612
(2) LGP 17201 (E)	C	From Leg	4.000 0.000 2.000	0.000	127.000	No Ice 1.946 1/2" Ice 2.134 1" Ice 2.330 2" Ice 2.749 4" Ice 3.690	0.518 0.640 0.770 1.056 1.733	0.031 0.042 0.055 0.089 0.193
(2) LGP 17201 (E)	B	From Leg	4.000 0.000 2.000	0.000	127.000	No Ice 1.946 1/2" Ice 2.134 1" Ice 2.330 2" Ice 2.749 4" Ice 3.690	0.518 0.640 0.770 1.056 1.733	0.031 0.042 0.055 0.089 0.193
(2) LGP 17201 (E)	A	From Leg	4.000 0.000 2.000	0.000	127.000	No Ice 1.946 1/2" Ice 2.134 1" Ice 2.330 2" Ice 2.749 4" Ice 3.690	0.518 0.640 0.770 1.056 1.733	0.031 0.042 0.055 0.089 0.193
Platform Mount [LP 303-1] (E)	C	None		0.000	127.000	No Ice 14.660 1/2" Ice 18.870 1" Ice 23.080 2" Ice 31.500 4" Ice 48.340	14.660 18.870 23.080 31.500 48.340	1.250 1.481 1.713 2.175 3.101

APXV18-206517S-C w/ Mount Pipe (E)	C	From Leg	1.500 0.000 0.000	0.000	117.000	No Ice 5.404 1/2" Ice 5.960 1" Ice 6.481 2" Ice 7.547 4" Ice 9.919	4.700 5.860 6.734 8.515 12.277	0.052 0.094 0.148 0.280 0.679
APXV18-206517S-C w/ Mount Pipe (E)	B	From Leg	1.500 0.000 0.000	0.000	117.000	No Ice 5.404 1/2" Ice 5.960 1" Ice 6.481 2" Ice 7.547 4" Ice 9.919	4.700 5.860 6.734 8.515 12.277	0.052 0.094 0.148 0.280 0.679
APXV18-206517S-C w/ Mount Pipe (E)	A	From Leg	1.500 0.000 0.000	0.000	117.000	No Ice 5.404 1/2" Ice 5.960 1" Ice 6.481 2" Ice 7.547 4" Ice 9.919	4.700 5.860 6.734 8.515 12.277	0.052 0.094 0.148 0.280 0.679

8225 (E)	C	From Leg	4.000 0.000 1.000	0.000	79.000	No Ice 0.894 1/2" Ice 1.080 1" Ice 1.284 2" Ice 1.719 4" Ice 2.691	0.894 1.080 1.284 1.719 2.691	0.001 0.009 0.018 0.046 0.137
Side Arm Mount [SO 701-1] (E)	C	From Leg	3.000 0.000 0.000	0.000	79.000	No Ice 0.850 1/2" Ice 1.140 1" Ice 1.430 2" Ice 2.010 4" Ice 3.170	1.670 2.340 3.010 4.350 7.030	0.065 0.079 0.093 0.121 0.177

tnxTower B&T Engineering, Inc. 1717 S. Boulder, Suite 300 Tulsa, OK 74119 Phone: (918) 587-4630 FAX: (918) 587-4630	Job 83609.002- SCOVILLE HILL / HARWINTON ROD, CT (BU# 876376)	Page 11 of 18
	Project 177' Summit MP/ App ID: 151585; Rev: 0	Date 17:32:38 06/12/12
	Client Crown Castle	Designed by skadam

Load Combinations

Comb. No.	Description
1	Dead Only
2	Dead+Wind 0 deg - No Ice
3	Dead+Wind 30 deg - No Ice
4	Dead+Wind 60 deg - No Ice
5	Dead+Wind 90 deg - No Ice
6	Dead+Wind 120 deg - No Ice
7	Dead+Wind 150 deg - No Ice
8	Dead+Wind 180 deg - No Ice
9	Dead+Wind 210 deg - No Ice
10	Dead+Wind 240 deg - No Ice
11	Dead+Wind 270 deg - No Ice
12	Dead+Wind 300 deg - No Ice
13	Dead+Wind 330 deg - No Ice
14	Dead+Ice+Temp
15	Dead+Wind 0 deg+Ice+Temp
16	Dead+Wind 30 deg+Ice+Temp
17	Dead+Wind 60 deg+Ice+Temp
18	Dead+Wind 90 deg+Ice+Temp
19	Dead+Wind 120 deg+Ice+Temp
20	Dead+Wind 150 deg+Ice+Temp
21	Dead+Wind 180 deg+Ice+Temp
22	Dead+Wind 210 deg+Ice+Temp
23	Dead+Wind 240 deg+Ice+Temp
24	Dead+Wind 270 deg+Ice+Temp
25	Dead+Wind 300 deg+Ice+Temp
26	Dead+Wind 330 deg+Ice+Temp
27	Dead+Wind 0 deg - Service
28	Dead+Wind 30 deg - Service
29	Dead+Wind 60 deg - Service
30	Dead+Wind 90 deg - Service
31	Dead+Wind 120 deg - Service
32	Dead+Wind 150 deg - Service
33	Dead+Wind 180 deg - Service
34	Dead+Wind 210 deg - Service
35	Dead+Wind 240 deg - Service
36	Dead+Wind 270 deg - Service
37	Dead+Wind 300 deg - Service
38	Dead+Wind 330 deg - Service

Maximum Member Forces

Section No.	Elevation ft	Component Type	Condition	Gov. Load Comb.	Force K	Major Axis Moment kip-ft	Minor Axis Moment kip-ft
L1	177 - 129.75	Pole	Max Tension	1	0.000	0.000	0.000
			Max. Compression	14	-20.435	-0.118	-0.857
			Max. Mx	5	-9.071	-401.692	5.245
			Max. My	8	-9.104	5.280	-395.540
			Max. Vy	5	16.143	-401.692	5.245
			Max. Vx	8	15.870	5.280	-395.540

tnxTower B&T Engineering, Inc. 1717 S.Boulder, Suite 300 Tulsa, OK 74119 Phone: (918) 587-4630 FAX: (918) 587-4630	Job	Page
	83609.002- SCOVILLE HILL / HARWINTON ROD, CT (BU# 876376)	12 of 18
	Project	Date
	177' Summit MP/ App ID: 151585; Rev: 0	17:32:38 06/12/12
	Client	Designed by
	Crown Castle	skadam

Section No.	Elevation ft	Component Type	Condition	Gov. Load Comb.	Force K	Major Axis Moment kip-ft	Minor Axis Moment kip-ft
L2	129.75 - 120	Pole	Max. Torque	6			0.040
			Max Tension	1	0.000	0.000	0.000
			Max. Compression	14	-26.751	-0.945	-1.375
			Max. Mx	5	-12.648	-644.498	8.364
			Max. My	8	-12.677	8.343	-634.589
			Max. Vy	5	19.318	-644.498	8.364
			Max. Vx	8	19.044	8.343	-634.589
L3	120 - 110	Pole	Max. Torque	2			-0.063
			Max Tension	1	0.000	0.000	0.000
			Max. Compression	14	-30.625	-1.460	-2.277
			Max. Mx	5	-14.835	-846.760	10.508
			Max. My	8	-14.862	10.753	-834.372
			Max. Vy	5	20.909	-846.760	10.508
			Max. Vx	8	20.635	10.753	-834.372
L4	110 - 84	Pole	Max. Torque	3			-0.084
			Max Tension	1	0.000	0.000	0.000
			Max. Compression	14	-40.390	-2.852	-4.198
			Max. Mx	5	-21.653	-1315.554	15.218
			Max. My	8	-21.675	15.557	-1297.406
			Max. Vy	5	23.218	-1315.554	15.218
			Max. Vx	8	22.942	15.557	-1297.406
L5	84 - 80	Pole	Max. Torque	11			0.141
			Max Tension	1	0.000	0.000	0.000
			Max. Compression	14	-46.351	-3.441	-5.012
			Max. Mx	5	-26.130	-1523.506	17.163
			Max. My	8	-26.151	17.542	-1502.976
			Max. Vy	5	24.250	-1523.506	17.163
			Max. Vx	8	23.973	17.542	-1502.976
L6	80 - 60	Pole	Max. Torque	11			0.178
			Max Tension	1	0.000	0.000	0.000
			Max. Compression	14	-56.898	-4.350	-7.218
			Max. Mx	5	-33.950	-2030.217	21.193
			Max. My	8	-33.966	22.061	-2004.940
			Max. Vy	5	26.375	-2030.217	21.193
			Max. Vx	8	26.114	22.061	-2004.940
L7	60 - 39.3	Pole	Max. Torque	12			0.612
			Max Tension	1	0.000	0.000	0.000
			Max. Compression	14	-64.693	-5.400	-8.660
			Max. Mx	5	-39.837	-2434.676	24.262
			Max. My	8	-39.848	25.207	-2405.575
			Max. Vy	5	27.725	-2434.676	24.262
			Max. Vx	8	27.465	25.207	-2405.575
L8	39.3 - 20	Pole	Max. Torque	12			0.667
			Max Tension	1	0.000	0.000	0.000
			Max. Compression	14	-80.995	-7.187	-11.106
			Max. Mx	5	-52.611	-3156.975	29.333
			Max. My	8	-52.616	30.409	-3121.526
			Max. Vy	5	29.797	-3156.975	29.333
			Max. Vx	8	29.541	30.409	-3121.526
L9	20 - 0	Pole	Max. Torque	12			0.757
			Max Tension	1	0.000	0.000	0.000
			Max. Compression	14	-92.329	-8.279	-12.600
			Max. Mx	5	-61.849	-3768.065	33.376
			Max. My	8	-61.849	34.532	-3727.633
			Max. Vy	5	31.313	-3768.065	33.376
			Max. Vx	8	31.062	34.532	-3727.633
			Max. Torque	12			0.837

tnxTower B&T Engineering, Inc. 1717 S. Boulder, Suite 300 Tulsa, OK 74119 Phone: (918) 587-4630 FAX: (918) 587-4630	Job 83609.002- SCOVILLE HILL / HARWINTON ROD, CT (BU# 876376)	Page 13 of 18
	Project 177' Summit MP/ App ID: 151585; Rev: 0	Date 17:32:38 06/12/12
	Client Crown Castle	Designed by skadam

Maximum Reactions

Location	Condition	Gov. Load Comb.	Vertical K	Horizontal, X K	Horizontal, Z K
Pole	Max. Vert	14	92.329	-0.000	-0.000
	Max. H _x	11	61.857	31.298	-0.217
	Max. H _z	2	61.857	-0.217	31.048
	Max. M _x	2	3722.214	-0.217	31.048
	Max. M _z	5	3768.065	-31.298	0.217
	Max. Torsion	12	0.837	26.997	15.336
	Min. Vert	30	61.857	-12.081	0.084
	Min. H _x	5	61.857	-31.298	0.217
	Min. H _z	8	61.857	0.217	-31.048
	Min. M _x	8	-3727.633	0.217	-31.048
	Min. M _z	11	-3764.959	31.298	-0.217
	Min. Torsion	6	-0.792	-26.997	-15.336

Tower Mast Reaction Summary

Load Combination	Vertical K	Shear _x K	Shear _z K	Overturning Moment, M _x kip-ft	Overturning Moment, M _z kip-ft	Torque kip-ft
Dead Only	61.857	0.000	0.000	2.629	-1.511	0.000
Dead+Wind 0 deg - No Ice	61.857	0.217	-31.048	-3722.214	-37.644	-0.330
Dead+Wind 30 deg - No Ice	61.857	15.837	-26.997	-3241.145	-1916.068	0.086
Dead+Wind 60 deg - No Ice	61.857	27.214	-15.712	-1890.943	-3281.462	0.462
Dead+Wind 90 deg - No Ice	61.857	31.298	-0.217	-33.376	-3768.065	0.715
Dead+Wind 120 deg - No Ice	61.857	26.997	15.336	1833.921	-3245.481	0.792
Dead+Wind 150 deg - No Ice	61.857	15.461	26.780	3210.583	-1853.622	0.674
Dead+Wind 180 deg - No Ice	61.857	-0.217	31.048	3727.633	34.532	0.375
Dead+Wind 210 deg - No Ice	61.857	-15.837	26.997	3246.567	1912.955	-0.041
Dead+Wind 240 deg - No Ice	61.857	-27.214	15.712	1896.368	3278.353	-0.462
Dead+Wind 270 deg - No Ice	61.857	-31.298	0.217	38.799	3764.959	-0.760
Dead+Wind 300 deg - No Ice	61.857	-26.997	-15.336	-1828.502	3242.375	-0.837
Dead+Wind 330 deg - No Ice	61.857	-15.461	-26.780	-3205.166	1850.513	-0.674
Dead+Ice+Temp	92.329	0.000	0.000	12.600	-8.279	0.000
Dead+Wind 0 deg+Ice+Temp	92.329	0.026	-4.893	-609.166	-13.020	-0.079
Dead+Wind 30 deg+Ice+Temp	92.329	2.484	-4.250	-528.161	-326.039	0.008
Dead+Wind 60 deg+Ice+Temp	92.329	4.277	-2.469	-302.217	-553.942	0.093
Dead+Wind 90 deg+Ice+Temp	92.329	4.923	-0.026	8.125	-635.663	0.153
Dead+Wind 120 deg+Ice+Temp	92.329	4.250	2.424	319.709	-549.306	0.172
Dead+Wind 150 deg+Ice+Temp	92.329	2.439	4.224	549.047	-318.008	0.146
Dead+Wind 180 deg+Ice+Temp	92.329	-0.026	4.893	634.688	-3.747	0.080
Dead+Wind 210 deg+Ice+Temp	92.329	-2.484	4.250	553.684	309.272	-0.007
Dead+Wind 240 deg+Ice+Temp	92.329	-4.277	2.469	327.740	537.176	-0.092
Dead+Wind 270 deg+Ice+Temp	92.329	-4.923	0.026	17.398	618.898	-0.153
Dead+Wind 300 deg+Ice+Temp	92.329	-4.250	-2.424	-294.187	532.540	-0.173
Dead+Wind 330 deg+Ice+Temp	92.329	-2.439	-4.224	-523.525	301.242	-0.145
Dead+Wind 0 deg - Service	61.857	0.084	-11.984	-1436.048	-15.498	-0.133
Dead+Wind 30 deg - Service	61.857	6.113	-10.420	-1250.259	-741.059	0.028
Dead+Wind 60 deg - Service	61.857	10.504	-6.064	-728.738	-1268.469	0.179
Dead+Wind 90 deg - Service	61.857	12.081	-0.084	-11.227	-1456.412	0.282
Dead+Wind 120 deg - Service	61.857	10.420	5.919	710.024	-1254.534	0.312
Dead+Wind 150 deg - Service	61.857	5.968	10.337	1241.753	-716.916	0.261
Dead+Wind 180 deg - Service	61.857	-0.084	11.984	1441.477	12.385	0.140
Dead+Wind 210 deg - Service	61.857	-6.113	10.420	1255.688	737.946	-0.021
Dead+Wind 240 deg - Service	61.857	-10.504	6.064	734.167	1265.356	-0.179
Dead+Wind 270 deg - Service	61.857	-12.081	0.084	16.656	1453.299	-0.289

tnxTower B&T Engineering, Inc. 1717 S.Boulder, Suite 300 Tulsa, OK 74119 Phone: (918) 587-4630 FAX: (918) 587-4630	Job	Page
	83609.002- SCOVILLE HILL / HARWINTON ROD, CT (BU# 876376)	14 of 18
	Project	Date
	177' Summit MP/ App ID: 151585; Rev: 0	17:32:38 06/12/12
	Client	Designed by
	Crown Castle	skadam

Load Combination	Vertical	Shear _x	Shear _z	Overturning Moment, M _x	Overturning Moment, M _z	Torque
	K	K	K	kip-ft	kip-ft	kip-ft
Dead+Wind 300 deg - Service	61.857	-10.420	-5.919	-704.595	1251.422	-0.318
Dead+Wind 330 deg - Service	61.857	-5.968	-10.337	-1236.325	713.803	-0.261

Solution Summary

Load Comb.	Sum of Applied Forces			Sum of Reactions			% Error
	PX K	PY K	PZ K	PX K	PY K	PZ K	
1	0.000	-61.857	0.000	0.000	61.857	0.000	0.000%
2	0.217	-61.857	-31.048	-0.217	61.857	31.048	0.000%
3	15.837	-61.857	-26.997	-15.837	61.857	26.997	0.000%
4	27.214	-61.857	-15.712	-27.214	61.857	15.712	0.000%
5	31.298	-61.857	-0.217	-31.298	61.857	0.217	0.000%
6	26.997	-61.857	15.336	-26.997	61.857	-15.336	0.000%
7	15.461	-61.857	26.780	-15.461	61.857	-26.780	0.000%
8	-0.217	-61.857	31.048	0.217	61.857	-31.048	0.000%
9	-15.837	-61.857	26.997	15.837	61.857	-26.997	0.000%
10	-27.214	-61.857	15.712	27.214	61.857	-15.712	0.000%
11	-31.298	-61.857	0.217	31.298	61.857	-0.217	0.000%
12	-26.997	-61.857	-15.336	26.997	61.857	15.336	0.000%
13	-15.461	-61.857	-26.780	15.461	61.857	26.780	0.000%
14	0.000	-92.329	0.000	-0.000	92.329	-0.000	0.000%
15	0.026	-92.329	-4.893	-0.026	92.329	4.893	0.000%
16	2.484	-92.329	-4.250	-2.484	92.329	4.250	0.000%
17	4.277	-92.329	-2.469	-4.277	92.329	2.469	0.000%
18	4.923	-92.329	-0.026	-4.923	92.329	0.026	0.000%
19	4.250	-92.329	2.424	-4.250	92.329	-2.424	0.000%
20	2.439	-92.329	4.224	-2.439	92.329	-4.224	0.000%
21	-0.026	-92.329	4.893	0.026	92.329	-4.893	0.000%
22	-2.484	-92.329	4.250	2.484	92.329	-4.250	0.000%
23	-4.277	-92.329	2.469	4.277	92.329	-2.469	0.000%
24	-4.923	-92.329	0.026	4.923	92.329	-0.026	0.000%
25	-4.250	-92.329	-2.424	4.250	92.329	2.424	0.000%
26	-2.439	-92.329	-4.224	2.439	92.329	4.224	0.000%
27	0.084	-61.857	-11.984	-0.084	61.857	11.984	0.000%
28	6.113	-61.857	-10.420	-6.113	61.857	10.420	0.000%
29	10.504	-61.857	-6.064	-10.504	61.857	6.064	0.000%
30	12.081	-61.857	-0.084	-12.081	61.857	0.084	0.000%
31	10.420	-61.857	5.919	-10.420	61.857	-5.919	0.000%
32	5.968	-61.857	10.337	-5.968	61.857	-10.337	0.000%
33	-0.084	-61.857	11.984	0.084	61.857	-11.984	0.000%
34	-6.113	-61.857	10.420	6.113	61.857	-10.420	0.000%
35	-10.504	-61.857	6.064	10.504	61.857	-6.064	0.000%
36	-12.081	-61.857	0.084	12.081	61.857	-0.084	0.000%
37	-10.420	-61.857	-5.919	10.420	61.857	5.919	0.000%
38	-5.968	-61.857	-10.337	5.968	61.857	10.337	0.000%

tnxTower B&T Engineering, Inc. 1717 S.Boulder, Suite 300 Tulsa, OK 74119 Phone: (918) 587-4630 FAX: (918) 587-4630	Job 83609.002- SCOVILLE HILL / HARWINTON ROD, CT (BU# 876376)	Page 15 of 18
	Project 177' Summit MP/ App ID: 151585; Rev: 0	Date 17:32:38 06/12/12
	Client Crown Castle	Designed by skadam

Non-Linear Convergence Results

Load Combination	Converged?	Number of Cycles	Displacement Tolerance	Force Tolerance
1	Yes	4	0.00000001	0.00000001
2	Yes	4	0.00000001	0.00045338
3	Yes	5	0.00000001	0.00065652
4	Yes	5	0.00000001	0.00065573
5	Yes	4	0.00000001	0.00037658
6	Yes	5	0.00000001	0.00063129
7	Yes	5	0.00000001	0.00061874
8	Yes	4	0.00000001	0.00064539
9	Yes	5	0.00000001	0.00065706
10	Yes	5	0.00000001	0.00066250
11	Yes	4	0.00000001	0.00078875
12	Yes	5	0.00000001	0.00061731
13	Yes	5	0.00000001	0.00062550
14	Yes	4	0.00000001	0.00008836
15	Yes	5	0.00000001	0.00031301
16	Yes	5	0.00000001	0.00033197
17	Yes	5	0.00000001	0.00033624
18	Yes	5	0.00000001	0.00032598
19	Yes	5	0.00000001	0.00033865
20	Yes	5	0.00000001	0.00033773
21	Yes	5	0.00000001	0.00032523
22	Yes	5	0.00000001	0.00033849
23	Yes	5	0.00000001	0.00033728
24	Yes	5	0.00000001	0.00031869
25	Yes	5	0.00000001	0.00032382
26	Yes	5	0.00000001	0.00032162
27	Yes	4	0.00000001	0.00015091
28	Yes	5	0.00000001	0.00005646
29	Yes	5	0.00000001	0.00005619
30	Yes	4	0.00000001	0.00015408
31	Yes	5	0.00000001	0.00005462
32	Yes	5	0.00000001	0.00005251
33	Yes	4	0.00000001	0.00016025
34	Yes	5	0.00000001	0.00005658
35	Yes	5	0.00000001	0.00005746
36	Yes	4	0.00000001	0.00017370
37	Yes	5	0.00000001	0.00005200
38	Yes	5	0.00000001	0.00005354

Maximum Tower Deflections - Service Wind

Section No.	Elevation ft	Horz. Deflection in	Gov. Load Comb.	Tilt °	Twist °
L1	177 - 129.75	36.160	35	1.950	0.000
L2	133.5 - 120	19.660	35	1.526	0.000
L3	120 - 110	15.646	35	1.278	0.000
L4	110 - 84	13.133	35	1.119	0.000
L5	88.75 - 80	8.621	35	0.905	0.000
L6	80 - 60	7.015	35	0.837	0.000
L7	60 - 39.3	3.947	35	0.627	0.000
L8	45.05 - 20	2.248	35	0.459	0.000
L9	20 - 0	0.436	35	0.210	0.000

tnxTower B&T Engineering, Inc. 1717 S.Boulder, Suite 300 Tulsa, OK 74119 Phone: (918) 587-4630 FAX: (918) 587-4630	Job 83609.002- SCOVILLE HILL / HARWINTON ROD, CT (BU# 876376)	Page 16 of 18
	Project 177' Summit MP/ App ID: 151585; Rev: 0	Date 17:32:38 06/12/12
	Client Crown Castle	Designed by skadam

Critical Deflections and Radius of Curvature - Service Wind

Elevation	Appurtenance	Gov. Load Comb.	Deflection	Tilt	Twist	Radius of Curvature
ft			in	°	°	ft
179.000	1900MHz RRH (65MHz)	35	36.160	1.950	0.000	27431
167.000	RR90-17-00DP w/Mount Pipe	35	32.105	1.887	0.000	13715
154.000	(2) LPA-80063/6CF w/ Mount Pipe	35	26.978	1.785	0.000	5962
137.000	(4) DB844H90 w/ Mount Pipe	35	20.817	1.582	0.000	3428
127.000	(2)	35	17.636	1.408	0.000	2984
	AP14/17-880/1940/065D/ADT/XXP w/ Mount Pipe					
117.000	APXV18-206517S-C w/ Mount Pipe	35	14.856	1.226	0.000	3236
79.000	8225	35	6.841	0.828	0.000	5853

Maximum Tower Deflections - Design Wind

Section No.	Elevation	Horz. Deflection	Gov. Load Comb.	Tilt	Twist
	ft	in		°	°
L1	177 - 129.75	93.447	10	5.044	0.000
L2	133.5 - 120	50.846	10	3.947	0.001
L3	120 - 110	40.473	10	3.307	0.001
L4	110 - 84	33.976	10	2.896	0.001
L5	88.75 - 80	22.306	10	2.341	0.001
L6	80 - 60	18.152	10	2.166	0.001
L7	60 - 39.3	10.217	10	1.622	0.000
L8	45.05 - 20	5.819	10	1.188	0.000
L9	20 - 0	1.129	10	0.542	0.000

Critical Deflections and Radius of Curvature - Design Wind

Elevation	Appurtenance	Gov. Load Comb.	Deflection	Tilt	Twist	Radius of Curvature
ft			in	°	°	ft
179.000	1900MHz RRH (65MHz)	10	93.447	5.044	0.001	10768
167.000	RR90-17-00DP w/Mount Pipe	10	82.980	4.879	0.001	5383
154.000	(2) LPA-80063/6CF w/ Mount Pipe	10	69.745	4.617	0.001	2338
137.000	(4) DB844H90 w/ Mount Pipe	10	53.835	4.092	0.001	1342
127.000	(2)	10	45.616	3.643	0.001	1165
	AP14/17-880/1940/065D/ADT/XXP w/ Mount Pipe					
117.000	APXV18-206517S-C w/ Mount Pipe	10	38.430	3.173	0.001	1260
79.000	8225	10	17.702	2.144	0.001	2269

tnxTower B&T Engineering, Inc. 1717 S.Boulder, Suite 300 Tulsa, OK 74119 Phone: (918) 587-4630 FAX: (918) 587-4630	Job 83609.002- SCOVILLE HILL / HARWINTON ROD, CT (BU# 876376)	Page 17 of 18
	Project 177' Summit MP/ App ID: 151585; Rev: 0	Date 17:32:38 06/12/12
	Client Crown Castle	Designed by skadam

Compression Checks

Pole Design Data

Section No.	Elevation ft	Size	L ft	L _u ft	Kl/r	F _a ksi	A in ²	Actual P K	Allow. P _a K	Ratio P P _a
L1	177 - 129.75 (1)	TP30.268x22x0.219	47.250	0.000	0.0	39.000	20.413	-9.055	796.091	0.011
L2	129.75 - 120 (2)	TP31.536x29.174x0.25	13.500	0.000	0.0	39.000	24.825	-12.634	968.192	0.013
L3	120 - 110 (3)	TP33.286x31.536x0.394	10.000	0.000	0.0	32.220	41.092	-14.822	1323.990	0.011
L4	110 - 84 (4)	TP37.836x33.286x0.718	26.000	0.000	0.0	19.680	82.639	-21.642	1626.330	0.013
L5	84 - 80 (5)	TP38.045x35.57x0.783	8.750	0.000	0.0	18.840	92.570	-26.119	1744.030	0.015
L6	80 - 60 (6)	TP41.5x38.045x0.785	20.000	0.000	0.0	19.740	101.394	-33.943	2001.530	0.017
L7	60 - 39.3 (7)	TP45.167x41.5x0.734	20.700	0.000	0.0	25.200	101.089	-39.831	2547.440	0.016
L8	39.3 - 20 (8)	TP47.91x42.681x0.768	25.050	0.000	0.0	24.300	114.959	-52.608	2793.500	0.019
L9	20 - 0 (9)	TP51.41x47.91x0.779	20.000	0.000	0.0	24.660	125.140	-61.849	3085.950	0.020

Pole Bending Design Data

Section No.	Elevation ft	Size	Actual M _x kip-ft	Actual f _{bx} ksi	Allow. F _{bx} ksi	Ratio f _{bx} F _{bx}	Actual M _y kip-ft	Actual f _{by} ksi	Allow. F _{by} ksi	Ratio f _{by} F _{by}
L1	177 - 129.75 (1)	TP30.268x22x0.219	404.705	32.789	39.000	0.841	0.000	0.000	39.000	0.000
L2	129.75 - 120 (2)	TP31.536x29.174x0.25	649.294	40.659	39.000	1.043	0.000	0.000	39.000	0.000
L3	120 - 110 (3)	TP33.286x31.536x0.394	852.875	30.811	32.220	0.956	0.000	0.000	32.220	0.000
L4	110 - 84 (4)	TP37.836x33.286x0.718	1324.317	21.730	19.680	1.104	0.000	0.000	19.680	0.000
L5	84 - 80 (5)	TP38.045x35.57x0.783	1533.383	21.900	18.840	1.162	0.000	0.000	18.840	0.000
L6	80 - 60 (6)	TP41.5x38.045x0.785	2042.850	24.337	19.740	1.233	0.000	0.000	19.740	0.000
L7	60 - 39.3 (7)	TP45.167x41.5x0.734	2448.975	27.380	25.200	1.086	0.000	0.000	25.200	0.000
L8	39.3 - 20 (8)	TP47.91x42.681x0.768	3174.017	28.720	24.300	1.182	0.000	0.000	24.300	0.000
L9	20 - 0 (9)	TP51.41x47.91x0.779	3787.325	29.285	24.660	1.188	0.000	0.000	24.660	0.000

Pole Shear Design Data

Section No.	Elevation ft	Size	Actual V K	Actual f _v ksi	Allow. F _v ksi	Ratio f _v F _v	Actual T kip-ft	Actual f _{vt} ksi	Allow. F _{vt} ksi	Ratio f _{vt} F _{vt}
L1	177 - 129.75 (1)	TP30.268x22x0.219	16.279	0.798	26.000	0.061	0.000	0.000	26.000	0.000
L2	129.75 - 120 (2)	TP31.536x29.174x0.25	19.455	0.784	26.000	0.060	0.021	0.001	26.000	0.000
L3	120 - 110 (3)	TP33.286x31.536x0.394	21.047	0.512	21.480	0.048	0.055	0.001	21.480	0.000
L4	110 - 84 (4)	TP37.836x33.286x0.718	23.356	0.283	13.120	0.043	0.129	0.001	13.120	0.000
L5	84 - 80 (5)	TP38.045x35.57x0.783	24.388	0.263	12.560	0.042	0.160	0.001	12.560	0.000

tnxTower B&T Engineering, Inc. 1717 S. Boulder, Suite 300 Tulsa, OK 74119 Phone: (918) 587-4630 FAX: (918) 587-4630	Job 83609.002- SCOVILLE HILL / HARWINTON ROD, CT (BU# 876376)	Page 18 of 18
	Project 177' Summit MP/ App ID: 151585; Rev: 0	Date 17:32:38 06/12/12
	Client Crown Castle	Designed by skadam

Section No.	Elevation ft	Size	Actual V K	Actual f _v ksi	Allow. F _v ksi	Ratio f _v / F _v	Actual T kip-ft	Actual f _{vt} ksi	Allow. F _{vt} ksi	Ratio f _{vt} / F _{vt}
L6	80 - 60 (6)	TP41.5x38.045x0.785	26.506	0.261	13.160	0.040	0.237	0.001	13.160	0.000
L7	60 - 39.3 (7)	TP45.167x41.5x0.734	27.854	0.276	16.800	0.033	0.292	0.002	16.800	0.000
L8	39.3 - 20 (8)	TP47.91x42.681x0.768	29.924	0.260	16.200	0.032	0.382	0.002	16.200	0.000
L9	20 - 0 (9)	TP51.41x47.91x0.779	31.438	0.251	16.440	0.031	0.462	0.002	16.440	0.000

Pole Interaction Design Data

Section No.	Elevation ft	Ratio P P _a	Ratio f _{bx} F _{bx}	Ratio f _{by} F _{by}	Ratio f _v F _v	Ratio f _{vt} F _{vt}	Comb. Stress Ratio	Allow. Stress Ratio	Criteria
L1	177 - 129.75 (1)	0.011	0.841	0.000	0.061	0.000	0.853	1.333	H1-3+VT ✓
L2	129.75 - 120 (2)	0.013	1.043	0.000	0.060	0.000	1.056	1.333	H1-3+VT ✓
L3	120 - 110 (3)	0.011	0.956	0.000	0.048	0.000	0.968	1.333	H1-3+VT ✓
L4	110 - 84 (4)	0.013	1.104	0.000	0.043	0.000	1.118	1.333	H1-3+VT ✓
L5	84 - 80 (5)	0.015	1.162	0.000	0.042	0.000	1.178	1.333	H1-3+VT ✓
L6	80 - 60 (6)	0.017	1.233	0.000	0.040	0.000	1.250	1.333	H1-3+VT ✓
L7	60 - 39.3 (7)	0.016	1.086	0.000	0.033	0.000	1.102	1.333	H1-3+VT ✓
L8	39.3 - 20 (8)	0.019	1.182	0.000	0.032	0.000	1.201	1.333	H1-3+VT ✓
L9	20 - 0 (9)	0.020	1.188	0.000	0.031	0.000	1.208	1.333	H1-3+VT ✓

Section Capacity Table

Section No.	Elevation ft	Component Type	Size	Critical Element	P K	SF*P _{allow} K	% Capacity	Pass Fail
L1	177 - 129.75	Pole	TP30.268x22x0.219	1	-9.055	1061.189	64.0	Pass
L2	129.75 - 120	Pole	TP31.536x29.174x0.25	2	-12.634	1290.600	79.3	Pass
L3	120 - 110	Pole	TP33.286x31.536x0.394	3	-14.822	1764.879	72.6	Pass
L4	110 - 84	Pole	TP37.836x33.286x0.718	4	-21.642	2167.898	83.9	Pass
L5	84 - 80	Pole	TP38.045x35.57x0.783	5	-26.119	2324.792	88.4	Pass
L6	80 - 60	Pole	TP41.5x38.045x0.785	6	-33.943	2668.039	93.8	Pass
L7	60 - 39.3	Pole	TP45.167x41.5x0.734	7	-39.831	3395.737	82.7	Pass
L8	39.3 - 20	Pole	TP47.91x42.681x0.768	8	-52.608	3723.735	90.1	Pass
L9	20 - 0	Pole	TP51.41x47.91x0.779	9	-61.849	4113.571	90.6	Pass
							Summary	
							Pole (L6)	93.8 Pass
							RATING =	93.8 Pass

APPENDIX B
BASE LEVEL DRAWING

(PROPOSED)
 (3) 1-1/4" TO 177 FT LEVEL
 (TO BE REMOVED)
 (6) 1-5/8" TO 177 FT LEVEL
 (INSTALLED)
 (1) 1/2" TO 79 FT LEVEL


(INSTALLED)
 (12) 1-5/8" TO 127 FT LEVEL

(INSTALLED)
 (6) 1-5/8" TO 167 FT LEVEL

(INSTALLED)
 (6) 1-5/8" TO 117 FT LEVEL

(INSTALLED)
 (12) 1-1/4" TO 137 FT LEVEL

(INSTALLED)
 (12) 1-5/8" TO 154 FT LEVEL

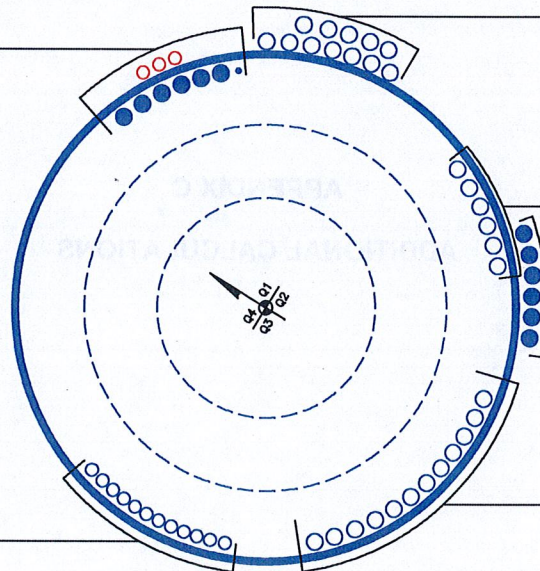

BUSINESS UNIT: 876376

APPENDIX C
ADDITIONAL CALCULATIONS

Square, Stiffened / Unstiffened Base Plate, Any Rod Material - Rev. F /G

- Assumptions:**
- 1) Rod groups at corners. Total # rods divisible by 4. Maximum total # of rods = 48 (12 per Corner).
 - 2) Rod Spacing = Straight Center-to-Center distance between any (2) adjacent rods (same corner)
 - 3) Clear space between bottom of leveling nut and top of concrete **not** exceeding (1)*(Rod Diameter)

Site Data

BU#:	876376
Site Name:	Scoville, CT
App #:	151585; Rev: 0
Anchor Rod Data	
Qty:	16
Diam:	2.25 in
Rod Material:	A615-J
Yield, Fy:	75 ksi
Strength, Fu:	100 ksi
Bolt Circle:	58 in
Anchor Spacing:	6 in

Plate Data

W=Side:	57 in
Thick:	2.75 in
Grade:	55 ksi
Clip Distance:	0 in

Stiffener Data (Welding at both sides)

Configuration:	Unstiffened
Weld Type:	**
Groove Depth:	in **
Groove Angle:	degrees
Fillet H. Weld:	<-- Disregard
Fillet V. Weld:	in
Width:	in
Height:	in
Thick:	in
Notch:	in
Grade:	ksi
Weld str.:	ksi

Pole Data

Diam:	51.41 in
Thick:	0.375 in
Grade:	65 ksi
# of Sides:	18 "0" IF Round

Stress Increase Factor

ASD ASIF:	1.333
-----------	-------

** Note: for complete joint penetration groove welds the groove depth must be exactly 1/2 the stiffener thickness for calculation purposes

Base Reactions

TIA Revision:	F	
Unfactored Moment, M:	3787	ft-kips
Unfactored Axial, P:	62	kips
Unfactored Shear, V:	31	kips

Anchor Rod Results

TIA F --> Maximum Rod Tension 192.0 Kips
 Allowable Tension: 195.0 Kips
 Anchor Rod Stress Ratio: 98.5% **Pass**

Base Plate Results

Base Plate Stress: 53.6 ksi
 Allowable PL Bending Stress: 55.0 ksi
 Base Plate Stress Ratio: 97.5% **Pass**

Flexural Check

PL Ref. Data

Yield Line (in):	29.20
Max PL Length:	29.20


N/A - Unstiffened

Stiffener Results

Horizontal Weld : N/A
 Vertical Weld: N/A
 Plate Flex+Shear, $f_b/F_b + (f_v/F_v)^2$: N/A
 Plate Tension+Shear, $f_t/F_t + (f_v/F_v)^2$: N/A
 Plate Comp. (AISC Bracket): N/A

Pole Results

Pole Punching Shear Check: N/A

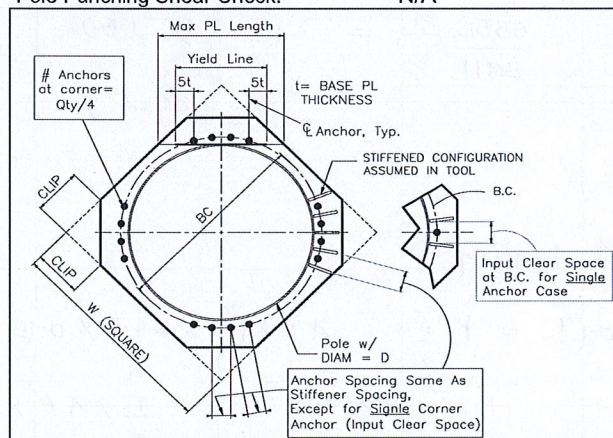

PROJECT	88609.002 - Scoville hill		
SUBJECT	Foundation		
DATE	6/12/12	PAGE	1 OF 2




B+T GRP

1717 S. Boulder, Suite 300
Tulsa, OK 74119
(918) 587-4630

				$M = 3787 \text{ K-ft}$ $V = 31 \text{ K}$ $\text{Axial} = 62 \text{ K}$
* [Assume 55" ϕ box opening at Top 1']				
① check for overturning :-				
$M_o = 3787 + 31 \times 4 = 3911 \text{ K-ft}$				
$M_R = [4 \times 24.5 \times 24.5 \times 0.150] \times \frac{24.5}{2} + [3.5 \times 7 \times 7 \times 0.15] \times \frac{24.5}{2}$ $+ 62 \times \frac{24.5}{2} + [1 \times 24.5 \times 24.5 - \frac{1}{4} \times 4.6^2 \times 1] \times 0.15 \times \frac{24.5}{2}$				
$= 4411.8 + 315.13 + 759.5 + 1072.4 = 6558.8 \text{ K-ft}$				
$\frac{M_R}{M_o} = \frac{6558.8}{3911} = 1.7 > 1.50$				
$\Rightarrow 89.4 \%$				
check for bearing :-				
$\text{Total load} = P = 4 \times 24.5 \times 24.5 \times 0.15 + 3.5 \times 7 \times 7 \times 0.15$ $+ [1 \times 24.5 \times 24.5 - \frac{1}{4} \times 4.6^2 \times 1] \times 0.15 + 62$				
$= 535.4 \text{ K}$				
$M_o = 3911.0 \text{ K-ft}$				
$e = \frac{M_o}{P} = \frac{3911.0}{535.4} = 7.3 > \frac{B}{6} = \frac{24.5}{6} = 4.08'$				

CT LICENSE: 26857	332.1499	123 CAMPVILLE HILL ROAD HARTMANTON, CT 06781 LITCHFIELD COUNTY CROWN CASTLE SITE: 876376 CT33XCIII	PROJECT TYPE	NETWORK STATE		1/30/13 3
PROJECT NUMBER	SITE INFORMATION		DRAWN BY: JLS	CHECKED BY:	DATE: 05-01-12	
			COVER SHEET			
			SHEET TITLE			
SHEET NUMBER		REV:				

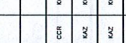	
 KMB DESIGN GROUP kmbdg.com	
1809 ROUTE 14, SUITE 129 VYAL NJ 07714 (732) 282-5573	
Stephen A. Bray PROFESSIONAL ENGINEER	
	
CT LICENSE: 26657 1/30/13 PROJECT NUMBER: 332.1499	
SITE INFORMATION: 123 CAMPVILLE HILL ROAD HARWINTON, CT 06791 LITCHFIELD COUNTY CROWN CASTLE SITE: 876376 CT3X3C111	
PROJECT TYPE:	
DRAWN BY:	NETWORK VISION
JLS	CHECKED BY:
SHEET TITLE:	DATE: 05-01-12
GENERAL NOTES	
1 OF 2	
SHEET NUMBER:	REV:
C01	3

DIVISION 2 - SITE WORK


- The Contractor shall call utilities prior to the start of construction.
- All existing active sewer, water, gas, electric, and other utilities where encountered in the work, shall be protected at all times, and where required for the proper execution of the work, shall be relocated as directed by Engineers. Extreme caution should be used by the Contractor when excavating or pier drilling around or near utilities. The Contractor shall provide safety training for the working crew. This will include:
 - Fall protection
 - Confined space
 - Electrical safety
 - Trenching & excavation
- All site work shall be as indicated on the drawing and stipulated in the specification project summary.
- If necessary, rubbish, slumps, debris, sticks, stones, and other refuse shall be removed from the site and disposed of legally.
- The site shall be graded to cause surface water flow away from the equipment shelter and monopole areas.
- No fill or embankment material shall be placed on frozen ground. Frozen materials, snow or ice shall not be placed in any fill or embankment.
- The sub grade shall be compacted and brought to a smooth uniform grade prior to finished surface application.
- All existing inactive sewer, water, gas, electric and other utilities, which interfere with the execution of the work, shall be removed and/or capped, plugged or otherwise discontinued at points which will not interfere with the execution of the work, subject to the approval of engineering.
- The areas of the Owners property disturbed by the work and not covered by the building or driveway, shall be graded to a uniform slope, fertilized, seeded, and covered with mulch as specified in the specification of landscape work.
- The Contractor shall minimize disturbance to existing site during construction. Erosion control measures, shall be in conformance with the local guidelines for erosion and sediment control.
- All back fill shall be compacted to 95% modified proctor density as determined by ASTM standard test procedures.

DIVISION 3 - CONCRETE

- Design and construction of all concrete elements shall conform to the latest editions of the following documents:
 - ACI 308 - Guide to Concrete Reinforcing Steel Institute
 - ACI 318 - Building Code Requirements for Reinforced Concrete
- Mix design shall be approved by Owner's representative prior to placing concrete.
- Concrete shall be normal weight, 6% air entrained (±1.5%) with a maximum 4" slump, and have a minimum 28-day compressive strength of 3000 psi, unless otherwise noted.
- Maximum aggregate size shall be 1".
- The following materials shall be used:
 - Portland cement: ASTM C 150, TYPE I
 - Reinforcement: ASTM A 615
 - Normal weight aggregate: ASTM C 33
 - Admixtures: Non-chloride containing
- Reinforcing details shall be in accordance with the latest edition of ACI 318.
- Reinforcing steel shall conform to ASTM A 615, grade 60, deformed unless noted otherwise. Welded wire fabric shall conform to ASTM A 185 welded steel wire fabric unless noted otherwise. Splices shall be class "B" and all hooks shall be standard, unless otherwise noted.
- The following minimum concrete cover shall be provided for reinforcing steel unless shown otherwise on drawings:
 - Concrete cast against earth 3"
 - Concrete exposed to earth or weather:
 - Rebar 1 1/2"
 - Concrete not exposed to earth or weather or not cast against the ground:
 - Slab and wall 3/4"
 - Beams and columns 1 1/2"
- A 1" chamfer shall be provided at all exposed edges of concrete, unless otherwise noted, in accordance with ACI 308 section 4.2.4.
- Installation of concrete anchor, shall be per manufacturers written recommended procedure, the anchor shall be installed in accordance with the drawing. No rebar shall be cut without prior engineering approval when drilling holes in concrete.
- Curing compounds shall conform to ASTM C-309.
- Admixtures shall conform to the appropriate ASTM standard as referenced in ACI-301.
- Do not weld or tack weld reinforcing steel.
- All dowels, anchor bolts, embedded steel, electrical conduits, pipe sleeves, grounds and all other embedded items and formed details shall be in place before start of concrete placement.
- Locate additional construction joints required to facilitate construction as acceptable to Engineer. Place reinforcement continuously through joint.
- Reinforcement shall be cold bent whenever bending is required.
- Place concrete in a uniform manner to prevent the formation of cold joints and other planes of weakness. Vibrate the concrete to fully embed reinforcing. Do not use vibrators to transport concrete through chutes or formwork.
- Do not place concrete in water, ice, or on frozen ground.
- Do not allow concrete sub base to freeze during concrete curing and setting period, or a minimum of 14 days after placement.
- For cold-weather and hot-weather concrete placement, conform to applicable ACI codes and recommendations. In either case, materials containing chloride, calcium, salts, etc. shall not be used. Protect fresh concrete from weather for 7 days minimum.

DIVISION 5 - METALS

- SECTION 05120 - STRUCTURAL STEEL
- Codes and specifications shall conform to the requirements of the following codes and specifications, latest edition, unless otherwise noted:
 - The local building code
 - Structural steel buildings, allowable stress design, 1989.
 - ASTM A36 structural steel (all other sections).
 - ASTM A33, type E, grade B, electric resistance welded steel pipe.
 - Electric (rod) (galvanized) coatings on iron and steel products.
 - ASTM A153 zinc-coated (galvanized) iron and steel hardware.
 - AMS D11 structural welding code.
 - EIA/TIA-222 structural standards for steel antenna towers and antenna supporting structures.
 - Design parameters:
 - The structural steel antenna mounting frames are designed to provide support for antennas and all hardware and accessories associated with antennas.
 - Erection and installation requirements:
 - The antenna supports, unless and mounting hardware shall be constructed plumb, level and true.
 - All structural elements and fasteners shall be galvanized in accordance with ASTM A123 and A153.
 - Welds shall be shop made wherever possible, conforming to AISC specification and AISC requirements. All welds are to be of the size and type indicated. Contractor shall employ a licensed welder to provide the engineer with their name and a copy of their license prior to commencing any field welding.
 - Contractor shall provide fire watch during all welding operations, brazing and soldering and other work requiring the use of an open flame. Two (2) hand held 30 lb fire extinguishers and adequate water supply shall be maintained on site. Fire watch plan shall be submitted to the client for approval prior to welding.
 - All bolted connections shall be A325 high strength bolts 5/8" diameter minimum size unless otherwise noted. Bolts shall be supplied with flat washers. Bolts shall be tightened in accordance with the AISC snug tight condition, unless otherwise noted.
 - Protective galvanized coatings which were damaged or removed during erection or transportation shall be repaired in accordance with the AISC specification.
 - All threaded rods shall be 1/2" diameter A36 steel unless otherwise noted.
 - Temporary structures for staging and construction shall be capable of withstanding forces specified by the local building code current edition.
 - Inspections:
 - All structural steel antenna frames, and connections shall be inspected prior to installation of antennas.
 - All antenna cable trays, supports, channels and clamps shall be inspected prior to installation of antennas.
 - Coordinate all inspections with the clients Construction Manager.
 - Contractor to make notifications 72 hours prior to any required inspections.

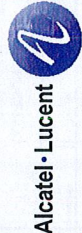

REV.	DATE	DESCRIPTION	BY	APP.
1	04/10/13	ISSUED FOR CONSTRUCTION	WCD	KCD
2	04/10/13	REVISED PER CLIENT COMMENTS	KAZ	KCD
3	04/10/13	REVISED PER CLIENT COMMENTS	KAZ	KCD
123 CAMPVILLE HILL ROAD
HARWINTON, CT 06791
LITCHFIELD COUNTY
CROWN CASTLE SITE: 876376
CT33XC111

PROJECT TYPE
NETWORK VISION

DRAWN BY
JLS

CHECKED BY
DATE
05-01-12

SHEET TITLE
GENERAL NOTES
2 OF 2

SHEET NUMBER
REV.
C01A

3

REV.	DATE	DESCRIPTION	DESIGNED BY	CHECKED BY
1	08-10-12	ISSUED FOR CONSTRUCTION	KCD	KCD
2	08-10-12	CLIENT COMMENTS	KCD	KCD
3	08-10-12	CLIENT COMMENTS	KCD	KCD
4	08-10-12	CLIENT COMMENTS	KCD	KCD

1860 ROUTE 24, SUITE 129
HARTWICK, NY 12108
773.785.433

Stephen A. Bray
PROFESSIONAL ENGINEER

CT LICENSE: 28557
PROJECT NUMBER: 332.1499


SITE INFORMATION:
123 CAMPVILLE HILL ROAD
HARTWICK, CT 06791
LITCHFIELD COUNTY
CROWN CASTLE SITE: 876376
C135XCIII

PROJECT TYPE: NETWORK VISION


DRAWN BY: JLS
CHECKED BY: DATE: 05-01-12

SHEET TITLE: EQUIPMENT PLANS


SHEET NUMBER: C03
REV: 3

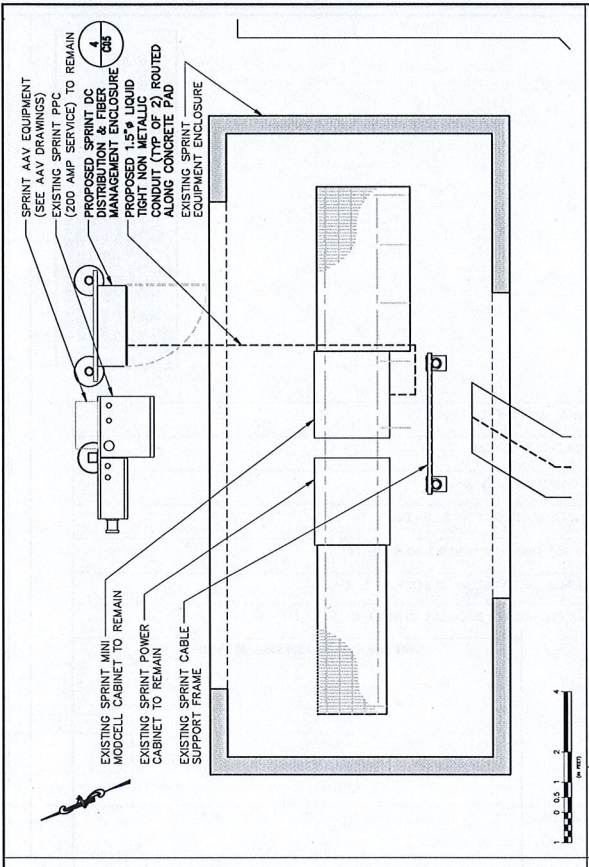

2 INTERIM EQUIPMENT PLAN
11x17 SCALE: 1/4" = 1'-0" 24x36 SCALE: 1/2" = 1'-0"

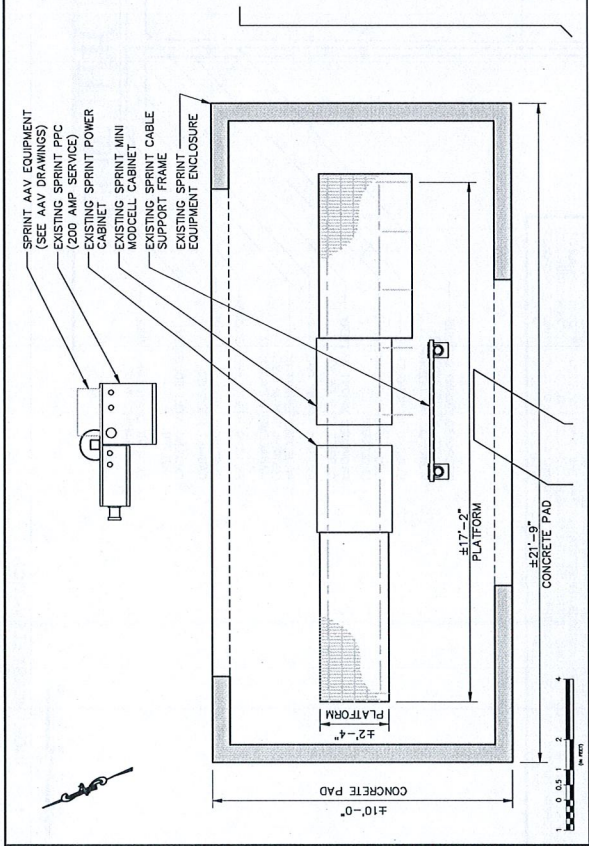

1 EXISTING EQUIPMENT PLAN
11x17 SCALE: 1/4" = 1'-0" 24x36 SCALE: 1/2" = 1'-0"









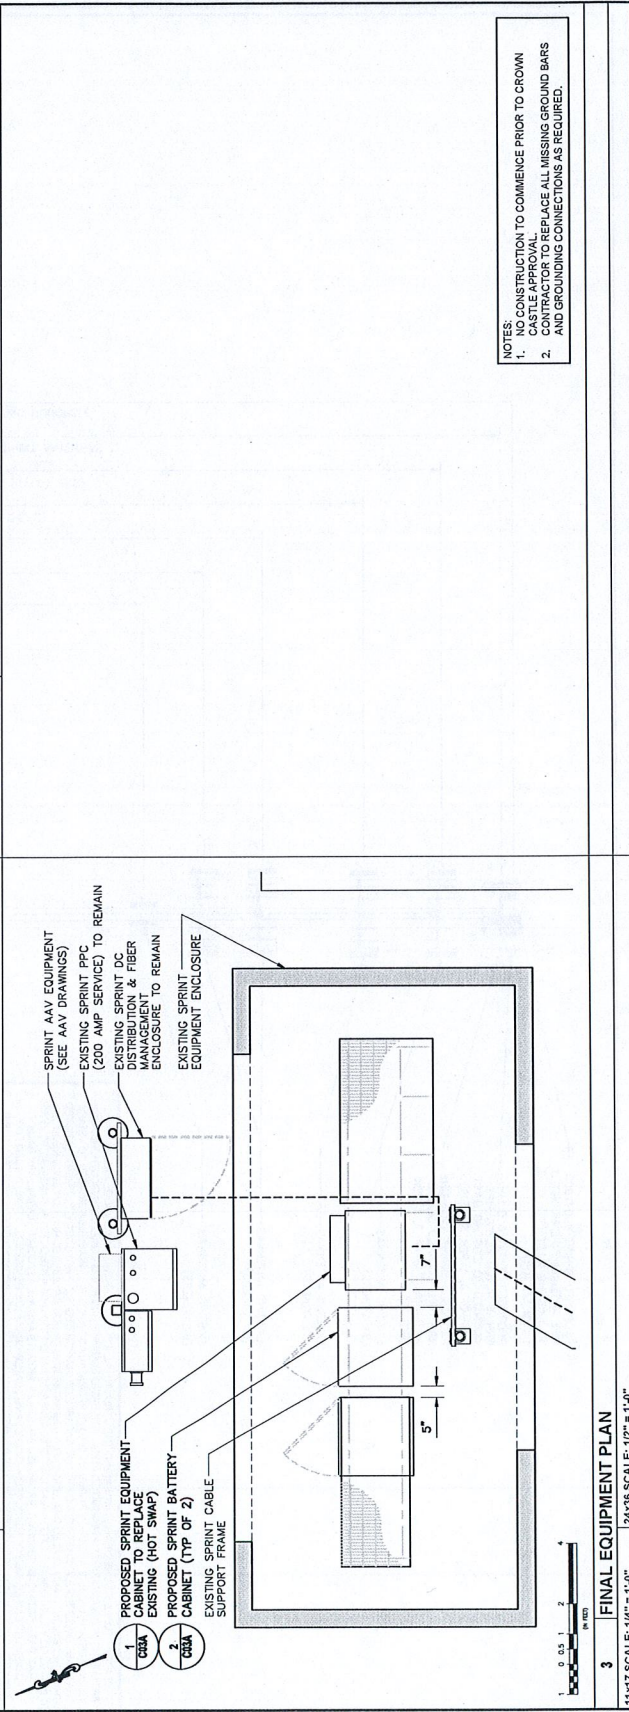


3 FINAL EQUIPMENT PLAN
11x17 SCALE: 1/4" = 1'-0" 24x36 SCALE: 1/2" = 1'-0"

NOTES:
1. NO CONSTRUCTION TO COMMENCE PRIOR TO CROWN CASTLE APPROVAL.
2. CONTRACTOR SHALL PLACE ALL MISSING GROUND BARS AND GROUNDING CONNECTIONS AS REQUIRED.

THIS DOCUMENT AND THE DATA AND DESIGN INFORMATION HEREIN ARE THE PROPERTY OF KMB DESIGN GROUP, LLC AND ARE NOT TO BE USED IN ANY MANNER WITHOUT THE WRITTEN AUTHORIZATION OF KMB DESIGN GROUP, LLC. IT IS UNLAWFUL FOR ANY PERSON TO REPRODUCE OR TRANSMIT IN ANY FORM OR BY ANY MEANS, ELECTRONIC OR MECHANICAL, INCLUDING PHOTOCOPYING, RECORDING, OR BY ANY INFORMATION STORAGE AND RETRIEVAL SYSTEM, WITHOUT THE WRITTEN PERMISSION OF KMB DESIGN GROUP, LLC. KMB DESIGN GROUP, LLC AND ITS DESIGNERS SHALL NOT BE RESPONSIBLE FOR ANY DAMAGE, LOSS, OR INJURY, INCLUDING ECONOMIC LOSS, ARISING FROM THE USE OF THIS DOCUMENT OR THE DATA AND DESIGN INFORMATION HEREIN.

Alcatel • Lucent					
	10-00-13	REVISION CLIENT COMMENTS	CDS	KCS	
	10-04-12	REVISED PER CLIENT COMMENTS	KAC	KCS	
	10-05-12	REVISED PER CLIENT COMMENTS	KAC	KCS	
	09-01-12	SUBMITTAL CONSTRUCTION	KAC	KCS	
REV.	DATE	DESCRIPTION	DRAWN	CHECKED	BY
 KMB DESIGN GROUP kmb-dg.com 1806 ROUTE 34, SUITE 209 WALL, NJ 07719 (732) 350-0370					
Stephen A. Bray PROFESSIONAL ENGINEER					
PROJECT NUMBER 120213					
CT LICENSE: 26657 332.1499					
SITE INFORMATION					
1220 MAPLE VILLAGE HILL ROAD					
HARTFORD CONNECTICUT 06103					
LITCHFIELD COUNTY					
CROWN CASTLE SITE: 876376					
CT33XC111					
PROJECT TYPE					
NETWORK VISION					
DRAWN BY	JLS	CHECKED BY:	TSC	05-01-12	
SHEET TITLE					
EQUIPMENT & ANTENNA SPECIFICATIONS					
SHEET NUMBER					REV.
C03A					3

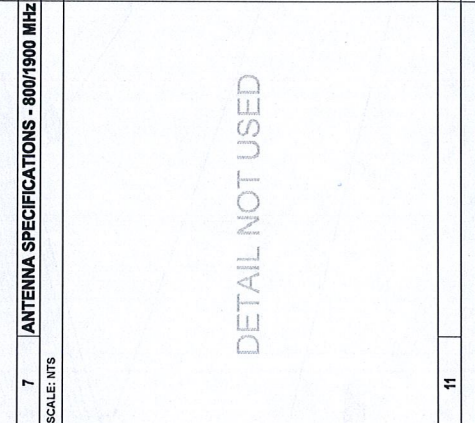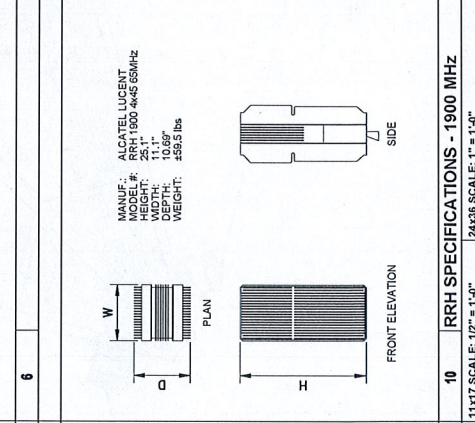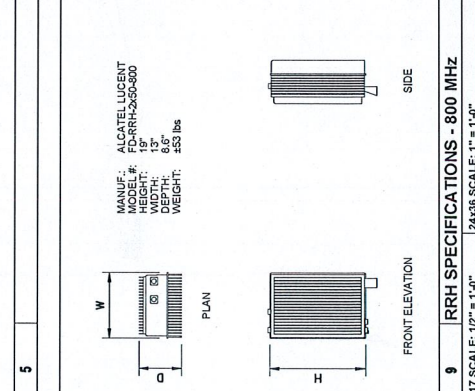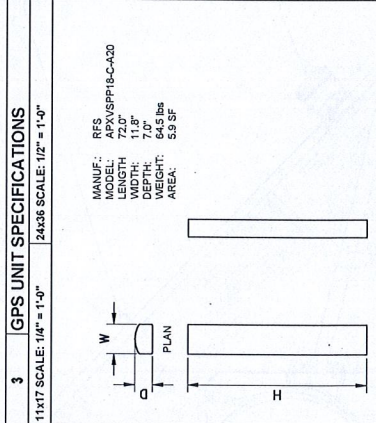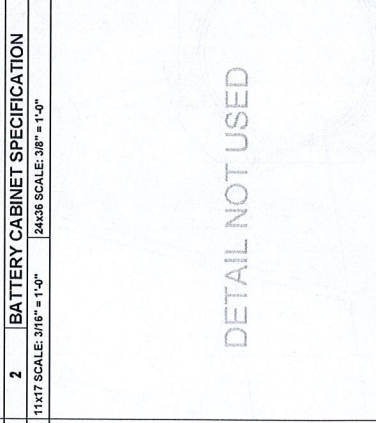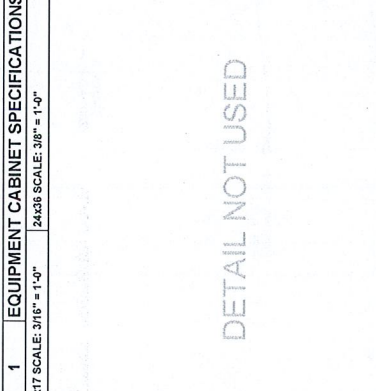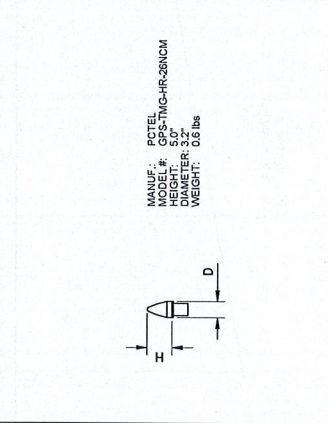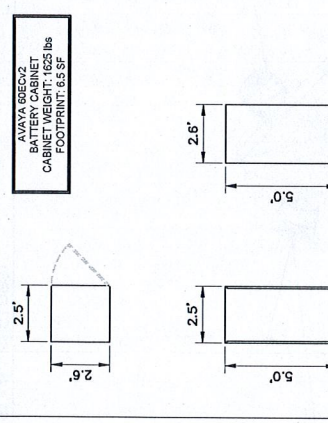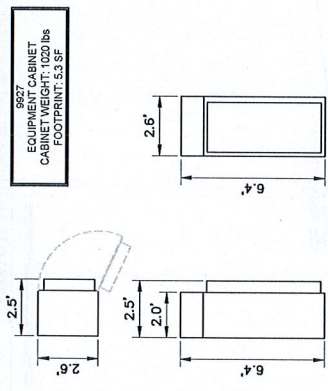

REV.	DATE	DESCRIPTION	DESIGNED BY	CHECKED BY
1	05-01-12	ISSUED FOR CONSTRUCTION	CSB	KCD
2	05-01-12	REVISED PER CLIENT COMMENTS	KAE	KCD
3	05-01-12	REVISED PER CLIENT COMMENTS	KAE	KCD
KMBG.COM

Stephen A. Bray
PROFESSIONAL ENGINEER

CT LICENSE 26657

PROJECT NUMBER: **332.1499**

DATE INFORMATION:
123 CAMPVILLE HILL ROAD
HARTWINTON, CT 06791
LITCHFIELD COUNTY
CROWN CASTLE SITE: 876376
CT33XC111


PROJECT TYPE: NETWORK VISION

DRAWN BY: JLS
CHECKED BY: JLS
DATE: 05-01-12

SHEET TITLE: EXISTING ANTENNA PLAN (ALL SECTORS)

SHEET NUMBER: **C04**

REV: **3**

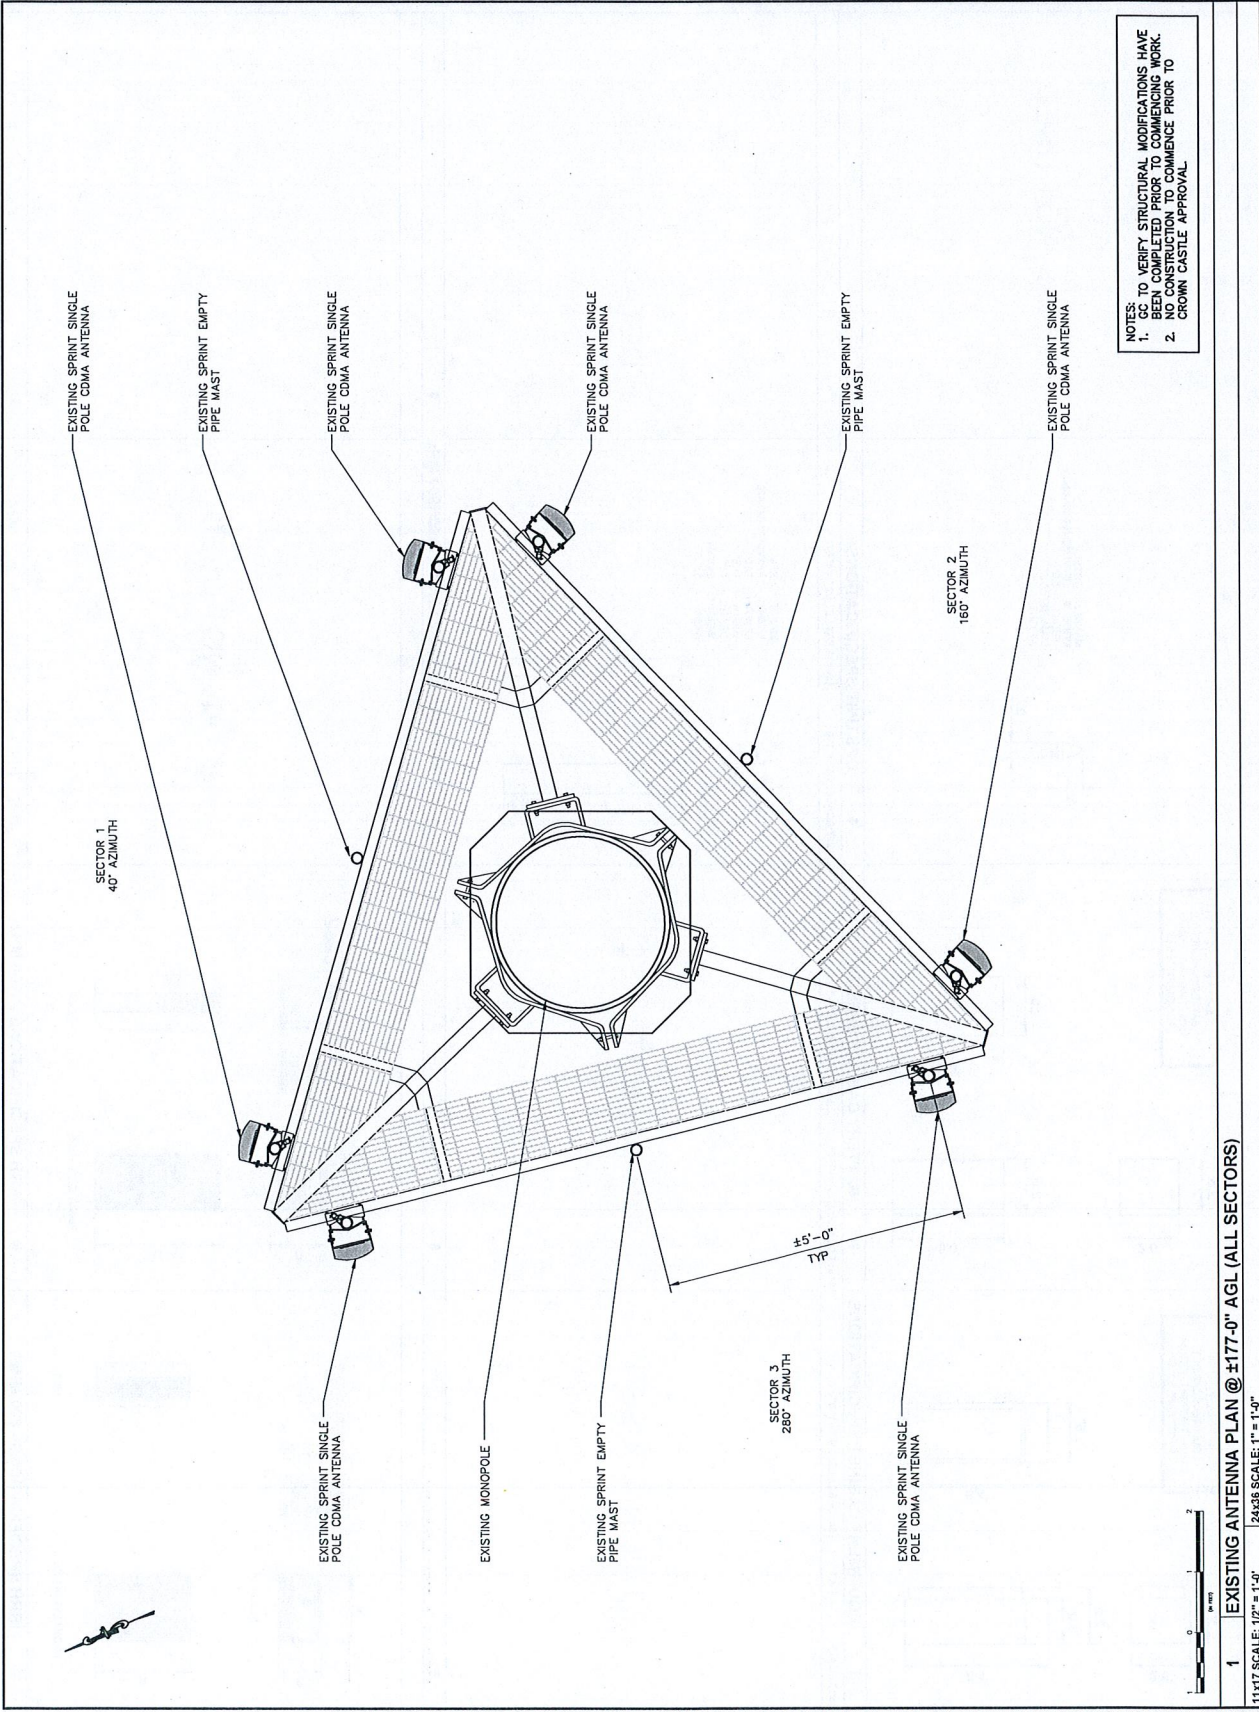

NOTES:
1. VERIFY STRUCTURAL MODIFICATIONS HAVE BEEN COMPLETED PRIOR TO COMMENCING WORK.
2. NO CONSTRUCTION TO COMMENCE PRIOR TO CROWN CASTLE APPROVAL

1 EXISTING ANTENNA PLAN @ ±177'-0" AGL (ALL SECTORS)

THIS DOCUMENT IS THE PROPERTY OF KMB DESIGN GROUP, LLC. IT IS UNLAWFUL FOR ANY PERSON TO REPRODUCE OR TRANSMIT IN ANY FORM OR BY ANY MEANS, ELECTRONIC OR MECHANICAL, INCLUDING PHOTOCOPYING, RECORDING, OR BY ANY INFORMATION STORAGE AND RETRIEVAL SYSTEM, WITHOUT THE WRITTEN AUTHORIZATION OF KMB DESIGN GROUP, LLC. NO PART OF THIS DOCUMENT SHALL BE USED IN WHOLE OR IN PART FOR ANY OTHER PROJECT WITHOUT THE WRITTEN AUTHORIZATION OF KMB DESIGN GROUP, LLC. NO PART OF THIS DOCUMENT SHALL BE USED IN WHOLE OR IN PART FOR ANY OTHER PROJECT WITHOUT THE WRITTEN AUTHORIZATION OF KMB DESIGN GROUP, LLC.



REV.	DATE	DESCRIPTION	CHNG BY
1	05-01-12	ISSUED FOR CLIENT COMMENTS	KCD
2	05-01-12	REVIEWED PER CLIENT COMMENTS	KCD
3	05-01-12	ISSUED FOR CLIENT COMMENTS	KCD
4	05-01-12	REVIEWED PER CLIENT COMMENTS	KCD
1800 ROUTE 34 SUITE 129
LITCHFIELD, CT 06791
(732) 726-5457


Stephen A. Bray
PROFESSIONAL ENGINEER

CT LICENSE: 26657
PROJECT NUMBER: 332.1499
DATE: 1/30/13

123 CAMPVILLE HILL ROAD
HARWINTON, CT 06791
LITCHFIELD COUNTY
CROWN CASTLE SITE: 876376
CT33XCIII





PROJECT TYPE: NETWORK VISION
DRAWN BY: JLS
CHECKED BY: JLS
DATE: 05-01-12
SHEET TITLE: RRH MOUNT DETAILS
(ALL SECTORS)

SHEET NUMBER: C04B
REV: 3

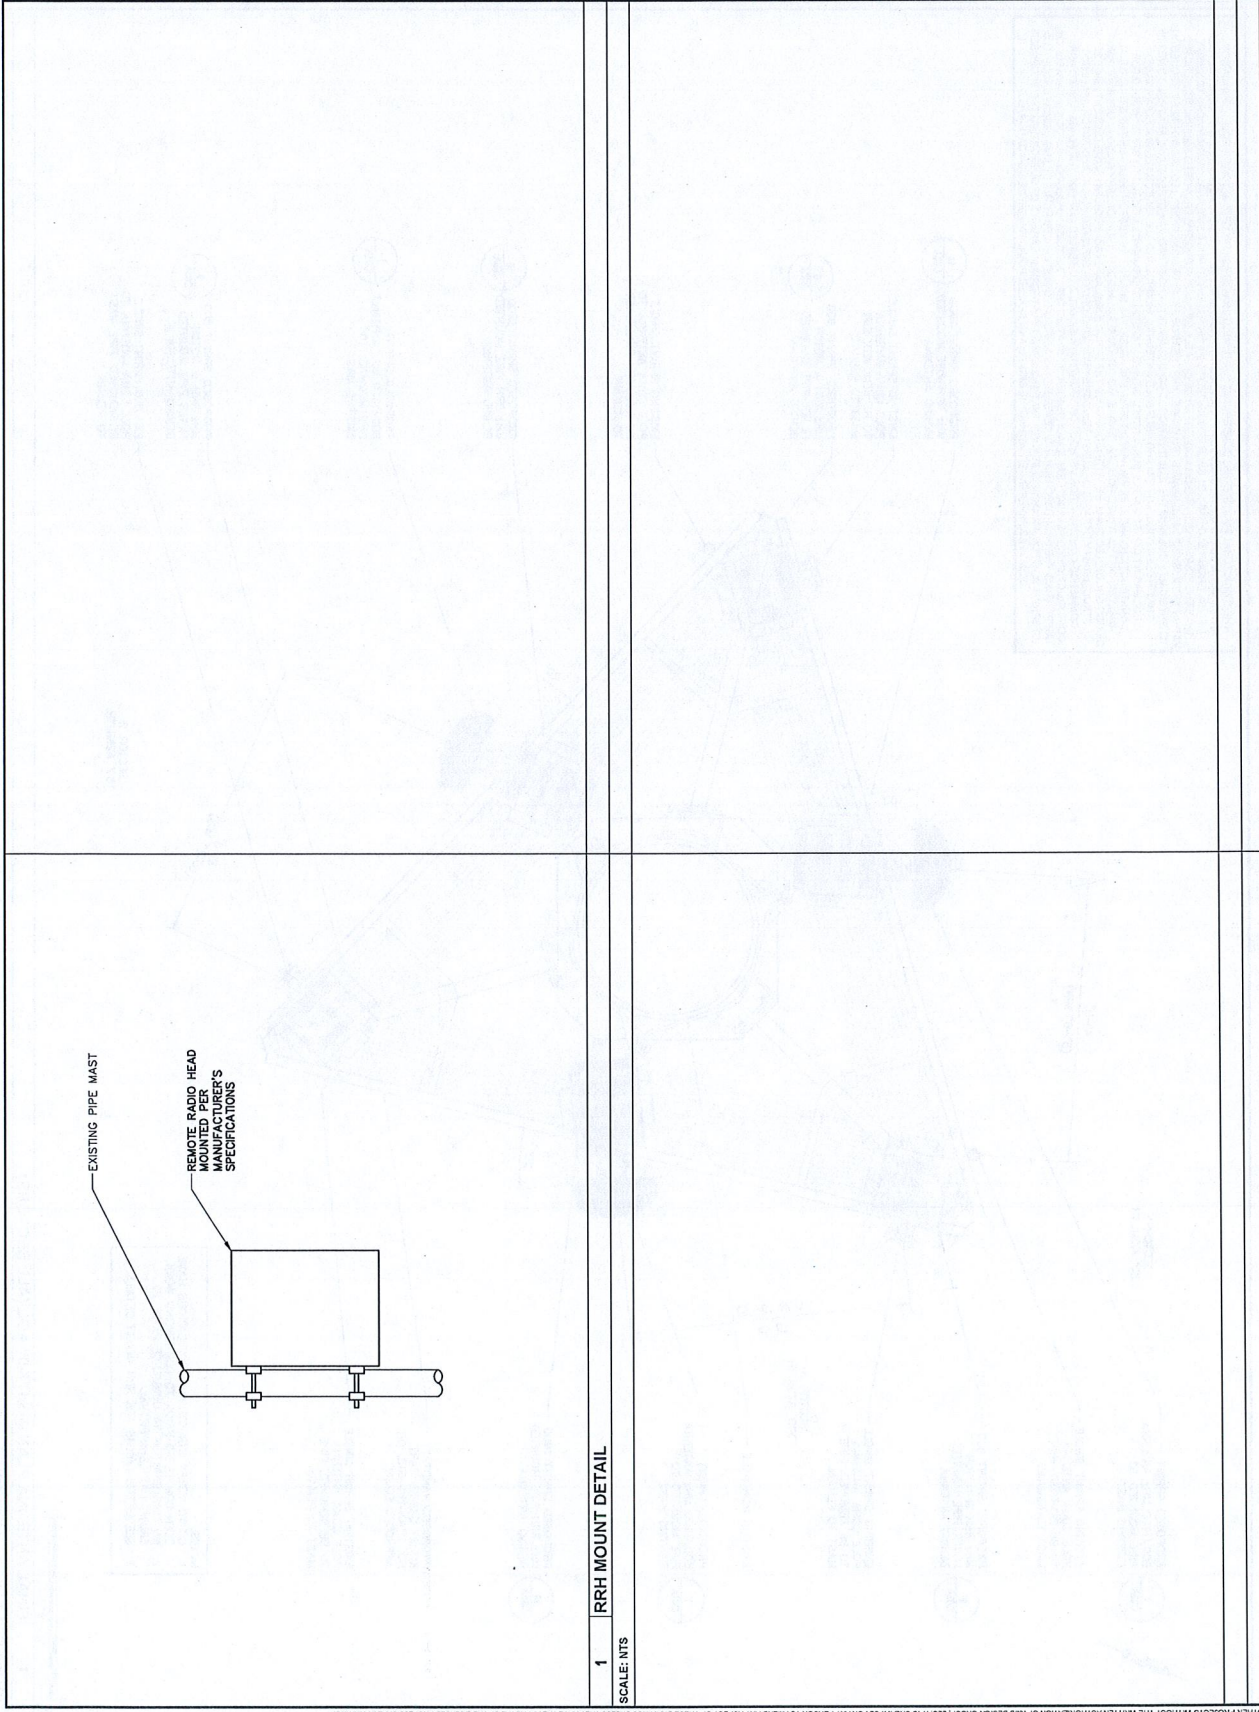

1 RRH MOUNT DETAIL
SCALE: NTS

OTHER PROJECTS OR DOCUMENTS: THIS DOCUMENT AND THE IDEAS AND DESIGNS INCORPORATED HEREIN ARE THE PROPERTY OF KMB DESIGN GROUP, LLC AND ARE NOT TO BE USED, IN WHOLE OR IN PART, FOR ANY OTHER PROJECTS OR DOCUMENTS WITHOUT THE WRITTEN AUTHORIZATION OF KMB DESIGN GROUP, LLC. IT IS UNLAWFUL FOR ANY PERSON TO REPRODUCE OR TRANSMIT ANY PART OF THESE DRAWINGS OR ANY PART OF THE INFORMATION CONTAINED HEREIN WITHOUT THE WRITTEN AUTHORIZATION OF KMB DESIGN GROUP, LLC.

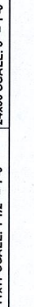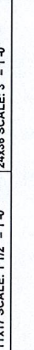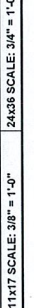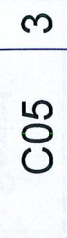

OWNERSHIP OF DOCUMENTS: THIS DOCUMENT AND THE IDEAS AND DESIGNS INCORPORATED HEREIN, AS AN INSTRUMENT OF PROFESSIONAL SERVICE, ARE THE PROPERTY OF KMB DESIGN GROUP, LLC AND ARE NOT TO BE USED, IN WHOLE OR IN PART, FOR OTHER PROJECTS WITHOUT THE WRITTEN AUTHORIZATION OF KMB DESIGN GROUP, LLC. IT IS UNLAWFUL FOR ANY PERSON TO ATTEMPT TO REPRODUCE OR TO ATTEMPT TO REPRODUCE ANY PART OF THESE DRAWINGS UNLESS THEY HAVE THE APPROVAL OF THE LICENSED PROFESSIONAL IN WRITING.

Market Southern Connecticut		Cascadia ID CT33XC111	
		SECTOR 1	SECTOR 2
Site sector present		No	No
1900MHz_Antenna		20	300
1900MHz_No_of_Antennas		1	1
1900MHz_RAD_Center(ft)		177	177
1900MHz_Antenna_Make		RF5	RF5
1900MHz_Antenna_Model		APXSP18-C-420	APXSP18-C-420
1900MHz_Horizontal_Beamwidth		65	65
1900MHz_Vertical_Beamwidth		5.5	5.5
1900MHz_Antenna_Height(ft)		6	6
1900MHz_Antenna_Gain(dBd)		15.9	15.9
1900MHz_E_Tilt		0	0
1900MHz_M_Tilt		0	0
1900MHz_Carrier_Frequency_MHz		2	2
1900MHz_RRH_Manufacturer		ALU	RRH 1900-4X45 45MHz
1900MHz_RRH_Model		1	1
1900MHz_RRH_Count		1	1
1900MHz_RRH_Location		Top of the Pole/Tower	Top of the Pole/Tower
1900MHz_Combiner_Model		No Combiner Required	No Combiner Required
1900MHz_Top_Jumper #1_Length (RRH or Combiner-to-Antenna for TT or Main Coax)		10	10
1900MHz_Top_Jumper #1_Cable_Model (RRH or Combiner-to-Antenna for TT or Main Coax)		LCF12-50J	LCF12-50J
1900MHz_Top_Jumper #2_Length (RRH or Combiner for TT if applicable, ft)		N/A	N/A
1900MHz_Top_Jumper #2_Cable_Model (RRH or Combiner for TT if applicable)		N/A	N/A
1900MHz_Main_Coax_Cable_Length (ft)		N/A	N/A
1900MHz_Main_Coax_Cable_Model		N/A	N/A
1900MHz_Bottom_Jumper #1_Length (Ground based RRH to Combiner-OR-Main Coax, ft)		N/A	N/A
1900MHz_Bottom_Jumper #1_Cable_Model (Ground based RRH to Combiner-OR-Main Coax)		N/A	N/A
1900MHz_Bottom_Jumper #2_Length (Ground based-Combiner to Main Coax, ft)		N/A	N/A
1900MHz_Bottom_Jumper #2_Cable_Model (Ground based-Combiner to Main Coax)		N/A	N/A
800MHz_Azimuth		20	300
800MHz_No_of_Antennas		0	0
800MHz_RAD_Center(ft)		177	177
800MHz_Antenna_Make		RF5	RF5
800MHz_Antenna_Model		APXSP18-C-420 (Shared w/1900)	APXSP18-C-420 (Shared w/1900)
800MHz_Horizontal_Beamwidth		65	65
800MHz_Vertical_Beamwidth		11.5	11.5
800MHz_Antenna_Height(ft)		6	6
800MHz_Antenna_Gain(dBd)		13.4	13.4
800MHz_E_Tilt		-6	-7
800MHz_M_Tilt		0	0
800MHz_RRH_Manufacturer		ALU	ALU
800MHz_RRH_Model		FD-RRH-2550-800	FD-RRH-2550-800
800MHz_RRH_Count		1	1
800MHz_RRH_Location		Top of the Pole/Tower	Top of the Pole/Tower
800MHz_Top_Jumper #1_Length (RRH to Antenna for TT or Main Coax to Antenna for GM)		10	10
800MHz_Top_Jumper #1_Cable_Model (RRH to Antenna for TT or Main Coax to Antenna for GM)		LCF12-50J	LCF12-50J
800MHz_Main_Coax_Cable_Length (ft)		N/A	N/A
800MHz_Main_Coax_Cable_Model		N/A	N/A
800MHz_Bottom_Jumper #1_Length (Ground based RRH to Main Coax)		N/A	N/A
800MHz_Bottom_Jumper #1_Cable_Model (Ground based RRH to Main Coax)		N/A	N/A
800MHz_Bottom_Jumper #2_Length (Ground based-Combiner to Main Coax)		N/A	N/A
800MHz_Bottom_Jumper #2_Cable_Model (Ground based-Combiner to Main Coax)		N/A	N/A
Plumbing Scenario *		124	124
* If plumbing scenario does not match the material received, please contact your Construction Manager			
Comments			
11/9/2012			

DUE TO FIELD MEASUREMENTS AND THE INSTALLATION OF NEW ANTENNAS THAT VARY IN SIZE FROM THE EXISTING ANTENNAS, THE ANTENNAS HAVE BEEN RELOCATED TO THE NEW LOCATIONS. THE DATABASE NEEDS TO BE UPDATED TO MATCH THESE PLANS.




REV.	DATE	DESCRIPTION	DRAWN	CHKD.	BY
1	11/01/12	ISSUED FOR CONSTRUCTION	WCD		
2	11/01/12	REVISED PER CLIENT COMMENTS	WCD		
3	11/01/12	REVISED PER CLIENT COMMENTS	WCD		
1860 ROUTE 34, SUITE 309
WALL, NJ 07719
732.385.5211

Stephen A. Bray
PROFESSIONAL ENGINEER

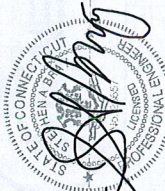

CT LICENSE: 26857
PROJECT NUMBER: 332.1499
SITE INFORMATION:
123 CAMPVILLE HILL ROAD
HARTWINTON, CT 06791
LITCHFIELD COUNTY
CROWN CASTLE SITE: 876376
CT33XC111
PROJECT TYPE: NETWORK VISION
DRAWN BY: JLS
CHECKED BY: JLS
DATE: 05-01-12
SHEET TITLE: RF DATA SHEET
SHEET NUMBER: 3

REV.	DATE	DESCRIPTION	DRAWN BY	CHECKED BY
1	10/10/12	REVISION FOR CLIENT COMMENTS	KMD	
2	10/10/12	REVISION FOR CLIENT COMMENTS	KMD	
KMB DESIGN GROUP
1864 ROUTE 24 SUITE 207
1751 TRUSKETT

Stephen A. Bray
PROFESSIONAL ENGINEER

CT LICENSE: 26657
PROJECT NUMBER: 332.1499

SITE INFORMATION
123 CAMPVILLE HILL ROAD
HARWINDEN, CT 06791
CAMPVILLE HILL ROAD
CROWN CASTLE SITE: 876376
CT33XC111


PROJECT TYPE: NETWORK VISION
DRAWN BY: JLS
CHECKED BY: DATE: 05-01-12
SHEET TITLE: AAV DRAWINGS
SITE PHOTOS

SHEET NUMBER: C07A 3

1	EXISTING SIGNAGE	2	PROPOSED MEET POINT
4	EXISTING TELCO CABINET	5	PROPOSED DC POWER SOURCE - MODCELL
6	PROPOSED NID EQUIPMENT LOCATION	3	EXISTING EQUIPMENT AREA

AAV SCOPE OF WORK NOTES:

1. EXISTING CHARTER CHH (MEET POINT)
2. SPRINT TO PROVIDE NEW 2" PVC U/G WITH MULE TAPE FROM MEET POINT TO HOFFMAN BOX. CHARTER TO PROVIDE FIBER. APPROX. DISTANCE IS 125'
3. CHARTER TO PROVIDE FIBER FROM HOFFMAN BOX TO THE SPRINT TELCO PPC VIA EXISTING 4" PVC U/G. SPRINT TO INSTALL MULE TAPE. APPROX. DISTANCE IS 90'
4. MULTILINK AAV EQUIPMENT TO BE INSTALLED ON NEW UNISTRUT (PROVIDED BY SPRINT) ON BACK OF PPC. MULTILINK TO BE INSTALLED BY CHARTER. SPRINT TO PROVIDE 2" PVC U/G FROM MEET POINT TO THE BACK OF PPC. UNISTRUT P-1000 PLACED HORIZONTALLY 18" CENTER TO CENTER. UNISTRUT LENGTH IS 24" WIDTH MINIMUM.
5. SPRINT TO INSTALL 1-1/4" FLEX A/G AND MULE TAPE FROM TELCO PPC TO MULTILINK CABINET. CHARTER TO INSTALL FIBER. APPROX. DISTANCE IS 3' CHAMBER FOR ETHERNET. APPROX. DISTANCE IS 12'
6. SPRINT TO INSTALL 2" RGS A/G FROM MM-BITS TO THE PPC TELCO CHARTER FOR ETHERNET. APPROX. DISTANCE IS 12'
7. SPRINT TO INSTALL 1-1/4" FLEX A/G AND 1-1/4" RGS A/G WITH (2) #12 CABLES FOR DC POWER FROM THE MM-BITS TO THE MULTILINK CABINET. APPROX. DISTANCE FOR FLEX IS 3'. APPROX. DISTANCE FOR RGS IS 15'
8. SPRINT TO INSTALL A #6 COPPER, INSULATED, GREEN CONDUCTOR FROM THE GROUND RING AND LEAVE A COIL FOR GROUNDING THE MULTILINK CABINET BY CHARTER

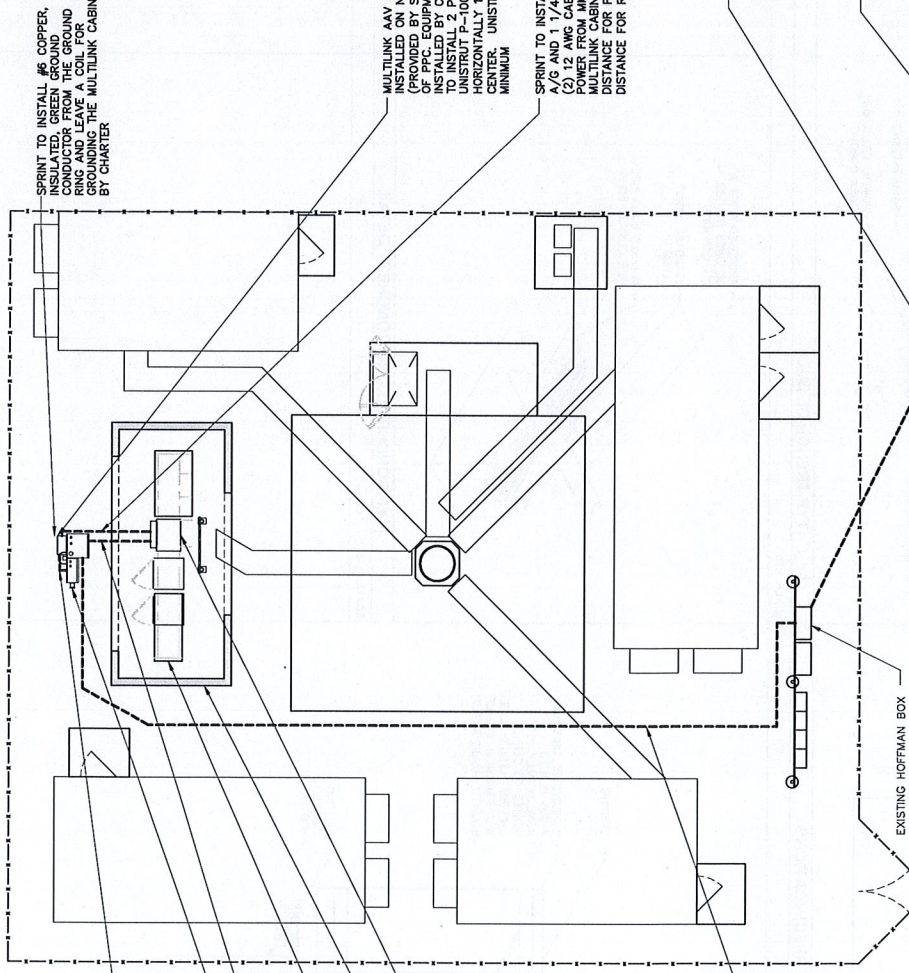

MULTILINK AAV EQUIPMENT TO BE INSTALLED ON NEW UNISTRUT (PROVIDED BY SPRINT) ON BACK OF PPC. EQUIPMENT TO BE INSTALLED BY CHARTER. SPRINT TO INSTALL 2" PVC U/G FROM MEET POINT TO THE BACK OF PPC. UNISTRUT P-1000 PLACED HORIZONTALLY 18" CENTER TO CENTER. UNISTRUT LENGTH IS 24" WIDTH MINIMUM.


SPRINT TO INSTALL 1 1/4" FLEX A/G AND 1 1/4" RGS A/G WITH (2) 12 AWG CABLES FOR DC POWER FROM MM-BITS TO THE MULTILINK CABINET. APPROX. DISTANCE FOR FLEX IS 3'. APPROX. DISTANCE FOR RGS IS 15'.

SPRINT TO PROVIDE NEW 2" PVC U/G WITH MULE TAPE FROM MEET POINT TO HOFFMAN BOX. CHARTER TO PROVIDE FIBER. APPROX. DISTANCE IS 125'

SPRINT WILL NEED TO EITHER TRENCH THROUGH OR ROUTE BORE UNDER EXISTING INSTALLATION FOR CONDUIT INSTALLATION FROM MEET POINT TO HOFFMAN BOX. APPROX. 40' WIDE

EXISTING CHARTER CHH (MEET POINT)

NOTE:
1. CONSTRUCTION TO COMMENCE PRIOR TO CROWN CASTLE APPROVAL.

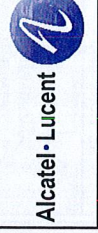

REV.	DATE	DESCRIPTION	DRAWN/CHECKED BY
1	05-01-12	ISSUED FOR CONSTRUCTION	BY
2	05-01-12	REVISION	BY
3	05-01-12	REVISION	BY
4	05-01-12	REVISION	BY
5	05-01-12	REVISION	BY
6	05-01-12	REVISION	BY
7	05-01-12	REVISION	BY
8	05-01-12	REVISION	BY
9	05-01-12	REVISION	BY
10	05-01-12	REVISION	BY



Stephen A. Bray
PROFESSIONAL ENGINEER



CT LICENSE 26657
PROJECT NUMBER 332,1499

123 CAMPVILLE HILL ROAD
HARTWICK, CT 06781
LITCHFIELD COUNTY
CROWN CASTLE SITE: 876376
CT333XC111

PROJECT TYPE NETWORK VISION
DRAWN BY JLS
CHECKED BY JLS
DATE 05-01-12

SHEET TITLE AAV DRAWINGS
COMPOUND PLAN

SHEET NUMBER 3
REV. C07B

1 COMPOUND PLAN
1"=10'
24x36 SCALE: 1"=5'



REV.	DATE	REVISION DESCRIPTION	CHANGED BY	CHECKED BY	REVIEWED BY
1	2010-10-12	ISSUED FOR CLIENT COMMENTS	MGD		KEC
2	2010-10-12	REVISED FOR CLIENT COMMENTS	MGD		KEC
3	2010-10-12	REVISED FOR CLIENT COMMENTS	MGD		KEC
4	2010-10-12	REVISED FOR CLIENT COMMENTS	MGD		KEC
5	2010-10-12	REVISED FOR CLIENT COMMENTS	MGD		KEC
6	2010-10-12	REVISED FOR CLIENT COMMENTS	MGD		KEC



Stephen A. Bray
PROFESSIONAL ENGINEER



CT LICENSE: 26657
PROJECT NUMBER: 332.1499

123 CAMPVILLE HILL ROAD
HARWINTON, CT 06791
LITCHFIELD COUNTY
CROWN CASTLE SITE: 876376
CT232V/C11

PROJECT TYPE:	NETWORK VISION	
DRAWN BY:	CHECKED BY:	DATE:
JLS		05-01-12

AAV DRAWINGS DETAILS


SHEET NUMBER:	REV:
---------------	------

C07C
3


3




- [illegible]

 

SCALE: NTS

 


SCALE: NTS

 


1x17 SCALE: 3/8" = 1'-0"	24x36 SCALE: 3/4" = 1'-0"
--------------------------	---------------------------

24x36 SCALE: 3/4" = 1'-0"

--	--

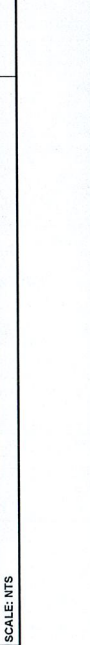

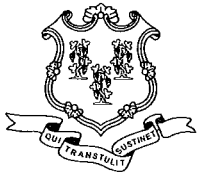

STATE OF CONNECTICUT

CONNECTICUT SITING COUNCIL

Ten Franklin Square, New Britain, CT 06051

Phone: (860) 827-2935 Fax: (860) 827-2950

E-Mail: siting.council@ct.gov

www.ct.gov/csc

November 8, 2012

Jennifer Palumbo
Real Estate Consultant
48 Spruce Street
Oakland, NJ 07436

RE: **EM-SPRINT-066-121015A** – Sprint Spectrum notice of intent to modify an existing telecommunications facility located at 123 Campville Hill Road, Harwinton, Connecticut.

Dear Ms. Palumbo:

The Connecticut Siting Council (Council) hereby shall not acknowledge your notice to modify this existing telecommunications facility, pursuant to Section 16-50j-73 of the Regulations of Connecticut State Agencies, until such time that:

- Sprint provides supporting material indicating that its interim antenna loading shall not cause the 180-foot monopole tower at 123 Campville Hill Road to exceed 100% of its structural capacity.


This decision is under the exclusive jurisdiction of the Council. Any additional change to this facility will require explicit notice to this agency pursuant to Regulations of Connecticut State Agencies Section 16-50j-73. Thank you for your attention and cooperation.

Very truly yours,

Linda Roberts
Executive Director

LR/CDM/jbw

c: The Honorable Michael R. Criss, First Selectman, Town of Harwinton
Michael J. Orefice, Planning Chairman, Town of Harwinton
Crown Castle

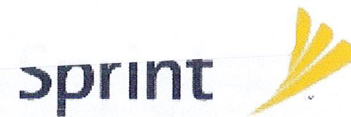


Together with Nextel

48 Spruce Street
Oakland, NJ 07436
Phone: (845) 499-4712
Jennifer Palumbo

September 19, 2012

Hand Delivered

Ms. Linda Roberts
Executive Director
Connecticut Siting Council
10 Franklin Square
New Britain, CT 06051

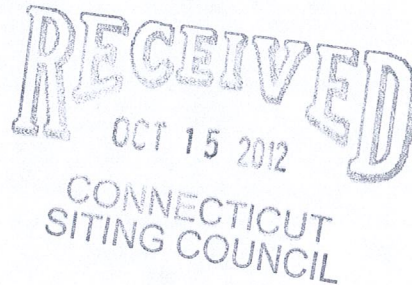

RE: Sprint Spectrum L.P. notice of intent to modify an existing telecommunications facility located at 123 Campville Hill Road, Harwinton, CT 06791. Known to Sprint Spectrum L.P. as site CT33XC111.

Dear Ms. Roberts:

In order to accommodate technological changes, implement Code Division Multiple Access ("CDMA") and/or Long Term Evolution ("LTE") capabilities, and enhance system performance in the state of Connecticut, Sprint Spectrum L.P. plans to modify the equipment configurations at many of its existing cell sites. Please accept this letter and attachments as notification, pursuant to R.C.S.A. Section 16-50j-73, of construction which constitutes an exempt modification pursuant to R.C.S.A. Section 16-50j-72(b)(2). In compliance with R.C.S.A. Section 16-50j-73, a copy of this letter and its attachments is being sent to the chief elected official of the municipality in which affected cell site is located.

CDMA employs Spread-Spectrum technology and special coding scheme to allow multiple users to be multiplexed over the same physical channel. LTE is a new high-performance air interface for cellular mobile communications. It is designed to increase the capacity and speed of mobile telephone networks.

As part of the project the new multi-mode 800/1900 antenna will replace existing antennas. These antennas will provide more flexibility for optimization by allowing fast and easy electrical tilt adjustment from remote location and will enable the transmission of multiple technologies from a single antenna. As Sprint Nextel's network evolves to meet the demands of its customers, it is essential for Sprint Nextel to install modern

equipment and antennas in order to provide reliable wireless voice and data services. The proposed equipment will include multi-mode radios that will allow Sprint Nextel to transmit at different frequencies using different technologies, including LTE technology. Likewise, the proposed antennas are quad-pole multi-band high gain antennas that will allow Sprint to operate using its multiple frequency bands and technologies, including LTE technology. The proposed equipment and antennas will improve the reliability, coverage and capacity of Sprint Nextel's voice and data networks across Sprint Nextel's various FCC licensed frequency bands and significantly increase the data speeds of Sprint Nextel's network by utilizing the latest LTE technology. Without the proposed modifications Sprint Nextel will be unable to provide reliable wireless voice and data service using the latest technologies.

Sprint Spectrum L.P. will have an interim (testing) period during the modification/installation prior to the final configuration. This antenna configuration is shown on the attached drawings of the planned modifications. Also included is the power density calculation reflecting the change in Sprint's operations at the site and documentation of the structural sufficiency of the tower to accommodate the revised antenna configuration.

The changes to the facility do not constitute modification as defined Connecticut General Statutes ("C.G.S.") Section 16-50i(d) because the general physical characteristics of the facility will not be significantly changed or altered. Rather, the planned changes to the facility fall squarely within those activities explicitly provided for the R.C.S.A. Section 16-50j-72(b)(2).

1. The height of the overall structure will not be affected.
2. The proposed changes will not extend the site boundaries. There will be no effect on the site compound.
3. The proposed changes will not increase the noise level at the existing facility by 6 decibels or more.
4. Radio Frequency power density may increase due to the use of one or more CDMA transmissions. Moreover, LTE will utilize additional radio frequencies newly licensed by the FCC for cellular mobile communications. However, the changes will not increase the calculated "worst case" power density for the combined operations at the site to a level at or above the applicable standard for uncontrolled environments as calculated for a mixed frequency site.

For the foregoing reasons Sprint Spectrum L.P. respectfully submits that the proposed changes at the referenced site constitute exempt modifications under R.C.S.A. Section 16-50j-72(b)(2).

Please feel free to call me at (845)-499-4712 or email JPalumbo@Transcendwireless.com with questions concerning this matter.
Thank you for your consideration.

Sincerely,

Jennifer Palumbo
Real Estate Consultant



EBI Consulting

environmental | engineering | due diligence

**RADIO FREQUENCY EMISSIONS ANALYSIS REPORT
EVALUATION OF HUMAN EXPOSURE POTENTIAL
TO NON-IONIZING EMISSIONS**

Sprint Existing Facility

Site ID: CT33XC111

**Scoville Hill / Harwinton Rod and Gun
123 Campville Hill Road
Harwinton, CT 06791**

September 02, 2012



September 02, 2012

Sprint

Attn: RF Engineering Manager
1 International Boulevard, Suite 800
Mahwah, NJ 07495

Re: Emissions Values for Site **CT33XC111 – Scoville Hill / Harwinton Rod and Gun**

EBI Consulting was directed to analyze the proposed upgrades to the existing Sprint facility located at 123 Campville Hill Road, Harwinton, CT, for the purpose of determining whether the emissions from the proposed Sprint equipment upgrades on this property are within specified federal limits.

All information used in this report was analyzed as a percentage of current Maximum Permissible Exposure (% MPE) as listed in the FCC OET Bulletin 65 Edition 97-01 and ANSI/IEEE Std C95.1. The FCC regulates Maximum Permissible Exposure in units of microwatts per square centimeter ($\mu\text{W}/\text{cm}^2$). The number of $\mu\text{W}/\text{cm}^2$ calculated at each sample point is called the power density. The exposure limit for power density varies depending upon the frequencies being utilized. Wireless Carriers and Paging Services use different frequency bands each with different exposure limits, therefore it is necessary to report results and limits in terms of percent MPE rather than power density.

All results were compared to the FCC (Federal Communications Commission) radio frequency exposure rules, 47 CFR 1.1307(b)(1) – (b)(3), to determine compliance with the Maximum Permissible Exposure (MPE) limits for General Population/Uncontrolled environments as defined below.

General population/uncontrolled exposure limits apply to situations in which the general public may be exposed or in which persons who are exposed as a consequence of their employment may not be made fully aware of the potential for exposure or cannot exercise control over their exposure. Therefore, members of the general public would always be considered under this category when exposure is not employment related, for example, in the case of a telecommunications tower that exposes persons in a nearby residential area.

Public exposure to radio frequencies is regulated and enforced in units of microwatts per square centimeter ($\mu\text{W}/\text{cm}^2$). The general population exposure limit for the cellular band is approximately $567 \mu\text{W}/\text{cm}^2$, and the general population exposure limit for the PCS band is $1000 \mu\text{W}/\text{cm}^2$. Because each carrier will be using different frequency bands, and each frequency band has different exposure limits, it is necessary to report percent of MPE rather than power density.



Occupational/controlled exposure limits apply to situations in which persons are exposed as a consequence of their employment and in which those persons who are exposed have been made fully aware of the potential for exposure and can exercise control over their exposure. Occupational/controlled exposure limits also apply where exposure is of a transient nature as a result of incidental passage through a location where exposure levels may be above general population/uncontrolled limits (see below), as long as the exposed person has been made fully aware of the potential for exposure and can exercise control over his or her exposure by leaving the area or by some other appropriate means.

Additional details can be found in FCC OET 65.

CALCULATIONS

Calculations were done for the proposed upgrades to the existing Sprint Wireless antenna facility located at 123 Campville Hill Road, Harwinton, CT, using the equipment information listed below. All calculations were performed per the specifications under FCC OET 65. All calculations were performed assuming the main lobe of the antenna was focused at the base of the tower to present a worst case scenario. Actual values seen from this site will be dramatically less than those shown in this report. For this report the sample point is the top of a 6 foot person standing at the base of the tower.

For all calculations, all emissions were calculated using the following assumptions:

- 1) 2 CDMA Carriers (1900 MHz) were considered for each sector of the proposed installation.
- 2) 1 CDMA Carrier (850 MHz) was considered for each sector of the proposed installation
- 3) All radios at the proposed installation were considered to be running at full power and were uncombined in their RF transmissions paths per carrier prescribed configuration. Per FCC OET Bulletin No. 65 - Edition 97-01 recommendations to achieve the maximum anticipated value at each sample point, all power levels emitting from the proposed antenna installation are increased by a factor of 2.56 to account for possible in-phase reflections from the surrounding environment. This is rarely the case, and if so, is never continuous.
- 4) For the following calculations the sample point was the top of a six foot person standing at the base of the tower. The actual gain in this direction was used per the manufactures supplied specifications.
- 5) The antenna used in this modeling is the RFS APXVSPP18-C-A20. This is based on feedback from the carrier with regards to anticipated antenna selection. This antenna has a 15.9 dBd gain value at its main lobe at 1900 MHz and 13.4 dBd at its main lobe for 850 MHz. All calculations were performed assuming the main lobe of the antenna was focused at the base of the tower to present a worst case scenario.



- 6) The antenna mounting height centerline of the proposed antennas is **177.5 feet** above ground level (AGL)
- 7) Emissions values for additional carriers were taken from the Connecticut Siting Council active database. Values in this database are provided by the individual carriers themselves.

All calculation were done with respect to uncontrolled / general public threshold limits



Summary

All calculations performed for this analysis yielded results that were well within the allowable limits for general public exposure to RF Emissions.

The anticipated Maximum Composite contributions from the Sprint facility are **7.608%** (**2.536% from each sector**) of the allowable FCC established general public limit considering all three sectors simultaneously sampled at the ground level.

The anticipated composite MPE value for this site assuming all carriers present is **42.808%** of the allowable FCC established general public limit sampled at the ground level. This is based upon values listed in the Connecticut Siting Council database for existing carrier emissions

FCC guidelines state that if a site is found to be out of compliance (over allowable thresholds), that carriers over a 5% contribution to the composite value will require measures to bring the site into compliance. For this facility, the composite values calculated were well within the allowable 100% threshold standard per the federal government

Scott Heffernan

RF Engineering Director

EBI Consulting

21 B Street
Burlington, MA 01803

Site ID		CT33XC111 - Scoville Hill / Harwinton Rod and Gun															
Site Addresss		123 Campville Hill Road, Harwinton, CT 06791															
Site Type		Monopole															
0																	
Antenna Number	Antenna Make	Antenna Model	Radio Type	Frequency Band	Technology	Power Out Per Channel (Watts)	Number of Channels	Composite Power	Antenna Gain in direction of sample point (dBd)	Antenna Height (ft)	analysis height	Cable Size	Cable Loss (dB)	Additional Loss	ERP	Power Density Value	Power Density Percentage
1a	RFS	APXVSPP18-C-A20	RRH	1900 MHz	CDMA / LTE	20	2	40	15.9	177.5	171.5	1/2 "	0.5	0	1386.9474	16.95265	1.69527%
1a	RFS	APXVSPP18-C-A20	RRH	850 MHz	CDMA / LTE	20	1	20	13.4	177.5	171.5	1/2 "	0.5	0	389.96892	4.766589	0.84067%
Sector total Power Density Value:															2.536%		
Sector 2																	
Antenna Number	Antenna Make	Antenna Model	Radio Type	Frequency Band	Technology	Power Out Per Channel (Watts)	Number of Channels	Composite Power	Antenna Gain in direction of sample point (dBd)	Antenna Height (ft)	analysis height	Cable Size	Cable Loss (dB)	Additional Loss	ERP	Power Density Value	Power Density Percentage
2a	RFS	APXVSPP18-C-A20	RRH	1900 MHz	CDMA / LTE	20	2	40	15.9	177.5	171.5	1/2 "	0.5	0	1386.9474	16.95265	1.69527%
2a	RFS	APXVSPP18-C-A20	RRH	850 MHz	CDMA / LTE	20	1	20	13.4	177.5	171.5	1/2 "	0.5	0	389.96892	4.766589	0.84067%
Sector total Power Density Value:															2.536%		
Sector 3																	
Antenna Number	Antenna Make	Antenna Model	Radio Type	Frequency Band	Technology	Power Out Per Channel (Watts)	Number of Channels	Composite Power	Antenna Gain in direction of sample point (dBd)	Antenna Height (ft)	analysis height	Cable Size	Cable Loss (dB)	Additional Loss	ERP	Power Density Value	Power Density Percentage
3a	RFS	APXVSPP18-C-A20	RRH	1900 MHz	CDMA / LTE	20	2	40	15.9	177.5	171.5	1/2 "	0.5	0	1386.9474	16.95265	1.69527%
3a	RFS	APXVSPP18-C-A20	RRH	850 MHz	CDMA / LTE	20	1	20	13.4	177.5	171.5	1/2 "	0.5	0	389.96892	4.766589	0.84067%
Sector total Power Density Value:															2.536%		

Site Composite MPE %	
Carrier	MPE %
Sprint	7.608%
T-Mobile	1.290%
Pocket	4.970%
Verizon Wireless	14.480%
Nextel	4.050%
AT&T	10.410%
Total Site MPE %	42.808%

Structural Evaluation Report

177' Monopole

**Prepared for:
Crown Castle
BU No. 876376
Scoville Hill / Harwington Rod**

**Sprint Co-Locate
CT33XC111 (N/A)**

**B&T Project Number
83609.002**


June 12, 2012



B+T Group
1717 S. Boulder, Suite 300
Tulsa, OK 74119
(918) 587-4630 Phone
(918) 295-0265 Fax

June 12, 2012

Mr. James Williams
Crown Castle
3530 Toringdon Way Suite 300
Charlotte, NC 28277
(704) 405-6521

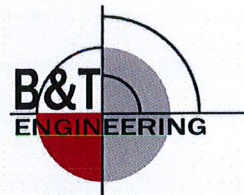

B&T Engineering, Inc.
1717 S. Boulder, Suite 300
Tulsa, OK 74119
(918) 587-4630
ctuttle@btengineering.com

Subject: Structural Analysis Report

Carrier Designation: Sprint Co-locate- Interim Load
Carrier Site Number: CT33XC111
Carrier Site Name: N/A

Crown Castle Designation: Crown Castle BU Number: 876376
Crown Castle Site Name: Scoville Hill / Harwinton Rod
Crown Castle JDE Job Number: 189143
Crown Castle Work Order Number: 498947
Crown Castle Application Number: 151585 Rev. 0

Engineering Firm Designation: B&T Engineering, Inc. Project Number: 83609.002

Site Data: 123 Campville Hill Rd., Harwinton, Litchfield County, CT
Latitude 41° 44' 12.12", Longitude -73° 5' 50.86"
177 Foot - Monopole Tower

Dear Mr. Williams,

B&T Engineering, Inc. is pleased to submit this "**Structural Analysis Report**" to determine the structural integrity of the above mentioned tower. This analysis has been performed in accordance with the Crown Castle Structural 'Statement of Work' and the terms of Crown Castle Purchase Order Number 468201, in accordance with application 151585, revision 0.

The purpose of the analysis is to determine acceptability of the tower stress level. Based on our analysis we have determined the tower stress level for the structure and foundation, under the following load case, to be:

LC5: Existing + Proposed for current applicant (1 Active Applicant)

Insufficient Capacity

Note: See Table 1 and Table 2 for the proposed and existing/reserved loading, respectively.

The analysis has been performed in accordance with the TIA/EIA-222-F standard and the 2003 IBC; 2003 IRC (State Building Code, 2005 CT supplement) based upon a wind speed of 80.5 mph fastest mile.

All modifications and equipment proposed in this report shall be installed in accordance with the attached drawings for the determined available structural capacity to be effective.

We at B&T Engineering, Inc. appreciate the opportunity of providing our continuing professional services to you and Crown Castle. If you have any questions or need further assistance on this or any other projects please give us a call.

Respectfully submitted by:

Shardul Kadam, E.I. ¹⁵⁰
Project Engineer

Chad E. Tuttle, P.E.
President

tnxTower Report - version 6.0.4.0

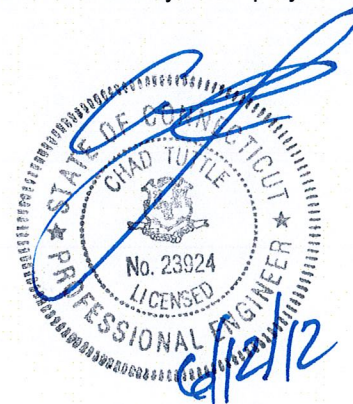


TABLE OF CONTENTS

1) INTRODUCTION

2) ANALYSIS CRITERIA

Table 1 - Proposed Antenna and Cable Information

Table 2 - Existing and Reserved Antenna and Cable Information

Table 3 - Design Antenna and Cable Information

3) ANALYSIS PROCEDURE

Table 4 - Documents Provided

3.1) Analysis Method

3.2) Assumptions

4) ANALYSIS RESULTS

Table 5 - Section Capacity (Summary)

Table 6 - Tower Component Stresses vs. Capacity

4.1) Recommendations

5) APPENDIX A

tnxTower Output

6) APPENDIX B

Base Level Drawing

7) APPENDIX C

Additional Calculations

1) INTRODUCTION

This tower is a 177 ft Monopole tower designed by Summit in August of 2000. The tower was originally designed for a wind speed of 85 mph per TIA/EIA-222-F. This tower has been modified multiple times and those modifications have been incorporated in this analysis except the anchor rod modification by Global signal.

2) ANALYSIS CRITERIA

The structural analysis was performed for this tower in accordance with the requirements of TIA/EIA-222-F Structural Standards for Steel Antenna Towers and Antenna Supporting Structures using a fastest mile wind speed of 80.5 mph with no ice, 28.1 mph with 1 inch ice thickness and 50 mph under service loads.

Table 1 - Proposed Antenna and Cable Information

Mounting Level (ft)	Center Line Elevation (ft)	Number of Antennas	Antenna Manufacturer	Antenna Model	Number of Feed Lines	Feed Line Size (in)	Note
179.0	179.0	1	--	Platform Mount [LP 713-1]	3	1 1/4	1
	177.0	3	Alcatel Lucent	1900MHz RRH (65MHz)			
		3	Alcatel Lucent	800 EXTERNAL NOTCH FILTER			
		3	Alcatel Lucent	800MHZ RRH			
		9	Rfs Celwave	ACU-A20-N			
		3	Rfs Celwave	APXVSPP18-C-A20			

Notes:

1. Adding Handrails to the existing platform [LP-712-1]

Table 2 - Existing and Reserved Antenna and Cable Information

Mounting Level (ft)	Center Line Elevation (ft)	Number of Antennas	Antenna Manufacturer	Antenna Model	Number of Feed Lines	Feed Line Size (in)	Note
179.0	178.0	6	Decibel	DB980H90E-M	6	1 5/8	1
167.0	169.0	3	Ems Wireless	RR90-17-00DP	6	1 5/8	1
		6	Ericsson	KRY 112 75/1 TMA			
	167.0	1	--	T-Arm Mount [TA 602-3]			
154.0	156.0	1	Antel	BXA-171063-8BF-EDIN-2	12	1 5/8	1
		2	Antel	BXA-171085-8BF-EDIN-2			
		3	Antel	BXA-70063-6CF-2			
		2	Antel	LPA-80063/6CF			
		4	Antel	LPA-80080/6CF			
		6	Rfs Celwave	FD9R6004/2C-3L			
	154.0	1	--	Platform Mount [LP 303-1]			
137.0	139.0	12	Decibel	DB844H90	12	1 1/4	1
	137.0	1	--	Platform Mount [LP 712-1]			
127.0	129.0	6	Kathrein	AP14/17-880/1940/065D/ADT/XXP	12	1 5/8	1
		6	Powerwave	LGP 17201			
	127.0	1	--	Platform Mount [LP 303-1]			

Mounting Level (ft)	Center Line Elevation (ft)	Number of Antennas	Antenna Manufacturer	Antenna Model	Number of Feed Lines	Feed Line Size (in)	Note
117.0	117.0	3	Rfs Celwave	APXV18-206517S-C	6	1 5/8	1
		3	--	Flush Mounts			
79.0	80.0	1	Spectracom	8225	1	1/2	1
	79.0	1	--	Side Arm Mount [SO 701-1]			

Notes:

- 1) Existing Equipment

Table 3 - Design Antenna and Cable Information

Mounting Level (ft)	Center Line Elevation (ft)	Number of Antennas	Antenna Manufacturer	Antenna Model	Number of Feed Lines	Feed Line Size (in)
177	177	1	--	Low Profile Platform	--	--
		12	DAPA	48000		
167	167	1	--	Clamp On Low Profile Platform	--	--
		12	DAPA	48000		
157	157	1	--	Clamp On Low Profile Platform	--	--
		12	DAPA	48000		
75	75	1	--	GPS Antenna W/ Mount	--	--

3) ANALYSIS PROCEDURE

Table 4 - Documents Provided

Document	Remarks	Reference	Source
Online Application	Sprint co-locate revision# 0	151585	CCI Sites
Tower Manufacturer Drawings	Summit Manufacturing, Job No. 10633	1613568	CCI Sites
Foundation Drawings	Summit Manufacturing, Job No. 10633	1613623	CCI Sites
Geotech Report	Criscuolo Shepard Associates, File No. 99900.24	1531965	CCI Sites
Tower Modifications	Hutter Trankina Engineering Dated: 8/20/2004	1634507	CCI Sites
	Modification/PMI By B&T Engineering, Project No. 80185	2461484	CCI Sites
Antenna Configuration	Crown CAD Package	Date:5/30/2012	CCI Sites

3.1) Analysis Method

tnxTower (version 6.0.4.0), a commercially available analysis software package, was used to create a three-dimensional model of the tower and calculate member stresses for various loading cases. Selected output from the analysis is included in Appendix A.

3.2) Assumptions

- 1) Tower and structures were built in accordance with the manufacturer's specifications.
- 2) The tower and structures have been maintained in accordance with the manufacturer's specification.
- 3) The configuration of antennas, transmission cables, mounts and other appurtenances are as specified in Tables 1 and 2 and the referenced drawings.
- 4) When applicable, transmission cables are considered as structural components for calculating wind loads as allowed by TIA/EIA-222-F.
- 5) Mount areas and weights are assumed based on photographs provided.

This analysis may be affected if any assumptions are not valid or have been made in error. B&T Engineering, Inc. should be notified to determine the effect on the structural integrity of the tower.

4) ANALYSIS RESULTS

Table 5 - Section Capacity (Summary)

Section No.	Elevation (ft)	Component Type	Size	Critical Element	P (K)	SF*P_allow (K)	% Capacity	Pass / Fail
L1	177 - 129.75	Pole	TP30.268x22x0.219	1	-9.293	1061.189	71.6	Pass
L2	129.75 - 120	Pole	TP31.536x29.174x0.25	2	-12.963	1290.600	87.0	Pass
L3	120 - 110	Pole	TP33.286x31.536x0.394	3	-15.220	1764.879	79.0	Pass
L4	110 - 84	Pole	TP37.836x33.286x0.718	4	-22.171	2167.898	90.1	Pass
L5	84 - 80	Pole	TP38.045x35.57x0.783	5	-26.700	2324.792	94.6	Pass
L6	80 - 60	Pole	TP41.5x38.045x0.785	6	-34.649	2668.039	99.8	Pass
L7	60 - 39.3	Pole	TP45.167x41.5x0.734	7	-40.633	3395.737	87.6	Pass
L8	39.3 - 20	Pole	TP47.91x42.681x0.768	8	-53.569	3723.735	95.0	Pass
L9	20 - 0	Pole	TP51.41x47.91x0.779	9	-62.913	4113.571	95.3	Pass
							Summary	
						Pole (L6)	99.8	Pass
						RATING =	99.8	Pass

Table 6 - Tower Component Stresses vs. Capacity - LC5

Notes	Component	Elevation (ft)	% Capacity	Pass / Fail
1	Anchor Rods	Base	103.7	Fail
1	Base Plate	Base	102.5	Fail
1	Base Foundation	Base	93.8	Pass

Structure Rating (max from all components) =	103.7%
---	---------------

Notes:

- 1) See additional documentation in "Appendix C – Additional Calculations" for calculations supporting the % capacity consumed.
- 2) Capacities up to 100% are considered acceptable based on analysis methods used.
- 3) The percent capacities shown above (excluding foundations) include the 1/3 increase in allowable stresses as allowed by TIA/EIA-222-F.

4.1) Recommendations



The tower does not have sufficient capacity to carry the existing, reserved, and proposed loads. Modifications will be required to bring the tower into compliance with the TIA-222-F standard for the proposed and existing loading. The following components require modifications:

- a) Anchor rods and Baseplate

Further engineering and detailing is required to design the necessary modifications. Foundation is sufficient.

APPENDIX A
TNXTOWER OUTPUT

Section	Length (ft)	Number of Sides	Thickness (in)	Socket Length (ft)	Top Dia (in)	Bot Dia (in)	Grade	Weight (K)
1	47.250	18	0.219	3.750	22.000	30.268	A607-65	2.9
2	13.500	18	0.250		29.174	31.536		1.1
3	10.000	18	0.394		31.536	33.286		1.4
4	26.000	18	0.718	4.750	33.286	37.836		7.0
5	8.750	18	0.783		35.570	38.045		2.7
6	20.000	18	0.785		38.045	41.500		6.6
7	20.700	18	0.734	5.750	41.500	45.167		7.0
8	25.050	18	0.768		42.681	47.910		9.3
9	20.000	18	0.779		47.910	51.410		8.2
								46.1

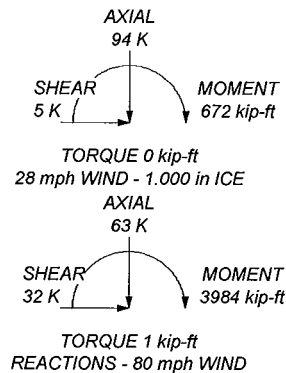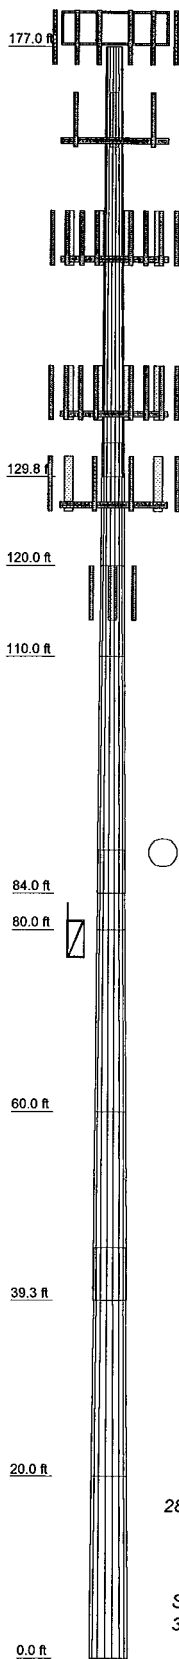

DESIGNED APPURTENANCE LOADING

TYPE	ELEVATION	TYPE	ELEVATION
(2) DB980H90E-M w/ Mount Pipe (E)	179	BXA-171085-8BF-EDIN-2 w/ Mount Pipe (E)	154
(2) DB980H90E-M w/ Mount Pipe (E)	179	BXA-171085-8BF-EDIN-2 w/ Mount Pipe (E)	154
(2) DB980H90E-M w/ Mount Pipe (E)	179	BXA-171085-8BF-EDIN-2 w/ Mount Pipe (E)	154
1900MHz RRH (65MHz) (P)	179	BXA-70063-6CF-2 w/ Mount Pipe (E)	154
1900MHz RRH (65MHz) (P)	179	BXA-70063-6CF-2 w/ Mount Pipe (E)	154
1900MHz RRH (65MHz) (P)	179	BXA-70063-6CF-2 w/ Mount Pipe (E)	154
800 EXTERNAL NOTCH FILTER (P)	179	(2) FD9R6004/2C-3L (E)	154
800 EXTERNAL NOTCH FILTER (P)	179	(2) FD9R6004/2C-3L (E)	154
800MHz RRH (P)	179	(2) FD9R6004/2C-3L (E)	154
800MHz RRH (P)	179	Platform Mount [LP 303-1] (E)	154
800MHz RRH (P)	179	(4) DB844H90 w/ Mount Pipe (E)	137
(3) ACU-A20-N (P)	179	(4) DB844H90 w/ Mount Pipe (E)	137
(3) ACU-A20-N (P)	179	Platform Mount [LP 712-1] (E)	137
(3) ACU-A20-N (P)	179	(2) AP14/17-880/1940/065D/ADT/XXP w/ Mount Pipe (E)	127
APXVSPP18-C-A20 w/ Mount Pipe (P)	179	(2) AP14/17-880/1940/065D/ADT/XXP w/ Mount Pipe (E)	127
APXVSPP18-C-A20 w/ Mount Pipe (P)	179	(2) AP14/17-880/1940/065D/ADT/XXP w/ Mount Pipe (E)	127
APXVSPP18-C-A20 w/ Mount Pipe (P)	179	(2) AP14/17-880/1940/065D/ADT/XXP w/ Mount Pipe (E)	127
Platform Mount [LP 713-1] (P)	179	(2) LGP 17201 (E)	127
RR90-17-00DP w/Mount Pipe (E)	167	(2) LGP 17201 (E)	127
RR90-17-00DP w/Mount Pipe (E)	167	(2) LGP 17201 (E)	127
(2) KRY 112 75/1 TMA (E)	167	Platform Mount [LP 303-1] (E)	127
(2) KRY 112 75/1 TMA (E)	167	APXV18-206517S-C w/ Mount Pipe (E)	117
(2) KRY 112 75/1 TMA (E)	167	APXV18-206517S-C w/ Mount Pipe (E)	117
(3) 6' x 2" Mount Pipe (E)	167	APXV18-206517S-C w/ Mount Pipe (E)	117
(3) 6' x 2" Mount Pipe (E)	167	8225 (E)	79
(3) 6' x 2" Mount Pipe (E)	167	Side Arm Mount [SO 701-1] (E)	79
(2) LPA-80063/6CF w/ Mount Pipe (E)	154		
(2) LPA-80080/6CF w/ Mount Pipe (E)	154		
(2) LPA-80080/6CF w/ Mount Pipe (E)	154		
BXA-171063-8BF-EDIN-2 w/ Mount Pipe (E)	154		

MATERIAL STRENGTH

GRADE	Fy	Fu	GRADE	Fy	Fu
A607-65	65 ksi	80 ksi	32.9 ksi	33 ksi	65 ksi
53.7 ksi	54 ksi	65 ksi	42.0 ksi	42 ksi	65 ksi
32.8 ksi	33 ksi	65 ksi	40.6 ksi	41 ksi	65 ksi
31.4 ksi	31 ksi	65 ksi	41.1 ksi	41 ksi	65 ksi

TOWER DESIGN NOTES



1. Tower is located in Litchfield County, Connecticut.
2. Tower designed for a 80 mph basic wind in accordance with the TIA/EIA-222-F Standard.
3. Tower is also designed for a 28 mph basic wind with 1.00 in ice. Ice is considered to increase in thickness with height.
4. Deflections are based upon a 50 mph wind.
5. TOWER RATING: 99.8%

B&T Engineering, Inc.
1717 S. Boulder, Suite 300
Tulsa, OK 74119
Phone: (918) 587-4630
FAX: (918) 587-4630

Job: **83609.002- SCOVILLE HILL / HARWINTON ROD, CT (BU# 87637)**
Project: **177' Summit MP/ App ID: 151585; Rev: 0**
Client: **Crown Castle** Drawn by: **skadam** App'd:
Code: **TIA/EIA-222-F** Date: **06/12/12** Scale: **NTS**
Path: **Dwg No. E-1**

—— Vx - - - - Vz

—— Mx - - - - Mz

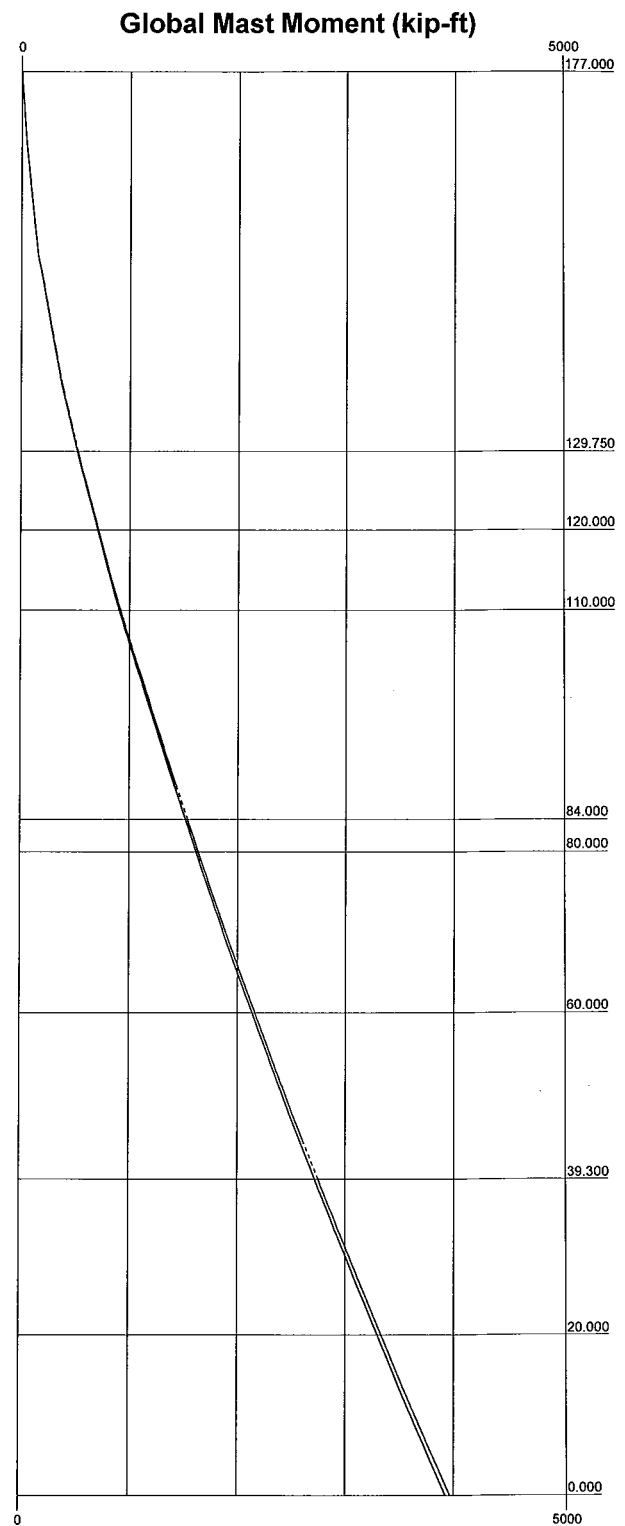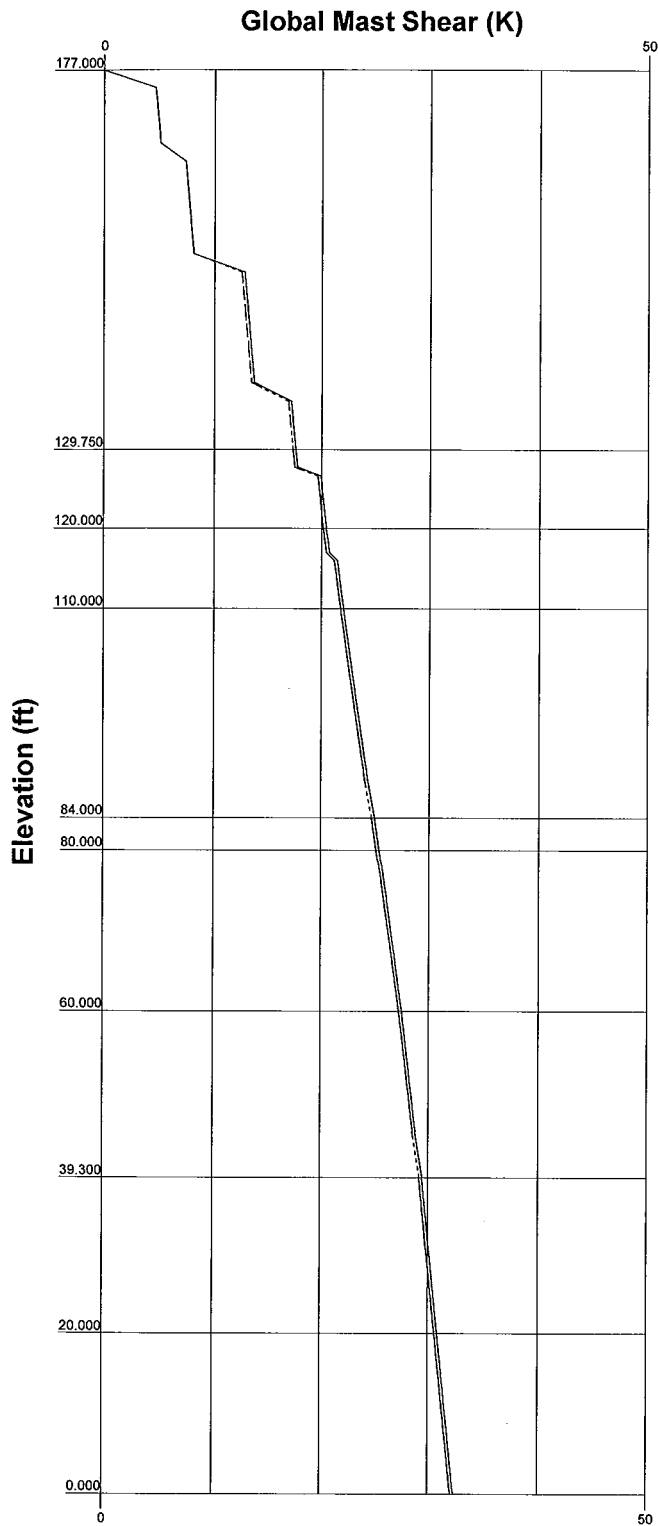

B&T Engineering, Inc.

1717 S. Boulder, Suite 300

Tulsa, OK 74119

Phone: (918) 587-4630

FAX: (918) 587-4630

Job: **83609.002- SCOVILLE HILL / HARWINTON ROD, CT (BU# 87637)**

Project: **177' Summit MP/ App ID: 151585; Rev: 0**

Client: **Crown Castle**

Drawn by: **skadam**

App'd:

Code: **TIA/EIA-222-F**


Date: **06/12/12**

Scale: **NTS**

Path:

Dwg No. **E-4**

B&T Engineering/Crown Castle/83609.002- SCOVILLE HILL / HARWINTON ROD, CT (BU# 87637)

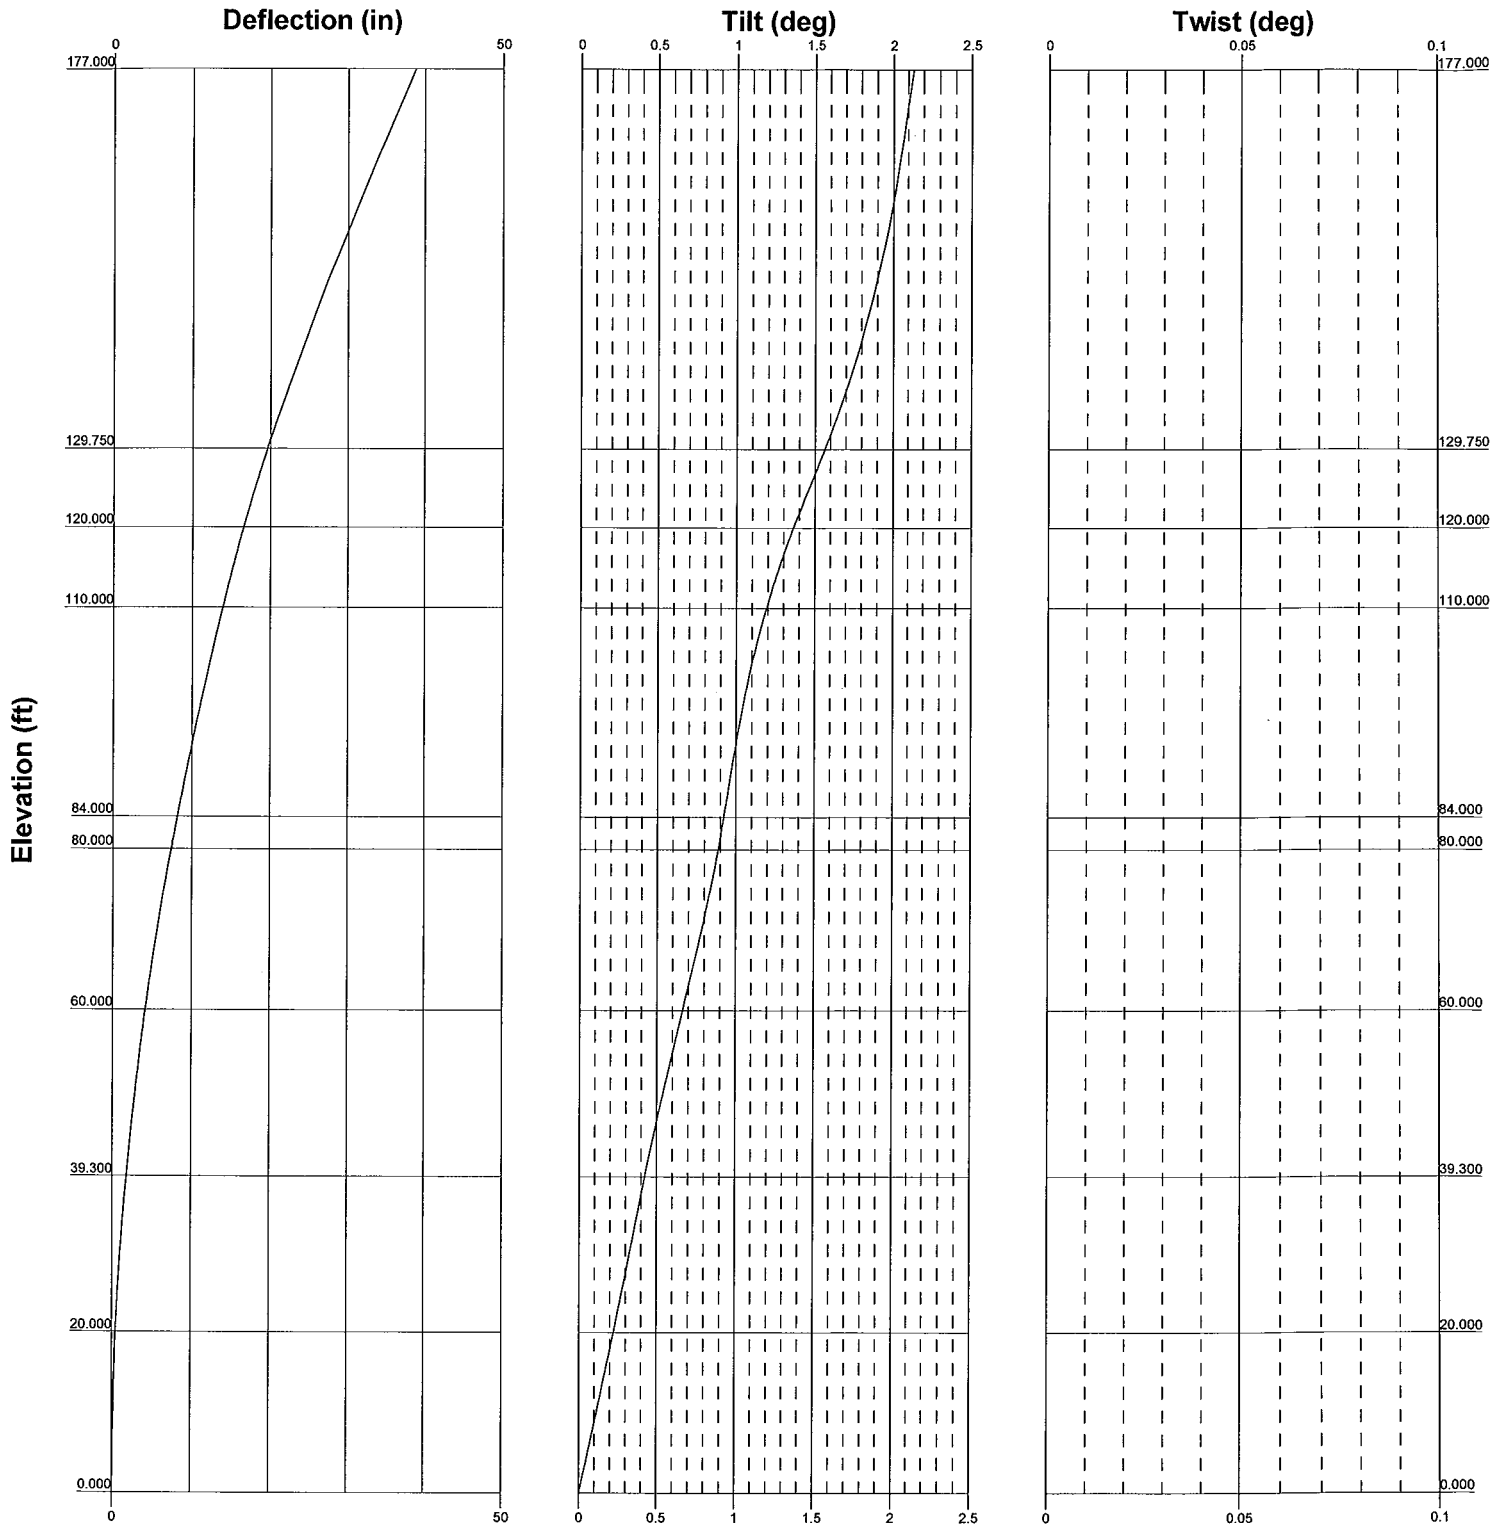

B&T Engineering, Inc.

1717 S. Boulder, Suite 300

Tulsa, OK 74119

Phone: (918) 587-4630

FAX: (918) 587-4630

Job: **83609.002- SCOVILLE HILL / HARWINTON ROD, CT (BU# 87637)**

Project: **177' Summit MP/ App ID: 151585; Rev: 0**

Client: Crown Castle

Drawn by: skadam

App'd:

Code: TIA/EIA-222-F

Date: 06/12/12

Scale: NTS

Path:

Dwg No. E-5

Feedline Distribution Chart

0' - 177'

Round


Flat

App In Face

App Out Face

Truss Leg

Elevation (ft)

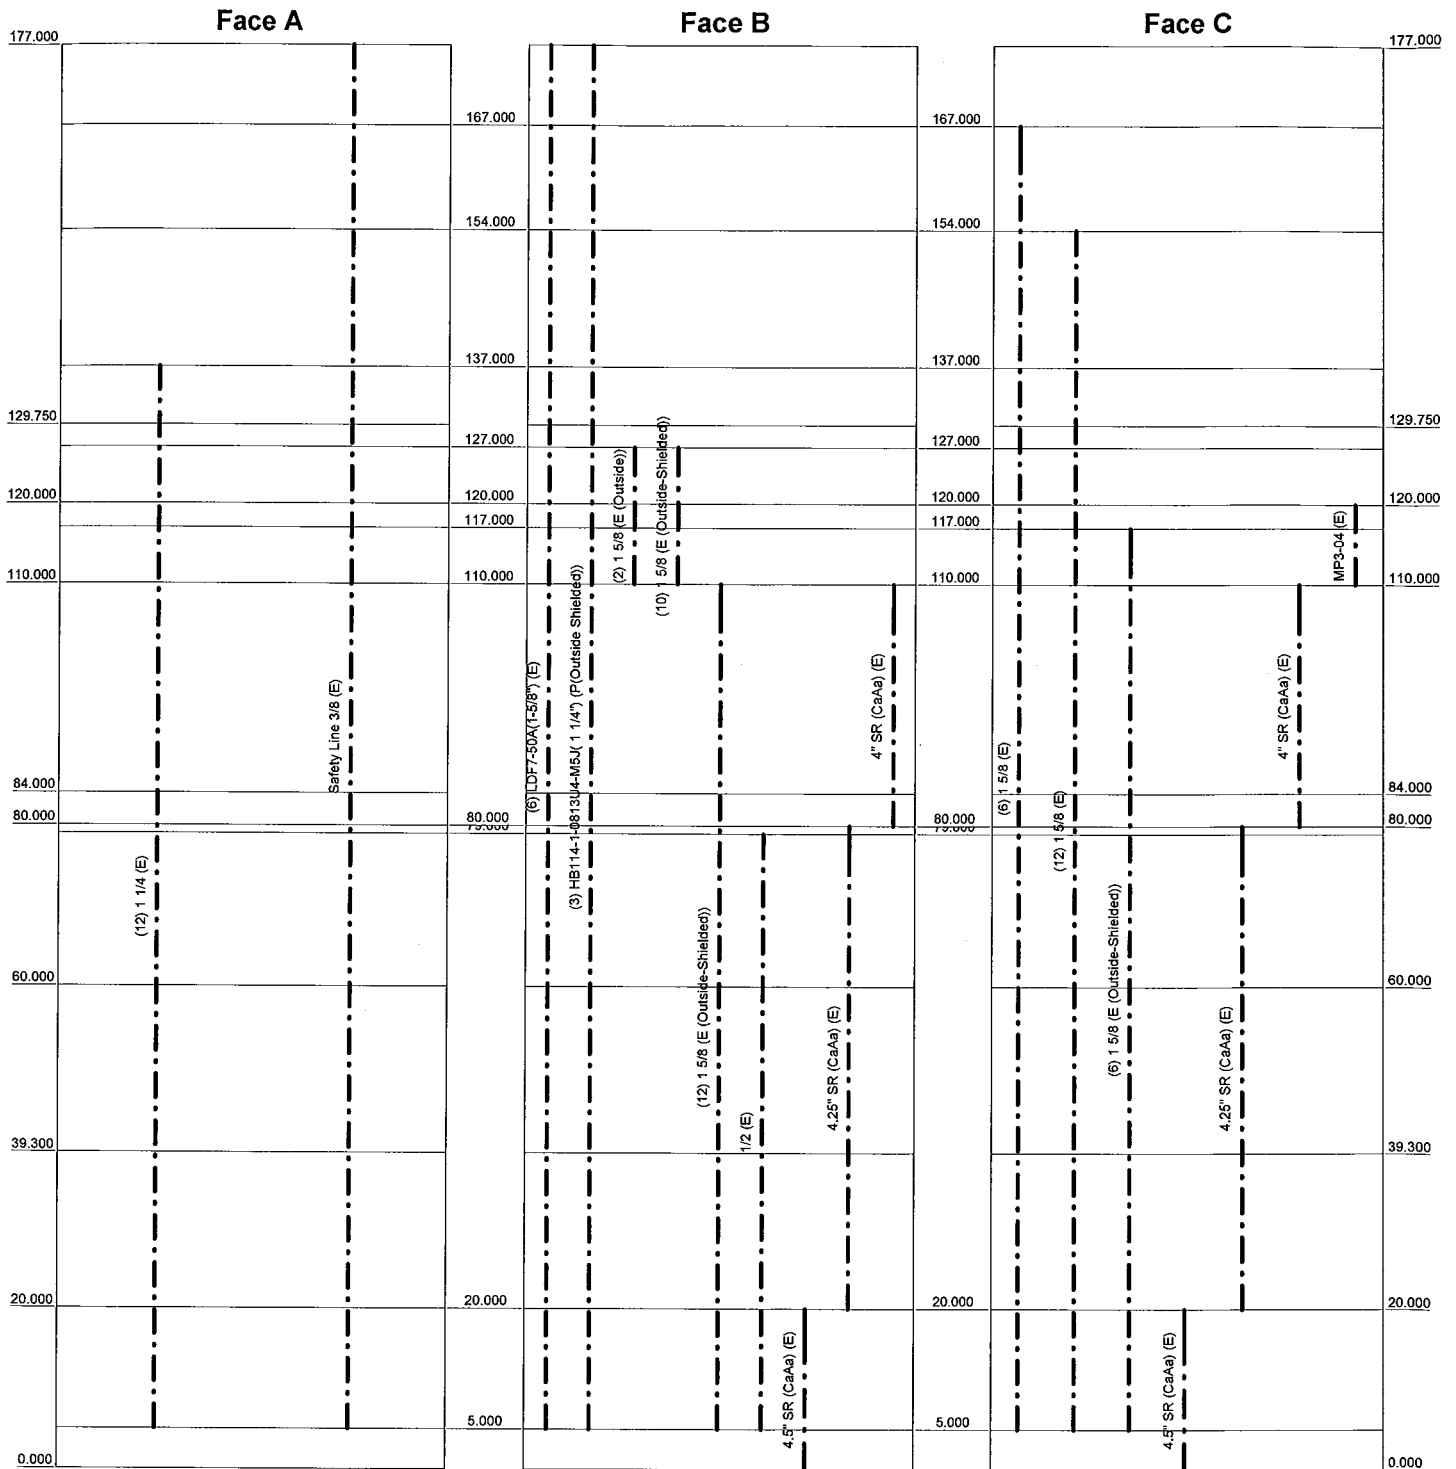

B&T Engineering, Inc.

1717 S. Boulder, Suite 300

Tulsa, OK 74119

Phone: (918) 587-4630

FAX: (918) 587-4630

Job: **83609.002- SCOVILLE HILL / HARWINTON ROD, CT (BU# 87637)**

Project: **177' Summit MP/ App ID: 151585; Rev: 0**

Client: **Crown Castle**

Drawn by: **skadam**

App'd:

Code: **TIA/EIA-222-F**

Date: **06/12/12**

Scale: **NTS**

Path:

Dwg No. **E-7**

B&T Engineering, Inc. 1717 S. Boulder, Suite 300, Tulsa, OK 74119. Phone: (918) 587-4630. Fax: (918) 587-4630. Email: info@bt-engineering.com

tnxTower B&T Engineering, Inc. 1717 S.Boulder, Suite 300 Tulsa, OK 74119 Phone: (918) 587-4630 FAX: (918) 587-4630	Job 83609.002- SCOVILLE HILL / HARWINTON ROD, CT (BU# 876376)	Page 1 of 19
	Project 177' Summit MP/ App ID: 151585; Rev: 0	Date 16:59:32 06/12/12
	Client Crown Castle	Designed by skadam

Tower Input Data

There is a pole section.

This tower is designed using the TIA/EIA-222-F standard.

The following design criteria apply:

Tower is located in Litchfield County, Connecticut.

Basic wind speed of 80 mph.

Nominal ice thickness of 1.000 in.

Ice thickness is considered to increase with height.

Ice density of 56.000 pcf.

A wind speed of 28 mph is used in combination with ice.

Temperature drop of 50.000 °F.

Deflections calculated using a wind speed of 50 mph.

A non-linear (P-delta) analysis was used.

Pressures are calculated at each section.

Stress ratio used in pole design is 1.333.

Local bending stresses due to climbing loads, feedline supports, and appurtenance mounts are not considered.

Tapered Pole Section Geometry

Section	Elevation ft	Section Length ft	Splice Length ft	Number of Sides	Top Diameter in	Bottom Diameter in	Wall Thickness in	Bend Radius in	Pole Grade
L1	177.000-129.750	47.250	3.750	18	22.000	30.268	0.219	0.875	A607-65 (65 ksi)
L2	129.750-120.000	13.500	0.000	18	29.174	31.536	0.250	1.000	A607-65 (65 ksi)
L3	120.000-110.000	10.000	0.000	18	31.536	33.286	0.394	1.574	53.7 ksi (54 ksi)
L4	110.000-84.000	26.000	4.750	18	33.286	37.836	0.718	2.870	32.8 ksi (33 ksi)
L5	84.000-80.000	8.750	0.000	18	35.570	38.045	0.783	3.131	31.4 ksi (31 ksi)
L6	80.000-60.000	20.000	0.000	18	38.045	41.500	0.785	3.138	32.9 ksi (33 ksi)
L7	60.000-39.300	20.700	5.750	18	41.500	45.167	0.734	2.934	42.0 ksi (42 ksi)
L8	39.300-20.000	25.050	0.000	18	42.681	47.910	0.768	3.073	40.6 ksi (41 ksi)
L9	20.000-0.000	20.000		18	47.910	51.410	0.779	3.115	41.1 ksi (41 ksi)

Tapered Pole Properties

Section	Tip Dia. in	Area in ²	I in ⁴	r in	C in	I/C in ³	J in ⁴	I/Q in ²	w in	w/t
L1	22.339	15.126	906.645	7.732	11.176	81.124	1814.482	7.565	3.487	15.937
	30.735	20.868	2380.622	10.667	15.376	154.826	4764.376	10.436	4.942	22.587
L2	30.290	22.951	2425.878	10.268	14.820	163.684	4854.947	11.478	4.695	18.779
	32.022	24.825	3069.973	11.107	16.020	191.630	6143.985	12.415	5.110	20.441

tnxTower B & T Engineering, Inc. 1717 S. Boulder, Suite 300 Tulsa, OK 74119 Phone: (918) 587-4630 FAX: (918) 587-4630	Job 83609.002- SCOVILLE HILL / HARWINTON ROD, CT (BU# 876376)	Page 2 of 19
	Project 177' Summit MP/ App ID: 151585; Rev: 0	Date 16:59:32 06/12/12
	Client Crown Castle	Designed by skadam

Section	Tip Dia. in	Area in ²	I in ⁴	r in	C in	I/C in ³	J in ⁴	I/Q in ²	w in	w/t
L3	32.022	38.906	4767.116	11.056	16.020	297.567	9540.504	19.457	4.858	12.341
	33.799	41.092	5616.764	11.677	16.909	332.170	11240.918	20.550	5.166	13.124
L4	33.799	74.170	9939.386	11.562	16.909	587.806	19891.850	37.092	4.596	6.405
	38.420	84.532	14714.230	13.177	19.221	765.541	29447.821	42.274	5.396	7.521
L5	37.483	86.421	13212.728	12.349	18.069	731.220	26442.843	43.219	4.883	6.238
	38.632	92.570	16238.604	13.228	19.327	840.209	32498.574	46.294	5.318	6.795
L6	38.632	92.790	16275.533	13.227	19.327	842.120	32572.481	46.404	5.315	6.774
	42.140	101.394	21235.808	14.454	21.082	1007.296	42499.559	50.707	5.923	7.549
L7	42.140	94.922	19930.160	14.472	21.082	945.364	39886.544	47.470	6.013	8.196
	45.864	103.461	25806.692	15.774	22.945	1124.728	51647.341	51.740	6.658	9.076
L8	44.558	102.208	22683.914	14.879	21.682	1046.207	45397.677	51.114	6.160	8.017
	48.649	114.959	32276.834	16.735	24.338	1326.176	64596.138	57.490	7.080	9.215
L9	48.649	116.489	32692.099	16.732	24.338	1343.238	65427.215	58.256	7.062	9.069
	52.203	125.140	40529.550	17.974	26.116	1551.888	81112.430	62.582	7.678	9.86

Tower Elevation	Gusset Area (per face)	Gusset Thickness	Gusset Grade	Adjust. Factor A _f	Adjust. Factor A _r	Weight Mult.	Double Angle Stitch Bolt Spacing Diagonals in	Double Angle Stitch Bolt Spacing Horizontals in
ft	ft ²	in						
L1 177.000-129.7				1	1	1		
50 L2 129.750-120.0				1	1	1		
00 L3 120.000-110.0				1	1	1		
00 L4 110.000-84.00				1	1	1		
0 L5 84.000-80.000				1	1	1		
L6 80.000-60.000				1	1	1		
L7 60.000-39.300				1	1	1		
L8 39.300-20.000				1	1	1		
L9 20.000-0.000				1	1	1		

Feed Line/Linear Appurtenances - Entered As Area

Description	Face or Leg	Allow Shield	Component Type	Placement ft	Total Number		C _A A _A ft ² /ft	Weight klf
LDF7-50A(1-5/8") (E)	B	No	Inside Pole	177.000 - 5.000	6	No Ice	0.000	0.001
						1/2" Ice	0.000	0.001
						1" Ice	0.000	0.001
						2" Ice	0.000	0.001
						4" Ice	0.000	0.001
HB114-1-0813U4-M5J(1 1/4") (P(Outside Shielded))	B	No	CaAa (Out Of Face)	177.000 - 5.000	3	No Ice	0.000	0.001
						1/2" Ice	0.000	0.002
						1" Ice	0.000	0.004
						2" Ice	0.000	0.010

tnxTower B&T Engineering, Inc. 1717 S.Boulder, Suite 300 Tulsa, OK 74119 Phone: (918) 587-4630 FAX: (918) 587-4630	Job 83609.002- SCOVILLE HILL / HARWINTON ROD, CT (BU# 876376)	Page 3 of 19
	Project 177' Summit MP/ App ID: 151585; Rev: 0	Date 16:59:32 06/12/12
	Client Crown Castle	Designed by skadam

Description	Face or Leg	Allow Shield	Component Type	Placement ft	Total Number		C _A A _A ft ² /ft	Weight klf
****						4" Ice	0.000	0.028
1 5/8 (E)	C	No	Inside Pole	167.000 - 5.000	6	No Ice	0.000	0.001
						1/2" Ice	0.000	0.001
						1" Ice	0.000	0.001
						2" Ice	0.000	0.001
						4" Ice	0.000	0.001

1 5/8 (E)	C	No	Inside Pole	154.000 - 5.000	12	No Ice	0.000	0.001
						1/2" Ice	0.000	0.001
						1" Ice	0.000	0.001
						2" Ice	0.000	0.001
						4" Ice	0.000	0.001

1 1/4 (E)	A	No	Inside Pole	137.000 - 5.000	12	No Ice	0.000	0.001
						1/2" Ice	0.000	0.001
						1" Ice	0.000	0.001
						2" Ice	0.000	0.001
						4" Ice	0.000	0.001

1 5/8 (E (Outside))	B	No	CaAa (Out Of Face)	127.000 - 110.000	2	No Ice	0.198	0.001
						1/2" Ice	0.298	0.003
						1" Ice	0.398	0.005
						2" Ice	0.598	0.011
						4" Ice	0.998	0.030
1 5/8 (E (Outside-Shielded))	B	No	CaAa (Out Of Face)	127.000 - 110.000	10	No Ice	0.000	0.001
						1/2" Ice	0.000	0.003
						1" Ice	0.000	0.005
						2" Ice	0.000	0.011
						4" Ice	0.000	0.030
1 5/8 (E (Outside-Shielded))	B	No	CaAa (Out Of Face)	110.000 - 5.000	12	No Ice	0.000	0.001
						1/2" Ice	0.000	0.003
						1" Ice	0.000	0.005
						2" Ice	0.000	0.011
						4" Ice	0.000	0.030

1 5/8 (E (Outside-Shielded))	C	No	CaAa (Out Of Face)	117.000 - 5.000	6	No Ice	0.000	0.001
						1/2" Ice	0.000	0.003
						1" Ice	0.000	0.005
						2" Ice	0.000	0.011
						4" Ice	0.000	0.030

1/2 (E)	B	No	Inside Pole	79.000 - 5.000	1	No Ice	0.000	0.000
						1/2" Ice	0.000	0.000
						1" Ice	0.000	0.000
						2" Ice	0.000	0.000
						4" Ice	0.000	0.000

Safety Line 3/8 (E)	A	No	Inside Pole	177.000 - 5.000	1	No Ice	0.000	0.000
						1/2" Ice	0.000	0.000
						1" Ice	0.000	0.000
						2" Ice	0.000	0.000
						4" Ice	0.000	0.000

4.5" SR (CaAa) (E)	C	No	CaAa (Out Of Face)	20.000 - 0.000	1	No Ice	0.450	0.000
						1/2" Ice	0.550	0.000
						1" Ice	0.650	0.000
						2" Ice	0.850	0.000
						4" Ice	1.250	0.000
4.5" SR (CaAa) (E)	B	No	CaAa (Out Of Face)	20.000 - 0.000	1	No Ice	0.450	0.000
						1/2" Ice	0.550	0.000

tnxTower B&T Engineering, Inc. 1717 S.Boulder, Suite 300 Tulsa, OK 74119 Phone: (918) 587-4630 FAX: (918) 587-4630	Job 83609.002- SCOVILLE HILL / HARWINTON ROD, CT (BU# 876376)	Page 4 of 19
	Project 177' Summit MP/ App ID: 151585; Rev: 0	Date 16:59:32 06/12/12
	Client Crown Castle	Designed by skadam

Description	Face or Leg	Allow Shield	Component Type	Placement ft	Total Number		C _{AA} ft ² /ft	Weight klf
4.25" SR (CaAa) (E)	C	No	CaAa (Out Of Face)	80.000 - 20.000	1	1" Ice	0.650	0.000
						2" Ice	0.850	0.000
						4" Ice	1.250	0.000
						No Ice	0.425	0.000
						1/2" Ice	0.525	0.000
						1" Ice	0.625	0.000
4.25" SR (CaAa) (E)	B	No	CaAa (Out Of Face)	80.000 - 20.000	1	2" Ice	0.825	0.000
						4" Ice	1.225	0.000
						No Ice	0.425	0.000
						1/2" Ice	0.525	0.000
						1" Ice	0.625	0.000
						2" Ice	0.825	0.000
4" SR (CaAa) (E)	C	No	CaAa (Out Of Face)	110.000 - 80.000	1	4" Ice	1.225	0.000
						No Ice	0.400	0.000
						1/2" Ice	0.500	0.000
						1" Ice	0.600	0.000
						2" Ice	0.800	0.000
						4" Ice	1.200	0.000
4" SR (CaAa) (E)	B	No	CaAa (Out Of Face)	110.000 - 80.000	1	No Ice	0.400	0.000
						1/2" Ice	0.500	0.000
						1" Ice	0.600	0.000
						2" Ice	0.800	0.000
						4" Ice	1.200	0.000
						No Ice	0.268	0.014
MP3-04 (E)	C	No	CaAa (Out Of Face)	120.000 - 110.000	1	1/2" Ice	0.352	0.016
						1" Ice	0.435	0.018
						2" Ice	0.602	0.022
						4" Ice	0.935	0.036

Feed Line/Linear Appurtenances Section Areas

Tower Section	Tower Elevation ft	Face	A _R ft ²	A _F ft ²	C _{AA} In Face ft ²	C _{AA} Out Face ft ²	Weight K
L1	177.000-129.750	A	0.000	0.000	0.000	0.000	0.068
		B	0.000	0.000	0.000	0.000	0.403
		C	0.000	0.000	0.000	0.000	0.535
L2	129.750-120.000	A	0.000	0.000	0.000	0.000	0.079
		B	0.000	0.000	0.000	2.772	0.170
		C	0.000	0.000	0.000	0.000	0.183
L3	120.000-110.000	A	0.000	0.000	0.000	0.000	0.081
		B	0.000	0.000	0.000	3.960	0.210
		C	0.000	0.000	0.000	2.683	0.372
L4	110.000-84.000	A	0.000	0.000	0.000	0.000	0.212
		B	0.000	0.000	0.000	10.400	0.546
		C	0.000	0.000	0.000	10.400	0.649
L5	84.000-80.000	A	0.000	0.000	0.000	0.000	0.033
		B	0.000	0.000	0.000	1.600	0.084
		C	0.000	0.000	0.000	1.600	0.100
L6	80.000-60.000	A	0.000	0.000	0.000	0.000	0.163
		B	0.000	0.000	0.000	8.500	0.425
		C	0.000	0.000	0.000	8.500	0.499
L7	60.000-39.300	A	0.000	0.000	0.000	0.000	0.168
		B	0.000	0.000	0.000	8.798	0.440
		C	0.000	0.000	0.000	8.798	0.517
L8	39.300-20.000	A	0.000	0.000	0.000	0.000	0.157
		B	0.000	0.000	0.000	8.203	0.410
		C	0.000	0.000	0.000	8.203	0.482

tnxTower B&T Engineering, Inc. 1717 S.Boulder, Suite 300 Tulsa, OK 74119 Phone: (918) 587-4630 FAX: (918) 587-4630	Job 83609.002- SCOVILLE HILL / HARWINTON ROD, CT (BU# 876376)	Page 5 of 19
	Project 177' Summit MP/ App ID: 151585; Rev: 0	Date 16:59:32 06/12/12
	Client Crown Castle	Designed by skadam

Tower Section	Tower Elevation ft	Face	A_R ft ²	A_F ft ²	$C_A A_A$ In Face ft ²	$C_A A_A$ Out Face ft ²	Weight K
L9	20.000-0.000	A	0.000	0.000	0.000	0.000	0.122
		B	0.000	0.000	0.000	9.000	0.319
		C	0.000	0.000	0.000	9.000	0.374

Feed Line/Linear Appurtenances Section Areas - With Ice

Tower Section	Tower Elevation ft	Face or Leg	Ice Thickness in	A_R ft ²	A_F ft ²	$C_A A_A$ In Face ft ²	$C_A A_A$ Out Face ft ²	Weight K
L1	177.000-129.750	A	1.202	0.000	0.000	0.000	0.000	0.068
		B		0.000	0.000	0.000	0.000	1.001
		C		0.000	0.000	0.000	0.000	0.535
L2	129.750-120.000	A	1.173	0.000	0.000	0.000	0.000	0.079
		B		0.000	0.000	0.000	6.136	0.703
		C		0.000	0.000	0.000	0.000	0.183
L3	120.000-110.000	A	1.162	0.000	0.000	0.000	0.000	0.081
		B		0.000	0.000	0.000	8.606	0.885
		C		0.000	0.000	0.000	4.619	0.609
L4	110.000-84.000	A	1.138	0.000	0.000	0.000	0.000	0.212
		B		0.000	0.000	0.000	16.316	2.245
		C		0.000	0.000	0.000	16.316	1.348
L5	84.000-80.000	A	1.115	0.000	0.000	0.000	0.000	0.033
		B		0.000	0.000	0.000	2.510	0.345
		C		0.000	0.000	0.000	2.510	0.207
L6	80.000-60.000	A	1.094	0.000	0.000	0.000	0.000	0.163
		B		0.000	0.000	0.000	12.877	1.654
		C		0.000	0.000	0.000	12.877	1.005
L7	60.000-39.300	A	1.050	0.000	0.000	0.000	0.000	0.168
		B		0.000	0.000	0.000	13.144	1.630
		C		0.000	0.000	0.000	13.144	1.007
L8	39.300-20.000	A	1.000	0.000	0.000	0.000	0.000	0.157
		B		0.000	0.000	0.000	12.255	1.519
		C		0.000	0.000	0.000	12.255	0.938
L9	20.000-0.000	A	1.000	0.000	0.000	0.000	0.000	0.122
		B		0.000	0.000	0.000	13.000	1.114
		C		0.000	0.000	0.000	13.000	0.702

Feed Line Center of Pressure

Section	Elevation ft	CP_X in	CP_Z in	CP_X Ice in	CP_Z Ice in
L1	177.000-129.750	0.000	0.000	0.000	0.000
L2	129.750-120.000	0.335	0.193	0.622	0.359
L3	120.000-110.000	0.133	0.400	0.332	0.635
L4	110.000-84.000	0.000	0.472	0.000	0.633
L5	84.000-80.000	0.000	0.478	0.000	0.644
L6	80.000-60.000	0.000	0.507	0.000	0.669
L7	60.000-39.300	0.000	0.516	0.000	0.680
L8	39.300-20.000	0.000	0.522	0.000	0.691
L9	20.000-0.000	0.000	0.554	0.000	0.720

tnxTower B&T Engineering, Inc. 1717 S.Boulder, Suite 300 Tulsa, OK 74119 Phone: (918) 587-4630 FAX: (918) 587-4630	Job 83609.002- SCOVILLE HILL / HARWINTON ROD, CT (BU# 876376)	Page 6 of 19
	Project 177' Summit MP/ App ID: 151585; Rev: 0	Date 16:59:32 06/12/12
	Client Crown Castle	Designed by skadam

Discrete Tower Loads

Description	Face or Leg	Offset Type	Offsets: Horz Lateral Vert ft ft ft	Azimuth Adjustment °	Placement ft		C _A A _A Front ft ²	C _A A _A Side ft ²	Weight K
(2) DB980H90E-M w/ Mount Pipe (E)	C	From Leg	4.000 0.000 -1.000	0.000	179.000	No Ice 1/2" Ice 1" Ice 2" Ice 4" Ice	4.036 4.499 4.947 5.870 8.046	3.619 4.481 5.219 6.744 9.995	0.030 0.064 0.107 0.216 0.549
(2) DB980H90E-M w/ Mount Pipe (E)	B	From Leg	4.000 0.000 -1.000	0.000	179.000	No Ice 1/2" Ice 1" Ice 2" Ice 4" Ice	4.036 4.499 4.947 5.870 8.046	3.619 4.481 5.219 6.744 9.995	0.030 0.064 0.107 0.216 0.549
(2) DB980H90E-M w/ Mount Pipe (E)	A	From Leg	4.000 0.000 -1.000	0.000	179.000	No Ice 1/2" Ice 1" Ice 2" Ice 4" Ice	4.036 4.499 4.947 5.870 8.046	3.619 4.481 5.219 6.744 9.995	0.030 0.064 0.107 0.216 0.549
1900MHz RRH (65MHz) (P)	C	From Leg	4.000 0.000 -2.000	0.000	179.000	No Ice 1/2" Ice 1" Ice 2" Ice 4" Ice	2.698 2.936 3.183 3.703 4.846	2.771 3.011 3.260 3.784 4.935	0.060 0.084 0.111 0.176 0.354
1900MHz RRH (65MHz) (P)	B	From Leg	4.000 0.000 -2.000	0.000	179.000	No Ice 1/2" Ice 1" Ice 2" Ice 4" Ice	2.698 2.936 3.183 3.703 4.846	2.771 3.011 3.260 3.784 4.935	0.060 0.084 0.111 0.176 0.354
1900MHz RRH (65MHz) (P)	A	From Leg	4.000 0.000 -2.000	0.000	179.000	No Ice 1/2" Ice 1" Ice 2" Ice 4" Ice	2.698 2.936 3.183 3.703 4.846	2.771 3.011 3.260 3.784 4.935	0.060 0.084 0.111 0.176 0.354
800 EXTERNAL NOTCH FILTER (P)	C	From Leg	4.000 0.000 -2.000	0.000	179.000	No Ice 1/2" Ice 1" Ice 2" Ice 4" Ice	0.770 0.890 1.018 1.301 1.970	0.375 0.465 0.563 0.787 1.337	0.011 0.017 0.024 0.045 0.114
800 EXTERNAL NOTCH FILTER (P)	B	From Leg	4.000 0.000 -2.000	0.000	179.000	No Ice 1/2" Ice 1" Ice 2" Ice 4" Ice	0.770 0.890 1.018 1.301 1.970	0.375 0.465 0.563 0.787 1.337	0.011 0.017 0.024 0.045 0.114
800 EXTERNAL NOTCH FILTER (P)	A	From Leg	4.000 0.000 -2.000	0.000	179.000	No Ice 1/2" Ice 1" Ice 2" Ice 4" Ice	0.770 0.890 1.018 1.301 1.970	0.375 0.465 0.563 0.787 1.337	0.011 0.017 0.024 0.045 0.114
800MHZ RRH (P)	C	From Leg	4.000 0.000 -2.000	0.000	179.000	No Ice 1/2" Ice 1" Ice 2" Ice 4" Ice	2.490 2.706 2.931 3.407 4.462	2.068 2.271 2.481 2.928 3.927	0.053 0.074 0.098 0.157 0.318
800MHZ RRH (P)	B	From Leg	4.000 0.000	0.000	179.000	No Ice 1/2" Ice	2.490 2.706	2.068 2.271	0.053 0.074

tnxTower B&T Engineering, Inc. 1717 S.Boulder, Suite 300 Tulsa, OK 74119 Phone: (918) 587-4630 FAX: (918) 587-4630	Job 83609.002- SCOVILLE HILL / HARWINTON ROD, CT (BU# 876376)	Page 7 of 19
	Project 177' Summit MP/ App ID: 151585; Rev: 0	Date 16:59:32 06/12/12
	Client Crown Castle	Designed by skadam

Description	Face or Leg	Offset Type	Offsets: Horz Lateral Vert ft ft ft	Azimuth Adjustment °	Placement ft	C _{AA} Front ft ²	C _{AA} Side ft ²	Weight K
800MHZ RRH (P)	A	From Leg	-2.000	0.000	179.000	1" Ice	2.931	0.098
						2" Ice	3.407	0.157
						4" Ice	4.462	0.318
			4.000			No Ice	2.490	0.053
			0.000			1/2" Ice	2.706	0.074
			-2.000			1" Ice	2.931	0.098
(3) ACU-A20-N (P)	C	From Leg		0.000	179.000	2" Ice	3.407	0.157
						4" Ice	4.462	0.318
			4.000			No Ice	0.078	0.001
			0.000			1/2" Ice	0.121	0.002
			-2.000			1" Ice	0.173	0.004
						2" Ice	0.302	0.012
(3) ACU-A20-N (P)	B	From Leg		0.000	179.000	4" Ice	0.665	0.045
			4.000			No Ice	0.078	0.001
			0.000			1/2" Ice	0.121	0.002
			-2.000			1" Ice	0.173	0.004
						2" Ice	0.302	0.012
						4" Ice	0.665	0.045
(3) ACU-A20-N (P)	A	From Leg		0.000	179.000	No Ice	0.078	0.001
			4.000			1/2" Ice	0.121	0.002
			0.000			1" Ice	0.173	0.004
			-2.000			2" Ice	0.302	0.012
						4" Ice	0.665	0.045
						No Ice	0.078	0.001
APXVSPP18-C-A20 w/ Mount Pipe (P)	C	From Leg		0.000	179.000	1/2" Ice	0.121	0.002
			4.000			1" Ice	0.173	0.004
			0.000			2" Ice	0.302	0.012
			-2.000			4" Ice	0.665	0.045
						No Ice	8.498	0.083
						1/2" Ice	9.149	0.148
APXVSPP18-C-A20 w/ Mount Pipe (P)	B	From Leg		0.000	179.000	1" Ice	9.767	0.225
			4.000			2" Ice	11.031	0.406
			0.000			4" Ice	13.679	0.909
			-2.000			No Ice	8.498	0.083
						1/2" Ice	9.149	0.148
						1" Ice	9.767	0.225
APXVSPP18-C-A20 w/ Mount Pipe (P)	A	From Leg		0.000	179.000	2" Ice	11.031	0.406
			4.000			4" Ice	13.679	0.909
			0.000			No Ice	8.498	0.083
			-2.000			1/2" Ice	9.149	0.148
						1" Ice	9.767	0.225
						2" Ice	11.031	0.406
Platform Mount [LP 713-1] (P)	C	None		0.000	179.000	4" Ice	13.679	0.909
						No Ice	31.270	1.510
						1/2" Ice	39.680	1.929
						1" Ice	48.090	2.348
						2" Ice	64.910	3.186
						4" Ice	98.550	4.862

RR90-17-00DP w/Mount Pipe (E)	C	From Leg		0.000	167.000	No Ice	4.672	0.035
			4.000			1/2" Ice	5.202	0.071
			0.000			1" Ice	5.712	0.117
			2.000			2" Ice	6.764	0.229
						4" Ice	8.996	0.569
						No Ice	4.672	0.035
RR90-17-00DP w/Mount Pipe (E)	B	From Leg		0.000	167.000	1/2" Ice	5.202	0.071
			4.000			1" Ice	5.712	0.117
			0.000			2" Ice	6.764	0.229
			2.000			4" Ice	8.996	0.569
						No Ice	4.672	0.035
						1/2" Ice	5.202	0.071
RR90-17-00DP w/Mount Pipe (E)	A	From Leg		0.000	167.000	1" Ice	5.712	0.117
			4.000			No Ice	4.672	0.035
			0.000			1/2" Ice	5.202	0.071
			2.000			1" Ice	5.712	0.117

tnxTower B&T Engineering, Inc. 1717 S.Boulder, Suite 300 Tulsa, OK 74119 Phone: (918) 587-4630 FAX: (918) 587-4630	Job	Page
	83609.002- SCOVILLE HILL / HARWINTON ROD, CT (BU# 876376)	8 of 19
	Project 177' Summit MP/ App ID: 151585; Rev: 0	Date 16:59:32 06/12/12
	Client Crown Castle	Designed by skadam

Description	Face or Leg	Offset Type	Offsets: Horz Lateral Vert ft ft ft	Azimuth Adjustment °	Placement ft		C _A A _A Front ft ²	C _A A _A Side ft ²	Weight K
(2) KRY 112 75/I TMA (E)	C	From Leg	4.000 0.000 2.000	0.000	167.000	2" Ice	6.764	6.431	0.229
						4" Ice	8.996	9.590	0.569
						No Ice	1.983	0.942	0.030
						1/2" Ice	2.176	1.094	0.043
						1" Ice	2.377	1.254	0.059
(2) KRY 112 75/I TMA (E)	B	From Leg	4.000 0.000 2.000	0.000	167.000	2" Ice	2.804	1.600	0.098
						4" Ice	3.764	2.396	0.214
						No Ice	1.983	0.942	0.030
						1/2" Ice	2.176	1.094	0.043
						1" Ice	2.377	1.254	0.059
(2) KRY 112 75/I TMA (E)	A	From Leg	4.000 0.000 2.000	0.000	167.000	2" Ice	2.804	1.600	0.098
						4" Ice	3.764	2.396	0.214
						No Ice	1.983	0.942	0.030
						1/2" Ice	2.176	1.094	0.043
						1" Ice	2.377	1.254	0.059
T-Arm Mount [TA 602-3] (E)	C	None		0.000	167.000	2" Ice	2.804	1.600	0.098
						4" Ice	3.764	2.396	0.214
						No Ice	11.590	11.590	0.774
						1/2" Ice	15.440	15.440	0.990
						1" Ice	19.290	19.290	1.206
(3) 6' x 2" Mount Pipe (E)	C	From Leg	4.000 0.000 0.000	0.000	167.000	2" Ice	26.990	26.990	1.639
						4" Ice	42.390	42.390	2.503
						No Ice	1.425	1.425	0.022
						1/2" Ice	1.925	1.925	0.033
						1" Ice	2.294	2.294	0.048
(3) 6' x 2" Mount Pipe (E)	B	From Leg	4.000 0.000 0.000	0.000	167.000	2" Ice	3.060	3.060	0.090
						4" Ice	4.702	4.702	0.231
						No Ice	1.425	1.425	0.022
						1/2" Ice	1.925	1.925	0.033
						1" Ice	2.294	2.294	0.048
(3) 6' x 2" Mount Pipe (E)	A	From Leg	4.000 0.000 0.000	0.000	167.000	2" Ice	3.060	3.060	0.090
						4" Ice	4.702	4.702	0.231
						No Ice	1.425	1.425	0.022
						1/2" Ice	1.925	1.925	0.033
						1" Ice	2.294	2.294	0.048
****						2" Ice	3.060	3.060	0.090
(2) LPA-80063/6CF w/ Mount Pipe (E)	C	From Leg	4.000 0.000 2.000	0.000	154.000	4" Ice	4.702	4.702	0.231
						No Ice	10.577	10.671	0.052
						1/2" Ice	11.241	11.932	0.142
						1" Ice	11.872	12.911	0.244
						2" Ice	13.163	14.921	0.476
(2) LPA-80080/6CF w/ Mount Pipe (E)	B	From Leg	4.000 0.000 2.000	0.000	154.000	4" Ice	15.866	19.158	1.088
						No Ice	4.564	10.728	0.046
						1/2" Ice	5.105	11.990	0.110
						1" Ice	5.612	12.968	0.185
						2" Ice	6.651	14.980	0.363
(2) LPA-80080/6CF w/ Mount Pipe (E)	A	From Leg	4.000 0.000 2.000	0.000	154.000	4" Ice	8.834	19.217	0.857
						No Ice	4.564	10.728	0.046
						1/2" Ice	5.105	11.990	0.110
						1" Ice	5.612	12.968	0.185
						2" Ice	6.651	14.980	0.363
BXA-171063-8BF-EDIN-2 w/ Mount Pipe (E)	C	From Leg	4.000 0.000 2.000	0.000	154.000	4" Ice	8.834	19.217	0.857
						No Ice	3.179	3.353	0.029
						1/2" Ice	3.555	3.971	0.059
						1" Ice	3.964	4.595	0.098
						2" Ice	4.853	5.893	0.193

tnxTower B&T Engineering, Inc. 1717 S.Boulder, Suite 300 Tulsa, OK 74119 Phone: (918) 587-4630 FAX: (918) 587-4630	Job	Page
	83609.002- SCOVILLE HILL / HARWINTON ROD, CT (BU# 876376)	9 of 19
	Project	Date
	177' Summit MP/ App ID: 151585; Rev: 0	16:59:32 06/12/12
	Client	Designed by
	Crown Castle	skadam

Description	Face or Leg	Offset Type	Offsets: Horz Lateral Vert ft ft ft	Azimuth Adjustment °	Placement ft	C _A A _A Front ft ²	C _A A _A Side ft ²	Weight K
BXA-171085-8BF-EDIN-2 w/ Mount Pipe (E)	B	From Leg	4.000 0.000 2.000	0.000	154.000	4" Ice 6.767 No Ice 3.179 1/2" Ice 3.555 1" Ice 3.964 2" Ice 4.853	8.885 3.353 3.971 4.595 5.893	0.487 0.029 0.059 0.098 0.193
BXA-171085-8BF-EDIN-2 w/ Mount Pipe (E)	A	From Leg	4.000 0.000 2.000	0.000	154.000	4" Ice 6.767 No Ice 3.179 1/2" Ice 3.555 1" Ice 3.964 2" Ice 4.853	8.885 3.353 3.971 4.595 5.893	0.487 0.029 0.059 0.098 0.193
BXA-70063-6CF-2 w/ Mount Pipe (E)	C	From Leg	4.000 0.000 2.000	0.000	154.000	4" Ice 6.767 No Ice 7.969 1/2" Ice 8.609 1" Ice 9.216 2" Ice 10.459	8.885 5.801 6.953 7.819 9.601	0.487 0.042 0.100 0.170 0.335
BXA-70063-6CF-2 w/ Mount Pipe (E)	B	From Leg	4.000 0.000 2.000	0.000	154.000	4" Ice 13.066 No Ice 7.969 1/2" Ice 8.609 1" Ice 9.216 2" Ice 10.459	13.366 5.801 6.953 7.819 9.601	0.803 0.042 0.100 0.170 0.335
BXA-70063-6CF-2 w/ Mount Pipe (E)	A	From Leg	4.000 0.000 2.000	0.000	154.000	4" Ice 13.066 No Ice 7.969 1/2" Ice 8.609 1" Ice 9.216 2" Ice 10.459	13.366 5.801 6.953 7.819 9.601	0.803 0.042 0.100 0.170 0.335
(2) FD9R6004/2C-3L (E)	C	From Leg	4.000 0.000 2.000	0.000	154.000	4" Ice 13.066 No Ice 0.367 1/2" Ice 0.451 1" Ice 0.543 2" Ice 0.755	13.366 0.085 0.136 0.196 0.343	0.803 0.003 0.005 0.009 0.020
(2) FD9R6004/2C-3L (E)	B	From Leg	4.000 0.000 2.000	0.000	154.000	4" Ice 1.281 No Ice 0.367 1/2" Ice 0.451 1" Ice 0.543 2" Ice 0.755	0.740 0.085 0.136 0.196 0.343	0.063 0.003 0.005 0.009 0.020
(2) FD9R6004/2C-3L (E)	A	From Leg	4.000 0.000 2.000	0.000	154.000	4" Ice 1.281 No Ice 0.367 1/2" Ice 0.451 1" Ice 0.543 2" Ice 0.755	0.740 0.085 0.136 0.196 0.343	0.063 0.003 0.005 0.009 0.020
Platform Mount [LP 303-1] (E)	C	None		0.000	154.000	4" Ice 1.281 No Ice 14.660 1/2" Ice 18.870 1" Ice 23.080 2" Ice 31.500 4" Ice 48.340	0.740 14.660 18.870 23.080 31.500 48.340	0.063 1.250 1.481 1.713 2.175 3.101

(4) DB844H90 w/ Mount Pipe (E)	C	From Leg	4.000 0.000 2.000	0.000	137.000	No Ice 3.299 1/2" Ice 3.690 1" Ice 4.119 2" Ice 5.007 4" Ice 6.920	4.921 5.596 6.284 7.712 10.833	0.028 0.066 0.112 0.224 0.553
(4) DB844H90 w/ Mount Pipe (E)	B	From Leg	4.000 0.000 2.000	0.000	137.000	No Ice 3.299 1/2" Ice 3.690 1" Ice 4.119 2" Ice 5.007 4" Ice 6.920	4.921 5.596 6.284 7.712 10.833	0.028 0.066 0.112 0.224 0.553

tnxTower B&T Engineering, Inc. 1717 S. Boulder, Suite 300 Tulsa, OK 74119 Phone: (918) 587-4630 FAX: (918) 587-4630	Job 83609.002- SCOVILLE HILL / HARWINTON ROD, CT (BU# 876376)	Page 10 of 19
	Project 177' Summit MP/ App ID: 151585; Rev: 0	Date 16:59:32 06/12/12
	Client Crown Castle	Designed by skadam

Description	Face or Leg	Offset Type	Offsets: Horz Lateral Vert ft ft ft	Azimuth Adjustment °	Placement ft		C _A A _A Front ft ²	C _A A _A Side ft ²	Weight K
(4) DB844H90 w/ Mount Pipe (E)	A	From Leg	4.000 0.000 2.000	0.000	137.000	No Ice 1/2" Ice 1" Ice 2" Ice 4" Ice	3.299 3.690 4.119 5.007 6.920	4.921 5.596 6.284 7.712 10.833	0.028 0.066 0.112 0.224 0.553
Platform Mount [LP 712-1] (E)	C	None		0.000	137.000	No Ice 1/2" Ice 1" Ice 2" Ice 4" Ice	24.530 29.940 35.350 46.170 67.810	24.530 29.940 35.350 46.170 67.810	1.335 1.646 1.956 2.577 3.820

(2) AP14/17-880/1940/065D/AD T/XXP w/ Mount Pipe (E)	C	From Leg	4.000 0.000 2.000	0.000	127.000	No Ice 1/2" Ice 1" Ice 2" Ice 4" Ice	5.394 5.863 6.336 7.314 9.396	3.750 4.421 5.074 6.430 9.533	0.056 0.096 0.145 0.264 0.612
(2) AP14/17-880/1940/065D/AD T/XXP w/ Mount Pipe (E)	B	From Leg	4.000 0.000 2.000	0.000	127.000	No Ice 1/2" Ice 1" Ice 2" Ice 4" Ice	5.394 5.863 6.336 7.314 9.396	3.750 4.421 5.074 6.430 9.533	0.056 0.096 0.145 0.264 0.612
(2) AP14/17-880/1940/065D/AD T/XXP w/ Mount Pipe (E)	A	From Leg	4.000 0.000 2.000	0.000	127.000	No Ice 1/2" Ice 1" Ice 2" Ice 4" Ice	5.394 5.863 6.336 7.314 9.396	3.750 4.421 5.074 6.430 9.533	0.056 0.096 0.145 0.264 0.612
(2) LGP 17201 (E)	C	From Leg	4.000 0.000 2.000	0.000	127.000	No Ice 1/2" Ice 1" Ice 2" Ice 4" Ice	1.946 2.134 2.330 2.749 3.690	0.518 0.640 0.770 1.056 1.733	0.031 0.042 0.055 0.089 0.193
(2) LGP 17201 (E)	B	From Leg	4.000 0.000 2.000	0.000	127.000	No Ice 1/2" Ice 1" Ice 2" Ice 4" Ice	1.946 2.134 2.330 2.749 3.690	0.518 0.640 0.770 1.056 1.733	0.031 0.042 0.055 0.089 0.193
(2) LGP 17201 (E)	A	From Leg	4.000 0.000 2.000	0.000	127.000	No Ice 1/2" Ice 1" Ice 2" Ice 4" Ice	1.946 2.134 2.330 2.749 3.690	0.518 0.640 0.770 1.056 1.733	0.031 0.042 0.055 0.089 0.193
Platform Mount [LP 303-1] (E)	C	None		0.000	127.000	No Ice 1/2" Ice 1" Ice 2" Ice 4" Ice	14.660 18.870 23.080 31.500 48.340	14.660 18.870 23.080 31.500 48.340	1.250 1.481 1.713 2.175 3.101

APXV18-206517S-C w/ Mount Pipe (E)	C	From Leg	1.500 0.000 0.000	0.000	117.000	No Ice 1/2" Ice 1" Ice 2" Ice 4" Ice	5.404 5.960 6.481 7.547 9.919	4.700 5.860 6.734 8.515 12.277	0.052 0.094 0.148 0.280 0.679
APXV18-206517S-C w/ Mount Pipe (E)	B	From Leg	1.500 0.000 0.000	0.000	117.000	No Ice 1/2" Ice 1" Ice 2" Ice 4" Ice	5.404 5.960 6.481 7.547 9.919	4.700 5.860 6.734 8.515 12.277	0.052 0.094 0.148 0.280 0.679

tnxTower B&T Engineering, Inc. 1717 S.Boulder, Suite 300 Tulsa, OK 74119 Phone: (918) 587-4630 FAX: (918) 587-4630	Job 83609.002- SCOVILLE HILL / HARWINTON ROD, CT (BU# 876376)	Page 11 of 19
	Project 177' Summit MP/ App ID: 151585; Rev: 0	Date 16:59:32 06/12/12
	Client Crown Castle	Designed by skadam

Description	Face or Leg	Offset Type	Offsets: Horz Lateral Vert ft ft ft	Azimuth Adjustment °	Placement ft		C _A A _A Front ft ²	C _A A _A Side ft ²	Weight K
APXV18-206517S-C w/ Mount Pipe (E)	A	From Leg	1.500 0.000 0.000	0.000	117.000	No Ice 1/2" Ice 1" Ice 2" Ice 4" Ice	5.404 5.960 6.481 7.547 9.919	4.700 5.860 6.734 8.515 12.277	0.052 0.094 0.148 0.280 0.679

8225 (E)	C	From Leg	4.000 0.000 1.000	0.000	79.000	No Ice 1/2" Ice 1" Ice 2" Ice 4" Ice	0.894 1.080 1.284 1.719 2.691	0.894 1.080 1.284 1.719 2.691	0.001 0.009 0.018 0.046 0.137
Side Arm Mount [SO 701-1] (E)	C	From Leg	3.000 0.000 0.000	0.000	79.000	No Ice 1/2" Ice 1" Ice 2" Ice 4" Ice	0.850 1.140 1.430 2.010 3.170	1.670 2.340 3.010 4.350 7.030	0.065 0.079 0.093 0.121 0.177

Load Combinations

Comb. No.	Description
1	Dead Only
2	Dead+Wind 0 deg - No Ice
3	Dead+Wind 30 deg - No Ice
4	Dead+Wind 60 deg - No Ice
5	Dead+Wind 90 deg - No Ice
6	Dead+Wind 120 deg - No Ice
7	Dead+Wind 150 deg - No Ice
8	Dead+Wind 180 deg - No Ice
9	Dead+Wind 210 deg - No Ice
10	Dead+Wind 240 deg - No Ice
11	Dead+Wind 270 deg - No Ice
12	Dead+Wind 300 deg - No Ice
13	Dead+Wind 330 deg - No Ice
14	Dead+Ice+Temp
15	Dead+Wind 0 deg+Ice+Temp
16	Dead+Wind 30 deg+Ice+Temp
17	Dead+Wind 60 deg+Ice+Temp
18	Dead+Wind 90 deg+Ice+Temp
19	Dead+Wind 120 deg+Ice+Temp
20	Dead+Wind 150 deg+Ice+Temp
21	Dead+Wind 180 deg+Ice+Temp
22	Dead+Wind 210 deg+Ice+Temp
23	Dead+Wind 240 deg+Ice+Temp
24	Dead+Wind 270 deg+Ice+Temp
25	Dead+Wind 300 deg+Ice+Temp
26	Dead+Wind 330 deg+Ice+Temp
27	Dead+Wind 0 deg - Service
28	Dead+Wind 30 deg - Service
29	Dead+Wind 60 deg - Service

tnxTower B&T Engineering, Inc. 1717 S.Boulder, Suite 300 Tulsa, OK 74119 Phone: (918) 587-4630 FAX: (918) 587-4630	Job 83609.002- SCOVILLE HILL / HARWINTON ROD, CT (BU# 876376)	Page 12 of 19
	Project 177' Summit MP/ App ID: 151585; Rev: 0	Date 16:59:32 06/12/12
	Client Crown Castle	Designed by skadam

Comb. No.	Description
30	Dead+Wind 90 deg - Service
31	Dead+Wind 120 deg - Service
32	Dead+Wind 150 deg - Service
33	Dead+Wind 180 deg - Service
34	Dead+Wind 210 deg - Service
35	Dead+Wind 240 deg - Service
36	Dead+Wind 270 deg - Service
37	Dead+Wind 300 deg - Service
38	Dead+Wind 330 deg - Service

Maximum Member Forces

Section No.	Elevation ft	Component Type	Condition	Gov. Load Comb.	Force K	Major Axis Moment kip-ft	Minor Axis Moment kip-ft
L1	177 - 129.75	Pole	Max Tension	1	0.000	0.000	0.000
			Max. Compression	14	-21.449	-0.124	-0.867
			Max. Mx	5	-9.311	-450.408	5.253
			Max. My	8	-9.346	5.289	-444.252
			Max. Vy	5	17.259	-450.408	5.253
			Max. Vx	8	16.986	5.289	-444.252
			Max. Torque	6			0.041
			Max Tension	1	0.000	0.000	0.000
L2	129.75 - 120	Pole	Max. Compression	14	-27.834	-0.953	-1.388
			Max. Mx	5	-12.979	-708.316	8.376
			Max. My	8	-13.010	8.356	-698.401
			Max. Vy	5	20.437	-708.316	8.376
			Max. Vx	8	20.163	8.356	-698.401
			Max. Torque	2			-0.064
			Max Tension	1	0.000	0.000	0.000
			Max. Compression	14	-31.760	-1.469	-2.293
L3	120 - 110	Pole	Max. Mx	5	-15.234	-921.755	10.522
			Max. My	8	-15.262	10.769	-909.359
			Max. Vy	5	22.026	-921.755	10.522
			Max. Vx	8	21.752	10.769	-909.359
			Max. Torque	3			-0.084
			Max Tension	1	0.000	0.000	0.000
			Max. Compression	14	-41.634	-2.864	-4.218
			Max. Mx	5	-22.183	-1414.349	15.238
L4	110 - 84	Pole	Max. My	8	-22.206	15.579	-1396.189
			Max. Vy	5	24.340	-1414.349	15.238
			Max. Vx	8	24.064	15.579	-1396.189
			Max. Torque	11			0.143
			Max Tension	1	0.000	0.000	0.000
			Max. Compression	14	-47.640	-3.454	-5.033
			Max. Mx	5	-26.711	-1632.152	17.185
			Max. My	8	-26.733	17.566	-1611.608
L5	84 - 80	Pole	Max. Vy	5	25.377	-1632.152	17.185
			Max. Vx	8	25.100	17.566	-1611.608
			Max. Torque	11			0.179
			Max Tension	1	0.000	0.000	0.000
			Max. Compression	14	-58.290	-4.365	-7.243
			Max. Mx	5	-34.657	-2161.345	21.220
			Max. My	8	-34.673	22.089	-2136.049
			Max. Vy	5	27.496	-2161.345	21.220
L6	80 - 60	Pole	Max. Vx	8	27.234	22.089	-2136.049
			Max. Torque	12			0.614
			Max Tension	1	0.000	0.000	0.000
			Max. Compression	14	-66.161	-5.415	-8.686
			Max. Mx	5	-34.657	-2161.345	21.220
			Max. My	8	-34.673	22.089	-2136.049
			Max. Vy	5	27.496	-2161.345	21.220
			Max. Vx	8	27.234	22.089	-2136.049
L7	60 - 39.3	Pole	Max. Torque	12			0.614
			Max Tension	1	0.000	0.000	0.000
			Max. Compression	14	-66.161	-5.415	-8.686

tnxTower B&T Engineering, Inc. 1717 S. Boulder, Suite 300 Tulsa, OK 74119 Phone: (918) 587-4630 FAX: (918) 587-4630	Job 83609.002- SCOVILLE HILL / HARWINTON ROD, CT (BU# 876376)	Page 13 of 19
	Project 177' Summit MP/ App ID: 151585; Rev: 0	Date 16:59:32 06/12/12
	Client Crown Castle	Designed by skadam

Section No.	Elevation ft	Component Type	Condition	Gov. Load Comb.	Force K	Major Axis Moment kip-ft	Minor Axis Moment kip-ft
L8	39.3 - 20	Pole	Max. Mx	5	-40.639	-2582.447	24.292
			Max. My	8	-40.651	25.238	-2553.323
			Max. Vy	5	28.832	-2582.447	24.292
			Max. Vx	8	28.572	25.238	-2553.323
			Max. Torque	12			0.669
			Max Tension	1	0.000	0.000	0.000
			Max. Compression	14	-82.593	-7.202	-11.132
			Max. Mx	5	-53.572	-3332.197	29.367
			Max. My	8	-53.577	30.443	-3296.722
			Max. Vy	5	30.876	-3332.197	29.367
L9	20 - 0	Pole	Max. Vx	8	30.620	30.443	-3296.722
			Max. Torque	12			0.759
			Max Tension	1	0.000	0.000	0.000
			Max. Compression	14	-94.003	-8.294	-12.627
			Max. Mx	5	-62.913	-3964.496	33.410
			Max. My	8	-62.913	34.567	-3924.037
			Max. Vy	5	32.355	-3964.496	33.410
			Max. Vx	8	32.105	34.567	-3924.037
			Max. Torque	12			0.839

Maximum Reactions

Location	Condition	Gov. Load Comb.	Vertical K	Horizontal, X K	Horizontal, Z K
Pole	Max. Vert	14	94.003	-0.000	-0.000
	Max. H _x	11	62.921	32.340	-0.217
	Max. H _z	2	62.921	-0.217	32.090
	Max. M _x	2	3918.615	-0.217	32.090
	Max. M _z	5	3964.496	-32.340	0.217
	Max. Torsion	12	0.839	27.899	15.857
	Min. Vert	30	62.921	-12.483	0.084
	Min. H _x	5	62.921	-32.340	0.217
	Min. H _z	8	62.921	0.217	-32.090
	Min. M _x	8	-3924.037	0.217	-32.090
	Min. M _z	11	-3961.389	32.340	-0.217
	Min. Torsion	6	-0.792	-27.899	-15.857

Tower Mast Reaction Summary

Load Combination	Vertical K	Shear _x K	Shear _z K	Overturning Moment, M _x kip-ft	Overturning Moment, M _z kip-ft	Torque kip-ft
Dead Only	62.921	0.000	0.000	2.629	-1.511	0.000
Dead+Wind 0 deg - No Ice	62.921	0.217	-32.090	-3918.615	-37.682	-0.330
Dead+Wind 30 deg - No Ice	62.921	16.358	-27.899	-3411.240	-2014.317	0.087
Dead+Wind 60 deg - No Ice	62.921	28.116	-16.233	-1989.164	-3451.591	0.462
Dead+Wind 90 deg - No Ice	62.921	32.340	-0.217	-33.410	-3964.496	0.714
Dead+Wind 120 deg - No Ice	62.921	27.899	15.857	1932.093	-3415.590	0.792
Dead+Wind 150 deg - No Ice	62.921	15.982	27.682	3380.663	-1951.817	0.675
Dead+Wind 180 deg - No Ice	62.921	-0.217	32.090	3924.037	34.567	0.377
Dead+Wind 210 deg - No Ice	62.921	-16.358	27.899	3416.666	2011.201	-0.039
Dead+Wind 240 deg - No Ice	62.921	-28.116	16.233	1994.593	3448.479	-0.462

tnxTower B&T Engineering, Inc. 1717 S.Boulder, Suite 300 Tulsa, OK 74119 Phone: (918) 587-4630 FAX: (918) 587-4630	Job 83609.002- SCOVILLE HILL / HARWINTON ROD, CT (BU# 876376)	Page 14 of 19
	Project 177' Summit MP/ App ID: 151585; Rev: 0	Date 16:59:32 06/12/12
	Client Crown Castle	Designed by skadam

Load Combination	Vertical K	Shear _x K	Shear _y K	Overturning Moment, M _x kip-ft	Overturning Moment, M _y kip-ft	Torque kip-ft
Dead+Wind 270 deg - No Ice	62.921	-32.340	0.217	38.838	3961.389	-0.761
Dead+Wind 300 deg - No Ice	62.921	-27.899	-15.857	-1926.670	3412.483	-0.839
Dead+Wind 330 deg - No Ice	62.921	-15.982	-27.682	-3375.243	1948.707	-0.675
Dead+Ice+Temp	94.003	0.000	0.000	12.627	-8.294	0.000
Dead+Wind 0 deg+Ice+Temp	94.003	0.026	-5.071	-644.903	-13.052	-0.080
Dead+Wind 30 deg+Ice+Temp	94.003	2.573	-4.404	-559.113	-343.961	0.008
Dead+Wind 60 deg+Ice+Temp	94.003	4.431	-2.558	-320.082	-584.956	0.093
Dead+Wind 90 deg+Ice+Temp	94.003	5.101	-0.026	8.142	-671.465	0.153
Dead+Wind 120 deg+Ice+Temp	94.003	4.404	2.513	337.611	-580.306	0.173
Dead+Wind 150 deg+Ice+Temp	94.003	2.528	4.378	580.046	-335.906	0.147
Dead+Wind 180 deg+Ice+Temp	94.003	-0.026	5.071	670.486	-3.751	0.081
Dead+Wind 210 deg+Ice+Temp	94.003	-2.573	4.404	584.696	327.157	-0.006
Dead+Wind 240 deg+Ice+Temp	94.003	-4.431	2.558	345.666	568.154	-0.092
Dead+Wind 270 deg+Ice+Temp	94.003	-5.101	0.026	17.442	654.663	-0.154
Dead+Wind 300 deg+Ice+Temp	94.003	-4.404	-2.513	-312.029	563.504	-0.173
Dead+Wind 330 deg+Ice+Temp	94.003	-2.528	-4.378	-554.464	319.104	-0.146
Dead+Wind 0 deg - Service	62.921	0.084	-12.386	-1512.110	-15.515	-0.133
Dead+Wind 30 deg - Service	62.921	6.314	-10.768	-1316.138	-779.115	0.028
Dead+Wind 60 deg - Service	62.921	10.852	-6.265	-766.781	-1334.367	0.179
Dead+Wind 90 deg - Service	62.921	12.483	-0.084	-11.240	-1532.494	0.282
Dead+Wind 120 deg - Service	62.921	10.768	6.120	748.044	-1320.417	0.312
Dead+Wind 150 deg - Service	62.921	6.169	10.685	1307.621	-754.945	0.261
Dead+Wind 180 deg - Service	62.921	-0.084	12.386	1517.543	12.399	0.140
Dead+Wind 210 deg - Service	62.921	-6.314	10.768	1321.572	775.999	-0.021
Dead+Wind 240 deg - Service	62.921	-10.852	6.265	772.215	1331.252	-0.179
Dead+Wind 270 deg - Service	62.921	-12.483	0.084	16.674	1529.379	-0.289
Dead+Wind 300 deg - Service	62.921	-10.768	-6.120	-742.611	1317.302	-0.319
Dead+Wind 330 deg - Service	62.921	-6.169	-10.685	-1302.188	751.830	-0.261

Solution Summary

Load Comb.	Sum of Applied Forces			Sum of Reactions			% Error
	PX K	PY K	PZ K	PX K	PY K	PZ K	
1	0.000	-62.921	0.000	0.000	62.921	0.000	0.000%
2	0.217	-62.921	-32.090	-0.217	62.921	32.090	0.000%
3	16.358	-62.921	-27.899	-16.358	62.921	27.899	0.000%
4	28.116	-62.921	-16.233	-28.116	62.921	16.233	0.000%
5	32.340	-62.921	-0.217	-32.340	62.921	0.217	0.000%
6	27.899	-62.921	15.857	-27.899	62.921	-15.857	0.000%
7	15.982	-62.921	27.682	-15.982	62.921	-27.682	0.000%
8	-0.217	-62.921	32.090	0.217	62.921	-32.090	0.000%
9	-16.358	-62.921	27.899	16.358	62.921	-27.899	0.000%
10	-28.116	-62.921	16.233	28.116	62.921	-16.233	0.000%
11	-32.340	-62.921	0.217	32.340	62.921	-0.217	0.000%
12	-27.899	-62.921	-15.857	27.899	62.921	15.857	0.000%
13	-15.982	-62.921	-27.682	15.982	62.921	27.682	0.000%
14	0.000	-94.003	0.000	-0.000	94.003	-0.000	0.000%
15	0.026	-94.003	-5.071	-0.026	94.003	5.071	0.000%
16	2.573	-94.003	-4.404	-2.573	94.003	4.404	0.000%
17	4.431	-94.003	-2.558	-4.431	94.003	2.558	0.000%
18	5.101	-94.003	-0.026	-5.101	94.003	0.026	0.000%
19	4.404	-94.003	2.513	-4.404	94.003	-2.513	0.000%
20	2.528	-94.003	4.378	-2.528	94.003	-4.378	0.000%
21	-0.026	-94.003	5.071	0.026	94.003	-5.071	0.000%
22	-2.573	-94.003	4.404	2.573	94.003	-4.404	0.000%
23	-4.431	-94.003	2.558	4.431	94.003	-2.558	0.000%
24	-5.101	-94.003	0.026	5.101	94.003	-0.026	0.000%

tnxTower B&T Engineering, Inc. 1717 S.Boulder, Suite 300 Tulsa, OK 74119 Phone: (918) 587-4630 FAX: (918) 587-4630	Job 83609.002- SCOVILLE HILL / HARWINTON ROD, CT (BU# 876376)	Page 15 of 19
	Project 177' Summit MP/ App ID: 151585; Rev: 0	Date 16:59:32 06/12/12
	Client Crown Castle	Designed by skadam

Load Comb.	Sum of Applied Forces			Sum of Reactions			% Error
	PX K	PY K	PZ K	PX K	PY K	PZ K	
25	-4.404	-94.003	-2.513	4.404	94.003	2.513	0.000%
26	-2.528	-94.003	-4.378	2.528	94.003	4.378	0.000%
27	0.084	-62.921	-12.386	-0.084	62.921	12.386	0.000%
28	6.314	-62.921	-10.768	-6.314	62.921	10.768	0.000%
29	10.852	-62.921	-6.265	-10.852	62.921	6.265	0.000%
30	12.483	-62.921	-0.084	-12.483	62.921	0.084	0.000%
31	10.768	-62.921	6.120	-10.768	62.921	-6.120	0.000%
32	6.169	-62.921	10.685	-6.169	62.921	-10.685	0.000%
33	-0.084	-62.921	12.386	0.084	62.921	-12.386	0.000%
34	-6.314	-62.921	10.768	6.314	62.921	-10.768	0.000%
35	-10.852	-62.921	6.265	10.852	62.921	-6.265	0.000%
36	-12.483	-62.921	0.084	12.483	62.921	-0.084	0.000%
37	-10.768	-62.921	-6.120	10.768	62.921	6.120	0.000%
38	-6.169	-62.921	-10.685	6.169	62.921	10.685	0.000%

Non-Linear Convergence Results

Load Combination	Converged?	Number of Cycles	Displacement Tolerance	Force Tolerance
1	Yes	4	0.00000001	0.00000001
2	Yes	4	0.00000001	0.00053015
3	Yes	5	0.00000001	0.00083148
4	Yes	5	0.00000001	0.00083043
5	Yes	4	0.00000001	0.00043766
6	Yes	5	0.00000001	0.00080188
7	Yes	5	0.00000001	0.00078774
8	Yes	4	0.00000001	0.00074306
9	Yes	5	0.00000001	0.00083211
10	Yes	5	0.00000001	0.00083818
11	Yes	4	0.00000001	0.00090385
12	Yes	5	0.00000001	0.00078591
13	Yes	5	0.00000001	0.00079535
14	Yes	4	0.00000001	0.0009408
15	Yes	5	0.00000001	0.00037876
16	Yes	5	0.00000001	0.00040343
17	Yes	5	0.00000001	0.00040808
18	Yes	5	0.00000001	0.00039332
19	Yes	5	0.00000001	0.00041096
20	Yes	5	0.00000001	0.00040987
21	Yes	5	0.00000001	0.00039247
22	Yes	5	0.00000001	0.00041072
23	Yes	5	0.00000001	0.00040950
24	Yes	5	0.00000001	0.00038515
25	Yes	5	0.00000001	0.00039393
26	Yes	5	0.00000001	0.00039152
27	Yes	4	0.00000001	0.00017242
28	Yes	5	0.00000001	0.00007334
29	Yes	5	0.00000001	0.00007303
30	Yes	4	0.00000001	0.00017540
31	Yes	5	0.00000001	0.00007102
32	Yes	5	0.00000001	0.00006855
33	Yes	4	0.00000001	0.00018319
34	Yes	5	0.00000001	0.00007349
35	Yes	5	0.00000001	0.00007453
36	Yes	4	0.00000001	0.00019851
37	Yes	5	0.00000001	0.00006792

tnxTower B&T Engineering, Inc. 1717 S. Boulder, Suite 300 Tulsa, OK 74119 Phone: (918) 587-4630 FAX: (918) 587-4630	Job 83609.002- SCOVILLE HILL / HARWINTON ROD, CT (BU# 876376)	Page 16 of 19
	Project 177' Summit MP/ App ID: 151585; Rev: 0	Date 16:59:32 06/12/12
	Client Crown Castle	Designed by skadam

38 Yes 5 0.00000001 0.00006971

Maximum Tower Deflections - Service Wind

Section No.	Elevation ft	Horz. Deflection in	Gov. Load Comb.	Tilt °	Twist °
L1	177 - 129.75	38.835	35	2.137	0.000
L2	133.5 - 120	20.897	35	1.640	0.000
L3	120 - 110	16.594	35	1.365	0.000
L4	110 - 84	13.914	35	1.192	0.000
L5	88.75 - 80	9.118	35	0.960	0.000
L6	80 - 60	7.414	35	0.887	0.000
L7	60 - 39.3	4.167	35	0.663	0.000
L8	45.05 - 20	2.371	35	0.484	0.000
L9	20 - 0	0.459	35	0.221	0.000

Critical Deflections and Radius of Curvature - Service Wind

Elevation ft	Appurtenance	Gov. Load Comb.	Deflection in	Tilt °	Twist °	Radius of Curvature ft
179.000	(2) DB980H90E-M w/ Mount Pipe	35	38.835	2.137	0.000	23880
167.000	RR90-17-00DP w/Mount Pipe	35	34.410	2.058	0.000	11939
154.000	(2) LPA-80063/6CF w/ Mount Pipe	35	28.824	1.936	0.000	5190
137.000	(4) DB844H90 w/ Mount Pipe	35	22.144	1.703	0.000	2984
127.000	(2) AP14/17-880/1940/065D/ADT/XXP w/ Mount Pipe	35	18.723	1.509	0.000	2667
117.000	APXV18-206517S-C w/ Mount Pipe	35	15.750	1.309	0.000	2968
79.000	8225	35	7.230	0.878	0.000	5465

Maximum Tower Deflections - Design Wind

Section No.	Elevation ft	Horz. Deflection in	Gov. Load Comb.	Tilt °	Twist °
L1	177 - 129.75	100.314	10	5.524	0.001
L2	133.5 - 120	54.030	10	4.240	0.001
L3	120 - 110	42.916	10	3.532	0.001
L4	110 - 84	35.988	10	3.083	0.001
L5	88.75 - 80	23.588	10	2.483	0.001
L6	80 - 60	19.183	10	2.296	0.001
L7	60 - 39.3	10.782	10	1.716	0.000
L8	45.05 - 20	6.135	10	1.254	0.000
L9	20 - 0	1.188	10	0.571	0.000

tnxTower B&T Engineering, Inc. 1717 S. Boulder, Suite 300 Tulsa, OK 74119 Phone: (918) 587-4630 FAX: (918) 587-4630	Job 83609.002- SCOVILLE HILL / HARWINTON ROD, CT (BU# 876376)	Page 17 of 19
	Project 177' Summit MP/ App ID: 151585; Rev: 0	Date 16:59:32 06/12/12
	Client Crown Castle	Designed by skadam

Critical Deflections and Radius of Curvature - Design Wind

Elevation	Appurtenance	Gov. Load	Deflection	Tilt	Twist	Radius of Curvature
ft		Comb.	in	°	°	ft
179.000	(2) DB980H90E-M w/ Mount Pipe	10	100.314	5.524	0.001	9403
167.000	RR90-17-00DP w/ Mount Pipe	10	88.902	5.321	0.001	4700
154.000	(2) LPA-80063/6CF w/ Mount Pipe	10	74.490	5.006	0.001	2041
137.000	(4) DB844H90 w/ Mount Pipe	10	57.250	4.404	0.001	1171
127.000	(2)	10	48.415	3.902	0.001	1043
	AP14/17-880/1940/065D/ADT/XXP w/ Mount Pipe					
117.000	APXV18-206517S-C w/ Mount Pipe	10	40.735	3.385	0.001	1157
79.000	8225	10	18.705	2.272	0.001	2120

Compression Checks

Pole Design Data

Section No.	Elevation	Size	L	L _u	Kl/r	F _a	A	Actual P	Allow. P _a	Ratio P
	ft		ft	ft		ksi	in ²	K	K	P _a
L1	177 - 129.75 (1)	TP30.268x22x0.219	47.250	0.000	0.0	39.000	20.413	-9.293	796.091	0.012
L2	129.75 - 120 (2)	TP31.536x29.174x0.25	13.500	0.000	0.0	39.000	24.825	-12.963	968.192	0.013
L3	120 - 110 (3)	TP33.286x31.536x0.394	10.000	0.000	0.0	32.220	41.092	-15.220	1323.990	0.011
L4	110 - 84 (4)	TP37.836x33.286x0.718	26.000	0.000	0.0	19.680	82.639	-22.171	1626.330	0.014
L5	84 - 80 (5)	TP38.045x35.57x0.783	8.750	0.000	0.0	18.840	92.570	-26.700	1744.030	0.015
L6	80 - 60 (6)	TP41.5x38.045x0.785	20.000	0.000	0.0	19.740	101.394	-34.649	2001.530	0.017
L7	60 - 39.3 (7)	TP45.167x41.5x0.734	20.700	0.000	0.0	25.200	101.089	-40.633	2547.440	0.016
L8	39.3 - 20 (8)	TP47.91x42.681x0.768	25.050	0.000	0.0	24.300	114.959	-53.569	2793.500	0.019
L9	20 - 0 (9)	TP51.41x47.91x0.779	20.000	0.000	0.0	24.660	125.140	-62.913	3085.950	0.020

Pole Bending Design Data

Section No.	Elevation	Size	Actual M _x	Actual f _{bx}	Allow. F _{bx}	Ratio f _{bx}	Actual M _y	Actual f _{by}	Allow. F _{by}	Ratio f _{by}
	ft		kip-ft	ksi	ksi	F _{bx}	kip-ft	ksi	ksi	F _{by}
L1	177 - 129.75 (1)	TP30.268x22x0.219	453.423	36.736	39.000	0.942	0.000	0.000	39.000	0.000
L2	129.75 - 120 (2)	TP31.536x29.174x0.25	713.115	44.656	39.000	1.145	0.000	0.000	39.000	0.000
L3	120 - 110 (3)	TP33.286x31.536x0.394	927.875	33.520	32.220	1.040	0.000	0.000	32.220	0.000
L4	110 - 84 (4)	TP37.836x33.286x0.718	1423.11	23.352	19.680	1.187	0.000	0.000	19.680	0.000
L5	84 - 80 (5)	TP38.045x35.57x0.783	1642.03	23.452	18.840	1.245	0.000	0.000	18.840	0.000
L6	80 - 60 (6)	TP41.5x38.045x0.785	2173.98	25.899	19.740	1.312	0.000	0.000	19.740	0.000
L7	60 - 39.3 (7)	TP45.167x41.5x0.734	2596.75	29.032	25.200	1.152	0.000	0.000	25.200	0.000
L8	39.3 - 20 (8)	TP47.91x42.681x0.768	3349.25	30.306	24.300	1.247	0.000	0.000	24.300	0.000

tnxTower B&T Engineering, Inc. 1717 S. Boulder, Suite 300 Tulsa, OK 74119 Phone: (918) 587-4630 FAX: (918) 587-4630	Job 83609.002- SCOVILLE HILL / HARWINTON ROD, CT (BU# 876376)	Page 18 of 19
	Project 177' Summit MP/ App ID: 151585; Rev: 0	Date 16:59:32 06/12/12
	Client Crown Castle	Designed by skadam

Section No.	Elevation ft	Size	Actual M_x kip-ft	Actual f_{bx} ksi	Allow. F_{bx} ksi	Ratio $\frac{f_{bx}}{F_{bx}}$	Actual M_y kip-ft	Actual f_{by} ksi	Allow. F_{by} ksi	Ratio $\frac{f_{by}}{F_{by}}$
L9	20 - 0 (9)	TP51.41x47.91x0.779	3983.76 7	30.805	24.660	1.249	0.000	0.000	24.660	0.000

Pole Shear Design Data

Section No.	Elevation ft	Size	Actual V K	Actual f_v ksi	Allow. F_v ksi	Ratio $\frac{f_v}{F_v}$	Actual T kip-ft	Actual f_{vt} ksi	Allow. F_{vt} ksi	Ratio $\frac{f_{vt}}{F_{vt}}$
L1	177 - 129.75 (1)	TP30.268x22x0.219	17.396	0.852	26.000	0.066	0.000	0.000	26.000	0.000
L2	129.75 - 120 (2)	TP31.536x29.174x0.25	20.575	0.829	26.000	0.064	0.021	0.001	26.000	0.000
L3	120 - 110 (3)	TP33.286x31.536x0.394	22.165	0.539	21.480	0.050	0.054	0.001	21.480	0.000
L4	110 - 84 (4)	TP37.836x33.286x0.718	24.479	0.296	13.120	0.045	0.129	0.001	13.120	0.000
L5	84 - 80 (5)	TP38.045x35.57x0.783	25.516	0.276	12.560	0.044	0.160	0.001	12.560	0.000
L6	80 - 60 (6)	TP41.5x38.045x0.785	27.627	0.272	13.160	0.041	0.236	0.001	13.160	0.000
L7	60 - 39.3 (7)	TP45.167x41.5x0.734	28.961	0.286	16.800	0.034	0.292	0.002	16.800	0.000
L8	39.3 - 20 (8)	TP47.91x42.681x0.768	31.003	0.270	16.200	0.033	0.382	0.002	16.200	0.000
L9	20 - 0 (9)	TP51.41x47.91x0.779	32.481	0.260	16.440	0.032	0.462	0.002	16.440	0.000

Pole Interaction Design Data

Section No.	Elevation ft	Ratio $\frac{P}{P_a}$	Ratio $\frac{f_{bx}}{F_{bx}}$	Ratio $\frac{f_{by}}{F_{by}}$	Ratio $\frac{f_v}{F_v}$	Ratio $\frac{f_{vt}}{F_{vt}}$	Comb. Stress Ratio	Allow. Stress Ratio	Criteria
L1	177 - 129.75 (1)	0.012	0.942	0.000	0.066	0.000	0.955 ✓	1.333	H1-3+VT ✓
L2	129.75 - 120 (2)	0.013	1.145	0.000	0.064	0.000	1.159 ✓	1.333	H1-3+VT ✓
L3	120 - 110 (3)	0.011	1.040	0.000	0.050	0.000	1.052 ✓	1.333	H1-3+VT ✓
L4	110 - 84 (4)	0.014	1.187	0.000	0.045	0.000	1.201 ✓	1.333	H1-3+VT ✓
L5	84 - 80 (5)	0.015	1.245	0.000	0.044	0.000	1.261 ✓	1.333	H1-3+VT ✓
L6	80 - 60 (6)	0.017	1.312	0.000	0.041	0.000	1.330 ✓	1.333	H1-3+VT ✓
L7	60 - 39.3 (7)	0.016	1.152	0.000	0.034	0.000	1.168 ✓	1.333	H1-3+VT ✓
L8	39.3 - 20 (8)	0.019	1.247	0.000	0.033	0.000	1.267 ✓	1.333	H1-3+VT ✓
L9	20 - 0 (9)	0.020	1.249	0.000	0.032	0.000	1.270 ✓	1.333	H1-3+VT ✓

tnxTower B&T Engineering, Inc. 1717 S.Boulder, Suite 300 Tulsa, OK 74119 Phone: (918) 587-4630 FAX: (918) 587-4630	Job 83609.002- SCOVILLE HILL / HARWINTON ROD, CT (BU# 876376)	Page 19 of 19
	Project 177' Summit MP/ App ID: 151585; Rev: 0	Date 16:59:32 06/12/12
	Client Crown Castle	Designed by skadam

Section Capacity Table

Section No.	Elevation ft	Component Type	Size	Critical Element	P K	SF*P _{allow} K	% Capacity	Pass Fail
L1	177 - 129.75	Pole	TP30.268x22x0.219	1	-9.293	1061.189	71.6	Pass
L2	129.75 - 120	Pole	TP31.536x29.174x0.25	2	-12.963	1290.600	87.0	Pass
L3	120 - 110	Pole	TP33.286x31.536x0.394	3	-15.220	1764.879	79.0	Pass
L4	110 - 84	Pole	TP37.836x33.286x0.718	4	-22.171	2167.898	90.1	Pass
L5	84 - 80	Pole	TP38.045x35.57x0.783	5	-26.700	2324.792	94.6	Pass
L6	80 - 60	Pole	TP41.5x38.045x0.785	6	-34.649	2668.039	99.8	Pass
L7	60 - 39.3	Pole	TP45.167x41.5x0.734	7	-40.633	3395.737	87.6	Pass
L8	39.3 - 20	Pole	TP47.91x42.681x0.768	8	-53.569	3723.735	95.0	Pass
L9	20 - 0	Pole	TP51.41x47.91x0.779	9	-62.913	4113.571	95.3	Pass
							Summary	
							Pole (L6)	99.8 Pass
							RATING =	99.8 Pass

APPENDIX B
BASE LEVEL DRAWING

(PROPOSED)
 (5) 1-1/4" TO 177 FT LEVEL
 (INSTALLED-TO BE REMOVED)
 (8) 1-5/8" TO 177 FT LEVEL
 (INSTALLED)
 (1) 1/2" TO 79 FT LEVEL


(INSTALLED)
 (12) 1-5/8" TO 127 FT LEVEL

(INSTALLED)
 (8) 1-5/8" TO 167 FT LEVEL

(INSTALLED)
 (8) 1-5/8" TO 117 FT LEVEL


(INSTALLED)
 (12) 1-1/4" TO 137 FT LEVEL

(INSTALLED)
 (12) 1-5/8" TO 154 FT LEVEL

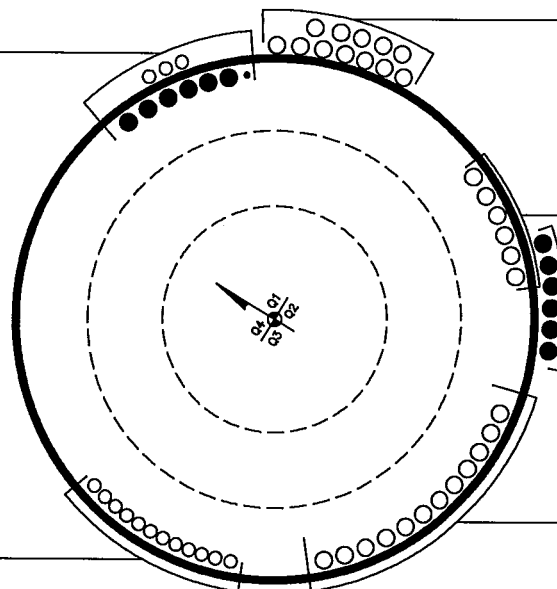

BUSINESS UNIT: 876376

APPENDIX C
ADDITIONAL CALCULATIONS

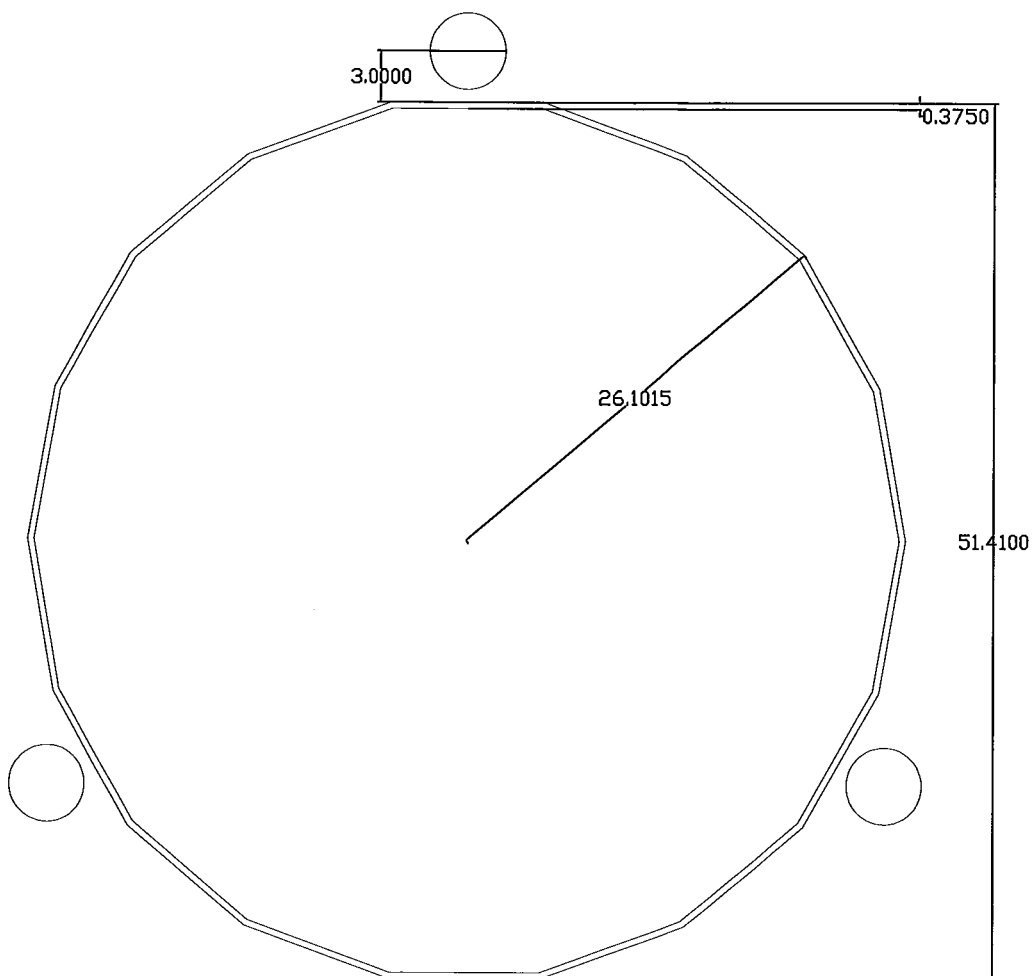

----- REGIONS -----

Area:	108.4552
Perimeter:	366.3700
Bounding box:	X: -27.1093 -- 27.1093
	Y: -25.7050 -- 30.9550
Centroid:	X: 0.0000
	Y: 0.0000
Moments of inertia:	X: 39699.5304
	Y: 39699.5304
Product of inertia:	XY: 0.0000
Radii of gyration:	X: 19.1323
	Y: 19.1323
Principal moments and X-Y directions about centroid:	
	I: 39699.5304 along [0.8170 -0.5766]
	J: 39699.5304 along [0.5766 0.8170]

Existing Modified Section 0'-20'
(3) 4 1/2" SR

PROJECT	83609.002 - Scoville Hill, CT - BU# 876376		
SUBJECT	Section 0' - 20'		
DATE	06/12/12	PAGE	1 OF 2



B&T Engineering, Inc.
 1717 S Boulder Ave
 Suite 300 Tulsa OK 74119
 (918) 587-4630

SSK

Rod Analysis:


Moment	3984	Controlling Factor:	Rod
I section	39699.5304		
ybar	28.71 in	Equiv. Thickness	.7787 in
S	1382.78 in ³		
fb	34.57 ksi	Unity%=	95.21 %
Rod Grade	50.00 ksi		
Lu	33		
Rod Diameter	4.50 in		
K	1		
I (Rod)	20.13 in ⁴		
A (Rod)	15.90 in ²		
r (Rod)	1.13 in		
KI/r (Rod)	29.33		
Cc (Rod)	107.00		
Fa (Rod)	27.23 ksi	w/o 1/3 Increase	
Fa (Rod w/ 1/3 Incr)	36.31 ksi	w/ 1/3 Increase	
Pa (Rod)	577.53 kips	Rod Unity% =	95.21 %

Check Pole Section:

Pole Fbx	39 ksi	From Risa	
Diameter	51.41 in		
t	.38 in		
Ireinf	39699.53 in ⁴	Reinforced Moment of Inertia	
ybar	26.10 in		
Spole	1521.05 in ³		
fb	31.43 ksi		
Fb (1 1/3)	52.00 ksi		
		Unity% =	60.44 %

Equivalent Thickness:

ro	25.7050 in		
ri	24.9263 in		
teq	.7787 in	Alter Fy in Risa Model to Match Unity ratio of:	
		Unity% =	95.21 %

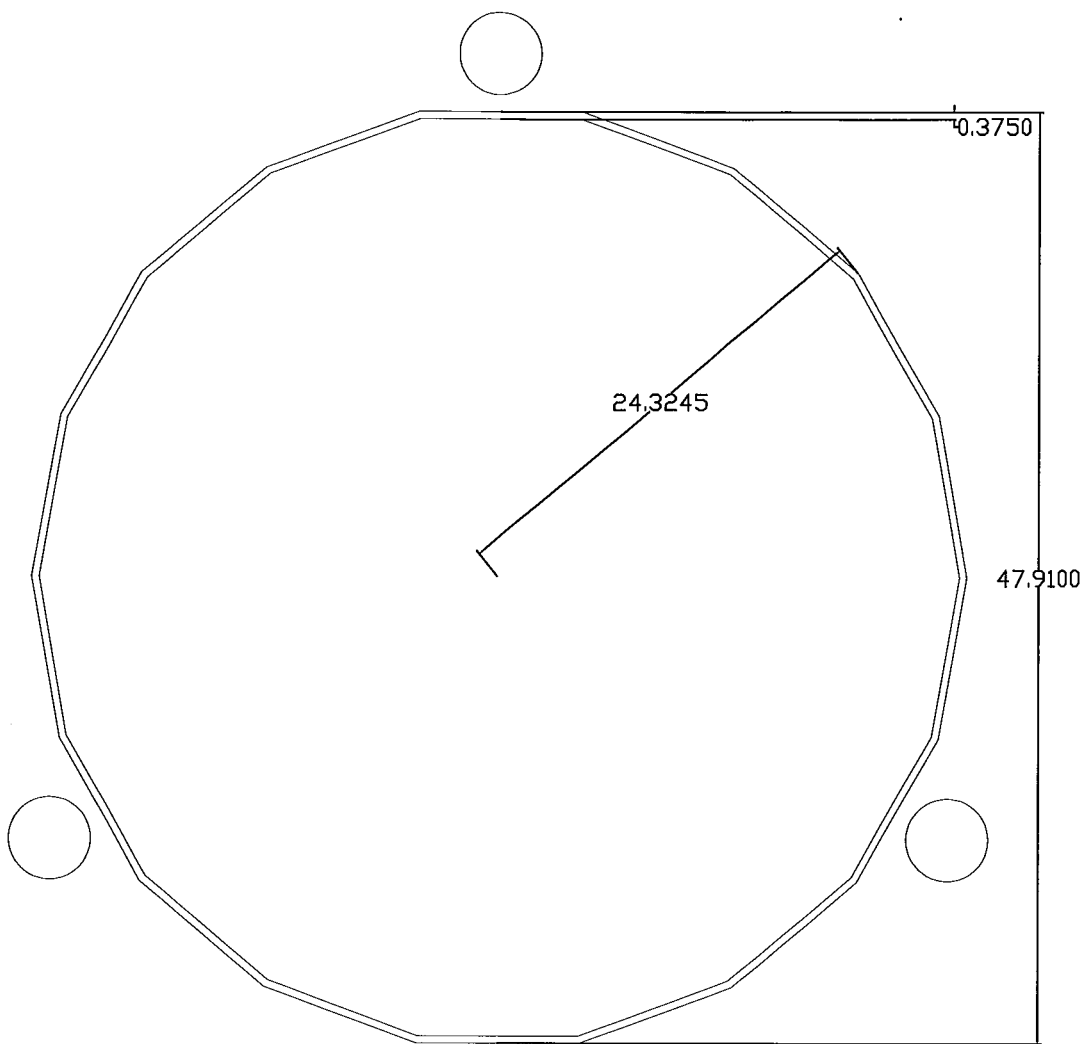

----- REGIONS -----
 Area: 99.1353
 Perimeter: 341.7966
 Bounding Box:
 Lower Bound: X= -25.4687 Y= -23.9550
 Upper Bound: X= 25.4687 Y= 29.0800
 Centroid: X= 0.0000 Y= 0.0000
 Moments of inertia: X= 31655.5270 Y= 31655.5270
 Products of inertia:
 XY: -0.0000
 Radii of gyration: X= 17.8694 Y= 17.8694

Existing Modified Section 20'-39.3'
(3) 4 1/4" SR

PROJECT	83609.002 - Scoville Hill, CT - BU# 876376			
SUBJECT	Section 20' - 39.3'			
DATE	06/12/12	PAGE	1	OF 2



B&T Engineering, Inc.
 1717 S Boulder Ave
 Suite 300 Tulsa OK 74119
 (918) 587-4630

SSK

Rod Analysis:


Moment	3350	Controlling Factor:	Rod
I section	31655.53		
ybar	26.90 in	Equiv. Thickness	.7693 in
S	1176.79 in ³		
fb	34.16 ksi	Unity%=	94.82 %
Rod Grade	50.00 ksi		
Lu	33		
Rod Diameter	4.25 in		
K	1		
I (Rod)	16.01 in ⁴		
A (Rod)	14.19 in ²		
r (Rod)	1.06 in		
KI/r (Rod)	31.06		
Cc (Rod)	107.00		
Fa (Rod)	27.02 ksi	w/o 1/3 Increase	
Fa (Rod w/ 1/3 Incr)	36.03 ksi	w/ 1/3 Increase	
Pa (Rod)	511.10 kips	Rod Unity% =	94.82 %

Check Pole Section:

Pole Fbx	39 ksi	From Risa	
Diameter	47.91 in		
t	.38 in		
Ireinf	31655.53 in ⁴	Reinforced Moment of Inertia	
ybar	23.96 in		
Spole	1321.46 in ³		
fb	30.42 ksi		
Fb (1 1/3)	52.00 ksi		
		Unity% =	58.50 %

Equivalent Thickness:

ro	23.9550 in		
ri	23.1857 in		
teq	.7693 in	Alter Fy in Risa Model to Match Unity ratio of:	
		Unity% =	94.82 %

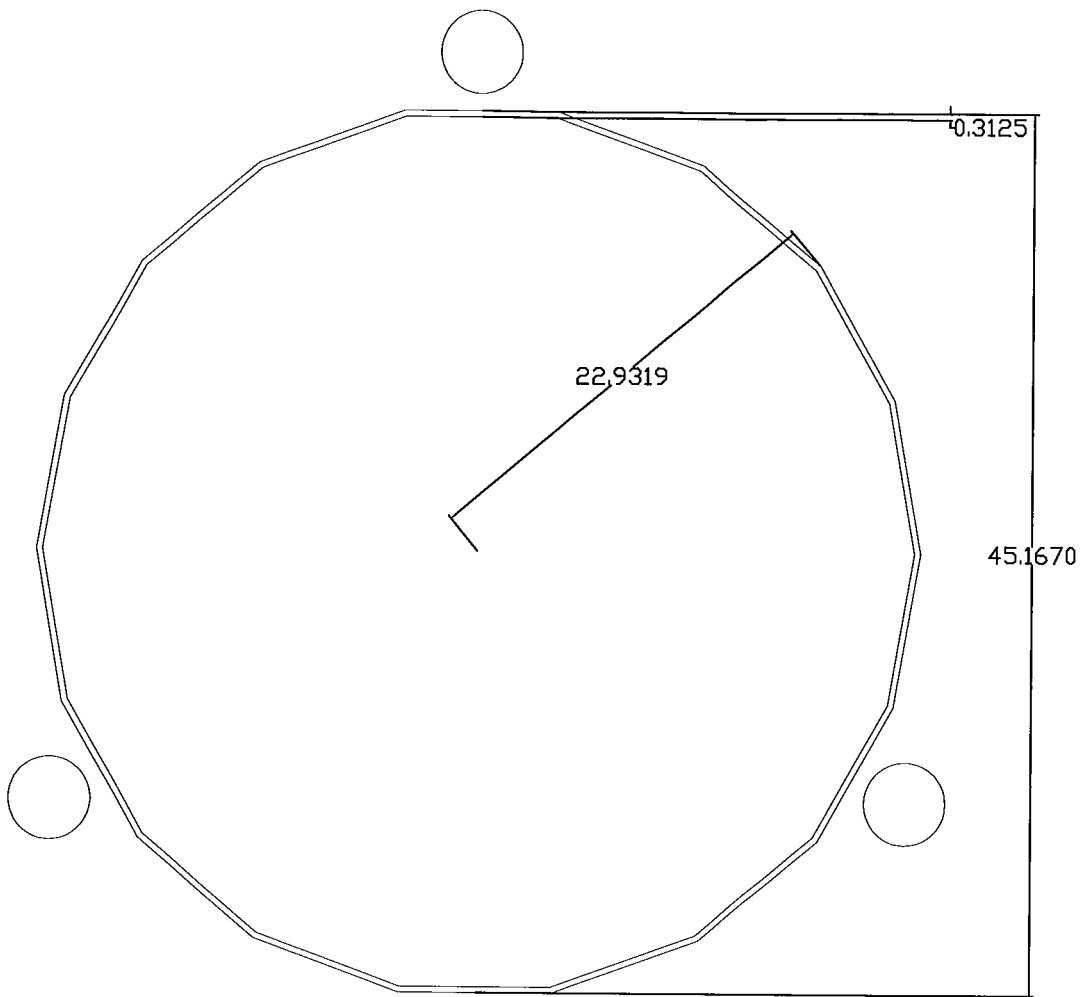


----- REGIONS -----

Area: 87.0472
 Perimeter: 324.7814
 Bounding box: X_i -24.2810 -- 24.2810
 Y_i -22.5835 -- 27.7085
 Centroid: X_i 0.0000
 Y_i 0.0000
 Moments of inertia: X_i 25280.6677
 Y_i 25280.6677
 Product of inertia: XY_i 0.0000
 Radii of gyration: X_i 17.0419
 Y_i 17.0419
 Principal moments and X-Y directions about centroid:
 I_i 25280.6677 along [0.0436 -0.9990]
 J_i 25280.6677 along [0.9990 0.0436]

Existing Modified Section 39.3'-60'
(3) 4 1/4" SR

PROJECT	83609.002 - Scoville Hill, CT - BU# 876376			
SUBJECT	Section 39.3' - 60'			
DATE	06/12/12	PAGE	1	OF 2

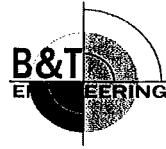

B&T Engineering, Inc.
 1717 S Boulder Ave
 Suite 300 Tulsa OK 74119
 (918) 587-4630

SSK

Rod Analysis:


Moment	2597	Controlling Factor:	Rod
I section	25280.7		
ybar	25.58 in	Equiv. Thickness	.7336 in
S	988.14 in ³		
fb	31.54 ksi	Unity%=	87.54 %
Rod Grade	50.00 ksi		
Lu	33		
Rod Diameter	4.25 in		
K	1		
I (Rod)	16.01 in ⁴		
A (Rod)	14.19 in ²		
r (Rod)	1.06 in		
KI/r (Rod)	31.06		
Cc (Rod)	107.00		
Fa (Rod)	27.02 ksi	w/o 1/3 Increase	
Fa (Rod w/ 1/3 Incr)	36.03 ksi	w/ 1/3 Increase	
Pa (Rod)	511.10 kips	Rod Unity% =	87.54 %

Check Pole Section:

Pole Fbx	39 ksi	From Risa	
Diameter	45.17 in		
t	.31 in		
Ireinf	25280.70 in ⁴	Reinforced Moment of Intertia	
ybar	22.58 in		
Spole	1119.43 in ³		
fb	27.84 ksi		
Fb (1 1/3)	52.00 ksi		
		Unity% =	53.54 %

Equivalent Thickness:

ro	22.5835 in		
ri	21.8499 in		
teq	.7336 in	Alter Fy in Risa Model to Match Unity ratio of:	
		Unity% =	87.54 %

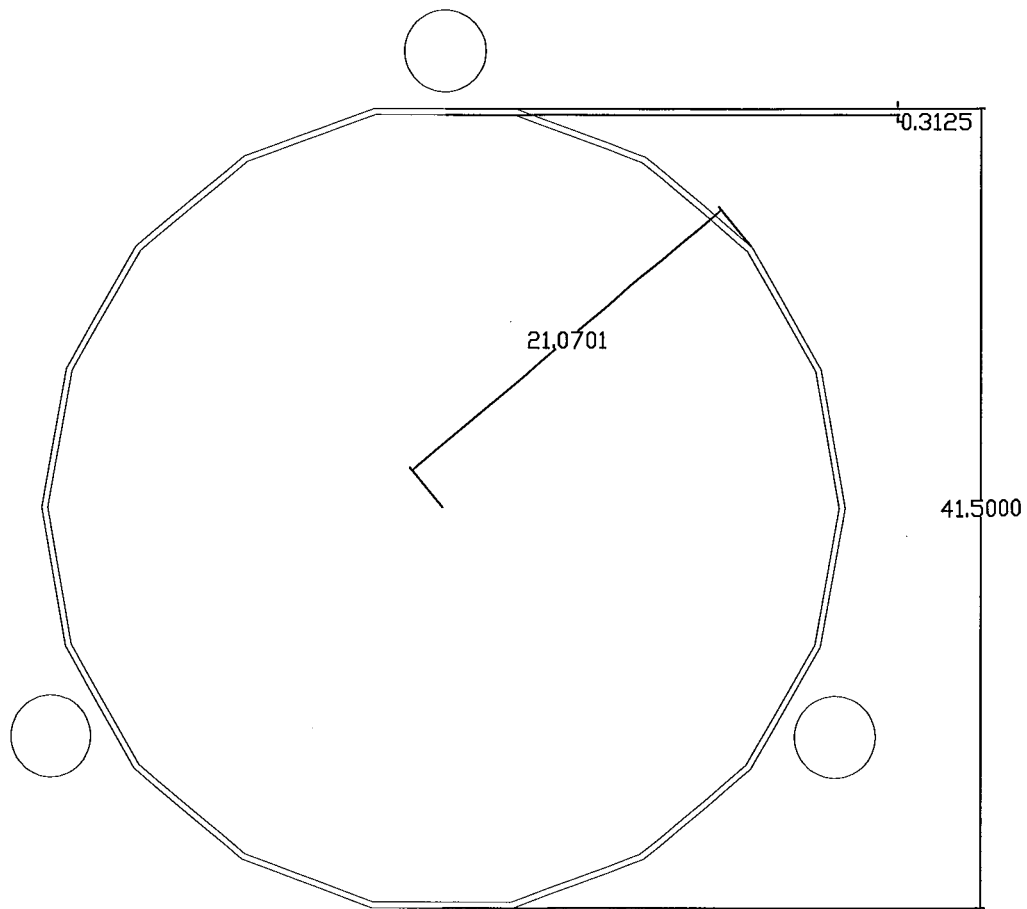

----- REGIONS -----

Area: 83.4101
 Perimeter: 301.5041
 Bounding Box:
 Lower Bound: X= -22.6931 Y= -20.7500
 Upper Bound: X= 22.6931 Y= 25.8750
 Centroid: X= 0.0000 Y= 0.0000
 Moments of Inertia: X= 20803.8135 Y= 20803.8135
 Products of Inertia:
 XY: 0.0000
 Radii of gyration: X= 15.7929 Y= 15.7929

Existing Modified Section 60'-80'
(3) 4 1/4" SR

PROJECT	83609.002 - Scoville Hill, CT - BU# 876376			
SUBJECT	Section 60.0' - 80'			
DATE	06/12/12	PAGE	1	OF 2



B&T Engineering, Inc.
1717 S Boulder Ave
Suite 300 Tulsa OK 74119
(918) 587-4630

SSK

Rod Analysis:


Moment	2173.8	Controlling Factor:	Rod
I section	20803.8		
ybar	23.75 in	Equiv. Thickness	.7846 in
S	875.95 in ³		
fb	29.78 ksi	Unity%=	99.92 %
Rod Grade	50.00 ksi		
Lu	66		
Rod Diameter	4.25 in		
K	1		
I (Rod)	16.01 in ⁴		
A (Rod)	14.19 in ²		
r (Rod)	1.06 in		
KI/r (Rod)	62.12		
Cc (Rod)	107.00		
Fa (Rod)	22.35 ksi	w/o 1/3 Increase	
Fa (Rod w/ 1/3 Incr)	29.80 ksi	w/ 1/3 Increase	
Pa (Rod)	422.80 kips	Rod Unity% =	99.92 %

Check Pole Section:

Pole Fbx	39 ksi	From Risa	
Diameter	41.50 in		
t	.31 in		
Ireinf	20803.80 in ⁴	Reinforced Moment of Inertia	
ybar	20.75 in		
Spole	1002.59 in ³		
fb	26.02 ksi		
Fb (1 1/3)	52.00 ksi		
		Unity% =	50.03 %

Equivalent Thickness:

ro	20.7500 in		
ri	19.9654 in		
teq	.7846 in	Alter Fy in Risa Model to Match Unity ratio of:	
		Unity% =	99.92 %

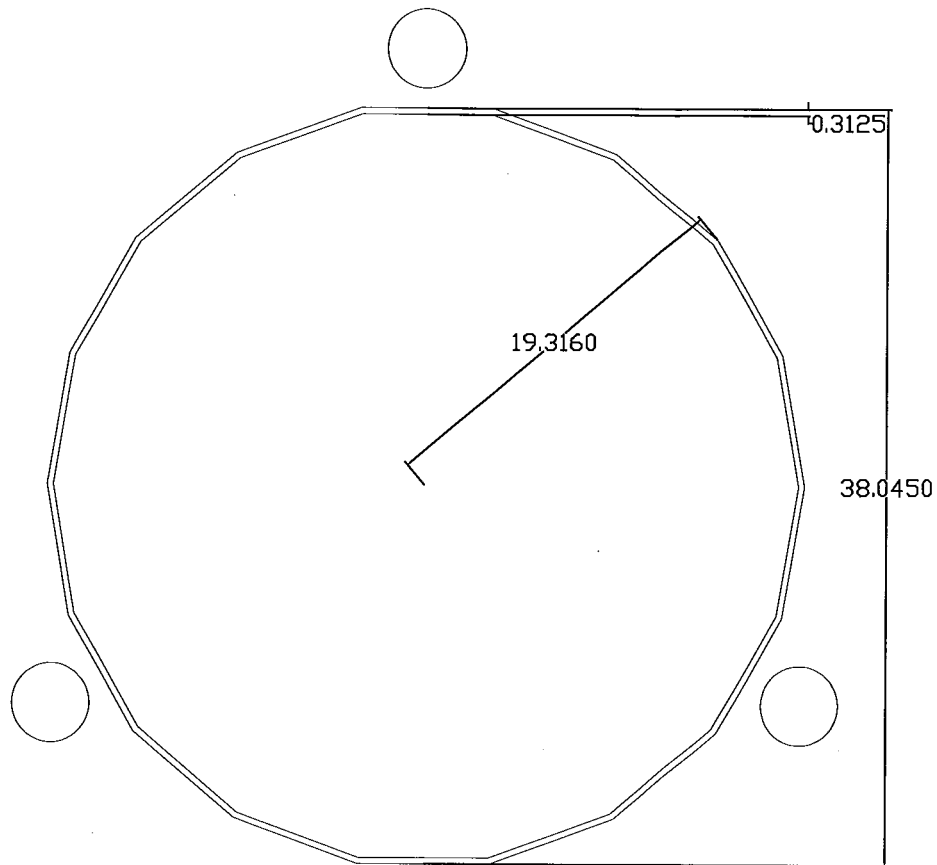

----- REGIONS -----

Area:	75.1237
Perimeter:	277.2164
Bounding box:	X: -21.0720 -- 21.0720
	Y: -19.0225 -- 24.0225
Centroid:	X: 0.0000
	Y: 0.0000
Moments of inertia:	X: 15909.4080
	Y: 15909.4080
Product of inertia:	XY: 0.0000
Radius of gyration:	X: 14.5525
	Y: 14.5525
Principal moments and X-Y directions about centroid:	
	I: 15909.4080 along [0.1075 -0.9942]
	J: 15909.4080 along [0.9942 0.1075]

Existing Modified Section 80'-84'
(3) 4" SR

PROJECT	83609.002 - Scoville Hill, CT - BU# 876376			
SUBJECT	Section 80' - 84'			
DATE	06/12/12	PAGE	1	OF 2



B&T Engineering, Inc.
 1717 S Boulder Ave
 Suite 300 Tulsa OK 74119
 (918) 587-4630

SSK

Rod Analysis:


Moment	1642.03	Controlling Factor:	Rod
I section	15909.41		
ybar	22.02 in	Equiv. Thickness	.7827 in
S	722.42 in ³		
fb	27.28 ksi	Unity%=	94.41 %
Rod Grade	50.00 ksi		
Lu	66		
Rod Diameter	4.00 in		
K	1		
I (Rod)	12.57 in ⁴		
A (Rod)	12.57 in ²		
r (Rod)	1.00 in		
KI/r (Rod)	66.00		
Cc (Rod)	107.00		
Fa (Rod)	21.67 ksi	w/o 1/3 Increase	
Fa (Rod w/ 1/3 Incr)	28.89 ksi	w/ 1/3 Increase	
Pa (Rod)	363.04 kips	Rod Unity% =	94.41 %

Check Pole Section:

Pole Fbx	39 ksi	From Risa	
Diameter	38.05 in		
t	.31 in		
Irein	15909.41 in ⁴	Reinforced Moment of Inertia	
ybar	19.02 in		
Spole	836.35 in ³		
fb	23.56 ksi		
Fb (1 1/3)	52.00 ksi		
		Unity% =	45.31 %

Equivalent Thickness:

ro	19.0225 in		
ri	18.2398 in		
teq	.7827 in	Alter Fy in Risa Model to Match Unity ratio of:	
		Unity% =	94.41 %

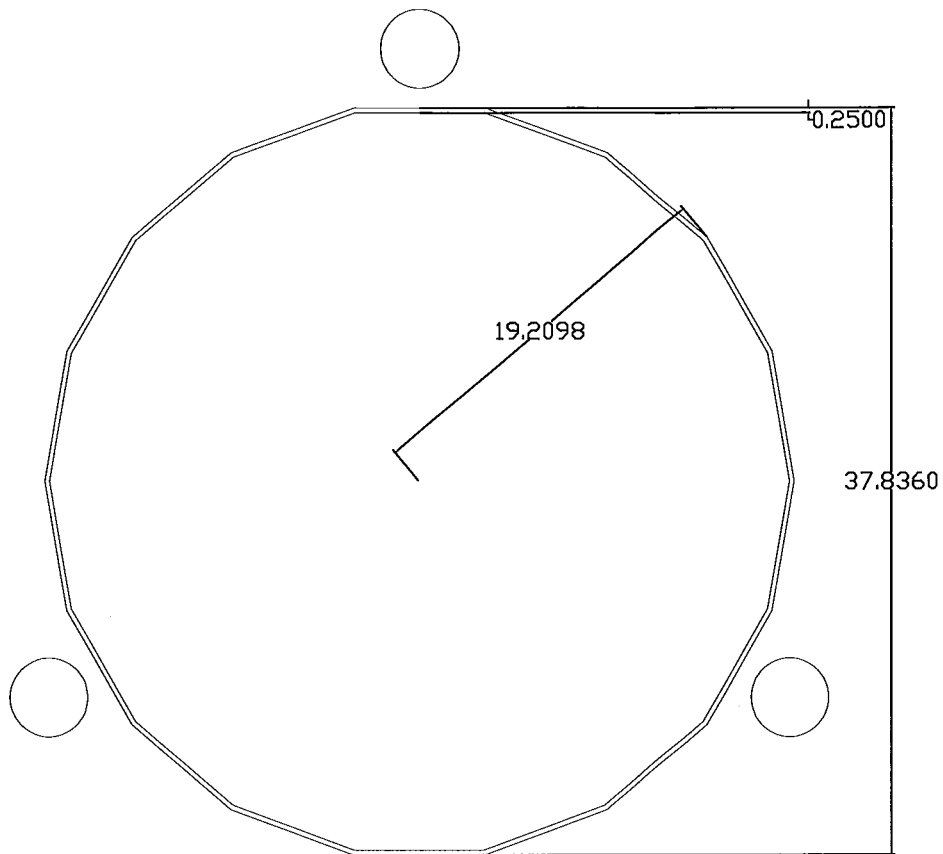

----- REGIONS -----

Area: 67.5225
 Perimeter: 276.2864
 Bounding box: X_i -20.9815 -- 20.9815
 Y_i -18.9180 -- 23.9180
 Centroid: X_i 0.0000
 Y_i 0.0000
 Moments of inertia: X_i 14414.2876
 Y_i 14414.2876
 Product of inertia: XY_i 0.0000
 Radii of gyration: X_i 14.6107
 Y_i 14.6107
 Principal moments and X-Y directions about centroid:
 I_i 14414.2876 along [0.3921 -0.9199]
 J_i 14414.2876 along [0.9199 0.3921]

Existing Modified Section 84'-110'
(3) 4" SR

PROJECT	83609.002 - Scoville Hill, CT - BU# 876376		
SUBJECT	Section 84' - 110'		
DATE	06/12/12	PAGE	1 OF 2



B&T Engineering, Inc.
 1717 S Boulder Ave
 Suite 300 Tulsa OK 74119
 (918) 587-4630

SSK

Rod Analysis:


Moment	1423.2	Controlling Factor:	Rod
I section	14414.3		
ybar	21.92 in	Equiv. Thickness	.7175 in
S	657.65 in ³		
fb	25.97 ksi	Unity%=	89.89 %
Rod Grade	50.00 ksi		
Lu	66		
Rod Diameter	4.00 in		
K	1		
I (Rod)	12.57 in ⁴		
A (Rod)	12.57 in ²		
r (Rod)	1.00 in		
KI/r (Rod)	66.00		
Cc (Rod)	107.00		
Fa (Rod)	21.67 ksi	w/o 1/3 Increase	
Fa (Rod w/ 1/3 Incr)	28.89 ksi	w/ 1/3 Increase	
Pa (Rod)	363.04 kips	Rod Unity% =	89.89 %

Check Pole Section:

Pole Fbx	39 ksi	From Risa	
Diameter	37.84 in		
t	.25 in		
Ireinf	14414.30 in ⁴	Reinforced Moment of Intertia	
ybar	18.92 in		
Spole	761.94 in ³		
fb	22.41 ksi		
Fb (1 1/3)	52.00 ksi		
		Unity% =	43.10 %

Equivalent Thickness:

ro	18.9180 in		
ri	18.2005 in		
teq	.7175 in	Alter Fy in Risa Model to Match Unity ratio of:	
		Unity% =	89.89 %

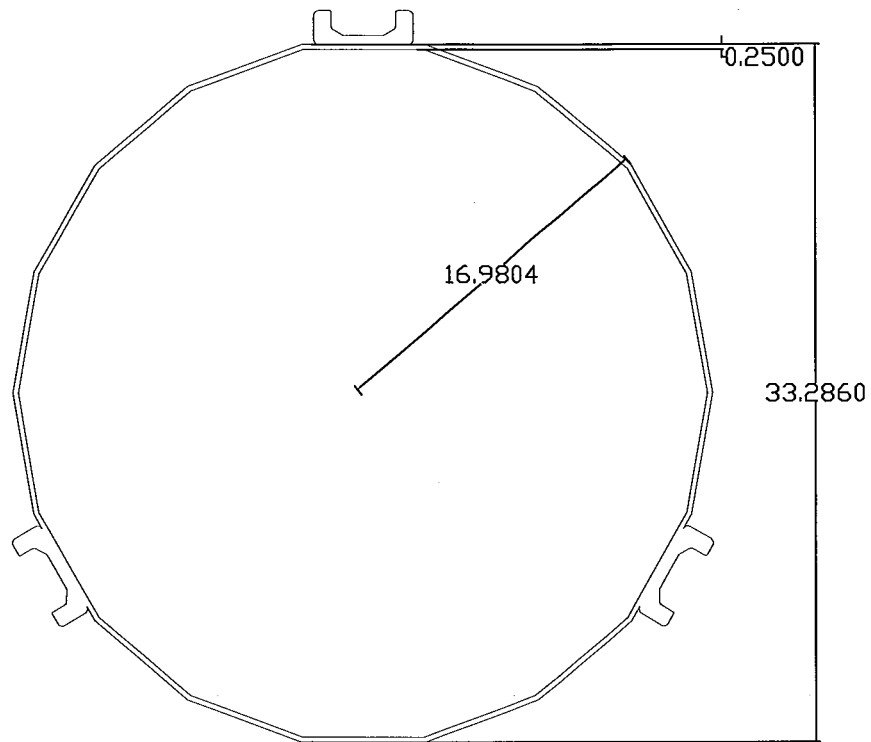

----- REGIONS -----

Area: 38.7763
 Perimeter: 226.2662
 Bounding box: X: -16.9186 -- 16.9186
 Y: -16.6430 -- 18.2572
 Centroid: X: 0.0000
 Y: 0.0000
 Moments of inertia: X: 5501.4339
 Y: 5501.4339
 Product of inertia: XY: 0.0000
 Radii of gyration: X: 11.9112
 Y: 11.9112
 Principal moments and X-Y directions about centroid:
 I: 5501.4339 along [0.8104 0.5859]
 J: 5501.4339 along [-0.5859 0.8104]

Existing Modified Section 110'-120'
(3) MP304

PROJECT	83609.001 - Scoville Hill, CT - BU# 876376		
SUBJECT	MP3 MOI - Equiv Thickness Calc		
DATE	06/12/12	PAGE	1 OF 1



B&T Engineering, Inc.
 1325 E. 15th St., Suite 202
 Tulsa, OK 74120
 (918) 587-4630

SSC

Elevation: 110.00 ft to 120.00 ft

MP3 and Pole Information:

Applied Moment	928.0 k-ft
Combined MOI	5501.4 in ⁴
MP3 Type	MP3-04
MP3 Grade	65.00 ksi
MP3 Ultimate Stress	80.00 ksi
Pole Diameter	33.29 in
Pole Fb	39.00 ksi
Bolt Spacing	18.00 in
Hole Size	1.28
k	0.8

No 1/3 Increase

MP3 Compression Analysis:

Ybar (MP3)	17.25 in
S (MP3)	318.87 in ³
fb (MP3)	34.92 ksi
ry	1.6950 in
kl/r	8.4956
Cc	93.8441
Fa	50.76 ksi

Unity% = 68.8 %

MP3 Tension Analysis:

Ag	4.13 in ²
An	3.58 in ²
U	0.959
Ae	3.43 in ²
Ta (Yielding)	214.76 k
Ta (Rupture)	183.08 k
Ft (Equiv)	44.33 ksi

Unity% = 78.8 %

Pole Analysis:

Ybar (Pole)	16.64 in
S (Pole)	330.56 in ³
fb (Pole)	33.69 ksi
Fb (Pole)	52.00 ksi

Unity% = 64.8 %

Equivalent Thickness:

ro	16.64 in
ri	16.25 in
teq	.3936 in

Adjust Fy in Risa such that
 Bending Unity% Matches

78.8 %

Square, Stiffened / Unstiffened Base Plate, Any Rod Material - Rev. F / G

Assumptions: 1) Rod groups at corners. Total # rods divisible by 4. Maximum total # of rods = 48 (12 per Corner).
 2) Rod Spacing = Straight Center-to-Center distance between any (2) adjacent rods (same corner)
 3) Clear space between bottom of leveling nut and top of concrete **not** exceeding (1)*(Rod Diameter)

Site Data

BU#:	876376
Site Name:	Scoville, CT
App #:	151585; Rev: 0
Anchor Rod Data	
Qty:	16
Diam:	2.25 in
Rod Material:	A615-J
Yield, Fy:	75 ksi
Strength, Fu:	100 ksi
Bolt Circle:	58 in
Anchor Spacing:	6 in

Plate Data

W=Side:	57 in
Thick:	2.75 in
Grade:	55 ksi
Clip Distance:	0 in

Stiffener Data (Welding at both sides)

Configuration:	Unstiffened
Weld Type:	**
Groove Depth:	in **
Groove Angle:	degrees
Fillet H. Weld:	<-- Disregard
Fillet V. Weld:	in
Width:	in
Height:	in
Thick:	in
Notch:	in
Grade:	ksi
Weld str.:	ksi

Pole Data

Diam:	51.41 in
Thick:	0.375 in
Grade:	65 ksi
# of Sides:	18 "0" IF Round

Stress Increase Factor

ASD ASIF:	1.333
-----------	-------

Base Reactions

TIA Revision:	F	
Unfactored Moment, M:	3984	ft-kips
Unfactored Axial, P:	63	kips
Unfactored Shear, V:	32	kips

Anchor Rod Results

TIA F --> Maximum Rod Tension: 202.1 Kips
 Allowable Tension: 195.0 Kips
 Anchor Rod Stress Ratio: 103.7% Pass

Base Plate Results

Base Plate Stress: 56.4 ksi
 Allowable PL Bending Stress: 55.0 ksi
 Base Plate Stress Ratio: 102.5% Pass

Flexural Check

PL Ref. Data

Yield Line (in):	29.20
Max PL Length:	29.20


N/A - Unstiffened

Stiffener Results

Horizontal Weld: N/A
 Vertical Weld: N/A
 Plate Flex+Shear, $f_b/F_b + (f_v/F_v)^2$: N/A
 Plate Tension+Shear, $f_t/F_t + (f_v/F_v)^2$: N/A
 Plate Comp. (AISC Bracket): N/A

Pole Results

Pole Punching Shear Check: N/A

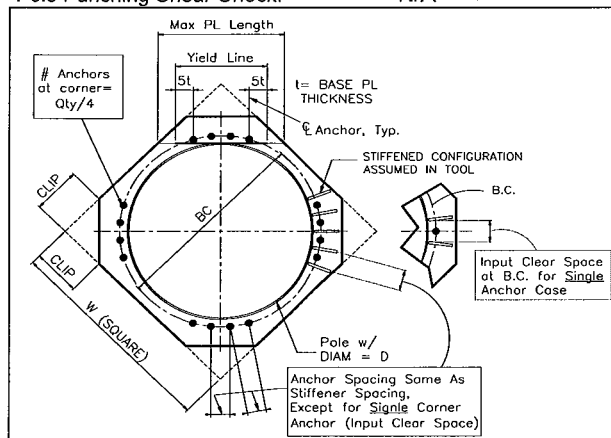


** Note: for complete joint penetration groove welds the groove depth must be exactly 1/2 the stiffener thickness for calculation purposes

PROJECT 83609.002 - Scoville hill

SUBJECT Foundation

DATE 6/12/12

PAGE 1 OF 2

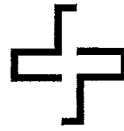


B+T GRP

1717 S. Boulder, Suite 300

Tulsa, OK 74119

(918) 587-4630

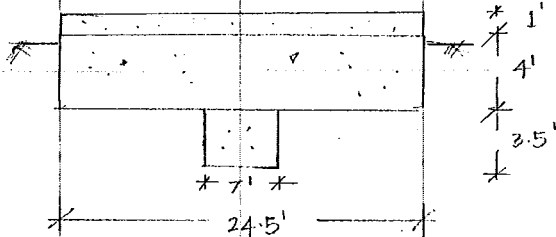

$$M = 3984 \text{ K-ft}$$

$$V = 32 \text{ K}$$

$$\text{Axial} = 63 \text{ K}$$

* [ASSUME 55" ϕ box opening
at TOP 1']

① check for overturning :-

$$M_o = 3984 + 32 \times 4 = 4112 \text{ K-ft}$$

$$M_R = [4 \times 24.5 \times 24.5 \times 0.150] \times \frac{24.5}{2} + [3.5 \times 7 \times 7 \times 0.15] \times \frac{24.5}{2} \\ + 63 \times \frac{24.5}{2} + [1 \times 24.5 \times 24.5 - \frac{11}{4} \times 4.6^2 \times 1] \times 0.15 \times \frac{24.5}{2}$$

$$= 4411.8 + 315.13 + 771.8 + 1072.4 = 6571.1 \text{ K-ft}$$

$$\frac{M_R}{M_o} = \frac{6571.1}{4112} = 1.6 > 1.50$$

$$\Rightarrow 93.8 \%$$

check for bearing :-

$$\text{Total load} = P = 4 \times 24.5 \times 24.5 \times 0.15 + 3.5 \times 7 \times 7 \times 0.15 \\ + [1 \times 24.5 \times 24.5 - \frac{11}{4} \times 4.6^2 \times 1] \times 0.15 + 63$$

$$= 536.4 \text{ K}$$

$$M_o = 4112 \text{ K-ft}$$


$$e = \frac{M_o}{P} = \frac{4112}{536.4} = 7.7' > \frac{B}{6} = \frac{24.5}{6} = 4.08'$$

PROJECT 83609-002 - Scoville hill

SUBJECT Foundation

DATE 6/12/12

PAGE 2 OF 2

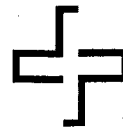

B+T GRP

1717 S. Boulder, Suite 300

Tulsa, OK 74119

(918) 587-4630

$$e' = \frac{B}{2} - e = \frac{24.5'}{2} - 7.7 = 4.55'$$


$$q_{max} = \frac{P}{\frac{1}{2} \times 3e' \times B} = \frac{536.4}{0.5 \times 3 \times 4.55 \times 24.5} = 3.21 \text{ K/ft}^2$$

$< q_{max} = 20 \text{ K/ft}^2$

Safe in bearing

June 12, 2012

Mr. James Williams
Crown Castle
3530 Toringdon Way Suite 300
Charlotte, NC 28277
(704) 405-6521

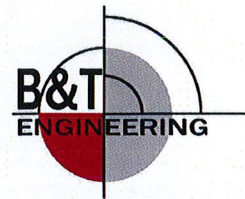

B&T Engineering, Inc.
1717 S. Boulder, Suite 300
Tulsa, OK 74119
(918) 587-4630
ctuttle@btengineering.com

Subject: **Structural Analysis Report**

Carrier Designation:

Sprint Co-Locate
Carrier Site Number: CT33XC111
Carrier Site Name: N/A

Crown Castle Designation:

Crown Castle BU Number: 876376
Crown Castle Site Name: Scoville Hill / Harwinton Rod
Crown Castle JDE Job Number: 189143
Crown Castle Work Order Number: 498947
Crown Castle Application Number: 151585 Rev. 0

Engineering Firm Designation:

B&T Engineering, Inc. Project Number: 83609.002

Site Data:

123 Campville Hill Rd., Harwinton, Litchfield County, CT
Latitude 41° 44' 12.12", Longitude -73° 5' 50.86"
177 Foot - Monopole Tower

Dear Mr. Williams,

B&T Engineering, Inc. is pleased to submit this "**Structural Analysis Report**" to determine the structural integrity of the above mentioned tower. This analysis has been performed in accordance with the Crown Castle Structural 'Statement of Work' and the terms of Crown Castle Purchase Order Number 468201, in accordance with application 151585, revision 0.

The purpose of the analysis is to determine acceptability of the tower stress level. Based on our analysis we have determined the tower stress level for the structure and foundation, under the following load case, to be:

LC5: Existing + Proposed for current applicant (1 Active Applicant)

Sufficient Capacity

Note: See Table 1 and Table 2 for the proposed and existing/reserved loading, respectively.

The analysis has been performed in accordance with the TIA/EIA-222-F standard and the 2003 IBC; 2003 IRC (State Building Code, 2005 CT supplement) based upon a wind speed of 80.5 mph fastest mile.

All modifications and equipment proposed in this report shall be installed in accordance with the attached drawings for the determined available structural capacity to be effective.

We at B&T Engineering, Inc. appreciate the opportunity of providing our continuing professional services to you and Crown Castle. If you have any questions or need further assistance on this or any other projects please give us a call.

Respectfully submitted by:

Shardul Kadam, E.I.
Project Engineer

Chad E. Tuttle, P.E.
President

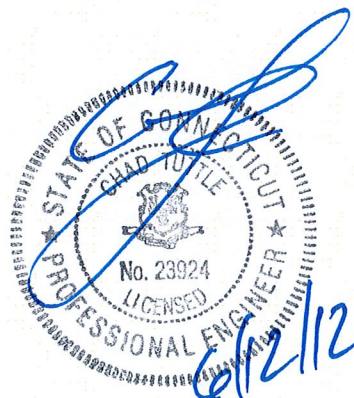


TABLE OF CONTENTS

1) INTRODUCTION

2) ANALYSIS CRITERIA

Table 1 - Proposed Antenna and Cable Information

Table 2 - Existing and Reserved Antenna and Cable Information

Table 3 - Design Antenna and Cable Information

3) ANALYSIS PROCEDURE

Table 4 - Documents Provided

3.1) Analysis Method

3.2) Assumptions

4) ANALYSIS RESULTS

Table 5 - Section Capacity (Summary)

Table 6 - Tower Component Stresses vs. Capacity

4.1) Recommendations

5) APPENDIX A

tnxTower Output

6) APPENDIX B

Base Level Drawing

7) APPENDIX C

Additional Calculations

1) INTRODUCTION

This tower is a 177 ft Monopole tower designed by Summit in August of 2000. The tower was originally designed for a wind speed of 85 mph per TIA/EIA-222-F. This tower has been modified multiple times and those modifications have been incorporated in this analysis except the anchor rod modification by Global signal.

2) ANALYSIS CRITERIA

The structural analysis was performed for this tower in accordance with the requirements of TIA/EIA-222-F Structural Standards for Steel Antenna Towers and Antenna Supporting Structures using a fastest mile wind speed of 80.5 mph with no ice, 28.1 mph with 1 inch ice thickness and 50 mph under service loads.

Table 1 - Proposed Antenna and Cable Information

Mounting Level (ft)	Center Line Elevation (ft)	Number of Antennas	Antenna Manufacturer	Antenna Model	Number of Feed Lines	Feed Line Size (in)	Note
179.0	179.0	1	--	Platform Mount [LP 713-1]	3	1 1/4	1
	177.0	3	Alcatel Lucent	1900MHz RRH (65MHz)			
		3	Alcatel Lucent	800 EXTERNAL NOTCH FILTER			
		3	Alcatel Lucent	800MHZ RRH			
		9	Rfs Celwave	ACU-A20-N			
		3	Rfs Celwave	APXVSPP18-C-A20			

Notes:

1. Adding Handrails to the existing platform [LP-712-1]

Table 2 - Existing and Reserved Antenna and Cable Information

Mounting Level (ft)	Center Line Elevation (ft)	Number of Antennas	Antenna Manufacturer	Antenna Model	Number of Feed Lines	Feed Line Size (in)	Note
179.0	178.0	6	Decibel	DB980H90E-M	6	1 5/8	2
167.0	169.0	3	Ems Wireless	RR90-17-00DP	6	1 5/8	1
		6	Ericsson	KRY 112 75/1 TMA			
	167.0	1	--	T-Arm Mount [TA 602-3]			
154.0	156.0	1	Antel	BXA-171063-8BF-EDIN-2	12	1 5/8	1
		2	Antel	BXA-171085-8BF-EDIN-2			
		3	Antel	BXA-70063-6CF-2			
		2	Antel	LPA-80063/6CF			
		4	Antel	LPA-80080/6CF			
		6	Rfs Celwave	FD9R6004/2C-3L			
	154.0	1	--	Platform Mount [LP 303-1]			
137.0	139.0	12	Decibel	DB844H90	12	1 1/4	1
	137.0	1	--	Platform Mount [LP 712-1]			
127.0	129.0	6	Kathrein	AP14/17-880/1940/065D/ADT/XXP	12	1 5/8	1
		6	Powerwave	LGP 17201			
	127.0	1	--	Platform Mount [LP 303-1]			

Mounting Level (ft)	Center Line Elevation (ft)	Number of Antennas	Antenna Manufacturer	Antenna Model	Number of Feed Lines	Feed Line Size (in)	Note
117.0	117.0	3	Rfs Celwave	APXV18-206517S-C	6	1 5/8	1
		3	--	Flush Mounts			
79.0	80.0	1	Spectracom	8225	1	1/2	1
	79.0	1	--	Side Arm Mount [SO 701-1]			

Notes:

- 1) Existing Equipment
- 2) Equipment to be Removed

Table 3 - Design Antenna and Cable Information

Mounting Level (ft)	Center Line Elevation (ft)	Number of Antennas	Antenna Manufacturer	Antenna Model	Number of Feed Lines	Feed Line Size (in)
177	177	1	--	Low Profile Platform	--	--
		12	DAPA	48000		
167	167	1	--	Clamp On Low Profile Platform	--	--
		12	DAPA	48000		
157	157	1	--	Clamp On Low Profile Platform	--	--
		12	DAPA	48000		
75	75	1	--	GPS Antenna W/ Mount	--	--

3) ANALYSIS PROCEDURE

Table 4 - Documents Provided

Document	Remarks	Reference	Source
Online Application	Sprint co-locate revision# 0	151585	CCI Sites
Tower Manufacturer Drawings	Summit Manufacturing, Job No. 10633	1613568	CCI Sites
Foundation Drawings	Summit Manufacturing, Job No. 10633	1613623	CCI Sites
Geotech Report	Criscuolo Shepard Associates, File No. 99900.24	1531965	CCI Sites
Tower Modifications	Hutter Trankina Engineering Dated: 8/20/2004	1634507	CCI Sites
	Modification/PMI By B&T Engineering, Project No. 80185	2461484	CCI Sites
Antenna Configuration	Crown CAD Package	Date:5/30/2012	CCI Sites

3.1) Analysis Method

tnxTower (version 6.0.4.0), a commercially available analysis software package, was used to create a three-dimensional model of the tower and calculate member stresses for various loading cases. Selected output from the analysis is included in Appendix A.

3.2) Assumptions

- 1) Tower and structures were built in accordance with the manufacturer's specifications.
- 2) The tower and structures have been maintained in accordance with the manufacturer's specification.
- 3) The configuration of antennas, transmission cables, mounts and other appurtenances are as specified in Tables 1 and 2 and the referenced drawings.
- 4) When applicable, transmission cables are considered as structural components for calculating wind loads as allowed by TIA/EIA-222-F.
- 5) Mount areas and weights are assumed based on photographs provided.

This analysis may be affected if any assumptions are not valid or have been made in error. B&T Engineering, Inc. should be notified to determine the effect on the structural integrity of the tower.

4) ANALYSIS RESULTS

Table 5 - Section Capacity (Summary)

Section No.	Elevation (ft)	Component Type	Size	Critical Element	P (K)	SF*P_allow (K)	% Capacity	Pass / Fail
L1	177 - 129.75	Pole	TP30.268x22x0.219	1	-9.055	1061.189	64.0	Pass
L2	129.75 - 120	Pole	TP31.536x29.174x0.25	2	-12.634	1290.600	79.3	Pass
L3	120 - 110	Pole	TP33.286x31.536x0.394	3	-14.822	1764.879	72.6	Pass
L4	110 - 84	Pole	TP37.836x33.286x0.718	4	-21.642	2167.898	83.9	Pass
L5	84 - 80	Pole	TP38.045x35.57x0.783	5	-26.119	2324.792	88.4	Pass
L6	80 - 60	Pole	TP41.5x38.045x0.785	6	-33.943	2668.039	93.8	Pass
L7	60 - 39.3	Pole	TP45.167x41.5x0.734	7	-39.831	3395.737	82.7	Pass
L8	39.3 - 20	Pole	TP47.91x42.681x0.768	8	-52.608	3723.735	90.1	Pass
L9	20 - 0	Pole	TP51.41x47.91x0.779	9	-61.849	4113.571	90.6	Pass
							Summary	
						Pole (L6)	93.8	Pass
						RATING =	93.8	Pass

Table 6 - Tower Component Stresses vs. Capacity - LC3

Notes	Component	Elevation (ft)	% Capacity	Pass / Fail
1	Anchor Rods	Base	98.5	Pass
1	Base Plate	Base	97.5	Pass
1	Base Foundation	Base	89.4	Pass

Structure Rating (max from all components) =	98.5%
---	--------------

Notes:



- 1) See additional documentation in "Appendix C - Additional Calculations" for calculations supporting the % capacity consumed.
- 2) Capacities up to 100% are considered acceptable based on analysis methods used.
- 3) The percent capacities shown above (excluding foundations) include the 1/3 increase in allowable stresses as allowed by TIA/EIA-222-F.

4.1) Recommendations

The tower and its foundation have sufficient capacity to carry the existing and proposed loads. No modifications are required at this time.

APPENDIX A
TNXTOWER OUTPUT

Section	1	2	3	4	5	6	7	8	9
Length (ft)	47.250	13.500	10.000	26.000	8.750	20.000	20.700	25.050	20.000
Number of Sides	18	18	18	18	18	18	18	18	18
Thickness (in)	0.219	0.250	0.394	0.718	0.763	0.785	0.734	0.768	0.779
Socket Length (ft)	3.750			4.750			5.750		
Top Dia (in)	22.000			31.536	35.570	38.045	41.500	42.681	47.910
Bot Dia (in)	30.268			33.286	38.045	41.500	45.167	47.910	51.410
Grade	A607-65			53.7 ksi	32.8 ksi	31.4 ksi	32.9 ksi	42.0 ksi	40.6 ksi
Weight (K)	2.9	1.1	1.4	7.0	2.7	6.6	7.0	9.3	8.2

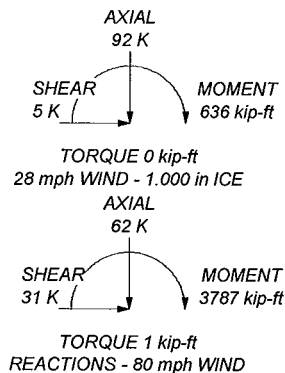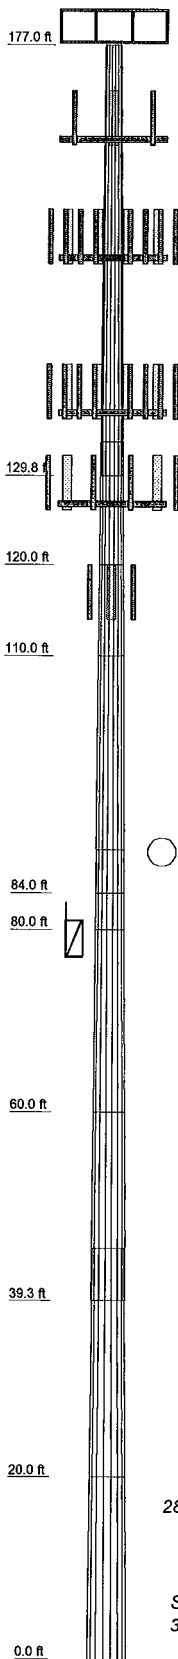

DESIGNED APPURTENANCE LOADING

TYPE	ELEVATION	TYPE	ELEVATION
1900MHz RRH (65MHz) (P)	179	BXA-171085-8BF-EDIN-2 w/ Mount Pipe (E)	154
1900MHz RRH (65MHz) (P)	179	BXA-70063-6CF-2 w/ Mount Pipe (E)	154
1900MHz RRH (65MHz) (P)	179	BXA-70063-6CF-2 w/ Mount Pipe (E)	154
800 EXTERNAL NOTCH FILTER (P)	179	BXA-70063-6CF-2 w/ Mount Pipe (E)	154
800 EXTERNAL NOTCH FILTER (P)	179	(2) FD9R6004/2C-3L (E)	154
800 EXTERNAL NOTCH FILTER (P)	179	(2) FD9R6004/2C-3L (E)	154
800MHz RRH (P)	179	(2) FD9R6004/2C-3L (E)	154
800MHz RRH (P)	179	(2) FD9R6004/2C-3L (E)	154
800MHz RRH (P)	179	Platform Mount [LP 303-1] (E)	154
(3) ACU-A20-N (P)	179	(4) DB844H90 w/ Mount Pipe (E)	137
(3) ACU-A20-N (P)	179	(4) DB844H90 w/ Mount Pipe (E)	137
(3) ACU-A20-N (P)	179	(4) DB844H90 w/ Mount Pipe (E)	137
APXVSP18-C-A20 w/ Mount Pipe (P)	179	Platform Mount [LP 712-1] (E)	137
APXVSP18-C-A20 w/ Mount Pipe (P)	179	(2) AP14/17-880/1940/065D/ADT/XXP w/ Mount Pipe (E)	127
APXVSP18-C-A20 w/ Mount Pipe (P)	179	(2) AP14/17-880/1940/065D/ADT/XXP w/ Mount Pipe (E)	127
Platform Mount [LP 713-1] (P)	179	(2) AP14/17-880/1940/065D/ADT/XXP w/ Mount Pipe (E)	127
RR90-17-00DP w/ Mount Pipe (E)	167	(2) AP14/17-880/1940/065D/ADT/XXP w/ Mount Pipe (E)	127
RR90-17-00DP w/ Mount Pipe (E)	167	(2) LGP 17201 (E)	127
RR90-17-00DP w/ Mount Pipe (E)	167	(2) LGP 17201 (E)	127
(2) KRY 112 75/1 TMA (E)	167	(2) LGP 17201 (E)	127
(2) KRY 112 75/1 TMA (E)	167	Platform Mount [LP 303-1] (E)	127
(2) KRY 112 75/1 TMA (E)	167	APXV18-206517S-C w/ Mount Pipe (E)	117
T-Arm Mount [TA 602-3] (E)	167	APXV18-206517S-C w/ Mount Pipe (E)	117
(3) 6' x 2" Mount Pipe (E)	167	APXV18-206517S-C w/ Mount Pipe (E)	117
(3) 6' x 2" Mount Pipe (E)	167	APXV18-206517S-C w/ Mount Pipe (E)	117
(3) 6' x 2" Mount Pipe (E)	167	8225 (E)	79
(2) LPA-80063/6CF w/ Mount Pipe (E)	154	Side Arm Mount [SO 701-1] (E)	79
(2) LPA-80080/6CF w/ Mount Pipe (E)	154		
(2) LPA-80080/6CF w/ Mount Pipe (E)	154		
BXA-171063-8BF-EDIN-2 w/ Mount Pipe (E)	154		
BXA-171085-8BF-EDIN-2 w/ Mount Pipe (E)	154		

MATERIAL STRENGTH

GRADE	Fy	Fu	GRADE	Fy	Fu
A607-65	65 ksi	80 ksi	32.9 ksi	33 ksi	65 ksi
53.7 ksi	54 ksi	65 ksi	42.0 ksi	42 ksi	65 ksi
32.8 ksi	33 ksi	65 ksi	40.6 ksi	41 ksi	65 ksi
31.4 ksi	31 ksi	65 ksi	41.1 ksi	41 ksi	65 ksi

TOWER DESIGN NOTES

1. Tower is located in Litchfield County, Connecticut.
2. Tower designed for a 80 mph basic wind in accordance with the TIA/EIA-222-F Standard.
3. Tower is also designed for a 28 mph basic wind with 1.00 in ice. Ice is considered to increase in thickness with height.
4. Deflections are based upon a 50 mph wind.
5. TOWER RATING: 93.8%



B&T Engineering, Inc.
1717 S. Boulder, Suite 300
Tulsa, OK 74119
Phone: (918) 587-4630
FAX: (918) 587-4630

Job: **83609.002- SCOVILLE HILL / HARWINTON ROD, CT (BU# 87637)**


Project: **177' Summit MP/ App ID: 151585; Rev: 0**

Client: Crown Castle	Drawn by: skadam	App'd:
Code: TIA/EIA-222-F	Date: 06/12/12	Scale: NTS
Path:	Dwg No. E-1	


—— Vx - - - - Vz

—— Mx - - - - Mz

Global Mast Shear (K)

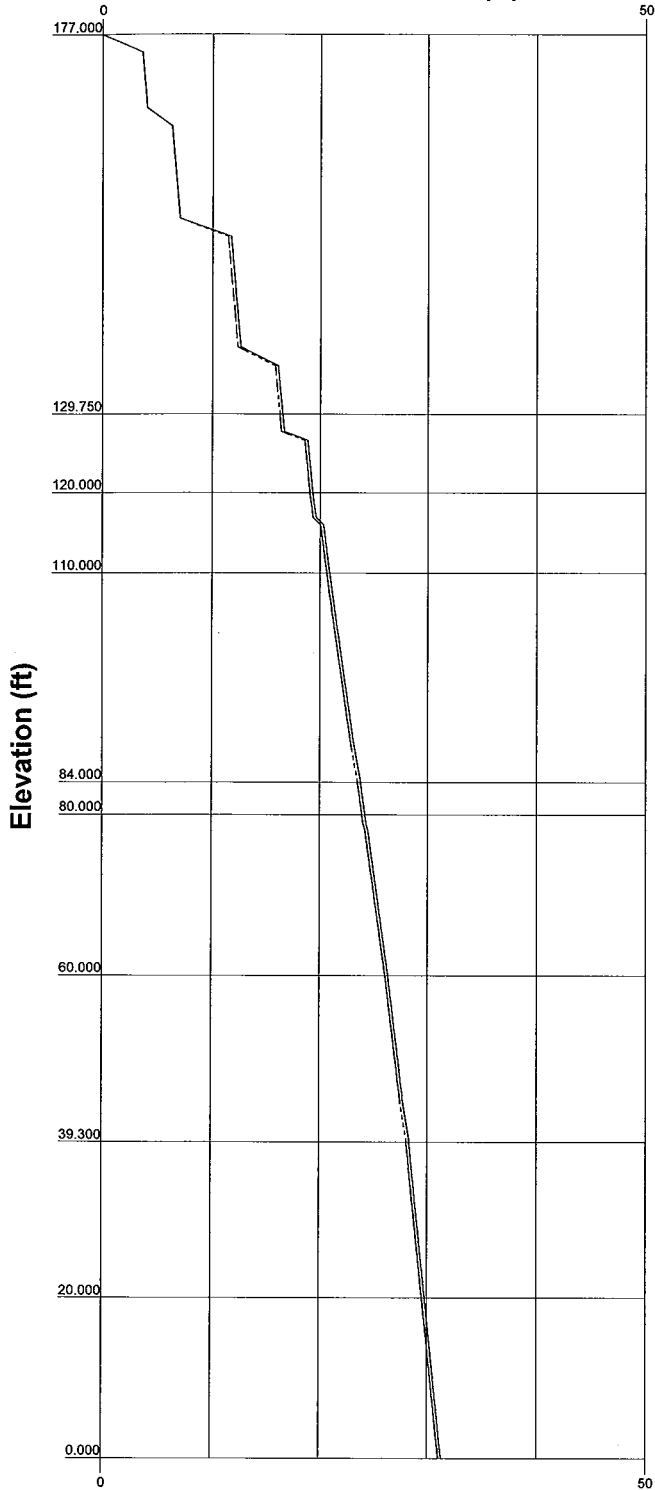

Global Mast Moment (kip-ft)

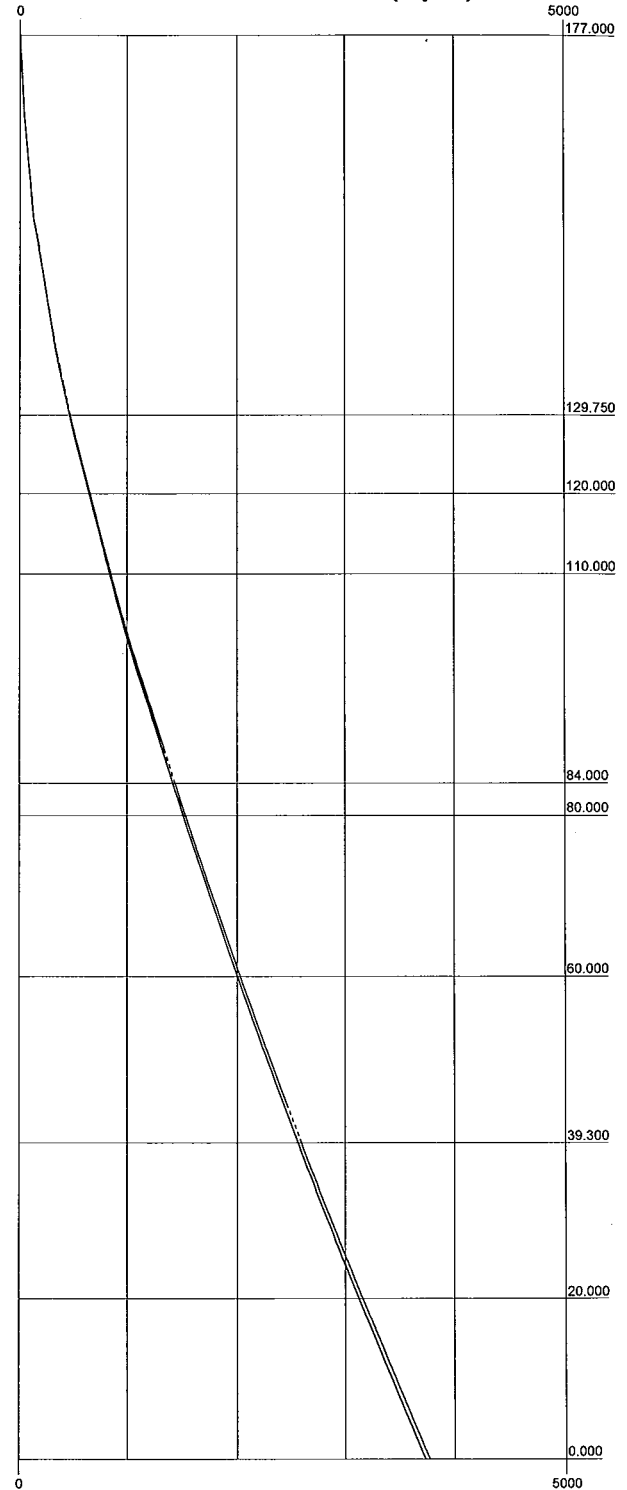**B&T Engineering, Inc.**

1717 S. Boulder, Suite 300

Tulsa, OK 74119

Phone: (918) 587-4630

FAX: (918) 587-4630

Job: **83609.002- SCOVILLE HILL / HARWINTON ROD, CT (BU# 87637)**Project: **177' Summit MP/ App ID: 151585; Rev: 0**Client: **Crown Castle**Drawn by: **skadam**


App'd:

Code: **TIA/EIA-222-F**Date: **06/12/12**Scale: **NTS**

Path:

Dwg No. **E-4**

B:\B&T Engineering\Boulder\83609.002- SCOVILLE HILL / HARWINTON ROD, CT (BU# 87637) - 177' Summit MP/ App ID: 151585; Rev: 0

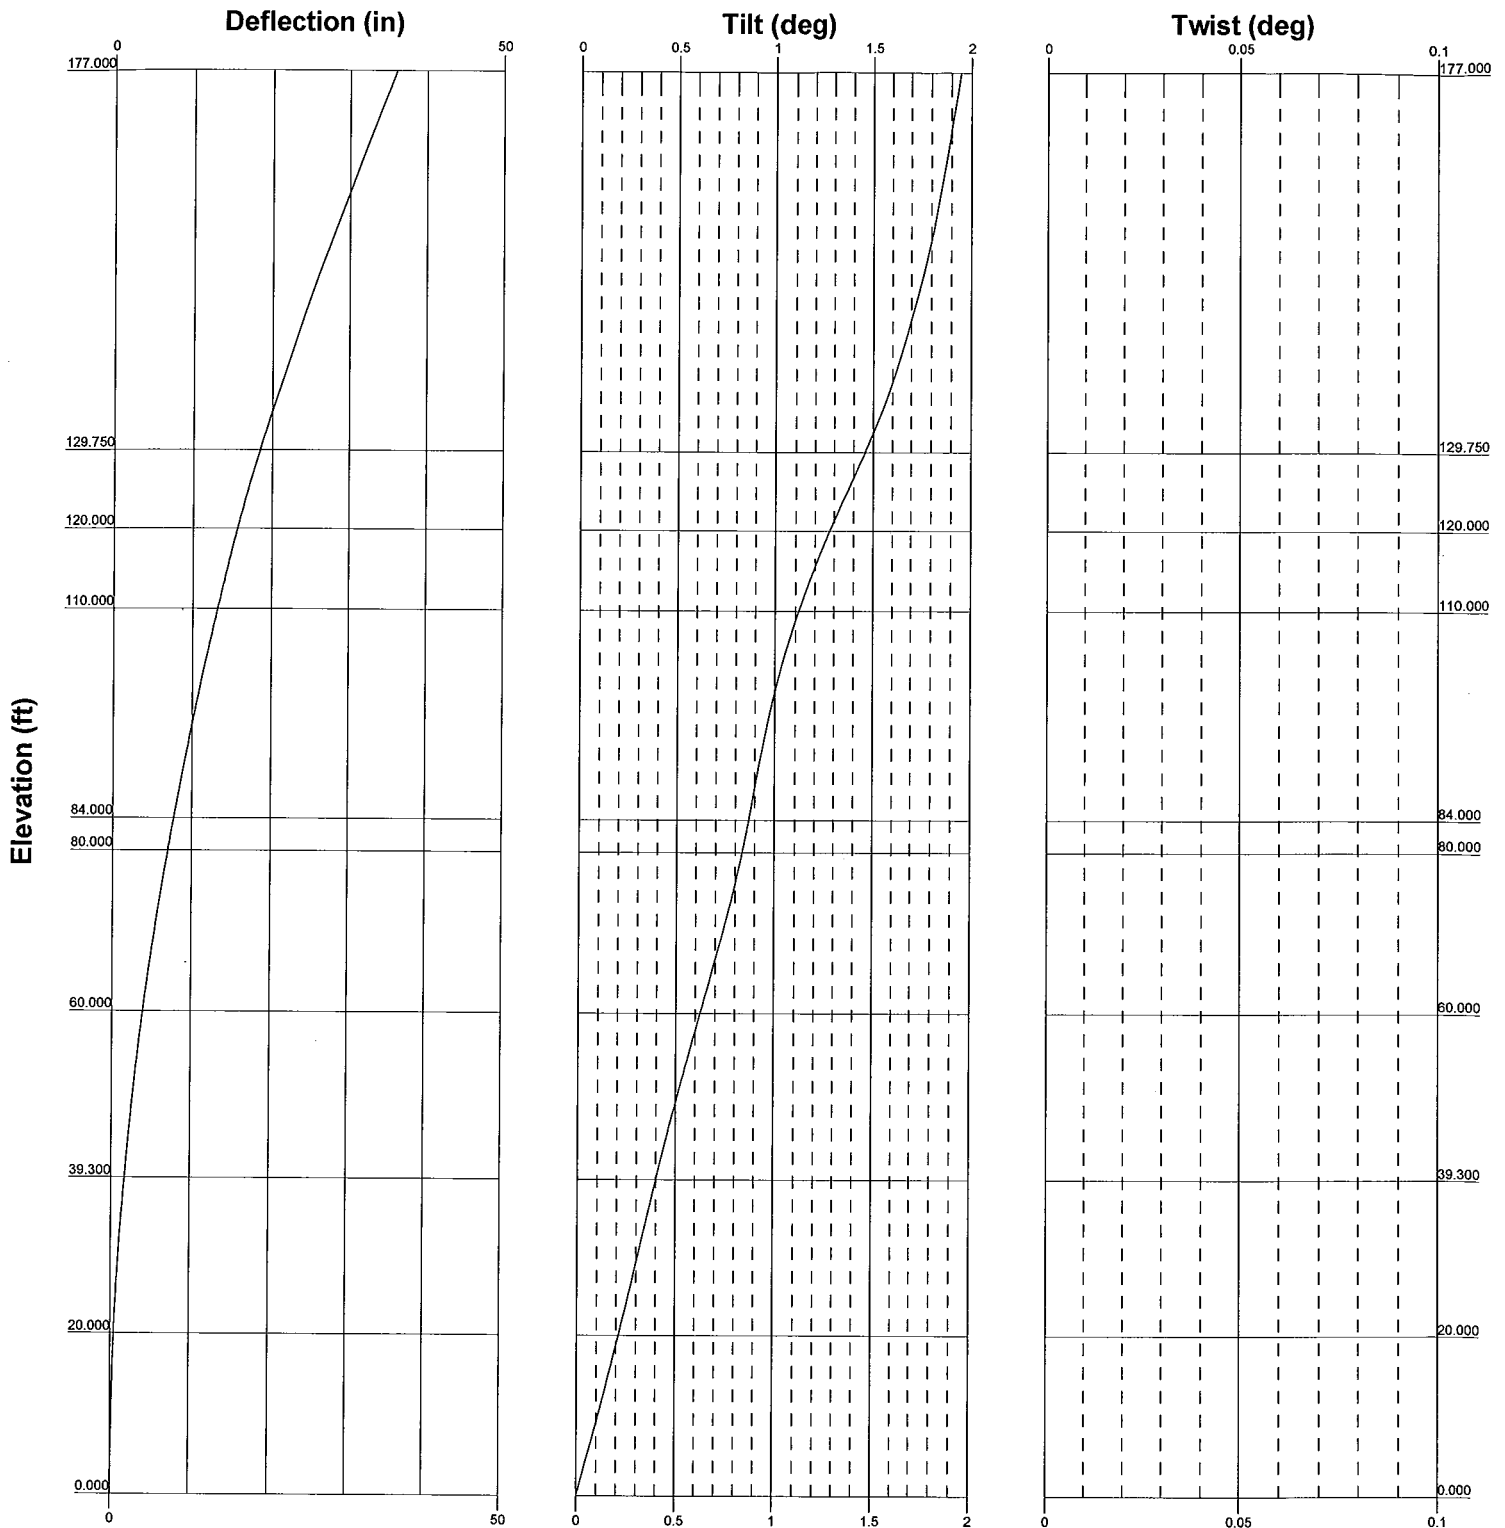

B&T Engineering, Inc.

1717 S. Boulder, Suite 300

Tulsa, OK 74119

Phone: (918) 587-4630

FAX: (918) 587-4630

Job: **83609.002- SCOVILLE HILL / HARWINTON ROD, CT (BU# 87637)**

Project: **177' Summit MP/ App ID: 151585; Rev: 0**

Client: **Crown Castle**

Drawn by: **skadam**

App'd:

Code: **TIA/EIA-222-F**

Date: **06/12/12**

Scale: **NTS**

Path:

Dwg No: **E-5**

\\B&T-Engineering\Drawings\Crown Castle\83609_002\151585_Summit MP\177' Summit MP.dwg

tnxTower B&T Engineering, Inc. 1717 S. Boulder, Suite 300 Tulsa, OK 74119 Phone: (918) 587-4630 FAX: (918) 587-4630	Job 83609.002- SCOVILLE HILL / HARWINTON ROD, CT (BU# 876376)	Page 1 of 18
	Project 177' Summit MP/ App ID: 151585; Rev: 0	Date 17:32:38 06/12/12
	Client Crown Castle	Designed by skadam

Tower Input Data

There is a pole section.

This tower is designed using the TIA/EIA-222-F standard.

The following design criteria apply:

Tower is located in Litchfield County, Connecticut.

Basic wind speed of 80 mph.

Nominal ice thickness of 1.000 in.

Ice thickness is considered to increase with height.

Ice density of 56.000 pcf.

A wind speed of 28 mph is used in combination with ice.

Temperature drop of 50.000 °F.

Deflections calculated using a wind speed of 50 mph.

A non-linear (P-delta) analysis was used.

Pressures are calculated at each section.

Stress ratio used in pole design is 1.333.

Local bending stresses due to climbing loads, feedline supports, and appurtenance mounts are not considered.

Tapered Pole Section Geometry

Section	Elevation ft	Section Length ft	Splice Length ft	Number of Sides	Top Diameter in	Bottom Diameter in	Wall Thickness in	Bend Radius in	Pole Grade
L1	177.000-129.75 0	47.250	3.750	18	22.000	30.268	0.219	0.875	A607-65 (65 ksi)
L2	129.750-120.00 0	13.500	0.000	18	29.174	31.536	0.250	1.000	A607-65 (65 ksi)
L3	120.000-110.00 0	10.000	0.000	18	31.536	33.286	0.394	1.574	53.7 ksi (54 ksi)
L4	110.000-84.000	26.000	4.750	18	33.286	37.836	0.718	2.870	32.8 ksi (33 ksi)
L5	84.000-80.000	8.750	0.000	18	35.570	38.045	0.783	3.131	31.4 ksi (31 ksi)
L6	80.000-60.000	20.000	0.000	18	38.045	41.500	0.785	3.138	32.9 ksi (33 ksi)
L7	60.000-39.300	20.700	5.750	18	41.500	45.167	0.734	2.934	42.0 ksi (42 ksi)
L8	39.300-20.000	25.050	0.000	18	42.681	47.910	0.768	3.073	40.6 ksi (41 ksi)
L9	20.000-0.000	20.000		18	47.910	51.410	0.779	3.115	41.1 ksi (41 ksi)

Tapered Pole Properties

Section	Tip Dia. in	Area in ²	I in ⁴	r in	C in	I/C in ³	J in ⁴	It/Q in ²	w in	w/t
L1	22.339	15.126	906.645	7.732	11.176	81.124	1814.482	7.565	3.487	15.937
	30.735	20.868	2380.622	10.667	15.376	154.826	4764.376	10.436	4.942	22.587
L2	30.290	22.951	2425.878	10.268	14.820	163.684	4854.947	11.478	4.695	18.779
	32.022	24.825	3069.973	11.107	16.020	191.630	6143.985	12.415	5.110	20.441

tnxTower B&T Engineering, Inc. 1717 S.Boulder, Suite 300 Tulsa, OK 74119 Phone: (918) 587-4630 FAX: (918) 587-4630	Job 83609.002- SCOVILLE HILL / HARWINTON ROD, CT (BU# 876376)	Page 2 of 18
	Project 177' Summit MP/ App ID: 151585; Rev: 0	Date 17:32:38 06/12/12
	Client Crown Castle	Designed by skadam

Section	Tip Dia. in	Area in ²	I in ⁴	r in	C in	I/C in ³	J in ⁴	I/Q in ²	w in	w/t
L3	32.022	38.906	4767.116	11.056	16.020	297.567	9540.504	19.457	4.858	12.341
	33.799	41.092	5616.764	11.677	16.909	332.170	11240.918	20.550	5.166	13.124
L4	33.799	74.170	9939.386	11.562	16.909	587.806	19891.850	37.092	4.596	6.405
	38.420	84.532	14714.230	13.177	19.221	765.541	29447.821	42.274	5.396	7.521
L5	37.483	86.421	13212.728	12.349	18.069	731.220	26442.843	43.219	4.883	6.238
	38.632	92.570	16238.604	13.228	19.327	840.209	32498.574	46.294	5.318	6.795
L6	38.632	92.790	16275.533	13.227	19.327	842.120	32572.481	46.404	5.315	6.774
	42.140	101.394	21235.808	14.454	21.082	1007.296	42499.559	50.707	5.923	7.549
L7	42.140	94.922	19930.160	14.472	21.082	945.364	39886.544	47.470	6.013	8.196
	45.864	103.461	25806.692	15.774	22.945	1124.728	51647.341	51.740	6.658	9.076
L8	44.558	102.208	22683.914	14.879	21.682	1046.207	45397.677	51.114	6.160	8.017
	48.649	114.959	32276.834	16.735	24.338	1326.176	64596.138	57.490	7.080	9.215
L9	48.649	116.489	32692.099	16.732	24.338	1343.238	65427.215	58.256	7.062	9.069
	52.203	125.140	40529.550	17.974	26.116	1551.888	81112.430	62.582	7.678	9.86

Tower Elevation	Gusset Area (per face)	Gusset Thickness	Gusset Grade	Adjust. Factor A _f	Adjust. Factor A _r	Weight Mult.	Double Angle Stitch Bolt Spacing Diagonals	Double Angle Stitch Bolt Spacing Horizontals
ft	ft ²	in					in	in
L1				1	1	1		
177.000-129.7								
50								
L2				1	1	1		
129.750-120.0								
00								
L3				1	1	1		
120.000-110.0								
00								
L4				1	1	1		
110.000-84.00								
0								
L5				1	1	1		
84.000-80.000								
L6				1	1	1		
80.000-60.000								
L7				1	1	1		
60.000-39.300								
L8				1	1	1		
39.300-20.000								
L9				1	1	1		
20.000-0.000								

Feed Line/Linear Appurtenances - Entered As Area

Description	Face or Leg	Allow Shield	Component Type	Placement ft	Total Number		C _A A _A ft ² /ft	Weight klf
HB114-1-0813U4-M5J(1 1/4") (P(Outside Shielded))	B	No	CaAa (Out Of Face)	177.000 - 5.000	3	No Ice 1/2" Ice 1" Ice 2" Ice 4" Ice	0.000 0.000 0.000 0.000 0.000	0.001 0.002 0.004 0.010 0.028

1 5/8 (E)	C	No	Inside Pole	167.000 - 5.000	6	No Ice 1/2" Ice 1" Ice	0.000 0.000 0.000	0.001 0.001 0.001

tnxTower B&T Engineering, Inc. 1717 S.Boulder, Suite 300 Tulsa, OK 74119 Phone: (918) 587-4630 FAX: (918) 587-4630	Job 83609.002- SCOVILLE HILL / HARWINTON ROD, CT (BU# 876376)	Page 3 of 18
	Project 177' Summit MP/ App ID: 151585; Rev: 0	Date 17:32:38 06/12/12
	Client Crown Castle	Designed by skadam

Description	Face or Leg	Allow Shield	Component Type	Placement ft	Total Number		C _A A _A ft ² /ft	Weight klf
						2" Ice	0.000	0.001
						4" Ice	0.000	0.001

1 5/8 (E)	C	No	Inside Pole	154.000 - 5.000	12	No Ice	0.000	0.001
						1/2" Ice	0.000	0.001
						1" Ice	0.000	0.001
						2" Ice	0.000	0.001
						4" Ice	0.000	0.001

1 1/4 (E)	A	No	Inside Pole	137.000 - 5.000	12	No Ice	0.000	0.001
						1/2" Ice	0.000	0.001
						1" Ice	0.000	0.001
						2" Ice	0.000	0.001
						4" Ice	0.000	0.001

1 5/8 (E (Outside))	B	No	CaAa (Out Of Face)	127.000 - 110.000	2	No Ice	0.198	0.001
						1/2" Ice	0.298	0.003
						1" Ice	0.398	0.005
						2" Ice	0.598	0.011
						4" Ice	0.998	0.030
1 5/8 (E (Outside-Shielded))	B	No	CaAa (Out Of Face)	127.000 - 110.000	10	No Ice	0.000	0.001
						1/2" Ice	0.000	0.003
						1" Ice	0.000	0.005
						2" Ice	0.000	0.011
						4" Ice	0.000	0.030
1 5/8 (E (Outside-Shielded))	B	No	CaAa (Out Of Face)	110.000 - 5.000	12	No Ice	0.000	0.001
						1/2" Ice	0.000	0.003
						1" Ice	0.000	0.005
						2" Ice	0.000	0.011
						4" Ice	0.000	0.030

1 5/8 (E (Outside-Shielded))	C	No	CaAa (Out Of Face)	117.000 - 5.000	6	No Ice	0.000	0.001
						1/2" Ice	0.000	0.003
						1" Ice	0.000	0.005
						2" Ice	0.000	0.011
						4" Ice	0.000	0.030

1/2 (E)	B	No	Inside Pole	79.000 - 5.000	1	No Ice	0.000	0.000
						1/2" Ice	0.000	0.000
						1" Ice	0.000	0.000
						2" Ice	0.000	0.000
						4" Ice	0.000	0.000

4.5" SR (CaAa) (E)	C	No	CaAa (Out Of Face)	20.000 - 0.000	1	No Ice	0.450	0.000
						1/2" Ice	0.550	0.000
						1" Ice	0.650	0.000
						2" Ice	0.850	0.000
						4" Ice	1.250	0.000
4.5" SR (CaAa) (E)	B	No	CaAa (Out Of Face)	20.000 - 0.000	1	No Ice	0.450	0.000
						1/2" Ice	0.550	0.000
						1" Ice	0.650	0.000
						2" Ice	0.850	0.000
						4" Ice	1.250	0.000
4.25" SR (CaAa) (E)	C	No	CaAa (Out Of Face)	80.000 - 20.000	1	No Ice	0.425	0.000
						1/2" Ice	0.525	0.000
						1" Ice	0.625	0.000
						2" Ice	0.825	0.000
						4" Ice	1.225	0.000
4.25" SR (CaAa) (E)	B	No	CaAa (Out Of Face)	80.000 - 20.000	1	No Ice	0.425	0.000
						1/2" Ice	0.525	0.000

tnxTower B&T Engineering, Inc. 1717 S.Boulder, Suite 300 Tulsa, OK 74119 Phone: (918) 587-4630 FAX: (918) 587-4630	Job 83609.002- SCOVILLE HILL / HARWINTON ROD, CT (BU# 876376)	Page 4 of 18
	Project 177' Summit MP/ App ID: 151585; Rev: 0	Date 17:32:38 06/12/12
	Client Crown Castle	Designed by skadam

Description	Face or Leg	Allow Shield	Component Type	Placement ft	Total Number		$C_A A_A$ ft ² /ft	Weight klf
4" SR (CaAa) (E)	C	No	CaAa (Out Of Face)	110.000 - 80.000	1	1" Ice	0.625	0.000
						2" Ice	0.825	0.000
						4" Ice	1.225	0.000
						No Ice	0.400	0.000
						1/2" Ice	0.500	0.000
						1" Ice	0.600	0.000
4" SR (CaAa) (E)	B	No	CaAa (Out Of Face)	110.000 - 80.000	1	2" Ice	0.800	0.000
						4" Ice	1.200	0.000
						No Ice	0.400	0.000
						1/2" Ice	0.500	0.000
						1" Ice	0.600	0.000
						2" Ice	0.800	0.000
MP3-04 (E)	C	No	CaAa (Out Of Face)	120.000 - 110.000	1	4" Ice	1.200	0.000
						No Ice	0.268	0.014
						1/2" Ice	0.352	0.016
						1" Ice	0.435	0.018
						2" Ice	0.602	0.022
						4" Ice	0.935	0.036

Feed Line/Linear Appurtenances Section Areas

Tower Section	Tower Elevation ft	Face	A_R ft ²	A_F ft ²	$C_A A_A$ In Face ft ²	$C_A A_A$ Out Face ft ²	Weight K
L1	177.000-129.750	A	0.000	0.000	0.000	0.000	0.057
		B	0.000	0.000	0.000	0.000	0.170
		C	0.000	0.000	0.000	0.000	0.535
L2	129.750-120.000	A	0.000	0.000	0.000	0.000	0.077
		B	0.000	0.000	0.000	2.772	0.122
		C	0.000	0.000	0.000	0.000	0.183
L3	120.000-110.000	A	0.000	0.000	0.000	0.000	0.079
		B	0.000	0.000	0.000	3.960	0.161
		C	0.000	0.000	0.000	2.683	0.372
L4	110.000-84.000	A	0.000	0.000	0.000	0.000	0.206
		B	0.000	0.000	0.000	10.400	0.418
		C	0.000	0.000	0.000	10.400	0.649
L5	84.000-80.000	A	0.000	0.000	0.000	0.000	0.032
		B	0.000	0.000	0.000	1.600	0.064
		C	0.000	0.000	0.000	1.600	0.100
L6	80.000-60.000	A	0.000	0.000	0.000	0.000	0.158
		B	0.000	0.000	0.000	8.500	0.326
		C	0.000	0.000	0.000	8.500	0.499
L7	60.000-39.300	A	0.000	0.000	0.000	0.000	0.164
		B	0.000	0.000	0.000	8.798	0.338
		C	0.000	0.000	0.000	8.798	0.517
L8	39.300-20.000	A	0.000	0.000	0.000	0.000	0.153
		B	0.000	0.000	0.000	8.203	0.315
		C	0.000	0.000	0.000	8.203	0.482
L9	20.000-0.000	A	0.000	0.000	0.000	0.000	0.119
		B	0.000	0.000	0.000	9.000	0.245
		C	0.000	0.000	0.000	9.000	0.374

tnxTower B&T Engineering, Inc. 1717 S.Boulder, Suite 300 Tulsa, OK 74119 Phone: (918) 587-4630 FAX: (918) 587-4630	Job 83609.002- SCOVILLE HILL / HARWINTON ROD, CT (BU# 876376)	Page 5 of 18
	Project 177' Summit MP/ App ID: 151585; Rev: 0	Date 17:32:38 06/12/12
	Client Crown Castle	Designed by skadam

Feed Line/Linear Appurtenances Section Areas - With Ice

Tower Section	Tower Elevation ft	Face or Leg	Ice Thickness in	A_R ft ²	A_F ft ²	C_{AA} In Face ft ²	C_{AA} Out Face ft ²	Weight K
L1	177.000-129.750	A	1.202	0.000	0.000	0.000	0.000	0.057
		B		0.000	0.000	0.000	0.000	0.768
		C		0.000	0.000	0.000	0.000	0.535
L2	129.750-120.000	A	1.173	0.000	0.000	0.000	0.000	0.077
		B		0.000	0.000	0.000	6.136	0.655
		C		0.000	0.000	0.000	0.000	0.183
L3	120.000-110.000	A	1.162	0.000	0.000	0.000	0.000	0.079
		B		0.000	0.000	0.000	8.606	0.836
		C		0.000	0.000	0.000	4.619	0.609
L4	110.000-84.000	A	1.138	0.000	0.000	0.000	0.000	0.206
		B		0.000	0.000	0.000	16.316	2.117
		C		0.000	0.000	0.000	16.316	1.348
L5	84.000-80.000	A	1.115	0.000	0.000	0.000	0.000	0.032
		B		0.000	0.000	0.000	2.510	0.326
		C		0.000	0.000	0.000	2.510	0.207
L6	80.000-60.000	A	1.094	0.000	0.000	0.000	0.000	0.158
		B		0.000	0.000	0.000	12.877	1.555
		C		0.000	0.000	0.000	12.877	1.005
L7	60.000-39.300	A	1.050	0.000	0.000	0.000	0.000	0.164
		B		0.000	0.000	0.000	13.144	1.528
		C		0.000	0.000	0.000	13.144	1.007
L8	39.300-20.000	A	1.000	0.000	0.000	0.000	0.000	0.153
		B		0.000	0.000	0.000	12.255	1.424
		C		0.000	0.000	0.000	12.255	0.938
L9	20.000-0.000	A	1.000	0.000	0.000	0.000	0.000	0.119
		B		0.000	0.000	0.000	13.000	1.040
		C		0.000	0.000	0.000	13.000	0.702

Feed Line Center of Pressure

Section	Elevation ft	CP_X in	CP_Z in	CP_X Ice in	CP_Z Ice in
L1	177.000-129.750	0.000	0.000	0.000	0.000
L2	129.750-120.000	0.335	0.193	0.622	0.359
L3	120.000-110.000	0.133	0.400	0.332	0.635
L4	110.000-84.000	0.000	0.472	0.000	0.633
L5	84.000-80.000	0.000	0.478	0.000	0.644
L6	80.000-60.000	0.000	0.507	0.000	0.669
L7	60.000-39.300	0.000	0.516	0.000	0.680
L8	39.300-20.000	0.000	0.522	0.000	0.691
L9	20.000-0.000	0.000	0.554	0.000	0.720

tnxTower B&T Engineering, Inc. 1717 S. Boulder, Suite 300 Tulsa, OK 74119 Phone: (918) 587-4630 FAX: (918) 587-4630	Job 83609.002- SCOVILLE HILL / HARWINTON ROD, CT (BU# 876376)	Page 6 of 18
	Project 177' Summit MP/ App ID: 151585; Rev: 0	Date 17:32:38 06/12/12
	Client Crown Castle	Designed by skadam

Discrete Tower Loads

Description	Face or Leg	Offset Type	Offsets: Horz Lateral Vert ft ft ft	Azimuth Adjustment °	Placement ft		C _A A _A Front ft ²	C _A A _A Side ft ²	Weight K
1900MHz RRH (65MHz) (P)	C	From Leg	4.000	0.000	179.000	No Ice	2.698	2.771	0.060
			0.000			1/2" Ice	2.936	3.011	0.084
			-2.000			1" Ice	3.183	3.260	0.111
						2" Ice	3.703	3.784	0.176
						4" Ice	4.846	4.935	0.354
1900MHz RRH (65MHz) (P)	B	From Leg	4.000	0.000	179.000	No Ice	2.698	2.771	0.060
			0.000			1/2" Ice	2.936	3.011	0.084
			-2.000			1" Ice	3.183	3.260	0.111
						2" Ice	3.703	3.784	0.176
						4" Ice	4.846	4.935	0.354
1900MHz RRH (65MHz) (P)	A	From Leg	4.000	0.000	179.000	No Ice	2.698	2.771	0.060
			0.000			1/2" Ice	2.936	3.011	0.084
			-2.000			1" Ice	3.183	3.260	0.111
						2" Ice	3.703	3.784	0.176
						4" Ice	4.846	4.935	0.354
800 EXTERNAL NOTCH FILTER (P)	C	From Leg	4.000	0.000	179.000	No Ice	0.770	0.375	0.011
			0.000			1/2" Ice	0.890	0.465	0.017
			-2.000			1" Ice	1.018	0.563	0.024
						2" Ice	1.301	0.787	0.045
						4" Ice	1.970	1.337	0.114
800 EXTERNAL NOTCH FILTER (P)	B	From Leg	4.000	0.000	179.000	No Ice	0.770	0.375	0.011
			0.000			1/2" Ice	0.890	0.465	0.017
			-2.000			1" Ice	1.018	0.563	0.024
						2" Ice	1.301	0.787	0.045
						4" Ice	1.970	1.337	0.114
800 EXTERNAL NOTCH FILTER (P)	A	From Leg	4.000	0.000	179.000	No Ice	0.770	0.375	0.011
			0.000			1/2" Ice	0.890	0.465	0.017
			-2.000			1" Ice	1.018	0.563	0.024
						2" Ice	1.301	0.787	0.045
						4" Ice	1.970	1.337	0.114
800MHZ RRH (P)	C	From Leg	4.000	0.000	179.000	No Ice	2.490	2.068	0.053
			0.000			1/2" Ice	2.706	2.271	0.074
			-2.000			1" Ice	2.931	2.481	0.098
						2" Ice	3.407	2.928	0.157
						4" Ice	4.462	3.927	0.318
800MHZ RRH (P)	B	From Leg	4.000	0.000	179.000	No Ice	2.490	2.068	0.053
			0.000			1/2" Ice	2.706	2.271	0.074
			-2.000			1" Ice	2.931	2.481	0.098
						2" Ice	3.407	2.928	0.157
						4" Ice	4.462	3.927	0.318
800MHZ RRH (P)	A	From Leg	4.000	0.000	179.000	No Ice	2.490	2.068	0.053
			0.000			1/2" Ice	2.706	2.271	0.074
			-2.000			1" Ice	2.931	2.481	0.098
						2" Ice	3.407	2.928	0.157
						4" Ice	4.462	3.927	0.318
(3) ACU-A20-N (P)	C	From Leg	4.000	0.000	179.000	No Ice	0.078	0.136	0.001
			0.000			1/2" Ice	0.121	0.189	0.002
			-2.000			1" Ice	0.173	0.251	0.004
						2" Ice	0.302	0.400	0.012
						4" Ice	0.665	0.802	0.045
(3) ACU-A20-N (P)	B	From Leg	4.000	0.000	179.000	No Ice	0.078	0.136	0.001
			0.000			1/2" Ice	0.121	0.189	0.002
			-2.000			1" Ice	0.173	0.251	0.004
						2" Ice	0.302	0.400	0.012

tnxTower B&T Engineering, Inc. 1717 S.Boulder, Suite 300 Tulsa, OK 74119 Phone: (918) 587-4630 FAX: (918) 587-4630	Job	Page
	83609.002- SCOVILLE HILL / HARWINTON ROD, CT (BU# 876376)	7 of 18
	Project	Date
	177' Summit MP/ App ID: 151585; Rev: 0	17:32:38 06/12/12
	Client	Designed by
	Crown Castle	skadam

Description	Face or Leg	Offset Type	Offsets: Horz Lateral Vert ft ft ft	Azimuth Adjustment °	Placement ft		C _A A _A Front ft ²	C _A A _A Side ft ²	Weight K
(3) ACU-A20-N (P)	A	From Leg	4.000 0.000 -2.000	0.000	179.000	4" Ice No Ice 1/2" Ice 1" Ice 2" Ice 4" Ice	0.665 0.078 0.121 0.173 0.302 0.665	0.802 0.136 0.189 0.251 0.400 0.802	0.045 0.001 0.002 0.004 0.012 0.045
APXVSPP18-C-A20 w/ Mount Pipe (P)	C	From Leg	4.000 0.000 -2.000	0.000	179.000	No Ice 1/2" Ice 1" Ice 2" Ice 4" Ice	8.498 9.149 9.767 11.031 13.679	6.946 8.127 9.021 10.844 14.851	0.083 0.148 0.225 0.406 0.909
APXVSPP18-C-A20 w/ Mount Pipe (P)	B	From Leg	4.000 0.000 -2.000	0.000	179.000	No Ice 1/2" Ice 1" Ice 2" Ice 4" Ice	8.498 9.149 9.767 11.031 13.679	6.946 8.127 9.021 10.844 14.851	0.083 0.148 0.225 0.406 0.909
APXVSPP18-C-A20 w/ Mount Pipe (P)	A	From Leg	4.000 0.000 -2.000	0.000	179.000	No Ice 1/2" Ice 1" Ice 2" Ice 4" Ice	8.498 9.149 9.767 11.031 13.679	6.946 8.127 9.021 10.844 14.851	0.083 0.148 0.225 0.406 0.909
Platform Mount [LP 713-1] (P)	C	None		0.000	179.000	No Ice 1/2" Ice 1" Ice 2" Ice 4" Ice	31.270 39.680 48.090 64.910 98.550	31.270 39.680 48.090 64.910 98.550	1.510 1.929 2.348 3.186 4.862

RR90-17-00DP w/Mount Pipe (E)	C	From Leg	4.000 0.000 2.000	0.000	167.000	No Ice 1/2" Ice 1" Ice 2" Ice 4" Ice	4.672 5.202 5.712 6.764 8.996	3.399 4.237 4.952 6.431 9.590	0.035 0.071 0.117 0.229 0.569
RR90-17-00DP w/Mount Pipe (E)	B	From Leg	4.000 0.000 2.000	0.000	167.000	No Ice 1/2" Ice 1" Ice 2" Ice 4" Ice	4.672 5.202 5.712 6.764 8.996	3.399 4.237 4.952 6.431 9.590	0.035 0.071 0.117 0.229 0.569
RR90-17-00DP w/Mount Pipe (E)	A	From Leg	4.000 0.000 2.000	0.000	167.000	No Ice 1/2" Ice 1" Ice 2" Ice 4" Ice	4.672 5.202 5.712 6.764 8.996	3.399 4.237 4.952 6.431 9.590	0.035 0.071 0.117 0.229 0.569
(2) KRY 112 75/I TMA (E)	C	From Leg	4.000 0.000 2.000	0.000	167.000	No Ice 1/2" Ice 1" Ice 2" Ice 4" Ice	1.983 2.176 2.377 2.804 3.764	0.942 1.094 1.254 1.600 2.396	0.030 0.043 0.059 0.098 0.214
(2) KRY 112 75/I TMA (E)	B	From Leg	4.000 0.000 2.000	0.000	167.000	No Ice 1/2" Ice 1" Ice 2" Ice 4" Ice	1.983 2.176 2.377 2.804 3.764	0.942 1.094 1.254 1.600 2.396	0.030 0.043 0.059 0.098 0.214
(2) KRY 112 75/I TMA (E)	A	From Leg	4.000 0.000 2.000	0.000	167.000	No Ice 1/2" Ice 1" Ice 2" Ice 4" Ice	1.983 2.176 2.377 2.804 3.764	0.942 1.094 1.254 1.600 2.396	0.030 0.043 0.059 0.098 0.214

tnxTower B&T Engineering, Inc. 1717 S.Boulder, Suite 300 Tulsa, OK 74119 Phone: (918) 587-4630 FAX: (918) 587-4630	Job 83609.002- SCOVILLE HILL / HARWINTON ROD, CT (BU# 876376)	Page 8 of 18
	Project 177' Summit MP/ App ID: 151585; Rev: 0	Date 17:32:38 06/12/12
	Client Crown Castle	Designed by skadam

Description	Face or Leg	Offset Type	Offsets: Horz Lateral Vert ft ft ft	Azimuth Adjustment °	Placement ft		C _A A ₁ Front ft ²	C _A A ₁ Side ft ²	Weight K
T-Arm Mount [TA 602-3] (E)	C	None		0.000	167.000	No Ice	11.590	11.590	0.774
						1/2" Ice	15.440	15.440	0.990
						1" Ice	19.290	19.290	1.206
						2" Ice	26.990	26.990	1.639
						4" Ice	42.390	42.390	2.503
(3) 6' x 2" Mount Pipe (E)	C	From Leg	4.000 0.000 0.000	0.000	167.000	No Ice	1.425	1.425	0.022
						1/2" Ice	1.925	1.925	0.033
						1" Ice	2.294	2.294	0.048
						2" Ice	3.060	3.060	0.090
						4" Ice	4.702	4.702	0.231
(3) 6' x 2" Mount Pipe (E)	B	From Leg	4.000 0.000 0.000	0.000	167.000	No Ice	1.425	1.425	0.022
						1/2" Ice	1.925	1.925	0.033
						1" Ice	2.294	2.294	0.048
						2" Ice	3.060	3.060	0.090
						4" Ice	4.702	4.702	0.231
(3) 6' x 2" Mount Pipe (E)	A	From Leg	4.000 0.000 0.000	0.000	167.000	No Ice	1.425	1.425	0.022
						1/2" Ice	1.925	1.925	0.033
						1" Ice	2.294	2.294	0.048
						2" Ice	3.060	3.060	0.090
						4" Ice	4.702	4.702	0.231

(2) LPA-80063/6CF w/ Mount Pipe (E)	C	From Leg	4.000 0.000 2.000	0.000	154.000	No Ice	10.577	10.671	0.052
						1/2" Ice	11.241	11.932	0.142
						1" Ice	11.872	12.911	0.244
						2" Ice	13.163	14.921	0.476
						4" Ice	15.866	19.158	1.088
(2) LPA-80080/6CF w/ Mount Pipe (E)	B	From Leg	4.000 0.000 2.000	0.000	154.000	No Ice	4.564	10.728	0.046
						1/2" Ice	5.105	11.990	0.110
						1" Ice	5.612	12.968	0.185
						2" Ice	6.651	14.980	0.363
						4" Ice	8.834	19.217	0.857
(2) LPA-80080/6CF w/ Mount Pipe (E)	A	From Leg	4.000 0.000 2.000	0.000	154.000	No Ice	4.564	10.728	0.046
						1/2" Ice	5.105	11.990	0.110
						1" Ice	5.612	12.968	0.185
						2" Ice	6.651	14.980	0.363
						4" Ice	8.834	19.217	0.857
BXA-171063-8BF-EDIN-2 w/ Mount Pipe (E)	C	From Leg	4.000 0.000 2.000	0.000	154.000	No Ice	3.179	3.353	0.029
						1/2" Ice	3.555	3.971	0.059
						1" Ice	3.964	4.595	0.098
						2" Ice	4.853	5.893	0.193
						4" Ice	6.767	8.885	0.487
BXA-171085-8BF-EDIN-2 w/ Mount Pipe (E)	B	From Leg	4.000 0.000 2.000	0.000	154.000	No Ice	3.179	3.353	0.029
						1/2" Ice	3.555	3.971	0.059
						1" Ice	3.964	4.595	0.098
						2" Ice	4.853	5.893	0.193
						4" Ice	6.767	8.885	0.487
BXA-171085-8BF-EDIN-2 w/ Mount Pipe (E)	A	From Leg	4.000 0.000 2.000	0.000	154.000	No Ice	3.179	3.353	0.029
						1/2" Ice	3.555	3.971	0.059
						1" Ice	3.964	4.595	0.098
						2" Ice	4.853	5.893	0.193
						4" Ice	6.767	8.885	0.487
BXA-70063-6CF-2 w/ Mount Pipe (E)	C	From Leg	4.000 0.000 2.000	0.000	154.000	No Ice	7.969	5.801	0.042
						1/2" Ice	8.609	6.953	0.100
						1" Ice	9.216	7.819	0.170
						2" Ice	10.459	9.601	0.335
						4" Ice	13.066	13.366	0.803
BXA-70063-6CF-2 w/ Mount	B	From Leg	4.000	0.000	154.000	No Ice	7.969	5.801	0.042

tnxTower B&T Engineering, Inc. 1717 S.Boulder, Suite 300 Tulsa, OK 74119 Phone: (918) 587-4630 FAX: (918) 587-4630	Job 83609.002- SCOVILLE HILL / HARWINTON ROD, CT (BU# 876376)		Page 9 of 18
	Project 177' Summit MP/ App ID: 151585; Rev: 0		Date 17:32:38 06/12/12
	Client Crown Castle		Designed by skadam

Description	Face or Leg	Offset Type	Offsets: Horz Lateral Vert ft ft ft	Azimuth Adjustment °	Placement ft		C _A A _A Front ft ²	C _A A _A Side ft ²	Weight K
Pipe (E)			0.000 2.000			1/2" Ice 1" Ice 2" Ice 4" Ice	8.609 9.216 10.459 13.066	6.953 7.819 9.601 13.366	0.100 0.170 0.335 0.803
BXA-70063-6CF-2 w/ Mount Pipe (E)	A	From Leg	4.000 0.000 2.000	0.000	154.000	No Ice 1/2" Ice 1" Ice 2" Ice 4" Ice	7.969 8.609 9.216 10.459 13.066	5.801 6.953 7.819 9.601 13.366	0.042 0.100 0.170 0.335 0.803
(2) FD9R6004/2C-3L (E)	C	From Leg	4.000 0.000 2.000	0.000	154.000	No Ice 1/2" Ice 1" Ice 2" Ice 4" Ice	0.367 0.451 0.543 0.755 1.281	0.085 0.136 0.196 0.343 0.740	0.003 0.005 0.009 0.020 0.063
(2) FD9R6004/2C-3L (E)	B	From Leg	4.000 0.000 2.000	0.000	154.000	No Ice 1/2" Ice 1" Ice 2" Ice 4" Ice	0.367 0.451 0.543 0.755 1.281	0.085 0.136 0.196 0.343 0.740	0.003 0.005 0.009 0.020 0.063
(2) FD9R6004/2C-3L (E)	A	From Leg	4.000 0.000 2.000	0.000	154.000	No Ice 1/2" Ice 1" Ice 2" Ice 4" Ice	0.367 0.451 0.543 0.755 1.281	0.085 0.136 0.196 0.343 0.740	0.003 0.005 0.009 0.020 0.063
Platform Mount [LP 303-1] (E)	C	None		0.000	154.000	No Ice 1/2" Ice 1" Ice 2" Ice 4" Ice	14.660 18.870 23.080 31.500 48.340	14.660 18.870 23.080 31.500 48.340	1.250 1.481 1.713 2.175 3.101

(4) DB844H90 w/ Mount Pipe (E)	C	From Leg	4.000 0.000 2.000	0.000	137.000	No Ice 1/2" Ice 1" Ice 2" Ice 4" Ice	3.299 3.690 4.119 5.007 6.920	4.921 5.596 6.284 7.712 10.833	0.028 0.066 0.112 0.224 0.553
(4) DB844H90 w/ Mount Pipe (E)	B	From Leg	4.000 0.000 2.000	0.000	137.000	No Ice 1/2" Ice 1" Ice 2" Ice 4" Ice	3.299 3.690 4.119 5.007 6.920	4.921 5.596 6.284 7.712 10.833	0.028 0.066 0.112 0.224 0.553
(4) DB844H90 w/ Mount Pipe (E)	A	From Leg	4.000 0.000 2.000	0.000	137.000	No Ice 1/2" Ice 1" Ice 2" Ice 4" Ice	3.299 3.690 4.119 5.007 6.920	4.921 5.596 6.284 7.712 10.833	0.028 0.066 0.112 0.224 0.553
Platform Mount [LP 712-1] (E)	C	None		0.000	137.000	No Ice 1/2" Ice 1" Ice 2" Ice 4" Ice	24.530 29.940 35.350 46.170 67.810	24.530 29.940 35.350 46.170 67.810	1.335 1.646 1.956 2.577 3.820

(2) AP14/17-880/1940/065D/AD T/XXP w/ Mount Pipe (E)	C	From Leg	4.000 0.000 2.000	0.000	127.000	No Ice 1/2" Ice 1" Ice 2" Ice 4" Ice	5.394 5.863 6.336 7.314 9.396	3.750 4.421 5.074 6.430 9.533	0.056 0.096 0.145 0.264 0.612
(2)	B	From Leg	4.000	0.000	127.000	No Ice	5.394	3.750	0.056

tnxTower B&T Engineering, Inc. 1717 S. Boulder, Suite 300 Tulsa, OK 74119 Phone: (918) 587-4630 FAX: (918) 587-4630	Job	Page
	83609.002- SCOVILLE HILL / HARWINTON ROD, CT (BU# 876376)	10 of 18
	Project 177' Summit MP/ App ID: 151585; Rev: 0	Date 17:32:38 06/12/12
	Client Crown Castle	Designed by skadam

Description	Face or Leg	Offset Type	Offsets: Horz Lateral Vert ft ft ft	Azimuth Adjustment °	Placement ft	C _A A ₁ Front ft ²	C _A A ₁ Side ft ²	Weight K
AP14/17-880/1940/065D/AD T/XP w/ Mount Pipe (E)			0.000 2.000			1/2" Ice 5.863 1" Ice 6.336 2" Ice 7.314 4" Ice 9.396	4.421 5.074 6.430 9.533	0.096 0.145 0.264 0.612
(2) AP14/17-880/1940/065D/AD T/XP w/ Mount Pipe (E)	A	From Leg	4.000 0.000 2.000	0.000	127.000	No Ice 5.394 1/2" Ice 5.863 1" Ice 6.336 2" Ice 7.314 4" Ice 9.396	3.750 4.421 5.074 6.430 9.533	0.056 0.096 0.145 0.264 0.612
(2) LGP 17201 (E)	C	From Leg	4.000 0.000 2.000	0.000	127.000	No Ice 1.946 1/2" Ice 2.134 1" Ice 2.330 2" Ice 2.749 4" Ice 3.690	0.518 0.640 0.770 1.056 1.733	0.031 0.042 0.055 0.089 0.193
(2) LGP 17201 (E)	B	From Leg	4.000 0.000 2.000	0.000	127.000	No Ice 1.946 1/2" Ice 2.134 1" Ice 2.330 2" Ice 2.749 4" Ice 3.690	0.518 0.640 0.770 1.056 1.733	0.031 0.042 0.055 0.089 0.193
(2) LGP 17201 (E)	A	From Leg	4.000 0.000 2.000	0.000	127.000	No Ice 1.946 1/2" Ice 2.134 1" Ice 2.330 2" Ice 2.749 4" Ice 3.690	0.518 0.640 0.770 1.056 1.733	0.031 0.042 0.055 0.089 0.193
Platform Mount [LP 303-1] (E)	C	None		0.000	127.000	No Ice 14.660 1/2" Ice 18.870 1" Ice 23.080 2" Ice 31.500 4" Ice 48.340	14.660 18.870 23.080 31.500 48.340	1.250 1.481 1.713 2.175 3.101

APXV18-206517S-C w/ Mount Pipe (E)	C	From Leg	1.500 0.000 0.000	0.000	117.000	No Ice 5.404 1/2" Ice 5.960 1" Ice 6.481 2" Ice 7.547 4" Ice 9.919	4.700 5.860 6.734 8.515 12.277	0.052 0.094 0.148 0.280 0.679
APXV18-206517S-C w/ Mount Pipe (E)	B	From Leg	1.500 0.000 0.000	0.000	117.000	No Ice 5.404 1/2" Ice 5.960 1" Ice 6.481 2" Ice 7.547 4" Ice 9.919	4.700 5.860 6.734 8.515 12.277	0.052 0.094 0.148 0.280 0.679
APXV18-206517S-C w/ Mount Pipe (E)	A	From Leg	1.500 0.000 0.000	0.000	117.000	No Ice 5.404 1/2" Ice 5.960 1" Ice 6.481 2" Ice 7.547 4" Ice 9.919	4.700 5.860 6.734 8.515 12.277	0.052 0.094 0.148 0.280 0.679

8225 (E)	C	From Leg	4.000 0.000 1.000	0.000	79.000	No Ice 0.894 1/2" Ice 1.080 1" Ice 1.284 2" Ice 1.719 4" Ice 2.691	0.894 1.080 1.284 1.719 2.691	0.001 0.009 0.018 0.046 0.137
Side Arm Mount [SO 701-1] (E)	C	From Leg	3.000 0.000 0.000	0.000	79.000	No Ice 0.850 1/2" Ice 1.140 1" Ice 1.430 2" Ice 2.010 4" Ice 3.170	1.670 2.340 3.010 4.350 7.030	0.065 0.079 0.093 0.121 0.177

tnxTower B&T Engineering, Inc. 1717 S.Boulder, Suite 300 Tulsa, OK 74119 Phone: (918) 587-4630 FAX: (918) 587-4630	Job 83609.002- SCOVILLE HILL / HARWINTON ROD, CT (BU# 876376)	Page 11 of 18
	Project 177' Summit MP/ App ID: 151585; Rev: 0	Date 17:32:38 06/12/12
	Client Crown Castle	Designed by skadam

Load Combinations

Comb. No.	Description
1	Dead Only
2	Dead+Wind 0 deg - No Ice
3	Dead+Wind 30 deg - No Ice
4	Dead+Wind 60 deg - No Ice
5	Dead+Wind 90 deg - No Ice
6	Dead+Wind 120 deg - No Ice
7	Dead+Wind 150 deg - No Ice
8	Dead+Wind 180 deg - No Ice
9	Dead+Wind 210 deg - No Ice
10	Dead+Wind 240 deg - No Ice
11	Dead+Wind 270 deg - No Ice
12	Dead+Wind 300 deg - No Ice
13	Dead+Wind 330 deg - No Ice
14	Dead+Ice+Temp
15	Dead+Wind 0 deg+Ice+Temp
16	Dead+Wind 30 deg+Ice+Temp
17	Dead+Wind 60 deg+Ice+Temp
18	Dead+Wind 90 deg+Ice+Temp
19	Dead+Wind 120 deg+Ice+Temp
20	Dead+Wind 150 deg+Ice+Temp
21	Dead+Wind 180 deg+Ice+Temp
22	Dead+Wind 210 deg+Ice+Temp
23	Dead+Wind 240 deg+Ice+Temp
24	Dead+Wind 270 deg+Ice+Temp
25	Dead+Wind 300 deg+Ice+Temp
26	Dead+Wind 330 deg+Ice+Temp
27	Dead+Wind 0 deg - Service
28	Dead+Wind 30 deg - Service
29	Dead+Wind 60 deg - Service
30	Dead+Wind 90 deg - Service
31	Dead+Wind 120 deg - Service
32	Dead+Wind 150 deg - Service
33	Dead+Wind 180 deg - Service
34	Dead+Wind 210 deg - Service
35	Dead+Wind 240 deg - Service
36	Dead+Wind 270 deg - Service
37	Dead+Wind 300 deg - Service
38	Dead+Wind 330 deg - Service

Maximum Member Forces

Section No.	Elevation ft	Component Type	Condition	Gov. Load Comb.	Force K	Major Axis Moment kip-ft	Minor Axis Moment kip-ft
L1	177 - 129.75	Pole	Max Tension	1	0.000	0.000	0.000
			Max. Compression	14	-20.435	-0.118	-0.857
			Max. Mx	5	-9.071	-401.692	5.245
			Max. My	8	-9.104	5.280	-395.540
			Max. Vy	5	16.143	-401.692	5.245
			Max. Vx	8	15.870	5.280	-395.540

tnxTower B&T Engineering, Inc. 1717 S.Boulder, Suite 300 Tulsa, OK 74119 Phone: (918) 587-4630 FAX: (918) 587-4630	Job 83609.002- SCOVILLE HILL / HARWINTON ROD, CT (BU# 876376)	Page 12 of 18
	Project 177' Summit MP/ App ID: 151585; Rev: 0	Date 17:32:38 06/12/12
	Client Crown Castle	Designed by skadam

Section No.	Elevation ft	Component Type	Condition	Gov. Load Comb.	Force K	Major Axis Moment kip-ft	Minor Axis Moment kip-ft
L2	129.75 - 120	Pole	Max. Torque	6			0.040
			Max Tension	1	0.000	0.000	0.000
			Max. Compression	14	-26.751	-0.945	-1.375
			Max. Mx	5	-12.648	-644.498	8.364
			Max. My	8	-12.677	8.343	-634.589
			Max. Vy	5	19.318	-644.498	8.364
			Max. Vx	8	19.044	8.343	-634.589
L3	120 - 110	Pole	Max. Torque	2			-0.063
			Max Tension	1	0.000	0.000	0.000
			Max. Compression	14	-30.625	-1.460	-2.277
			Max. Mx	5	-14.835	-846.760	10.508
			Max. My	8	-14.862	10.753	-834.372
			Max. Vy	5	20.909	-846.760	10.508
			Max. Vx	8	20.635	10.753	-834.372
L4	110 - 84	Pole	Max. Torque	3			-0.084
			Max Tension	1	0.000	0.000	0.000
			Max. Compression	14	-40.390	-2.852	-4.198
			Max. Mx	5	-21.653	-1315.554	15.218
			Max. My	8	-21.675	15.557	-1297.406
			Max. Vy	5	23.218	-1315.554	15.218
			Max. Vx	8	22.942	15.557	-1297.406
L5	84 - 80	Pole	Max. Torque	11			0.141
			Max Tension	1	0.000	0.000	0.000
			Max. Compression	14	-46.351	-3.441	-5.012
			Max. Mx	5	-26.130	-1523.506	17.163
			Max. My	8	-26.151	17.542	-1502.976
			Max. Vy	5	24.250	-1523.506	17.163
			Max. Vx	8	23.973	17.542	-1502.976
L6	80 - 60	Pole	Max. Torque	11			0.178
			Max Tension	1	0.000	0.000	0.000
			Max. Compression	14	-56.898	-4.350	-7.218
			Max. Mx	5	-33.950	-2030.217	21.193
			Max. My	8	-33.966	22.061	-2004.940
			Max. Vy	5	26.375	-2030.217	21.193
			Max. Vx	8	26.114	22.061	-2004.940
L7	60 - 39.3	Pole	Max. Torque	12			0.612
			Max Tension	1	0.000	0.000	0.000
			Max. Compression	14	-64.693	-5.400	-8.660
			Max. Mx	5	-39.837	-2434.676	24.262
			Max. My	8	-39.848	25.207	-2405.575
			Max. Vy	5	27.725	-2434.676	24.262
			Max. Vx	8	27.465	25.207	-2405.575
L8	39.3 - 20	Pole	Max. Torque	12			0.667
			Max Tension	1	0.000	0.000	0.000
			Max. Compression	14	-80.995	-7.187	-11.106
			Max. Mx	5	-52.611	-3156.975	29.333
			Max. My	8	-52.616	30.409	-3121.526
			Max. Vy	5	29.797	-3156.975	29.333
			Max. Vx	8	29.541	30.409	-3121.526
L9	20 - 0	Pole	Max. Torque	12			0.757
			Max Tension	1	0.000	0.000	0.000
			Max. Compression	14	-92.329	-8.279	-12.600
			Max. Mx	5	-61.849	-3768.065	33.376
			Max. My	8	-61.849	34.532	-3727.633
			Max. Vy	5	31.313	-3768.065	33.376
			Max. Vx	8	31.062	34.532	-3727.633
			Max. Torque	12			0.837

tnxTower B&T Engineering, Inc. 1717 S.Boulder, Suite 300 Tulsa, OK 74119 Phone: (918) 587-4630 FAX: (918) 587-4630	Job 83609.002- SCOVILLE HILL / HARWINTON ROD, CT (BU# 876376)	Page 13 of 18
	Project 177' Summit MP/ App ID: 151585; Rev: 0	Date 17:32:38 06/12/12
	Client Crown Castle	Designed by skadam

Maximum Reactions

Location	Condition	Gov. Load Comb.	Vertical K	Horizontal, X K	Horizontal, Z K
Pole	Max. Vert	14	92.329	-0.000	-0.000
	Max. H _x	11	61.857	31.298	-0.217
	Max. H _y	2	61.857	-0.217	31.048
	Max. M _x	2	3722.214	-0.217	31.048
	Max. M _y	5	3768.065	-31.298	0.217
	Max. Torsion	12	0.837	26.997	15.336
	Min. Vert	30	61.857	-12.081	0.084
	Min. H _x	5	61.857	-31.298	0.217
	Min. H _y	8	61.857	0.217	-31.048
	Min. M _x	8	-3727.633	0.217	-31.048
	Min. M _y	11	-3764.959	31.298	-0.217
	Min. Torsion	6	-0.792	-26.997	-15.336

Tower Mast Reaction Summary

Load Combination	Vertical K	Shear _x K	Shear _y K	Overturning Moment, M _x kip-ft	Overturning Moment, M _y kip-ft	Torque kip-ft
Dead Only	61.857	0.000	0.000	2.629	-1.511	0.000
Dead+Wind 0 deg - No Ice	61.857	0.217	-31.048	-3722.214	-37.644	-0.330
Dead+Wind 30 deg - No Ice	61.857	15.837	-26.997	-3241.145	-1916.068	0.086
Dead+Wind 60 deg - No Ice	61.857	27.214	-15.712	-1890.943	-3281.462	0.462
Dead+Wind 90 deg - No Ice	61.857	31.298	-0.217	-33.376	-3768.065	0.715
Dead+Wind 120 deg - No Ice	61.857	26.997	15.336	1833.921	-3245.481	0.792
Dead+Wind 150 deg - No Ice	61.857	15.461	26.780	3210.583	-1853.622	0.674
Dead+Wind 180 deg - No Ice	61.857	-0.217	31.048	3727.633	34.532	0.375
Dead+Wind 210 deg - No Ice	61.857	-15.837	26.997	3246.567	1912.955	-0.041
Dead+Wind 240 deg - No Ice	61.857	-27.214	15.712	1896.368	3278.353	-0.462
Dead+Wind 270 deg - No Ice	61.857	-31.298	0.217	38.799	3764.959	-0.760
Dead+Wind 300 deg - No Ice	61.857	-26.997	-15.336	-1828.502	3242.375	-0.837
Dead+Wind 330 deg - No Ice	61.857	-15.461	-26.780	-3205.166	1850.513	-0.674
Dead+Ice+Temp	92.329	0.000	0.000	12.600	-8.279	0.000
Dead+Wind 0 deg+Ice+Temp	92.329	0.026	-4.893	-609.166	-13.020	-0.079
Dead+Wind 30 deg+Ice+Temp	92.329	2.484	-4.250	-528.161	-326.039	0.008
Dead+Wind 60 deg+Ice+Temp	92.329	4.277	-2.469	-302.217	-553.942	0.093
Dead+Wind 90 deg+Ice+Temp	92.329	4.923	-0.026	8.125	-635.663	0.153
Dead+Wind 120 deg+Ice+Temp	92.329	4.250	2.424	319.709	-549.306	0.172
Dead+Wind 150 deg+Ice+Temp	92.329	2.439	4.224	549.047	-318.008	0.146
Dead+Wind 180 deg+Ice+Temp	92.329	-0.026	4.893	634.688	-3.747	0.080
Dead+Wind 210 deg+Ice+Temp	92.329	-2.484	4.250	553.684	309.272	-0.007
Dead+Wind 240 deg+Ice+Temp	92.329	-4.277	2.469	327.740	537.176	-0.092
Dead+Wind 270 deg+Ice+Temp	92.329	-4.923	0.026	17.398	618.898	-0.153
Dead+Wind 300 deg+Ice+Temp	92.329	-4.250	-2.424	-294.187	532.540	-0.173
Dead+Wind 330 deg+Ice+Temp	92.329	-2.439	-4.224	-523.525	301.242	-0.145
Dead+Wind 0 deg - Service	61.857	0.084	-11.984	-1436.048	-15.498	-0.133
Dead+Wind 30 deg - Service	61.857	6.113	-10.420	-1250.259	-741.059	0.028
Dead+Wind 60 deg - Service	61.857	10.504	-6.064	-728.738	-1268.469	0.179
Dead+Wind 90 deg - Service	61.857	12.081	-0.084	-11.227	-1456.412	0.282
Dead+Wind 120 deg - Service	61.857	10.420	5.919	710.024	-1254.534	0.312
Dead+Wind 150 deg - Service	61.857	5.968	10.337	1241.753	-716.916	0.261
Dead+Wind 180 deg - Service	61.857	-0.084	11.984	1441.477	12.385	0.140
Dead+Wind 210 deg - Service	61.857	-6.113	10.420	1255.688	737.946	-0.021
Dead+Wind 240 deg - Service	61.857	-10.504	6.064	734.167	1265.356	-0.179
Dead+Wind 270 deg - Service	61.857	-12.081	0.084	16.656	1453.299	-0.289

tnxTower B&T Engineering, Inc. 1717 S.Boulder, Suite 300 Tulsa, OK 74119 Phone: (918) 587-4630 FAX: (918) 587-4630	Job 83609.002- SCOVILLE HILL / HARWINTON ROD, CT (BU# 876376)	Page 14 of 18
	Project 177' Summit MP/ App ID: 151585; Rev: 0	Date 17:32:38 06/12/12
	Client Crown Castle	Designed by skadam

Load Combination	Vertical K	Shear _x K	Shear _y K	Overturning Moment, M _x kip-ft	Overturning Moment, M _y kip-ft	Torque kip-ft
Dead+Wind 300 deg - Service	61.857	-10.420	-5.919	-704.595	1251.422	-0.318
Dead+Wind 330 deg - Service	61.857	-5.968	-10.337	-1236.325	713.803	-0.261

Solution Summary

Load Comb.	Sum of Applied Forces			Sum of Reactions			% Error
	PX K	PY K	PZ K	PX K	PY K	PZ K	
1	0.000	-61.857	0.000	0.000	61.857	0.000	0.000%
2	0.217	-61.857	-31.048	-0.217	61.857	31.048	0.000%
3	15.837	-61.857	-26.997	-15.837	61.857	26.997	0.000%
4	27.214	-61.857	-15.712	-27.214	61.857	15.712	0.000%
5	31.298	-61.857	-0.217	-31.298	61.857	0.217	0.000%
6	26.997	-61.857	15.336	-26.997	61.857	-15.336	0.000%
7	15.461	-61.857	26.780	-15.461	61.857	-26.780	0.000%
8	-0.217	-61.857	31.048	0.217	61.857	-31.048	0.000%
9	-15.837	-61.857	26.997	15.837	61.857	-26.997	0.000%
10	-27.214	-61.857	15.712	27.214	61.857	-15.712	0.000%
11	-31.298	-61.857	0.217	31.298	61.857	-0.217	0.000%
12	-26.997	-61.857	-15.336	26.997	61.857	15.336	0.000%
13	-15.461	-61.857	-26.780	15.461	61.857	26.780	0.000%
14	0.000	-92.329	0.000	-0.000	92.329	-0.000	0.000%
15	0.026	-92.329	-4.893	-0.026	92.329	4.893	0.000%
16	2.484	-92.329	-4.250	-2.484	92.329	4.250	0.000%
17	4.277	-92.329	-2.469	-4.277	92.329	2.469	0.000%
18	4.923	-92.329	-0.026	-4.923	92.329	0.026	0.000%
19	4.250	-92.329	2.424	-4.250	92.329	-2.424	0.000%
20	2.439	-92.329	4.224	-2.439	92.329	-4.224	0.000%
21	-0.026	-92.329	4.893	0.026	92.329	-4.893	0.000%
22	-2.484	-92.329	4.250	2.484	92.329	-4.250	0.000%
23	-4.277	-92.329	2.469	4.277	92.329	-2.469	0.000%
24	-4.923	-92.329	0.026	4.923	92.329	-0.026	0.000%
25	-4.250	-92.329	-2.424	4.250	92.329	2.424	0.000%
26	-2.439	-92.329	-4.224	2.439	92.329	4.224	0.000%
27	0.084	-61.857	-11.984	-0.084	61.857	11.984	0.000%
28	6.113	-61.857	-10.420	-6.113	61.857	10.420	0.000%
29	10.504	-61.857	-6.064	-10.504	61.857	6.064	0.000%
30	12.081	-61.857	-0.084	-12.081	61.857	0.084	0.000%
31	10.420	-61.857	5.919	-10.420	61.857	-5.919	0.000%
32	5.968	-61.857	10.337	-5.968	61.857	-10.337	0.000%
33	-0.084	-61.857	11.984	0.084	61.857	-11.984	0.000%
34	-6.113	-61.857	10.420	6.113	61.857	-10.420	0.000%
35	-10.504	-61.857	6.064	10.504	61.857	-6.064	0.000%
36	-12.081	-61.857	0.084	12.081	61.857	-0.084	0.000%
37	-10.420	-61.857	-5.919	10.420	61.857	5.919	0.000%
38	-5.968	-61.857	-10.337	5.968	61.857	10.337	0.000%

tnxTower B&T Engineering, Inc. 1717 S.Boulder, Suite 300 Tulsa, OK 74119 Phone: (918) 587-4630 FAX: (918) 587-4630	Job 83609.002- SCOVILLE HILL / HARWINTON ROD, CT (BU# 876376)	Page 15 of 18
	Project 177' Summit MP/ App ID: 151585; Rev: 0	Date 17:32:38 06/12/12
	Client Crown Castle	Designed by skadam

Non-Linear Convergence Results

Load Combination	Converged?	Number of Cycles	Displacement Tolerance	Force Tolerance
1	Yes	4	0.00000001	0.00000001
2	Yes	4	0.00000001	0.00045338
3	Yes	5	0.00000001	0.00065652
4	Yes	5	0.00000001	0.00065573
5	Yes	4	0.00000001	0.00037658
6	Yes	5	0.00000001	0.00063129
7	Yes	5	0.00000001	0.00061874
8	Yes	4	0.00000001	0.00064539
9	Yes	5	0.00000001	0.00065706
10	Yes	5	0.00000001	0.00066250
11	Yes	4	0.00000001	0.00078875
12	Yes	5	0.00000001	0.00061731
13	Yes	5	0.00000001	0.00062550
14	Yes	4	0.00000001	0.00008836
15	Yes	5	0.00000001	0.00031301
16	Yes	5	0.00000001	0.00033197
17	Yes	5	0.00000001	0.00033624
18	Yes	5	0.00000001	0.00032598
19	Yes	5	0.00000001	0.00033865
20	Yes	5	0.00000001	0.00033773
21	Yes	5	0.00000001	0.00032523
22	Yes	5	0.00000001	0.00033849
23	Yes	5	0.00000001	0.00033728
24	Yes	5	0.00000001	0.00031869
25	Yes	5	0.00000001	0.00032382
26	Yes	5	0.00000001	0.00032162
27	Yes	4	0.00000001	0.00015091
28	Yes	5	0.00000001	0.00005646
29	Yes	5	0.00000001	0.00005619
30	Yes	4	0.00000001	0.00015408
31	Yes	5	0.00000001	0.00005462
32	Yes	5	0.00000001	0.00005251
33	Yes	4	0.00000001	0.00016025
34	Yes	5	0.00000001	0.00005658
35	Yes	5	0.00000001	0.00005746
36	Yes	4	0.00000001	0.00017370
37	Yes	5	0.00000001	0.00005200
38	Yes	5	0.00000001	0.00005354

Maximum Tower Deflections - Service Wind

Section No.	Elevation ft	Horz. Deflection in	Gov. Load Comb.	Tilt °	Twist °
L1	177 - 129.75	36.160	35	1.950	0.000
L2	133.5 - 120	19.660	35	1.526	0.000
L3	120 - 110	15.646	35	1.278	0.000
L4	110 - 84	13.133	35	1.119	0.000
L5	88.75 - 80	8.621	35	0.905	0.000
L6	80 - 60	7.015	35	0.837	0.000
L7	60 - 39.3	3.947	35	0.627	0.000
L8	45.05 - 20	2.248	35	0.459	0.000
L9	20 - 0	0.436	35	0.210	0.000

tnxTower B&T Engineering, Inc. 1717 S. Boulder, Suite 300 Tulsa, OK 74119 Phone: (918) 587-4630 FAX: (918) 587-4630	Job 83609.002- SCOVILLE HILL / HARWINTON ROD, CT (BU# 876376)	Page 16 of 18
	Project 177' Summit MP/ App ID: 151585; Rev: 0	Date 17:32:38 06/12/12
	Client Crown Castle	Designed by skadam

Critical Deflections and Radius of Curvature - Service Wind

Elevation	Appurtenance	Gov. Load	Deflection	Tilt	Twist	Radius of Curvature
ft		Comb.	in	°	°	ft
179.000	1900MHz RRH (65MHz)	35	36.160	1.950	0.000	27431
167.000	RR90-17-00DP w/Mount Pipe	35	32.105	1.887	0.000	13715
154.000	(2) LPA-80063/6CF w/ Mount Pipe	35	26.978	1.785	0.000	5962
137.000	(4) DB844H90 w/ Mount Pipe	35	20.817	1.582	0.000	3428
127.000	(2)	35	17.636	1.408	0.000	2984
	AP14/17-880/1940/065D/ADT/XXP w/ Mount Pipe					
117.000	APXV18-206517S-C w/ Mount Pipe	35	14.856	1.226	0.000	3236
79.000	8225	35	6.841	0.828	0.000	5853

Maximum Tower Deflections - Design Wind

Section No.	Elevation	Horz. Deflection	Gov. Load	Tilt	Twist
	ft	in	Comb.	°	°
L1	177 - 129.75	93.447	10	5.044	0.000
L2	133.5 - 120	50.846	10	3.947	0.001
L3	120 - 110	40.473	10	3.307	0.001
L4	110 - 84	33.976	10	2.896	0.001
L5	88.75 - 80	22.306	10	2.341	0.001
L6	80 - 60	18.152	10	2.166	0.001
L7	60 - 39.3	10.217	10	1.622	0.000
L8	45.05 - 20	5.819	10	1.188	0.000
L9	20 - 0	1.129	10	0.542	0.000

Critical Deflections and Radius of Curvature - Design Wind

Elevation	Appurtenance	Gov. Load	Deflection	Tilt	Twist	Radius of Curvature
ft		Comb.	in	°	°	ft
179.000	1900MHz RRH (65MHz)	10	93.447	5.044	0.001	10768
167.000	RR90-17-00DP w/Mount Pipe	10	82.980	4.879	0.001	5383
154.000	(2) LPA-80063/6CF w/ Mount Pipe	10	69.745	4.617	0.001	2338
137.000	(4) DB844H90 w/ Mount Pipe	10	53.835	4.092	0.001	1342
127.000	(2)	10	45.616	3.643	0.001	1165
	AP14/17-880/1940/065D/ADT/XXP w/ Mount Pipe					
117.000	APXV18-206517S-C w/ Mount Pipe	10	38.430	3.173	0.001	1260
79.000	8225	10	17.702	2.144	0.001	2269

tnxTower B&T Engineering, Inc. 1717 S.Boulder, Suite 300 Tulsa, OK 74119 Phone: (918) 587-4630 FAX: (918) 587-4630	Job 83609.002- SCOVILLE HILL / HARWINTON ROD, CT (BU# 876376)	Page 17 of 18
	Project 177' Summit MP/ App ID: 151585; Rev: 0	Date 17:32:38 06/12/12
	Client Crown Castle	Designed by skadam

Compression Checks

Pole Design Data

Section No.	Elevation ft	Size	L ft	L _u ft	Kl/r	F _a ksi	A in ²	Actual P K	Allow. P _a K	Ratio P P _a
L1	177 - 129.75 (1)	TP30.268x22x0.219	47.250	0.000	0.0	39.000	20.413	-9.055	796.091	0.011
L2	129.75 - 120 (2)	TP31.536x29.174x0.25	13.500	0.000	0.0	39.000	24.825	-12.634	968.192	0.013
L3	120 - 110 (3)	TP33.286x31.536x0.394	10.000	0.000	0.0	32.220	41.092	-14.822	1323.990	0.011
L4	110 - 84 (4)	TP37.836x33.286x0.718	26.000	0.000	0.0	19.680	82.639	-21.642	1626.330	0.013
L5	84 - 80 (5)	TP38.045x35.57x0.783	8.750	0.000	0.0	18.840	92.570	-26.119	1744.030	0.015
L6	80 - 60 (6)	TP41.5x38.045x0.785	20.000	0.000	0.0	19.740	101.394	-33.943	2001.530	0.017
L7	60 - 39.3 (7)	TP45.167x41.5x0.734	20.700	0.000	0.0	25.200	101.089	-39.831	2547.440	0.016
L8	39.3 - 20 (8)	TP47.91x42.681x0.768	25.050	0.000	0.0	24.300	114.959	-52.608	2793.500	0.019
L9	20 - 0 (9)	TP51.41x47.91x0.779	20.000	0.000	0.0	24.660	125.140	-61.849	3085.950	0.020

Pole Bending Design Data

Section No.	Elevation ft	Size	Actual M _x kip-ft	Actual f _{bx} ksi	Allow. F _{bx} ksi	Ratio f _{bx} F _{bx}	Actual M _y kip-ft	Actual f _{by} ksi	Allow. F _{by} ksi	Ratio f _{by} F _{by}
L1	177 - 129.75 (1)	TP30.268x22x0.219	404.705	32.789	39.000	0.841	0.000	0.000	39.000	0.000
L2	129.75 - 120 (2)	TP31.536x29.174x0.25	649.294	40.659	39.000	1.043	0.000	0.000	39.000	0.000
L3	120 - 110 (3)	TP33.286x31.536x0.394	852.875	30.811	32.220	0.956	0.000	0.000	32.220	0.000
L4	110 - 84 (4)	TP37.836x33.286x0.718	1324.31	21.730	19.680	1.104	0.000	0.000	19.680	0.000
L5	84 - 80 (5)	TP38.045x35.57x0.783	1533.38	21.900	18.840	1.162	0.000	0.000	18.840	0.000
L6	80 - 60 (6)	TP41.5x38.045x0.785	2042.85	24.337	19.740	1.233	0.000	0.000	19.740	0.000
L7	60 - 39.3 (7)	TP45.167x41.5x0.734	2448.97	27.380	25.200	1.086	0.000	0.000	25.200	0.000
L8	39.3 - 20 (8)	TP47.91x42.681x0.768	3174.01	28.720	24.300	1.182	0.000	0.000	24.300	0.000
L9	20 - 0 (9)	TP51.41x47.91x0.779	3787.32	29.285	24.660	1.188	0.000	0.000	24.660	0.000

Pole Shear Design Data

Section No.	Elevation ft	Size	Actual V K	Actual f _v ksi	Allow. F _v ksi	Ratio f _v F _v	Actual T kip-ft	Actual f _{vt} ksi	Allow. F _{vt} ksi	Ratio f _{vt} F _{vt}
L1	177 - 129.75 (1)	TP30.268x22x0.219	16.279	0.798	26.000	0.061	0.000	0.000	26.000	0.000
L2	129.75 - 120 (2)	TP31.536x29.174x0.25	19.455	0.784	26.000	0.060	0.021	0.001	26.000	0.000
L3	120 - 110 (3)	TP33.286x31.536x0.394	21.047	0.512	21.480	0.048	0.055	0.001	21.480	0.000
L4	110 - 84 (4)	TP37.836x33.286x0.718	23.356	0.283	13.120	0.043	0.129	0.001	13.120	0.000
L5	84 - 80 (5)	TP38.045x35.57x0.783	24.388	0.263	12.560	0.042	0.160	0.001	12.560	0.000

tnxTower B&T Engineering, Inc. 1717 S.Boulder, Suite 300 Tulsa, OK 74119 Phone: (918) 587-4630 FAX: (918) 587-4630	Job	Page
	83609.002- SCOVILLE HILL / HARWINTON ROD, CT (BU# 876376)	18 of 18
	Project 177' Summit MP/ App ID: 151585; Rev: 0	Date 17:32:38 06/12/12
	Client Crown Castle	Designed by skadam

Section No.	Elevation ft	Size	Actual V K	Actual f_v ksi	Allow. F_v ksi	Ratio $\frac{f_v}{F_v}$	Actual T kip-ft	Actual f_{vt} ksi	Allow. F_{vt} ksi	Ratio $\frac{f_{vt}}{F_{vt}}$
L6	80 - 60 (6)	TP41.5x38.045x0.785	26.506	0.261	13.160	0.040	0.237	0.001	13.160	0.000
L7	60 - 39.3 (7)	TP45.167x41.5x0.734	27.854	0.276	16.800	0.033	0.292	0.002	16.800	0.000
L8	39.3 - 20 (8)	TP47.91x42.681x0.768	29.924	0.260	16.200	0.032	0.382	0.002	16.200	0.000
L9	20 - 0 (9)	TP51.41x47.91x0.779	31.438	0.251	16.440	0.031	0.462	0.002	16.440	0.000

Pole Interaction Design Data

Section No.	Elevation ft	Ratio P P_a	Ratio f_{bx} F_{bx}	Ratio f_{by} F_{by}	Ratio f_v F_v	Ratio f_{vt} F_{vt}	Comb. Stress Ratio	Allow. Stress Ratio	Criteria
L1	177 - 129.75 (1)	0.011	0.841	0.000	0.061	0.000	0.853	1.333	H1-3+VT ✓
L2	129.75 - 120 (2)	0.013	1.043	0.000	0.060	0.000	1.056	1.333	H1-3+VT ✓
L3	120 - 110 (3)	0.011	0.956	0.000	0.048	0.000	0.968	1.333	H1-3+VT ✓
L4	110 - 84 (4)	0.013	1.104	0.000	0.043	0.000	1.118	1.333	H1-3+VT ✓
L5	84 - 80 (5)	0.015	1.162	0.000	0.042	0.000	1.178	1.333	H1-3+VT ✓
L6	80 - 60 (6)	0.017	1.233	0.000	0.040	0.000	1.250	1.333	H1-3+VT ✓
L7	60 - 39.3 (7)	0.016	1.086	0.000	0.033	0.000	1.102	1.333	H1-3+VT ✓
L8	39.3 - 20 (8)	0.019	1.182	0.000	0.032	0.000	1.201	1.333	H1-3+VT ✓
L9	20 - 0 (9)	0.020	1.188	0.000	0.031	0.000	1.208	1.333	H1-3+VT ✓

Section Capacity Table

Section No.	Elevation ft	Component Type	Size	Critical Element	P K	$SF \cdot P_{allow}$ K	% Capacity	Pass Fail
L1	177 - 129.75	Pole	TP30.268x22x0.219	1	-9.055	1061.189	64.0	Pass
L2	129.75 - 120	Pole	TP31.536x29.174x0.25	2	-12.634	1290.600	79.3	Pass
L3	120 - 110	Pole	TP33.286x31.536x0.394	3	-14.822	1764.879	72.6	Pass
L4	110 - 84	Pole	TP37.836x33.286x0.718	4	-21.642	2167.898	83.9	Pass
L5	84 - 80	Pole	TP38.045x35.57x0.783	5	-26.119	2324.792	88.4	Pass
L6	80 - 60	Pole	TP41.5x38.045x0.785	6	-33.943	2668.039	93.8	Pass
L7	60 - 39.3	Pole	TP45.167x41.5x0.734	7	-39.831	3395.737	82.7	Pass
L8	39.3 - 20	Pole	TP47.91x42.681x0.768	8	-52.608	3723.735	90.1	Pass
L9	20 - 0	Pole	TP51.41x47.91x0.779	9	-61.849	4113.571	90.6	Pass
Summary								
Pole (L6)							93.8	Pass
RATING =							93.8	Pass

APPENDIX B
BASE LEVEL DRAWING

(PROPOSED)
 (3) 1-1/4" TO 177 FT LEVEL
 (TO BE REMOVED)
 (6) 1-5/8" TO 177 FT LEVEL
 (INSTALLED)
 (1) 1/2" TO 79 FT LEVEL


(INSTALLED)
 (12) 1-5/8" TO 127 FT LEVEL

(INSTALLED)
 (6) 1-5/8" TO 167 FT LEVEL

(INSTALLED)
 (6) 1-5/8" TO 117 FT LEVEL

(INSTALLED)
 (12) 1-1/4" TO 137 FT LEVEL

(INSTALLED)
 (12) 1-5/8" TO 154 FT LEVEL

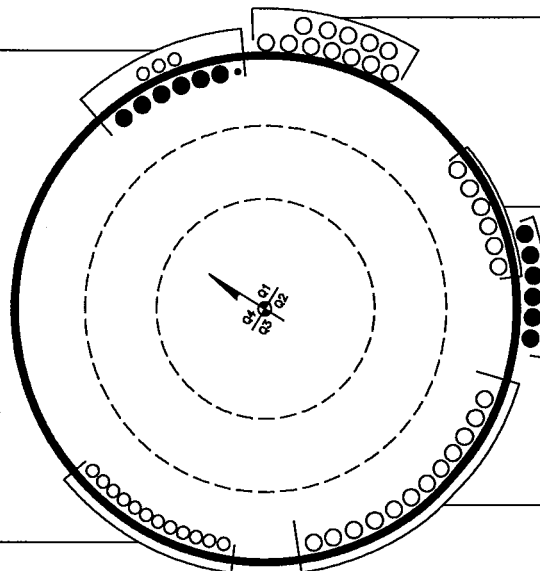

BUSINESS UNIT: 876376

APPENDIX C
ADDITIONAL CALCULATIONS

Square, Stiffened / Unstiffened Base Plate, Any Rod Material - Rev. F / G

Assumptions: 1) Rod groups at corners. Total # rods divisible by 4. Maximum total # of rods = 48 (12 per Corner).
 2) Rod Spacing = Straight Center-to-Center distance between any (2) adjacent rods (same corner)
 3) Clear space between bottom of leveling nut and top of concrete **not** exceeding (1)*(Rod Diameter)

Site Data

BU#:	876376
Site Name:	Scoville, CT
App #:	151585; Rev: 0
Anchor Rod Data	
Qty:	16
Diam:	2.25 in
Rod Material:	A615-J
Yield, Fy:	75 ksi
Strength, Fu:	100 ksi
Bolt Circle:	58 in
Anchor Spacing:	6 in

Base Reactions

TIA Revision:	F	
Unfactored Moment, M:	3787	ft-kips
Unfactored Axial, P:	62	kips
Unfactored Shear, V:	31	kips

Anchor Rod Results

TIA F --> Maximum Rod Tension 192.0 Kips
 Allowable Tension: 195.0 Kips
 Anchor Rod Stress Ratio: 98.5% Pass

Plate Data

W=Side:	57 in
Thick:	2.75 in
Grade:	55 ksi
Clip Distance:	0 in

Base Plate Results

Base Plate Stress: 53.6 ksi
 Allowable PL Bending Stress: 55.0 ksi
 Base Plate Stress Ratio: 97.5% Pass

Flexural Check

PL Ref. Data

Yield Line (in):	29.20
Max PL Length:	29.20

Stiffener Data (Welding at both sides)

Configuration:	Unstiffened
Weld Type:	**
Groove Depth:	in **
Groove Angle:	degrees
Fillet H. Weld:	<-- Disregard
Fillet V. Weld:	in
Width:	in
Height:	in
Thick:	in
Notch:	in
Grade:	ksi
Weld str.:	ksi

N/A - Unstiffened


Stiffener Results

Horizontal Weld : N/A
 Vertical Weld: N/A
 Plate Flex+Shear, $f_b/F_b + (f_v/F_v)^2$: N/A
 Plate Tension+Shear, $f_t/F_t + (f_v/F_v)^2$: N/A
 Plate Comp. (AISC Bracket): N/A

Pole Results

Pole Punching Shear Check: N/A

Pole Data		
Diam:	51.41 in	
Thick:	0.375 in	
Grade:	65 ksi	
# of Sides:	18	"0" IF Round

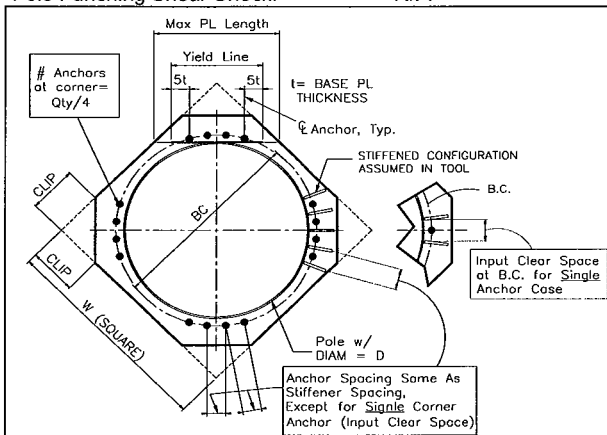

Stress Increase Factor

ASD ASIF:	1.333
-----------	-------


** Note: for complete joint penetration groove welds the groove depth must be exactly 1/2 the stiffener thickness for calculation purposes

PROJECT 88609.002 - Scoville hill

SUBJECT Foundation

DATE 6/12/12

PAGE 1 OF 2

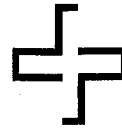


B+T GRP

1717 S. Boulder, Suite 300

Tulsa, OK 74119

(918) 587-4630

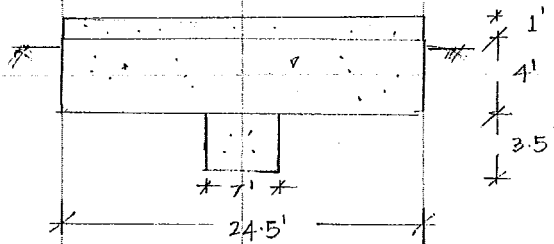

$$M = 3787 \text{ K-ft}$$

$$V = 31 \text{ K}$$

$$\text{Axial} = 62 \text{ K}$$

* [ASSUME 55" ϕ box opening
at TOP 1']

① check for overturning :-

$$M_o = 3787 + 31 \times 4 = 3911 \text{ K-ft}$$

$$M_R = \left[4 \times 24.5 \times 24.5 \times 0.150 \right] \times \frac{24.5}{2} + \left[3.5 \times 7 \times 7 \times 0.15 \right] \times \frac{24.5}{2} \\ + 62 \times \frac{24.5}{2} + \left[1 \times 24.5 \times 24.5 - \frac{11}{4} \times 4.6^2 \times 1 \right] \times 0.15 \times \frac{24.5}{2}$$

$$= 4411.8 + 315.13 + 759.5 + 1072.4 = 6558.8 \text{ K-ft}$$

$$\frac{M_R}{M_o} = \frac{6558.8}{3911} = 1.7 > 1.50$$

$$\Rightarrow 89.4 \%$$

check for bearing :-

$$\text{Total load} = P = 4 \times 24.5 \times 24.5 \times 0.15 + 3.5 \times 7 \times 7 \times 0.15 \\ + \left[1 \times 24.5 \times 24.5 - \frac{11}{4} \times 4.6^2 \times 1 \right] \times 0.15 + 62$$

$$= 535.4 \text{ K}$$

$$M_o = 3911.0 \text{ K-ft}$$


$$e = \frac{M_o}{P} = \frac{3911.0}{535.4} = 7.3 > \frac{B}{6} = \frac{24.5}{6} = 4.08'$$

PROJECT 83609-002 - Scoville hill

SUBJECT Foundation

DATE 6/12/12

PAGE 2 OF 2

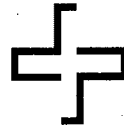

B+T GRP

1717 S. Boulder, Suite 300

Tulsa, OK 74119

(918) 587-4630



$$c' = \frac{B}{2} - e = \frac{24.5'}{2} - 7.3' = 4.95'$$

$$q_{max} = \frac{P}{\frac{1}{2} \times 3e' \times B} = \frac{535.4}{0.5 \times 3 \times 4.95 \times 24.5} = 2.94 \text{ K/ft}^2$$

$$< q_{max} = 20 \text{ K/ft}^2$$

Safe in bearing

OWNERSHIP OF DOCUMENTS: THIS DOCUMENT AND THE DEAS AND DESIGNS INCORPORATED HEREIN, AS IN INSTRUMENT OF PROFESSIONAL SERVICE, ARE THE PROPERTY OF KMB DESIGN GROUP, LLC AND ARE NOT TO BE USED, IN WHOLE OR IN PART, FOR OTHER PROJECTS WITHOUT THE WRITTEN AUTHORIZATION OF KMB DESIGN GROUP, LLC. IT IS UNLAWFUL FOR ANY PERSON TO AMEND ANY ASPECT OF THESE DRAWINGS UNLESS THEY HAVE THE APPROVAL OF THE LICENSED PROFESSIONAL IN WRITING.

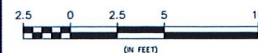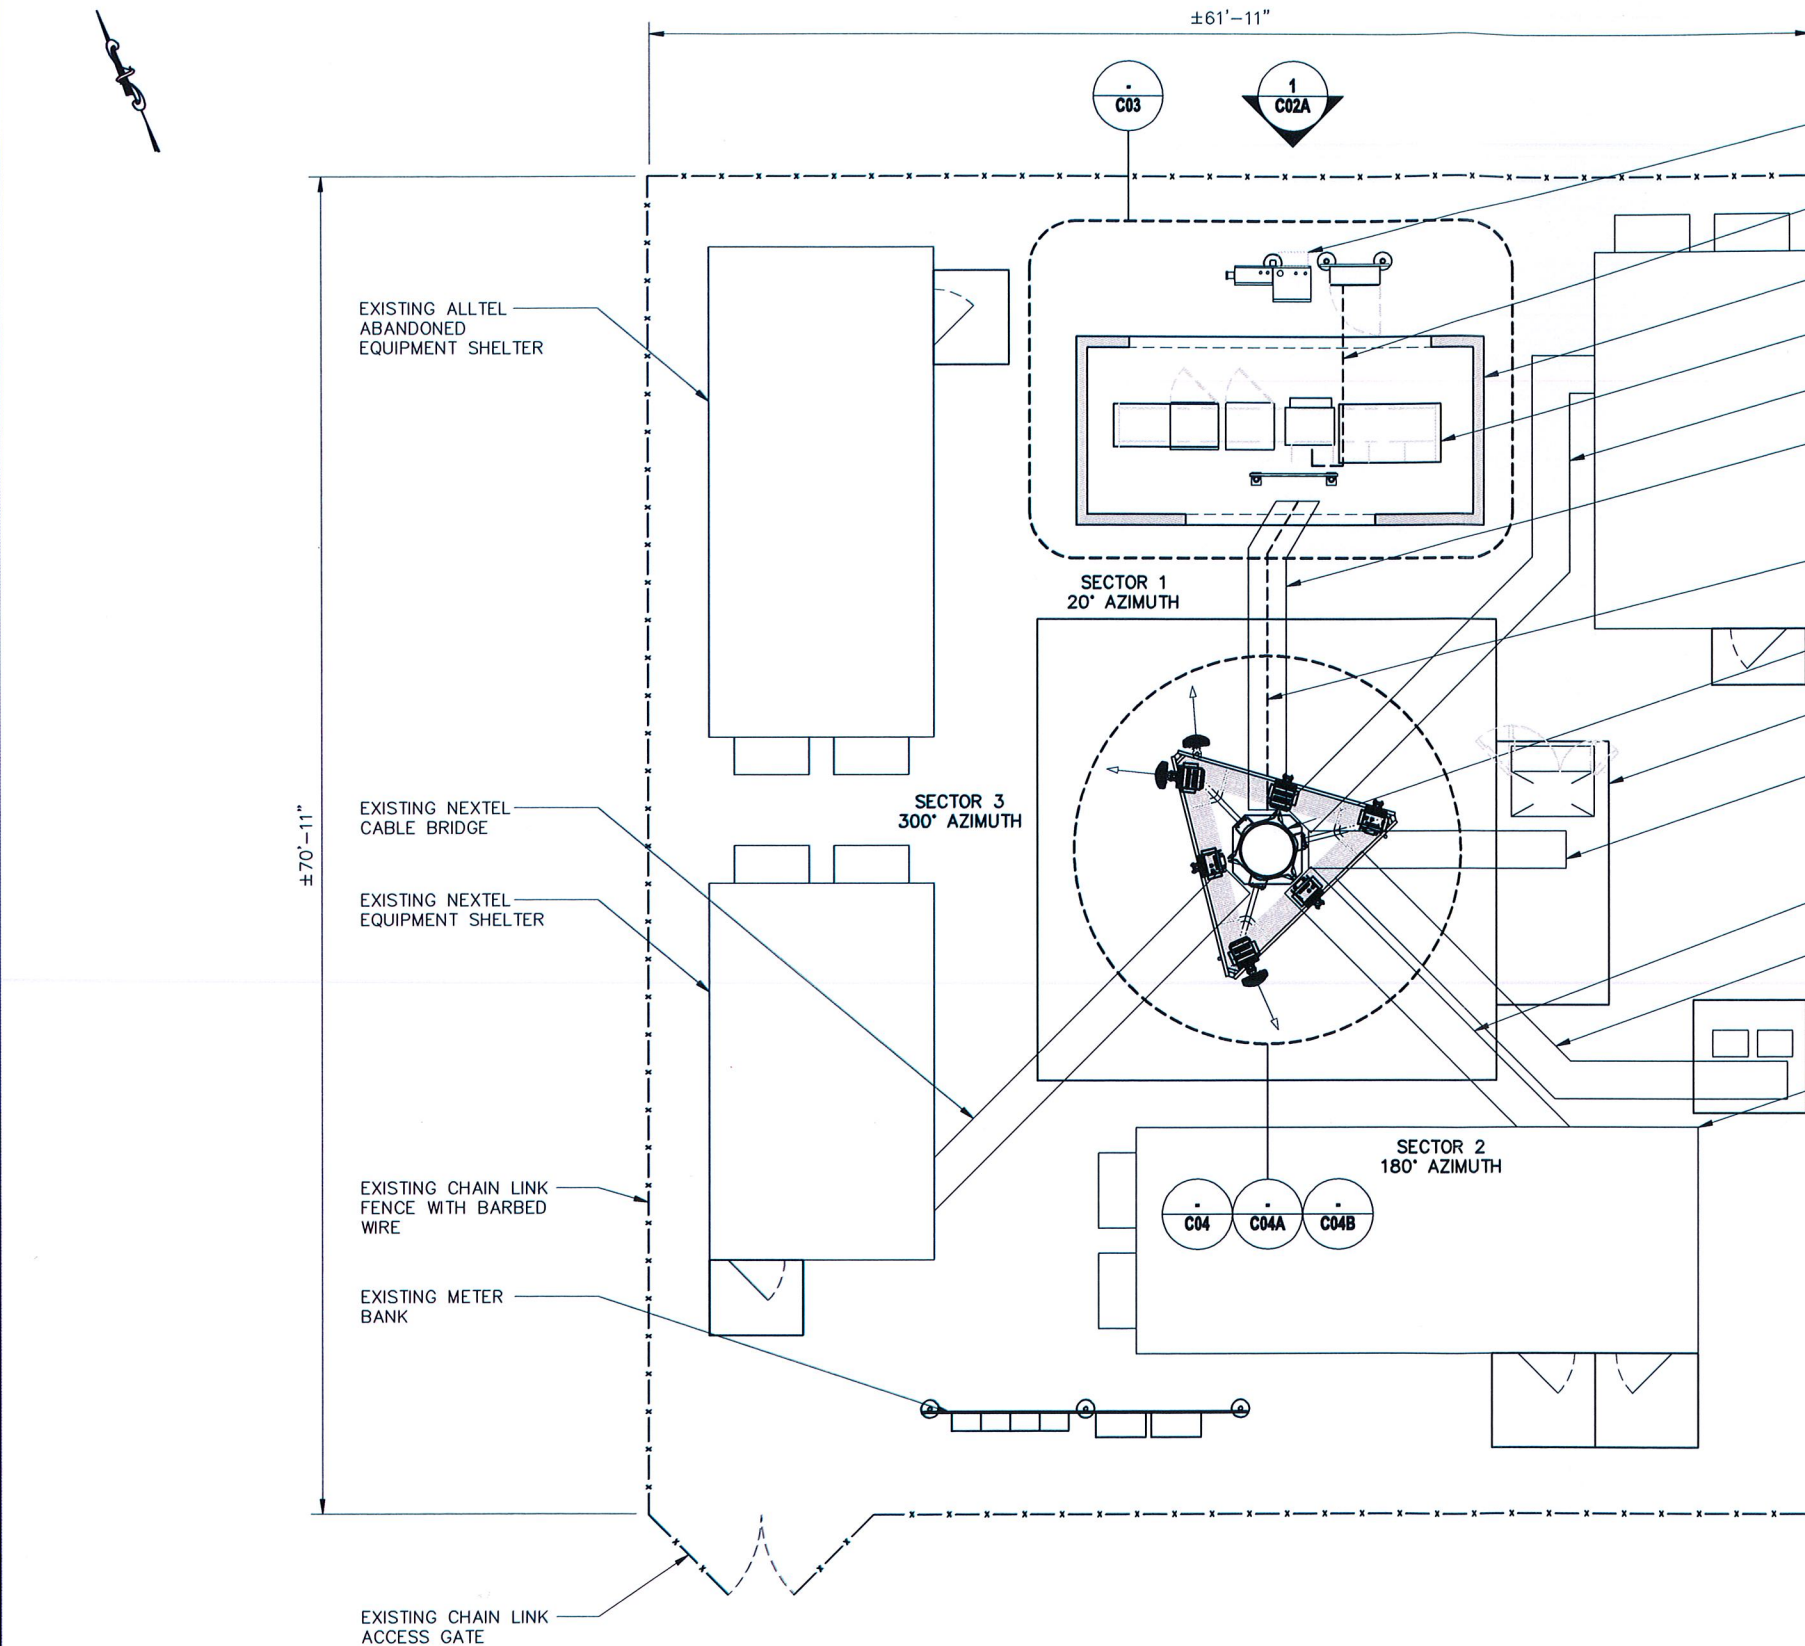

1 COMPOUND PLAN

11x17 SCALE: 1" = 10'

24x36 SCALE: 1" = 5'

- CABLING NOTES:**
1. PROPOSED CABLING TO FOLLOW EXISTING ROUTE AND METHOD OF ATTACHMENT AT INTERIM.
 2. EXISTING COAXIAL CABLES TO BE REMOVED AT FINAL.
 3. CONTRACTOR TO REPAIR/REPLACE ANY MISSING/DAMAGED CABLE TRAY AND ADD HURRICANE STRAPS AS REQUIRED IF APPLICABLE.

- GENERAL NOTES:**
1. FINAL ANTENNA & EQUIPMENT CONFIGURATION SHOWN ON THIS PLAN. SEE EQUIPMENT & ANTENNA PLAN SHEETS FOR EXISTING AND INTERIM CONFIGURATION.
 2. CONTRACTOR TO REPLACE ALL MISSING GROUND BARS AND GROUNDING CONNECTIONS AS REQUIRED WITH GALVANIZED GROUND BARS. CONTRACTOR SHALL PROVIDE BEFORE & AFTER PHOTOS.
 3. CONTRACTOR TO RESTORE ANY RUST AREA TO ORIGINAL CONDITION AND PROTECTIVE COATING TO BE APPLIED.
 4. STRUCTURAL ANALYSIS PROVIDED UNDER SEPARATE COVER.
 5. PROPOSED SPRINT GPS UNIT TO REPLACE EXISTING GPS AT FINAL.

Sprint

Alcatel-Lucent

△					
△					
△					
△					
△					
△					
△					
△	08-10-12	ISSUED FOR CONSTRUCTION	MCD	KCD	
REV.	DATE	REVISION DESCRIPTION	DRAWN BY	CHKD. BY	

KMB
DESIGN GROUP
kmbdg.com
1800 ROUTE 34, SUITE 209
WALL, NJ 07719
(732) 280-5623

Stephen A. Bray
PROFESSIONAL ENGINEER



CT LICENSE: 26657 8/10/12

PROJECT NUMBER:
332.1499

SITE INFORMATION:
123 CAMPVILLE HILL ROAD
HARWINTON, CT 06791
LITCHFIELD COUNTY
CT33XC111

PROJECT TYPE:
NETWORK VISION


DRAWN BY: JLS CHECKED BY: DATE: 05-01-12

SHEET TITLE:
COMPOUND PLAN

SHEET NUMBER: **C02** REV.: **0**

K:\332_Sprint\332.1000_Alcatel-Lucent\332.1499_CT33XC111_123 Campville Hill Road\332.1499_CAD\332.1499_Construction\332.1499_C02.dwg, 8/10/2012 10:31:56 AM, mduffy

OWNERSHIP OF DOCUMENTS: THIS DOCUMENT AND THE IDEAS AND DESIGNS INCORPORATED HEREIN, AS IN INSTRUMENT OF PROFESSIONAL SERVICE, ARE THE PROPERTY OF KMB DESIGN GROUP, LLC AND ARE NOT TO BE USED, IN WHOLE OR IN PART, FOR OTHER PROJECTS WITHOUT THE WRITTEN AUTHORIZATION OF KMB DESIGN GROUP, LLC. IT IS UNLAWFUL FOR ANY PERSON TO AMEND ANY ASPECT OF THESE DRAWINGS UNLESS THEY HAVE THE APPROVAL OF THE LICENSED PROFESSIONAL IN WRITING.

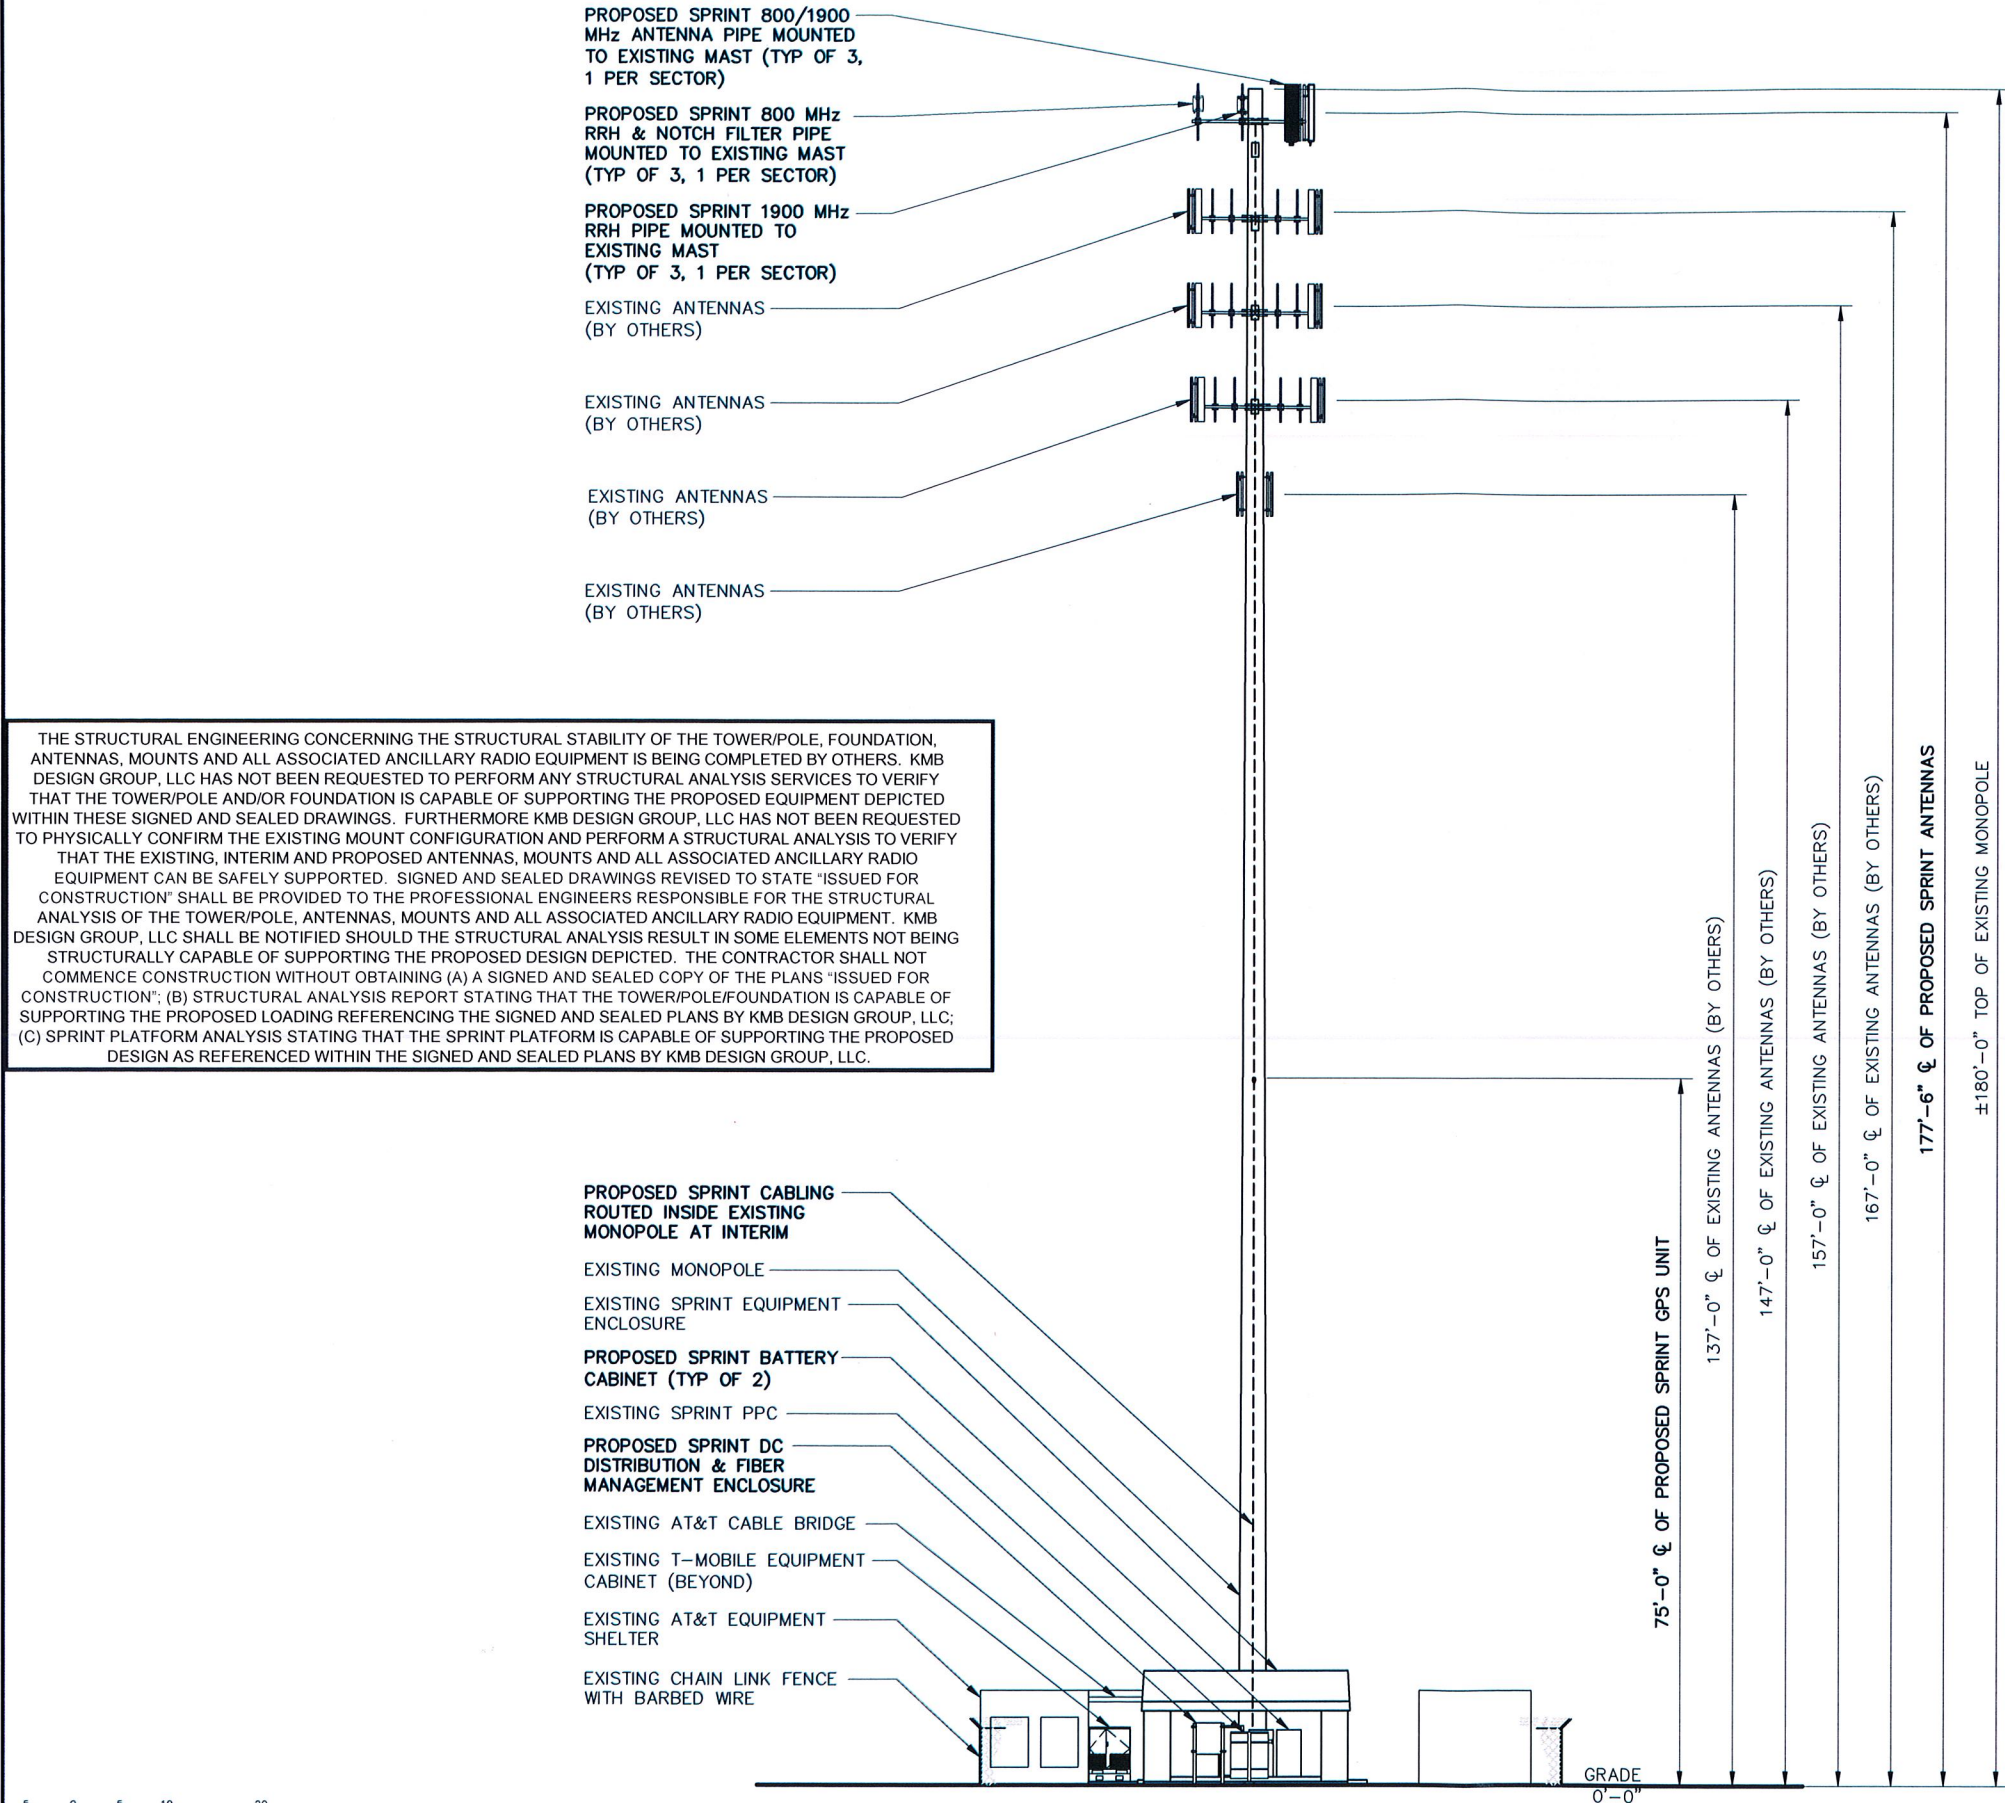

△				
△				
△				
△				
△				
△				
△				
△	08-10-12	ISSUED FOR CONSTRUCTION	MCD	KCD
REV.	DATE	REVISION DESCRIPTION	DRAWN BY	CHKD. BY



Stephen A. Bray
PROFESSIONAL ENGINEER



CT LICENSE: 26657 8/10/12

PROJECT NUMBER:
332.1499

SITE INFORMATION:
123 CAMPVILLE HILL ROAD
HARWINTON, CT 06791
LITCHFIELD COUNTY
CT33XC111

PROJECT TYPE:
NETWORK VISION

DRAWN BY: JLS CHECKED BY: DATE: 05-01-12

SHEET TITLE:
ELEVATION

SHEET NUMBER: REV.:

C02A 0

K:\332_Sprint\332.1000_Alcatel-Lucent\332.1499_CT33XC111_123 Campville Hill Road\332.1499_C02A.dwg, 8/10/2012 10:31:59 AM, mduffy



C03	0
-----	---

OWNERSHIP OF DOCUMENTS: THIS DOCUMENT AND THE IDEAS AND DESIGNS INCORPORATED HEREIN, AS IN INSTRUMENT OF PROFESSIONAL SERVICE, ARE THE PROPERTY OF KMB DESIGN GROUP, LLC AND ARE NOT TO BE USED, IN WHOLE OR IN PART, FOR OTHER PROJECTS WITHOUT THE WRITTEN AUTHORIZATION OF KMB DESIGN GROUP, LLC. IT IS UNLAWFUL FOR ANY PERSON TO AMEND ANY ASPECT OF THESE DRAWINGS UNLESS THEY HAVE THE APPROVAL OF THE LICENSED PROFESSIONAL IN WRITING.

				MANUF.: PCTEL MODEL #: GPS-TMG-HR-26NCM HEIGHT: 5.0" DIAMETER: 3.2" WEIGHT: 0.6 lbs		DETAIL NOT USED	
1EQUIPMENT CABINET SPECIFICATIONS		2BATTERY CABINET SPECIFICATION		3GPS UNIT SPECIFICATIONS		4	
11x17 SCALE: 3/16" = 1'-0"		11x17 SCALE: 3/16" = 1'-0"		11x17 SCALE: 1/4" = 1'-0"		24x36 SCALE: 1/2" = 1'-0"	
24x36 SCALE: 3/8" = 1'-0"		24x36 SCALE: 3/8" = 1'-0"		24x36 SCALE: 1/2" = 1'-0"			
DETAIL NOT USED		DETAIL NOT USED		MANUF.: RFS MODEL: APXVSP18-C-A20 LENGTH: 72.0" WIDTH: 11.8" DEPTH: 7.0" WEIGHT: 64.5 lbs AREA: 5.9 SF		DETAIL NOT USED	
5		6		7ANTENNA SPECIFICATIONS - 800/1900 MHz		8	
				SCALE: NTS			
MANUF.: ANDREW MODEL #: 800 MHz 2x50W HEIGHT: 19.7" WIDTH: 13" DEPTH: 10.8" WEIGHT: ±53 lbs AREA: MANUF.: - MODEL #: 800 MHz 2x50W HEIGHT: 8.9" WIDTH: 9.8" DEPTH: 4.3" WEIGHT: ±11 lbs AREA:		MANUF.: PANASONIC MODEL #: 1900 MHz 2x40W HEIGHT: 19.7" WIDTH: 13" DEPTH: 16" WEIGHT: ±90 lbs AREA:		DETAIL NOT USED			
9RRH SPECIFICATIONS - 800 MHz		10RRH SPECIFICATIONS - 1900 MHz		11			
11x17 SCALE: 1/2" = 1'-0"		11x17 SCALE: 1/2" = 1'-0"		24x36 SCALE: 1" = 1'-0"			
24x36 SCALE: 1" = 1'-0"		24x36 SCALE: 1" = 1'-0"					

	08-10-12	ISSUED FOR CONSTRUCTION	MCD	KCD
REV.	DATE	REVISION DESCRIPTION	DRAWN BY	CHKD. BY

1800 ROUTE 34, SUITE 209
WALL, NJ 07719
(732) 260-5623

Stephen A. Bray
PROFESSIONAL ENGINEER

CT LICENSE: 266578/10/12

PROJECT NUMBER:
332.1499

SITE INFORMATION:
123 CAMPVILLE HILL ROAD
HARWINTON, CT 06791
LITCHFIELD COUNTY

CT33XC111

PROJECT TYPE:
NETWORK VISION

DRAWN BY: JLS CHECKED BY: DATE: 05-01-12

SHEET TITLE:
EQUIPMENT & ANTENNA SPECIFICATIONS

SHEET NUMBER:
C03A

REV.:
0

OWNERSHIP OF DOCUMENTS: THIS DOCUMENT AND THE IDEAS AND DESIGNS INCORPORATED HEREIN, AS IN INSTRUMENT OF PROFESSIONAL SERVICE, ARE THE PROPERTY OF KMB DESIGN GROUP, LLC AND ARE NOT TO BE USED, IN WHOLE OR IN PART, FOR OTHER PROJECTS WITHOUT THE WRITTEN AUTHORIZATION OF KMB DESIGN GROUP, LLC. IT IS UNLAWFUL FOR ANY PERSON TO AMEND ANY ASPECT OF THESE DRAWINGS UNLESS THEY HAVE THE APPROVAL OF THE LICENSED PROFESSIONAL IN WRITING.

SECTOR 1
40° AZIMUTH

EXISTING SPRINT SINGLE
POLE CDMA ANTENNA

EXISTING SPRINT EMPTY
PIPE MAST

EXISTING SPRINT SINGLE
POLE CDMA ANTENNA

EXISTING SPRINT SINGLE
POLE CDMA ANTENNA

EXISTING MONOPOLE

EXISTING SPRINT EMPTY
PIPE MAST

EXISTING SPRINT SINGLE
POLE CDMA ANTENNA

SECTOR 3
280° AZIMUTH

±5'-0"
TYP

EXISTING SPRINT EMPTY
PIPE MAST

SECTOR 2
160° AZIMUTH

EXISTING SPRINT SINGLE
POLE CDMA ANTENNA

EXISTING SPRINT SINGLE
POLE CDMA ANTENNA



1 EXISTING ANTENNA PLAN @ ±177'-6" AGL (ALL SECTORS)

11x17 SCALE: 1/2" = 1'-0"

24x36 SCALE: 1" = 1'-0"


Sprint®

Alcatel-Lucent

△				
△				
△				
△				
△				
△				
△				
△	08-10-12	ISSUED FOR CONSTRUCTION	MCD	KCD
REV.	DATE	REVISION DESCRIPTION	DRAWN BY	CHKD. BY

KMB
DESIGN GROUP
kmbdg.com
1800 ROUTE 34, SUITE 209
WALL, NJ 07715
(732) 280-5623

Stephen A. Bray
PROFESSIONAL ENGINEER

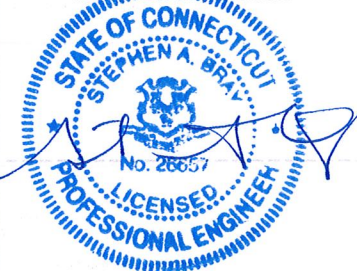

CT LICENSE: 26657 8/10/12

PROJECT NUMBER:
332.1499

SITE INFORMATION:
123 CAMPVILLE HILL ROAD
HARWINTON, CT 06791
LITCHFIELD COUNTY

CT33XC111

PROJECT TYPE:
NETWORK VISION

DRAWN BY: JLS CHECKED BY: DATE: 05-01-12

SHEET TITLE:
**EXISTING ANTENNA PLAN
(ALL SECTORS)**

SHEET NUMBER: **C04** REV.: **0**

K:\332_Sprint\332.1000_Alcatel-Lucent\332.1499_CT33XC111_123 Campville Hill Road\332.1499_CAD\332.1499_Construction\332.1499_C04.dwg, 8/10/2012 10:32:09 AM, mduffy



11x17 SCALE: 1/2" = 1'-0" 24x36 SCALE: 1" = 1'-0"

— PROPOSED SPRINT
800/1900 MHz ANTENNA
PIPE MOUNTED TO
EXISTING MAST

C04A	0
------	---


OWNERSHIP OF DOCUMENTS: THIS DOCUMENT AND THE IDEAS AND DESIGNS INCORPORATED HEREIN, AS AN INSTRUMENT OF PROFESSIONAL SERVICE, ARE THE PROPERTY OF KMB DESIGN GROUP, LLC AND ARE NOT TO BE USED, IN WHOLE OR IN PART, FOR OTHER PROJECTS WITHOUT THE WRITTEN AUTHORIZATION OF KMB DESIGN GROUP, LLC. IT IS UNLAWFUL FOR ANY PERSON TO AMEND ANY ASPECT OF THESE DRAWINGS UNLESS THEY HAVE THE APPROVAL OF THE LICENSED PROFESSIONAL IN WRITING.



1 FINAL ANTENNA PLAN @ ±177-6" AGL (ALL SECTORS)

11x17 SCALE: 1/2" = 1'-0"

24x36 SCALE: 1" = 1'-0"

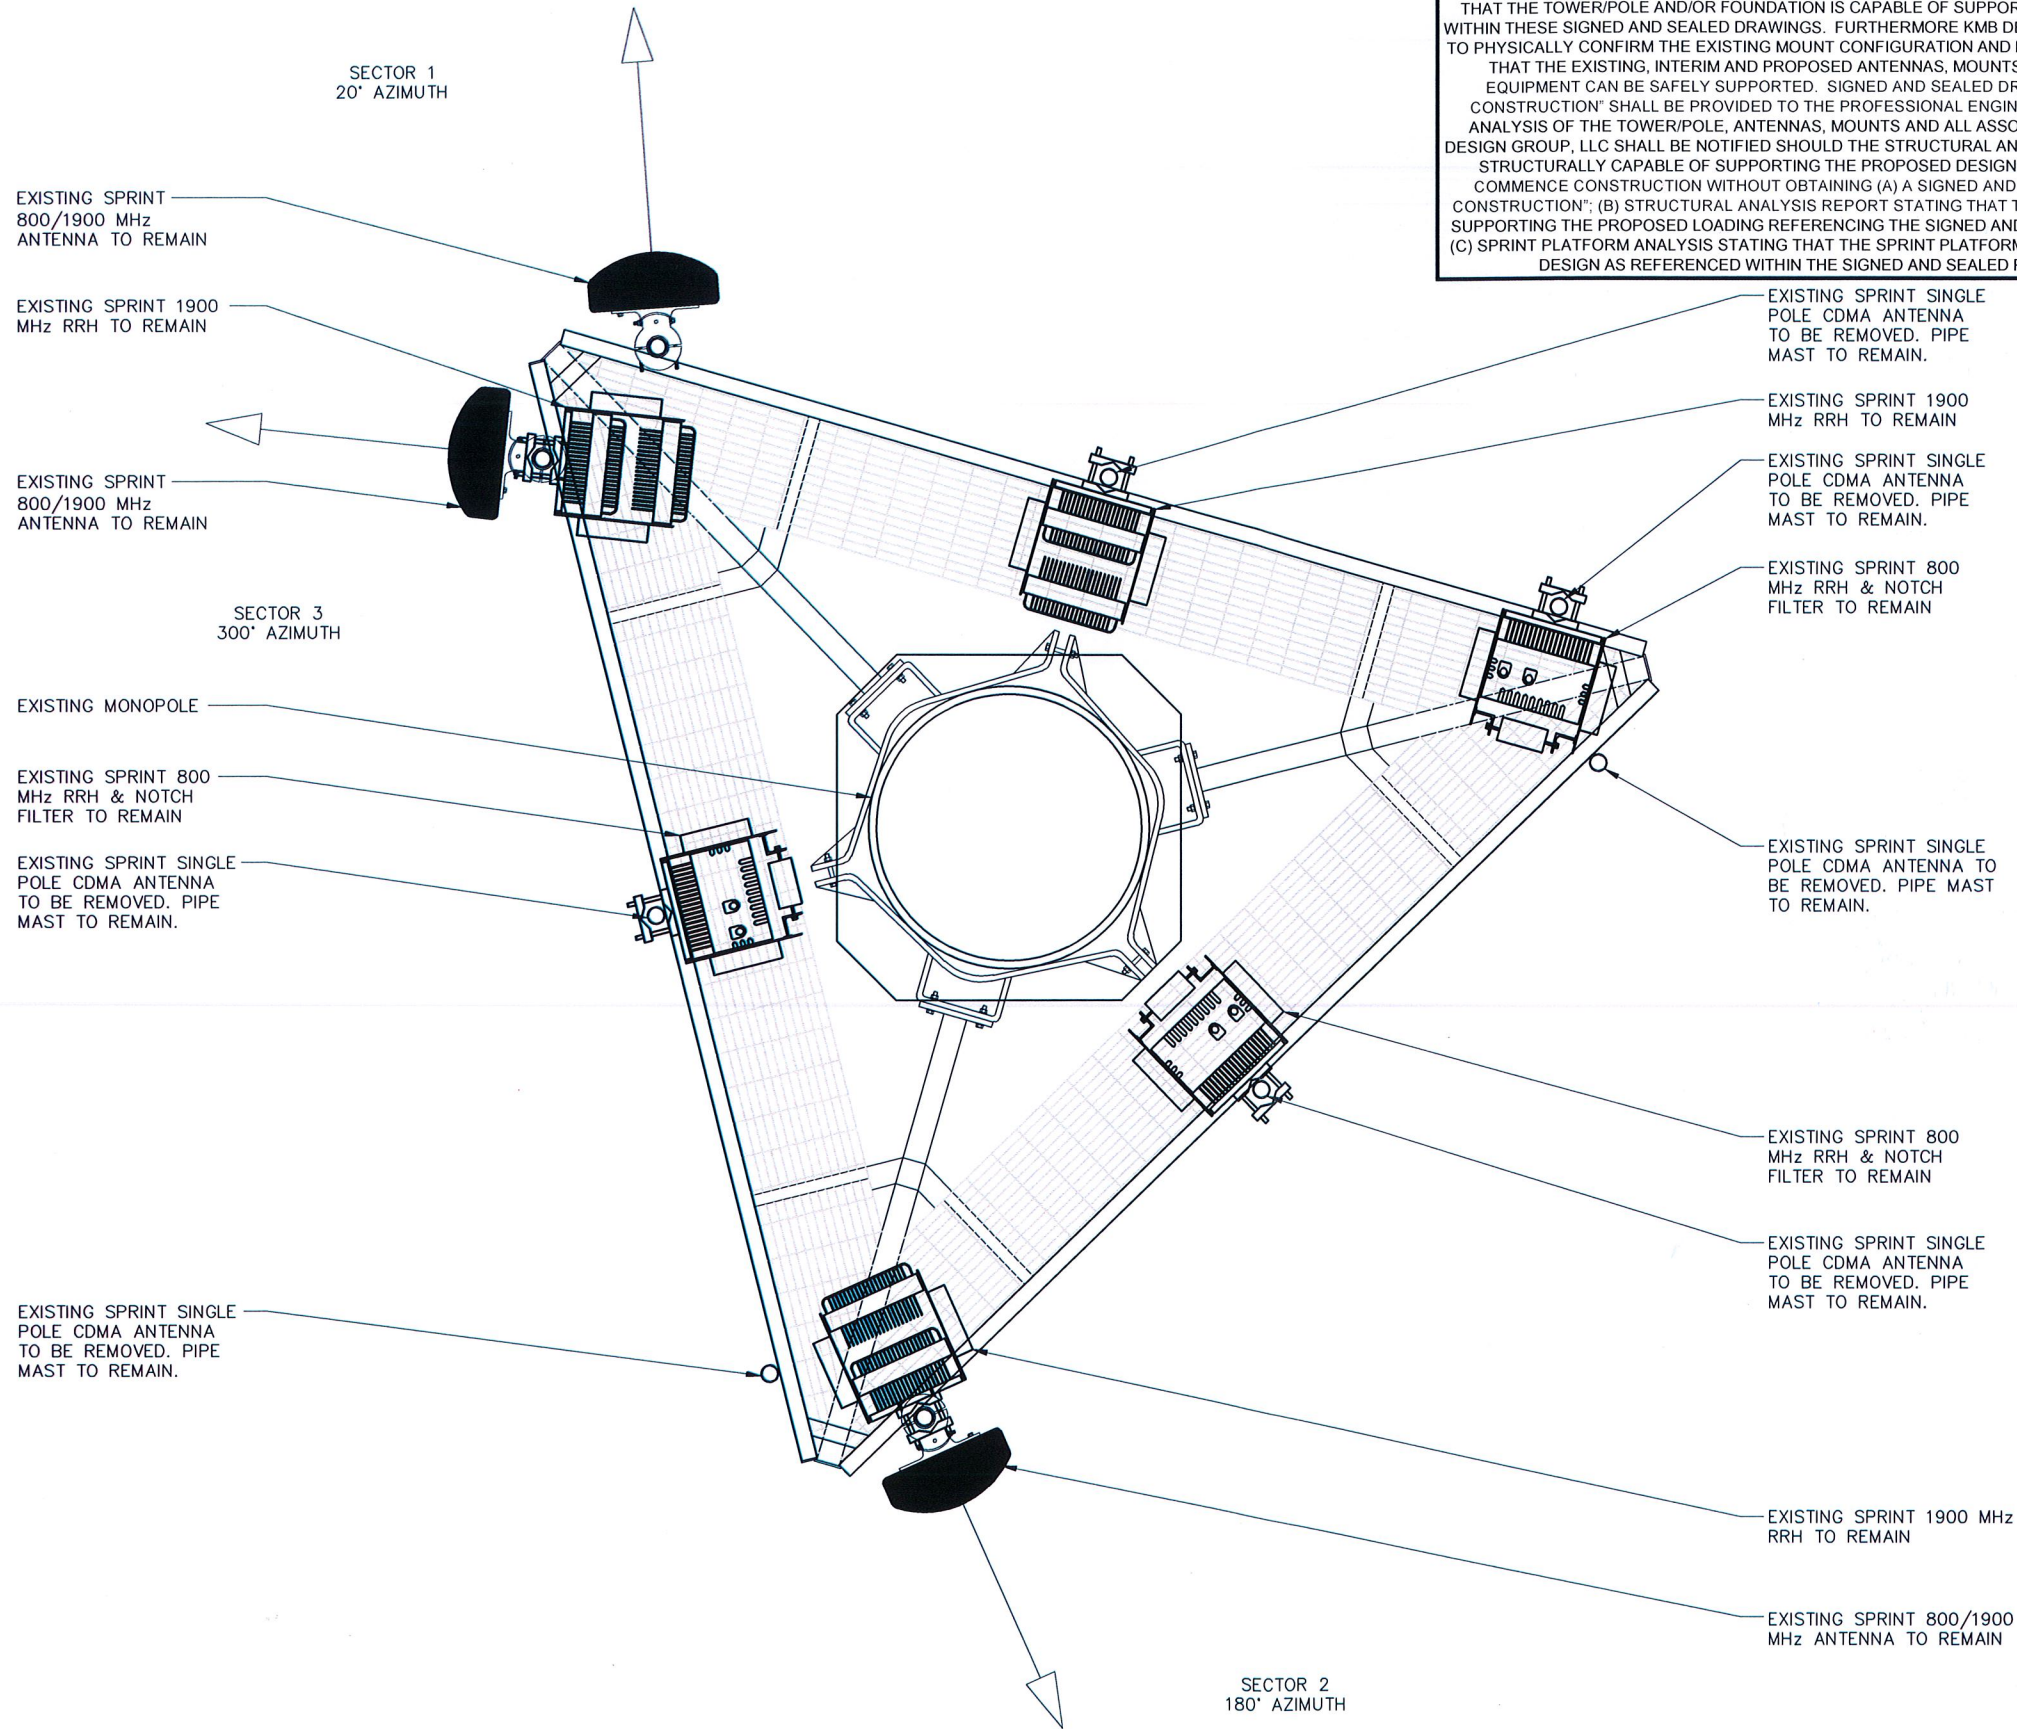

THE STRUCTURAL ENGINEERING CONCERNING THE STRUCTURAL STABILITY OF THE TOWER/POLE, FOUNDATION, ANTENNAS, MOUNTS AND ALL ASSOCIATED ANCILLARY RADIO EQUIPMENT IS BEING COMPLETED BY OTHERS. KMB DESIGN GROUP, LLC HAS NOT BEEN REQUESTED TO PERFORM ANY STRUCTURAL ANALYSIS SERVICES TO VERIFY THAT THE TOWER/POLE AND/OR FOUNDATION IS CAPABLE OF SUPPORTING THE PROPOSED EQUIPMENT DEPICTED WITHIN THESE SIGNED AND SEALED DRAWINGS. FURTHERMORE KMB DESIGN GROUP, LLC HAS NOT BEEN REQUESTED TO PHYSICALLY CONFIRM THE EXISTING MOUNT CONFIGURATION AND PERFORM A STRUCTURAL ANALYSIS TO VERIFY THAT THE EXISTING, INTERIM AND PROPOSED ANTENNAS, MOUNTS AND ALL ASSOCIATED ANCILLARY RADIO EQUIPMENT CAN BE SAFELY SUPPORTED. SIGNED AND SEALED DRAWINGS REVISED TO STATE "ISSUED FOR CONSTRUCTION" SHALL BE PROVIDED TO THE PROFESSIONAL ENGINEERS RESPONSIBLE FOR THE STRUCTURAL ANALYSIS OF THE TOWER/POLE, ANTENNAS, MOUNTS AND ALL ASSOCIATED ANCILLARY RADIO EQUIPMENT. KMB DESIGN GROUP, LLC SHALL BE NOTIFIED SHOULD THE STRUCTURAL ANALYSIS RESULT IN SOME ELEMENTS NOT BEING STRUCTURALLY CAPABLE OF SUPPORTING THE PROPOSED DESIGN DEPICTED. THE CONTRACTOR SHALL NOT COMMENCE CONSTRUCTION WITHOUT OBTAINING (A) A SIGNED AND SEALED COPY OF THE PLANS "ISSUED FOR CONSTRUCTION"; (B) STRUCTURAL ANALYSIS REPORT STATING THAT THE TOWER/POLE/FOUNDATION IS CAPABLE OF SUPPORTING THE PROPOSED LOADING REFERENCING THE SIGNED AND SEALED PLANS BY KMB DESIGN GROUP, LLC; (C) SPRINT PLATFORM ANALYSIS STATING THAT THE SPRINT PLATFORM IS CAPABLE OF SUPPORTING THE PROPOSED DESIGN AS REFERENCED WITHIN THE SIGNED AND SEALED PLANS BY KMB DESIGN GROUP, LLC.




△				
△				
△				
△				
△				
△				
△				
△	08-10-12	ISSUED FOR CONSTRUCTION	MCD	KCD
REV.	DATE	REVISION DESCRIPTION	DRAWN BY	CHKD. BY



Stephen A. Bray

PROFESSIONAL ENGINEER

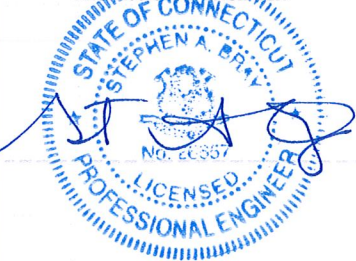

CT LICENSE: 26657 8/10/12

PROJECT NUMBER:

332.1499

SITE INFORMATION:

123 CAMPVILLE HILL ROAD
HARWINTON, CT 06791
LITCHFIELD COUNTY

CT33XC111

PROJECT TYPE:

NETWORK VISION

DRAWN BY: CHECKED BY: DATE:

JLS

05-01-12

SHEET TITLE:

FINAL ANTENNA PLAN
(ALL SECTORS)


SHEET NUMBER: REV.:

C04B

0

K:\332_Sprint\332_1000_Alcatel-Lucent\332.1499_CT33XC111_123 Campville Hill Road\332.1499_C04B.dwg, 8/10/2012 10:32:15 AM, moulty

Ownership of Documents: This document and the ideas and designs incorporated herein are the property of KMB Design Group, LLC and are not to be used, in whole or in part, for other projects without the written authorization of KMB Design Group, LLC. It is unlawful for any person to amend any aspect of these drawings unless they have the approval of the licensed professional in writing.

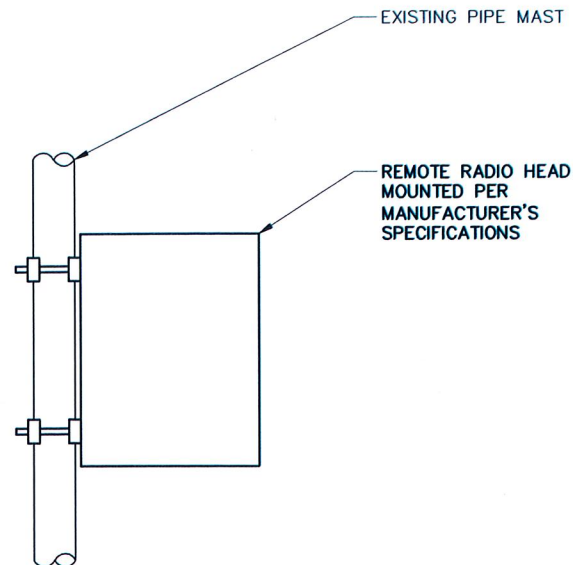

1 RRH MOUNT DETAIL


SCALE: NTS



△				
△				
△				
△				
△				
△				
△				
△				
△	08-10-12	ISSUED FOR CONSTRUCTION	MCD	KCD
REV.	DATE	REVISION DESCRIPTION	DRAWN BY	CHKD. BY



Stephen A. Bray
PROFESSIONAL ENGINEER

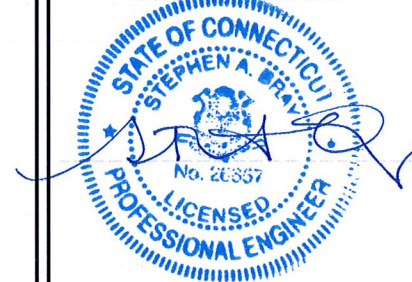

CT LICENSE: 26657 8/10/12

PROJECT NUMBER:
332.1499

SITE INFORMATION:
123 CAMPVILLE HILL ROAD
HARWINTON, CT 06791
LITCHFIELD COUNTY
CT33XC111


PROJECT TYPE:
NETWORK VISION

DRAWN BY: JLS	CHECKED BY:	DATE: 05-01-12
------------------	-------------	-------------------

SHEET TITLE:
RRH MOUNT DETAILS
(ALL SECTORS)

SHEET NUMBER: C04C	REV.: 0
-----------------------	------------


OWNERSHIP OF DOCUMENTS: THIS DOCUMENT AND THE IDEAS AND DESIGNS INCORPORATED HEREIN, AS IN INSTRUMENT OF PROFESSIONAL SERVICE, ARE THE PROPERTY OF KMB DESIGN GROUP, LLC AND ARE NOT TO BE USED, IN WHOLE OR IN PART, FOR OTHER PROJECTS WITHOUT THE WRITTEN AUTHORIZATION OF KMB DESIGN GROUP, LLC. IT IS UNLAWFUL FOR ANY PERSON TO AMEND ANY ASPECT OF THESE DRAWINGS UNLESS THEY HAVE THE APPROVAL OF THE LICENSED PROFESSIONAL IN WRITING.

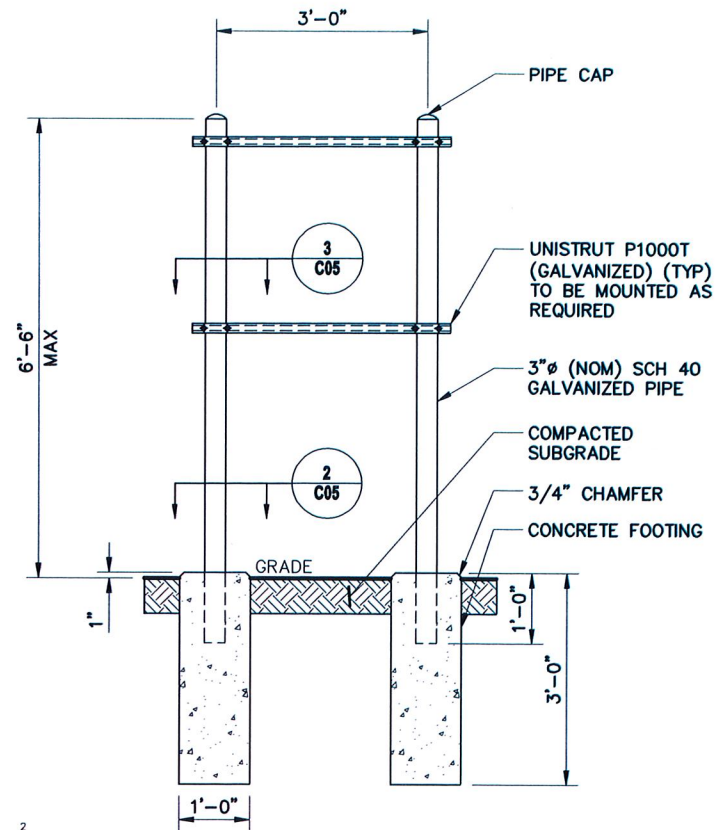

1 UNISTRUT FRAME DETAIL

11x17 SCALE: 3/8" = 1'-0"


24x36 SCALE: 3/4" = 1'-0"

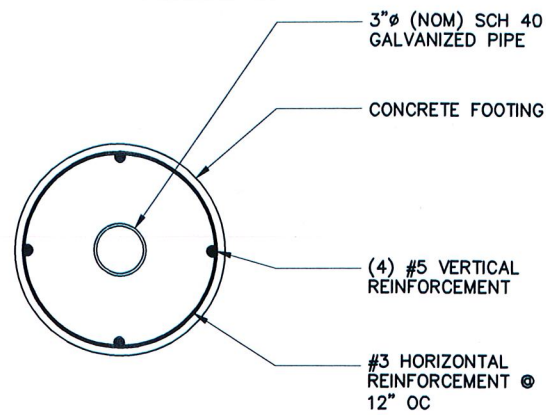

2 CONCRETE PIER DETAIL

11x17 SCALE: 1 1/2" = 1'-0"


24x36 SCALE: 3" = 1'-0"

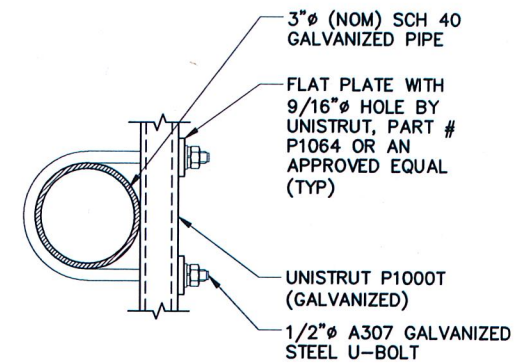

3 UNISTRUT CONNECTION DETAIL

11x17 SCALE: 1 1/2" = 1'-0"

24x36 SCALE: 3" = 1'-0"

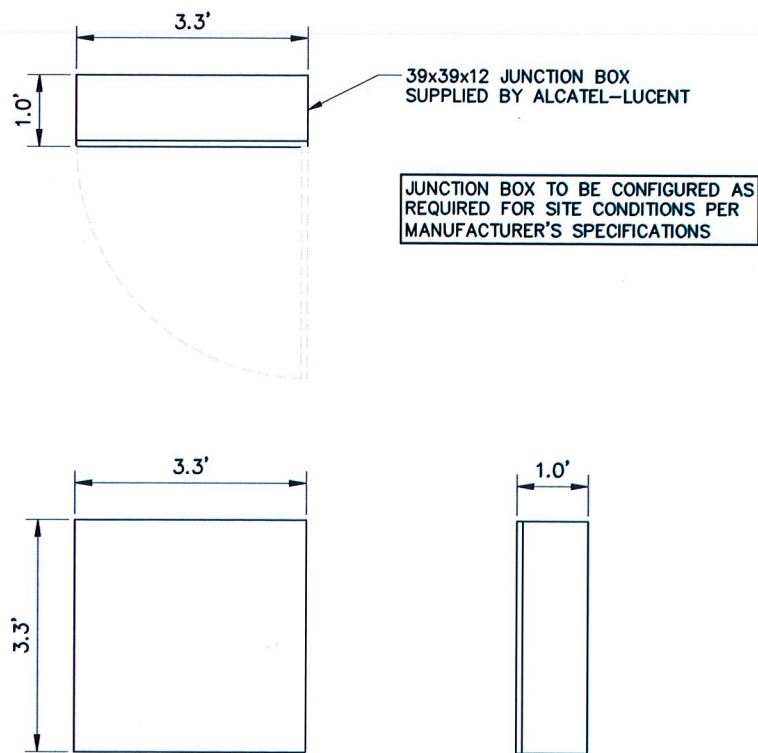

4 DC DISTRIBUTION & FIBER MGMT ENCLOSURE DETAIL

11x17 SCALE: 3/8" = 1'-0"


24x36 SCALE: 3/4" = 1'-0"



△				
△				
△				
△				
△				
△				
△				
△				
△	08-10-12	ISSUED FOR CONSTRUCTION	MCD	KCD
REV.	DATE	REVISION DESCRIPTION	DRAWN BY	CHKD. BY



Stephen A. Bray
PROFESSIONAL ENGINEER

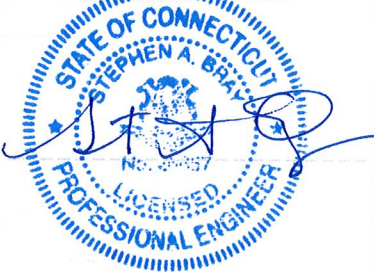

CT LICENSE: 26657 8/10/12

PROJECT NUMBER: 332.1499

SITE INFORMATION:
123 CAMPVILLE HILL ROAD
HARWINTON, CT 06791
LITCHFIELD COUNTY

CT33XC111

PROJECT TYPE: NETWORK VISION

DRAWN BY: JLS CHECKED BY: DATE: 05-01-12

SHEET TITLE: SITE DETAILS

SHEET NUMBER: C05 REV.: 0