

One State Street
Hartford, CT 06103
Main (860) 275-8200
Fax (860) 275-8299
kbaldwin@rc.com
Direct (860) 275-8345

Also admitted in Massachusetts
and New York

November 6, 2024

Via Electronic and U.S. Mail

Melanie A. Bachman, Esq.
Executive Director/Staff Attorney
Connecticut Siting Council
10 Franklin Square
New Britain, CT 06051

Re: **Notice of Exempt Modification – Facility Modification
98 Neptune Avenue, New London, Connecticut**

Dear Attorney Bachman:

Cellco Partnership d/b/a Verizon Wireless (“Cellco”) currently maintains an existing wireless telecommunications facility at the above-referenced property address (the “Property”). The facility consists of antennas and remote radio heads (“RRHs”) attached to an antenna pipe mast concealed within a faux chimney on the roof of the existing building and associated equipment is attached to the exterior of the building. Cellco’s existing facility was approved by the Siting Council (“Council”) in July of 2017 (Petition No. 1307). A copy of the Council’s Petition No. 1307 Decision letter and Staff Report is included in Attachment 1.

Cellco now intends to modify its facility by removing two (2) antennas and two (2) RRHs and installing two (2) new antennas and four (4) new RRHs on the existing pipe masts. All new antennas and RRHs will remain inside the faux chimney. A set of project plans showing Cellco’s proposed facility modifications and the specifications for Cellco’s new antennas and RRHs are included in Attachment 2.

Please accept this letter as notification pursuant to R.C.S.A. § 16-50j-73, for construction that constitutes an exempt modification pursuant to R.C.S.A. § 16-50j-72(b)(2). In accordance with R.C.S.A. § 16-50j-73, a copy of this letter is being sent to New London’s Mayor and Land Use Officer. The City of New London is the owner of the Property and the building.

The planned modifications to the facility fall squarely within those activities explicitly provided for in R.C.S.A. § 16-50j-72(b)(2).

30608290-v1

Melanie A. Bachman, Esq.
November 6, 2024
Page 2

1. The proposed modifications will not result in an increase in the height of the existing structure. Cellco's new antennas and RRHs will be installed at the same height on the antenna masts.
 2. The proposed modifications will not require the extension of the project site boundary.
 3. The proposed modifications will not increase noise levels at the facility by six decibels or more, or to levels that exceed state and local criteria.
 4. The installation of Cellco's new antennas will not increase radio frequency (RF) emissions at the facility to a level at or above the Federal Communications Commission (FCC) safety standard. Included in Attachment 3 is a far field approximation table demonstrating that the proposed modified facility will comply with the FCC safety standards. The modified facility will be capable of providing Cellco's 5G wireless service.
 5. The proposed modifications will not cause a change or alteration in the physical or environmental characteristics of the site.
 6. According to the attached Structural Analysis Report ("SA"), the existing faux chimney, mounts and host building can support Cellco's proposed modifications. A copy of the SA is included in Attachment 4.
- A copy of the parcel map and Property owner information is included in Attachment 5. A Certificate of Mailing verifying that this filing was sent to municipal officials and the property owner is included in Attachment 6.
- For the foregoing reasons, Cellco respectfully submits that the proposed modifications to the above-referenced telecommunications facility constitutes an exempt modification under R.C.S.A. § 16-50j-72(b)(2).

Sincerely,



Kenneth C. Baldwin

Enclosures

Copy to:

Michael Passero, Mayor
Michelle Johnson-Scovish, Planning and Zoning and Wetlands Official
Aleksey Tyurin

ATTACHMENT 1



STATE OF CONNECTICUT

CONNECTICUT SITING COUNCIL

Ten Franklin Square, New Britain, CT 06051

Phone: (860) 827-2935 Fax: (860) 827-2950

E-Mail: siting.council@ct.gov

www.ct.gov/csc

CERTIFIED MAIL RETURN RECEIPT REQUESTED

July 21, 2017

Kenneth C. Baldwin, Esq.
Robinson & Cole
280 Trumbull Street
Hartford, CT 06103-3597

RE: **PETITION NO. 1307** - Cellco Partnership d/b/a Verizon Wireless petition for a declaratory ruling that no Certificate of Environmental Compatibility and Public Need is required for the proposed installation of a small cell telecommunications facility on the roof of an existing banquet center building located at Ocean Beach Park, 98 Neptune Avenue, New London, Connecticut.

Dear Attorney Baldwin:

At a public meeting held on July 20, 2017, the Connecticut Siting Council (Council) considered and ruled that the above-referenced proposal would not have a substantial adverse environmental effect, and pursuant to Connecticut General Statutes § 16-50k, would not require a Certificate of Environmental Compatibility and Public Need with the following conditions:

1. Approval of any minor project changes be delegated to Council staff;
2. Unless otherwise approved by the Council, if the facility authorized herein is not fully constructed within three years from the date of the mailing of the Council's decision, this decision shall be void, and the facility owner/operator shall dismantle the facility and remove all associated equipment or reapply for any continued or new use to the Council before any such use is made. The time between the filing and resolution of any appeals of the Council's decision shall not be counted in calculating this deadline. Authority to monitor and modify this schedule, as necessary, is delegated to the Executive Director. The facility owner/operator shall provide written notice to the Executive Director of any schedule changes as soon as is practicable;
3. Any request for extension of the time period to fully construct the facility shall be filed with the Council not later than 60 days prior to the expiration date of this decision and shall be served on all parties and intervenors, if applicable, and the City of New London;
4. Within 45 days after completion of construction, the Council shall be notified in writing that construction has been completed;
5. Any nonfunctioning antenna and associated antenna mounting equipment on this facility owned and operated by the Petitioner shall be removed within 60 days of the date the antenna ceased to function;
6. The facility owner/operator shall remit timely payments associated with annual assessments and invoices submitted by the Council for expenses attributable to the facility under Conn. Gen. Stat. §16-50v;

7. This Declaratory Ruling may be transferred, provided the facility owner/operator/transferor is current with payments to the Council for annual assessments and invoices under Conn. Gen. Stat. §16-50v and the transferee provides written confirmation that the transferee agrees to comply with the terms, limitations and conditions contained in the Declaratory Ruling, including timely payments to the Council for annual assessments and invoices under Conn. Gen. Stat. §16-50v; and
8. If the facility owner/operator is a wholly owned subsidiary of a corporation or other entity and is sold/transferred to another corporation or other entity, the Council shall be notified of such sale and/or transfer and of any change in contact information for the individual or representative responsible for management and operations of the facility within 30 days of the sale and/or transfer.

This decision is under the exclusive jurisdiction of the Council and is not applicable to any other modification or construction. All work is to be implemented as specified in the petition dated June 7, 2017.

Enclosed for your information is a copy of the staff report on this project.

Very truly yours,




Robert Stein
Chairman

RS/MAB/bm

Enclosure: Staff Report dated July 20, 2017

- c: The Honorable Michael E. Passero, Mayor, City of New London
Tammy Daugherty, Director of the Office of Development & Planning, City of New London

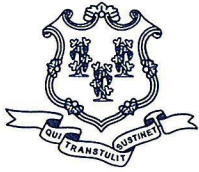

STATE OF CONNECTICUT

CONNECTICUT SITING COUNCIL

Ten Franklin Square, New Britain, CT 06051

Phone: (860) 827-2935 Fax: (860) 827-2950

E-Mail: siting.council@ct.gov

www.ct.gov/csc

Petition No. 1307

Cellco - Small Cell Facility Ocean Beach Park, New London

Staff Report
July 20, 2017

On June 9, 2017, the Connecticut Siting Council (Council) received a petition from Cellco Partnership d/b/a Verizon Wireless (Cellco) for a declaratory ruling that no Certificate of Environmental Compatibility and Public Need is required for the proposed installation of a small cell telecommunications facility at Ocean Beach Park, 98 Neptune Avenue, New London, Connecticut. The small cell would provide 2100 MHz LTE service to the surrounding area.

Cellco would install a small tower mast to support two small cell antennas on top of the banquet center building in Ocean Beach Park. The tower and mast would extend to a height of 43 feet above ground level (agl) and would be concealed within a faux chimney structure. The upper roof of the banquet center is 30.5 feet agl. The faux brick chimney would extend from a lower roof along the wall that supports the upper portion of the building.

Cellco would install an equipment cabinet and a panel box on an exterior lower wall of the building. A four-foot by eight-foot lease area with a gravel surface would be established below the wall mounted equipment for technician access. Utility lines from the wall mounted equipment would extend along exterior walls within a cable tray and along the roofline to the tower mast within the faux chimney. Power and telephone service would extend from existing service within the building.

The subject property is a 50-acre public park located on Long Island Sound. The visibility impact would be minimal given that the installation is within a faux chimney structure, concealing it from public view. The equipment cabinet, panel box and conduit would be painted to match the existing façade.

No wetlands or trees would be impacted by the project. The calculated power density would be 1.0 percent of the applicable limit using a -10 dB off-beam adjustment. Notice is not required to the Federal Aviation Administration.

Notice was provided to the City of New London, the property owner, and abutting property owners on or about June 7, 2017. The Council has not received any comments to date.


Cellco contends that this proposed project would not have a substantial adverse environmental impact.

Staff recommends the following condition:

1. Approval of any minor project changes be delegated to Council staff.



Photo-simulation of installation from beach at Ocean Beach Park

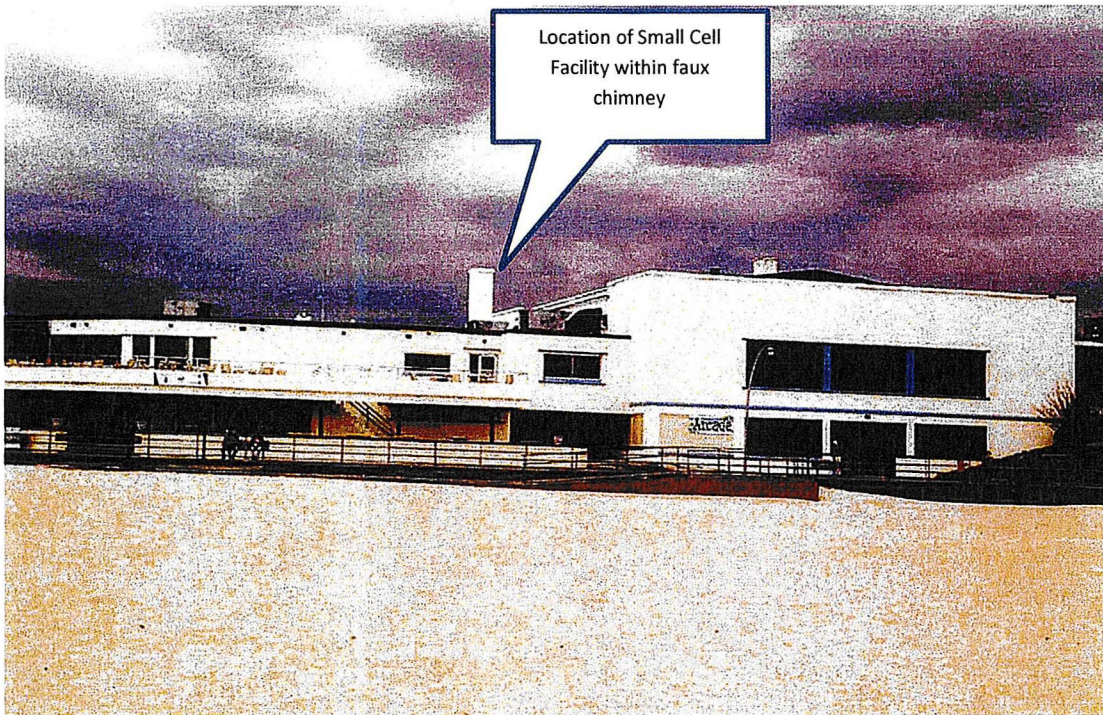

Site Location



ATTACHMENT 2

verizon

VERIZON WIRELESS
51 ALDER STREET
MEDWAY, MA 02053

OCEAN BEACH CT

OCEAN BEACH CT

98 NEPTUNE AVENUE
NEW LONDON, CT 06320

FUZE PROJECT ID: 16540902
PSLC: 470795

ANTMO DRAWINGS	
2	11/01/24 FOR SUBMITTAL
1	10/24/24 FOR SUBMITTAL
0	04/25/24 FOR SUBMITTAL
A	04/04/24 FOR REVIEW

Dewberry

Dewberry Engineers Inc.
500 WASHINGTON ST.
BOSTON, MA 02110
TEL: 617.267.5500
FAX: 617.267.5310



DRAWN BY:	11/01/2024	JE
REVIEWED BY:		CDH
CHECKED BY:		BBK
PROJECT NUMBER:	50121487	
JOB NUMBER:	50170407	
SITE NUMBER:		


470795

SITE ADDRESS

98 NEPTUNE AVENUE
NEW LONDON, CT 06320

SHEET TITLE	
TITLE SHEET	
SHEET NUMBER	

T-1

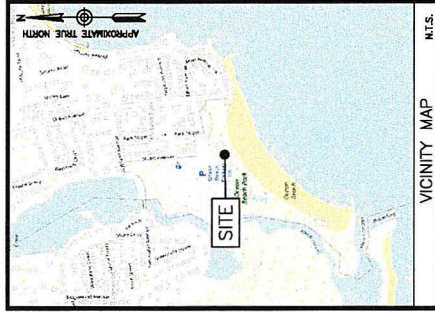


PROJECT INFORMATION	
ENGINEER DEWBERRY ENGINEERS INC. 99 SUMMIT ST. BOSTON, MA 02110 PHONE # (617) 551-0800 CONTACT: BENJAMIN REVETTE, PE	CONSTRUCTION VERIZON WIRELESS 51 ALDER STREET MEDWAY, MA 02053
TOWER/BUILDING OWNER NEW LONDON OFFICE 181 CAPTAINS WALK NEW LONDON, CT 06320	COORDINATES: LATITUDE: 41° 18' 33.6" (41.303357) N LONGITUDE: 72° 08' 55.5" (72.098765) W *PER FAN-1A
GROUND ELEVATIONS: 167.4 *PER FAN-1A	

VZW LOCATION CODE (PSLC): FUZE NUMBER:	470795 16540902
CONTRACTOR PMI REQUIREMENTS	
THIS DOCUMENT WAS DEVELOPED TO REFLECT A SPECIFIC SITE. IT IS NOT INTENDED TO BE USED FOR ANY OTHER SITE OR WHEN OTHER CONDITIONS PERTAIN. REUSE OF THIS DOCUMENT IS AT THE SOLE RISK OF THE USER.	
A.D.A. COMPLIANCE: FACILITY IS UNMANNED AND NOT FOR HUMAN HABITATION.	


SCOPE OF WORK	
NOTE: 1. SCOPE OF WORK BASED ON ANTENNA REQ. FOR OCEAN BEACH. SEE ATTACHED DRAWINGS FOR DETAILS OF WORK WITH FINAL RFP'S PRIOR TO CONSTRUCTION.	
SHEET INDEX	
SHT. NO.	DESCRIPTION
T-1	TITLE SHEET
GN-1	GENERAL NOTES
C-1	SITE PLAN
C-2	NORTHWEST ELEVATION
C-3	CONSTRUCTION DETAILS
C-4	FINAL EQUIPMENT CONFIGURATION

SHEET INDEX	
SHT. NO.	DESCRIPTION
T-1	TITLE SHEET
GN-1	GENERAL NOTES
C-1	SITE PLAN
C-2	NORTHWEST ELEVATION
C-3	CONSTRUCTION DETAILS
C-4	FINAL EQUIPMENT CONFIGURATION

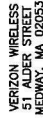


ANTMO DRAWINGS

11/01/24	FOR SUBMITTAL
10/24/24	FOR SUBMITTAL
04/25/24	FOR SUBMITTAL
04/04/24	FOR REVIEW

 

REGIS INC.
59 SUMMER ST.
SUITE 700
BOSTON, MA 02110
PHONE: 617.675.3495
FAX: 617.675.3316

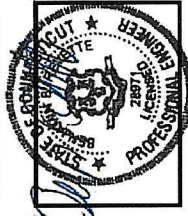

DATE IN: 11/01/2024	COI
REMOVED BY:	BBB
CHECKED BY:	50121487
PROJECT NUMBER:	50176407
JOB NUMBER:	
SITE NUMBER:	470795
SITE ADDRESS:	88 NEPTUNE AVENUE NEW LONDON, CT 06320
SHEET TITLE	GENERAL NOTES
SHEET NUMBER	

$$\frac{1}{G}$$

1. GROUNDING SHALL COMPLY WITH REG. ART. 250.
2. GROUNDING CONDUCTORS SHALL BE #6 COPPER STRANDED WIRE WITH GREEN COLOR INSULATION PER APPROVED LIST.
3. ALL CONNECTIONS TO BE BURIED IN CONDUIT. COMPRESSION TYPE CONNECTORS OR CABLED CONNECTING WELD DO NOT ALLOW BRACE COPPER WIRE TO BE IN CONTACT WITH GALVANIZED STEEL.
4. ROUTE GROUNDING CONNECTORS ALONG THE SHORTEST AND STRAIGHTEST PATH POSSIBLE, EXCEPT AS OTHERWISE INDICATED. GROUNDING LEADS SHOULD NOT BE BENT AT RIGHT ANGLES. ALWAYS MAKE 12 INCHES BENDS. #6 WIRE CAN BE BENT AT 90 DEGREES WHEN NECESSARY.
5. CONNECTIONS TO GROUNDING BAR SHALL BE MADE WITH TWO HOLE COMPRESSION TYPE COPPER LUGS. APPLY ONE WASHING COMPARED TO ALL CONNECTIONS.
6. ALL ELECTRICAL GROUNDING STRAP SHALL HAVE PROTECTIVE COATING.
7. ALL ELECTRICAL GROUNDING BENDS SHALL BE 90 DEGREE. ALL BENDING ANGLES FROM METALLIC SURFACES SHALL BE 30 MINIMUM. ALL GROUNDING CONDUCTORS AND BENDING ANGLES SHALL BE SOFT DRAWN ALUMINUM. THINNEST GAGE STRANDED COPPER WIRE. COAXIAL CABLES SHALL BE SOFT DRAWN ALUMINUM. ALL ELECTRICAL GROUNDING SHALL BE IN ACCORDANCE WITH THE FOLLOWING. ALL ELECTRICAL GROUNDING SHALL BE ENGRAVED IN THE FIELD BY THE CONSTRUCTION MANAGER.


[illegible]

1. ALL WORK SHALL CONFORM TO ALL CURRENT APPLICABLE FEDERAL, STATE, AND LOCAL CODES, AND COMPLY WITH ANY WORKERLESS SPECIFICATIONS.
2. CONTRACTOR SHALL CONTACT TWO SAFE® (686-344-7233) FOR IDENTIFICATION OF UNDERGROUND UTILITIES PRIOR TO START OF CONSTRUCTION.
3. CONTRACTOR IS RESPONSIBLE FOR OBTAINING ALL REQUIRED PERMITS, STRUCTURES, AND SITE IMPROVEMENTS SHALL BE VERIFIED IN FIELD BY CONNECTION WITH ALL DISCREPANCIES REPORTED TO THE ENGINEER.
4. CONTRACTOR SHALL NOT CHANGE SIZE OR SPACING OF STRUCTURAL ELEMENTS.
5. DETAILS SHOWN ARE TYPICAL; SIMILAR DETAILS APPLY TO SIMILAR CONDITIONS UNLESS OTHERWISE NOTED.
6. THESE DRAWINGS DO NOT INCLUDE NECESSARY COMPONENTS FOR CONSTRUCTION SAFETY WHICH IS THE SOLE RESPONSIBILITY OF THE CONTRACTOR.
7. CONTRACTOR SHALL BRACE STRUCTURES UNTIL ALL STRUCTURAL ELEMENTS NEEDED FOR STABILITY ARE INSTALLED. THESE ELEMENTS ARE AS FOLLOWS: EXISTING EXTERIOR WALLS, ANCHOR BOLTS, ETC.
8. CONTRACTOR SHALL DETERMINE EXIST LOCATION OF EXISTING UTILITIES, DRAIN PIPES, VENTS, ETC. BEFORE COMMENCING WORK.
9. CONTRACTOR SHALL BE RESPONSIBLE FOR PROTECTING EXISTING UTILITIES, DRAIN PIPES, VENTS, ETC. FROM DAMAGE.
10. INCORRECTLY FABRICATED, DAMAGED, OR OTHERWISE UNSUITABLE OR NONCONFORMING MATERIALS OR CONDITIONS SHALL BE REPORTED TO THE OWNER PRIOR TO REMEDIAL OR CORRECTIVE ACTION. ANY SUCH REMEDIAL ACTION SHALL REQUIRE WRITTEN APPROVAL BY THE OWNER'S REPRESENTATIVE PRIOR TO PROCEEDING.
11. EACH CONTRACTOR SHALL COOPERATE WITH THE OWNER'S REPRESENTATIVE, AND COORDINATE HIS WORK WITH THE WORK OF OTHER CONTRACTORS.

ALL WORK SHALL COMPLY WITH THE FOLLOWING APPLICABLE CODES:

- 2002 CONSISTENT FRAME BUILDING CODE WITH THE FOLLOWING APPLICABLE CODES:
 - 2021 INTERNATIONAL RESIDENTIAL CODE (IRC)
 - 2021 INTERNATIONAL EXISTING BUILDING CODE (IEBC)
 - 2021 INTERNATIONAL MECHANICAL CODE (IMC)
 - 2021 INTERNATIONAL PLUMBING AND MECHANICAL CODE (IPMC)
 - 2020 NATIONAL ELECTRICAL CODE (NEC) (NFPA 70)
 - 2020 INTERNATIONAL MECHANICAL CODE (IMC)
 - 2021 INTERNATIONAL ENERGY CONSERVATION CODE (IECC)
- IN THE EVENT OF CONFLICT, THE MOST RESTRICTIVE CODE SHALL PREVAIL.
- ALL VERTICAL WORK TO BE DONE IN ACCORDANCE WITH THE AMERICAN INSTITUTE OF STEEL CONSTRUCTION MANUAL, 13TH EDITION (AISC 360).

IN THE EVENT OF CONFLICT, THE MOST RESTRICTIVE CODE SHALL PREVAIL

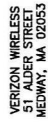

ANTMO DRAWINGS

2	11/01/24	FOR SUBMITTAL
1	10/24/24	FOR SUBMITTAL
0	04/25/24	FOR SUBMITTAL
A	04/04/24	FOR REVIEW



Dewberry Engineers Inc.
59 SUMMER ST.
SUITE 700
ROSTON, MA 02110
PHONE: 617.656.3400
FAX: 617.665.2310



DRAWN BY: 11/01/2024 JG	CDH	BGR	50121487	50170407	
REVIEWED BY:		CHECKED BY:	PROJECT NUMBER:	JOB NUMBER:	SITE NUMBER

470795

SITE ADDRESS


98 NEPTUNE AVENUE
NEW LONDON, CT 06320

CHIEF OF POLICE

SITE PLAN

101

C-1

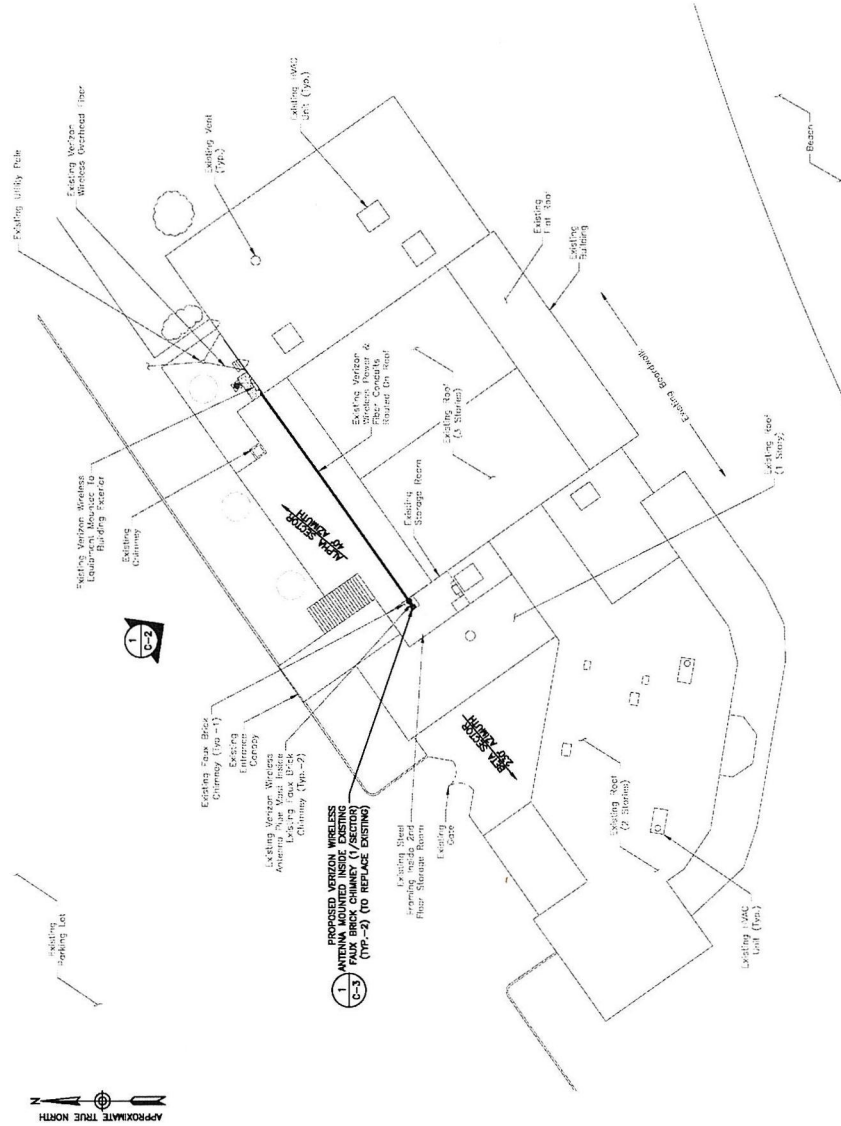


SITE PLAN

SCALE: 1"=40' EOD 11-17-12

1

1"=20' FOR 22"x34"

 

- NOTES:**
1. SOME EXISTING & PROPOSED INFORMATION NOT SHOWN FOR CLARITY.
 2. NORTH SHOWN AS APPROXIMATE.
 3. PLANS BASED ON CONSTRUCTION DRAWINGS BY DEMBERRY ENGINEERS INC. ON 09/19/17.
 4. MOUNT ALL PROPOSED EQUIPMENT PER MANUFACTURER'S RECOMMENDATIONS IN ACCORDANCE WITH STRUCTURAL ANALYSIS BY DEMBERRY ENGINEERS INC. DATED 10/28/24.

ANTENNA DRAWINGS	
2	11/01/24 FOR SUBMITTAL
1	10/24/24 FOR SUBMITTAL
0	04/25/24 FOR SUBMITTAL
A	04/04/24 FOR REVIEW


Dewberry
Dewberry Engineers Inc.
55 BARNETT ST.
ROSLINDALE, MA 02126
PHONE: 617.553.3890
FAX: 617.553.3891



DRAWN BY:	11/01/2024	JG
REVIEWED BY:	CDH	
CHECKED BY:	BBR	
PROJECT NUMBER:	50121487	
JOB NUMBER:	50179407	
SITE NUMBER:	470795	

SITE ADDRESS:	98 NEPTUNE AVENUE NEW LONDON, CT 06320
SHEET TITLE:	CONSTRUCTION DETAILS
SHEET NUMBER:	C-3


PROPOSED LTE 700/850	
MANUFACTURER:	SAMSUNG
MODEL:	700/850MHZ MACRO RADIO R4441U-13A
DIMENSIONS:	15.0"W X 15.0"H X 10.2"D
WEIGHT:	78.1 LBS

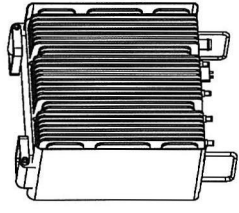

PROPOSED 5G	
MANUFACTURER:	SAMSUNG
MODEL:	5G RRH RT-8808-77A
DIMENSIONS:	15.0"W X 15.0"H X 8.8"D
WEIGHT:	58.5 LBS


NOTE:
1. CONTRACTOR TO VERIFY WITH CONSTRUCTION MANAGER FOR FINAL MANUFACTURER SPECIFICATIONS PRIOR TO CONSTRUCTION.

REMOTE UNIT DETAILS 2
SCALE: N.T.S.

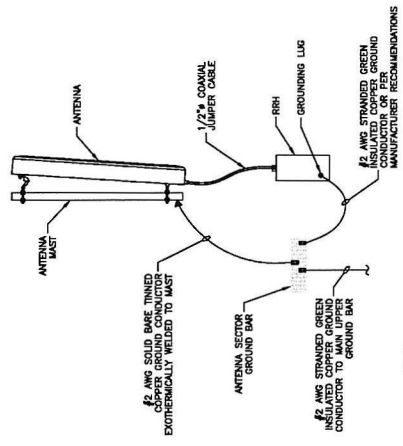


- NOTES:
1. VERIFY EXISTING GROUNDING SYSTEM IS INSTALLED PER VERIZON WIRELESS STANDARDS.
 2. BOND NEW EQUIPMENT INTO EXISTING GROUND SYSTEM IN ACCORDANCE WITH VERIZON WIRELESS STANDARDS & MANUFACTURER'S RECOMMENDATIONS.
 3. CONTRACTOR TO INSPECT EXISTING GROUNDING FOR ALL VERIZON WIRELESS EQUIPMENT AT GRADE LEVEL. PROVIDE NEW GROUNDING CONNECTIONS AS REQUIRED.

TYPICAL ANTENNA/RRH GROUNDING DETAIL 4
SCALE: N.T.S.

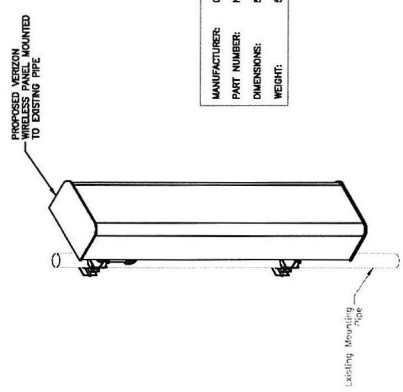

COMSCOPE	
PART NUMBER:	NHSA-60A-13B
DIMENSIONS:	55.4"W X 13.5"H X 8.7"D
WEIGHT:	50 LBS (W/O UT MOUNTING KIT)

PIPE MOUNTED ANTENNA DETAIL 1
SCALE: N.T.S.

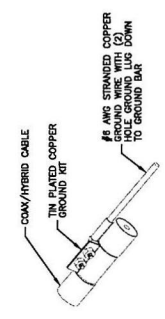

- NOTES:
1. DO NOT INSTALL CABLE GROUND KIT AT A BEND. ALWAYS DIRECT GROUND WIRE DOWN TO GROUND BAR.
 2. GROUNDING KIT SHALL BE TIN PLATED COPPER WITH TWO-HOLE LUG. SIZE PER COAX DIAMETER.
 3. WEATHER SEAL GROUND KIT PER CARRIER REQUIREMENTS.
 4. COAX CABLE GROUND KIT LOCATION & QUANTITY SHALL BE PER CARRIER SPECIFICATIONS & STANDARDS.

COAX/HYBRID GROUNDING DETAIL 3
SCALE: N.T.S.

OCEAN BEACH CT

ANTIMO DRAWINGS

2	11/01/24	FOR SUBMITTAL
1	10/24/24	FOR SUBMITTAL
0	04/25/24	FOR SUBMITTAL
A	04/04/24	FOR REVIEW



Dewberry Engineers Inc.
100 WEST 11TH
SUITE 200
HOUSTON, TX 77002
TEL: 713.566.8900
FAX: 713.566.3318



DRAWN BY: 11/01/2024 JG
REVIEWED BY: CSH
CHECKED BY: BBR
PROJECT NUMBER: 50121457
JOB NUMBER: 50170407
SITE NUMBER

470795

SITE ADDRESS
98 NEPTUNE AVENUE
NEW LONDON, CT 06320

SHEET TITLE
FINAL EQUIPMENT
CONFIGURATION
SHEET NUMBER

C-4


FINAL EQUIPMENT CONFIGURATION							
SECTOR	POSITION	TECHNOLOGY	ANTENNA MODEL	VEHICLE	RFR (WT./MODEL)	CENTERLINE	AZIMUTH
ALPHA	A1	LTE 700/850/56	(P) NHH54-ESA-R3B	COMMSCOPE	(1) (P) RF-44814-1A (1) (P) RF-5608-7A	40'-0"±	40°
BETA	B1	LTE 700/850/56	(P) NHH54-ESA-R3B	COMMSCOPE	(1) (P) RF-44814-1A (1) (P) RF-5608-7A	40'-0"±	230°

*CONTRACTOR TO FIELD VERIFY HYBRID CABLE LENGTHS PRIOR TO CONSTRUCTION. LENGTH IS ESTIMATED FROM THE BASE EQUIPMENT OVP. CONTRACTOR TO RUN ADDITIONAL POWER & FIBER LINE AS NEEDED IN EXISTING CONDUITS.

(E) = Existing
(P) = PROPOSED

FINAL EQUIPMENT CONFIGURATION 1
SCALE: N.T.S.

NHHS4-65A-R3B

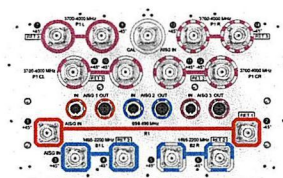

14 Port Sector Antenna, 2x698-896 MHz, 4x1695-2200 MHz 65° HPBW, and 8x3700-4000 MHz Beamformer, 3XRET

General Specifications

Antenna Type	Sector and beamforming
Band	Multiband
Calibration Connector Interface	4.3-10 Female
Calibration Connector Quantity	1
Color	Light Gray (RAL 7035)
Grounding Type	RF connector inner conductor and body grounded to reflector and mounting bracket
Performance Note	Outdoor usage
Radome Material	Fiberglass, UV resistant
Radiator Material	Low loss circuit board
Reflector Material	Aluminum
RF Connector Interface	4.3-10 Female
RF Connector Location	Bottom
RF Connector Quantity, high band	8
RF Connector Quantity, mid band	4
RF Connector Quantity, low band	2
RF Connector Quantity, total	14

Remote Electrical Tilt (RET) Information


RET Hardware	CommRET v2
RET Interface	8-pin DIN Female 8-pin DIN Male
RET Interface, quantity	3 female 3 male
Input Voltage	10–30 Vdc
Internal Bias Tee	Cal Port Port 1 Port 3
Internal RET	High band (1) Low band (1) Mid band (1)
Protocol	3GPP/AISG 2.0 (Single RET)

NHHS4-65A-R3B

Dimensions


Width	350 mm 13.78 in
Depth	208 mm 8.189 in
Length	1413 mm 55.63 in
Net Weight, antenna only	23 kg 50.706 lb

Array Layout

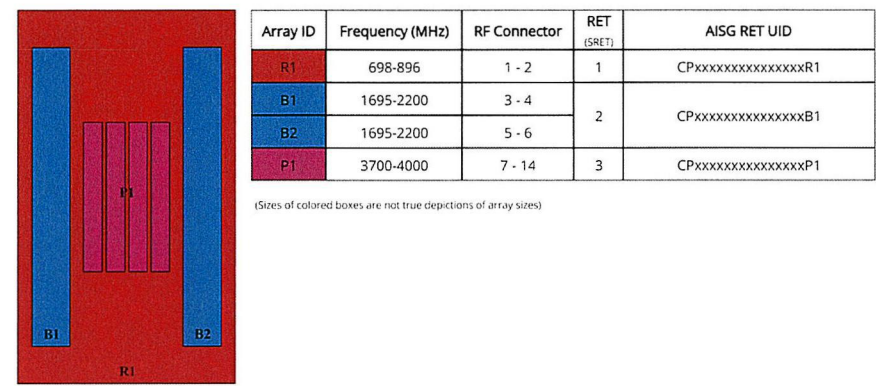

Port Configuration

NHHS4-65A-R3B

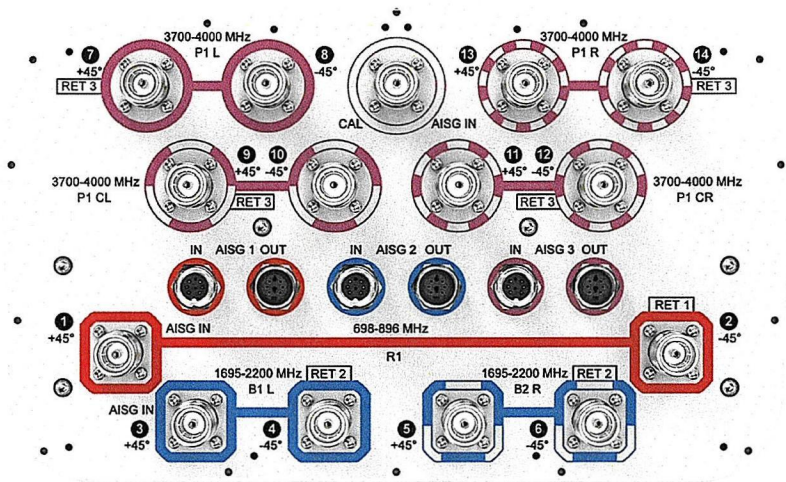

Electrical Specifications

Impedance	50 ohm
Operating Frequency Band	1695 – 2200 MHz 3700 – 4000 MHz 698 – 896 MHz
Polarization	±45°
Total Input Power, maximum	1,040 W @ 50 °C

Electrical Specifications

	R1	R1	B1,B2	B1,B2	B1,B2	P1
Frequency Band, MHz	698–806	806–896	1695–1880	1850–1990	1920–2200	3700–4000
RF Port	1,2	1,2	3-6	3-6	3-6	7-14
Gain, dBi	13.9	14.2	16.7	17.1	17.1	16.4
Beamwidth, Horizontal, degrees	69	67	67	65	67	80
Beamwidth, Vertical, degrees	16.9	15.1	6.6	6.1	5.8	5.7
Beam Tilt, degrees	0–18	0–18	0–10	0–10	0–10	0–10
USLS (First Lobe), dB	20	20	15	16	17	13
Front-to-Back Ratio at 180°, dB	39	35	32	40	37	30

NHHS4-65A-R3B

Coupling level, Amp, Antenna port to Cal port, dB						26
Coupling level, max Amp Δ, Antenna port to Cal port, dB						±2
Coupler, max Amp Δ, Antenna port to Cal port, dB						0.5
Coupler, max Phase Δ, Antenna port to Cal port, degrees						5
Isolation, Cross Polarization, dB	25	25	25	25	25	25
Isolation, Inter-band, dB	25	25	25	25	25	25
Isolation, Co-polarization, dB						19
VSWR Return loss, dB	1.5 14.0	1.5 14.0	1.5 14.0	1.5 14.0	1.5 14.0	1.5 14.0
PIM, 3rd Order, 2 x 20 W, dBc	-153	-153	-153	-153	-153	-145
Input Power per Port at 50°C, maximum, watts	300	300	250	250	250	75

Electrical Specifications, Broadcast 65°

Frequency Band, MHz						3700–4000
Gain, dBi						16.9
Beamwidth, Horizontal, degrees						65
Beamwidth, Vertical, degrees						5.7
Beamwidth, Vertical Tolerance, degrees						±0.3
Front-to-Back Total Power at 180° ± 30°, dB						25
USLS (First Lobe), dB						14

Electrical Specifications, Envelope Pattern

Frequency Band, MHz						3700–4000
Gain, dBi						20.7

Electrical Specifications, Service Beam

Frequency Band, MHz						3700–4000
Steered 0° Gain, dBi						20.7
Steered 0° Gain Tolerance, dBi						±0.6
Steered 0° Beamwidth, Horizontal, degrees						22

NHHS4-65A-R3B

Steered 0° Front-to-Back Total Power at 180° ± 30°, dB	29
Steered 0° Horizontal Sidelobe, dB	13
Steered 30° Gain, dBi	19.7
Steered 30° Gain Tolerance, dBi	±0.8
Steered 30° Beamwidth, Horizontal, degrees	28
Steered 30° Front-to-Back Total Power at 180° ± 30°, dB	27
Electrical Specifications, Soft Split	
Frequency Band, MHz	3700–4000
Gain, dBi	19.1
Beamwidth, Horizontal, degrees	32
Front-to-Back Total Power at 180° ± 30°, dB	26
Horizontal Sidelobe, dB	16

Mechanical Specifications

Wind Loading @ Velocity, frontal	224.0 N @ 150 km/h (50.4 lbf @ 150 km/h)
Wind Loading @ Velocity, lateral	187.0 N @ 150 km/h (42.0 lbf @ 150 km/h)
Wind Loading @ Velocity, maximum	474.0 N @ 150 km/h (106.6 lbf @ 150 km/h)
Wind Loading @ Velocity, rear	237.0 N @ 150 km/h (53.3 lbf @ 150 km/h)
Wind Speed, maximum	241 km/h (150 mph)

Packaging and Weights

Width, packed	448 mm 17.638 in
Depth, packed	355 mm 13.976 in
Length, packed	1557 mm 61.299 in
Weight, gross	33.4 kg 73.634 lb

Regulatory Compliance/Certifications

Agency	Classification
CHINA-ROHS	Below maximum concentration value

NHHS4-65A-R3B

ISO 9001:2015	Designed, manufactured and/or distributed under this quality management system
REACH-SVHC	Compliant as per SVHC revision on www.commscope.com/ProductCompliance
ROHS	Compliant
UK-ROHS	Compliant/Exempted



Included Products

BSAMNT-3	–	Wide Profile Antenna Downtilt Mounting Kit for 2.4 - 4.5 in (60 - 115 mm) OD round members. Kit contains one scissor top bracket set and one bottom bracket set.
----------	---	---


* Footnotes

Performance Note	Severe environmental conditions may degrade optimum performance
-------------------------	---

700/850 4T4R Macro 320W ORU - New Filter (RF4461d-13A)

SAMSUNG

Specifications

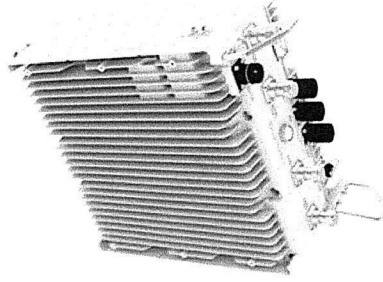

Item	Specification
Air Interface	LTE NR(HW resource ready)
Band	Band13 (700MHz) DL: 746~756MHz UL: 777~787MHz
Frequency	Band5 (850MHz) DL: 869~894MHz UL: 824~849MHz
IBW	10MHz
OBW	10MHz
Carrier Bandwidth	LTE/NR 5*10MHz
# of carriers	2C*
Total # of carriers	4C + B13 (SDU) 1C
RF Chain	4T4R/2T4R/2T2R/1T2R 2T2R+2T2R bi-sector Total : 320W
RF Output Power	4 x 40W or 2 x 60W
Spectrum Analyzer	TX/RX Support
RX Sensitivity	Typ. -104.5dBm @1Rx (25RBs 5MHz)
Modulation	256QAM support, (1024QAM with 1~2dB power back-off)
Input Power	-48VDC (-38VDC to -57VDC)
Power Consumption	1,165 Watt @ 100% RF load, room temperature
Size (WHD)	380 x 380 x 260 mm (14.96 x 14.96 x 10.23 inch)
Volume	37.5 L
Weight (w/o Solar Shield & finger guard)	35.9 kg (79.1 lb)
Operating Temperature	-40°C (-40°F) ~ 55°C (131°F) (Without solar load)
Cooling	Natural convection
Unwanted Emission	3GPP 36.104 FCC 47 CFR 27.53 c), f)
CPRI Cascade	3GPP 36.104 FCC 47 CFR 22.917
Optic Interface	-69 dBm/100 kHz per path @ 896 ~901MHz
RET & TMA Interface	Not supported
Bias-T	20km, 2 ports (9.8Gbps x 2), SFP+, single mode, Duplex (Option: Bi-dl)
Mounting Options	AISG 3.0 4 ports (2 ports per band) Pole, wall
NB-IoT	2G8+21B or 41B
PIM Cancellation	2SA-2GB or 2GB+21B or 4GB
# of antenna port	Support
External Alarm	4
Fronthaul Interface	Opt. 8 CPRI / Opt. 7-2x selectable (not simultaneous support)
CPRI compression	Not Support

* 5MHz supporting in B13(700MHz) depends on 3GPP std. and UE capability.
External filters in interferer and victim sides for Mexican boarder to support 5MHz service need to be considered
** Finger guard is not needed.

SAMSUNG

102 RRU Product Specification

for RT8808-77A


Specifies hardware configuration, functions, specifications, components, ports, and LED information for the radio units.

Document Version 1.0
June 2021

Radio Access Network

Document Number: 2600-00T7PZGA2

Figure 1. Appearance

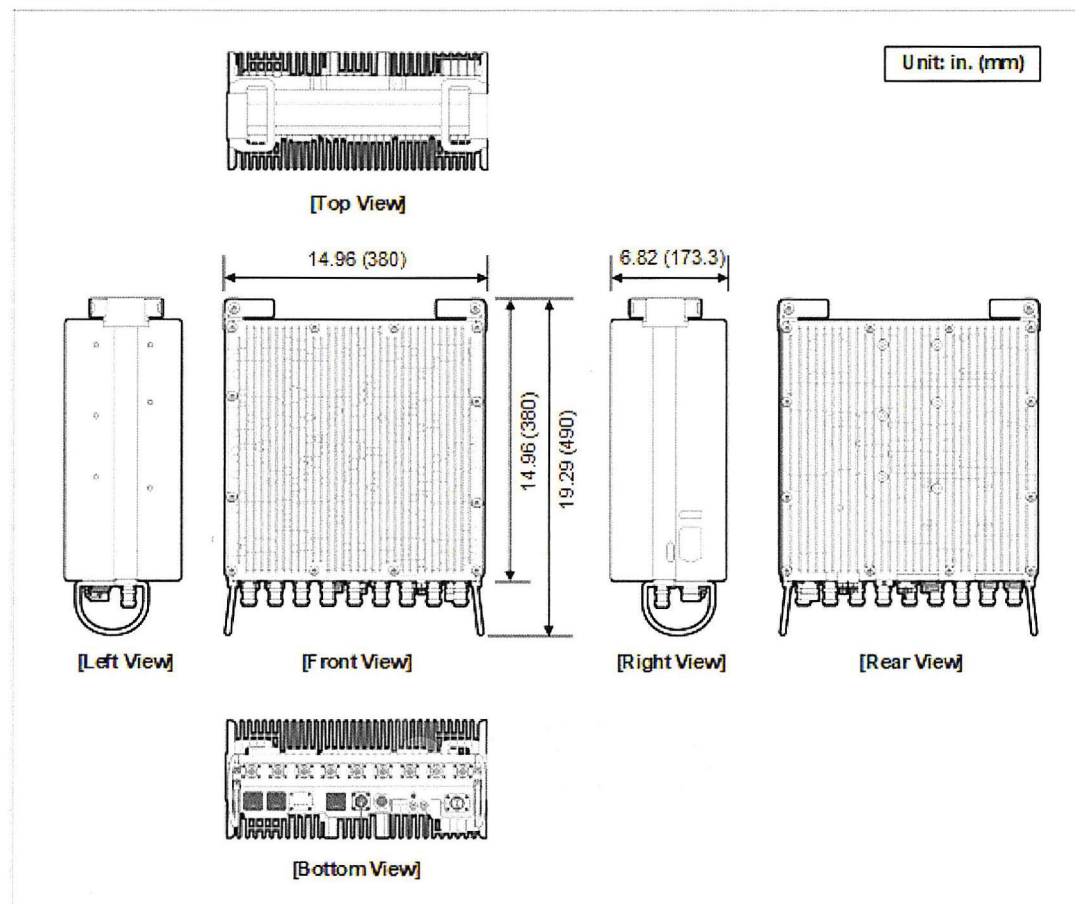

The RT8808-77A can be mounted on a wall or pole as displayed in the following installation scenario:

Specifications

The following table outlines the main specifications of RT8808-77A.

Table 2. Specifications (RT8808-77A)

Item	RT8808-77A
Radio Technology	5G NR
Operating Frequency	3700 to 3980 MHz
Channel Bandwidth	20/40/60/80/100 MHz
RF Chain	• 8T8R, 4T4R+4T4R Bi-sector • 2T2R+2T2R+2T2R Tri-sector • 4T8R+4T8R split mode
RF Output Power	Max. 320W (8 x 40W)
Capacity	Total Max 2C
CPRI interface	15km, 2 ports (25Gbps x 2), SFP28, single mode, Bi-di (Option: Duplex)
Input Voltage	-48 V DC (-38 V DC to -57 V DC)
Power Consumption (Max.)	1,192 W (100% load, 25°C) (w/o RET)
Operating Humidity	5% to 100%RH (Condensing, not to exceed 30g/m3 absolute humidity)
Operating Temperature	-40°C to 55°C (without solar load)
Dimension (in./mm)	14.96/380 (W) × 6.82/173.3(D) × 14.96/380 (H)
Weight (kg)	27 or less than
Cooling	Natural convection
Waterproof/Dustproof	IP65
Wind Resistance	Telcordia GR-487-CORE Issue5 • Wind Resistance (Section 3.36)
Earthquake Specification	Telcordia GR-63-CORE, Issue5, ☐ Earthquake (Section 4.4.1)
Vibration Specification	Telcordia GR-63-CORE, Issue5, • Office Vibration (Section 4.4.4) • Transportation Vibration (Section 4.4.5)
Altitude	Telcordia GR-63-CORE, Issue5, • Altitude (Section 4.1.3)
EMC	FCC Title 47 CFR Part 15
RF	FCC Title 47 CFR Part 27, 24
Safety	UL 62368-1, 2nd Edition
Installation	Pole, Wall, Tower



The power consumption is predicted with a simulation and the measured value is subject to change by ±10%

ATTACHMENT 3

Location		Ocean Beach CT					
Date		9/24/2024					
Band		C-Band		CBRS		PCS	
Operating Frequency (MHz)		3,700		3,550		2,145	
General Population MPE (mW/cm ²)		1		1		1	
ERP Per Transmitter (Watts)		34,827		0		0	
Number of Transmitters		2		0		0	
Antenna Centerline (CL) (feet)		40		40		40	
Total ERP (Watts)		69,655		0		0	
Total ERP (dBm)		78		#N/A		#N/A	
Maximum % of General Population Limit		57.3%		64		64	

RF Exposure 6.56ft Above Ground Level Far Field Formula (per FCC OET65)


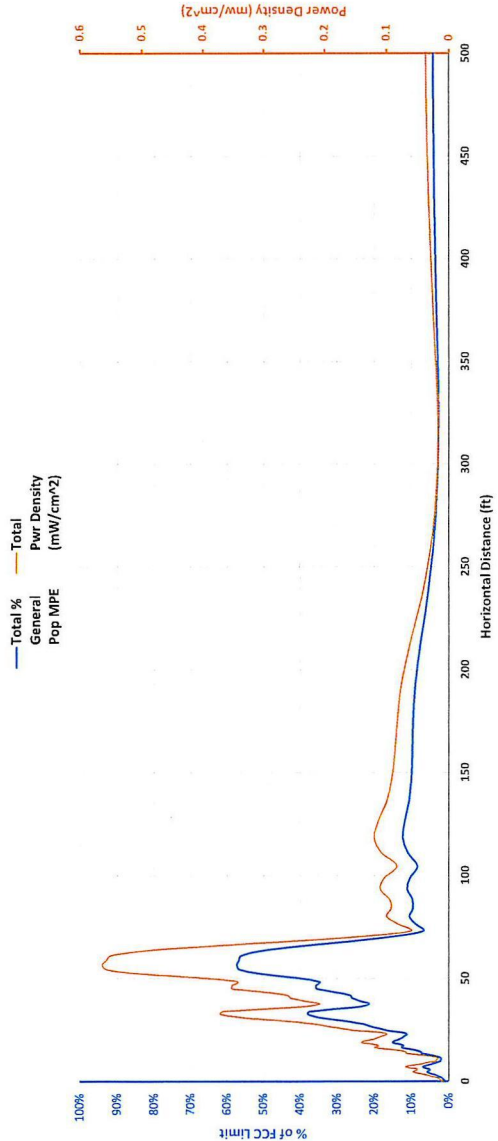


Figure 1. FCC Limits for Maximum Permissible Exposure (MPE)
Plane-wave Equivalent Power Density

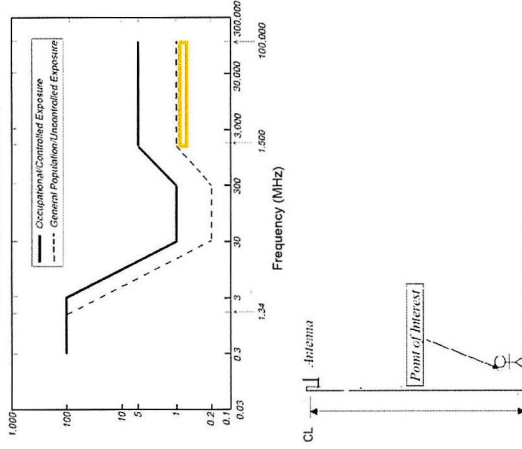

Angle Below Horizon	Power Density (mW/cm ²)										Percent of General Population MPE				Distance	Total Pwr Density (mW/cm ²)	Total % General Pop MPE
	C-Band	CBRS	AWS	PCS	850-LTE	700 MHz	35GHz	28GHz	C-Band	CBRS	AWS	PCS	Cellular	CDMA	700 MHz		
90	0.00874876	0	0	0	0	0	0.000137838	0.000137838	0.000137838	0.000137838	0.000137838	0.000137838	0.000137838	0.000137838	0.000137838	0.00874876	0.90%
89	0.01286188	0	0	0	0	0	0.000161894	0.000161894	0.000161894	0.000161894	0.000161894	0.000161894	0.000161894	0.000161894	0.000161894	0.01286188	1.33%
88	0.014781349	0	0	0	0	0	0.00019003	0.00019003	0.00019003	0.00019003	0.00019003	0.00019003	0.00019003	0.00019003	0.00019003	0.014781349	1.53%
87	0.018156405	0	0	0	0	0	0.00021784	0.00021784	0.00021784	0.00021784	0.00021784	0.00021784	0.00021784	0.00021784	0.00021784	0.018156405	1.87%
86	0.027410252	0	0	0	0	0	0.000243881	0.000243881	0.000243881	0.000243881	0.000243881	0.000243881	0.000243881	0.000243881	0.000243881	0.027410252	2.81%
85	0.033638628	0	0	0	0	0	0.000272864	0.000272864	0.000272864	0.000272864	0.000272864	0.000272864	0.000272864	0.000272864	0.000272864	0.033638628	3.44%
84	0.043184679	0	0	0	0	0	0.000291365	0.000291365	0.000291365	0.000291365	0.000291365	0.000291365	0.000291365	0.000291365	0.000291365	0.043184679	4.40%
83	0.052910864	0	0	0	0	0	0.000310923	0.000310923	0.000310923	0.000310923	0.000310923	0.000310923	0.000310923	0.000310923	0.000310923	0.052910864	5.38%
82	0.064266456	0	0	0	0	0	0.000335381	0.000335381	0.000335381	0.000335381	0.000335381	0.000335381	0.000335381	0.000335381	0.000335381	0.064266456	5.73%
81	0.080019839	0	0	0	0	0	0.000358315	0.000358315	0.000358315	0.000358315	0.000358315	0.000358315	0.000358315	0.000358315	0.000358315	0.080019839	5.10%
80	0.09687702	0	0	0	0	0	0.000383515	0.000383515	0.000383515	0.000383515	0.000383515	0.000383515	0.000383515	0.000383515	0.000383515	0.09687702	5.19%
79	0.06363959	0	0	0	0	0	0.000429268	0.000429268	0.000429268	0.000429268	0.000429268	0.000429268	0.000429268	0.000429268	0.000429268	0.06363959	6.48%
78	0.067676274	0	0	0	0	0	0.00048265	0.00048265	0.00048265	0.00048265	0.00048265	0.00048265	0.00048265	0.00048265	0.00048265	0.067676274	6.90%
77	0.05862841	0	0	0	0	0	0.000537138	0.000537138	0.000537138	0.000537138	0.000537138	0.000537138	0.000537138	0.000537138	0.000537138	0.05862841	5.75%
76	0.041956382	0	0	0	0	0	0.000593935	0.000593935	0.000593935	0.000593935	0.000593935	0.000593935	0.000593935	0.000593935	0.000593935	0.041956382	4.41%
75	0.031552506	0	0	0	0	0	0.000649822	0.000649822	0.000649822	0.000649822	0.000649822	0.000649822	0.000649822	0.000649822	0.000649822	0.031552506	3.41%
74	0.019716578	0	0	0	0	0	0.000713241	0.000713241	0.000713241	0.000713241	0.000713241	0.000713241	0.000713241	0.000713241	0.000713241	0.019716578	2.29%
73	0.017366088	0	0	0	0	0	0.00077253	0.00077253	0.00077253	0.00077253	0.00077253	0.00077253	0.00077253	0.00077253	0.00077253	0.017366088	2.13%
72	0.01463105	0	0	0	0	0	0.000831411	0.000831411	0.000831411	0.000831411	0.000831411	0.000831411	0.000831411	0.000831411	0.000831411	0.01463105	1.94%
71	0.01774819	0	0	0	0	0	0.000890172	0.000890172	0.000890172	0.000890172	0.000890172	0.000890172	0.000890172	0.000890172	0.000890172	0.01774819	2.34%

*Guidelines adopted by the FCC on August 1, 1996, 47 CFR Section 1.1310 based on NCRP Report 86, 1986 and generally on ANSI/IEEE C95.1-1992

MHz = Megahertz
mW/cm² = milliwatts per square centimeter
ERP = Effective Radiated Power

Absolute worst case maximum values used, including the following assumptions:

1. closest accessible point is distance from antenna to base of pole;
2. continuous transmission from all available channels at full power for indefinite time period;
3. calculation takes into account a point of interest of 2m or 6.56ft

70	0.030515498	0	0	0	0	0.00088444	0.002591957	0.000	0.000	3.05%	0.00%	0.00%	0.00%	0.00%	0.15%	0.00%	0.52%	12.37498797	0.0339959	3.72%
69	0.049907205	0	0	0	0	0.000983546	0.003074627	0.00%	0.00%	5.00%	0.00%	0.00%	0.00%	0.00%	0.17%	0.00%	0.62%	13.05137719	0.054025378	5.78%
68	0.063985745	0	0	0	0	0.001088051	0.003561614	0.00%	0.00%	6.35%	0.00%	0.00%	0.00%	0.00%	0.19%	0.00%	0.73%	13.73689168	0.068115429	7.25%
67	0.07575899	0	0	0	0	0.001202789	0.004127752	0.00%	0.00%	6.40%	0.00%	0.00%	0.00%	0.00%	0.21%	0.00%	0.83%	14.43214375	0.069310787	7.43%
66	0.07575899	0	0	0	0	0.001359601	0.004660249	0.00%	0.00%	7.57%	0.00%	0.00%	0.00%	0.00%	0.23%	0.00%	0.94%	15.1377753	0.081755749	8.74%
65	0.098220198	0	0	0	0	0.001571486	0.005265907	0.00%	0.00%	9.82%	0.00%	0.00%	0.00%	0.00%	0.22%	0.00%	1.05%	15.8546038	0.10505559	11.15%
64	0.110859281	0	0	0	0	0.001815021	0.005806032	0.00%	0.00%	11.09%	0.00%	0.00%	0.00%	0.00%	0.31%	0.00%	1.17%	16.58259801	0.118400334	12.56%
63	0.10999502	0	0	0	0	0.002094692	0.006399883	0.00%	0.00%	10.40%	0.00%	0.00%	0.00%	0.00%	0.36%	0.00%	1.39%	17.33865528	0.112488276	12.04%
62	0.111392063	0	0	0	0	0.002471838	0.006886063	0.00%	0.00%	11.19%	0.00%	0.00%	0.00%	0.00%	0.42%	0.00%	1.38%	18.07812068	0.121279304	13.00%
61	0.124969327	0	0	0	0	0.002848233	0.007237245	0.00%	0.00%	12.90%	0.00%	0.00%	0.00%	0.00%	0.49%	0.00%	1.46%	18.84650775	0.139048705	14.84%
59	0.123501149	0	0	0	0	0.003279297	0.00776396	0.00%	0.00%	12.35%	0.00%	0.00%	0.00%	0.00%	0.56%	0.00%	1.56%	19.62990915	0.134556841	14.47%
58	0.106639803	0	0	0	0	0.003772495	0.007973084	0.00%	0.00%	11.03%	0.00%	0.00%	0.00%	0.00%	0.64%	0.00%	1.60%	20.42926105	0.122031219	13.77%
57	0.09399718	0	0	0	0	0.004237527	0.008358149	0.00%	0.00%	10.07%	0.00%	0.00%	0.00%	0.00%	0.72%	0.00%	1.68%	21.24555796	0.113289479	12.47%
56	0.085673638	0	0	0	0	0.00475581	0.008360366	0.00%	0.00%	9.40%	0.00%	0.00%	0.00%	0.00%	0.81%	0.00%	1.72%	22.07968517	0.107113296	11.89%
55	0.09379753	0	0	0	0	0.00521143	0.008543773	0.00%	0.00%	8.57%	0.00%	0.00%	0.00%	0.00%	0.89%	0.00%	1.72%	22.93328957	0.099434841	11.17%
54	0.135250332	0	0	0	0	0.005575722	0.008536872	0.00%	0.00%	9.38%	0.00%	0.00%	0.00%	0.00%	0.95%	0.00%	1.72%	23.8070563	0.107910124	12.05%
53	0.154767005	0	0	0	0	0.005960024	0.008322345	0.00%	0.00%	13.53%	0.00%	0.00%	0.00%	0.00%	1.02%	0.00%	1.67%	24.70244595	0.149537202	16.21%
52	0.176929898	0	0	0	0	0.006364849	0.008105611	0.00%	0.00%	15.48%	0.00%	0.00%	0.00%	0.00%	1.08%	0.00%	1.63%	25.6208377	0.169237464	18.19%
51	0.192972724	0	0	0	0	0.006636069	0.007707412	0.00%	0.00%	17.69%	0.00%	0.00%	0.00%	0.00%	1.13%	0.00%	1.55%	26.5637113	0.19127338	20.37%
50	0.220166267	0	0	0	0	0.00691203	0.007154896	0.00%	0.00%	19.30%	0.00%	0.00%	0.00%	0.00%	1.18%	0.00%	1.44%	27.53265713	0.20703965	21.91%
49	0.256775326	0	0	0	0	0.007028465	0.006635263	0.00%	0.00%	22.02%	0.00%	0.00%	0.00%	0.00%	1.20%	0.00%	1.33%	28.52958746	0.233823995	24.55%
48	0.306118881	0	0	0	0	0.007139421	0.005878305	0.00%	0.00%	25.68%	0.00%	0.00%	0.00%	0.00%	1.22%	0.00%	1.18%	29.55574909	0.268765052	28.07%
47	0.340209333	0	0	0	0	0.007244356	0.00518797	0.00%	0.00%	30.61%	0.00%	0.00%	0.00%	0.00%	1.25%	0.00%	1.04%	30.61373751	0.318551208	32.89%
46	0.360688851	0	0	0	0	0.00735575	0.004377354	0.00%	0.00%	34.02%	0.00%	0.00%	0.00%	0.00%	1.22%	0.00%	0.88%	31.70551293	0.351759262	36.12%
45	0.356417231	0	0	0	0	0.006937745	0.003517353	0.00%	0.00%	35.64%	0.00%	0.00%	0.00%	0.00%	1.14%	0.00%	0.71%	32.83341834	0.371123949	37.96%
44	0.292609508	0	0	0	0	0.006699901	0.002760998	0.00%	0.00%	33.64%	0.00%	0.00%	0.00%	0.00%	1.14%	0.00%	0.56%	34	0.36587813	37.34%
43	0.223899258	0	0	0	0	0.006315232	0.002020166	0.00%	0.00%	29.26%	0.00%	0.00%	0.00%	0.00%	1.08%	0.00%	0.41%	35.20803067	0.300938962	30.74%
42	0.226919577	0	0	0	0	0.005808814	0.001409808	0.00%	0.00%	22.39%	0.00%	0.00%	0.00%	0.00%	0.99%	0.00%	0.28%	36.46053614	0.23111883	23.66%
41	0.20280334	0	0	0	0	0.004677154	0.000822204	0.00%	0.00%	20.10%	0.00%	0.00%	0.00%	0.00%	0.91%	0.00%	0.17%	37.7608255	0.207371651	21.21%
40	0.249961508	0	0	0	0	0.003908254	0.000885076	0.00%	0.00%	22.69%	0.00%	0.00%	0.00%	0.00%	0.80%	0.00%	0.18%	39.11252585	0.232418934	23.65%
39	0.25697457	0	0	0	0	0.003186729	0.001170423	0.00%	0.00%	25.66%	0.00%	0.00%	0.00%	0.00%	0.67%	0.00%	0.18%	40.51962215	0.254754838	25.84%
38	0.295074312	0	0	0	0	0.002535369	0.001655191	0.00%	0.00%	29.51%	0.00%	0.00%	0.00%	0.00%	0.54%	0.00%	0.33%	41.98650332	0.26904609	26.44%
37	0.3468207	0	0	0	0	0.001968072	0.002339046	0.00%	0.00%	34.67%	0.00%	0.00%	0.00%	0.00%	0.43%	0.00%	0.47%	45.1801549	0.299265599	30.77%
36	0.346101221	0	0	0	0	0.001525151	0.00323373	0.00%	0.00%	34.61%	0.00%	0.00%	0.00%	0.00%	0.34%	0.00%	0.65%	45.11952394	0.350989188	35.47%
35	0.337083422	0	0	0	0	0.001298663	0.004138272	0.00%	0.00%	33.71%	0.00%	0.00%	0.00%	0.00%	0.26%	0.00%	0.85%	46.7969853	0.350849744	35.32%
34	0.393929679	0	0	0	0	0.001316826	0.005182342	0.00%	0.00%	39.39%	0.00%	0.00%	0.00%	0.00%	0.22%	0.00%	0.83%	48.55703223	0.344955557	34.76%
33	0.492359129	0	0	0	0	0.001571782	0.006049193	0.00%	0.00%	49.24%	0.00%	0.00%	0.00%	0.00%	0.27%	0.00%	1.04%	50.40707293	0.400428847	40.66%
32	0.47394106	0	0	0	0	0.0020529	0.006075994	0.00%	0.00%	54.73%	0.00%	0.00%	0.00%	0.00%	0.35%	0.00%	1.22%	52.35540877	0.499976625	50.72%
31	0.55372684	0	0	0	0	0.002614595	0.007284538	0.00%	0.00%	55.37%	0.00%	0.00%	0.00%	0.00%	0.45%	0.00%	1.35%	54.41137399	0.5561139	56.44%
30	0.64182263	0	0	0	0	0.003246738	0.007523934	0.00%	0.00%	54.62%	0.00%	0.00%	0.00%	0.00%	0.55%	0.00%	1.46%	56.5855024	0.6563624817	57.68%
29	0.53745183	0	0	0	0	0.003930391	0.007572893	0.00%	0.00%	53.74%	0.00%	0.00%	0.00%	0.00%	0.55%	0.00%	1.51%	58.88972746	0.556952935	56.88%
28	0.470102963	0	0	0	0	0.004428969	0.007100687	0.00%	0.00%	47.01%	0.00%	0.00%	0.00%	0.00%	0.67%	0.00%	1.52%	61.33762368	0.548941461	55.94%
27	0.325734436	0	0	0	0	0.004753061	0.006485912	0.00%	0.00%	32.57%	0.00%	0.00%	0.00%	0.00%	0.75%	0.00%	1.43%	63.94469982	0.48163262	49.19%
26	0.163025302	0	0	0	0	0.004856962	0.005641082	0.00%	0.00%	16.30%	0.00%	0.00%	0.00%	0.00%	0.81%	0.00%	1.30%	66.73875719	0.336973409	34.69%
25	0.052513867	0	0	0	0	0.0046117253	0.004564376	0.00%	0.00%	5.25%	0.00%	0.00%	0.00%	0.00%	0.83%	0.00%	1.13%	69.71033061	0.173523346	18.26%
24	0.07359549	0	0	0	0	0.004274899	0.003434974	0.00%	0.00%	7.36%	0.00%	0.00%	0.00%	0.00%	0.79%	0.00%	0.92%	72.913253	0.061695496	6.96%
23	0.093705163	0	0	0	0	0.003596443	0.002295466	0.00%	0.00%	9.37%	0.00%	0.00%	0.00%	0.00%	0.73%	0.00%	0.69%	76.36525031	0.081299422	8.78%
22	0.088101316	0	0	0	0	0.002817497	0.001361726	0.00%	0.00%	8.81%	0.00%	0.00%	0.00%	0.00%	0.61%	0.00%	0.46%	80.09898044	0.09597073	10.45%
21	0.092518033	0	0	0	0	0.001951776	0.000638892	0.00%	0.00%	9.25%	0.00%	0.00%	0.00%	0.00%	0.48%	0.00%	0.27%	84.15385302	0.097275539	9.56%
20	0.108543095	0	0	0	0	0.001147392	0.000392624	0.00%	0.00%	10.85%	0.00%	0.00%	0.00%	0.00%	0.33%	0.00%	0.13%	88.5730282	0.095128701	9.71%
19	0.10249598	0	0	0	0	0.000533011	0.000115275	0.00%	0.00%	10.29%	0.00%	0.00%	0.00%	0.00%	0.20%	0.00%	0.04%	93.4423226	0.109883111	11.09%
18	0.082633785	0	0	0	0	0.000178348	0.000557516	0.00%	0.00%	8.26%	0.00%	0.00%	0.00%	0.00%	0.09%	0.00%	0.02%	98.74316984	0.103598265	10.41%
17	0.106886079	0	0	0	0	0.00019635	0.001312286	0.00%	0.00%	10.69%	0.00%	0.00%	0.00%	0.00%	0.03%	0.00%	0.11%	104.6412403	0.083396958	8.41%
16	0.116839958	0	0	0	0	0.000577698	0.002326477	0.00%	0.00%	11.68%	0.00%	0.00%	0.00%	0.00%	0.10%	0.00%	0.26%	111.208989	0.108394715	10.99%
15	0.107839998	0	0	0	0	0.001339336	0.003565586	0.00%	0.00%	10.78%	0.00%	0.00%	0.00%	0.00%	0.23%	0.00%	0.47%	118.5720911	0.113744134	12.25%
14	0.09204866	0	0	0	0	0.002388511	0.004820864	0.00%	0.00%	9.20%	0.00%	0.00%	0.00%	0.00%	0.41%	0.00%	0.97%	126.8897275	0.11274292	11.73%
13	0.0814199	0	0	0	0	0.003587899	0.006163649	0.00%	0.00%	8.14%	0.00%	0.00%	0.00%	0.00%	0.61%	0.00%	1.24%	136.3665517	0.099258034	10.58%
12	0.07450879	0	0	0	0	0.004851031	0.00726													

ATTACHMENT 4



Dewberry Engineers Inc. | 617.695.3400
99 Summer Street, Suite 700 | 617.695.3310 fax
Boston, MA 02110-1200 | www.dewberry.com

October 21, 2024

Andrew Leone
Verizon Wireless
51 Alder Street
Medway, MA 02053

Re: Ocean Beach Park (Rev.1)
PLSC: 470795
Fuze #: 16540902
98 Neptune Ave
New London, CT 06320

Dear Mr. Leone:

Verizon Wireless has proposed to replace (2) existing antennas and (2) existing Remote Radio Heads (RRHs) with (2) NHHS4-65A-R3B antennas, (2) Samsung RF4461d-13A RRHs, and (2) Samsung RT-8808-77A RRHs on the rooftop at the above referenced site. The proposed equipment will be mounted inside an existing faux brick chimney.

Dewberry Engineers Inc. (Dewberry) has reviewed the antenna design sheets (dated 01/09/24) provided by Verizon Wireless and has determined that the existing faux brick chimney and building have adequate capacity to support the proposed equipment configuration. Dewberry assumes that the new antennas, RRHs, OVPs and associated equipment are installed per the latest Construction Drawings by Dewberry.

This assessment is based on our visual inspection that the existing mounts and building structure are in good condition and were constructed in conformance with all applicable state and local building codes. If, during construction, any damage, deterioration, and/or discrepancies are noticed, Dewberry is to be notified to assess any deviation from the assumed condition. Any alteration in equipment loading described above and on the associated plans will void any conclusions expressed herein and will require further analysis and design. No structural qualification is made or implied by this structural letter for existing structural members not supporting the proposed installation.

If you have any questions, please do not hesitate to call me at 617-531-0744.

Sincerely,

Dewberry Engineers Inc.

Brandon Kelsey, P.E.
Structural Project Engineer





Dewberry Engineers Inc. | 617.695.3400
99 Summer Street, Suite 700 | 617.695.3310 fax
Boston, MA 02110-1200 | www.dewberry.com

Dewberry Engineers, Inc.
Structural Analysis Summary Sheet

Job No.:	50121487/50170407	By:	AMD	Date:	10/10/24
Job Name:	Ocean Beach CT	Checked:	BGK	Date:	10/11/24
Location:	98 Neptune Avenue, New London, CT 06320				
Client:	Client Name				

Scope of Work:

- Proposed installation of (2) NHHS4-65A-R3B antennas, (2) Samsung RF4461d-13A RRHs, and (2) Samsung RT-8808-77A RRHs on the rooftop at the above referenced site

Codes / Standards / References:

- 2022 Connecticut State Building Code – Amendments to IBC 2021
- IBC 2021
- TIA-222-H
- ASCE 7-16
- AISC 15th Ed.
- RFDS dated 01/09/24
- Previous Structural Analysis by Dewberry Engineers dated 06/26/17
- Site visit by Dewberry Engineers on 02/21/24
- Latest Construction Drawings by Dewberry Engineers

Design & Analysis Assumptions:

- All proposed equipment is to be installed within the existing faux chimney.
- Design and analysis are based on dead and wind loads. The analysis checks for normal bending and shear stresses.

Conclusion / Recommendations:

- The existing structure has sufficient capacity to support the proposed installation.
- The existing faux chimney has sufficient capacity to support the proposed installation.



Job Number 50170407
Made by: AMD
Date: 10/9/2024
Checked by: BGK
Date: 10/10/2024

(Ocean Beach CT) - Design Wind Load on Screen Wall Enclosure

\\dewberry.dewberryroot.local\Enterprise\DEI\TelecomEV\Projects\VZW\50121487-NE\50170407 - Ocean Beach CT\4 Eng\Struct\Rev.1\Calcs\50170407 - Enclosure Calc

Site Name: Ocean Beach CT

Wind Load per ASCE 7-10, Chapter 27 (Extension of Building)

Enclosure Dimensions

Width = 4.4 ft Roof Opening = 19 ft²
Length = 4.4 ft Wall Opening = 0 ft²
Height = 19.5 ft Wall w/Opening = 0 ft²

Open, Partially Enclosed or Fully Enclosed

$A_o = 0.00 \text{ ft}^2$ $A_g = 0.00 \text{ ft}^2$
 $A_{oi} = 19.42 \text{ ft}^2$ $A_{gi} = 277.39 \text{ ft}^2$

All walls must be at least 80% open

$A_o \geq 0.8 A_g$ $0.00 \text{ ft}^2 < 0.00 \text{ ft}^2$ ☒ Not Open

All conditions must be satisfied to be considered Partially Enclosed

$A_o > (\min 4 \text{ ft}^2 \text{ or } 1\% A_g)$ $0.00 \text{ ft}^2 < 0.00 \text{ ft}^2$ ☒

$A_o > 1.10 A_{oi}$ $0.00 \text{ ft}^2 < 21.36 \text{ ft}^2$ ☒

$A_{oi}/A_{gi} \leq 0.2$ $0.07 < 0.20$ ☒

Screen wall is
fully enclosed

* Partially enclosed factors account for balloning within the structure, with no roof this cannot occur

Design Criteria

Height, $h = 48.00 \text{ ft}$ (CL of Screen Wall / Enclosure)
Risk Category = II (Table 1.5-1, ASCE 7-10)
Basic Wind Speed, $V = 130 \text{ mph}$ (780 CMR - MA Amendments to the IBC)
 $K_d = 0.85$ (Table 26.6-1, ASCE 7-10)
Exposure Category = B (Sect. 26.7.3, ASCE 7-10)
 $K_{zt} = 1$ (Sect. 26.8.2, ASCE 7-10)
 $G = 0.85$ (Sect. 26.9.4, ASCE 7-10)
 $K_h = 0.80$ (Table 27.3-1, ASCE 7-10)

Velocity Pressure

$$q_h = 0.00256 K_h K_{zt} K_d V^2 \quad (\text{Eqn. 27.3-1, ASCE 7-10})$$
$$= 29.42 \text{ lb/ft}^2$$

Design Wind Force

- Proposed structure considered an extension of the building, conservatively using q_h for all sides

$$p_w = q_h GC_p - q_h (GC_{pi}) \quad (\text{Eqn. 27.4-1, ASCE 7-10})$$

$$L/B = 4.40625 / 4.40625 = 1$$

$p_{w(+)} \text{ windward} = 14.7 \text{ psf}$	(+ Internal Pressure)
$p_{w(+)} \text{ leeward} = -17.8 \text{ psf}$	
$p_{w(+)} \text{ side} = -22.8 \text{ psf}$	
$p_{w(-)} \text{ windward} = 25.3 \text{ psf}$	(- Internal Pressure)
$p_{w(-)} \text{ leeward} = -7.2 \text{ psf}$	
$p_{w(-)} \text{ side} = -12.2 \text{ psf}$	

where: (+) $GC_{pi} = 0.18$ (Table 26.11-1, ASCE 7-10)

(-) $GC_{pi} = -0.18$ (Table 26.11-1, ASCE 7-10)

$C_p \text{ windward} = 0.80$ (Fig. 27.4-1, ASCE 7-10)

$C_p \text{ leeward} = -0.50$ (Fig. 27.4-1, ASCE 7-10)

$C_p \text{ side} = -0.70$ (Fig. 27.4-1, ASCE 7-10)

$$L/B = 4.40625 / 4.40625 = 1$$

$p_{w(+)} \text{ windward} = 14.7 \text{ psf}$	(+ Internal Pressure)
$p_{w(+)} \text{ leeward} = -17.8 \text{ psf}$	
$p_{w(+)} \text{ side} = -22.8 \text{ psf}$	
$p_{w(-)} \text{ windward} = 25.3 \text{ psf}$	(- Internal Pressure)
$p_{w(-)} \text{ leeward} = -7.2 \text{ psf}$	
$p_{w(-)} \text{ side} = -12.2 \text{ psf}$	

where: (+) $GC_{pi} = 0.18$ (Table 26.11-1, ASCE 7-10)

(-) $GC_{pi} = -0.18$ (Table 26.11-1, ASCE 7-10)

$C_p \text{ windward} = 0.80$ (Fig. 27.4-1, ASCE 7-10)

$C_p \text{ leeward} = -0.50$ (Fig. 27.4-1, ASCE 7-10)

$C_p \text{ side} = -0.70$ (Fig. 27.4-1, ASCE 7-10)



Job Number 50170407
Made by: AMD
Date: 10/09/24
Checked by: BGK
Date: 10/10/24

(Ocean Beach) - Structure Loading

\\dewberry.dewberryroot.local\Enterprise\DE\TelecomEV\Projects\VZW\50121487-NE\50170407 - Ocean Beach CT\4 Eng\Struct\Rev.1\Calcs\50170407 - S

Site Name: Ocean Beach

Existing Building Information

- Connecticut Building Code

Existing Dead Load

- Estimated roof dead load:

Total Exist. Dead Load = 11.5 psf (Per Previous SA by Dewberry dated 06/26/17)

- Estimated floor dead load:

Floor Beam Loading = 275.0 plf (Two Beams)

Wall Weight Loading = 900.0 plf (One Wall Side)

Floor Slab Loading = 75.0 psf (Per Previous SA by Dewberry dated 06/26/17)

Proposed Live Load

Total Exist. Roof Live Load = 20.0 psf

Total Warehouse Live Load = 50.0 psf (Second Floor)

Snow Load (ASCE 7-10)

General Design Criteria

Exposure Factor, C_e = 1.0 (ASCE 7-10, Table 7-2)

Thermal Factor, C_t = 1.0 (ASCE 7-10, Table 7-3)

Importance Factor, I_s = 1.0 (ASCE 7-10, Table 1.5-2)

Ground Snow Load, p_g = 30 psf (New London, CT)

Design Snow Load, $p_f = 0.7C_eC_tI_sp_g$ (ASCE 7-10, Eqn. 7.3-1)

= 21.0 psf (Use 30 psf)

Load Combinations

1.4D

1.2D + 0.5(Lr or S)

1.2D+1.6(Lr or S)+0.5W

1.2D + 1.0W + 0.5(Lr or S)

0.9D + 1.0W

L = Live Load

S = Snow Load

D = Dead Load

W = Load due to Pressure


WIND LOADING

In accordance with ASCE7-16


Using the directional design method

USED TO DETERMINE ROOF UPLIFT

Tedds calculation version 2.1.07

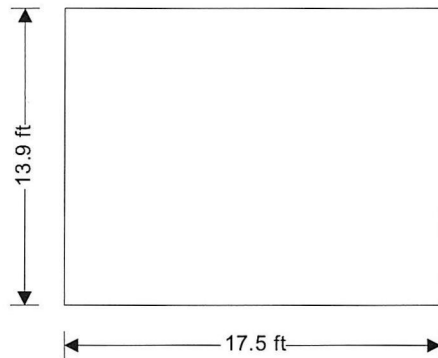

Plan

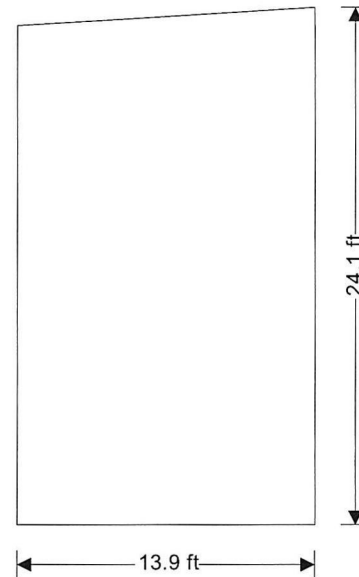

Elevation

Building data

Type of roof	Monoslope
Length of building	b = 17.50 ft
Width of building	d = 13.86 ft
Height to eaves	H = 23.25 ft
Pitch of roof	α_0 = 3.5 deg
Mean height	h = 23.25 ft

General wind load requirements

Basic wind speed	V = 130.0 mph
Risk category	II
Velocity pressure exponent coef (Table 26.6-1)	K_d = 0.85
Ground elevation above sea level	z_{gl} = 0 ft
Ground elevation factor	$K_e = \exp(-0.0000362 \times z_{gl}/1\text{ft})$ = 1.00
Exposure category (cl 26.7.3)	B
Enclosure classification (cl.26.12)	Enclosed buildings
Internal pressure coef +ve (Table 26.13-1)	$GC_{pi,p}$ = 0.18
Internal pressure coef -ve (Table 26.13-1)	$GC_{pi,n}$ = -0.18
Gust effect factor	G_f = 0.85
Minimum design wind loading (cl.27.4.7)	$p_{min,r}$ = 8 lb/ft ²

Topography

Topography factor not significant

$$K_{zt} = 1.0$$

Velocity pressure equation

$$q = 0.00256 \times K_z \times K_{zt} \times K_d \times V^2 \times 1 \text{ psf/mph}^2$$

Velocity pressures table

z (ft)	K _z (Table 26.10-1)	q _z (psf)
15.00	0.57	20.96
15.00	0.57	20.96
23.25	0.65	23.76
24.10	0.65	24.01

Peak velocity pressure for internal pressure

Peak velocity pressure – internal (as roof press.) $q_i = 23.76$ psf

Pressures and forces

Net pressure

$$p = q \times G_f \times C_{pe} - q_i \times GC_{pi}$$

Net force

$$F_w = p \times A_{ref}$$

Roof load case 1 - Wind 0, GC_{pi} 0.18, -C_{pe}

Zone	Ref. height (ft)	Ext pressure coefficient C _{pe}	Peak velocity pressure q _p (psf)	Net pressure p (psf)	Area A _{ref} (ft ²)	Net force F _w (kips)
A (-ve)	23.25	-1.21	23.76	-28.72	203.82	-5.85
B (-ve)	23.25	-0.70	23.76	-18.41	39.12	-0.72

Total vertical net force $F_{w,v} = -6.56$ kips

Total horizontal net force $F_{w,h} = -0.40$ kips

Walls load case 1 - Wind 0, GC_{pi} 0.18, -C_{pe}

Zone	Ref. height (ft)	Ext pressure coefficient C _{pe}	Peak velocity pressure q _p (psf)	Net pressure p (psf)	Area A _{ref} (ft ²)	Net force F _w (kips)
A ₁	15.00	0.80	20.96	9.98	262.50	2.62
A ₂	15.00	0.80	20.96	9.98	0.00	0.00
A ₃	23.25	0.80	23.76	11.88	144.38	1.71
B	23.25	-0.50	23.76	-14.37	421.71	-6.06
C	23.25	-0.70	23.76	-18.41	328.02	-6.04
D	23.25	-0.70	23.76	-18.41	328.02	-6.04

Overall loading

Projected vertical plan area of wall

$$A_{vert_w_0} = b \times H = 406.88 \text{ ft}^2$$

Projected vertical area of roof

$$A_{vert_r_0} = b \times d \times \tan(\alpha_0) = 14.83 \text{ ft}^2$$

Minimum overall horizontal loading

$$F_{w,total_min} = p_{min_w} \times A_{vert_w_0} + p_{min_r} \times A_{vert_r_0} = 6.63 \text{ kips}$$

Leeward net force

$$F_l = F_{w,wB} = -6.1 \text{ kips}$$

Windward net force

$$F_w = F_{w,wA_1} + F_{w,wA_2} + F_{w,wA_3} = 4.3 \text{ kips}$$

Overall horizontal loading

$$F_{w,total} = \max(F_w - F_l + F_{w,h}, F_{w,total_min}) = 10.0 \text{ kips}$$

 Tekla Tedds Dewberry Engineers, Inc. 800 N Magnolia Ave Suite 1000 Orlando, FL 32803	Project Ocean Beach				Job Ref.	
	Section Roof Load				Sheet no./rev. 3	
	Calc. by AMD	Date 10/9/2024	Chk'd by BGK	Date 10/10/2024	App'd by BGK	Date 10/10/2024

Roof load case 2 - Wind 0, GC_{pi} -0.18, -0c_{pe}

Zone	Ref. height (ft)	Ext pressure coefficient c _{pe}	Peak velocity pressure q _p (psf)	Net pressure p (psf)	Area A _{ref} (ft ²)	Net force F _w (kips)
A (+ve)	23.25	-0.18	23.76	0.64	203.82	0.13
B (+ve)	23.25	-0.18	23.76	0.64	39.12	0.03

Total vertical net force $F_{w,v} = 0.16$ kips

Total horizontal net force $F_{w,h} = 0.01$ kips

Walls load case 2 - Wind 0, GC_{pi} -0.18, -0c_{pe}

Zone	Ref. height (ft)	Ext pressure coefficient c _{pe}	Peak velocity pressure q _p (psf)	Net pressure p (psf)	Area A _{ref} (ft ²)	Net force F _w (kips)
A ₁	15.00	0.80	20.96	18.53	262.50	4.86
A ₂	15.00	0.80	20.96	18.53	0.00	0.00
A ₃	23.25	0.80	23.76	20.43	144.38	2.95
B	23.25	-0.50	23.76	-5.82	421.71	-2.45
C	23.25	-0.70	23.76	-9.86	328.02	-3.23
D	23.25	-0.70	23.76	-9.86	328.02	-3.23

Overall loading

Projected vertical plan area of wall

$$A_{vert,w,0} = b \times H = 406.88 \text{ ft}^2$$

Projected vertical area of roof

$$A_{vert,r,0} = b \times d \times \tan(\alpha_0) = 14.83 \text{ ft}^2$$

Minimum overall horizontal loading

$$F_{w,total_min} = p_{min,w} \times A_{vert,w,0} + p_{min,r} \times A_{vert,r,0} = 6.63 \text{ kips}$$

Leeward net force

$$F_l = F_{w,wB} = -2.5 \text{ kips}$$

Windward net force

$$F_w = F_{w,wA_1} + F_{w,wA_2} + F_{w,wA_3} = 7.8 \text{ kips}$$

Overall horizontal loading

$$F_{w,total} = \max(F_w - F_l + F_{w,h}, F_{w,total_min}) = 10.3 \text{ kips}$$

Roof load case 3 - Wind 90, GC_{pi} 0.18, -c_{pe}

Zone	Ref. height (ft)	Ext pressure coefficient c _{pe}	Peak velocity pressure q _p (psf)	Net pressure p (psf)	Area A _{ref} (ft ²)	Net force F _w (kips)
A (-ve)	23.25	-1.25	23.76	-29.46	161.38	-4.75
B (-ve)	23.25	-0.70	23.76	-18.41	81.56	-1.50

Total vertical net force $F_{w,v} = -6.24$ kips

Total horizontal net force $F_{w,h} = 0.00$ kips

Walls load case 3 - Wind 90, GC_{pi} 0.18, -c_{pe}

Zone	Ref. height (ft)	Ext pressure coefficient c _{pe}	Peak velocity pressure q _p (psf)	Net pressure p (psf)	Area A _{ref} (ft ²)	Net force F _w (kips)
A ₁	15.00	0.80	20.96	9.98	207.84	2.07
A ₂	15.00	0.80	20.96	9.98	0.00	0.00
A ₃	24.10	0.80	24.01	12.05	120.20	1.45
B	23.25	-0.45	23.76	-13.31	328.02	-4.37

Zone	Ref. height (ft)	Ext pressure coefficient c_{pe}	Peak velocity pressure q_p (psf)	Net pressure p (psf)	Area A_{ref} (ft ²)	Net force F_w (kips)
C	23.25	-0.70	23.76	-18.41	406.88	-7.49
D	23.25	-0.70	23.76	-18.41	421.71	-7.76

Overall loading

Projected vertical plan area of wall

$$A_{vert_w_90} = d \times (H + d \times \tan(\alpha_0) / 2) = 328.02 \text{ ft}^2$$

Projected vertical area of roof

$$A_{vert_r_90} = 0.00 \text{ ft}^2$$

Minimum overall horizontal loading

$$F_{w,total_min} = p_{min_w} \times A_{vert_w_90} + p_{min_r} \times A_{vert_r_90} = 5.25 \text{ kips}$$

Leeward net force

$$F_l = F_{w,wb} = -4.4 \text{ kips}$$

Windward net force

$$F_w = F_{w,wa_1} + F_{w,wa_2} + F_{w,wa_3} = 3.5 \text{ kips}$$

Overall horizontal loading

$$F_{w,total} = \max(F_w - F_l + F_{w,h}, F_{w,total_min}) = 7.9 \text{ kips}$$

Roof load case 4 - Wind 90, $GC_{pi} -0.18, +c_{pe}$

Zone	Ref. height (ft)	Ext pressure coefficient c_{pe}	Peak velocity pressure q_p (psf)	Net pressure p (psf)	Area A_{ref} (ft ²)	Net force F_w (kips)
A (+ve)	23.25	-0.18	23.76	0.64	161.38	0.10
B (+ve)	23.25	-0.18	23.76	0.64	81.56	0.05

Total vertical net force

$$F_{w,v} = 0.16 \text{ kips}$$

Total horizontal net force

$$F_{w,h} = 0.00 \text{ kips}$$

Walls load case 4 - Wind 90, $GC_{pi} -0.18, +c_{pe}$

Zone	Ref. height (ft)	Ext pressure coefficient c_{pe}	Peak velocity pressure q_p (psf)	Net pressure p (psf)	Area A_{ref} (ft ²)	Net force F_w (kips)
A ₁	15.00	0.80	20.96	18.53	207.84	3.85
A ₂	15.00	0.80	20.96	18.53	0.00	0.00
A ₃	24.10	0.80	24.01	20.60	120.20	2.48
B	23.25	-0.45	23.76	-4.76	328.02	-1.56
C	23.25	-0.70	23.76	-9.86	406.88	-4.01
D	23.25	-0.70	23.76	-9.86	421.71	-4.16

Overall loading

Projected vertical plan area of wall

$$A_{vert_w_90} = d \times (H + d \times \tan(\alpha_0) / 2) = 328.02 \text{ ft}^2$$

Projected vertical area of roof

$$A_{vert_r_90} = 0.00 \text{ ft}^2$$

Minimum overall horizontal loading

$$F_{w,total_min} = p_{min_w} \times A_{vert_w_90} + p_{min_r} \times A_{vert_r_90} = 5.25 \text{ kips}$$

Leeward net force

$$F_l = F_{w,wb} = -1.6 \text{ kips}$$

Windward net force

$$F_w = F_{w,wa_1} + F_{w,wa_2} + F_{w,wa_3} = 6.3 \text{ kips}$$

Overall horizontal loading

$$F_{w,total} = \max(F_w - F_l + F_{w,h}, F_{w,total_min}) = 7.9 \text{ kips}$$

Roof load case 5 - Wind 180, $GC_{pi} 0.18, -c_{pe}$

Zone	Ref. height (ft)	Ext pressure coefficient c_{pe}	Peak velocity pressure q_p (psf)	Net pressure p (psf)	Area A_{ref} (ft ²)	Net force F_w (kips)
A (-ve)	23.25	-1.21	23.76	-28.72	203.82	-5.85

Project Ocean Beach				Job Ref.	
Section Roof Load				Sheet no./rev. 5	
Calc. by AMD	Date 10/9/2024	Chk'd by BGK	Date 10/10/2024	App'd by BGK	Date 10/10/2024

Zone	Ref. height (ft)	Ext pressure coefficient c_{pe}	Peak velocity pressure q_p (psf)	Net pressure p (psf)	Area A_{ref} (ft ²)	Net force F_w (kips)
B (-ve)	23.25	-0.70	23.76	-18.41	39.12	-0.72

Total vertical net force $F_{w,v} = -6.56$ kips

Total horizontal net force $F_{w,h} = -0.40$ kips

Walls load case 5 - Wind 180, GC_{pi} 0.18, $-c_{pe}$

Zone	Ref. height (ft)	Ext pressure coefficient c_{pe}	Peak velocity pressure q_p (psf)	Net pressure p (psf)	Area A_{ref} (ft ²)	Net force F_w (kips)
A ₁	15.00	0.80	20.96	9.98	262.50	2.62
A ₂	15.00	0.80	20.96	9.98	0.00	0.00
A ₃	24.10	0.80	24.01	12.05	159.23	1.92
B	23.25	-0.50	23.76	-14.37	406.88	-5.85
C	23.25	-0.70	23.76	-18.41	328.02	-6.04
D	23.25	-0.70	23.76	-18.41	328.02	-6.04

Overall loading

Projected vertical plan area of wall

$$A_{vert_w_180} = b \times (H + d \times \tan(\alpha_0)) = 421.71 \text{ ft}^2$$

Projected vertical area of roof

$$A_{vert_r_180} = b \times d \times \tan(\alpha_0) = 14.83 \text{ ft}^2$$

Minimum overall horizontal loading

$$F_{w,total_min} = p_{min_w} \times A_{vert_w_180} + p_{min_r} \times A_{vert_r_180} = 6.87 \text{ kips}$$

Leeward net force

$$F_l = F_{w,wB} = -5.8 \text{ kips}$$

Windward net force

$$F_w = F_{w,wA_1} + F_{w,wA_2} + F_{w,wA_3} = 4.5 \text{ kips}$$

Overall horizontal loading

$$F_{w,total} = \max(F_w - F_l - F_{w,h}, F_{w,total_min}) = 10.8 \text{ kips}$$

Roof load case 6 - Wind 180, GC_{pi} -0.18, $-c_{pe}$

Zone	Ref. height (ft)	Ext pressure coefficient c_{pe}	Peak velocity pressure q_p (psf)	Net pressure p (psf)	Area A_{ref} (ft ²)	Net force F_w (kips)
A (+ve)	23.25	-0.18	23.76	0.64	203.82	0.13
B (+ve)	23.25	-0.18	23.76	0.64	39.12	0.03

Total vertical net force $F_{w,v} = 0.16$ kips

Total horizontal net force $F_{w,h} = 0.01$ kips

Walls load case 6 - Wind 180, GC_{pi} -0.18, $-c_{pe}$

Zone	Ref. height (ft)	Ext pressure coefficient c_{pe}	Peak velocity pressure q_p (psf)	Net pressure p (psf)	Area A_{ref} (ft ²)	Net force F_w (kips)
A ₁	15.00	0.80	20.96	18.53	262.50	4.86
A ₂	15.00	0.80	20.96	18.53	0.00	0.00
A ₃	24.10	0.80	24.01	20.60	159.23	3.28
B	23.25	-0.50	23.76	-5.82	406.88	-2.37
C	23.25	-0.70	23.76	-9.86	328.02	-3.23
D	23.25	-0.70	23.76	-9.86	328.02	-3.23

Overall loading

Projected vertical plan area of wall

$$A_{\text{vert_w_180}} = b \times (H + d \times \tan(\alpha_0)) = \mathbf{421.71 \text{ ft}^2}$$

Projected vertical area of roof

$$A_{\text{vert_r_180}} = b \times d \times \tan(\alpha_0) = \mathbf{14.83 \text{ ft}^2}$$

Minimum overall horizontal loading

$$F_{\text{w,total_min}} = p_{\text{min_w}} \times A_{\text{vert_w_180}} + p_{\text{min_r}} \times A_{\text{vert_r_180}} = \mathbf{6.87 \text{ kips}}$$

Leeward net force


$$F_l = F_{\text{w,wB}} = \mathbf{-2.4 \text{ kips}}$$

Windward net force




$$F_w = F_{\text{w,wA_1}} + F_{\text{w,wA_2}} + F_{\text{w,wA_3}} = \mathbf{8.1 \text{ kips}}$$


Overall horizontal loading

$$F_{\text{w,total}} = \max(F_w - F_l - F_{\text{w,h}}, F_{\text{w,total_min}}) = \mathbf{10.5 \text{ kips}}$$



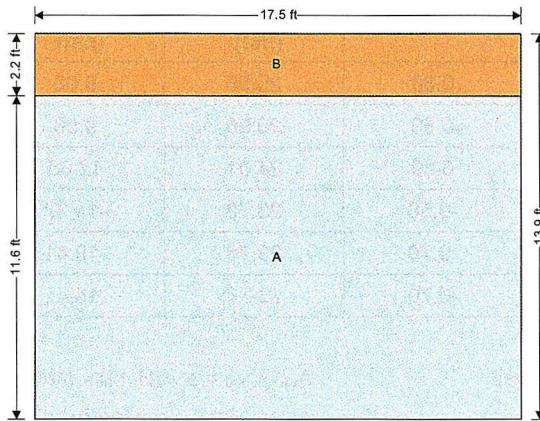


Wind - 0°
Plan view - Monoslope roof

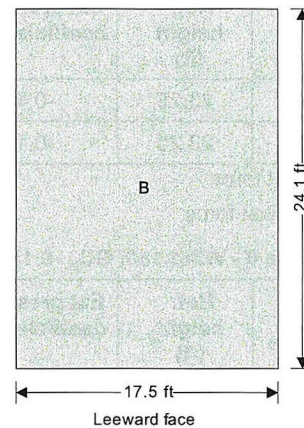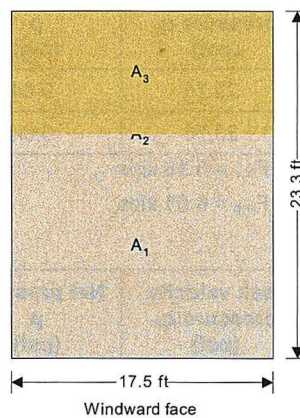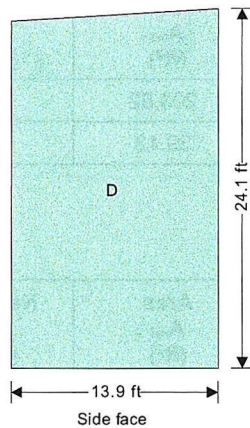

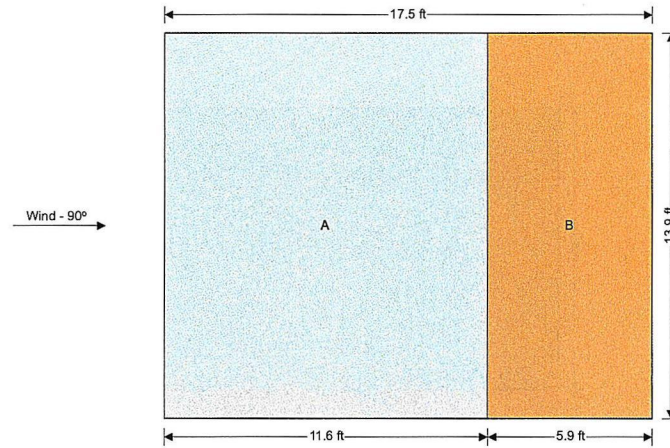

Plan view - Monoslope roof

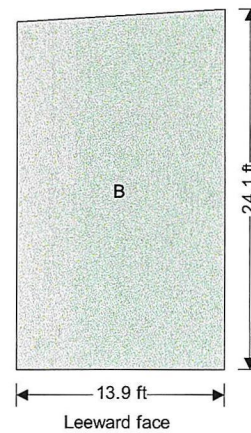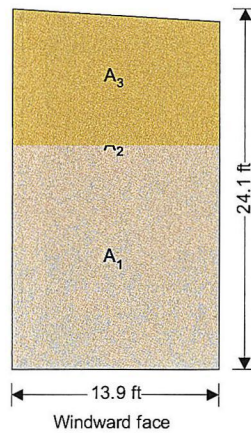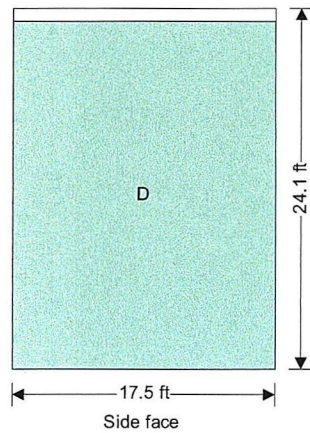

Project
Ocean Beach

Job Ref.

Section
Roof Load

Sheet no./rev.
8

Calc. by
AMD


Date
10/9/2024

Chk'd by
BGK




Date
10/10/2024

App'd by
BGK

Date
10/10/2024

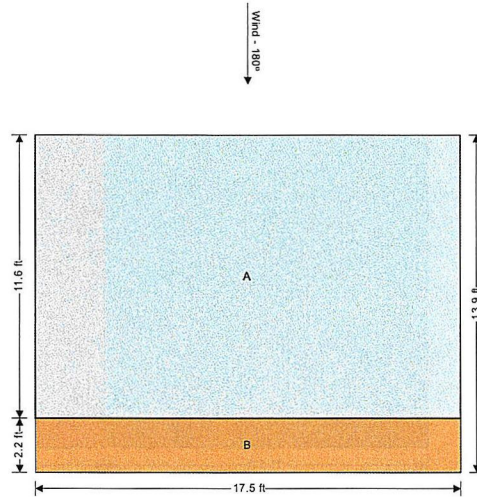

Plan view - Monoslope roof

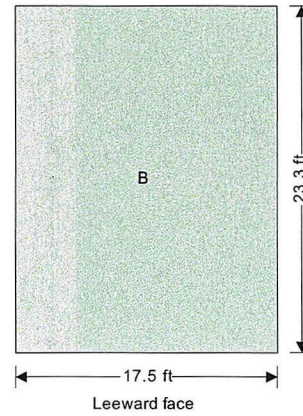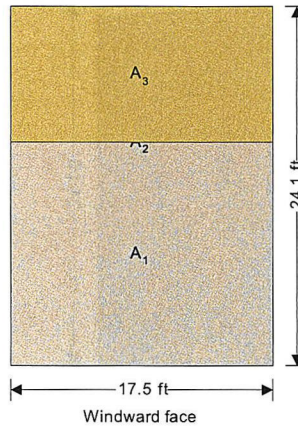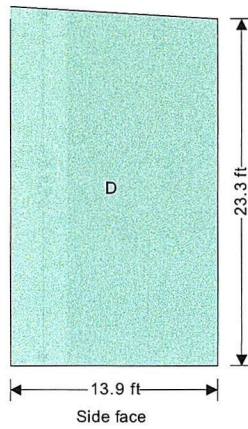



Software licensed to Dewberry Engineers Inc.
CONNECTED User: Ashley Deuschle

Job No
50170407

Sheet No
1

Rev
0

Part Rev 1

Job Title Ocean Beach CT

Ref

By AMD Date 10/7/2024 Chd BGK

Client VZW

File Ocean Beach CT.STD Date/Time 22-Oct-2024 09:26

Job Information

	Engineer	Checked	Approved
Name:	AMD	BGK	BGK
Date:	10/7/2024	10/8/2024	10/9/2024

Project ID	
Project Name	

Structure Type	SPACE FRAME
----------------	-------------

Number of Nodes	110	Highest Node	110
Number of Elements	150	Highest Beam	166
Number of Plates	16	Highest Plate	164

Number of Basic Load Cases	8
Number of Combination Load Cases	14

Included in this printout are data for:

All	The Whole Structure
-----	---------------------

Included in this printout are results for load cases:

Type	L/C	Name
Primary	1	DEAD LOAD
Primary	2	LIVE LOAD
Primary	3	SNOW LOAD
Primary	4	WIND LOAD (X,+IP)
Primary	5	WIND LOAD (X,-IP)
Primary	6	WIND LOAD (Z, +IP)
Primary	7	WIND LOAD (Z,-IP)
Primary	8	ROOF LIVE LOAD
Combination	9	1.4DL
Combination	10	1.2DL + 1.6LL + 0.5SL
Combination	11	1.2DL + 1.6SL + 0.5WL(X,+IP)
Combination	12	1.2DL + 1.6SL + 0.5WL(X,-IP)
Combination	13	1.2DL + 1.6SL + 0.5WL(Z,+IP)
Combination	14	1.2DL + 1.6SL + 0.5WL(Z,-IP)
Combination	15	1.2DL + 1.0WL(X,+IP) + 1.0LL + 0.5SL
Combination	16	1.2DL + 1.0WL(X,-IP) + 1.0LL + 0.5SL
Combination	17	1.2DL + 1.0WL(Z,+IP) + 1.0LL + 0.5SL
Combination	18	1.2DL + 1.0WL(Z,-IP) + 1.0LL + 0.5SL
Combination	19	0.9DL + 1.0WL(X,+IP)
Combination	20	0.9DL + 1.0WL(X,-IP)
Combination	21	0.9DL + 1.0WL(Z,+IP)
Combination	22	0.9DL + 1.0WL(Z,-IP)



Software licensed to Dewberry Engineers Inc.
CONNECTED User: Ashley Deuschle

Job No
50170407

Sheet No
2

Rev
0

Part Rev 1

Job Title Ocean Beach CT

Ref

By AMD


Date 10/7/2024

Chd BGK


Client VZW

File Ocean Beach CT.STD

Date/Time 22-Oct-2024 09:26

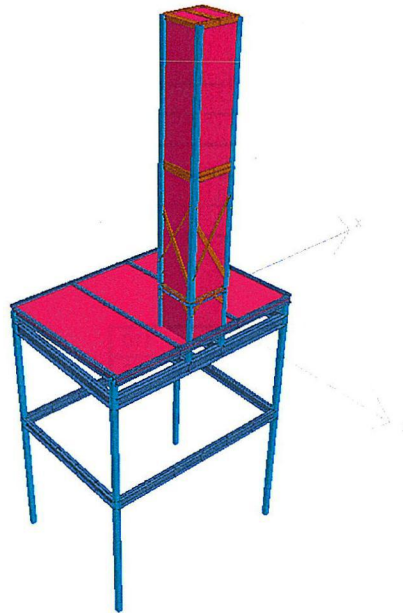

3D Rendered View

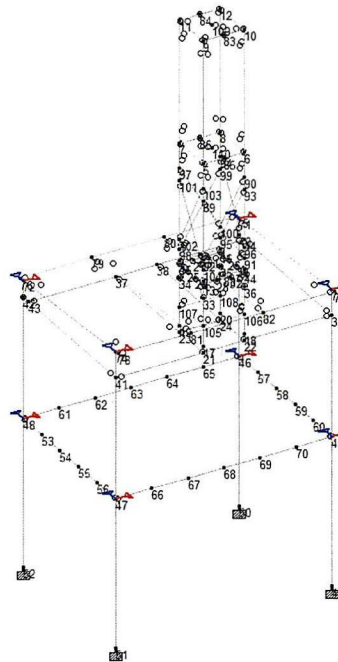

Node Numbers

Load 1



Software licensed to Dewberry Engineers Inc.
CONNECTED User: Ashley Deuschle

Job No
50170407

Sheet No
3

Rev
0

Part Rev 1

Job Title Ocean Beach CT

Ref

By AMD


Date 10/7/2024

Chd BGK

Client VZW

File Ocean Beach CT.STD

Date/Time 22-Oct-2024 09:26

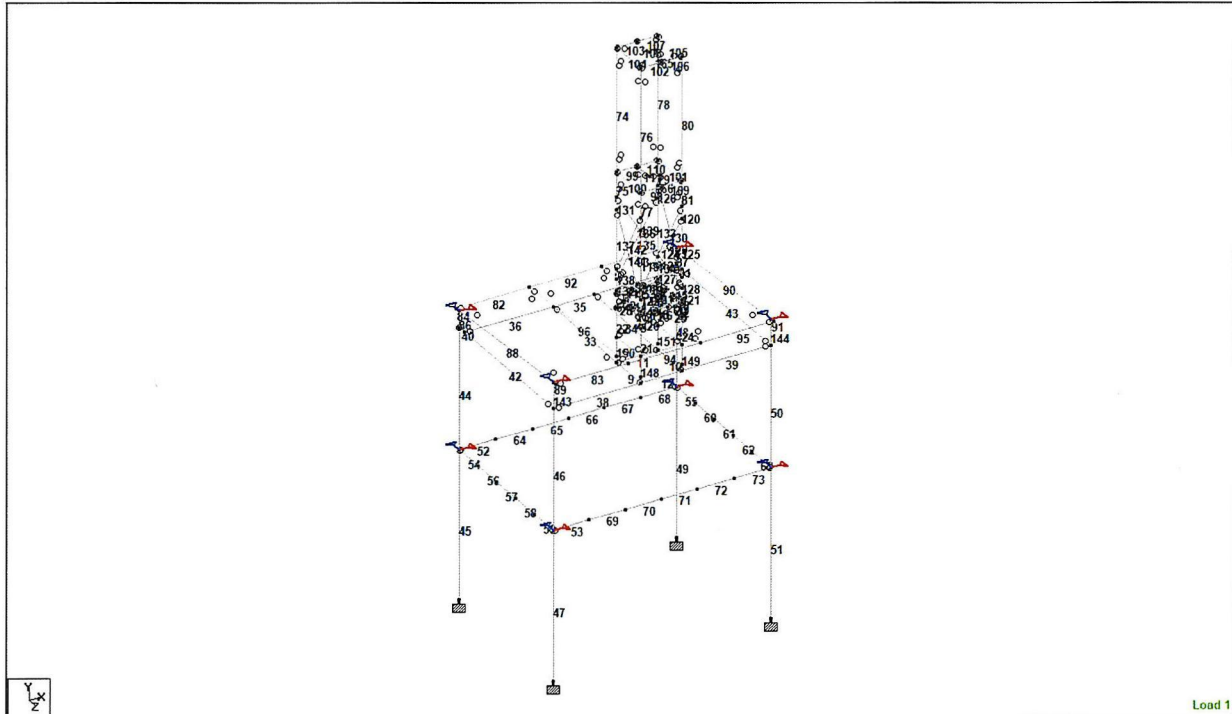

Beam Numbers

Plates

Plate	Node A	Node B	Node C	Node D	Property
145	76	78	81	79	2
146	79	81	82	80	2
147	80	82	77	75	2
152	15	107	105	13	1
153	13	105	106	14	1
154	14	106	108	16	1
155	16	108	107	15	1
156	5	1	2	6	1
157	5	1	3	7	1
158	6	2	4	8	1
159	8	4	3	7	1
160	12	8	7	11	1
161	10	6	8	12	1
162	10	12	11	9	1
163	11	7	5	9	1
164	9	5	6	10	1



Software licensed to Dewberry Engineers Inc.
CONNECTED User: Ashley Deuschle

Job Title Ocean Beach CT

Client VZW

Job No
50170407

Sheet No
4

Rev
0

Part Rev 1

Ref

By AMD

Date 10/7/2024

Chd BGK

File Ocean Beach CT.STD

Date/Time 22-Oct-2024 09:26

Section Properties

Prop	Section	Area (in ²)	I _{yy} (in ⁴)	I _{zz} (in ⁴)	J (in ⁴)	Material
3	W12X26	7.650	17.300	204.000	0.300	STEEL_50_KS
4	W8X10	2.960	2.090	30.800	0.043	STEEL_50_KS
5	W10X22	6.490	11.400	118.000	0.239	STEEL_50_KS
6	W6X12	3.550	2.990	22.100	0.090	STEEL_50_KS
7	W12X40	11.700	44.100	307.000	0.906	STEEL_50_KS
9	HSST4.5X4.5X0.188	2.930	9.020	9.020	14.400	STEEL
10	HSST3.5X3.5X0.25	2.910	5.040	5.040	8.350	STEEL
11	HSST4X4X0.375	4.780	10.300	10.300	17.500	FIBERGLASS
12	L30304	1.440	1.982	0.506	0.031	STEEL
13	HSST5X5X0.25	4.300	16.000	16.000	25.800	STEEL_50_KS
14	L40406	2.860	6.943	1.774	0.137	FIBERGLASS
15	L40406	5.720	16.129	8.717	0.268	FIBERGLASS
16	L40404	1.930	4.863	1.216	0.041	STEEL

Plate Thickness

Prop	Node A (in)	Node B (in)	Node C (in)	Node D (in)	Material
1	0.250	0.250	0.250	0.250	FIBERGLASS
2	0.250	0.250	0.250	0.250	STEEL

Materials

Mat	Name	E (kip/in ²)	ν	Density (kip/in ³)	α (/°F)
1	STEEL	29E+3	0.300	0.000	6.5E -6
2	CONCRETE	3.15E+3	0.170	8.68e-05	5.5E -6
3	ALUMINUM	10E+3	0.330	9.8e-05	12.8E -6
4	STAINLESSSTEEL	28E+3	0.300	0.000	9.9E -6
5	STEEL_36_KSI	29E+3	0.300	0.000	6.5E -6
6	STEEL_50_KSI	29E+3	0.300	0.000	6.5E -6
7	STEEL_275_NMM2	29.7E+3	0.300	0.000	6.67E -6
8	STEEL_355_NMM2	29.7E+3	0.300	0.000	6.67E -6
9	FIBERGLASS	2.8E+3	0.350	6e-05	4.4E -6



Software licensed to Dewberry Engineers Inc.
CONNECTED User: Ashley Deuschle

Job Title Ocean Beach CT

Client VZW

Job No
50170407

Sheet No
5

Rev
0

Part Rev 1

Ref

By AMD Date 10/7/2024 Chd BGK

File Ocean Beach CT.STD Date/Time 22-Oct-2024 09:26

Supports

Node	X (kip/in)	Y (kip/in)	Z (kip/in)	rX (kip·ft/deg)	rY (kip·ft/deg)	rZ (kip·ft/deg)
45	Fixed	-	Fixed	-	-	-
46	Fixed	-	Fixed	-	-	-
47	Fixed	-	Fixed	-	-	-
48	Fixed	-	Fixed	-	-	-
49	Fixed	Fixed	Fixed	Fixed	Fixed	Fixed
50	Fixed	Fixed	Fixed	Fixed	Fixed	Fixed
51	Fixed	Fixed	Fixed	Fixed	Fixed	Fixed
52	Fixed	Fixed	Fixed	Fixed	Fixed	Fixed
71	Fixed	-	Fixed	-	-	-
72	Fixed	-	Fixed	-	-	-
73	Fixed	-	Fixed	-	-	-
74	Fixed	-	Fixed	-	-	-

Releases

Beam ends not shown in this table are fixed in all directions.

Beam	Node	x	y	z	rx	ry	rz
1	15	Fixed	Fixed	Fixed	Fixed	Pin	Pin
2	16	Fixed	Fixed	Fixed	Fixed	Pin	Pin
3	15	Fixed	Fixed	Fixed	Fixed	Pin	Pin
4	13	Fixed	Fixed	Fixed	Fixed	Pin	Pin
9	21	Fixed	Fixed	Fixed	Fixed	Pin	Pin
10	22	Fixed	Fixed	Fixed	Fixed	Pin	Pin
11	23	Fixed	Fixed	Fixed	Fixed	Pin	Pin
11	24	Fixed	Fixed	Fixed	Fixed	Pin	Pin
17	13	Fixed	Fixed	Fixed	Fixed	Pin	Pin
18	14	Fixed	Fixed	Fixed	Fixed	Pin	Pin
19	16	Fixed	Fixed	Fixed	Fixed	Pin	Pin
20	14	Fixed	Fixed	Fixed	Fixed	Pin	Pin
25	32	Fixed	Fixed	Fixed	Pin	Pin	Pin
25	36	Fixed	Fixed	Fixed	Pin	Pin	Pin
26	28	Fixed	Fixed	Fixed	Pin	Pin	Pin
26	33	Fixed	Fixed	Fixed	Pin	Pin	Pin
27	29	Fixed	Fixed	Fixed	Pin	Pin	Pin
27	33	Fixed	Fixed	Fixed	Pin	Pin	Pin
28	25	Fixed	Fixed	Fixed	Pin	Pin	Pin
28	34	Fixed	Fixed	Fixed	Pin	Pin	Pin
29	27	Fixed	Fixed	Fixed	Pin	Pin	Pin
29	34	Fixed	Fixed	Fixed	Pin	Pin	Pin
30	31	Fixed	Fixed	Fixed	Pin	Pin	Pin
30	35	Fixed	Fixed	Fixed	Pin	Pin	Pin
31	26	Fixed	Fixed	Fixed	Pin	Pin	Pin
31	35	Fixed	Fixed	Fixed	Pin	Pin	Pin



Software licensed to Dewberry Engineers Inc.
CONNECTED User: Ashley Deuschle

Job Title Ocean Beach CT

Client VZW

Job No
50170407

Sheet No
6

Rev
0

Part Rev 1

Ref

By AMD

Date 10/7/2024

Chd BGK

File Ocean Beach CT.STD

Date/Time 22-Oct-2024 09:26

Releases Cont...

Beam	Node	x	y	z	rx	ry	rz
32	36	Fixed	Fixed	Fixed	Pin	Pin	Pin
33	37	Fixed	Fixed	Fixed	Fixed	Pin	Pin
34	38	Fixed	Fixed	Fixed	Fixed	Pin	Pin
36	43	Fixed	Fixed	Fixed	Fixed	Pin	Pin
37	44	Fixed	Fixed	Fixed	Fixed	Pin	Pin
38	41	Fixed	Fixed	Fixed	Fixed	Pin	Pin
39	39	Fixed	Fixed	Fixed	Fixed	Pin	Pin
40	42	Fixed	Fixed	Fixed	Fixed	Pin	Pin
42	41	Fixed	Fixed	Fixed	Fixed	Pin	Pin
43	44	Fixed	Fixed	Fixed	Fixed	Pin	Pin
43	39	Fixed	Fixed	Fixed	Fixed	Pin	Pin
52	48	Fixed	Fixed	Fixed	Fixed	Pin	Pin
53	47	Fixed	Fixed	Fixed	Fixed	Pin	Pin
54	48	Fixed	Fixed	Fixed	Fixed	Pin	Pin
55	46	Fixed	Fixed	Fixed	Fixed	Pin	Pin
59	47	Fixed	Fixed	Fixed	Fixed	Pin	Pin
63	45	Fixed	Fixed	Fixed	Fixed	Pin	Pin
68	46	Fixed	Fixed	Fixed	Fixed	Pin	Pin
73	45	Fixed	Fixed	Fixed	Fixed	Pin	Pin
82	76	Fixed	Fixed	Fixed	Fixed	Pin	Pin
83	78	Fixed	Fixed	Fixed	Fixed	Pin	Pin
93	75	Fixed	Fixed	Fixed	Fixed	Pin	Pin
95	77	Fixed	Fixed	Fixed	Fixed	Pin	Pin
96	79	Fixed	Fixed	Fixed	Fixed	Pin	Pin
96	81	Fixed	Fixed	Fixed	Fixed	Pin	Pin
97	80	Fixed	Fixed	Fixed	Fixed	Pin	Pin
97	82	Fixed	Fixed	Fixed	Fixed	Pin	Pin
98	5	Fixed	Fixed	Fixed	Fixed	Pin	Pin
99	7	Fixed	Fixed	Fixed	Fixed	Pin	Pin
100	7	Fixed	Fixed	Fixed	Fixed	Pin	Pin
100	5	Fixed	Fixed	Fixed	Fixed	Pin	Pin
101	8	Fixed	Fixed	Fixed	Fixed	Pin	Pin
101	6	Fixed	Fixed	Fixed	Fixed	Pin	Pin
102	9	Fixed	Fixed	Fixed	Fixed	Pin	Pin
103	11	Fixed	Fixed	Fixed	Fixed	Pin	Pin
104	11	Fixed	Fixed	Fixed	Fixed	Pin	Pin
104	9	Fixed	Fixed	Fixed	Fixed	Pin	Pin
105	12	Fixed	Fixed	Fixed	Fixed	Pin	Pin
105	10	Fixed	Fixed	Fixed	Fixed	Pin	Pin
106	10	Fixed	Fixed	Fixed	Fixed	Pin	Pin
107	12	Fixed	Fixed	Fixed	Fixed	Pin	Pin
108	84	Fixed	Fixed	Fixed	Fixed	Pin	Pin
109	6	Fixed	Fixed	Fixed	Fixed	Pin	Pin
110	8	Fixed	Fixed	Fixed	Fixed	Pin	Pin
111	86	Fixed	Fixed	Fixed	Fixed	Pin	Pin



Software licensed to Dewberry Engineers Inc.
CONNECTED User: Ashley Deuschle

Job No
50170407

Sheet No
7

Rev
0

Part Rev 1

Job Title Ocean Beach CT

Ref

By AMD Date 10/7/2024 Chd BGK

Client VZW

File Ocean Beach CT.STD Date/Time 22-Oct-2024 09:26

Releases Cont...

Beam	Node	x	y	z	rx	ry	rz
112	3	Fixed	Fixed	Fixed	Fixed	Pin	Pin
113	1	Fixed	Fixed	Fixed	Fixed	Pin	Pin
114	3	Fixed	Fixed	Fixed	Fixed	Pin	Pin
114	1	Fixed	Fixed	Fixed	Fixed	Pin	Pin
115	4	Fixed	Fixed	Fixed	Fixed	Pin	Pin
115	2	Fixed	Fixed	Fixed	Fixed	Pin	Pin
116	4	Fixed	Fixed	Fixed	Fixed	Pin	Pin
117	2	Fixed	Fixed	Fixed	Fixed	Pin	Pin
118	87	Fixed	Fixed	Fixed	Fixed	Pin	Pin
118	88	Fixed	Fixed	Fixed	Fixed	Pin	Pin
123	89	Fixed	Fixed	Fixed	Pin	Pin	Pin
123	91	Fixed	Fixed	Fixed	Pin	Pin	Pin
124	90	Fixed	Fixed	Fixed	Pin	Pin	Pin
124	92	Fixed	Fixed	Fixed	Pin	Pin	Pin
129	93	Fixed	Fixed	Fixed	Pin	Pin	Pin
129	95	Fixed	Fixed	Fixed	Pin	Pin	Pin
130	94	Fixed	Fixed	Fixed	Pin	Pin	Pin
130	96	Fixed	Fixed	Fixed	Pin	Pin	Pin
135	99	Fixed	Fixed	Fixed	Pin	Pin	Pin
135	98	Fixed	Fixed	Fixed	Pin	Pin	Pin
136	97	Fixed	Fixed	Fixed	Pin	Pin	Pin
136	100	Fixed	Fixed	Fixed	Pin	Pin	Pin
141	101	Fixed	Fixed	Fixed	Pin	Pin	Pin
141	104	Fixed	Fixed	Fixed	Pin	Pin	Pin
142	103	Fixed	Fixed	Fixed	Pin	Pin	Pin
142	102	Fixed	Fixed	Fixed	Pin	Pin	Pin
165	83	Fixed	Fixed	Fixed	Fixed	Pin	Pin
166	85	Fixed	Fixed	Fixed	Fixed	Pin	Pin

Primary Load Cases

Number	Name	Type
1	DEAD LOAD	Dead
2	LIVE LOAD	Live
3	SNOW LOAD	Snow
4	WIND LOAD (X,+IP)	Wind
5	WIND LOAD (X,-IP)	Wind
6	WIND LOAD (Z, +IP)	Wind
7	WIND LOAD (Z,-IP)	Wind
8	ROOF LIVE LOAD	Roof Live



Software licensed to Dewberry Engineers Inc.
CONNECTED User: Ashley Deuschle

Job No
50170407

Sheet No
8

Rev
0

Part Rev 1

Job Title Ocean Beach CT

Ref

By AMD

Date 10/7/2024

Chd BGK

Client VZW

File Ocean Beach CT.STD

Date/Time 22-Oct-2024 09:26

Combination Load Cases

Comb.	Combination L/C Name	Primary	Primary L/C Name	Factor
9	1.4DL	1	DEAD LOAD	1.40
10	1.2DL + 1.6LL + 0.5SL	1	DEAD LOAD	1.20
		2	LIVE LOAD	1.60
		3	SNOW LOAD	0.50
11	1.2DL + 1.6SL + 0.5WL(X,+IP)	1	DEAD LOAD	1.20
		3	SNOW LOAD	1.60
		4	WIND LOAD (X,+IP)	0.50
12	1.2DL + 1.6SL + 0.5WL(X,-IP)	1	DEAD LOAD	1.20
		3	SNOW LOAD	1.60
		5	WIND LOAD (X,-IP)	0.50
13	1.2DL + 1.6SL + 0.5WL(Z,+IP)	1	DEAD LOAD	1.20
		3	SNOW LOAD	1.60
		6	WIND LOAD (Z, +IP)	0.50
14	1.2DL + 1.6SL + 0.5WL(Z,-IP)	1	DEAD LOAD	1.20
		3	SNOW LOAD	1.60
		7	WIND LOAD (Z,-IP)	0.50
15	1.2DL + 1.0WL(X,+IP) + 1.0LL + 0.5SL	1	DEAD LOAD	1.20
		4	WIND LOAD (X,+IP)	1.00
		2	LIVE LOAD	1.00
		3	SNOW LOAD	0.50
16	1.2DL + 1.0WL(X,-IP) + 1.0LL + 0.5SL	1	DEAD LOAD	1.20
		5	WIND LOAD (X,-IP)	1.00
		2	LIVE LOAD	1.00
		3	SNOW LOAD	0.50
17	1.2DL + 1.0WL(Z,+IP) + 1.0LL + 0.5SL	1	DEAD LOAD	1.20
		6	WIND LOAD (Z, +IP)	1.00
		2	LIVE LOAD	1.00
		3	SNOW LOAD	0.50
18	1.2DL + 1.0WL(Z,-IP) + 1.0LL + 0.5SL	1	DEAD LOAD	1.20
		7	WIND LOAD (Z,-IP)	1.00
		2	LIVE LOAD	1.00
		3	SNOW LOAD	0.50
19	0.9DL + 1.0WL(X,+IP)	1	DEAD LOAD	0.90
		4	WIND LOAD (X,+IP)	1.00
20	0.9DL + 1.0WL(X,-IP)	1	DEAD LOAD	0.90
		5	WIND LOAD (X,-IP)	1.00
21	0.9DL + 1.0WL(Z,+IP)	1	DEAD LOAD	0.90
		6	WIND LOAD (Z, +IP)	1.00
22	0.9DL + 1.0WL(Z,-IP)	1	DEAD LOAD	0.90
		7	WIND LOAD (Z,-IP)	1.00



Software licensed to Dewberry Engineers Inc.
CONNECTED User: Ashley Deuschle

Job No
50170407

Sheet No
10

Rev
0

Part Rev 1

Job Title Ocean Beach CT

Ref

By AMD


Date 10/7/2024

Chd BGK

Client VZW

File Ocean Beach CT.STD

Date/Time 22-Oct-2024 09:26

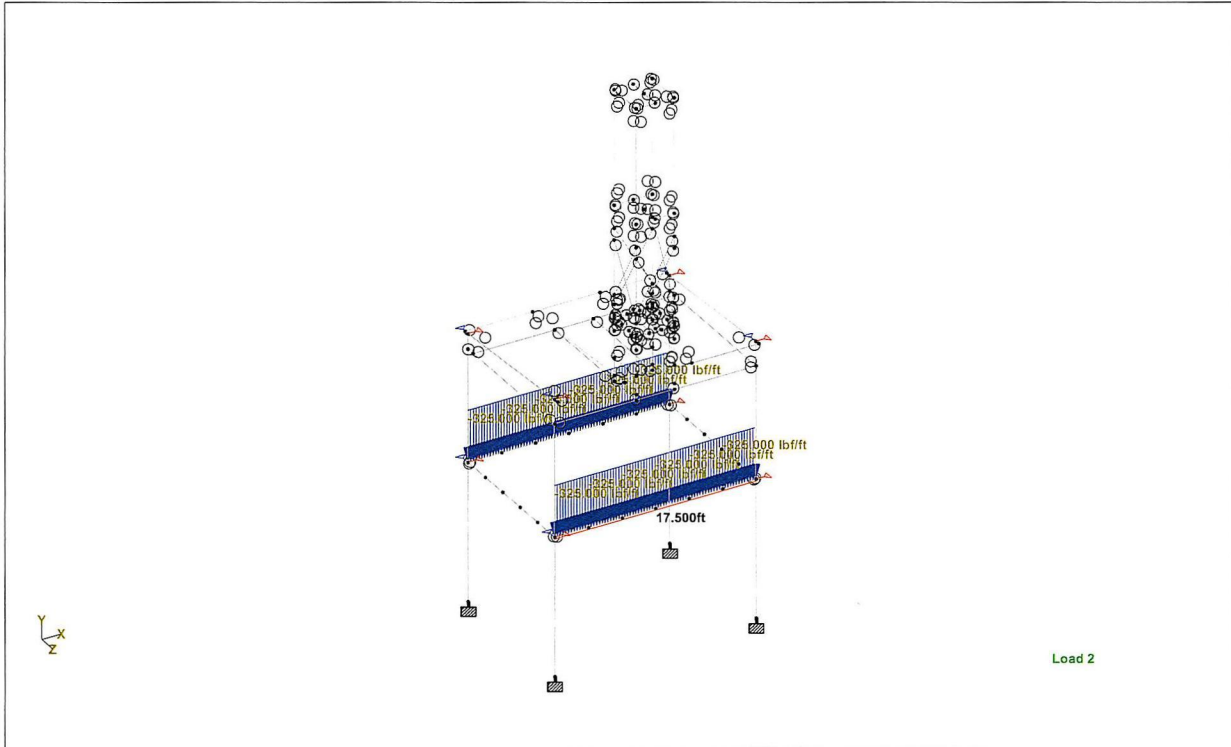

Live Load



Software licensed to Dewberry Engineers Inc.
CONNECTED User: Ashley Deuschle

Job No
50170407

Sheet No
11

Rev
0

Part Rev 1

Job Title Ocean Beach CT

Ref

By AMD


Date 10/7/2024

Chd BGK

Client VZW

File Ocean Beach CT.STD

Date/Time 22-Oct-2024 09:26

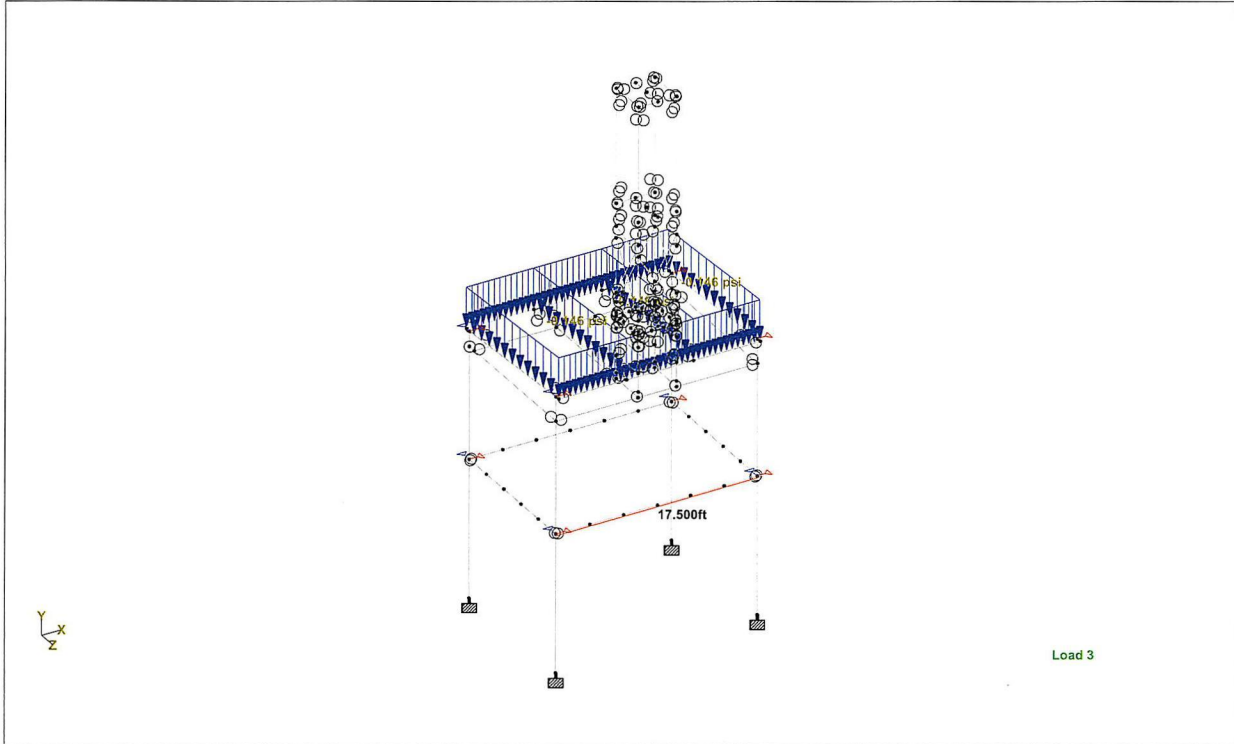

Snow Load



Software licensed to Dewberry Engineers Inc.
CONNECTED User: Ashley Deuschle

Job No
50170407

Sheet No
12

Rev
0

Part Rev 1

Ref

By AMD

Date 10/7/2024


Chd BGK

Job Title Ocean Beach CT

Client VZW

File Ocean Beach CT.STD

Date/Time 22-Oct-2024 09:26

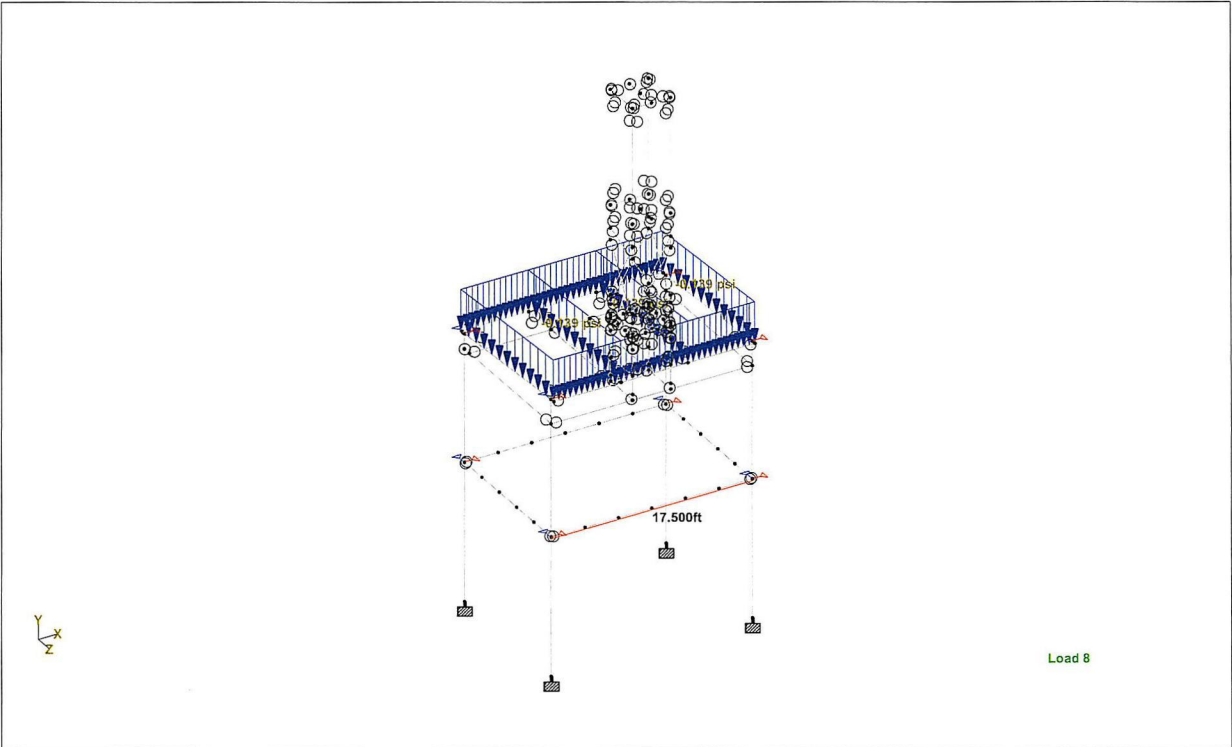

Roof Live Load



Software licensed to Dewberry Engineers Inc.
CONNECTED User: Ashley Deuschle

Job No
50170407

Sheet No
13

Rev
0

PartRev 1

Job Title Ocean Beach CT

Ref

By AMD


Date10/7/2024

Chd BGK

Client VZW

File Ocean Beach CT.STD

Date/Time 22-Oct-2024 09:26

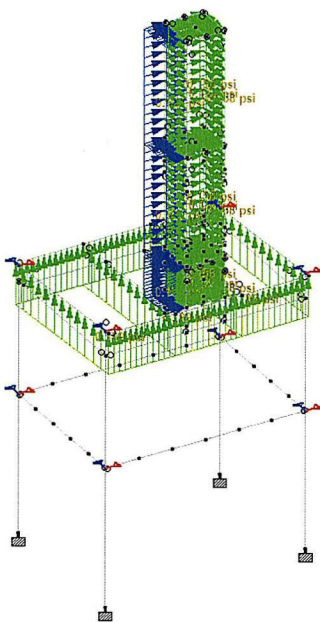

Load 4

Wind Load (X,+IP) (Input data was modified after picture taken)



Software licensed to Dewberry Engineers Inc.
CONNECTED User: Ashley Deuschle

Job Title Ocean Beach CT

Client VZW

Job No
50170407

Sheet No
14


Rev
0

Part Rev 1

Ref

By AMD Date 10/7/2024 Chd BGK

File Ocean Beach CT.STD Date/Time 22-Oct-2024 09:26

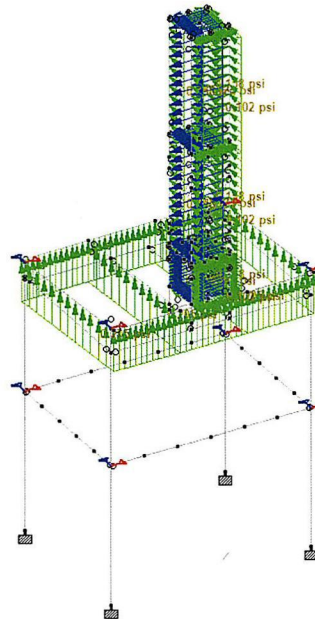

Load 6

Wind Load (Z,+IP) (Input data was modified after picture taken)

Utilization Ratio

Beam	Analysis Property	Design Property	Actual Ratio	Allowable Ratio	Ratio (Act./Allow.)	Clause	L/C	Ax (in ²)	Iz (in ⁴)	Iy (in ⁴)	Ix (in ⁴)
1	W6X12	W6X12	0.007	1.000	0.007	Eq.H1-1b	17	3.550	22.100	2.990	0.090
2	W6X12	W6X12	0.006	1.000	0.006	Eq.H1-1b	17	3.550	22.100	2.990	0.090
3	W6X12	W6X12	0.003	1.000	0.003	Cl.D2	17	3.550	22.100	2.990	0.090
4	W6X12	W6X12	0.010	1.000	0.010	Eq.H1-3a(H1-	16	3.550	22.100	2.990	0.090
5	HSST3.5X	HSST3.5X	0.058	1.000	0.058	Eq.H1-1b	5	2.910	5.040	5.040	8.350
6	HSST3.5X	HSST3.5X	0.039	1.000	0.039	Eq.H1-1b	17	2.910	5.040	5.040	8.350
7	HSST3.5X	HSST3.5X	0.036	1.000	0.036	Eq.H1-1b	17	2.910	5.040	5.040	8.350
8	HSST3.5X	HSST3.5X	0.062	1.000	0.062	Eq.H1-1b	15	2.910	5.040	5.040	8.350
9	W12X26	W12X26	0.092	1.000	0.092	Eq.H1-1b	17	7.650	204.000	17.300	0.300
10	W12X26	W12X26	0.092	1.000	0.092	Eq.H1-1b	18	7.650	204.000	17.300	0.300
11	W12X40	W12X40	0.001	1.000	0.001	Cl.G1	9	11.700	307.000	44.100	0.906
12	W12X40	W12X40	0.117	1.000	0.117	Eq.H1-1b	16	11.700	307.000	44.100	0.906
13	W6X12	W6X12	0.008	1.000	0.008	Cl.G1	18	3.550	22.100	2.990	0.090
14	W6X12	W6X12	0.008	1.000	0.008	Eq.H1-1b	17	3.550	22.100	2.990	0.090
15	W6X12	W6X12	0.003	1.000	0.003	Cl.D2	17	3.550	22.100	2.990	0.090
16	W6X12	W6X12	0.010	1.000	0.010	Cl.G1	15	3.550	22.100	2.990	0.090
17	W6X12	W6X12	0.007	1.000	0.007	Eq.H1-3a(H1-	18	3.550	22.100	2.990	0.090
18	W6X12	W6X12	0.007	1.000	0.007	Eq.H1-3a(H1-	18	3.550	22.100	2.990	0.090



Software licensed to Dewberry Engineers Inc.
CONNECTED User: Ashley Deuschle

Job No
50170407

Sheet No
15

Rev
0

Part Rev 1

Job Title Ocean Beach CT

Ref

By AMD

Date 10/7/2024

Chd BGK

Client VZW

File Ocean Beach CT.STD

Date/Time 22-Oct-2024 09:26

Utilization Ratio Cont...

Beam	Analysis Property	Design Property	Actual Ratio	Allowable Ratio	Ratio (Act./Allow.)	Clause	L/C	Ax (in ²)	Iz (in ⁴)	Iy (in ⁴)	Ix (in ⁴)
19	W6X12	W6X12	0.003	1.000	0.003	Cl.D2	17	3.550	22.100	2.990	0.090
20	W6X12	W6X12	0.009	1.000	0.009	Eq.H1-1b	4	3.550	22.100	2.990	0.090
21	HSST3.5X	HSST3.5X	0.054	1.000	0.054	Eq.H1-1b	4	2.910	5.040	5.040	8.350
22	HSST3.5X	HSST3.5X	0.089	1.000	0.089	Eq.H1-1b	5	2.910	5.040	5.040	8.350
23	HSST3.5X	HSST3.5X	0.094	1.000	0.094	Eq.H1-1b	15	2.910	5.040	5.040	8.350
24	HSST3.5X	HSST3.5X	0.059	1.000	0.059	Cl.E3	15	2.910	5.040	5.040	8.350
25	L30304	L30304	0.054	1.000	0.054	Eq.H2-1	4	1.440	0.493	1.996	0.030
26	L30304	L30304	0.020	1.000	0.020	Eq.H2-1	15	1.440	0.493	1.996	0.030
27	L30304	L30304	0.014	1.000	0.014	Eq.H2-1	18	1.440	0.493	1.996	0.030
28	L30304	L30304	0.044	1.000	0.044	Eq.H2-1	18	1.440	0.493	1.996	0.030
29	L30304	L30304	0.007	1.000	0.007	Eq.H2-1	15	1.440	0.493	1.996	0.030
30	L30304	L30304	0.005	1.000	0.005	Eq.H2-1	18	1.440	0.493	1.996	0.030
31	L30304	L30304	0.041	1.000	0.041	Eq.H2-1	17	1.440	0.493	1.996	0.030
32	L30304	L30304	0.015	1.000	0.015	Eq.H2-1	17	1.440	0.493	1.996	0.030
33	W12X26	W12X26	0.126	1.000	0.126	Cl.F2.2	17	7.650	204.000	17.300	0.300
34	W12X26	W12X26	0.125	1.000	0.125	Cl.F2.2	18	7.650	204.000	17.300	0.300
35	W12X40	W12X40	0.139	1.000	0.139	Eq.H1-1b	17	11.700	307.000	44.100	0.906
36	W12X40	W12X40	0.139	1.000	0.139	Eq.H1-1b	17	11.700	307.000	44.100	0.906
37	W12X40	W12X40	0.139	1.000	0.139	Eq.H1-1b	17	11.700	307.000	44.100	0.906
38	W12X40	W12X40	0.116	1.000	0.116	Eq.H1-1b	6	11.700	307.000	44.100	0.906
39	W12X40	W12X40	0.127	1.000	0.127	Eq.H1-3a(H1-	16	11.700	307.000	44.100	0.906
40	W12X26	W12X26	0.028	1.000	0.028	Cl.G1	17	7.650	204.000	17.300	0.300
41	W12X26	W12X26	0.029	1.000	0.029	Cl.G1	17	7.650	204.000	17.300	0.300
42	W12X26	W12X26	0.017	1.000	0.017	Cl.F2.2	17	7.650	204.000	17.300	0.300
43	W12X26	W12X26	0.007	1.000	0.007	Cl.F2.2	9	7.650	204.000	17.300	0.300
44	HSST5X5	HSST5X5	0.046	1.000	0.046	Cl.E3	14	4.300	16.000	16.000	25.800
45	HSST5X5	HSST5X5	0.225	1.000	0.225	Eq.H1-1a	18	4.300	16.000	16.000	25.800
46	HSST5X5	HSST5X5	0.093	1.000	0.093	Eq.H1-1b	16	4.300	16.000	16.000	25.800
47	HSST5X5	HSST5X5	0.150	1.000	0.150	Cl.E3	10	4.300	16.000	16.000	25.800
48	HSST5X5	HSST5X5	0.059	1.000	0.059	Eq.H1-1b	18	4.300	16.000	16.000	25.800
49	HSST5X5	HSST5X5	0.290	1.000	0.290	Eq.H1-1a	18	4.300	16.000	16.000	25.800
50	HSST5X5	HSST5X5	0.102	1.000	0.102	Eq.H1-1b	16	4.300	16.000	16.000	25.800
51	HSST5X5	HSST5X5	0.241	1.000	0.241	Eq.H1-1a	16	4.300	16.000	16.000	25.800
52	W10X22	N/A						6.490	118.000	11.400	0.239
53	W10X22	N/A						6.490	118.000	11.400	0.239
54	W10X22	N/A						6.490	118.000	11.400	0.239
55	W10X22	N/A						6.490	118.000	11.400	0.239
56	W10X22	N/A						6.490	118.000	11.400	0.239
57	W10X22	N/A						6.490	118.000	11.400	0.239
58	W10X22	N/A						6.490	118.000	11.400	0.239
59	W10X22	N/A						6.490	118.000	11.400	0.239
60	W10X22	N/A						6.490	118.000	11.400	0.239
61	W10X22	N/A						6.490	118.000	11.400	0.239
62	W10X22	N/A						6.490	118.000	11.400	0.239
63	W10X22	N/A						6.490	118.000	11.400	0.239



Software licensed to Dewberry Engineers Inc.
CONNECTED User: Ashley Deuschle

Job No
50170407

Sheet No
16

Rev
0

Part Rev 1

Job Title Ocean Beach CT

Ref

By AMD

Date 10/7/2024

Chd BGK

Client VZW

File Ocean Beach CT.STD

Date/Time 22-Oct-2024 09:26

Utilization Ratio Cont...

Beam	Analysis Property	Design Property	Actual Ratio	Allowable Ratio	Ratio (Act./Allow.)	Clause	L/C	Ax (in ²)	Iz (in ⁴)	Iy (in ⁴)	Ix (in ⁴)
64	W10X22	N/A						6.490	118.000	11.400	0.239
65	W10X22	N/A						6.490	118.000	11.400	0.239
66	W10X22	N/A						6.490	118.000	11.400	0.239
67	W10X22	N/A						6.490	118.000	11.400	0.239
68	W10X22	N/A						6.490	118.000	11.400	0.239
69	W10X22	N/A						6.490	118.000	11.400	0.239
70	W10X22	N/A						6.490	118.000	11.400	0.239
71	W10X22	N/A						6.490	118.000	11.400	0.239
72	W10X22	N/A						6.490	118.000	11.400	0.239
73	W10X22	N/A						6.490	118.000	11.400	0.239
74	HSST4X4	HSST4X4	0.022	1.000	0.022	Cl.E3	15	4.780	10.300	10.300	17.500
75	HSST4.5X	HSST4.5X	0.023	1.000	0.023	Eq.H1-1b	16	2.930	9.020	9.020	14.400
76	HSST4X4	HSST4X4	0.005	1.000	0.005	Cl.E3	9	4.780	10.300	10.300	17.500
77	HSST4.5X	HSST4.5X	0.033	1.000	0.033	Eq.H1-1b	5	2.930	9.020	9.020	14.400
78	HSST4X4	HSST4X4	0.016	1.000	0.016	Cl.E3	17	4.780	10.300	10.300	17.500
79	HSST4.5X	HSST4.5X	0.027	1.000	0.027	Eq.H1-1b	17	2.930	9.020	9.020	14.400
80	HSST4X4	HSST4X4	0.044	1.000	0.044	Cl.E3	15	4.780	10.300	10.300	17.500
81	HSST4.5X	HSST4.5X	0.042	1.000	0.042	Eq.H1-1b	15	2.930	9.020	9.020	14.400
82	W8X10	W8X10	0.677	1.000	0.677	Eq.H1-1b	12	2.960	30.800	2.090	0.043
83	W8X10	W8X10	0.677	1.000	0.677	Eq.H1-1b	12	2.960	30.800	2.090	0.043
84	W8X10	W8X10	0.112	1.000	0.112	Cl.G1	14	2.960	30.800	2.090	0.043
85	W8X10	W8X10	0.112	1.000	0.112	Cl.G1	12	2.960	30.800	2.090	0.043
86	HSST5X5	HSST5X5	0.077	1.000	0.077	Eq.H1-1b	18	4.300	16.000	16.000	25.800
87	HSST5X5	HSST5X5	0.096	1.000	0.096	Eq.H1-1b	18	4.300	16.000	16.000	25.800
88	W8X10	W8X10	0.085	1.000	0.085	Eq.H1-1b	18	2.960	30.800	2.090	0.043
89	W8X10	W8X10	0.113	1.000	0.113	Cl.G1	14	2.960	30.800	2.090	0.043
90	W8X10	W8X10	0.125	1.000	0.125	Eq.H1-1b	18	2.960	30.800	2.090	0.043
91	W8X10	W8X10	0.113	1.000	0.113	Cl.G1	14	2.960	30.800	2.090	0.043
92	W8X10	W8X10	0.678	1.000	0.678	Eq.H1-1b	14	2.960	30.800	2.090	0.043
93	W8X10	W8X10	0.677	1.000	0.677	Eq.H1-1b	14	2.960	30.800	2.090	0.043
94	W8X10	W8X10	0.678	1.000	0.678	Eq.H1-1b	14	2.960	30.800	2.090	0.043
95	W8X10	W8X10	0.676	1.000	0.676	Eq.H1-1b	14	2.960	30.800	2.090	0.043
96	W8X10	W8X10	0.035	1.000	0.035	Eq.H1-1b	9	2.960	30.800	2.090	0.043
97	W8X10	W8X10	0.035	1.000	0.035	Eq.H1-1b	9	2.960	30.800	2.090	0.043
98	L40406	L40406 LI	0.035	1.000	0.035	Eq.H1-1b	9	5.720	8.717	16.126	0.268
99	L40406	L40406 LI	0.035	1.000	0.035	Eq.H1-1b	9	5.720	8.717	16.126	0.268
100	L40406	L40406 LI	0.002	1.000	0.002	Cl.E4	7	5.720	8.717	16.126	0.268
101	L40406	L40406 LI	0.004	1.000	0.004	Cl.E4	7	5.720	8.717	16.126	0.268
102	L40406	L40406	0.071	1.000	0.071	Eq.H2-1	9	2.860	1.736	6.982	0.134
103	L40406	L40406	0.071	1.000	0.071	Eq.H2-1	9	2.860	1.736	6.982	0.134
104	L40406	L40406	0.007	1.000	0.007	Eq.H2-1	7	2.860	1.736	6.982	0.134
105	L40406	L40406	0.008	1.000	0.008	Eq.H2-1	7	2.860	1.736	6.982	0.134
106	L40406	L40406	0.071	1.000	0.071	Eq.H2-1	9	2.860	1.736	6.982	0.134
107	L40406	L40406	0.071	1.000	0.071	Eq.H2-1	9	2.860	1.736	6.982	0.134
108	L40406	L40406	0.121	1.000	0.121	Eq.H2-1	9	2.860	1.736	6.982	0.134



Software licensed to Dewberry Engineers Inc.
CONNECTED User: Ashley Deuschle

Job No
50170407

Sheet No
17

Rev
0

Part Rev 1

Job Title Ocean Beach CT

Ref

By AMD

Date 10/7/2024

Chd BGK

Client VZW

File Ocean Beach CT.STD

Date/Time 22-Oct-2024 09:26

Utilization Ratio Cont...

Beam	Analysis Property	Design Property	Actual Ratio	Allowable Ratio	Ratio (Act./Allow.)	Clause	L/C	Ax (in ²)	Iz (in ⁴)	Iy (in ⁴)	Ix (in ⁴)
109	L40406	L40406 LI	0.035	1.000	0.035	Eq.H1-1b	9	5.720	8.717	16.126	0.268
110	L40406	L40406 LI	0.035	1.000	0.035	Eq.H1-1b	9	5.720	8.717	16.126	0.268
111	L40406	L40406	0.127	1.000	0.127	Eq.H2-1	9	2.860	1.736	6.982	0.134
112	L40404	L40404	0.011	1.000	0.011	Eq.H2-1	17	1.930	1.183	4.895	0.040
113	L40404	L40404	0.008	1.000	0.008	Eq.H2-1	5	1.930	1.183	4.895	0.040
114	L40404	L40404	0.006	1.000	0.006	Eq.H2-1	17	1.930	1.183	4.895	0.040
115	L40404	L40404	0.010	1.000	0.010	Eq.H2-1	15	1.930	1.183	4.895	0.040
116	L40404	L40404	0.011	1.000	0.011	Eq.H2-1	17	1.930	1.183	4.895	0.040
117	L40404	L40404	0.008	1.000	0.008	Eq.H2-1	5	1.930	1.183	4.895	0.040
118	L40404	L40404	0.005	1.000	0.005	Eq.H2-1	9	1.930	1.183	4.895	0.040
119	HSST4.5X	HSST4.5X	0.044	1.000	0.044	Eq.H1-1b	5	2.930	9.020	9.020	14.400
120	HSST4.5X	HSST4.5X	0.044	1.000	0.044	Eq.H1-1b	15	2.930	9.020	9.020	14.400
121	HSST4.5X	HSST4.5X	0.038	1.000	0.038	Cl.E3	15	2.930	9.020	9.020	14.400
122	HSST4.5X	HSST4.5X	0.033	1.000	0.033	Cl.D2	5	2.930	9.020	9.020	14.400
123	L40404	L40404	0.035	1.000	0.035	Eq.H2-1	16	1.930	1.183	4.895	0.040
124	L40404	L40404	0.017	1.000	0.017	Eq.H2-1	15	1.930	1.183	4.895	0.040
125	HSST4.5X	HSST4.5X	0.042	1.000	0.042	Eq.H1-1b	15	2.930	9.020	9.020	14.400
126	HSST4.5X	HSST4.5X	0.029	1.000	0.029	Eq.H1-1b	17	2.930	9.020	9.020	14.400
127	HSST4.5X	HSST4.5X	0.020	1.000	0.020	Cl.E3	17	2.930	9.020	9.020	14.400
128	HSST4.5X	HSST4.5X	0.034	1.000	0.034	Cl.E3	15	2.930	9.020	9.020	14.400
129	L40404	L40404	0.027	1.000	0.027	Eq.H2-1	18	1.930	1.183	4.895	0.040
130	L40404	L40404	0.015	1.000	0.015	Eq.H2-1	16	1.930	1.183	4.895	0.040
131	HSST4.5X	HSST4.5X	0.026	1.000	0.026	Eq.H1-1b	17	2.930	9.020	9.020	14.400
132	HSST4.5X	HSST4.5X	0.021	1.000	0.021	Eq.H1-1b	18	2.930	9.020	9.020	14.400
133	HSST4.5X	HSST4.5X	0.027	1.000	0.027	Eq.H1-1b	17	2.930	9.020	9.020	14.400
134	HSST4.5X	HSST4.5X	0.017	1.000	0.017	Cl.E3	17	2.930	9.020	9.020	14.400
135	L40404	L40404	0.012	1.000	0.012	Eq.H2-1	15	1.930	1.183	4.895	0.040
136	L40404	L40404	0.023	1.000	0.023	Eq.H2-1	16	1.930	1.183	4.895	0.040
137	HSST4.5X	HSST4.5X	0.028	1.000	0.028	Eq.H1-1b	17	2.930	9.020	9.020	14.400
138	HSST4.5X	HSST4.5X	0.020	1.000	0.020	Cl.E3	17	2.930	9.020	9.020	14.400
139	HSST4.5X	HSST4.5X	0.042	1.000	0.042	Eq.H1-1b	5	2.930	9.020	9.020	14.400
140	HSST4.5X	HSST4.5X	0.034	1.000	0.034	Cl.D2	5	2.930	9.020	9.020	14.400
141	L40404	L40404	0.014	1.000	0.014	Eq.H2-1	17	1.930	1.183	4.895	0.040
142	L40404	L40404	0.032	1.000	0.032	Eq.H2-1	18	1.930	1.183	4.895	0.040
143	HSST5X5	HSST5X5	0.088	1.000	0.088	Eq.H1-1b	16	4.300	16.000	16.000	25.800
144	HSST5X5	HSST5X5	0.084	1.000	0.084	Eq.H1-1b	16	4.300	16.000	16.000	25.800
148	HSST3.5X	HSST3.5X	0.133	1.000	0.133	Eq.H1-1b	5	2.910	5.040	5.040	8.350
149	HSST3.5X	HSST3.5X	0.197	1.000	0.197	Eq.H1-1b	15	2.910	5.040	5.040	8.350
150	HSST3.5X	HSST3.5X	0.167	1.000	0.167	Eq.H1-1b	17	2.910	5.040	5.040	8.350
151	HSST3.5X	HSST3.5X	0.166	1.000	0.166	Eq.H1-1b	17	2.910	5.040	5.040	8.350
165	L40406	L40406	0.121	1.000	0.121	Eq.H2-1	9	2.860	1.736	6.982	0.134
166	L40406	L40406	0.127	1.000	0.127	Eq.H2-1	9	2.860	1.736	6.982	0.134



Software licensed to Dewberry Engineers Inc.
CONNECTED User: Ashley Deuschle

Job Title Ocean Beach CT

Client VZW

Job No
50170407

Sheet No
18

Rev
0

Part Rev 1

Ref

By AMD

Date 10/7/2024


Chd BGK

File Ocean Beach CT.STD

Date/Time 22-Oct-2024 09:26

Failed Members

There is no data of this type.

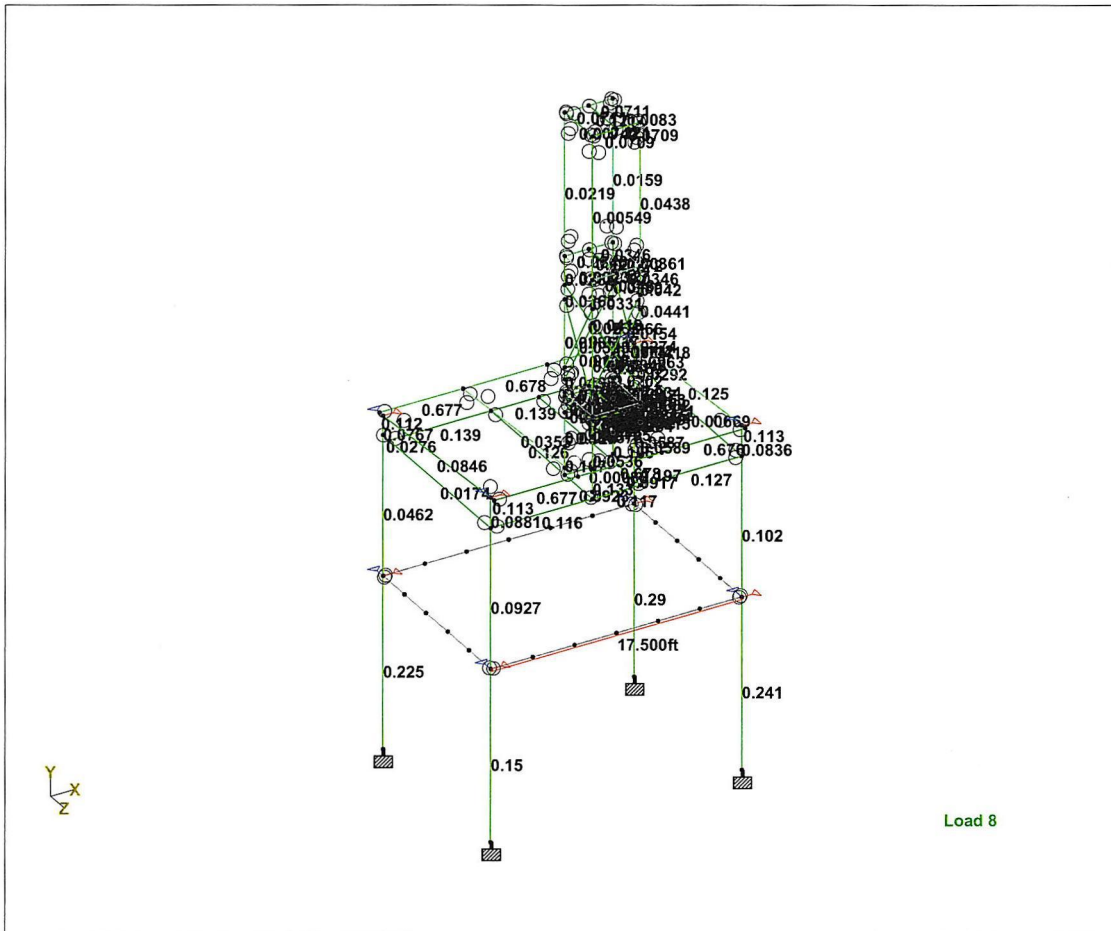



NORTHEAST > North East > New England > Wallingford-1 > OCEAN BEACH CT - Ocean Beach Park
Stevens, Wesley - wesley.stevens@verizonwireless.com - 20240109_095525

Project Details		Location Information		
Carrier Aggregation	N	Site Id	2500632	
Ecip	N	Search Ring#		
Project Name	5G L-SUB6 - CARRIER ADD	E-NodeB ID#	064059	
Project Alt Name	OCEAN BEACH CT	PSLC#	470795	
Project Id	16540902	Switch Name	Wallingford-1	
Designed Sector Carrier 4G	4	Tower Type		
Designed Sector Carrier 5G	4	Site Type	MACRO	
Additional Sector Carrier 4G	null	Street Address	98 Neptune Ave	
Additional Sector Carrier 5G	null	City	New London	
Suffix	Rev1_20240109	State	CT	
FP Solution Type & Tech Type	MODIFICATION:4G_850:5G_850:5G_L-Su b6-Prep:4G_Radio Swap	Zip Code	06320	
		County	New London	
		Latitude	41.30933472/ 41° 18' 33.605"	
		Longitude	-72.09876472/ 72° 5' 55.553"	

Project Scope
Add 850/C-Band Change antennas to one NHHS4-65A per sector to fit in stealththing 8T C-Band radio to connect to NHHS4-65A Rev1_20240109: new radios, new antennas Rev0_20230201: initial design

Antenna Summary									
Added Antenna									
700	850	L-Sub6	Make	Model	Centerline	Tip Height	Azimuth	Install Type	Quantity
LTE	5G,LTE	5G	COMMSCOPE	NHSA-65A-R3B	40	42.3	40(7),230(8)	PHYSICAL	2

Removed Antenna									
700	850	L-Sub6	Make	Model	Centerline	Tip Height	Azimuth	Install Type	Quantity
LTE			ANDREW	LNK-6513DS-A1M	40	42.3	40(4),230(5)	PHYSICAL	2

Retained Antenna									
700	850	L-Sub6	Make	Model	Centerline	Tip Height	Azimuth	Install Type	Quantity

Added: 2	Removed: 2	Retained: 0
----------	------------	-------------

Non Antenna Summary									
Added Non Antenna									
Equipment Type	Location	700	850	L-Sub6	Make	Model	Install Type	Quantity	
RRU	Tower	LTE	5G,LTE		Samsung	RF44G1d-13A	PHYSICAL	2	
RRU	Tower			5G	Samsung	RT-8808-77A	PHYSICAL	2	

Removed Non Antenna									
Equipment Type	Location	700	850	L-Sub6	Make	Model	Install Type	Quantity	
RRU	Tower	LTE			Nokia	CMRO V2 B13 2x5	PHYSICAL	2	

Retained Non Antenna									
Equipment Type	Location	700	850	L-Sub6	Make	Model	Install Type	Quantity	

Added: 4	Removed: 2	Retained: 0
----------	------------	-------------

Services							
700 LTE		0000 (8448077)			0002 (8560222)		
Sector	04	05	07	08			
Azimuth	40	230	40	230			
Cell/Enodeb-Id	064059	064059	064579	064579			
Antenna Model	LNX-6513DS-A1M	LNX-6513DS-A1M	NHHS4-65A-R3B	NHHS4-65A-R3B			
Antenna Make	ANDREW	ANDREW	COMMSCOPE	COMMSCOPE			
Centerline	40	40	40	40			
DLEARFCN	5230	5230	5230	5230			
Mech Down-tilt	0	0	0	0			
Elect Down-tilt	0	0	0	0			
Tip Height	42.3	42.3	42.3	42.3			
Regulatory Power	10.06 (W/MHz) ERP	10.06 (W/MHz) ERP	65.43 (W/MHz) ERP	65.43 (W/MHz) ERP			
Transmitter Max Power	37.0 dBm	37.0 dBm	46.0 dBm	46.0 dBm			
TMA Make							
TMA Model							
RRU Make	Nokia	Nokia	Samsung	Samsung			
RRU Model	CMRO V2 B13 2x5	CMRO V2 B13 2x5	RF4461d-13A	RF4461d-13A			
Number of Tx,Rx	2 , 2	2 , 2	2 , 2	2 , 2			
Operational Port Count	0	0	0	0			
Position							
Transmitter Id	14809802	14809803	16180061	16180062			
Source	VZNPP	VZNPP	VZNPP	VZNPP			
Bandwidth	10	10	10	10			
Ant. Dimensions H x W x D(inch)	54.69 x 11.9 x 7.1	54.69 x 11.9 x 7.1	55.6 x 13.8 x 8.2	55.6 x 13.8 x 8.2			
Weight(lb)	31.01	31.01	50.7	50.7			

Services		
850 LTE	0000 (8448077)	0002 (8560222)
Sector	07	08
Azimuth	40	230
Cell/Enodeb-Id	064579	064579
Antenna Model	NHHS4-65A-R3B	NHHS4-65A-R3B
Antenna Make	COMMSCOPE	COMMSCOPE
Centerline	40	40
DLEARFCN	2450	2450
Mech Down-tilt	0	0
Elect Down-tilt	0	0
Tip Height	42.3	42.3
Regulatory Power	145.14 (W/MHz) ERPSP	145.14 (W/MHz) ERPSP
Transmitter Max Power	46.0 dBm	46.0 dBm
TMA Make		
TMA Model		
RRU Make	Samsung	Samsung
RRU Model	RF4461d-13A	RF4461d-13A
Number of Tx,Rx	2 , 2	2 , 2
Operational Port Count	0	0
Position		
Transmitter Id	16180119	16180120
Source	VZNPP	VZNPP
Bandwidth	10	10
Ant. Dimensions H x W x D(inch)	55.6 x 13.8 x 8.2	55.6 x 13.8 x 8.2
Weight(lb)	50.7	50.7

Services		
850 NR	0000 (8448077)	0002 (8560222)
Sector	0007	0008
Azimuth	40	230
Cell/Enodeb-Id	0649403	0649403
Antenna Model	NHHS4-65A-R3B	NHHS4-65A-R3B
Antenna Make	COMMSCOPE	COMMSCOPE
Centerline	40	40
DLEARFCN	2450	2450
Mech Down-tilt	0	0
Elect Down-tilt	0	0
Tip Height	42.3	42.3
Regulatory Power	145.14 (W/MHz) ERPSP	145.14 (W/MHz) ERPSP
Transmitter Max Power	46.0 dBm	46.0 dBm
TMA Make		
TMA Model		
RRU Make	Samsung	Samsung
RRU Model	RF4461d-13A	RF4461d-13A
Number of Tx,Rx	2 , 2	2 , 2
Operational Port Count	0	0
Position		
Transmitter Id	16180119	16180120
Source	VZNPP	VZNPP
Bandwidth	10	10
Ant. Dimensions H x W x D(inch)	55.6 x 13.8 x 8.2	55.6 x 13.8 x 8.2
Weight(lb)	50.7	50.7

Services		
CBAND NR	0000 (8448077)	0002 (8560222)
Sector	0007	0008
Azimuth	40	230
Cell/Enodeb-Id	0649403	0649403
Antenna Model	NHHS4-65A-R3B	NHHS4-65A-R3B
Antenna Make	COMMSCOPE	COMMSCOPE
Centerline	40	40
DLEARFCN	650006, 655324	650006, 655324
Mech Down-tilt	0	0
Elect Down-tilt	0	0
Tip Height	42.3	42.3
Regulatory Power	601.45 (W/MHz) EIRP, 1002.41 (W/MHz) EIRP	601.45 (W/MHz) EIRP, 1002.41 (W/MHz) EIRP
Transmitter Max Power	55.03 dBm	55.03 dBm
TMA Make		
TMA Model		
RRU Make	Samsung	Samsung
RRU Model	RT-8808-77A	RT-8808-77A
Number of Tx,Rx	2 , 2	2 , 2
Operational Port Count	8	8
Position		
Transmitter Id	16180121	16180122
Source	VZNPP	VZNPP
Bandwidth	100, 60	100, 60
Ant. Dimensions H x W x D(inch)	55.6 x 13.8 x 8.2	55.6 x 13.8 x 8.2
Weight(lb)	55.1	55.1

Call Signs Per Antenna																			
Sector	Make	Model	Ant CL Height AG	Ant Tip Height	Azimuth	Elect Down-tilt	Mech Down-tilt	Gain	Bandwidth	Regulatory Power	700	850	1900	2100	28 GHz	31 GHz	39 GHz	LSub-6	CBRS
07	COMMSCOPE	NHHS4-65A-R3B	40	42.3	40	0	0	11.7	68	65.43	WQJQ689								
08	COMMSCOPE	NHHS4-65A-R3B	40	42.3	230	0	0	11.7	68	65.43	WQJQ689								
0007	COMMSCOPE	NHHS4-65A-R3B	40	42.3	40	0	0	12.15	67	145.14		KNKA745							
0008	COMMSCOPE	NHHS4-65A-R3B	40	42.3	230	0	0	12.15	67	145.14		KNKA745							
07	COMMSCOPE	NHHS4-65A-R3B	40	42.3	40	0	0	12.15	67	145.14		KNKA745							
08	COMMSCOPE	NHHS4-65A-R3B	40	42.3	230	0	0	12.15	67	145.14		KNKA745							
0007	COMMSCOPE	NHHS4-65A-R3B	40	42.3	40	0	0	20.39	94	601.45								WRNE581,WRNE582,WRNE583,WRNE584,WRNE585	
0008	COMMSCOPE	NHHS4-65A-R3B	40	42.3	230	0	0	20.39	94	601.45								WRNE581,WRNE582,WRNE583,WRNE584,WRNE585	
0007	COMMSCOPE	NHHS4-65A-R3B	40	42.3	40	0	0	20.39	94	1002.41								WRNE585,WRNE586,WRNE587,WRNE58	
0008	COMMSCOPE	NHHS4-65A-R3B	40	42.3	230	0	0	20.39	94	1002.41								WRNE585,WRNE586,WRNE587,WRNE58	

Call signs

Call sign	Market	Radio Code	Market #	Block	State	County	License Name	Wholly Owner	Total MHz	Freq Range 1	Freq Range 2	Freq Range 3	Freq Range 4	Regulatory Power	Threshold (W)	POPs/Sq. mil	Status	Action	Approve for Insvc
WQJQ689	Northeast	IWU	REA001	C	CT	9011	Celco Partnersh ip	Yes	22.000	746.000 - 787.000/.000 - .000	776.000 - 787.000/.000 - .000	746.000 - 787.000/.000 - .000	776.000 - 787.000/.000 - .000	66.43	1000	403.90	proposed	added	1
KNKA745	New London-Norwich, CT	GL	CMA164	A	CT	9011	Celco Partnersh ip	Yes	25.000	824.000 - 855.000/8 90.000 - 846.500	859.000 - 880.000/8 90.000 - 891.500	824.000 - 855.000/8 90.000 - 846.500	859.000 - 880.000/8 90.000 - 891.500	145.14	400	403.90	proposed	added	1
WRNE581	New York, NY	PM	PEA001	A1	CT	9011	Celco Partnersh ip	Yes	20.000	3700.000 - 3720.000/.000 - .000	.000 - 3720.000/.000 - .000	3700.000 - 3720.000/.000 - .000	.000 - 3720.000/.000 - .000	601.45	1640	403.90	proposed	added	1
WRNE582	New York, NY	PM	PEA001	A2	CT	9011	Celco Partnersh ip	Yes	20.000	3720.000 - 3740.000/.000 - .000	.000 - 3740.000/.000 - .000	3720.000 - 3740.000/.000 - .000	.000 - 3740.000/.000 - .000	601.45	1640	403.90	proposed	added	1
WRNE583	New York, NY	PM	PEA001	A3	CT	9011	Celco Partnersh ip	Yes	20.000	3740.000 - 3760.000/.000 - .000	.000 - 3760.000/.000 - .000	3740.000 - 3760.000/.000 - .000	.000 - 3760.000/.000 - .000	601.45	1640	403.90	proposed	added	1
WRNE584	New York, NY	PM	PEA001	A4	CT	9011	Celco Partnersh ip	Yes	20.000	3760.000 - 3780.000/.000 - .000	.000 - 3780.000/.000 - .000	3760.000 - 3780.000/.000 - .000	.000 - 3780.000/.000 - .000	601.45	1640	403.90	proposed	added	1
WRNE585	New York, NY	PM	PEA001	A5	CT	9011	Celco Partnersh ip	Yes	20.000	3780.000 - 3800.000/.000 - .000	.000 - 3800.000/.000 - .000	3780.000 - 3800.000/.000 - .000	.000 - 3800.000/.000 - .000	1002.41	1640	403.90	proposed	added	1
WRNE586	New York, NY	PM	PEA001	B1	CT	9011	Celco Partnersh ip	Yes	20.000	3800.000 - 3820.000/.000 - .000	.000 - 3820.000/.000 - .000	3800.000 - 3820.000/.000 - .000	.000 - 3820.000/.000 - .000	1002.41	1640	403.90	proposed	added	1
WRNE587	New York, NY	PM	PEA001	B2	CT	9011	Celco Partnersh ip	Yes	20.000	3820.000 - 3840.000/.000 - .000	.000 - 3840.000/.000 - .000	3820.000 - 3840.000/.000 - .000	.000 - 3840.000/.000 - .000	1002.41	1640	403.90	proposed	added	1
WRNE588	New York, NY	PM	PEA001	B3	CT	9011	Celco Partnersh ip	Yes	20.000	3840.000 - 3860.000/.000 - .000	.000 - 3860.000/.000 - .000	3840.000 - 3860.000/.000 - .000	.000 - 3860.000/.000 - .000	1002.41	1640	403.90	proposed	added	1



Dewberry Engineers Inc. | 617.695.3400
99 Summer Street, Suite 700 | 617.695.3310 fax
Boston, MA 02110-1200 | www.dewberry.com

October 28, 2024

Andrew Leone
Verizon Wireless
51 Alder Street
Medway, MA 02053

Re: Ocean Beach Park (Rev.2)
PLSC: 470795
Fuze #: 16540902
98 Neptune Ave
New London, CT 06320

Dear Mr. Leone:

Verizon Wireless has proposed to replace (2) existing antennas and (2) existing Remote Radio Heads (RRHs) with (2) NHHS4-65A-R3B antennas, (2) Samsung RF4461d-13A RRHs, and (2) Samsung RT-8808-77A RRHs on the rooftop at the above referenced site. The proposed equipment will be mounted on existing mounts inside an existing faux brick chimney.

Dewberry Engineers Inc. (Dewberry) has reviewed the antenna design sheets (dated 01/09/24) provided by Verizon Wireless and has determined that the existing mounts, existing faux brick chimney and building have adequate capacity to support the proposed equipment configuration. Dewberry assumes that the new antennas, RRHs, OVPs and associated equipment are installed per the latest Construction Drawings by Dewberry.

This assessment is based on our visual inspection that the existing mounts, faux brick chimney, and building structure are in good condition and were constructed in conformance with all applicable state and local building codes. If, during construction, any damage, deterioration, and/or discrepancies are noticed, Dewberry is to be notified to assess any deviation from the assumed condition. Any alteration in equipment loading described above and on the associated plans will void any conclusions expressed herein and will require further analysis and design. No structural qualification is made or implied by this structural letter for existing structural members not supporting the proposed installation.

If you have any questions, please do not hesitate to call me at 617-531-0744.

Sincerely,

Dewberry Engineers Inc.

Brandon Kelsey, P.E.
Structural Project Engineer





Dewberry Engineers Inc. | 617.695.3400
99 Summer Street, Suite 700 | 617.695.3310 fax
Boston, MA 02110-1200 | www.dewberry.com

Dewberry Engineers, Inc.
Structural Analysis Summary Sheet

Job No.:	50121487/50170407	By:	AMD	Date:	10/10/24
Job Name:	Ocean Beach CT	Checked:	BGK	Date:	10/11/24
Location:	98 Neptune Avenue, New London, CT 06320				
Client:	Client Name				

Scope of Work:

- Proposed installation of (2) NHHS4-65A-R3B antennas, (2) Samsung RF4461d-13A RRHs, and (2) Samsung RT-8808-77A RRHs on the rooftop at the above referenced site

Codes / Standards / References:

- 2022 Connecticut State Building Code – Amendments to IBC 2021
- IBC 2021
- TIA-222-H
- ASCE 7-16
- AISC 15th Ed.
- RFDS dated 01/09/24
- Previous Structural Analysis by Dewberry Engineers dated 06/26/17
- Site visit by Dewberry Engineers on 02/21/24
- Latest Construction Drawings by Dewberry Engineers

Design & Analysis Assumptions:

- All proposed equipment is to be installed within the existing faux chimney.
- Design and analysis are based on dead and wind loads. The analysis checks for normal bending and shear stresses.

Conclusion / Recommendations:

- The existing structure has sufficient capacity to support the proposed installation.
- The existing faux chimney has sufficient capacity to support the proposed installation.



Job Number 50170407
Made by: AMD
Date: 10/9/2024
Checked by: BGK
Date: 10/10/2024

(Ocean Beach CT) - Design Wind Load on Screen Wall Enclosure

\\dewberry.dewberryroot.local\Enterprise\DE\TelecomEV\Projects\VZW\50121487-NE\50170407 - Ocean Beach CT\4 Eng\Struct\Rev.1\Calcs\50170407 - Enclosure Cal

Site Name: Ocean Beach CT

Wind Load per ASCE 7-10, Chapter 27 (Extension of Building)

Enclosure Dimensions

Width = 4.4 ft Roof Opening = 19 ft²
Length = 4.4 ft Wall Opening = 0 ft²
Height = 19.5 ft Wall w/Opening = 0 ft²

Open, Partially Enclosed or Fully Enclosed

$A_o = 0.00 \text{ ft}^2$ $A_g = 0.00 \text{ ft}^2$
 $A_{oi} = 19.42 \text{ ft}^2$ $A_{gi} = 277.39 \text{ ft}^2$

All walls must be at least 80% open

$A_o \geq 0.8 A_g$ $0.00 \text{ ft}^2 < 0.00 \text{ ft}^2$ ☒ Not Open

All conditions must be satisfied to be considered Partially Enclosed

$A_o > (\min 4 \text{ ft}^2 \text{ or } 1\% A_g)$ $0.00 \text{ ft}^2 < 0.00 \text{ ft}^2$ ☒
 $A_o > 1.10 A_{oi}$ $0.00 \text{ ft}^2 < 21.36 \text{ ft}^2$ ☒ Screen wall is
fully enclosed
 $A_{oi}/A_{gi} \leq 0.2$ $0.07 < 0.20$ ☒

* Partially enclosed factors account for ballooning within the structure, with no roof this cannot occur

Design Criteria

Height, $h = 48.00 \text{ ft}$ (CL of Screen Wall / Enclosure)
Risk Category = II (Table 1.5-1, ASCE 7-10)
Basic Wind Speed, $V = 130 \text{ mph}$ (780 CMR - MA Amendments to the IBC)
 $K_d = 0.85$ (Table 26.6-1, ASCE 7-10)
Exposure Category = B (Sect. 26.7.3, ASCE 7-10)
 $K_{zt} = 1$ (Sect. 26.8.2, ASCE 7-10)
 $G = 0.85$ (Sect. 26.9.4, ASCE 7-10)
 $K_h = 0.80$ (Table 27.3-1, ASCE 7-10)

Velocity Pressure

$$q_h = 0.00256 K_h K_{zt} K_d V^2 \quad (\text{Eqn. 27.3-1, ASCE 7-10})$$
$$= 29.42 \text{ lb/ft}^2$$

Design Wind Force

- Proposed structure considered an extension of the building, conservatively using q_h for all sides

$$p_w = q_h GC_p - q_h (GC_{pi}) \quad (\text{Eqn. 27.4-1, ASCE 7-10})$$

$$L/B = 4.40625 / 4.40625 = 1$$

$p_{w(+)} \text{ windward} = 14.7 \text{ psf}$	(+ Internal Pressure)
$p_{w(+)} \text{ leeward} = -17.8 \text{ psf}$	
$p_{w(+)} \text{ side} = -22.8 \text{ psf}$	
$p_{w(-)} \text{ windward} = 25.3 \text{ psf}$	(- Internal Pressure)
$p_{w(-)} \text{ leeward} = -7.2 \text{ psf}$	
$p_{w(-)} \text{ side} = -12.2 \text{ psf}$	

$$L/B = 4.40625 / 4.40625 = 1$$

$p_{w(+)} \text{ windward} = 14.7 \text{ psf}$	(+ Internal Pressure)
$p_{w(+)} \text{ leeward} = -17.8 \text{ psf}$	
$p_{w(+)} \text{ side} = -22.8 \text{ psf}$	
$p_{w(-)} \text{ windward} = 25.3 \text{ psf}$	(- Internal Pressure)
$p_{w(-)} \text{ leeward} = -7.2 \text{ psf}$	
$p_{w(-)} \text{ side} = -12.2 \text{ psf}$	

where: (+) $GC_{pi} = 0.18$ (Table 26.11-1, ASCE 7-10)
(-) $GC_{pi} = -0.18$ (Table 26.11-1, ASCE 7-10)
 $C_{p \text{ windward}} = 0.80$ (Fig. 27.4-1, ASCE 7-10)
 $C_{p \text{ leeward}} = -0.50$ (Fig. 27.4-1, ASCE 7-10)
 $C_{p \text{ side}} = -0.70$ (Fig. 27.4-1, ASCE 7-10)

where: (+) $GC_{pi} = 0.18$ (Table 26.11-1, ASCE 7-10)
(-) $GC_{pi} = -0.18$ (Table 26.11-1, ASCE 7-10)
 $C_{p \text{ windward}} = 0.80$ (Fig. 27.4-1, ASCE 7-10)
 $C_{p \text{ leeward}} = -0.50$ (Fig. 27.4-1, ASCE 7-10)
 $C_{p \text{ side}} = -0.70$ (Fig. 27.4-1, ASCE 7-10)



Job Number 50170407
Made by: AMD
Date: 10/09/24
Checked by: BGK
Date: 10/10/24

(Ocean Beach) - Structure Loading

\\dewberry.dewberryroot.local\Enterprise\DEI\TelecomEV\Projects\VZW\50121487-NE\50170407 - Ocean Beach CT\4 Eng\Struct\Rev.1\Calcs\50170407 - S

Site Name: Ocean Beach

Existing Building Information

- Connecticut Building Code

Existing Dead Load

- Estimated roof dead load:

Total Exist. Dead Load = 11.5 psf (Per Previous SA by Dewberry dated 06/26/17)

- Estimated floor dead load:

Floor Beam Loading = 275.0 plf (Two Beams)

Wall Weight Loading = 900.0 plf (One Wall Side)

Floor Slab Loading = 75.0 psf (Per Previous SA by Dewberry dated 06/26/17)

Proposed Live Load

Total Exist. Roof Live Load = 20.0 psf

Total Warehouse Live Load = 50.0 psf (Second Floor)

Snow Load (ASCE 7-10)

General Design Criteria

Exposure Factor, C_e = 1.0 (ASCE 7-10, Table 7-2)

Thermal Factor, C_t = 1.0 (ASCE 7-10, Table 7-3)

Importance Factor, I_s = 1.0 (ASCE 7-10, Table 1.5-2)

Ground Snow Load, p_g = 30 psf (New London, CT)

Design Snow Load, $p_f = 0.7C_eC_tI_s p_g$ (ASCE 7-10, Eqn. 7.3-1)

= 21.0 psf (Use 30 psf)

Load Combinations

1.4D

1.2D + 0.5(Lr or S)

1.2D + 1.6(Lr or S) + 0.5W

1.2D + 1.0W + 0.5(Lr or S)

0.9D + 1.0W

L = Live Load

S = Snow Load

D = Dead Load

W = Load due to Pressure


WIND LOADING

In accordance with ASCE7-16


Using the directional design method

USED TO DETERMINE ROOF UPLIFT

Tedds calculation version 2.1.07

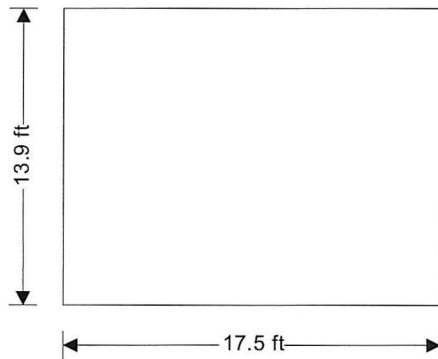

Plan

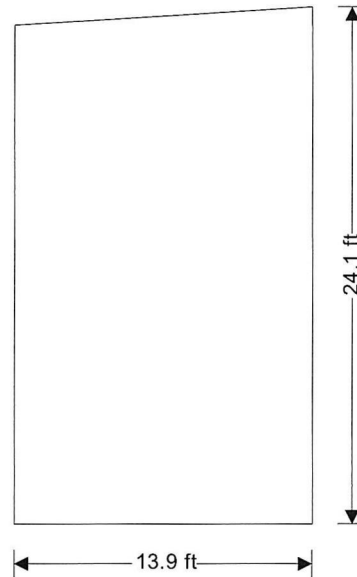

Elevation

Building data

Type of roof	Monoslope
Length of building	b = 17.50 ft
Width of building	d = 13.86 ft
Height to eaves	H = 23.25 ft
Pitch of roof	$\alpha_0 = 3.5$ deg
Mean height	h = 23.25 ft

General wind load requirements

Basic wind speed	V = 130.0 mph
Risk category	II
Velocity pressure exponent coef (Table 26.6-1)	$K_d = 0.85$
Ground elevation above sea level	$z_{gl} = 0$ ft
Ground elevation factor	$K_e = \exp(-0.0000362 \times z_{gl}/1\text{ft}) = 1.00$
Exposure category (cl 26.7.3)	B
Enclosure classification (cl.26.12)	Enclosed buildings
Internal pressure coef +ve (Table 26.13-1)	$GC_{pi,p} = 0.18$
Internal pressure coef -ve (Table 26.13-1)	$GC_{pi,n} = -0.18$
Gust effect factor	$G_f = 0.85$
Minimum design wind loading (cl.27.4.7)	$p_{min,r} = 8$ lb/ft ²

Topography

Topography factor not significant

$$K_{zt} = 1.0$$

Velocity pressure equation

$$q = 0.00256 \times K_z \times K_{zt} \times K_d \times V^2 \times 1 \text{ psf/mph}^2$$

Velocity pressures table

z (ft)	K _z (Table 26.10-1)	q _z (psf)
15.00	0.57	20.96
15.00	0.57	20.96
23.25	0.65	23.76
24.10	0.65	24.01

Peak velocity pressure for internal pressure

Peak velocity pressure – internal (as roof press.) $q_i = 23.76$ psf

Pressures and forces

Net pressure

$$p = q \times G_f \times C_{pe} - q_i \times GC_{pi}$$

Net force

$$F_w = p \times A_{ref}$$

Roof load case 1 - Wind 0, GC_{pi} 0.18, -C_{pe}

Zone	Ref. height (ft)	Ext pressure coefficient C _{pe}	Peak velocity pressure q _p (psf)	Net pressure p (psf)	Area A _{ref} (ft ²)	Net force F _w (kips)
A (-ve)	23.25	-1.21	23.76	-28.72	203.82	-5.85
B (-ve)	23.25	-0.70	23.76	-18.41	39.12	-0.72

Total vertical net force $F_{w,v} = -6.56$ kips

Total horizontal net force $F_{w,h} = -0.40$ kips

Walls load case 1 - Wind 0, GC_{pi} 0.18, -C_{pe}

Zone	Ref. height (ft)	Ext pressure coefficient C _{pe}	Peak velocity pressure q _p (psf)	Net pressure p (psf)	Area A _{ref} (ft ²)	Net force F _w (kips)
A ₁	15.00	0.80	20.96	9.98	262.50	2.62
A ₂	15.00	0.80	20.96	9.98	0.00	0.00
A ₃	23.25	0.80	23.76	11.88	144.38	1.71
B	23.25	-0.50	23.76	-14.37	421.71	-6.06
C	23.25	-0.70	23.76	-18.41	328.02	-6.04
D	23.25	-0.70	23.76	-18.41	328.02	-6.04

Overall loading

Projected vertical plan area of wall

$$A_{vert,w,0} = b \times H = 406.88 \text{ ft}^2$$

Projected vertical area of roof

$$A_{vert,r,0} = b \times d \times \tan(\alpha_0) = 14.83 \text{ ft}^2$$

Minimum overall horizontal loading

$$F_{w,total_min} = p_{min,w} \times A_{vert,w,0} + p_{min,r} \times A_{vert,r,0} = 6.63 \text{ kips}$$

Leeward net force

$$F_l = F_{w,wB} = -6.1 \text{ kips}$$

Windward net force

$$F_w = F_{w,wA_1} + F_{w,wA_2} + F_{w,wA_3} = 4.3 \text{ kips}$$

Overall horizontal loading

$$F_{w,total} = \max(F_w - F_l + F_{w,h}, F_{w,total_min}) = 10.0 \text{ kips}$$

Project Ocean Beach				Job Ref.	
Section Roof Load				Sheet no./rev. 3	
Calc. by AMD	Date 10/9/2024	Chk'd by BGK	Date 10/10/2024	App'd by BGK	Date 10/10/2024

Roof load case 2 - Wind 0, $GC_{pi} -0.18$, $-0c_{pe}$

Zone	Ref. height (ft)	Ext pressure coefficient c_{pe}	Peak velocity pressure q_p (psf)	Net pressure p (psf)	Area A_{ref} (ft ²)	Net force F_w (kips)
A (+ve)	23.25	-0.18	23.76	0.64	203.82	0.13
B (+ve)	23.25	-0.18	23.76	0.64	39.12	0.03

Total vertical net force $F_{w,v} = 0.16$ kips

Total horizontal net force $F_{w,h} = 0.01$ kips

Walls load case 2 - Wind 0, $GC_{pi} -0.18$, $-0c_{pe}$

Zone	Ref. height (ft)	Ext pressure coefficient c_{pe}	Peak velocity pressure q_p (psf)	Net pressure p (psf)	Area A_{ref} (ft ²)	Net force F_w (kips)
A ₁	15.00	0.80	20.96	18.53	262.50	4.86
A ₂	15.00	0.80	20.96	18.53	0.00	0.00
A ₃	23.25	0.80	23.76	20.43	144.38	2.95
B	23.25	-0.50	23.76	-5.82	421.71	-2.45
C	23.25	-0.70	23.76	-9.86	328.02	-3.23
D	23.25	-0.70	23.76	-9.86	328.02	-3.23

Overall loading

Projected vertical plan area of wall

$$A_{vert_w_0} = b \times H = 406.88 \text{ ft}^2$$

Projected vertical area of roof

$$A_{vert_r_0} = b \times d \times \tan(\alpha_0) = 14.83 \text{ ft}^2$$

Minimum overall horizontal loading

$$F_{w,total_min} = p_{min_w} \times A_{vert_w_0} + p_{min_r} \times A_{vert_r_0} = 6.63 \text{ kips}$$

Leeward net force

$$F_l = F_{w,wB} = -2.5 \text{ kips}$$

Windward net force

$$F_w = F_{w,wA_1} + F_{w,wA_2} + F_{w,wA_3} = 7.8 \text{ kips}$$

Overall horizontal loading

$$F_{w,total} = \max(F_w - F_l + F_{w,h}, F_{w,total_min}) = 10.3 \text{ kips}$$

Roof load case 3 - Wind 90, $GC_{pi} 0.18$, $-c_{pe}$

Zone	Ref. height (ft)	Ext pressure coefficient c_{pe}	Peak velocity pressure q_p (psf)	Net pressure p (psf)	Area A_{ref} (ft ²)	Net force F_w (kips)
A (-ve)	23.25	-1.25	23.76	-29.46	161.38	-4.75
B (-ve)	23.25	-0.70	23.76	-18.41	81.56	-1.50

Total vertical net force $F_{w,v} = -6.24$ kips

Total horizontal net force $F_{w,h} = 0.00$ kips

Walls load case 3 - Wind 90, $GC_{pi} 0.18$, $-c_{pe}$

Zone	Ref. height (ft)	Ext pressure coefficient c_{pe}	Peak velocity pressure q_p (psf)	Net pressure p (psf)	Area A_{ref} (ft ²)	Net force F_w (kips)
A ₁	15.00	0.80	20.96	9.98	207.84	2.07
A ₂	15.00	0.80	20.96	9.98	0.00	0.00
A ₃	24.10	0.80	24.01	12.05	120.20	1.45
B	23.25	-0.45	23.76	-13.31	328.02	-4.37

Zone	Ref. height (ft)	Ext pressure coefficient c_{pe}	Peak velocity pressure q_p (psf)	Net pressure p (psf)	Area A_{ref} (ft ²)	Net force F_w (kips)
C	23.25	-0.70	23.76	-18.41	406.88	-7.49
D	23.25	-0.70	23.76	-18.41	421.71	-7.76

Overall loading

Projected vertical plan area of wall

$$A_{vert_w_90} = d \times (H + d \times \tan(\alpha_0) / 2) = 328.02 \text{ ft}^2$$

Projected vertical area of roof

$$A_{vert_r_90} = 0.00 \text{ ft}^2$$

Minimum overall horizontal loading

$$F_{w,total_min} = p_{min_w} \times A_{vert_w_90} + p_{min_r} \times A_{vert_r_90} = 5.25 \text{ kips}$$

Leeward net force

$$F_l = F_{w,wb} = -4.4 \text{ kips}$$

Windward net force

$$F_w = F_{w,wa_1} + F_{w,wa_2} + F_{w,wa_3} = 3.5 \text{ kips}$$

Overall horizontal loading

$$F_{w,total} = \max(F_w - F_l + F_{w,h}, F_{w,total_min}) = 7.9 \text{ kips}$$

Roof load case 4 - Wind 90, $GC_{pi} -0.18$, $+c_{pe}$

Zone	Ref. height (ft)	Ext pressure coefficient c_{pe}	Peak velocity pressure q_p (psf)	Net pressure p (psf)	Area A_{ref} (ft ²)	Net force F_w (kips)
A (+ve)	23.25	-0.18	23.76	0.64	161.38	0.10
B (+ve)	23.25	-0.18	23.76	0.64	81.56	0.05

Total vertical net force

$$F_{w,v} = 0.16 \text{ kips}$$

Total horizontal net force

$$F_{w,h} = 0.00 \text{ kips}$$

Walls load case 4 - Wind 90, $GC_{pi} -0.18$, $+c_{pe}$

Zone	Ref. height (ft)	Ext pressure coefficient c_{pe}	Peak velocity pressure q_p (psf)	Net pressure p (psf)	Area A_{ref} (ft ²)	Net force F_w (kips)
A ₁	15.00	0.80	20.96	18.53	207.84	3.85
A ₂	15.00	0.80	20.96	18.53	0.00	0.00
A ₃	24.10	0.80	24.01	20.60	120.20	2.48
B	23.25	-0.45	23.76	-4.76	328.02	-1.56
C	23.25	-0.70	23.76	-9.86	406.88	-4.01
D	23.25	-0.70	23.76	-9.86	421.71	-4.16

Overall loading

Projected vertical plan area of wall

$$A_{vert_w_90} = d \times (H + d \times \tan(\alpha_0) / 2) = 328.02 \text{ ft}^2$$

Projected vertical area of roof

$$A_{vert_r_90} = 0.00 \text{ ft}^2$$

Minimum overall horizontal loading

$$F_{w,total_min} = p_{min_w} \times A_{vert_w_90} + p_{min_r} \times A_{vert_r_90} = 5.25 \text{ kips}$$

Leeward net force

$$F_l = F_{w,wb} = -1.6 \text{ kips}$$

Windward net force

$$F_w = F_{w,wa_1} + F_{w,wa_2} + F_{w,wa_3} = 6.3 \text{ kips}$$

Overall horizontal loading

$$F_{w,total} = \max(F_w - F_l + F_{w,h}, F_{w,total_min}) = 7.9 \text{ kips}$$

Roof load case 5 - Wind 180, $GC_{pi} 0.18$, $-c_{pe}$

Zone	Ref. height (ft)	Ext pressure coefficient c_{pe}	Peak velocity pressure q_p (psf)	Net pressure p (psf)	Area A_{ref} (ft ²)	Net force F_w (kips)
A (-ve)	23.25	-1.21	23.76	-28.72	203.82	-5.85

Project Ocean Beach				Job Ref.	
Section Roof Load				Sheet no./rev. 5	
Calc. by AMD	Date 10/9/2024	Chk'd by BGK	Date 10/10/2024	App'd by BGK	Date 10/10/2024

Zone	Ref. height (ft)	Ext pressure coefficient c_{pe}	Peak velocity pressure q_p (psf)	Net pressure p (psf)	Area A_{ref} (ft ²)	Net force F_w (kips)
B (-ve)	23.25	-0.70	23.76	-18.41	39.12	-0.72

Total vertical net force $F_{w,v} = -6.56$ kips

Total horizontal net force $F_{w,h} = -0.40$ kips

Walls load case 5 - Wind 180, GC_{pi} 0.18, $-c_{pe}$

Zone	Ref. height (ft)	Ext pressure coefficient c_{pe}	Peak velocity pressure q_p (psf)	Net pressure p (psf)	Area A_{ref} (ft ²)	Net force F_w (kips)
A ₁	15.00	0.80	20.96	9.98	262.50	2.62
A ₂	15.00	0.80	20.96	9.98	0.00	0.00
A ₃	24.10	0.80	24.01	12.05	159.23	1.92
B	23.25	-0.50	23.76	-14.37	406.88	-5.85
C	23.25	-0.70	23.76	-18.41	328.02	-6.04
D	23.25	-0.70	23.76	-18.41	328.02	-6.04

Overall loading

Projected vertical plan area of wall

$$A_{vert_w_180} = b \times (H + d \times \tan(\alpha_0)) = 421.71 \text{ ft}^2$$

Projected vertical area of roof

$$A_{vert_r_180} = b \times d \times \tan(\alpha_0) = 14.83 \text{ ft}^2$$

Minimum overall horizontal loading

$$F_{w,total_min} = p_{min_w} \times A_{vert_w_180} + p_{min_r} \times A_{vert_r_180} = 6.87 \text{ kips}$$

Leeward net force

$$F_l = F_{w,wB} = -5.8 \text{ kips}$$

Windward net force

$$F_w = F_{w,wA_1} + F_{w,wA_2} + F_{w,wA_3} = 4.5 \text{ kips}$$

Overall horizontal loading

$$F_{w,total} = \max(F_w - F_l - F_{w,h}, F_{w,total_min}) = 10.8 \text{ kips}$$

Roof load case 6 - Wind 180, GC_{pi} -0.18, $-c_{pe}$

Zone	Ref. height (ft)	Ext pressure coefficient c_{pe}	Peak velocity pressure q_p (psf)	Net pressure p (psf)	Area A_{ref} (ft ²)	Net force F_w (kips)
A (+ve)	23.25	-0.18	23.76	0.64	203.82	0.13
B (+ve)	23.25	-0.18	23.76	0.64	39.12	0.03

Total vertical net force $F_{w,v} = 0.16$ kips

Total horizontal net force $F_{w,h} = 0.01$ kips

Walls load case 6 - Wind 180, GC_{pi} -0.18, $-c_{pe}$

Zone	Ref. height (ft)	Ext pressure coefficient c_{pe}	Peak velocity pressure q_p (psf)	Net pressure p (psf)	Area A_{ref} (ft ²)	Net force F_w (kips)
A ₁	15.00	0.80	20.96	18.53	262.50	4.86
A ₂	15.00	0.80	20.96	18.53	0.00	0.00
A ₃	24.10	0.80	24.01	20.60	159.23	3.28
B	23.25	-0.50	23.76	-5.82	406.88	-2.37
C	23.25	-0.70	23.76	-9.86	328.02	-3.23
D	23.25	-0.70	23.76	-9.86	328.02	-3.23

Overall loading

Projected vertical plan area of wall

$$A_{\text{vert}_w_{180}} = b \times (H + d \times \tan(\alpha_0)) = \mathbf{421.71 \text{ ft}^2}$$

Projected vertical area of roof

$$A_{\text{vert}_r_{180}} = b \times d \times \tan(\alpha_0) = \mathbf{14.83 \text{ ft}^2}$$

Minimum overall horizontal loading

$$F_{w,\text{total_min}} = p_{\text{min}_w} \times A_{\text{vert}_w_{180}} + p_{\text{min}_r} \times A_{\text{vert}_r_{180}} = \mathbf{6.87 \text{ kips}}$$

Leeward net force


$$F_l = F_{w,wB} = \mathbf{-2.4 \text{ kips}}$$

Windward net force




$$F_w = F_{w,wA_1} + F_{w,wA_2} + F_{w,wA_3} = \mathbf{8.1 \text{ kips}}$$


Overall horizontal loading

$$F_{w,\text{total}} = \max(F_w - F_l - F_{w,h}, F_{w,\text{total_min}}) = \mathbf{10.5 \text{ kips}}$$

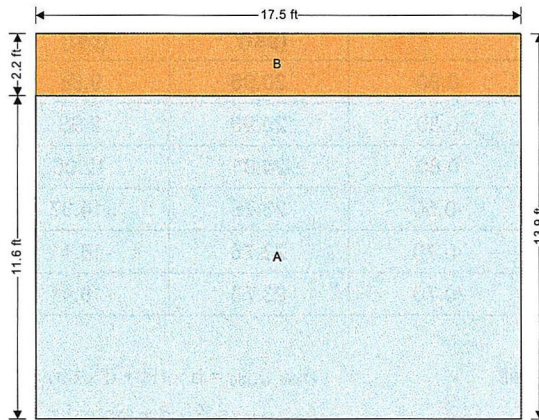


Wind - 0°
Plan view - Monoslope roof

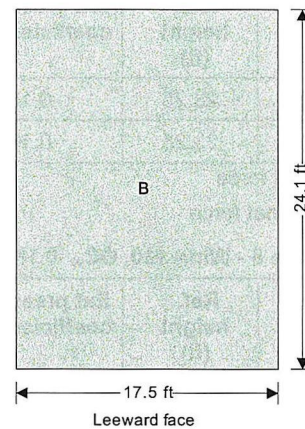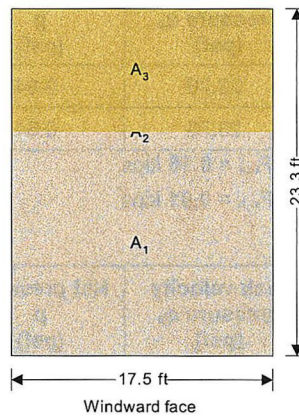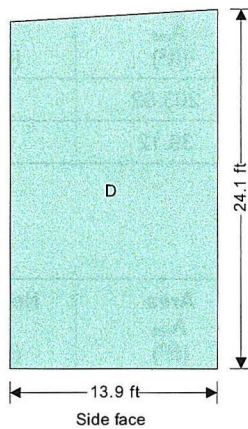


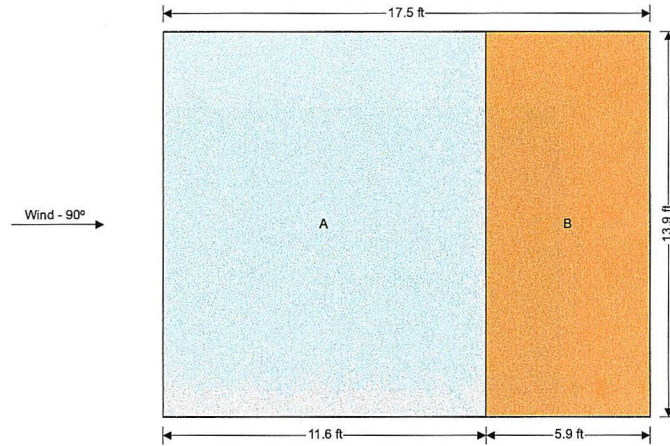


Plan view - Monoslope roof

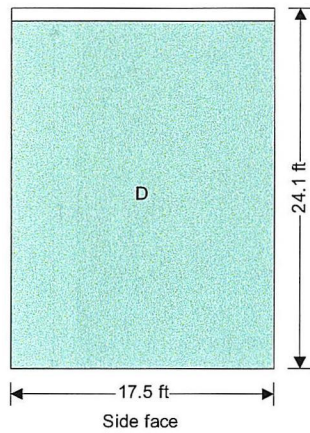





Side face

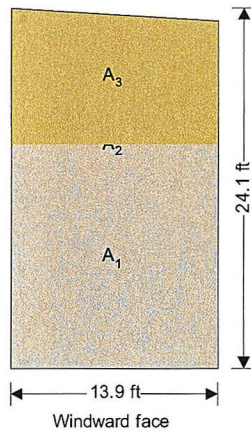

Windward face

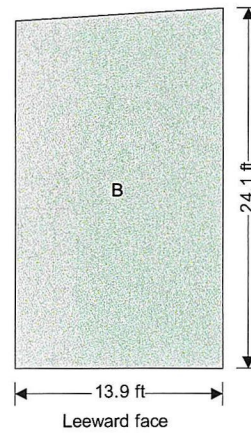

Leeward face

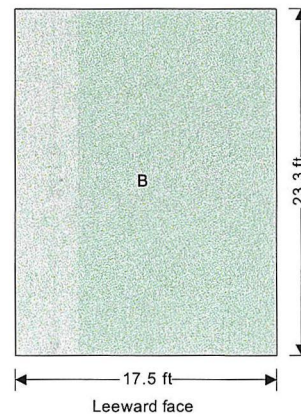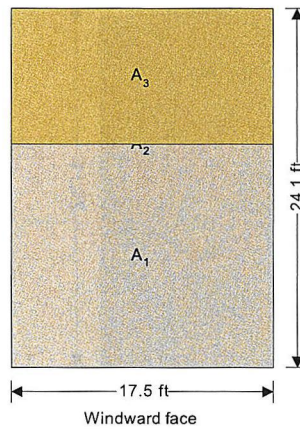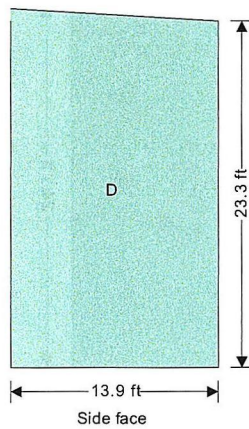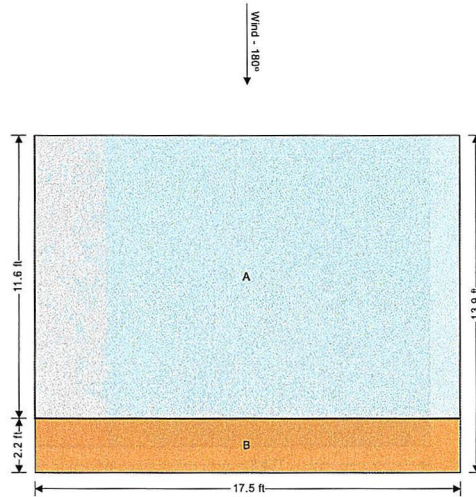



Software licensed to Dewberry Engineers Inc.
CONNECTED User: Ashley Deuschle

Job Title Ocean Beach CT

Client VZW

Job No
50170407

Sheet No
1

Rev
0

Part Rev 1

Ref

By AMD Date 10/7/2024 Chd BGK

File Ocean Beach CT.STD Date/Time 22-Oct-2024 09:26

Job Information

	Engineer	Checked	Approved
Name:	AMD	BGK	BGK
Date:	10/7/2024	10/8/2024	10/9/2024

Project ID	
Project Name	

Structure Type	SPACE FRAME
----------------	-------------

Number of Nodes	110	Highest Node	110
Number of Elements	150	Highest Beam	166
Number of Plates	16	Highest Plate	164

Number of Basic Load Cases	8
Number of Combination Load Cases	14

Included in this printout are data for:

All	The Whole Structure
-----	---------------------

Included in this printout are results for load cases:

Type	L/C	Name
Primary	1	DEAD LOAD
Primary	2	LIVE LOAD
Primary	3	SNOW LOAD
Primary	4	WIND LOAD (X,+IP)
Primary	5	WIND LOAD (X,-IP)
Primary	6	WIND LOAD (Z, +IP)
Primary	7	WIND LOAD (Z,-IP)
Primary	8	ROOF LIVE LOAD
Combination	9	1.4DL
Combination	10	1.2DL + 1.6LL + 0.5SL
Combination	11	1.2DL + 1.6SL + 0.5WL(X,+IP)
Combination	12	1.2DL + 1.6SL + 0.5WL(X,-IP)
Combination	13	1.2DL + 1.6SL + 0.5WL(Z,+IP)
Combination	14	1.2DL + 1.6SL + 0.5WL(Z,-IP)
Combination	15	1.2DL + 1.0WL(X,+IP) + 1.0LL + 0.5SL
Combination	16	1.2DL + 1.0WL(X,-IP) + 1.0LL + 0.5SL
Combination	17	1.2DL + 1.0WL(Z,+IP) + 1.0LL + 0.5SL
Combination	18	1.2DL + 1.0WL(Z,-IP) + 1.0LL + 0.5SL
Combination	19	0.9DL + 1.0WL(X,+IP)
Combination	20	0.9DL + 1.0WL(X,-IP)
Combination	21	0.9DL + 1.0WL(Z,+IP)
Combination	22	0.9DL + 1.0WL(Z,-IP)



Software licensed to Dewberry Engineers Inc.
CONNECTED User: Ashley Deuschle

Job No
50170407

Sheet No
2

Rev
0

Part Rev 1

Job Title Ocean Beach CT

Ref

By AMD


Date 10/7/2024

Chd BGK


Client VZW

File Ocean Beach CT.STD

Date/Time 22-Oct-2024 09:26

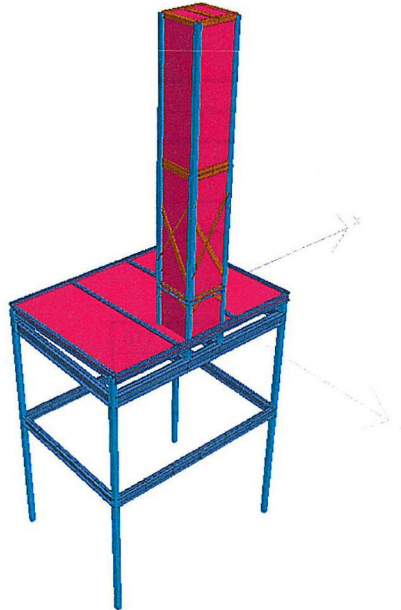

3D Rendered View

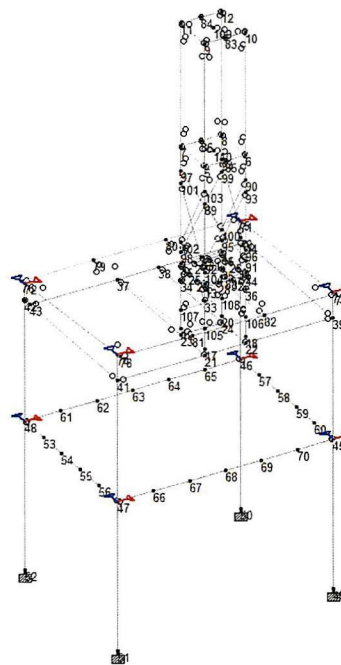

Node Numbers

Load 1



Software licensed to Dewberry Engineers Inc.
CONNECTED User: Ashley Deuschle

Job Title Ocean Beach CT

Client VZW

Job No
50170407

Sheet No
3

Rev
0

Part Rev 1

Ref


By AMD

Date 10/7/2024

Chd BGK

File Ocean Beach CT.STD

Date/Time 22-Oct-2024 09:26

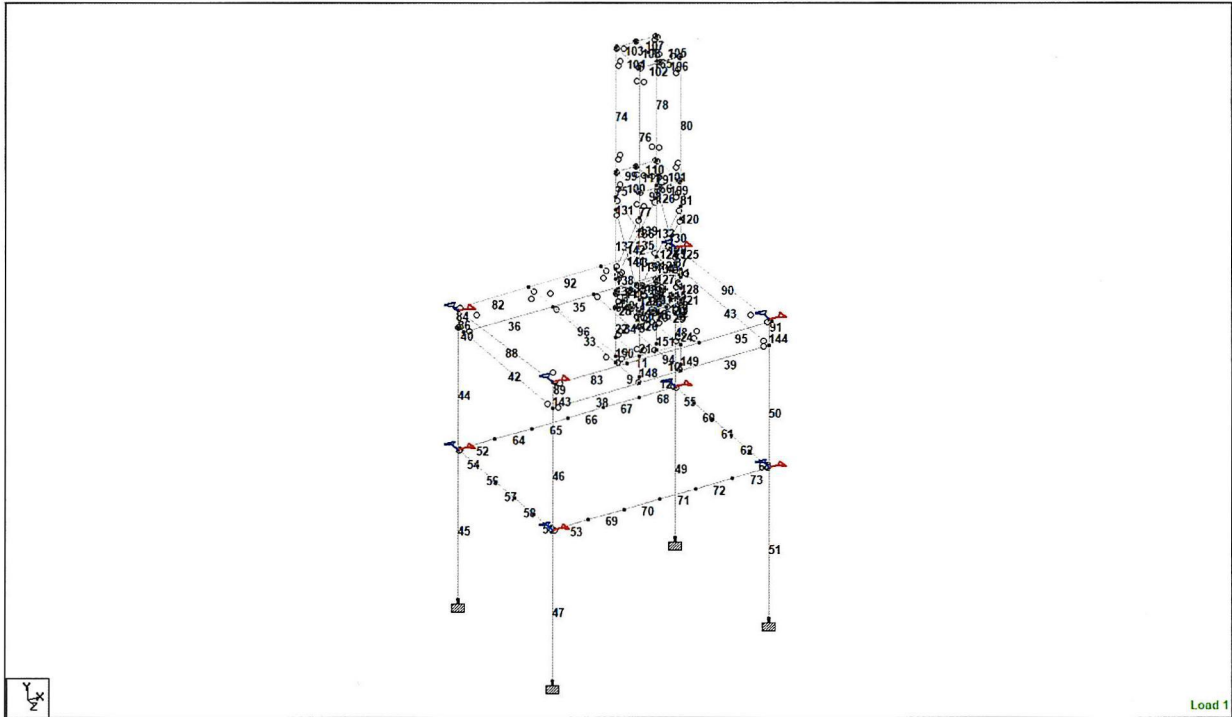

Beam Numbers

Plates

Plate	Node A	Node B	Node C	Node D	Property
145	76	78	81	79	2
146	79	81	82	80	2
147	80	82	77	75	2
152	15	107	105	13	1
153	13	105	106	14	1
154	14	106	108	16	1
155	16	108	107	15	1
156	5	1	2	6	1
157	5	1	3	7	1
158	6	2	4	8	1
159	8	4	3	7	1
160	12	8	7	11	1
161	10	6	8	12	1
162	10	12	11	9	1
163	11	7	5	9	1
164	9	5	6	10	1



Software licensed to Dewberry Engineers Inc.
CONNECTED User: Ashley Deuschle

Job No
50170407

Sheet No
4

Rev
0

Part Rev 1

Job Title Ocean Beach CT

Ref

By AMD

Date 10/7/2024

Chd BGK

Client VZW

File Ocean Beach CT.STD

Date/Time 22-Oct-2024 09:26

Section Properties

Prop	Section	Area (in ²)	I _{yy} (in ⁴)	I _{zz} (in ⁴)	J (in ⁴)	Material
3	W12X26	7.650	17.300	204.000	0.300	STEEL_50_KS
4	W8X10	2.960	2.090	30.800	0.043	STEEL_50_KS
5	W10X22	6.490	11.400	118.000	0.239	STEEL_50_KS
6	W6X12	3.550	2.990	22.100	0.090	STEEL_50_KS
7	W12X40	11.700	44.100	307.000	0.906	STEEL_50_KS
9	HSST4.5X4.5X0.188	2.930	9.020	9.020	14.400	STEEL
10	HSST3.5X3.5X0.25	2.910	5.040	5.040	8.350	STEEL
11	HSST4X4X0.375	4.780	10.300	10.300	17.500	FIBERGLASS
12	L30304	1.440	1.982	0.506	0.031	STEEL
13	HSST5X5X0.25	4.300	16.000	16.000	25.800	STEEL_50_KS
14	L40406	2.860	6.943	1.774	0.137	FIBERGLASS
15	L40406	5.720	16.129	8.717	0.268	FIBERGLASS
16	L40404	1.930	4.863	1.216	0.041	STEEL

Plate Thickness

Prop	Node A (in)	Node B (in)	Node C (in)	Node D (in)	Material
1	0.250	0.250	0.250	0.250	FIBERGLASS
2	0.250	0.250	0.250	0.250	STEEL

Materials

Mat	Name	E (kip/in ²)	v	Density (kip/in ³)	α (/°F)
1	STEEL	29E+3	0.300	0.000	6.5E -6
2	CONCRETE	3.15E+3	0.170	8.68e-05	5.5E -6
3	ALUMINUM	10E+3	0.330	9.8e-05	12.8E -6
4	STAINLESSSTEEL	28E+3	0.300	0.000	9.9E -6
5	STEEL_36_KSI	29E+3	0.300	0.000	6.5E -6
6	STEEL_50_KSI	29E+3	0.300	0.000	6.5E -6
7	STEEL_275_NMM2	29.7E+3	0.300	0.000	6.67E -6
8	STEEL_355_NMM2	29.7E+3	0.300	0.000	6.67E -6
9	FIBERGLASS	2.8E+3	0.350	6e-05	4.4E -6



Software licensed to Dewberry Engineers Inc.
CONNECTED User: Ashley Deuschle

Job Title Ocean Beach CT

Client VZW

Job No
50170407

Sheet No
5

Rev
0

Part Rev 1

Ref

By AMD Date 10/7/2024 Chd BGK

File Ocean Beach CT.STD Date/Time 22-Oct-2024 09:26

Supports

Node	X (kip/in)	Y (kip/in)	Z (kip/in)	rX (kip ft/deg)	rY (kip ft/deg)	rZ (kip ft/deg)
45	Fixed	-	Fixed	-	-	-
46	Fixed	-	Fixed	-	-	-
47	Fixed	-	Fixed	-	-	-
48	Fixed	-	Fixed	-	-	-
49	Fixed	Fixed	Fixed	Fixed	Fixed	Fixed
50	Fixed	Fixed	Fixed	Fixed	Fixed	Fixed
51	Fixed	Fixed	Fixed	Fixed	Fixed	Fixed
52	Fixed	Fixed	Fixed	Fixed	Fixed	Fixed
71	Fixed	-	Fixed	-	-	-
72	Fixed	-	Fixed	-	-	-
73	Fixed	-	Fixed	-	-	-
74	Fixed	-	Fixed	-	-	-

Releases

Beam ends not shown in this table are fixed in all directions.

Beam	Node	x	y	z	rx	ry	rz
1	15	Fixed	Fixed	Fixed	Fixed	Pin	Pin
2	16	Fixed	Fixed	Fixed	Fixed	Pin	Pin
3	15	Fixed	Fixed	Fixed	Fixed	Pin	Pin
4	13	Fixed	Fixed	Fixed	Fixed	Pin	Pin
9	21	Fixed	Fixed	Fixed	Fixed	Pin	Pin
10	22	Fixed	Fixed	Fixed	Fixed	Pin	Pin
11	23	Fixed	Fixed	Fixed	Fixed	Pin	Pin
11	24	Fixed	Fixed	Fixed	Fixed	Pin	Pin
17	13	Fixed	Fixed	Fixed	Fixed	Pin	Pin
18	14	Fixed	Fixed	Fixed	Fixed	Pin	Pin
19	16	Fixed	Fixed	Fixed	Fixed	Pin	Pin
20	14	Fixed	Fixed	Fixed	Fixed	Pin	Pin
25	32	Fixed	Fixed	Fixed	Pin	Pin	Pin
25	36	Fixed	Fixed	Fixed	Pin	Pin	Pin
26	28	Fixed	Fixed	Fixed	Pin	Pin	Pin
26	33	Fixed	Fixed	Fixed	Pin	Pin	Pin
27	29	Fixed	Fixed	Fixed	Pin	Pin	Pin
27	33	Fixed	Fixed	Fixed	Pin	Pin	Pin
28	25	Fixed	Fixed	Fixed	Pin	Pin	Pin
28	34	Fixed	Fixed	Fixed	Pin	Pin	Pin
29	27	Fixed	Fixed	Fixed	Pin	Pin	Pin
29	34	Fixed	Fixed	Fixed	Pin	Pin	Pin
30	31	Fixed	Fixed	Fixed	Pin	Pin	Pin
30	35	Fixed	Fixed	Fixed	Pin	Pin	Pin
31	26	Fixed	Fixed	Fixed	Pin	Pin	Pin
31	35	Fixed	Fixed	Fixed	Pin	Pin	Pin



Software licensed to Dewberry Engineers Inc.
CONNECTED User: Ashley Deuschle

Job No
50170407

Sheet No
6

Rev
0

Part Rev 1

Job Title Ocean Beach CT

Ref

By AMD

Date 10/7/2024

Chd BGK

Client VZW

File Ocean Beach CT.STD

Date/Time 22-Oct-2024 09:26

Releases Cont...

Beam	Node	x	y	z	rx	ry	rz
32	36	Fixed	Fixed	Fixed	Pin	Pin	Pin
33	37	Fixed	Fixed	Fixed	Fixed	Pin	Pin
34	38	Fixed	Fixed	Fixed	Fixed	Pin	Pin
36	43	Fixed	Fixed	Fixed	Fixed	Pin	Pin
37	44	Fixed	Fixed	Fixed	Fixed	Pin	Pin
38	41	Fixed	Fixed	Fixed	Fixed	Pin	Pin
39	39	Fixed	Fixed	Fixed	Fixed	Pin	Pin
40	42	Fixed	Fixed	Fixed	Fixed	Pin	Pin
42	41	Fixed	Fixed	Fixed	Fixed	Pin	Pin
43	44	Fixed	Fixed	Fixed	Fixed	Pin	Pin
43	39	Fixed	Fixed	Fixed	Fixed	Pin	Pin
52	48	Fixed	Fixed	Fixed	Fixed	Pin	Pin
53	47	Fixed	Fixed	Fixed	Fixed	Pin	Pin
54	48	Fixed	Fixed	Fixed	Fixed	Pin	Pin
55	46	Fixed	Fixed	Fixed	Fixed	Pin	Pin
59	47	Fixed	Fixed	Fixed	Fixed	Pin	Pin
63	45	Fixed	Fixed	Fixed	Fixed	Pin	Pin
68	46	Fixed	Fixed	Fixed	Fixed	Pin	Pin
73	45	Fixed	Fixed	Fixed	Fixed	Pin	Pin
82	76	Fixed	Fixed	Fixed	Fixed	Pin	Pin
83	78	Fixed	Fixed	Fixed	Fixed	Pin	Pin
93	75	Fixed	Fixed	Fixed	Fixed	Pin	Pin
95	77	Fixed	Fixed	Fixed	Fixed	Pin	Pin
96	79	Fixed	Fixed	Fixed	Fixed	Pin	Pin
96	81	Fixed	Fixed	Fixed	Fixed	Pin	Pin
97	80	Fixed	Fixed	Fixed	Fixed	Pin	Pin
97	82	Fixed	Fixed	Fixed	Fixed	Pin	Pin
98	5	Fixed	Fixed	Fixed	Fixed	Pin	Pin
99	7	Fixed	Fixed	Fixed	Fixed	Pin	Pin
100	7	Fixed	Fixed	Fixed	Fixed	Pin	Pin
100	5	Fixed	Fixed	Fixed	Fixed	Pin	Pin
101	8	Fixed	Fixed	Fixed	Fixed	Pin	Pin
101	6	Fixed	Fixed	Fixed	Fixed	Pin	Pin
102	9	Fixed	Fixed	Fixed	Fixed	Pin	Pin
103	11	Fixed	Fixed	Fixed	Fixed	Pin	Pin
104	11	Fixed	Fixed	Fixed	Fixed	Pin	Pin
104	9	Fixed	Fixed	Fixed	Fixed	Pin	Pin
105	12	Fixed	Fixed	Fixed	Fixed	Pin	Pin
105	10	Fixed	Fixed	Fixed	Fixed	Pin	Pin
106	10	Fixed	Fixed	Fixed	Fixed	Pin	Pin
107	12	Fixed	Fixed	Fixed	Fixed	Pin	Pin
108	84	Fixed	Fixed	Fixed	Fixed	Pin	Pin
109	6	Fixed	Fixed	Fixed	Fixed	Pin	Pin
110	8	Fixed	Fixed	Fixed	Fixed	Pin	Pin
111	86	Fixed	Fixed	Fixed	Fixed	Pin	Pin



Software licensed to Dewberry Engineers Inc.
CONNECTED User: Ashley Deuschle

Job Title Ocean Beach CT

Client VZW

Job No
50170407

Sheet No
7

Rev
0

Part Rev 1

Ref

By AMD

Date 10/7/2024

Chd BGK

File Ocean Beach CT.STD

Date/Time 22-Oct-2024 09:26

Releases Cont...

Beam	Node	x	y	z	rx	ry	rz
112	3	Fixed	Fixed	Fixed	Fixed	Pin	Pin
113	1	Fixed	Fixed	Fixed	Fixed	Pin	Pin
114	3	Fixed	Fixed	Fixed	Fixed	Pin	Pin
114	1	Fixed	Fixed	Fixed	Fixed	Pin	Pin
115	4	Fixed	Fixed	Fixed	Fixed	Pin	Pin
115	2	Fixed	Fixed	Fixed	Fixed	Pin	Pin
116	4	Fixed	Fixed	Fixed	Fixed	Pin	Pin
117	2	Fixed	Fixed	Fixed	Fixed	Pin	Pin
118	87	Fixed	Fixed	Fixed	Fixed	Pin	Pin
118	88	Fixed	Fixed	Fixed	Fixed	Pin	Pin
123	89	Fixed	Fixed	Fixed	Pin	Pin	Pin
123	91	Fixed	Fixed	Fixed	Pin	Pin	Pin
124	90	Fixed	Fixed	Fixed	Pin	Pin	Pin
124	92	Fixed	Fixed	Fixed	Pin	Pin	Pin
129	93	Fixed	Fixed	Fixed	Pin	Pin	Pin
129	95	Fixed	Fixed	Fixed	Pin	Pin	Pin
130	94	Fixed	Fixed	Fixed	Pin	Pin	Pin
130	96	Fixed	Fixed	Fixed	Pin	Pin	Pin
135	99	Fixed	Fixed	Fixed	Pin	Pin	Pin
135	98	Fixed	Fixed	Fixed	Pin	Pin	Pin
136	97	Fixed	Fixed	Fixed	Pin	Pin	Pin
136	100	Fixed	Fixed	Fixed	Pin	Pin	Pin
141	101	Fixed	Fixed	Fixed	Pin	Pin	Pin
141	104	Fixed	Fixed	Fixed	Pin	Pin	Pin
142	103	Fixed	Fixed	Fixed	Pin	Pin	Pin
142	102	Fixed	Fixed	Fixed	Pin	Pin	Pin
165	83	Fixed	Fixed	Fixed	Fixed	Pin	Pin
166	85	Fixed	Fixed	Fixed	Fixed	Pin	Pin

Primary Load Cases

Number	Name	Type
1	DEAD LOAD	Dead
2	LIVE LOAD	Live
3	SNOW LOAD	Snow
4	WIND LOAD (X,+IP)	Wind
5	WIND LOAD (X,-IP)	Wind
6	WIND LOAD (Z,+IP)	Wind
7	WIND LOAD (Z,-IP)	Wind
8	ROOF LIVE LOAD	Roof Live



Software licensed to Dewberry Engineers Inc.
CONNECTED User: Ashley Deuschle

Job No
50170407

Sheet No
8

Rev
0

Part Rev 1

Job Title Ocean Beach CT

Ref

By AMD

Date 10/7/2024

Chd BGK

Client VZW

File Ocean Beach CT.STD

Date/Time 22-Oct-2024 09:26

Combination Load Cases

Comb.	Combination L/C Name	Primary	Primary L/C Name	Factor
9	1.4DL	1	DEAD LOAD	1.40
10	1.2DL + 1.6LL + 0.5SL	1	DEAD LOAD	1.20
		2	LIVE LOAD	1.60
		3	SNOW LOAD	0.50
11	1.2DL + 1.6SL + 0.5WL(X,+IP)	1	DEAD LOAD	1.20
		3	SNOW LOAD	1.60
		4	WIND LOAD (X,+IP)	0.50
12	1.2DL + 1.6SL + 0.5WL(X,-IP)	1	DEAD LOAD	1.20
		3	SNOW LOAD	1.60
		5	WIND LOAD (X,-IP)	0.50
13	1.2DL + 1.6SL + 0.5WL(Z,+IP)	1	DEAD LOAD	1.20
		3	SNOW LOAD	1.60
		6	WIND LOAD (Z, +IP)	0.50
14	1.2DL + 1.6SL + 0.5WL(Z,-IP)	1	DEAD LOAD	1.20
		3	SNOW LOAD	1.60
		7	WIND LOAD (Z,-IP)	0.50
15	1.2DL + 1.0WL(X,+IP) + 1.0LL + 0.5SL	1	DEAD LOAD	1.20
		4	WIND LOAD (X,+IP)	1.00
		2	LIVE LOAD	1.00
		3	SNOW LOAD	0.50
16	1.2DL + 1.0WL(X,-IP) + 1.0LL + 0.5SL	1	DEAD LOAD	1.20
		5	WIND LOAD (X,-IP)	1.00
		2	LIVE LOAD	1.00
		3	SNOW LOAD	0.50
17	1.2DL + 1.0WL(Z,+IP) + 1.0LL + 0.5SL	1	DEAD LOAD	1.20
		6	WIND LOAD (Z, +IP)	1.00
		2	LIVE LOAD	1.00
		3	SNOW LOAD	0.50
18	1.2DL + 1.0WL(Z,-IP) + 1.0LL + 0.5SL	1	DEAD LOAD	1.20
		7	WIND LOAD (Z,-IP)	1.00
		2	LIVE LOAD	1.00
		3	SNOW LOAD	0.50
19	0.9DL + 1.0WL(X,+IP)	1	DEAD LOAD	0.90
		4	WIND LOAD (X,+IP)	1.00
20	0.9DL + 1.0WL(X,-IP)	1	DEAD LOAD	0.90
		5	WIND LOAD (X,-IP)	1.00
21	0.9DL + 1.0WL(Z,+IP)	1	DEAD LOAD	0.90
		6	WIND LOAD (Z, +IP)	1.00
22	0.9DL + 1.0WL(Z,-IP)	1	DEAD LOAD	0.90
		7	WIND LOAD (Z,-IP)	1.00



Software licensed to Dewberry Engineers Inc.
CONNECTED User: Ashley Deuschle

Job No
50170407

Sheet No
10

Rev
0

Part Rev 1

Job Title Ocean Beach CT

Ref

By AMD


Date 10/7/2024

Chd BGK

Client VZW

File Ocean Beach CT.STD

Date/Time 22-Oct-2024 09:26

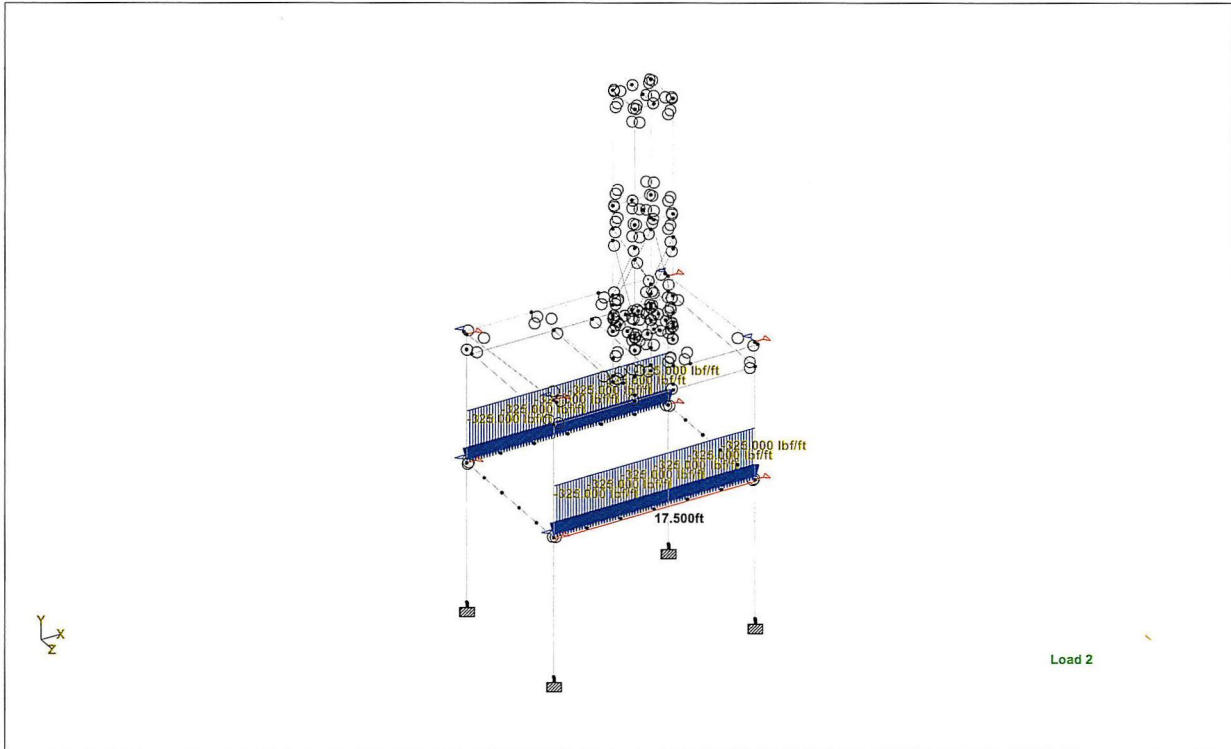

Live Load



Software licensed to Dewberry Engineers Inc.
CONNECTED User: Ashley Deuschle

Job No
50170407

Sheet No
11

Rev
0

Part Rev 1


Ref

By AMD Date 10/7/2024 Chd BGK

Job Title Ocean Beach CT

Client VZW

File Ocean Beach CT.STD Date/Time 22-Oct-2024 09:26

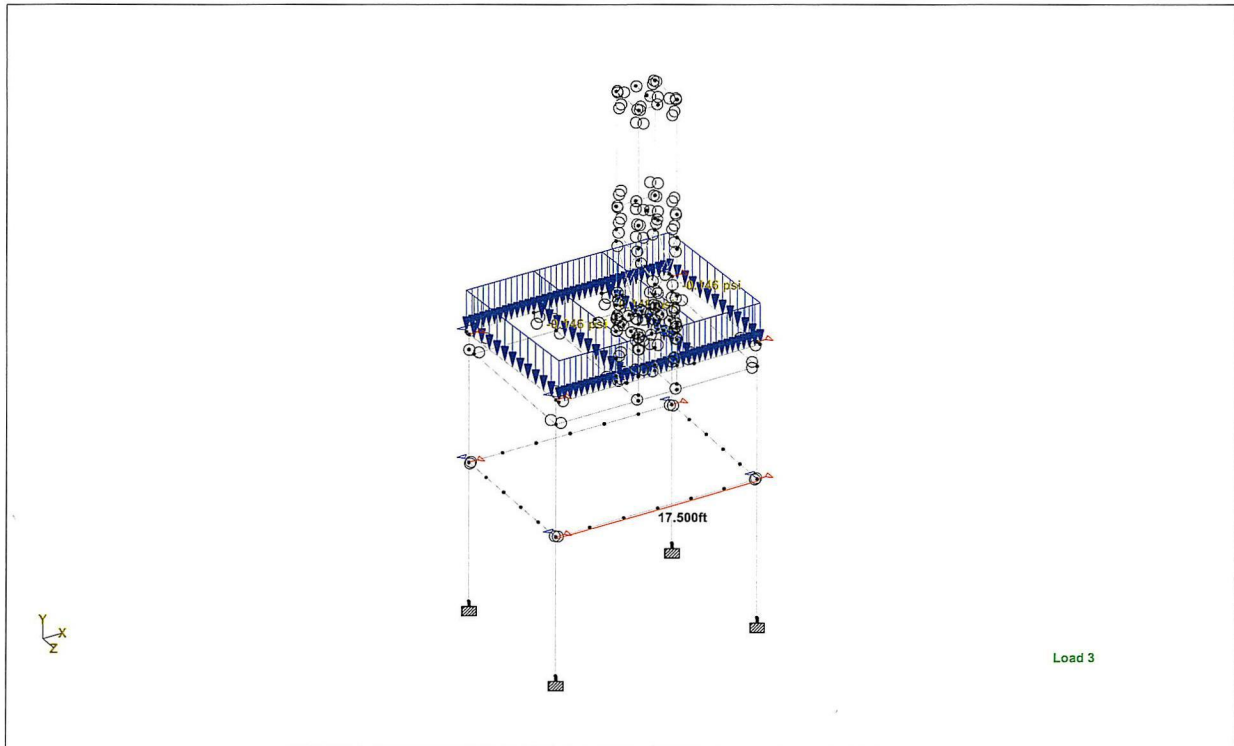

Snow Load



Software licensed to Dewberry Engineers Inc.
CONNECTED User: Ashley Deuschle

Job No
50170407

Sheet No
12

Rev
0

Part Rev 1

Job Title Ocean Beach CT

Ref

By AMD


Date 10/7/2024

Chd BGK

Client VZW

File Ocean Beach CT.STD

Date/Time 22-Oct-2024 09:26

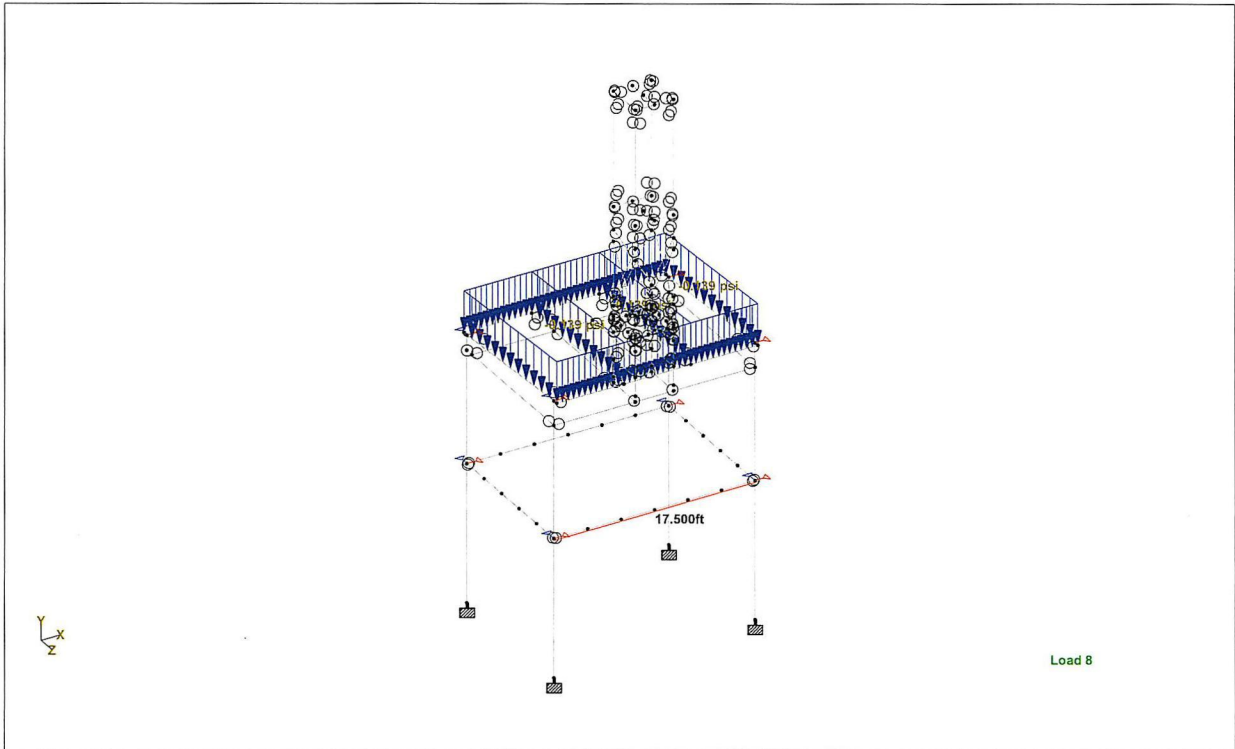

Roof Live Load



Software licensed to Dewberry Engineers Inc.
CONNECTED User: Ashley Deuschle

Job No
50170407

Sheet No
13

Rev
0

Part Rev 1

Job Title Ocean Beach CT

Ref

By AMD


Date 10/7/2024

Chd BGK

Client VZW

File Ocean Beach CT.STD

Date/Time 22-Oct-2024 09:26

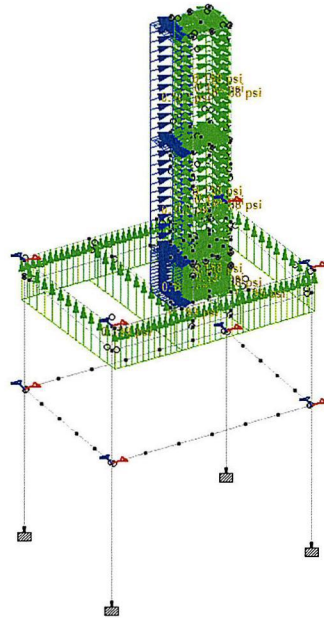

Load 4

Wind Load (X,+IP) (Input data was modified after picture taken)



Software licensed to Dewberry Engineers Inc.
CONNECTED User: Ashley Deuschle

Job No
50170407

Sheet No
14

Rev
0

Part Rev 1

Job Title Ocean Beach CT

Ref

By AMD


Date 10/7/2024

Chd BGK

Client VZW

File Ocean Beach CT.STD

Date/Time 22-Oct-2024 09:26

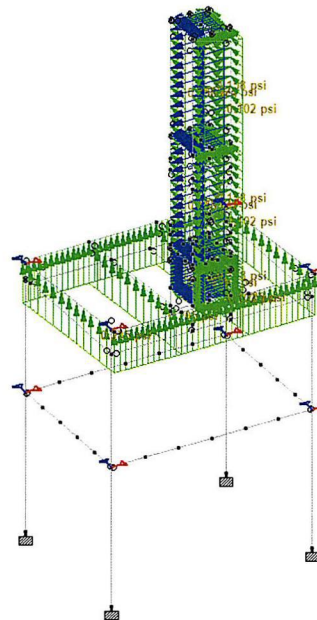

Load 6

Wind Load (Z, +IP) (Input data was modified after picture taken)

Utilization Ratio

Beam	Analysis Property	Design Property	Actual Ratio	Allowable Ratio	Ratio (Act./Allow.)	Clause	L/C	Ax (in ²)	Iz (in ⁴)	Iy (in ⁴)	Ix (in ⁴)
1	W6X12	W6X12	0.007	1.000	0.007	Eq.H1-1b	17	3.550	22.100	2.990	0.090
2	W6X12	W6X12	0.006	1.000	0.006	Eq.H1-1b	17	3.550	22.100	2.990	0.090
3	W6X12	W6X12	0.003	1.000	0.003	Cl.D2	17	3.550	22.100	2.990	0.090
4	W6X12	W6X12	0.010	1.000	0.010	Eq.H1-3a(H1-	16	3.550	22.100	2.990	0.090
5	HSST3.5x	HSST3.5x	0.058	1.000	0.058	Eq.H1-1b	5	2.910	5.040	5.040	8.350
6	HSST3.5x	HSST3.5x	0.039	1.000	0.039	Eq.H1-1b	17	2.910	5.040	5.040	8.350
7	HSST3.5x	HSST3.5x	0.036	1.000	0.036	Eq.H1-1b	17	2.910	5.040	5.040	8.350
8	HSST3.5x	HSST3.5x	0.062	1.000	0.062	Eq.H1-1b	15	2.910	5.040	5.040	8.350
9	W12X26	W12X26	0.092	1.000	0.092	Eq.H1-1b	17	7.650	204.000	17.300	0.300
10	W12X26	W12X26	0.092	1.000	0.092	Eq.H1-1b	18	7.650	204.000	17.300	0.300
11	W12X40	W12X40	0.001	1.000	0.001	Cl.G1	9	11.700	307.000	44.100	0.906
12	W12X40	W12X40	0.117	1.000	0.117	Eq.H1-1b	16	11.700	307.000	44.100	0.906
13	W6X12	W6X12	0.008	1.000	0.008	Cl.G1	18	3.550	22.100	2.990	0.090
14	W6X12	W6X12	0.008	1.000	0.008	Eq.H1-1b	17	3.550	22.100	2.990	0.090
15	W6X12	W6X12	0.003	1.000	0.003	Cl.D2	17	3.550	22.100	2.990	0.090
16	W6X12	W6X12	0.010	1.000	0.010	Cl.G1	15	3.550	22.100	2.990	0.090
17	W6X12	W6X12	0.007	1.000	0.007	Eq.H1-3a(H1-	18	3.550	22.100	2.990	0.090
18	W6X12	W6X12	0.007	1.000	0.007	Eq.H1-3a(H1-	18	3.550	22.100	2.990	0.090



Software licensed to Dewberry Engineers Inc.
CONNECTED User: Ashley Deuschle

Job No 50170407	Sheet No 15	Rev 0
Part Rev 1		
Ref		
By AMD	Date 10/7/2024	Chd BGK
Client VZW	File Ocean Beach CT.STD	Date/Time 22-Oct-2024 09:26

Utilization Ratio Cont...

Beam	Analysis Property	Design Property	Actual Ratio	Allowable Ratio	Ratio (Act./Allow.)	Clause	L/C	Ax (in ²)	Iz (in ⁴)	Iy (in ⁴)	Ix (in ⁴)
19	W6X12	W6X12	0.003	1.000	0.003	Cl.D2	17	3.550	22.100	2.990	0.090
20	W6X12	W6X12	0.009	1.000	0.009	Eq.H1-1b	4	3.550	22.100	2.990	0.090
21	HSST3.5x	HSST3.5x	0.054	1.000	0.054	Eq.H1-1b	4	2.910	5.040	5.040	8.350
22	HSST3.5x	HSST3.5x	0.089	1.000	0.089	Eq.H1-1b	5	2.910	5.040	5.040	8.350
23	HSST3.5x	HSST3.5x	0.094	1.000	0.094	Eq.H1-1b	15	2.910	5.040	5.040	8.350
24	HSST3.5x	HSST3.5x	0.059	1.000	0.059	Cl.E3	15	2.910	5.040	5.040	8.350
25	L30304	L30304	0.054	1.000	0.054	Eq.H2-1	4	1.440	0.493	1.996	0.030
26	L30304	L30304	0.020	1.000	0.020	Eq.H2-1	15	1.440	0.493	1.996	0.030
27	L30304	L30304	0.014	1.000	0.014	Eq.H2-1	18	1.440	0.493	1.996	0.030
28	L30304	L30304	0.044	1.000	0.044	Eq.H2-1	18	1.440	0.493	1.996	0.030
29	L30304	L30304	0.007	1.000	0.007	Eq.H2-1	15	1.440	0.493	1.996	0.030
30	L30304	L30304	0.005	1.000	0.005	Eq.H2-1	18	1.440	0.493	1.996	0.030
31	L30304	L30304	0.041	1.000	0.041	Eq.H2-1	17	1.440	0.493	1.996	0.030
32	L30304	L30304	0.015	1.000	0.015	Eq.H2-1	17	1.440	0.493	1.996	0.030
33	W12X26	W12X26	0.126	1.000	0.126	Cl.F2.2	17	7.650	204.000	17.300	0.300
34	W12X26	W12X26	0.125	1.000	0.125	Cl.F2.2	18	7.650	204.000	17.300	0.300
35	W12X40	W12X40	0.139	1.000	0.139	Eq.H1-1b	17	11.700	307.000	44.100	0.906
36	W12X40	W12X40	0.139	1.000	0.139	Eq.H1-1b	17	11.700	307.000	44.100	0.906
37	W12X40	W12X40	0.139	1.000	0.139	Eq.H1-1b	17	11.700	307.000	44.100	0.906
38	W12X40	W12X40	0.116	1.000	0.116	Eq.H1-1b	6	11.700	307.000	44.100	0.906
39	W12X40	W12X40	0.127	1.000	0.127	Eq.H1-3a(H1-	16	11.700	307.000	44.100	0.906
40	W12X26	W12X26	0.028	1.000	0.028	Cl.G1	17	7.650	204.000	17.300	0.300
41	W12X26	W12X26	0.029	1.000	0.029	Cl.G1	17	7.650	204.000	17.300	0.300
42	W12X26	W12X26	0.017	1.000	0.017	Cl.F2.2	17	7.650	204.000	17.300	0.300
43	W12X26	W12X26	0.007	1.000	0.007	Cl.F2.2	9	7.650	204.000	17.300	0.300
44	HSST5X5	HSST5X5	0.046	1.000	0.046	Cl.E3	14	4.300	16.000	16.000	25.800
45	HSST5X5	HSST5X5	0.225	1.000	0.225	Eq.H1-1a	18	4.300	16.000	16.000	25.800
46	HSST5X5	HSST5X5	0.093	1.000	0.093	Eq.H1-1b	16	4.300	16.000	16.000	25.800
47	HSST5X5	HSST5X5	0.150	1.000	0.150	Cl.E3	10	4.300	16.000	16.000	25.800
48	HSST5X5	HSST5X5	0.059	1.000	0.059	Eq.H1-1b	18	4.300	16.000	16.000	25.800
49	HSST5X5	HSST5X5	0.290	1.000	0.290	Eq.H1-1a	18	4.300	16.000	16.000	25.800
50	HSST5X5	HSST5X5	0.102	1.000	0.102	Eq.H1-1b	16	4.300	16.000	16.000	25.800
51	HSST5X5	HSST5X5	0.241	1.000	0.241	Eq.H1-1a	16	4.300	16.000	16.000	25.800
52	W10X22	N/A						6.490	118.000	11.400	0.239
53	W10X22	N/A						6.490	118.000	11.400	0.239
54	W10X22	N/A						6.490	118.000	11.400	0.239
55	W10X22	N/A						6.490	118.000	11.400	0.239
56	W10X22	N/A						6.490	118.000	11.400	0.239
57	W10X22	N/A						6.490	118.000	11.400	0.239
58	W10X22	N/A						6.490	118.000	11.400	0.239
59	W10X22	N/A						6.490	118.000	11.400	0.239
60	W10X22	N/A						6.490	118.000	11.400	0.239
61	W10X22	N/A						6.490	118.000	11.400	0.239
62	W10X22	N/A						6.490	118.000	11.400	0.239
63	W10X22	N/A						6.490	118.000	11.400	0.239



Software licensed to Dewberry Engineers Inc.
CONNECTED User: Ashley Deuschle

Job No
50170407

Sheet No
16

Rev
0

Part Rev 1

Job Title Ocean Beach CT

Ref

By AMD

Date 10/7/2024

Chd BGK

Client VZW

File Ocean Beach CT.STD

Date/Time 22-Oct-2024 09:26

Utilization Ratio Cont...

Beam	Analysis Property	Design Property	Actual Ratio	Allowable Ratio	Ratio (Act./Allow.)	Clause	L/C	Ax (in ²)	Iz (in ⁴)	Iy (in ⁴)	Ix (in ⁴)
64	W10X22	N/A						6.490	118.000	11.400	0.239
65	W10X22	N/A						6.490	118.000	11.400	0.239
66	W10X22	N/A						6.490	118.000	11.400	0.239
67	W10X22	N/A						6.490	118.000	11.400	0.239
68	W10X22	N/A						6.490	118.000	11.400	0.239
69	W10X22	N/A						6.490	118.000	11.400	0.239
70	W10X22	N/A						6.490	118.000	11.400	0.239
71	W10X22	N/A						6.490	118.000	11.400	0.239
72	W10X22	N/A						6.490	118.000	11.400	0.239
73	W10X22	N/A						6.490	118.000	11.400	0.239
74	HSST4X4	HSST4X4	0.022	1.000	0.022	Cl.E3	15	4.780	10.300	10.300	17.500
75	HSST4.5X	HSST4.5X	0.023	1.000	0.023	Eq.H1-1b	16	2.930	9.020	9.020	14.400
76	HSST4X4	HSST4X4	0.005	1.000	0.005	Cl.E3	9	4.780	10.300	10.300	17.500
77	HSST4.5X	HSST4.5X	0.033	1.000	0.033	Eq.H1-1b	5	2.930	9.020	9.020	14.400
78	HSST4X4	HSST4X4	0.016	1.000	0.016	Cl.E3	17	4.780	10.300	10.300	17.500
79	HSST4.5X	HSST4.5X	0.027	1.000	0.027	Eq.H1-1b	17	2.930	9.020	9.020	14.400
80	HSST4X4	HSST4X4	0.044	1.000	0.044	Cl.E3	15	4.780	10.300	10.300	17.500
81	HSST4.5X	HSST4.5X	0.042	1.000	0.042	Eq.H1-1b	15	2.930	9.020	9.020	14.400
82	W8X10	W8X10	0.677	1.000	0.677	Eq.H1-1b	12	2.960	30.800	2.090	0.043
83	W8X10	W8X10	0.677	1.000	0.677	Eq.H1-1b	12	2.960	30.800	2.090	0.043
84	W8X10	W8X10	0.112	1.000	0.112	Cl.G1	14	2.960	30.800	2.090	0.043
85	W8X10	W8X10	0.112	1.000	0.112	Cl.G1	12	2.960	30.800	2.090	0.043
86	HSST5X5	HSST5X5	0.077	1.000	0.077	Eq.H1-1b	18	4.300	16.000	16.000	25.800
87	HSST5X5	HSST5X5	0.096	1.000	0.096	Eq.H1-1b	18	4.300	16.000	16.000	25.800
88	W8X10	W8X10	0.085	1.000	0.085	Eq.H1-1b	18	2.960	30.800	2.090	0.043
89	W8X10	W8X10	0.113	1.000	0.113	Cl.G1	14	2.960	30.800	2.090	0.043
90	W8X10	W8X10	0.125	1.000	0.125	Eq.H1-1b	18	2.960	30.800	2.090	0.043
91	W8X10	W8X10	0.113	1.000	0.113	Cl.G1	14	2.960	30.800	2.090	0.043
92	W8X10	W8X10	0.678	1.000	0.678	Eq.H1-1b	14	2.960	30.800	2.090	0.043
93	W8X10	W8X10	0.677	1.000	0.677	Eq.H1-1b	14	2.960	30.800	2.090	0.043
94	W8X10	W8X10	0.678	1.000	0.678	Eq.H1-1b	14	2.960	30.800	2.090	0.043
95	W8X10	W8X10	0.676	1.000	0.676	Eq.H1-1b	14	2.960	30.800	2.090	0.043
96	W8X10	W8X10	0.035	1.000	0.035	Eq.H1-1b	9	2.960	30.800	2.090	0.043
97	W8X10	W8X10	0.035	1.000	0.035	Eq.H1-1b	9	2.960	30.800	2.090	0.043
98	L40406	L40406 LI	0.035	1.000	0.035	Eq.H1-1b	9	5.720	8.717	16.126	0.268
99	L40406	L40406 LI	0.035	1.000	0.035	Eq.H1-1b	9	5.720	8.717	16.126	0.268
100	L40406	L40406 LI	0.002	1.000	0.002	Cl.E4	7	5.720	8.717	16.126	0.268
101	L40406	L40406 LI	0.004	1.000	0.004	Cl.E4	7	5.720	8.717	16.126	0.268
102	L40406	L40406	0.071	1.000	0.071	Eq.H2-1	9	2.860	1.736	6.982	0.134
103	L40406	L40406	0.071	1.000	0.071	Eq.H2-1	9	2.860	1.736	6.982	0.134
104	L40406	L40406	0.007	1.000	0.007	Eq.H2-1	7	2.860	1.736	6.982	0.134
105	L40406	L40406	0.008	1.000	0.008	Eq.H2-1	7	2.860	1.736	6.982	0.134
106	L40406	L40406	0.071	1.000	0.071	Eq.H2-1	9	2.860	1.736	6.982	0.134
107	L40406	L40406	0.071	1.000	0.071	Eq.H2-1	9	2.860	1.736	6.982	0.134
108	L40406	L40406	0.121	1.000	0.121	Eq.H2-1	9	2.860	1.736	6.982	0.134



Software licensed to Dewberry Engineers Inc.
CONNECTED User: Ashley Deuschle

Job No
50170407

Sheet No
17

Rev
0

Part Rev 1

Job Title Ocean Beach CT

Ref

By AMD

Date 10/7/2024

Chd BGK

Client VZW

File Ocean Beach CT.STD

Date/Time 22-Oct-2024 09:26

Utilization Ratio Cont...

Beam	Analysis Property	Design Property	Actual Ratio	Allowable Ratio	Ratio (Act./Allow.)	Clause	L/C	Ax (in ²)	Iz (in ⁴)	Iy (in ⁴)	Ix (in ⁴)
109	L40406	L40406 L	0.035	1.000	0.035	Eq.H1-1b	9	5.720	8.717	16.126	0.268
110	L40406	L40406 L	0.035	1.000	0.035	Eq.H1-1b	9	5.720	8.717	16.126	0.268
111	L40406	L40406	0.127	1.000	0.127	Eq.H2-1	9	2.860	1.736	6.982	0.134
112	L40404	L40404	0.011	1.000	0.011	Eq.H2-1	17	1.930	1.183	4.895	0.040
113	L40404	L40404	0.008	1.000	0.008	Eq.H2-1	5	1.930	1.183	4.895	0.040
114	L40404	L40404	0.006	1.000	0.006	Eq.H2-1	17	1.930	1.183	4.895	0.040
115	L40404	L40404	0.010	1.000	0.010	Eq.H2-1	15	1.930	1.183	4.895	0.040
116	L40404	L40404	0.011	1.000	0.011	Eq.H2-1	17	1.930	1.183	4.895	0.040
117	L40404	L40404	0.008	1.000	0.008	Eq.H2-1	5	1.930	1.183	4.895	0.040
118	L40404	L40404	0.005	1.000	0.005	Eq.H2-1	9	1.930	1.183	4.895	0.040
119	HSST4.5X	HSST4.5X	0.044	1.000	0.044	Eq.H1-1b	5	2.930	9.020	9.020	14.400
120	HSST4.5X	HSST4.5X	0.044	1.000	0.044	Eq.H1-1b	15	2.930	9.020	9.020	14.400
121	HSST4.5X	HSST4.5X	0.038	1.000	0.038	Cl.E3	15	2.930	9.020	9.020	14.400
122	HSST4.5X	HSST4.5X	0.033	1.000	0.033	Cl.D2	5	2.930	9.020	9.020	14.400
123	L40404	L40404	0.035	1.000	0.035	Eq.H2-1	16	1.930	1.183	4.895	0.040
124	L40404	L40404	0.017	1.000	0.017	Eq.H2-1	15	1.930	1.183	4.895	0.040
125	HSST4.5X	HSST4.5X	0.042	1.000	0.042	Eq.H1-1b	15	2.930	9.020	9.020	14.400
126	HSST4.5X	HSST4.5X	0.029	1.000	0.029	Eq.H1-1b	17	2.930	9.020	9.020	14.400
127	HSST4.5X	HSST4.5X	0.020	1.000	0.020	Cl.E3	17	2.930	9.020	9.020	14.400
128	HSST4.5X	HSST4.5X	0.034	1.000	0.034	Cl.E3	15	2.930	9.020	9.020	14.400
129	L40404	L40404	0.027	1.000	0.027	Eq.H2-1	18	1.930	1.183	4.895	0.040
130	L40404	L40404	0.015	1.000	0.015	Eq.H2-1	16	1.930	1.183	4.895	0.040
131	HSST4.5X	HSST4.5X	0.026	1.000	0.026	Eq.H1-1b	17	2.930	9.020	9.020	14.400
132	HSST4.5X	HSST4.5X	0.021	1.000	0.021	Eq.H1-1b	18	2.930	9.020	9.020	14.400
133	HSST4.5X	HSST4.5X	0.027	1.000	0.027	Eq.H1-1b	17	2.930	9.020	9.020	14.400
134	HSST4.5X	HSST4.5X	0.017	1.000	0.017	Cl.E3	17	2.930	9.020	9.020	14.400
135	L40404	L40404	0.012	1.000	0.012	Eq.H2-1	15	1.930	1.183	4.895	0.040
136	L40404	L40404	0.023	1.000	0.023	Eq.H2-1	16	1.930	1.183	4.895	0.040
137	HSST4.5X	HSST4.5X	0.028	1.000	0.028	Eq.H1-1b	17	2.930	9.020	9.020	14.400
138	HSST4.5X	HSST4.5X	0.020	1.000	0.020	Cl.E3	17	2.930	9.020	9.020	14.400
139	HSST4.5X	HSST4.5X	0.042	1.000	0.042	Eq.H1-1b	5	2.930	9.020	9.020	14.400
140	HSST4.5X	HSST4.5X	0.034	1.000	0.034	Cl.D2	5	2.930	9.020	9.020	14.400
141	L40404	L40404	0.014	1.000	0.014	Eq.H2-1	17	1.930	1.183	4.895	0.040
142	L40404	L40404	0.032	1.000	0.032	Eq.H2-1	18	1.930	1.183	4.895	0.040
143	HSST5X5	HSST5X5	0.088	1.000	0.088	Eq.H1-1b	16	4.300	16.000	16.000	25.800
144	HSST5X5	HSST5X5	0.084	1.000	0.084	Eq.H1-1b	16	4.300	16.000	16.000	25.800
148	HSST3.5X	HSST3.5X	0.133	1.000	0.133	Eq.H1-1b	5	2.910	5.040	5.040	8.350
149	HSST3.5X	HSST3.5X	0.197	1.000	0.197	Eq.H1-1b	15	2.910	5.040	5.040	8.350
150	HSST3.5X	HSST3.5X	0.167	1.000	0.167	Eq.H1-1b	17	2.910	5.040	5.040	8.350
151	HSST3.5X	HSST3.5X	0.166	1.000	0.166	Eq.H1-1b	17	2.910	5.040	5.040	8.350
165	L40406	L40406	0.121	1.000	0.121	Eq.H2-1	9	2.860	1.736	6.982	0.134
166	L40406	L40406	0.127	1.000	0.127	Eq.H2-1	9	2.860	1.736	6.982	0.134



Software licensed to Dewberry Engineers Inc.
CONNECTED User: Ashley Deuschle

Job No
50170407

Sheet No
18

Rev
0

Part Rev 1

Job Title Ocean Beach CT

Ref

By AMD

Date 10/7/2024

Chd BGK


Client VZW

File Ocean Beach CT.STD

Date/Time 22-Oct-2024 09:26

Failed Members

There is no data of this type.

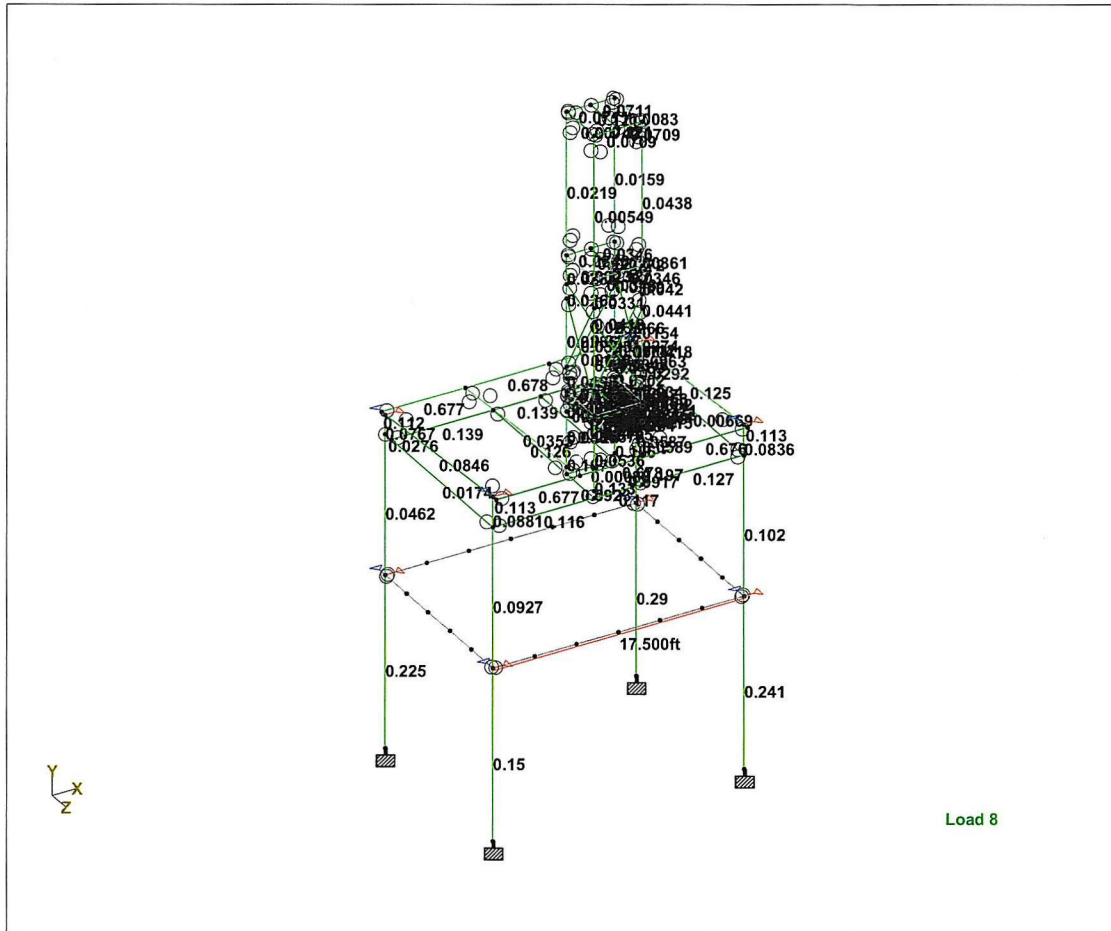

Utilization Ratio



NORTHEAST > North East > New England > Wallingford-1 > OCEAN BEACH CT - Ocean Beach Park
Stevens, Wesley - wesley.stevens@verizonwireless.com - 20240109_095525

Project Details		Location Information			
Carrier Aggregation	N	Site Id	2500632		
Ecip	N	Search Ring#			
Project Name	5G L-SUB6 - CARRIER ADD	E-NodeB ID#	064059		
Project Alt Name	OCEAN BEACH CT	PSLC#	470795		
Project Id	16540902	Switch Name	Wallingford-1		
Designed Sector Carrier 4G	4	Tower Type			
Designed Sector Carrier 5G	4	Site Type	MACRO		
Additional Sector Carrier 4G	null	Street Address	98 Neptune Ave		
Additional Sector Carrier 5G	null	City	New London		
Suffix	Rev1_20240109	State	CT		
FP Solution Type & Tech Type	MODIFICATION;4G_850;5G_850;5G_L-Su b6-Prep;4G_Radio Swap	Zip Code	06320		
		County	New London		
		Latitude	41.30933472/ 41° 18' 33.605"		
		Longitude	-72.09876472/ 72° 5' 55.553"		

Project Scope	
Add 850/C-Band Change antennas to one NHHS4-65A per sector to fit in stealthing 8T C-Band radio to connect to NHHS4-65A Rev1_20240109: new radios, new antennas Rev0_20230201: initial design	

Antenna Summary									
Added Antenna									
700	850	L-Sub6	Make	Model	Centerline	Tip Height	Azimuth	Install Type	Quantity
LTE	5G/LTE	5G	COMMSCOPE	N-IHS4-65A-R3B	40	42.3	40(7),230(8)	PHYSICAL	2

Removed Antenna									
700	850	L-Sub6	Make	Model	Centerline	Tip Height	Azimuth	Install Type	Quantity
LTE			ANDREW	LNX-6513DS-A1M	40	42.3	40(4),230(5)	PHYSICAL	2

Retained Antenna									
700	850	L-Sub6	Make	Model	Centerline	Tip Height	Azimuth	Install Type	Quantity

Added: 2	Removed: 2	Retained: 0
----------	------------	-------------

Non Antenna Summary

Added Non Antenna									
Equipment Type	Location	700	850	L-Sub6	Make	Model	Install Type	Quantity	
RRU	Tower	LTE	5G,LTE		Samsung	RF4461d-13A	PHYSICAL	2	
RRU	Tower			5G	Samsung	RT-8808-77A	PHYSICAL	2	

Removed Non Antenna									
Equipment Type	Location	700	850	L-Sub6	Make	Model	Install Type	Quantity	
RRU	Tower	LTE			Nokia	CMRO V2 B13 2x5	PHYSICAL	2	

Retained Non Antenna									
Equipment Type	Location	700	850	L-Sub6	Make	Model	Install Type	Quantity	

Added: 4	Removed: 2	Retained: 0
----------	------------	-------------

Services									
700 LTE		0000 (8448077)				0002 (8560222)			
Sector	04	05				07	08		
Azimuth	40	230				40	230		
Cell/Enodeb-Id	064059	064059				064579	064579		
Antenna Model	LNX-6513DS-A1M	LNX-6513DS-A1M				NHHS4-65A-R3B	NHHS4-65A-R3B		
Antenna Make	ANDREW	ANDREW				COMMSCOPE	COMMSCOPE		
Centerline	40	40				40	40		
DLEARFCN	5230	5230				5230	5230		
Mech Down-tilt	0	0				0	0		
Elect Down-tilt	0	0				0	0		
Tip Height	42.3	42.3				42.3	42.3		
Regulatory Power	10.06 (W/MHz) ERP	10.06 (W/MHz) ERP				65.43 (W/MHz) ERP	65.43 (W/MHz) ERP		
Transmitter Max Power	37.0 dBm	37.0 dBm				46.0 dBm	46.0 dBm		
TMA Make									
TMA Model									
RRU Make	Nokia	Nokia				Samsung	Samsung		
RRU Model	CMRO V2 B13 2x5	CMRO V2 B13 2x5				RF4461d-13A	RF4461d-13A		
Number of Tx,Rx	2 , 2	2 , 2				2 , 2	2 , 2		
Operational Port Count	0	0				0	0		
Position									
Transmitter Id	14809802	14809803				16180061	16180062		
Source	VZNPP	VZNPP				VZNPP	VZNPP		
Bandwidth	10	10				10	10		
Ant. Dimensions H x W x D (inch)	54.69 x 11.9 x 7.1	54.69 x 11.9 x 7.1				55.6 x 13.8 x 8.2	55.6 x 13.8 x 8.2		
Weight(lb)	31.01	31.01				50.7	50.7		

Services		
850 LTE	0000 (8448077)	0002 (8560222)
Sector	07	08
Azimuth	40	230
Cell/Enodeb-Id	064579	064579
Antenna Model	NHHS4-65A-R3B	NHHS4-65A-R3B
Antenna Make	COMMSCOPE	COMMSCOPE
Centerline	40	40
DLEARFCN	2450	2450
Mech Down-tilt	0	0
Elect Down-tilt	0	0
Tip Height	42.3	42.3
Regulatory Power	145.14 (W/MHz) ERPSPD	145.14 (W/MHz) ERPSPD
Transmitter Max Power	46.0 dBm	46.0 dBm
TMA Make		
TMA Model		
RRU Make	Samsung	Samsung
RRU Model	RF4461d-13A	RF4461d-13A
Number of Tx,Rx	2 , 2	2 , 2
Operational Port Count	0	0
Position		
Transmitter Id	16180119	16180120
Source	VZNPP	VZNPP
Bandwidth	10	10
Ant. Dimensions H x W x D(inch)	55.6 x 13.8 x 8.2	55.6 x 13.8 x 8.2
Weight(lb)	50.7	50.7

Services		
850 NR	0000 (8448077)	0002 (8560222)
Sector	0007	0008
Azimuth	40	230
Cell/Enodeb-Id	0649403	0649403
Antenna Model	NHHS4-65A-R3B	NHHS4-65A-R3B
Antenna Make	COMMSCOPE	COMMSCOPE
Centerline	40	40
DLEARFCN	2450	2450
Mech Down-tilt	0	0
Elect Down-tilt	0	0
Tip Height	42.3	42.3
Regulatory Power	145.14 (W/MHz) ERPSP	145.14 (W/MHz) ERPSP
Transmitter Max Power	46.0 dBm	46.0 dBm
TMA Make		
TMA Model		
RRU Make	Samsung	Samsung
RRU Model	RF4461d-13A	RF4461d-13A
Number of Tx,Rx	2 , 2	2 , 2
Operational Port Count	0	0
Position		
Transmitter Id	16180119	16180120
Source	VZNPP	VZNPP
Bandwidth	10	10
Ant. Dimensions H x W x D(inch)	55.6 x 13.8 x 8.2	55.6 x 13.8 x 8.2
Weight(lb)	50.7	50.7

Services		
CBAND NR	0000 (8448077)	0002 (8560222)
Sector	0007	0008
Azimuth	40	230
Cell/Enodeb-Id	0649403	0649403
Antenna Model	NHHS4-65A-R3B	NHHS4-65A-R3B
Antenna Make	COMMSCOPE	COMMSCOPE
Centerline	40	40
DLEARFCN	650006, 655324	650006, 655324
Mech Down-tilt	0	0
Elect Down-tilt	0	0
Tip Height	42.3	42.3
Regulatory Power	601.45 (W/MHz) EIRP, 1002.41 (W/MHz) EIRP	601.45 (W/MHz) EIRP, 1002.41 (W/MHz) EIRP
Transmitter Max Power	55.03 dBm`	55.03 dBm
TMA Make		
TMA Model		
RRU Make	Samsung	Samsung
RRU Model	RT-8808-77A	RT-8808-77A
Number of Tx,Rx	2 , 2	2 , 2
Operational Port Count	8	8
Position		
Transmitter Id	16180121	16180122
Source	VZNPP	VZNPP
Bandwidth	100, 60	100, 60
Ant. Dimensions H x W x D(inch)	55.6 x 13.8 x 8.2	55.6 x 13.8 x 8.2
Weight(lb)	55.1	55.1

Callsigns Per Antenna

Sector	Make	Model	Ant CL Height AG	Ant Tip Height	Azimuth	Elect Down-tilt	Mech Down-tilt	Gain	Bandwidth	Regulator y Power	700	850	1900	2100	28 GHz	31 GHz	39 GHz	LSub-6	CBRS
07	COMMSCOPE	NHHS4-65A-R3B	40	42.3	40	0	0	11.7	68	65.43	WQIQ689								
08	COMMSCOPE	NHHS4-65A-R3B	40	42.3	230	0	0	11.7	68	65.43	WQIQ689								
0007	COMMSCOPE	NHHS4-65A-R3B	40	42.3	40	0	0	12.15	67	145.14		KNKA745							
0008	COMMSCOPE	NHHS4-65A-R3B	40	42.3	230	0	0	12.15	67	145.14		KNKA745							
07	COMMSCOPE	NHHS4-65A-R3B	40	42.3	40	0	0	12.15	67	145.14		KNKA745							
08	COMMSCOPE	NHHS4-65A-R3B	40	42.3	230	0	0	12.15	67	145.14		KNKA745							
0007	COMMSCOPE	NHHS4-65A-R3B	40	42.3	40	0	0	20.39	94	601.45								WRNE581,WRNE582,WRNE583,WRNE584,WRNE585	
0008	COMMSCOPE	NHHS4-65A-R3B	40	42.3	230	0	0	20.39	94	601.45								WRNE581,WRNE582,WRNE583,WRNE584,WRNE585	
0007	COMMSCOPE	NHHS4-65A-R3B	40	42.3	40	0	0	20.39	94	1002.41								WRNE585,WRNE586,WRNE587,WRNE58	
0008	COMMSCOPE	NHHS4-65A-R3B	40	42.3	230	0	0	20.39	94	1002.41								WRNE585,WRNE586,WRNE587,WRNE58	

Callsigns

Callsign	Market	Radio Code	Market #	Block	State	County	License Name	Wholly Owner	Total MHz	Freq Range 1	Freq Range 2	Freq Range 3	Freq Range 4	Regulatory Power (W)	Threshold (W)	POPs/Sq. mil	Status	Action	Approve for Insvc
WQJQ689	Northeast	WU	REA001	C	CT	9011	Celco Partnershp ip	Yes	22,000	746,000 - 767,000/ .000 - .000	776,000 - 787,000/ .000 - .000	746,000 - 767,000/ .000 - .000	776,000 - 787,000/ .000 - .000	66.43	1000	403.90	proposed	added	1
KNKA745	New London-Norwich, CT	CL	CHA164	A	CT	9011	Celco Partnershp ip	Yes	25,000	824,000 - 835,000/ 90,000 - 846,500	869,000 - 880,000/ 90,000 - 891,500	824,000 - 835,000/ 90,000 - 846,500	869,000 - 880,000/ 90,000 - 891,500	145.14	400	403.90	proposed	added	1
WRNE681	New York, NY	PM	PEA001	A1	CT	9011	Celco Partnershp ip	Yes	20,000	3700,000 - 3720,000/ .000 - .000	.000 - .000/ .000 - .000	3700,000 - 3720,000/ .000 - .000	.000 - .000/ .000 - .000	601.45	1640	403.90	proposed	added	1
WRNE682	New York, NY	PM	PEA001	A2	CT	9011	Celco Partnershp ip	Yes	20,000	3720,000 - 3740,000/ .000 - .000	.000 - .000/ .000 - .000	3720,000 - 3740,000/ .000 - .000	.000 - .000/ .000 - .000	601.45	1640	403.90	proposed	added	1
WRNE683	New York, NY	PM	PEA001	A3	CT	9011	Celco Partnershp ip	Yes	20,000	3740,000 - 3760,000/ .000 - .000	.000 - .000/ .000 - .000	3740,000 - 3760,000/ .000 - .000	.000 - .000/ .000 - .000	601.45	1640	403.90	proposed	added	1
WRNE684	New York, NY	PM	PEA001	A4	CT	9011	Celco Partnershp ip	Yes	20,000	3760,000 - 3780,000/ .000 - .000	.000 - .000/ .000 - .000	3760,000 - 3780,000/ .000 - .000	.000 - .000/ .000 - .000	601.45	1640	403.90	proposed	added	1
WRNE685	New York, NY	PM	PEA001	A5	CT	9011	Celco Partnershp ip	Yes	20,000	3780,000 - 3800,000/ .000 - .000	.000 - .000/ .000 - .000	3780,000 - 3800,000/ .000 - .000	.000 - .000/ .000 - .000	1002.41	1640	403.90	proposed	added	1
WRNE686	New York, NY	PM	PEA001	B1	CT	9011	Celco Partnershp ip	Yes	20,000	3800,000 - 3820,000/ .000 - .000	.000 - .000/ .000 - .000	3800,000 - 3820,000/ .000 - .000	.000 - .000/ .000 - .000	1002.41	1640	403.90	proposed	added	1
WRNE687	New York, NY	PM	PEA001	B2	CT	9011	Celco Partnershp ip	Yes	20,000	3820,000 - 3840,000/ .000 - .000	.000 - .000/ .000 - .000	3820,000 - 3840,000/ .000 - .000	.000 - .000/ .000 - .000	1002.41	1640	403.90	proposed	added	1
WRNE688	New York, NY	PM	PEA001	B3	CT	9011	Celco Partnershp ip	Yes	20,000	3840,000 - 3860,000/ .000 - .000	.000 - .000/ .000 - .000	3840,000 - 3860,000/ .000 - .000	.000 - .000/ .000 - .000	1002.41	1640	403.90	proposed	added	1

ATTACHMENT 5



98 NEPTUNE AVE

Location 98 NEPTUNE AVE

City, State, Zip ,

Mblu F28/ 1/ 1/ /

Acct# 1

Owner NEW LONDON CITY OF-OCE

Assessment \$42,685,600

Appraisal \$60,979,500

PID 1

Building Count 8

Current Value

Appraisal			
Valuation Year	Improvements	Land	Total
2023	\$7,337,900	\$53,641,600	\$60,979,500
Assessment			
Valuation Year	Improvements	Land	Total
2023	\$5,136,500	\$37,549,100	\$42,685,600

Owner of Record

Owner NEW LONDON CITY OF-OCE
Co-Owner
Address 181 CAPTAINS WALK
 NEW LONDON,, CT 06320

Sale Price \$0
Certificate
Book & Page 0000/0000
Sale Date 01/01/1900
Instrument

Ownership History

Ownership History					
Owner	Sale Price	Certificate	Book & Page	Instrument	Sale Date
NEW LONDON CITY OF-OCE	\$0		0000/0000		01/01/1900

Building Information

Building 1 : Section 1

Year Built: 1939
Living Area: 56,375
Replacement Cost: \$5,909,217

ATTACHMENT 6



Certificate of Mailing — Firm

Name and Address of Sender Kenneth C. Baldwin, Esq. Robinson & Cole LLP One State Street Hartford, CT 06103		TOTAL NO. of Pieces Listed by Sender 2	TOTAL NO. of Pieces Received at Post Office™ 2	Affix Stamp Here Postmark with Date of Receipt.   Postmaster, per (name of receiving employee)		 quadrant CORRECTION IMI \$003.44 ⁰ 11/06/2024 ZIP 06103 043M62208619 US POSTAGE	
USPS® Tracking Number Firm-specific Identifier	Address (Name, Street, City, State, and ZIP Code™)	Postage	Fee	Special Handling	Parcel Airlift		
1.	Michael Passero, Mayor City of New London 181 State Street New London, CT 06320						
2.	Michelle Johnson-Scovish, Planning and Zoning and Wetlands Official City of New London 181 State Street New London, CT 06320						
3.							
4.							
5.							
6.							