

Appendix A.4



1" = 100' SCALE MAPS:

DERBY JUNCTION TO ANSONIA 115-KV TRANSMISSION LINE REBUILD PROJECT

1" = 100' SCALE MAPSHEET INDEX
DERBY JUNCTION TO ANSONIA 115-KV TRANSMISSION LINE REBUILD PROJECT

<u>Mapsheets</u>	<u>City</u>	<u>Proposed Structures</u>	<u>Proposed Structure Removals</u>
100 Scale Key Sheet	Shelton, Derby, Ansonia	N/A – Key Sheet	N/A – Key Sheet
1 of 16	Shelton	Rebuild 115-kV Derby Junction (Tap) Interconnection with Eversource 115-kV Single Circuit H-Frame Structure 350 115-kV Double Circuit Monopole Structure 351	Remove Existing 115-kV Derby Junction (Tap) Interconnection with Eversource Remove Existing 115-kV Double Circuit Lattice Tower 351
2 of 16	Shelton	Rebuild 115-kV Derby Junction (Tap) Interconnection with Eversource 115-kV Double Circuit Monopole Structures 351, 352	Remove Existing 115-kV Derby Junction (Tap) Interconnection with Eversource Remove Existing 115-kV Double Circuit Lattice Towers 351, 352
3 of 16	Shelton	115-kV Double Circuit Monopole Structures 353, 354, 355	Remove Existing 115-kV Double Circuit Lattice Towers 353, 354, 355
4 of 16	Shelton	115-kV Double Circuit Monopole Structures 356, 357, 358	Remove Existing 115-kV Double Circuit Lattice Towers 356, 357, 358
5 of 16	Shelton	115-kV Double Circuit Monopole Structure 359 Rebuild Housatonic River Crossing Span	Remove Existing 115-kV Double Circuit Lattice Tower 359 Remove Housatonic River Crossing Span
6 of 16	Derby	Rebuild Housatonic River Crossing Span 115-kV Double Circuit Monopole Structure 360 115-kV Single Circuit Monopole Structures 361A, 1B	Remove Housatonic River Crossing Span Remove Existing 115-kV Double Circuit Lattice Tower 360
7 of 16	Derby	Rebuild 115-kV Interconnection at Indian Well Substation 115-kV Double Circuit Monopole Structure 2 115-kV Single Circuit Monopole Structures 361A, 361B, 1B, 2A, 2B, 3A, 3B, 4A, 4B	Remove Existing 115-kV Interconnection at Indian Well Substation Remove Existing 115-kV Single Circuit Monopoles 2, 2B Remove Existing 115-kV Double Circuit Lattice Towers 3, 4
8 of 16	Derby	115-kV Single Circuit Monopole Structures 4A, 4B 115-kV Double Circuit Monopole Structures 5, 6	Remove Existing 115-kV Double Circuit Lattice Towers 4, 5, 6
9 of 16	Derby	115-kV Double Circuit Monopole Structures 7, 8	Remove Existing 115-kV Double Circuit Lattice Towers 7, 8
10 of 16	Derby, Ansonia	115-kV Double Circuit Monopole Structures 9, 10	Remove Existing 115-kV Double Circuit Lattice Towers 9, 10
11 of 16	Ansonia	115-kV Double Circuit Monopole Structures 11, 12, 13	Remove Existing 115-kV Double Circuit Lattice Towers 11, 12, 13
12 of 16	Ansonia	115-kV Double Circuit Monopole Structures 14, 15	Remove Existing 115-kV Double Circuit Lattice Towers 14, 15
13 of 16	Ansonia	115-kV Double Circuit Monopole Structure 16 115-kV Single Circuit Monopole Structures 17A, 17B	Remove Existing 115-kV Double Circuit Lattice Towers 16, 17
14 of 16	Ansonia	115-kV Single Circuit Monopole Structures 18A, 18B, 19A, 19B	Remove Existing 115-kV Double Circuit Lattice Towers 18, 19
15 of 16	Ansonia	115-kV Double Circuit Monopole Structure 20	Remove Existing 115-kV Double Circuit Lattice Tower 20 Remove Existing 115-kV Single Circuit Monopoles 20A, 20B
16 of 16	Ansonia	115-kV Double Circuit Monopole Structure 21 Rebuild 115-kV Interconnection at Ansonia Substation	Remove Existing 115-kV Single Circuit Monopoles 20A, 20B Remove Existing 115-kV Double Circuit Lattice Tower 21 Remove Existing 115-kV Interconnection at Ansonia Substation

N:\0032690_000_GIS\ArcPro\0032690_00_040_TileRebuild_100ScaleMaps\220131.aprx D:\A_CSCMotion_100ScaleKeySheet_1\4/14/2022 12:10 PM\ENBoisen

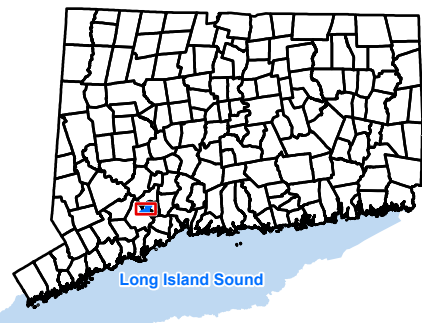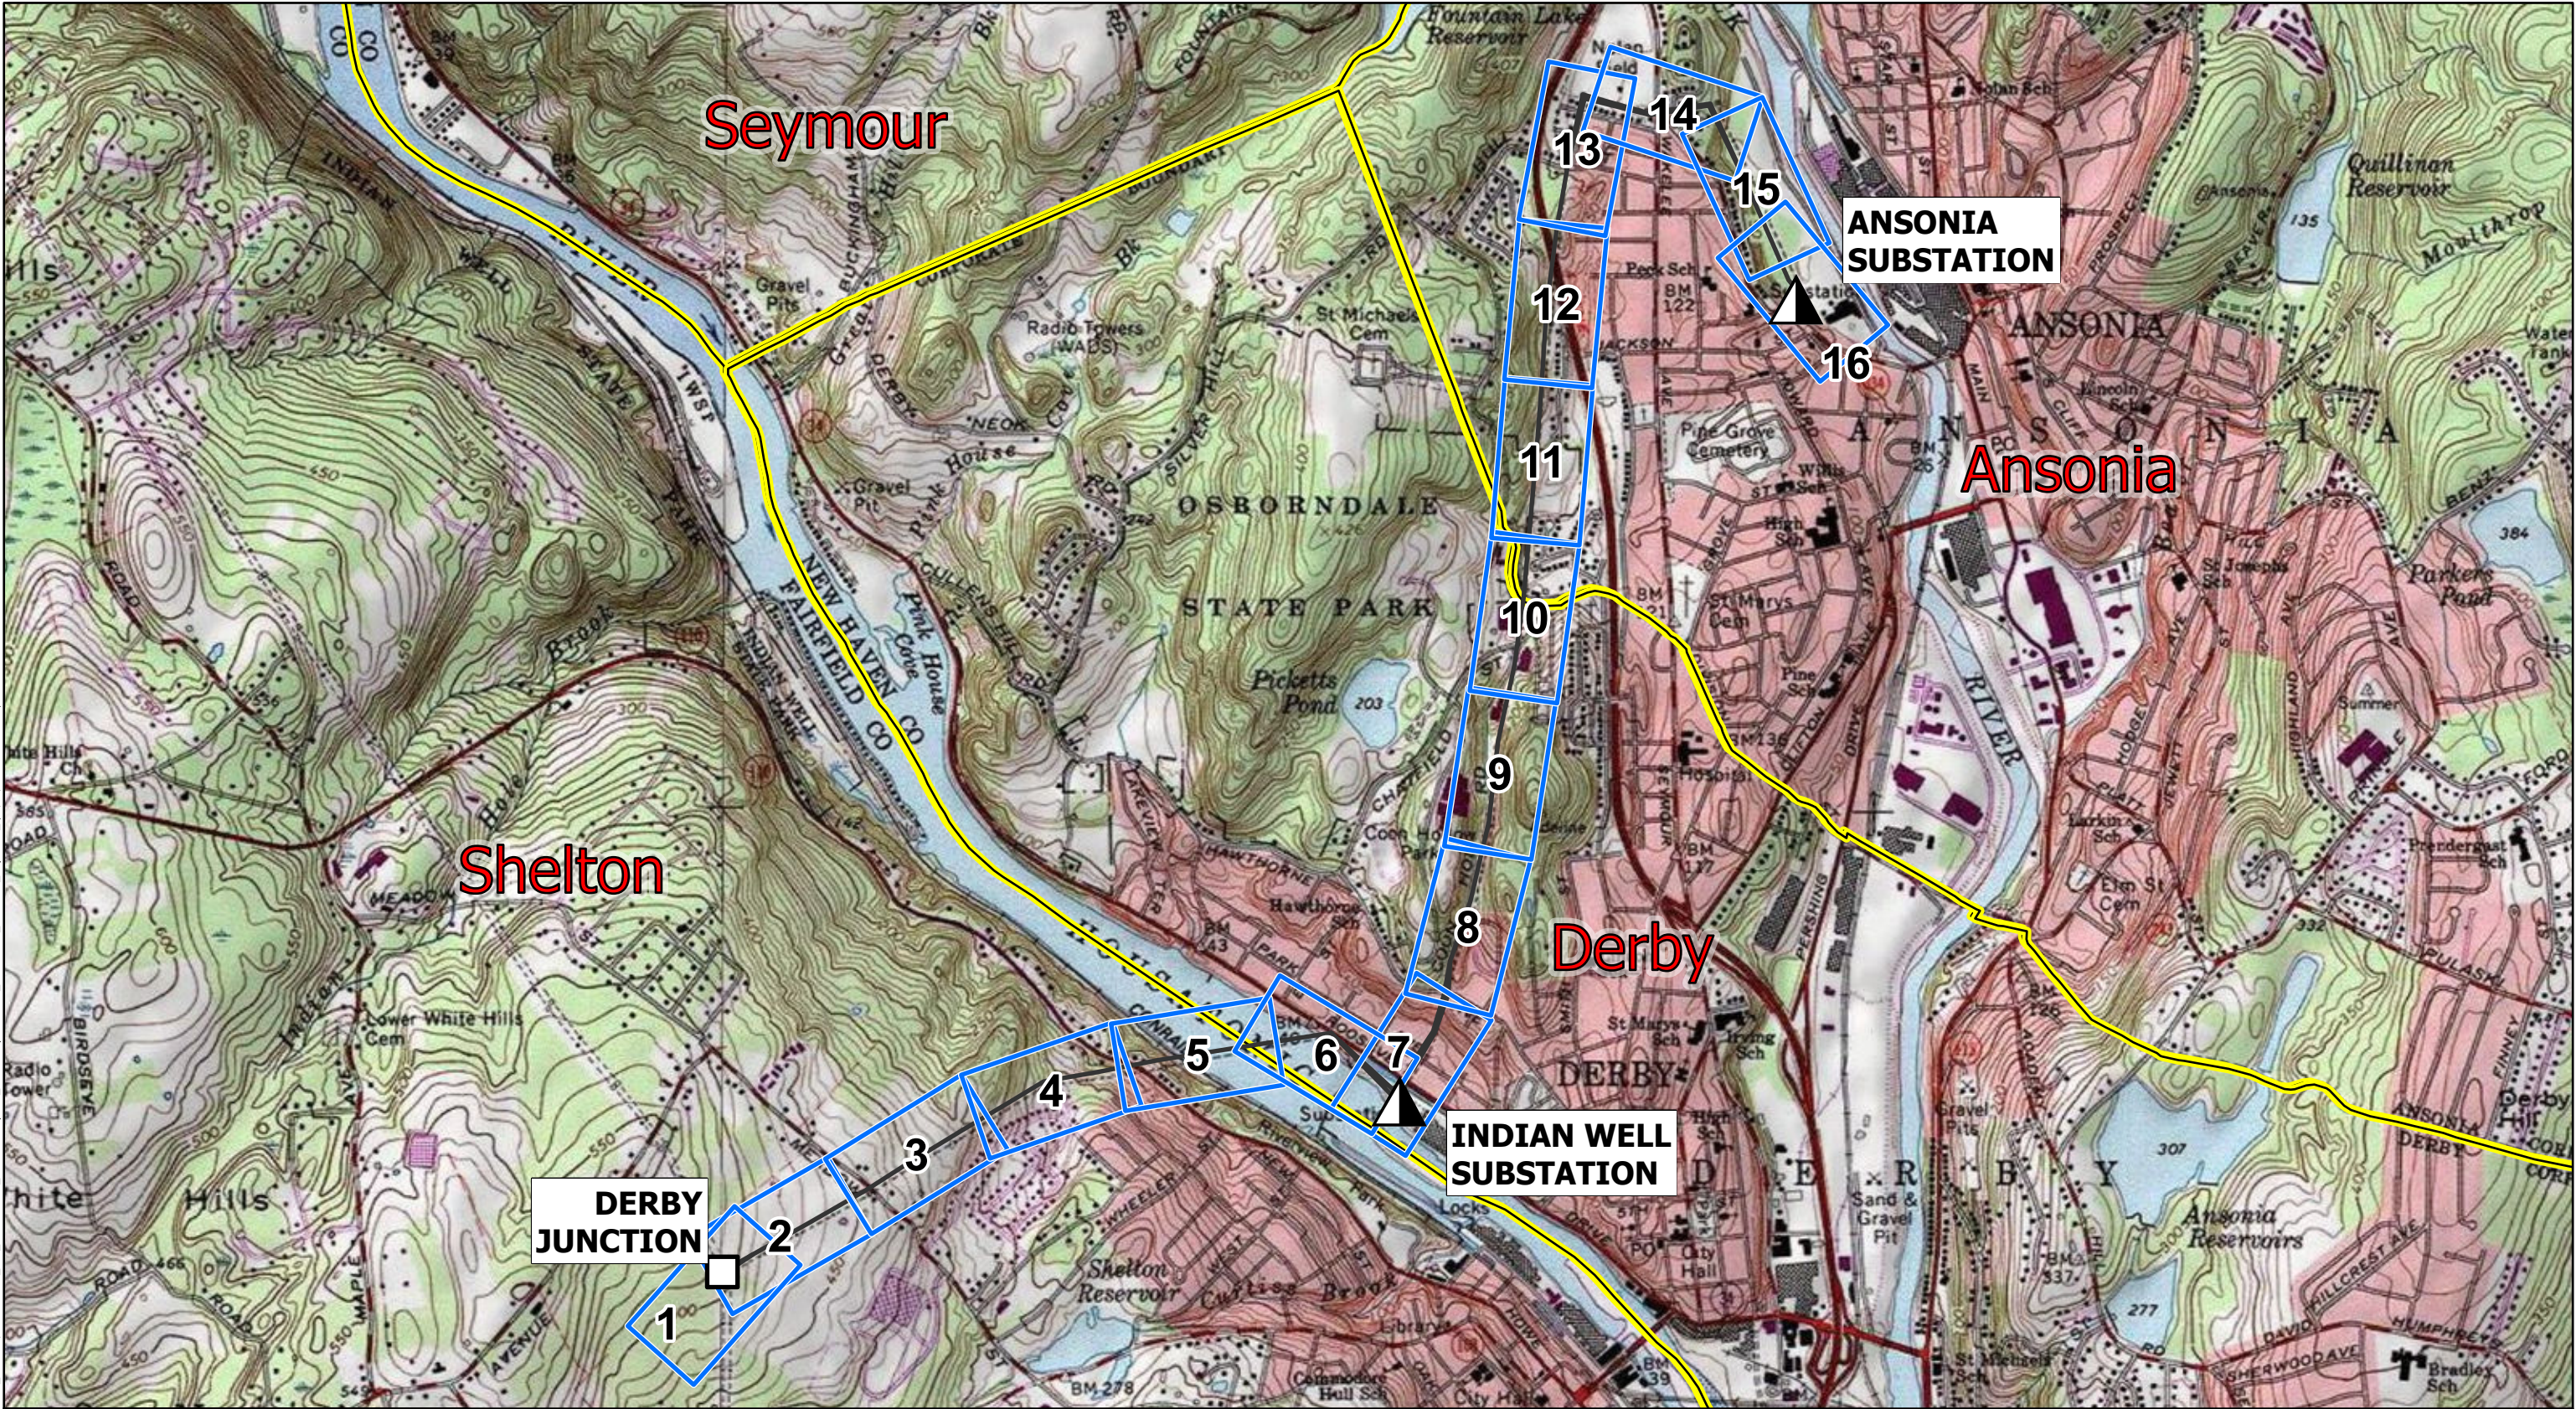


Map Legend

- Map Sheet
- Existing Substation Connected to 115-kV Facilities
- 115-kV Interconnection Point with Eversource
- Proposed Centerline of Rebuilt 115-kV Line
- Municipal Boundary

Derby Junction to Ansonia 115-kV Transmission Line Rebuild Project

CITIES OF SHELTON, DERBY, AND ANSONIA
Proposed Route

Coordinate System:
NAD 1983 (2011) State Plane Connecticut FIPS 0600 (US Feet)
Linear Units: Foot US

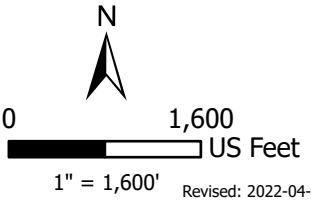



Westwood

100 Scale Key Sheet

DERBY JUNCTION TO ANSONIA 115-KV TRANSMISSION LINE REBUILD PROJECT
Mapsheet 1 of 16 – Owner/Direct Abutter List

Line List Number	City	Site Address	Owner Name
DA 6000	Shelton	Constitution Boulevard North	City of Shelton (Open Space OS 80.01)
DA 6001	Shelton	Meadow Street	City of Shelton (Open Space OS 80.02)

N:\0032690_00_GIS\ArcPro\0032690_00_040_TimelineRebuild_100Scale\Mapsets_220131.aprx D:\A_CSCMotion_100Scale\Coastal Area 1-4 APA pg 3 Partial pg 5 | 4/14/2022 11:39 AM | EMBoisen

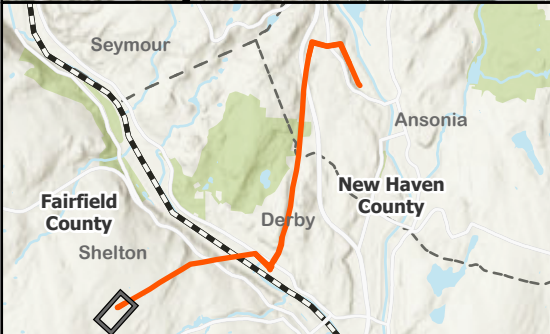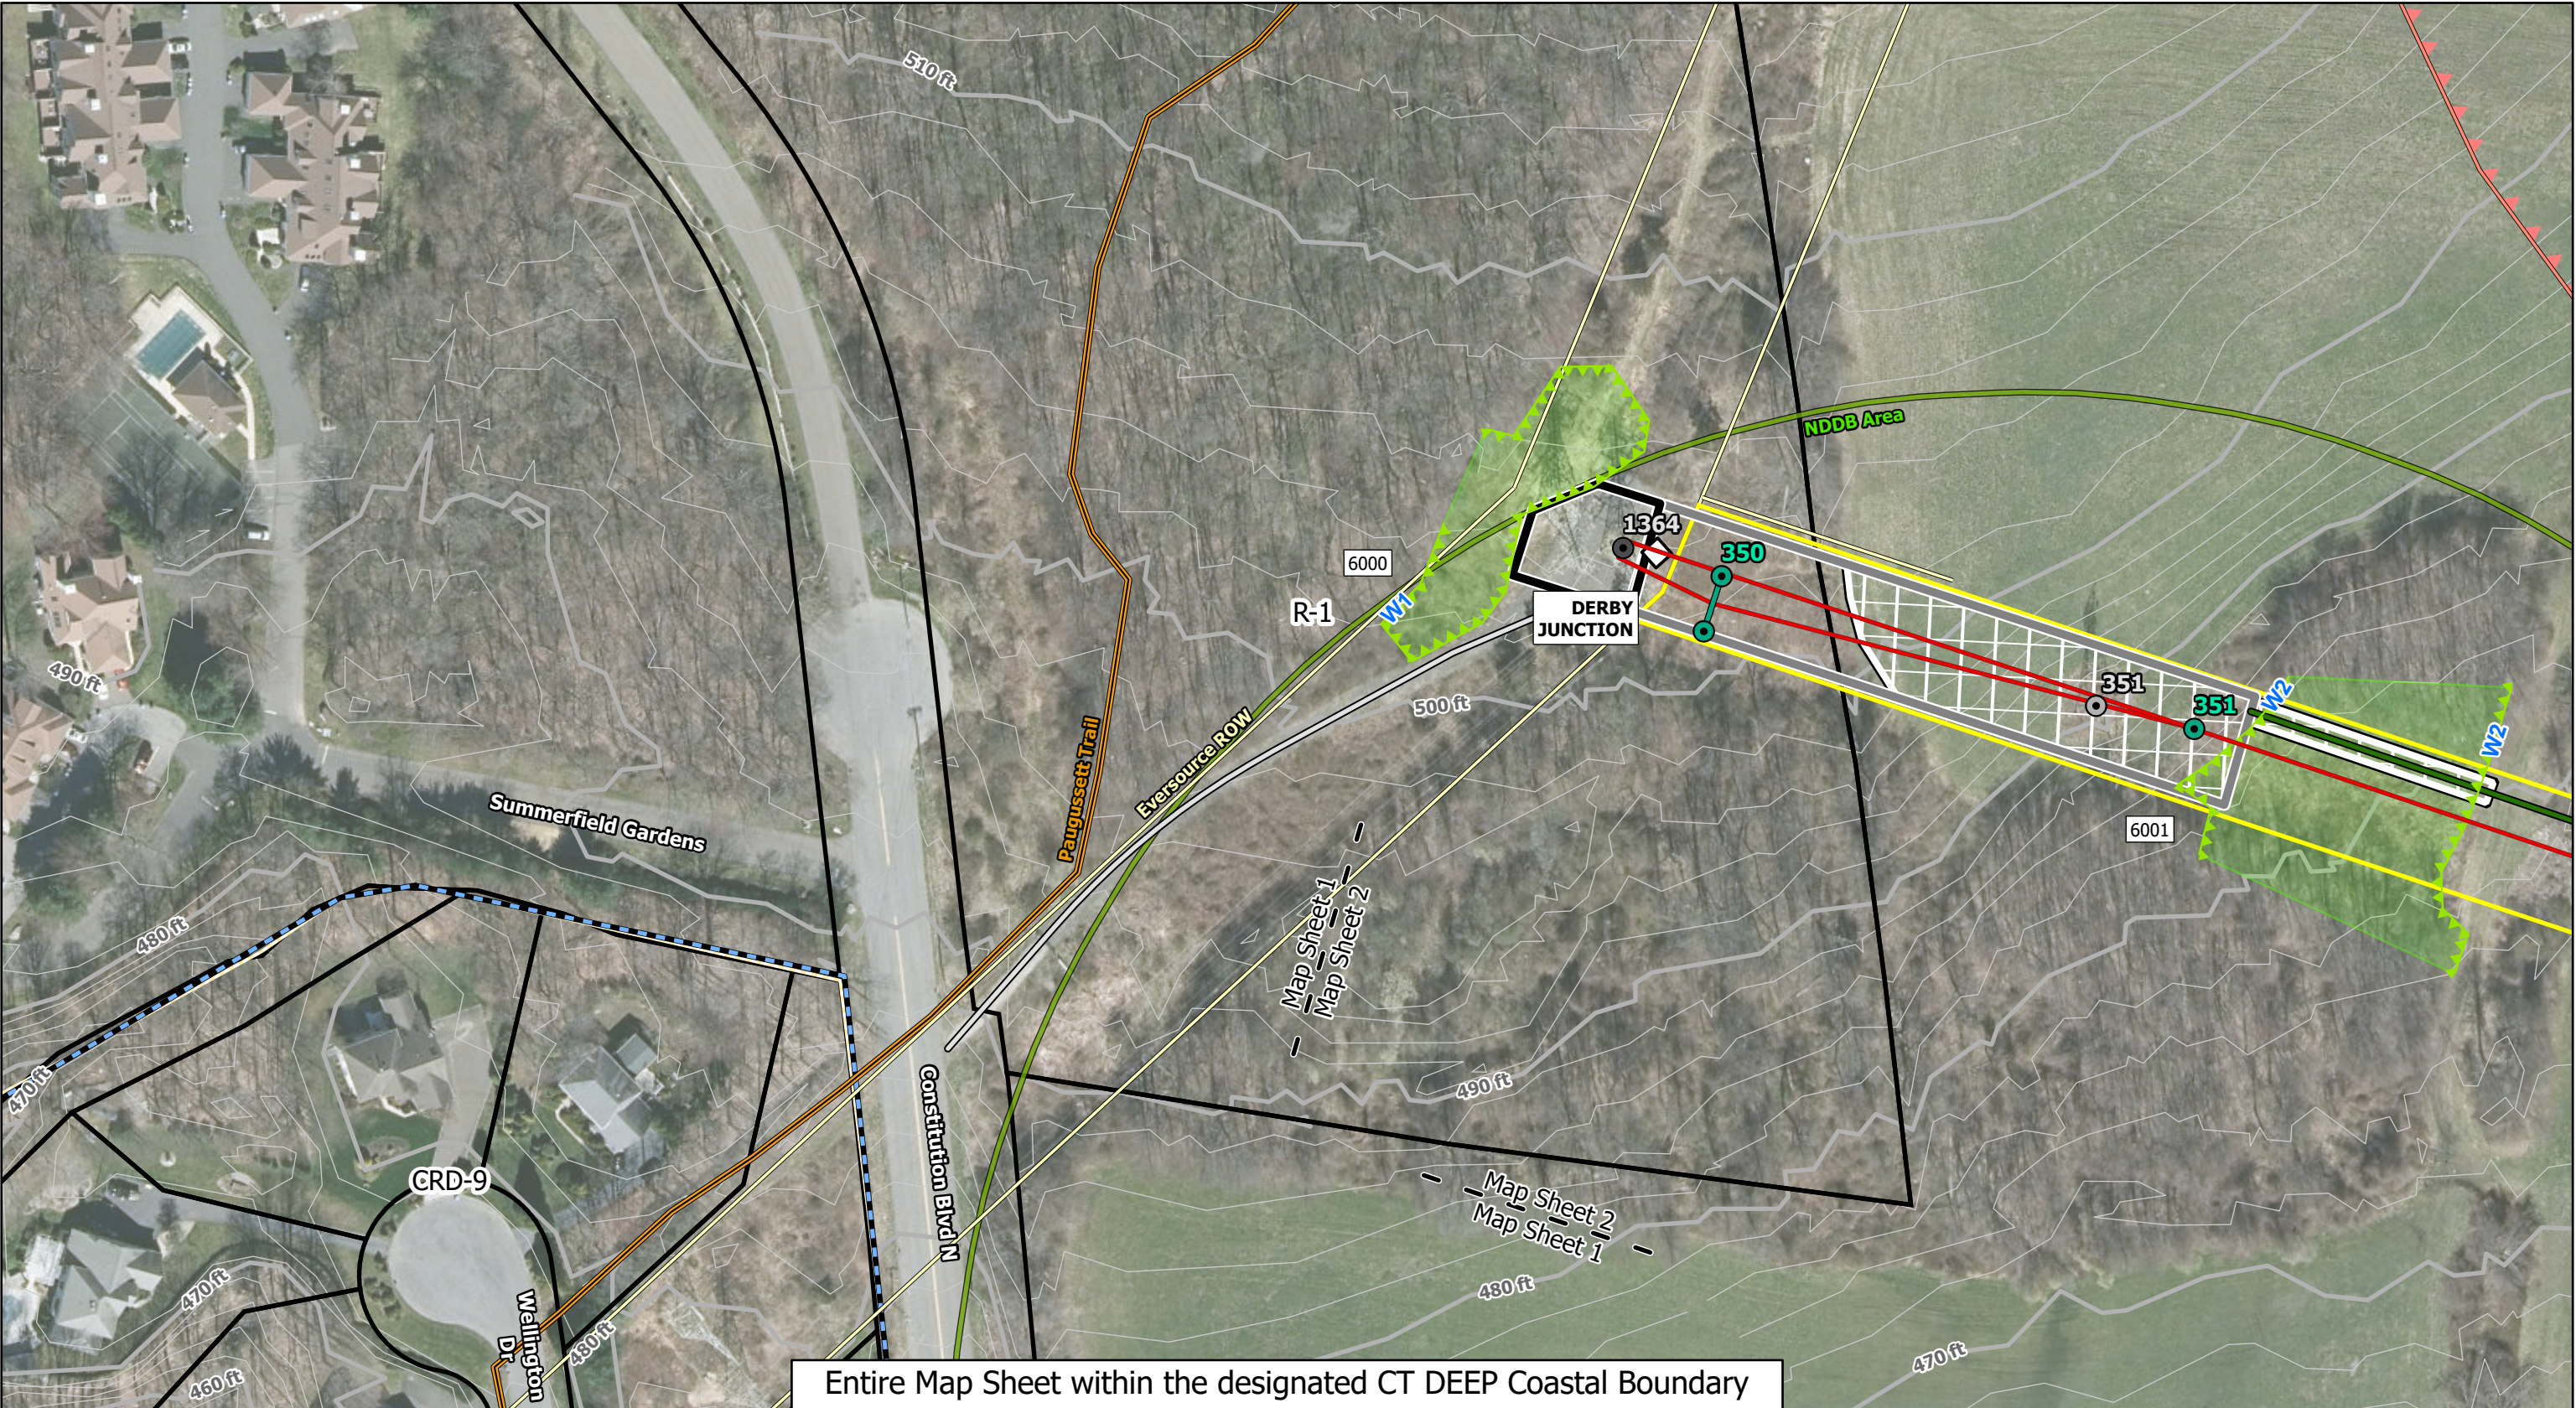

Map Legend			
Proposed Structure	Existing Access Road to Improve	Proposed Matted Access Road or Work Pad	Natural Diversity Database Area
Existing Eversource Structure to Remain	Proposed Temporary Access Road	115-kV Interconnection Point with Eversource	10ft Contour
Existing Structure To Be Removed	Existing Work Pad	Trail	2ft Contour
Existing ROW	Proposed Temporary Work Pad	Municipal Boundary	Parcel Boundary
Proposed Centerline of Rebuilt 115-kV Line	Eversource ROW	County Boundary	Shelton Zoning
		Aquifer Protection Area	CRD-9
		Delineated Wetland	R-1

Derby Junction to Ansonia 115-kV Transmission Line Rebuild Project
CITIES OF SHELTON, DERBY, AND ANSONIA
Proposed Route

0 100 Feet
1" = 100ft
Revised: 2022-04-14

Coordinate System:
NAD 1983 StatePlane Connecticut FIPS 6600 Feet


Westwood

Map 1 of 16


DERBY JUNCTION TO ANSONIA 115-KV TRANSMISSION LINE REBUILD PROJECT
Mapsheet 2 of 16 – Owner/Direct Abutter List

Line List Number	City	Site Address	Owner Name
DA 6000	Shelton	Constitution Boulevard North	City of Shelton (Open Space OS 80.01)
DA 6001	Shelton	Meadow Street	City of Shelton (Open Space OS 80.02)
DA 6002	Shelton	152 Meadow Street	Splan Holding Company LLC
DA 6003	Shelton	148 Meadow Street	Shawn K. Splan

N:\0032690.00_GIS\ArcPro\0032690.00_040_TimelineRebuild_100Scale\Mapsets_220131.aprx D:\A_CSCMotion_100Scale\Coastal Area 1-4 APA pg 3 Partial pg 5 | 4/14/2022 11:40 AM | EMBoisen

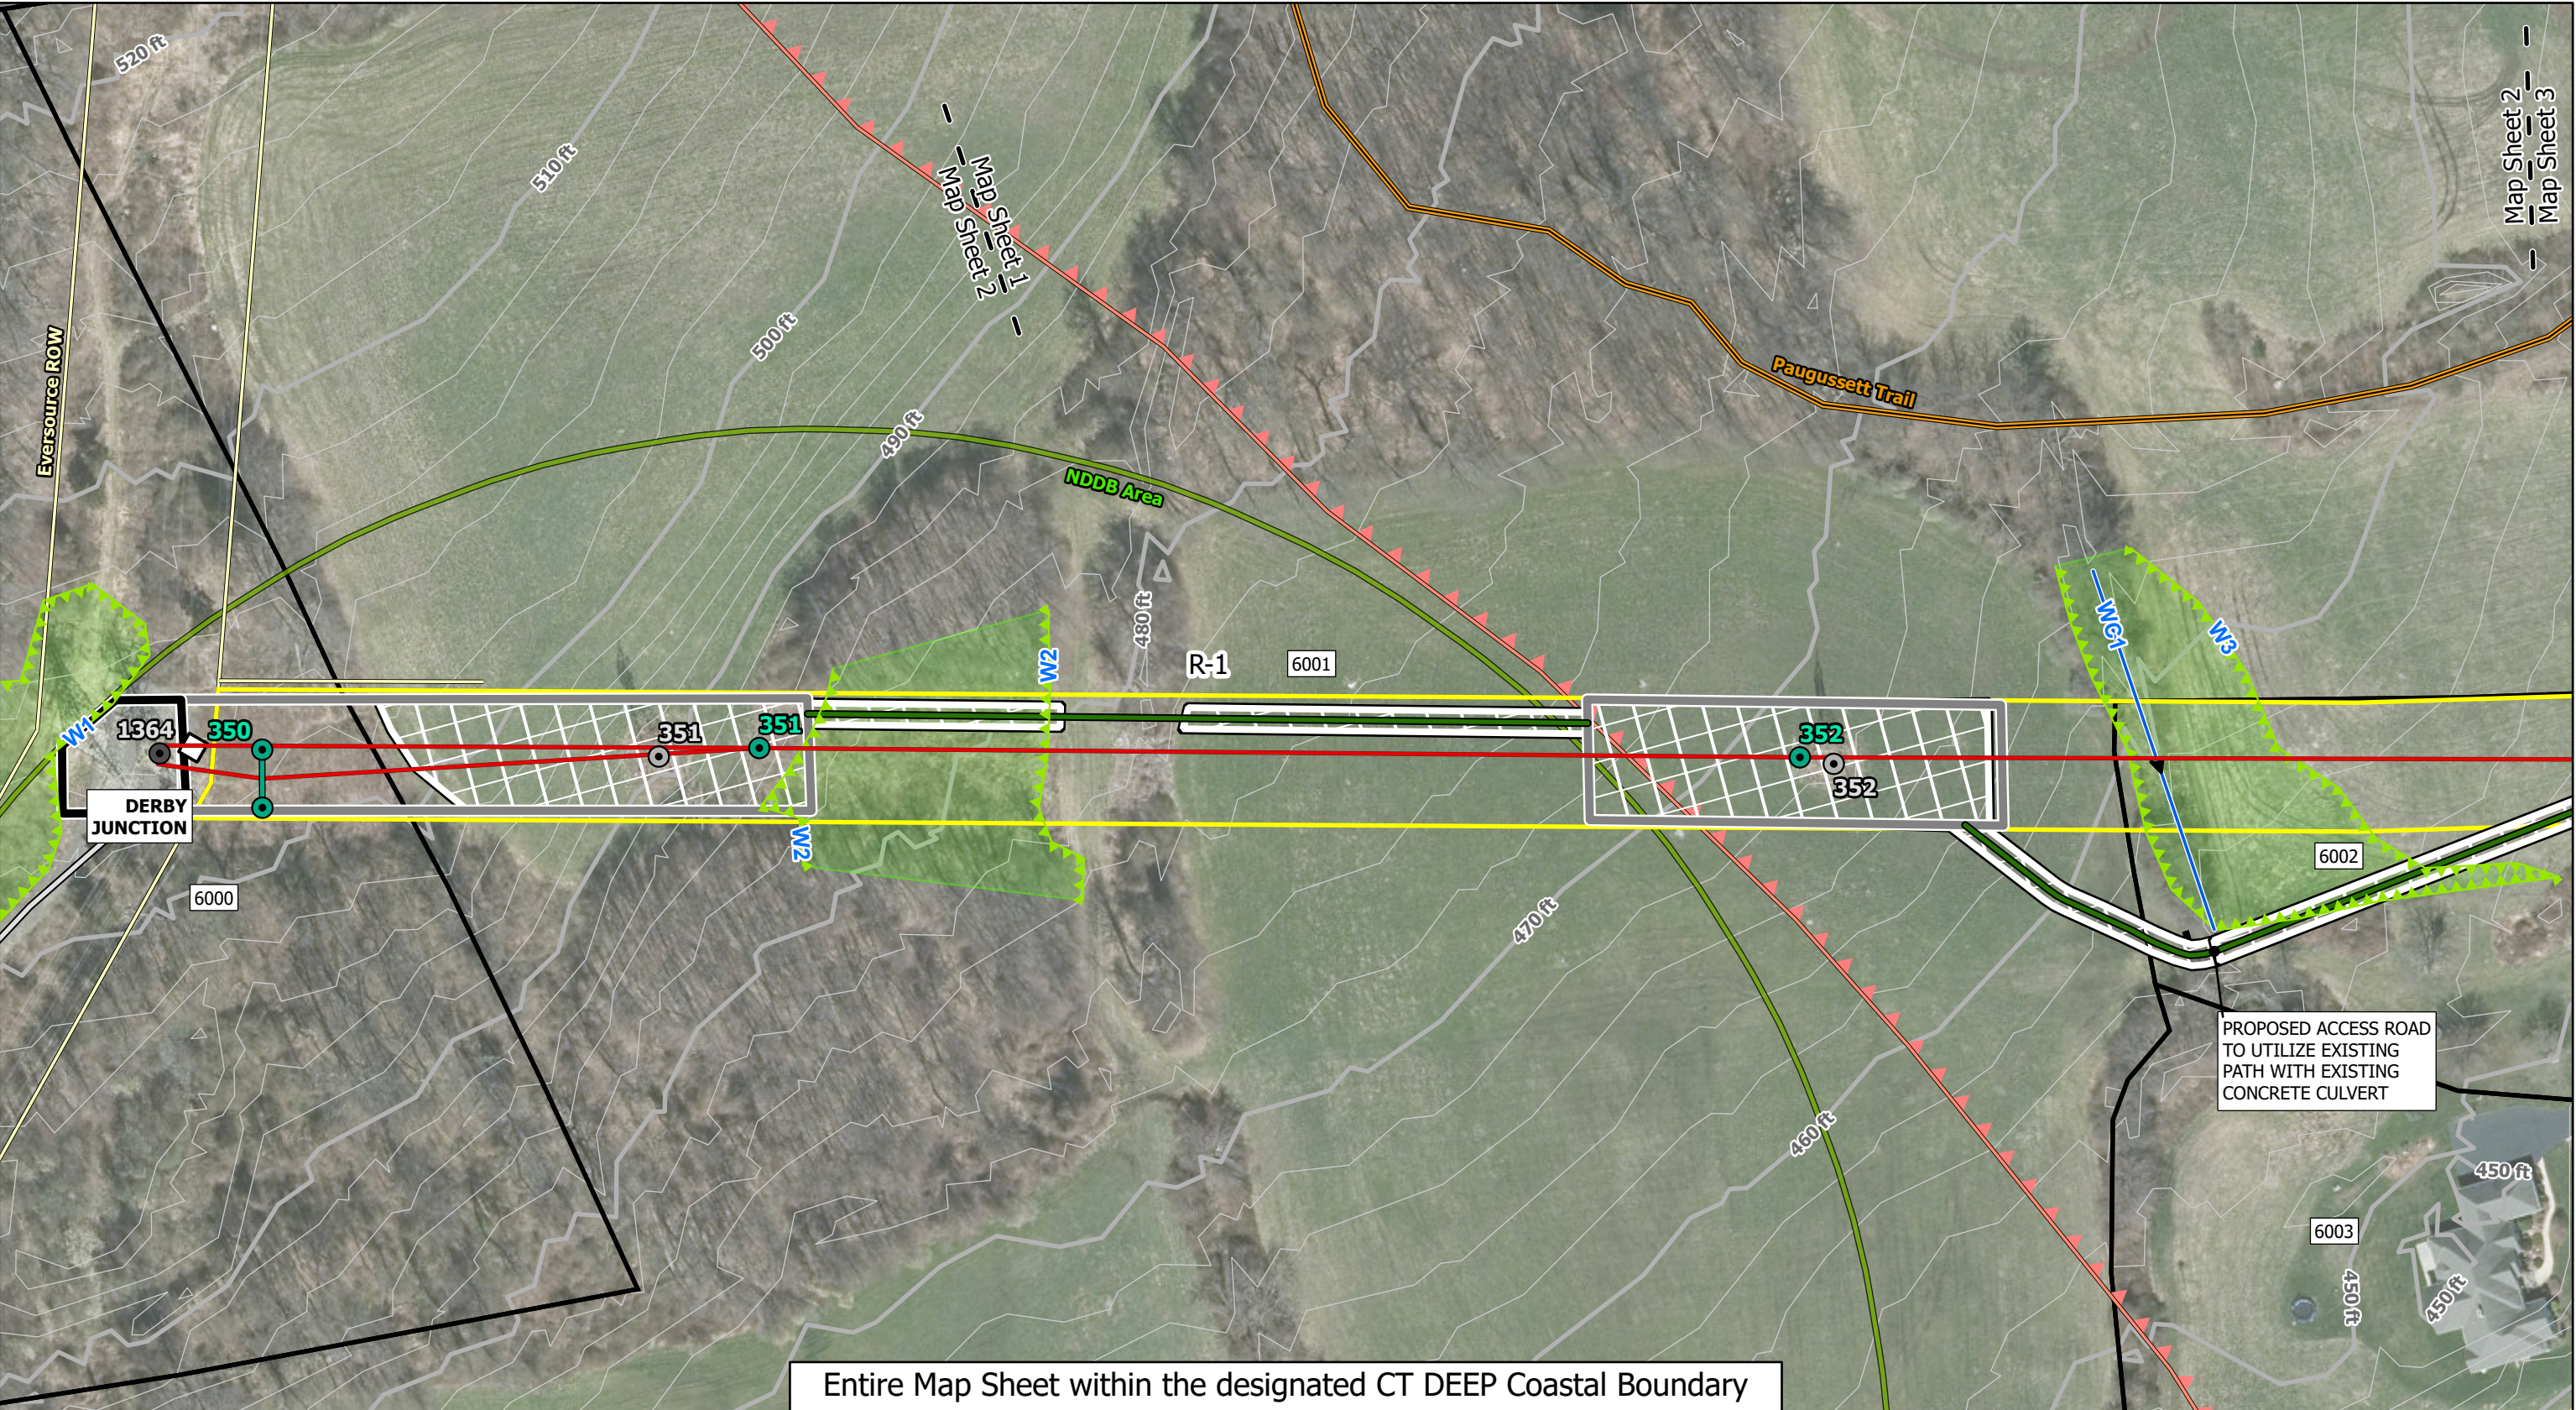

Entire Map Sheet within the designated CT DEEP Coastal Boundary

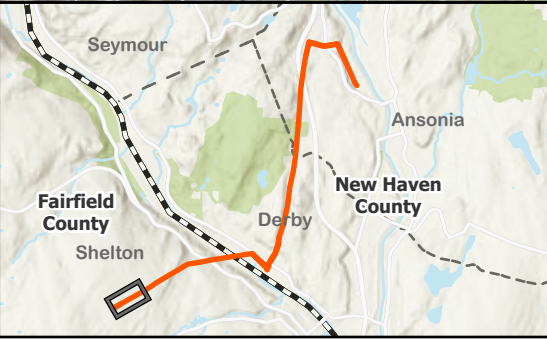


Map Legend

	Proposed Structure		Existing Access Road to Improve		Proposed Matted Access Road or Work Pad		Delineated Wetland
	Existing Eversource Structure to Remain		Proposed Temporary Access Road		115-kV Interconnection Point with Eversource		Natural Diversity Database Area
	Existing Structure To Be Removed		Existing Work Pad		Trail		10ft Contour
	Existing ROW		Proposed Temporary Work Pad		Municipal Boundary		2ft Contour
	Proposed Centerline of Rebuilt 115-kV Line		Eversource ROW		County Boundary		Parcel Boundary
					Aquifer Protection Area	Shelton Zoning	
					Delineated Stream		R-1


DERBY JUNCTION TO ANSONIA 115-KV TRANSMISSION LINE REBUILD PROJECT
Mapsheet 3 of 16 – Owner/Direct Abutter List

Line List Number	City	Site Address	Owner Name
DA 6001	Shelton	Meadow Street	City of Shelton
DA 6002	Shelton	152 Meadow Street	Splan Holding Company LLC
DA 6003	Shelton	148 Meadow Street	Shawn K. Splan
DA 6004	Shelton	144 Meadow Street	Splan Holding Company LLC
DA 6005	Shelton	142 Meadow Street	Elma Jean Wiacek
DA 6007	Shelton	151 Meadow Street	Essam K. Khalil
DA 6008	Shelton	143 Meadow Street	Laura Markut, Trustee
DA 6009	Shelton	3 Mayflower Lane	Manfred Brideau
DA 6010	Shelton	9 Mayflower Lane	Joshua J. Coon & Teresa Nyingi
DA 6011	Shelton	157 Meadow Street	Richard J. Gydus
DA 6012	Shelton	15 Mayflower Lane	Judd Andrew Rywolt Jr and Kristen Marie
DA 6013	Shelton	19 Mayflower Lane	Anna Maria Collins
DA 6014	Shelton	Meadow Street	City of Shelton (Open Space OS 45.01)
DA 6023	Shelton	30 Ten Coat Lane	Joseph Wright
DA 6024	Shelton	34 Ten Coat Lane	Kevin R. and Kimberly Doran
DA 6025	Shelton	38 Ten Coat Lane	Redi Konstandini
DA 6026	Shelton	42 Ten Coat Lane	Virginia A. Dulin
DA 6027	Shelton	46 Ten Coat Lane	David T. Sullivan
DA 6028	Shelton	50 Ten Coat Lane	Faye Prendergast
DA 6029	Shelton	54 Ten Coat Lane	Michael D. and Monica Mcvehil
DA 6030	Shelton	58 Ten Coat Lane	Thomas Albert
DA 6041	Shelton	9 Canterbury Lane	Frank Mantero
DA 6042	Shelton	10 Canterbury Lane	Michael J. and Christine A. Brown
DA 6043	Shelton	Meadow Street (Rear)	City of Shelton (Open Space OS 48.08)
DA 6044	Shelton	Ten Coat Lane	City of Shelton (Open Space 45.02)

N:\0032690_00_GIS\ArcPro\0032690_00_040_TimelineRebuild_100Scale\MapArea 1-4 APA pp 3 Partial pp 5 | 4/14/2022 11:42 AM | EMBoisen

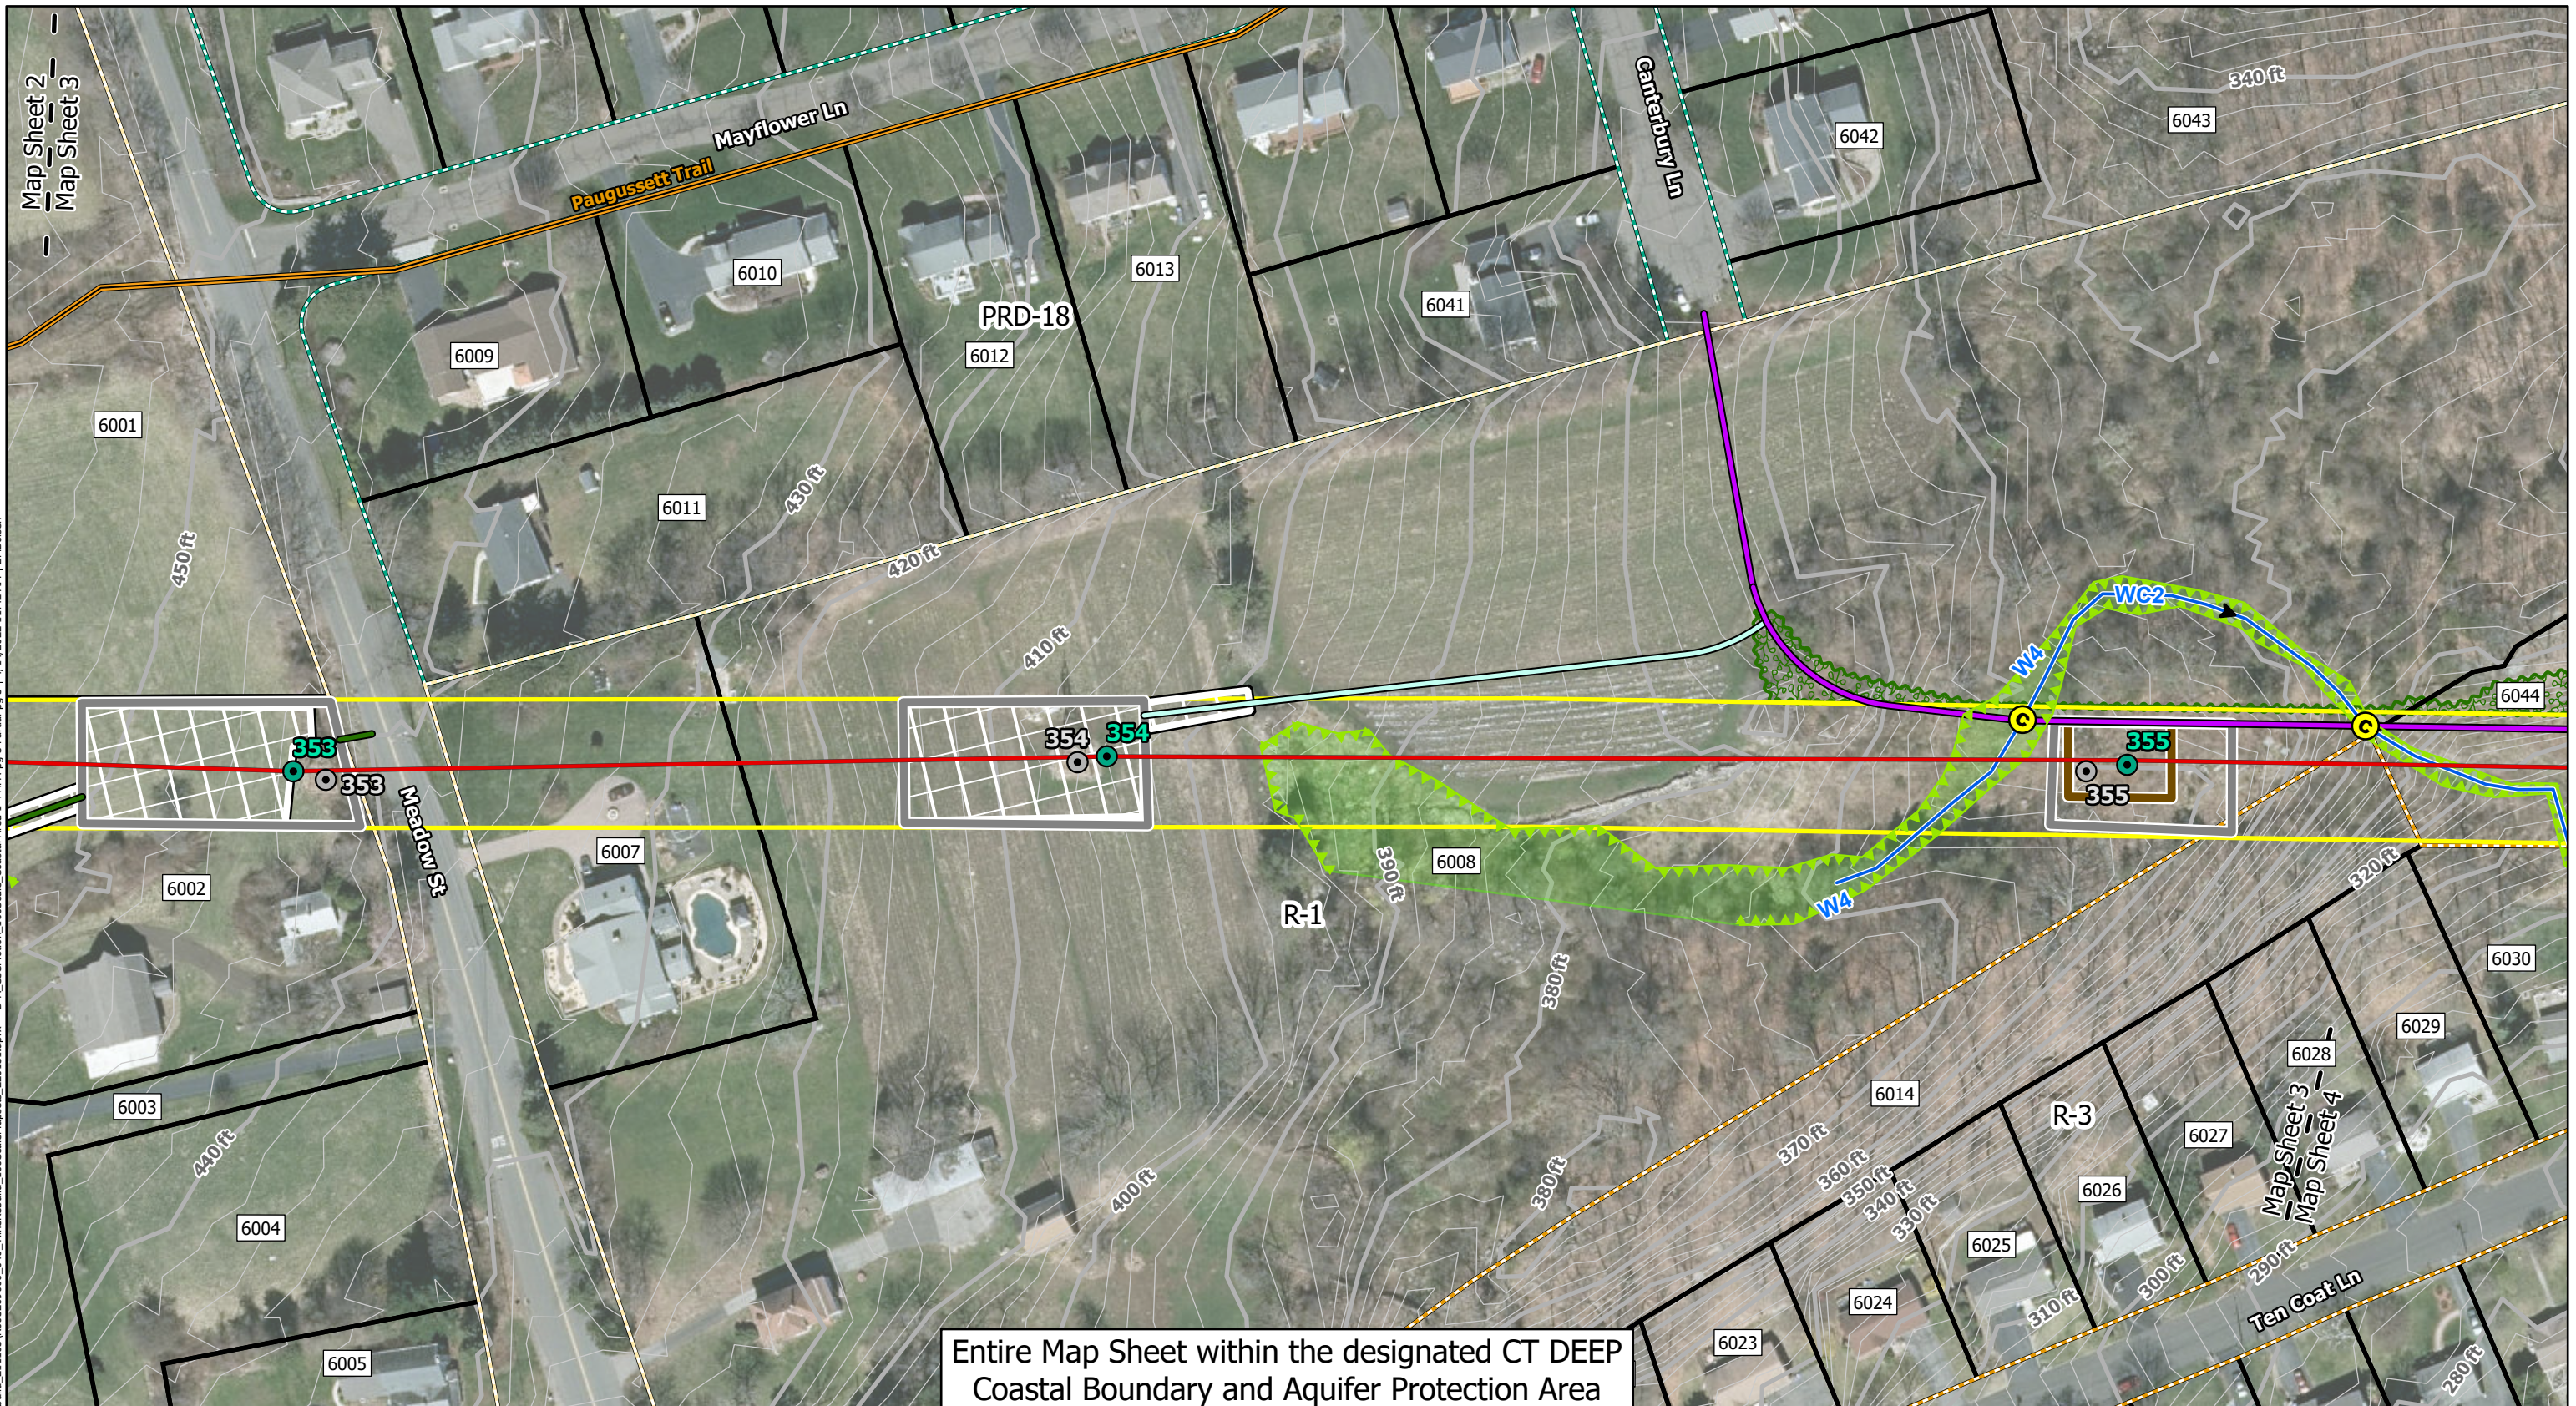

Entire Map Sheet within the designated CT DEEP Coastal Boundary and Aquifer Protection Area

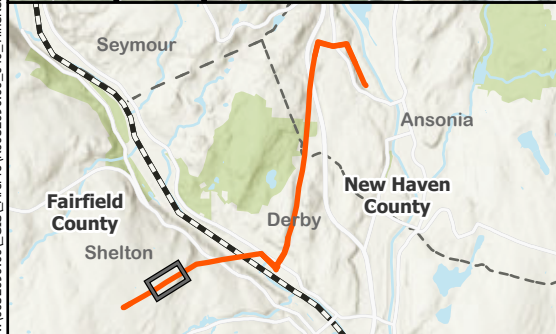

Map Legend			
	Proposed Structure		Proposed Temporary Access Road
	Existing Structure To Be Removed		Existing Access Road
	Existing ROW		Proposed Temporary Work Pad
	Proposed Centerline of Rebuilt 115-kV Line		Proposed Permanent Work Pad
	Proposed Permanent Access Road		Proposed Matted Access Road or Work Pad
	Trail		Municipal Boundary
	County Boundary		Parcel Boundary
	Tree Clearing Area		PRD-18
	Aquifer Protection Area		R-1
	Delineated Stream		R-3
	Delineated Wetland		
	Proposed Permanent Culvert		

Derby Junction to Ansonia 115-kV Transmission Line Rebuild Project

CITIES OF SHELTON, DERBY, AND ANSONIA

Proposed Route

Coordinate System:
NAD 1983 StatePlane Connecticut FIPS 6600 Feet

0 100 Feet

1" = 100ft



Revised: 2022-04-14

Map 3 of 16

DERBY JUNCTION TO ANSONIA 115-KV TRANSMISSION LINE REBUILD PROJECT
Mapsheet 4 of 16 – Owner/Direct Abutter List

Line List Number	City	Site Address	Owner Name
DA 6008	Shelton	143 Meadow Street	Laura Markut, Trustee
DA 6014	Shelton	Meadow Street	City of Shelton (Open Space OS 45.01)
DA 6027	Shelton	46 Ten Coat Lane	David T. Sullivan
DA 6028	Shelton	50 Ten Coat Lane	Faye Prendergast
DA 6029	Shelton	54 Ten Coat Lane	Michael D. and Monica Mcvehil
DA 6030	Shelton	58 Ten Coat Lane	Thomas Albert
DA 6031	Shelton	62 Ten Coat Lane	Edward Wittkofski
DA 6032	Shelton	66 Ten Coat Lane	John A. and Frances B. Minder
DA 6033	Shelton	70 Ten Coat Lane	Russell J. and Colleen Tortora
DA 6034	Shelton	76 Ten Coat Lane	William C. and Marie A. Fischer
DA 6035	Shelton	78 Ten Coat Lane	Kim M. Hahn
DA 6036	Shelton	82 Ten Coat Lane	Joshua Unger
DA 6037	Shelton	84 Ten Coat Lane	Victor Q. Nguyen
DA 6038	Shelton	90 Ten Coat Lane	Mark Ciuchta
DA 6039	Shelton	94 Ten Coat Lane	David P. and Denise A. Toupin
DA 6040	Shelton	98 Ten Coat Lane	Sarah Bennetta
DA 6043	Shelton	Meadow Street (Rear)	City of Shelton (Open Space OS 48.08)
DA 6044	Shelton	Ten Coat Lane	City of Shelton (Open Space 45.02)
DA 6045	Shelton	Howe Avenue	John A. Sousa
DA 6046	Shelton	954 Howe Avenue	Peter Kleftogiannis
DA 6047	Shelton	938 Howe Avenue	Beth A. Sadick
DA 6048	Shelton	Ten Coat Lane	City of Shelton (Open Space 45.06)
DA 6049	Shelton		Huntington Landing Condo Association
DA 6050	Shelton	958 Howe Avenue	Joseph A. Saffo Jr.
DA 6051	Shelton	950 Howe Avenue	David Lesko
DA 6052	Shelton	946 Howe Avenue	William E. Turecek
DA 6053	Shelton	936 Howe Avenue	Natalie DeJesus
DA 6054	Shelton	Howe Avenue	City of Shelton (Open Space 45.03)
DA 6055	Shelton	102 Ten Coat Lane	Peter Vlouhos
DA 6056	Shelton	106 Ten Coat Lane	Roger H. Lira
DA 6057	Shelton	53 Cribbins Avenue	Stanislaw Leszczynski
DA 6058	Shelton	48 Foley Avenue	Edward E. Koniak
DA 6059	Shelton	43 Foley Avenue	Erica Burns
DA 6060	Shelton	276 Riverview Avenue	William Jacobs Jr.
DA 6061	Shelton	Riverview Avenue	Judith M, Nichols
DA 6062	Shelton	275 Riverview Avenue	Judith M, Nichols
DA 6063	Shelton	896 Howe Avenue	Stephanie Dellolio
DA 6064	Shelton	937 Howe Avenue	William E. Turecek
DA 6065	Shelton	935 Howe Avenue	Brian W. McClure
DA 6066	Shelton	Howe Avenue	City of Shelton (Open Space 45.05)
DA 6067	Shelton	903 Howe Avenue	Sarah M. Carey

N:\0032690_00_GIS\ArcPro\0032690_00_040_TierRebuild_100Scale\Mapsets_220131.aprx D:\A_CSCMotion_100Scale\Coastal Area 1-4 APA pp 3 Partial pp 5 | 4/14/2022 11:40 AM | EMBoisen

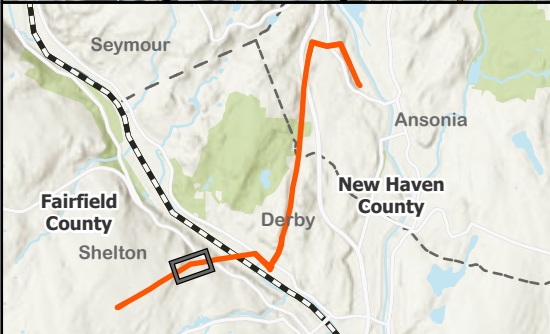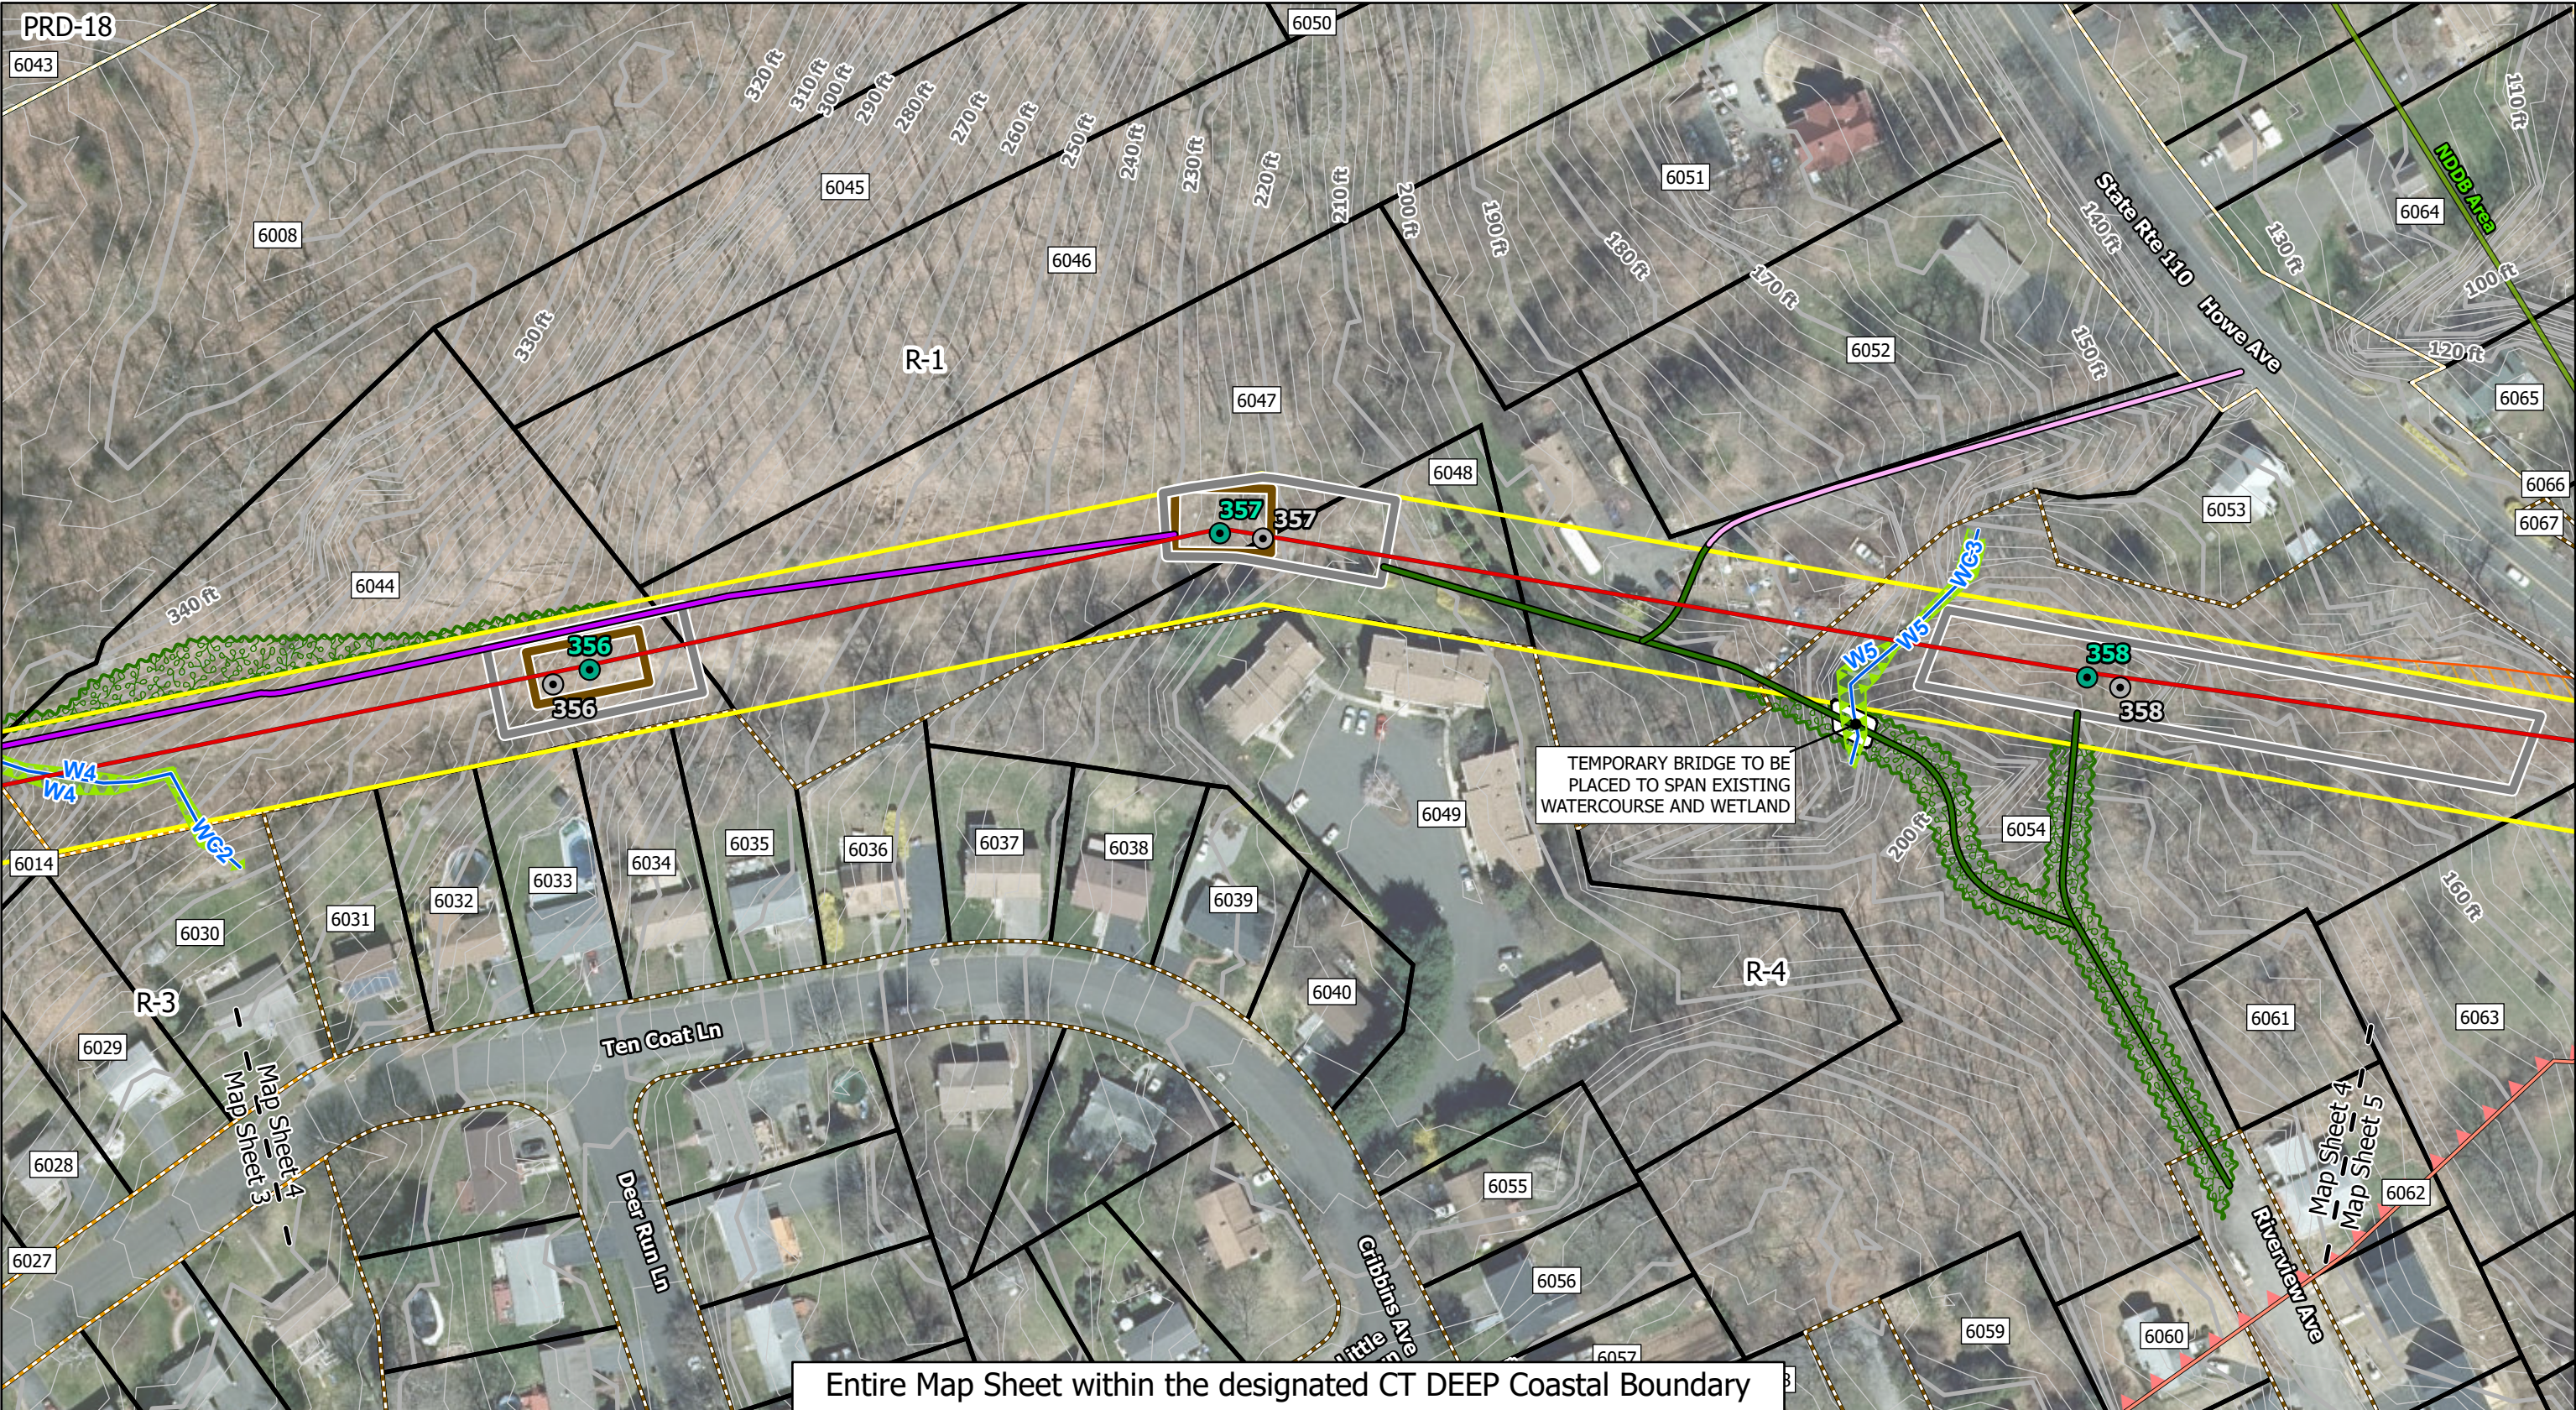

Map Legend			
	Proposed Structure		Municipal Boundary
	Existing Structure To Be Removed		County Boundary
	Existing ROW		Tree Clearing Area
	Proposed Additional ROW		Aquifer Protection Area
	Proposed Centerline of Rebuilt 115-kV Line		Delineated Stream
	Proposed Permanent Access Road		Delineated Wetland
	Proposed Temporary Access Road		Natural Diversity Database Area
	Proposed Temporary Work Pad		10ft Contour
	Proposed Permanent Work Pad		
	Proposed Matted Access Road or Work Pad		
	2ft Contour		Parcel Boundary
		Shelton Zoning	
			PRD-18
			R-1
			R-3
			R-4

Derby Junction to Ansonia 115-kV Transmission Line Rebuild Project
CITIES OF SHELTON, DERBY, AND ANSONIA
Proposed Route

Coordinate System:
NAD 1983 StatePlane Connecticut FIPS 6000 Feet

0 100 Feet
1" = 100ft
Revised: 2022-04-14



Westwood

Map 4 of 16

DERBY JUNCTION TO ANSONIA 115-KV TRANSMISSION LINE REBUILD PROJECT
Mapsheet 5 of 16 – Owner/Direct Abutter List

Line List Number	City	Site Address	Owner Name
DA 6054	Shelton	Howe Avenue	City of Shelton (Open Space 45.03)
DA 6061	Shelton	Riverview Avenue	Judith M. Nichols
DA 6062	Shelton	275 Riverview Avenue	Judith M. Nichols
DA 6063	Shelton	896 Howe Avenue	Stephanie Dellolio
DA 6064	Shelton	937 Howe Avenue	William E. Turecek
DA 6065	Shelton	935 Howe Avenue	Brian W. McClure
DA 6066	Shelton	Howe Avenue	City of Shelton (Open Space 45.05)
DA 6067	Shelton	903 Howe Avenue	Sarah M. Carey
DA 6068	Shelton	899 Howe Avenue	David Stewart
DA 6069	Shelton	897 Howe Avenue	David Stewart
DA 6070	Shelton	887 Howe Avenue	Matthew Middlemass
DA 6071	Shelton	885 Howe Avenue	Duc L Nguyen
DA 6072	Shelton	879 Howe Avenue	879-881 Howe Ave LLC
DA 6073	Shelton	877 Howe Avenue	David Latorre
DA 6074	Shelton	873 Howe Avenue	John Marczak
DA 6075	Shelton	Riverfront	fka Penn Central Railroad

N:\0032690_00_GIS\ArcPro\0032690_00_040_TierRebuild_100Scale\Mapsets_220131.aprx D:\A_CSC\0032690_00_040_TierRebuild_100Scale\Coastal Area 1-4 APA pg 3 Partial pg 5 | 4/14/2022 11:44 AM | EMBolsen

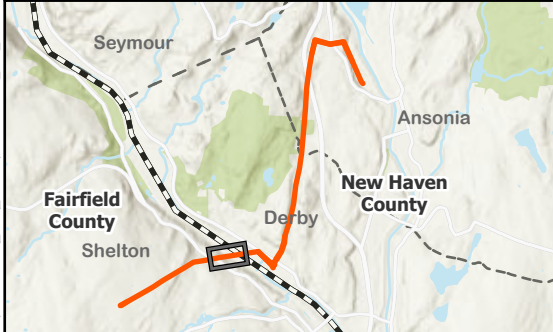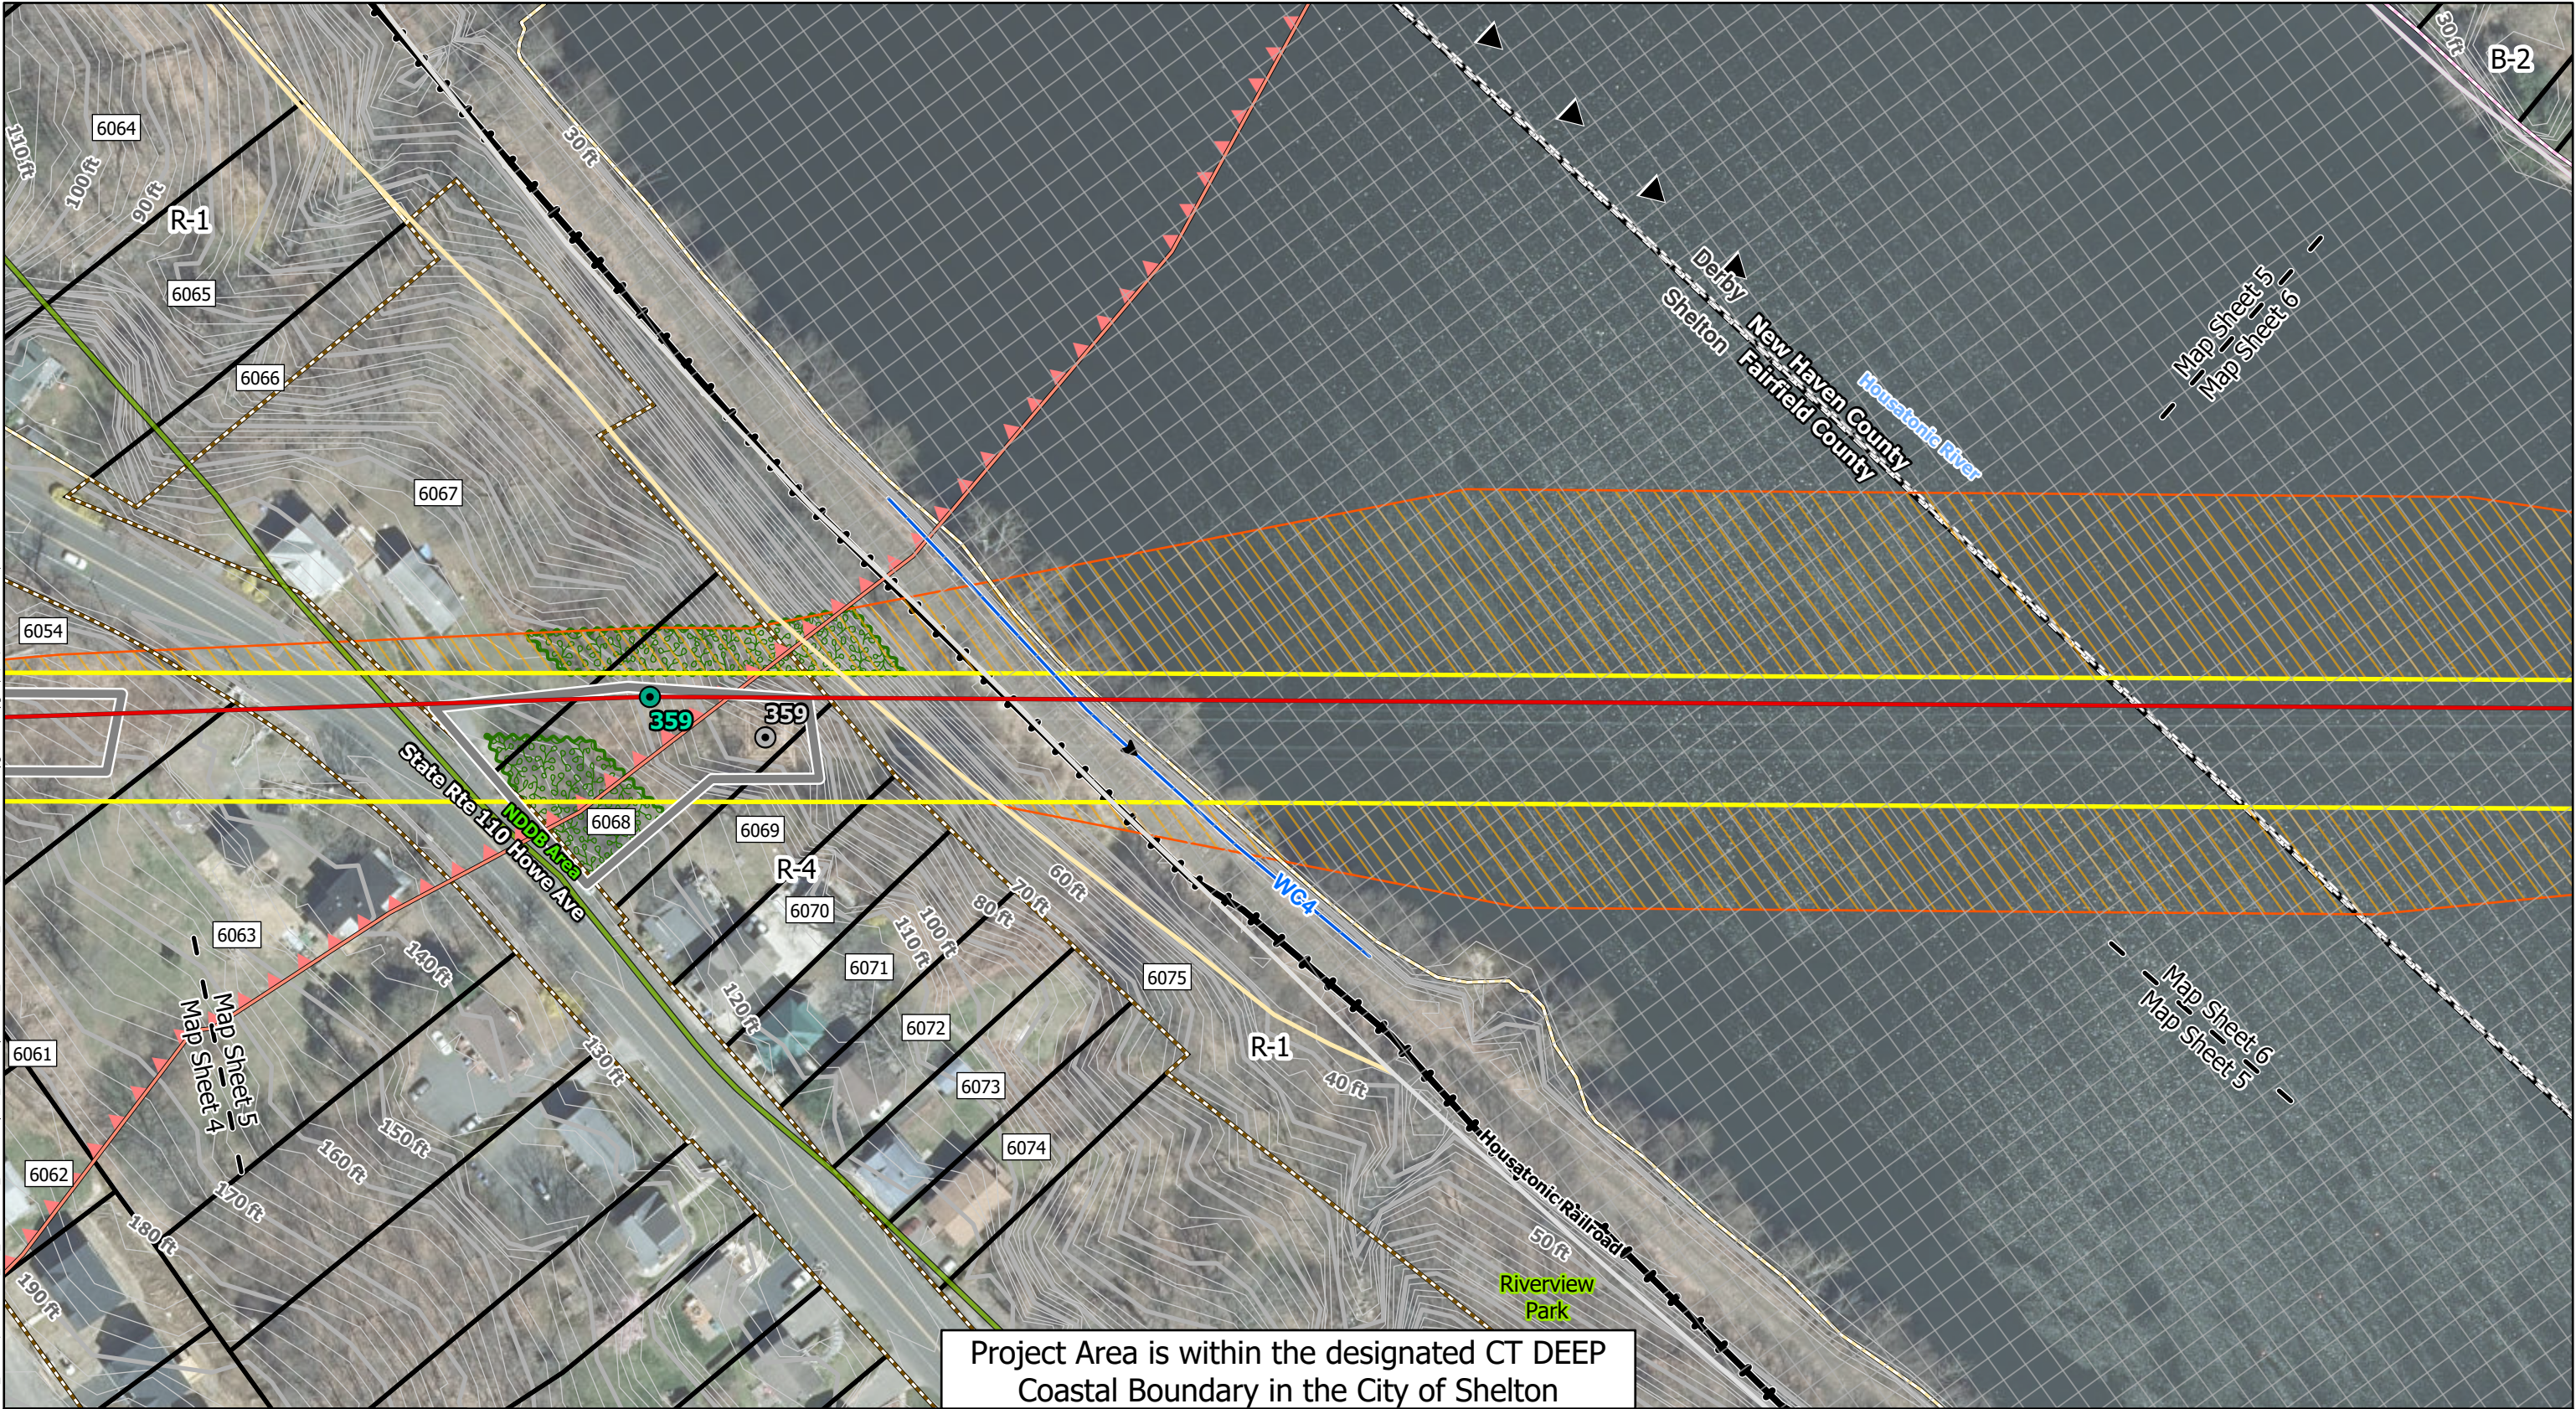


Map Legend

- | | | |
|--|---------------------------------|-----------------------|
| Proposed Structure | County Boundary | 10ft Contour |
| Existing Structure To Be Removed | Tree Clearing Area | 2ft Contour |
| Existing ROW | Aquifer Protection Area | Parcel Boundary |
| Proposed Additional ROW | Delineated Stream | Derby Zoning |
| Proposed Centerline of Rebuilt 115-kV Line | FEMA Floodway | B-2 |
| Proposed Temporary Work Pad | FEMA 100-Year Floodplain | Shelton Zoning |
| Municipal Boundary | FEMA 500-Year Floodplain | R-1 |
| | Natural Diversity Database Area | R-4 |

Derby Junction to Ansonia 115-kV Transmission Line Rebuild Project
CITIES OF SHELTON, DERBY, AND ANSONIA
Proposed Route

Coordinate System:
NAD 1983 StatePlane Connecticut FIPS 0600 Feet

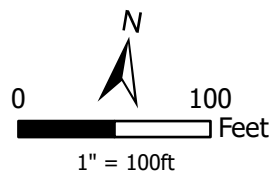

Revised: 2022-04-14





Westwood

DERBY JUNCTION TO ANSONIA 115-KV TRANSMISSION LINE REBUILD PROJECT
Mapsheet 6 of 16 – Owner/Direct Abutter List

Line List Number	City	Site Address	Owner Name
DA 6076	Derby	280 Roosevelt Drive	Yale University
DA 6077	Derby	Roosevelt Drive	Yale University
DA 6078	Derby	Roosevelt Drive	United Illuminating Company
DA 6079	Derby	Roosevelt Drive	Yale University
DA 6080	Derby	Roosevelt Drive	Shelton Canal Co.
DA 6081	Derby	Roosevelt Drive	United Illuminating Company
DA 6083	Derby	Roosevelt Drive	City of Derby
DA 6084	Derby	265 Roosevelt Drive	A J P Holdings LLC
DA 6085	Derby	263 Roosevelt Drive	A J P Holdings LLC
DA 6086	Derby	120A Park Avenue	Carl Sylvester
DA 6087	Derby	118 Park Avenue	Jorge Pereira
DA 6088	Derby	116 Park Avenue	Shawn J. Wandel
DA 6089	Derby	114 Park Avenue	Schrade Roosevelt LLC
DA 6090	Derby	259 Roosevelt Drive	Schrade Roosevelt LLC
DA 6091	Derby	257 Roosevelt Drive	S and G of Shelton LLC
DA 6092	Derby	253 Roosevelt Drive	29 Colony Street Ansonia LLC

N:\0032690_00_GIS\ArcPro\0032690_00_040_TlineRebuild_100Scale\Mapsets_220131.aprx D:\A_CSCMotion_100Scale_ 4/14/2022 11:45 AM | EMBosen

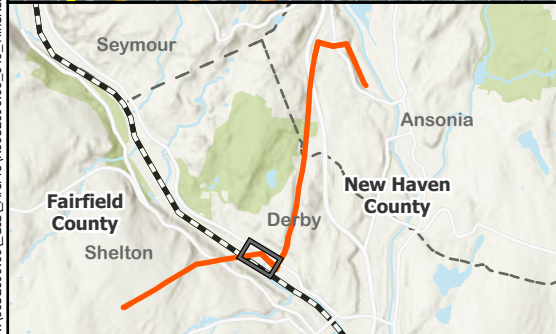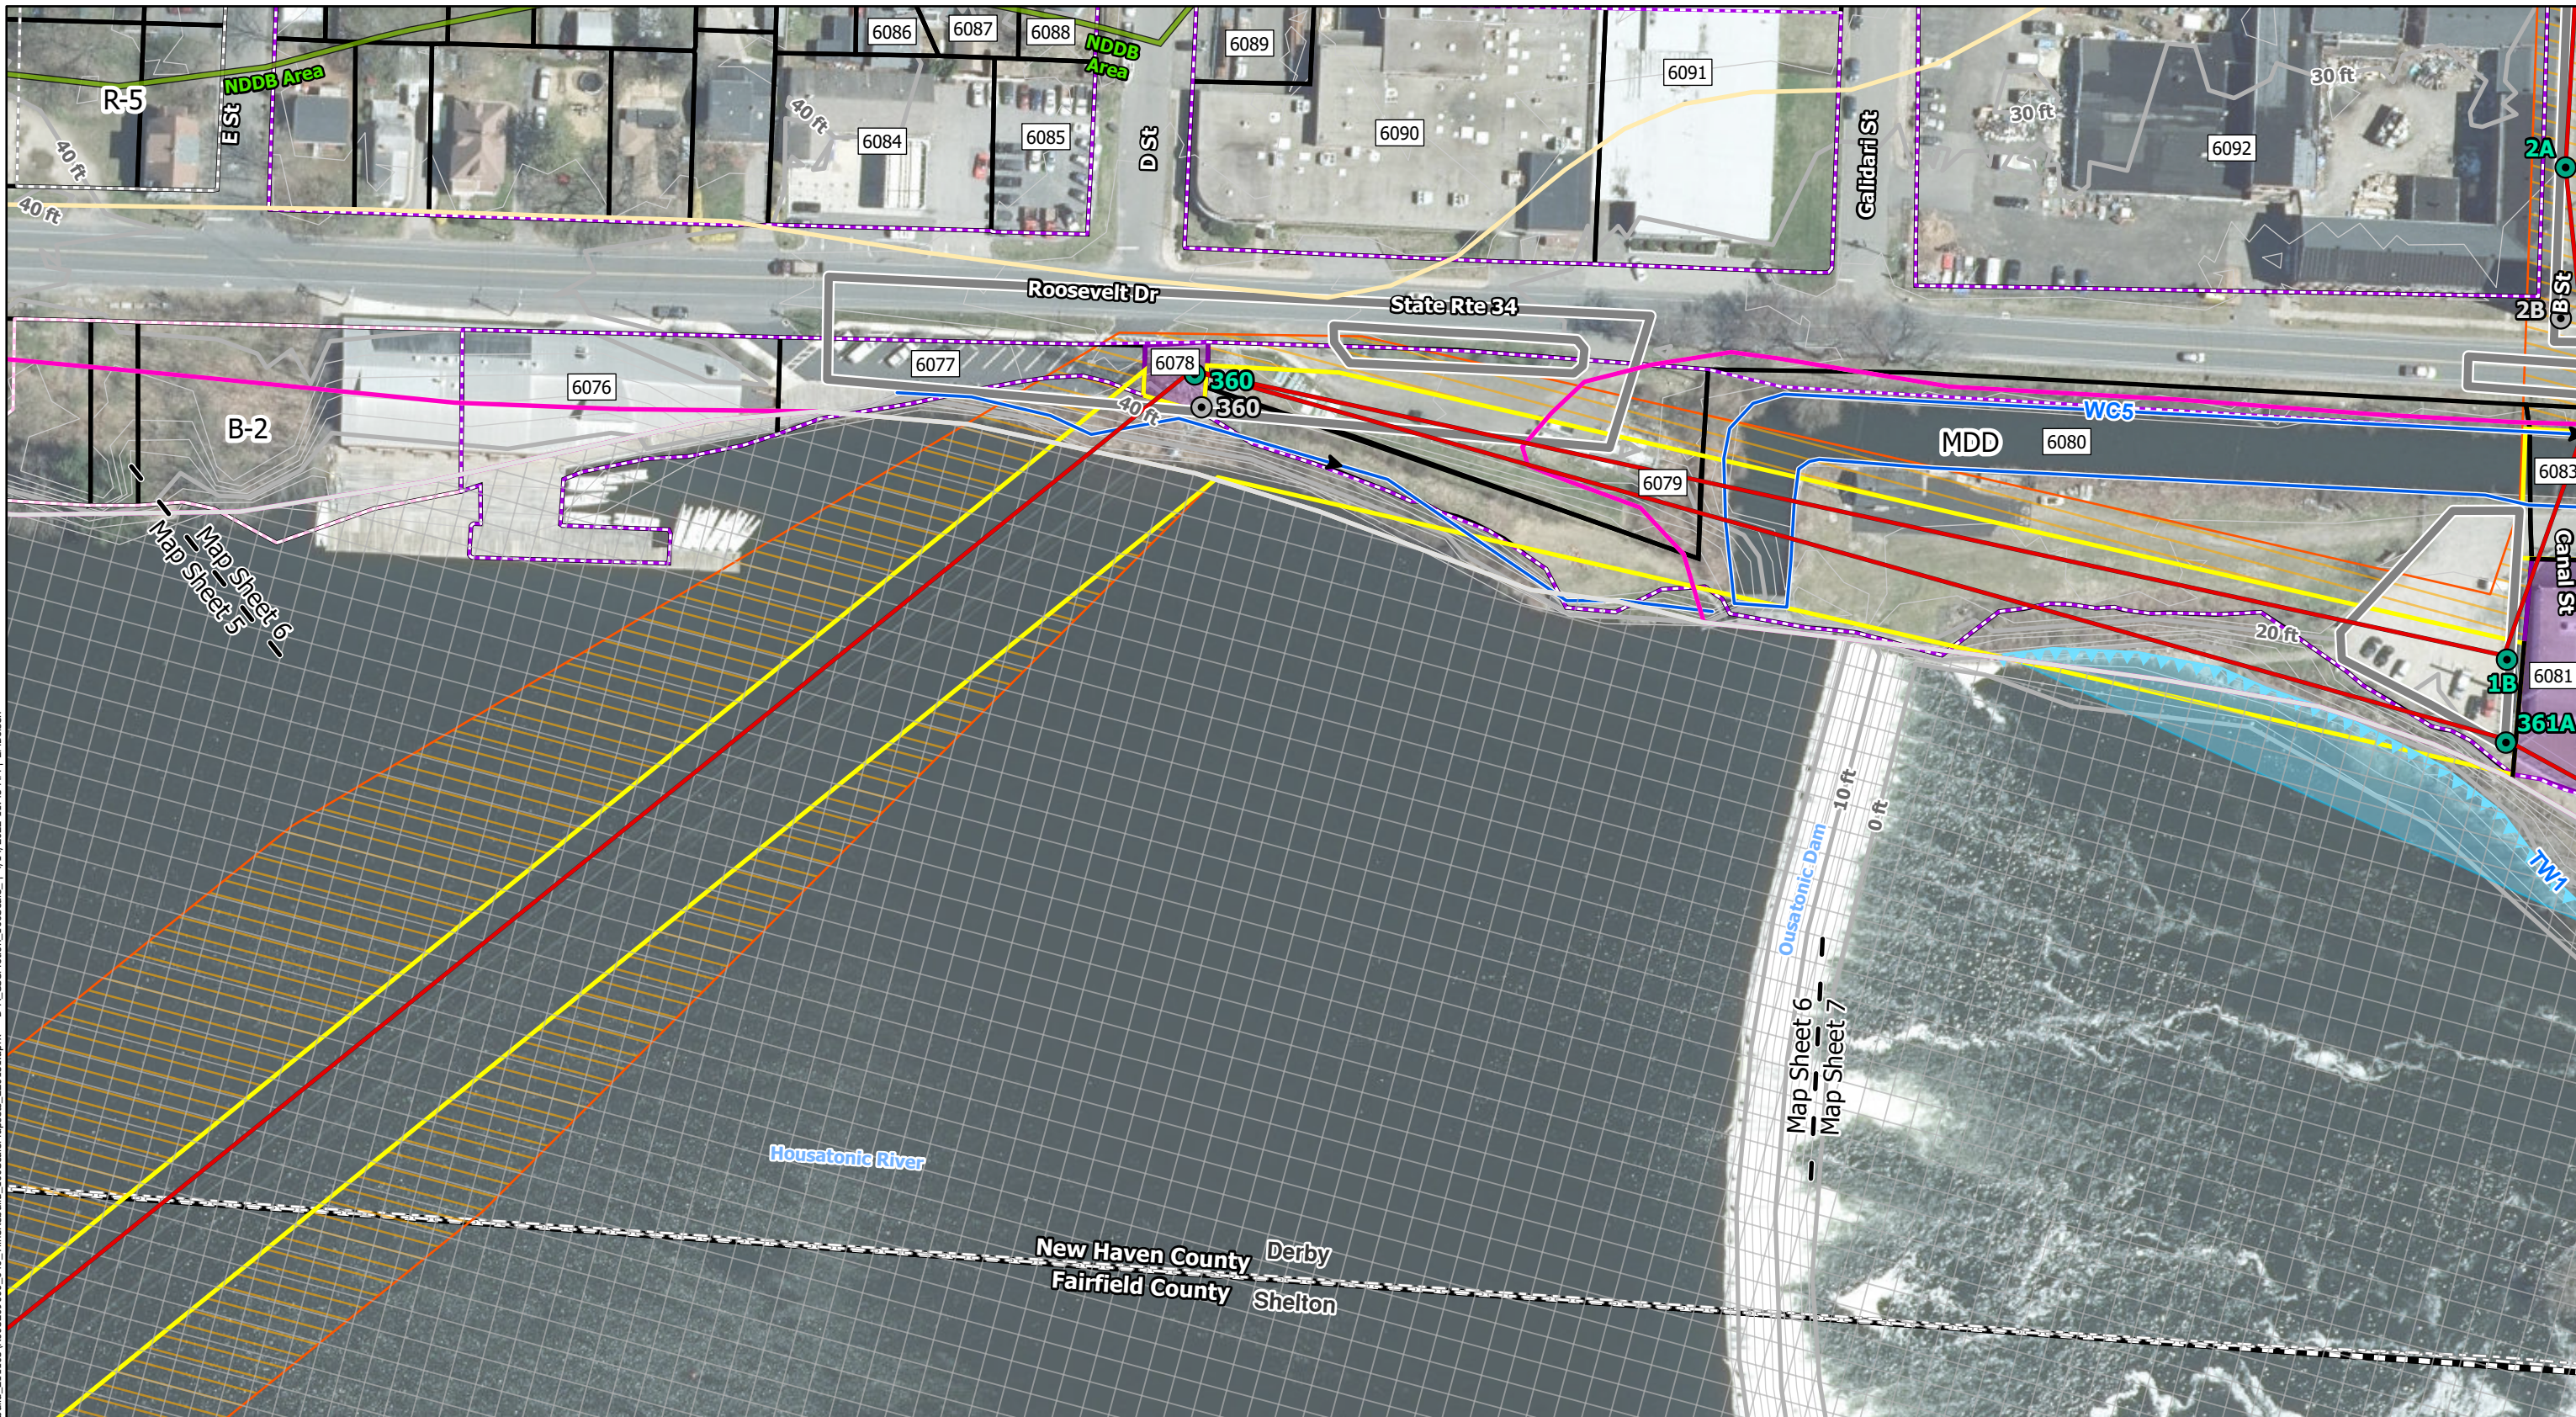

Map Legend


- | | | |
|---|---|--|
| <ul style="list-style-type: none">Proposed StructureExisting Structure To Be RemovedProposed Centerline of Rebuilt 115-kV LineExisting ROWProposed Additional ROWProposed Temporary Work Pad | <ul style="list-style-type: none">Municipal BoundaryCounty BoundaryDelineated StreamDelineated Tidal WetlandFEMA FloodwayFEMA 100-Year FloodplainFEMA 500-Year FloodplainNatural Diversity Database Area | <ul style="list-style-type: none">10ft Contour2ft ContourParcel BoundaryUI Owned PropertyDerby ZoningB-2MDDR-5 |
|---|---|--|

Derby Junction to Ansonia 115-kV Transmission Line Rebuild Project

CITIES OF SHELTON, DERBY, AND ANSONIA

Proposed Route

Coordinate System:
NAD 1983 StatePlane Connecticut FIPS 6600 Feet

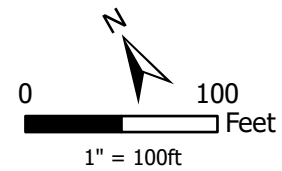


Westwood


Map 6 of 16

DERBY JUNCTION TO ANSONIA 115-KV TRANSMISSION LINE REBUILD PROJECT
Mapsheet 7 of 16 – Owner/Direct Abutter List

Line List Number	City	Site Address	Owner Name
DA 6080	Derby	Roosevelt Drive	Shelton Canal Co.
DA 6081	Derby	Roosevelt Drive	United Illuminating Company
DA 6082	Derby	Roosevelt Drive	IDA Properties Inc
DA 6083	Derby	Roosevelt Drive	City of Derby
DA 6091	Derby	257 Roosevelt Drive	S and G of Shelton LLC
DA 6092	Derby	253 Roosevelt Drive	29 Colony Street Ansonia LLC
DA 6093	Derby	249-251 Roosevelt Drive	Roosevelt Drive, LLC
DA 6094	Derby	69 Park Avenue	David Towne
DA 6095	Derby	67 Park Avenue	Lydia C. Faroni
DA 6096	Derby	2-4 B Street	John P. Kiley
DA 6097	Derby	5 B Street	Marilyn Passander
DA 6098	Derby	Grove Avenue	Schrade Roosevelt LLC
DA 6099	Derby	Hawthorne Avenue	United Illuminating Company
DA 6100	Derby	3 B Street	Joanne Moscato
DA 6101	Derby	172 - 174 Hawthorne Avenue	Jorge Varas
DA 6102	Derby	206 Hawthorne Avenue	Ryan D. Adams
DA 6103	Derby	180 Hawthorne Avenue	Raymond E. Miller Jr.

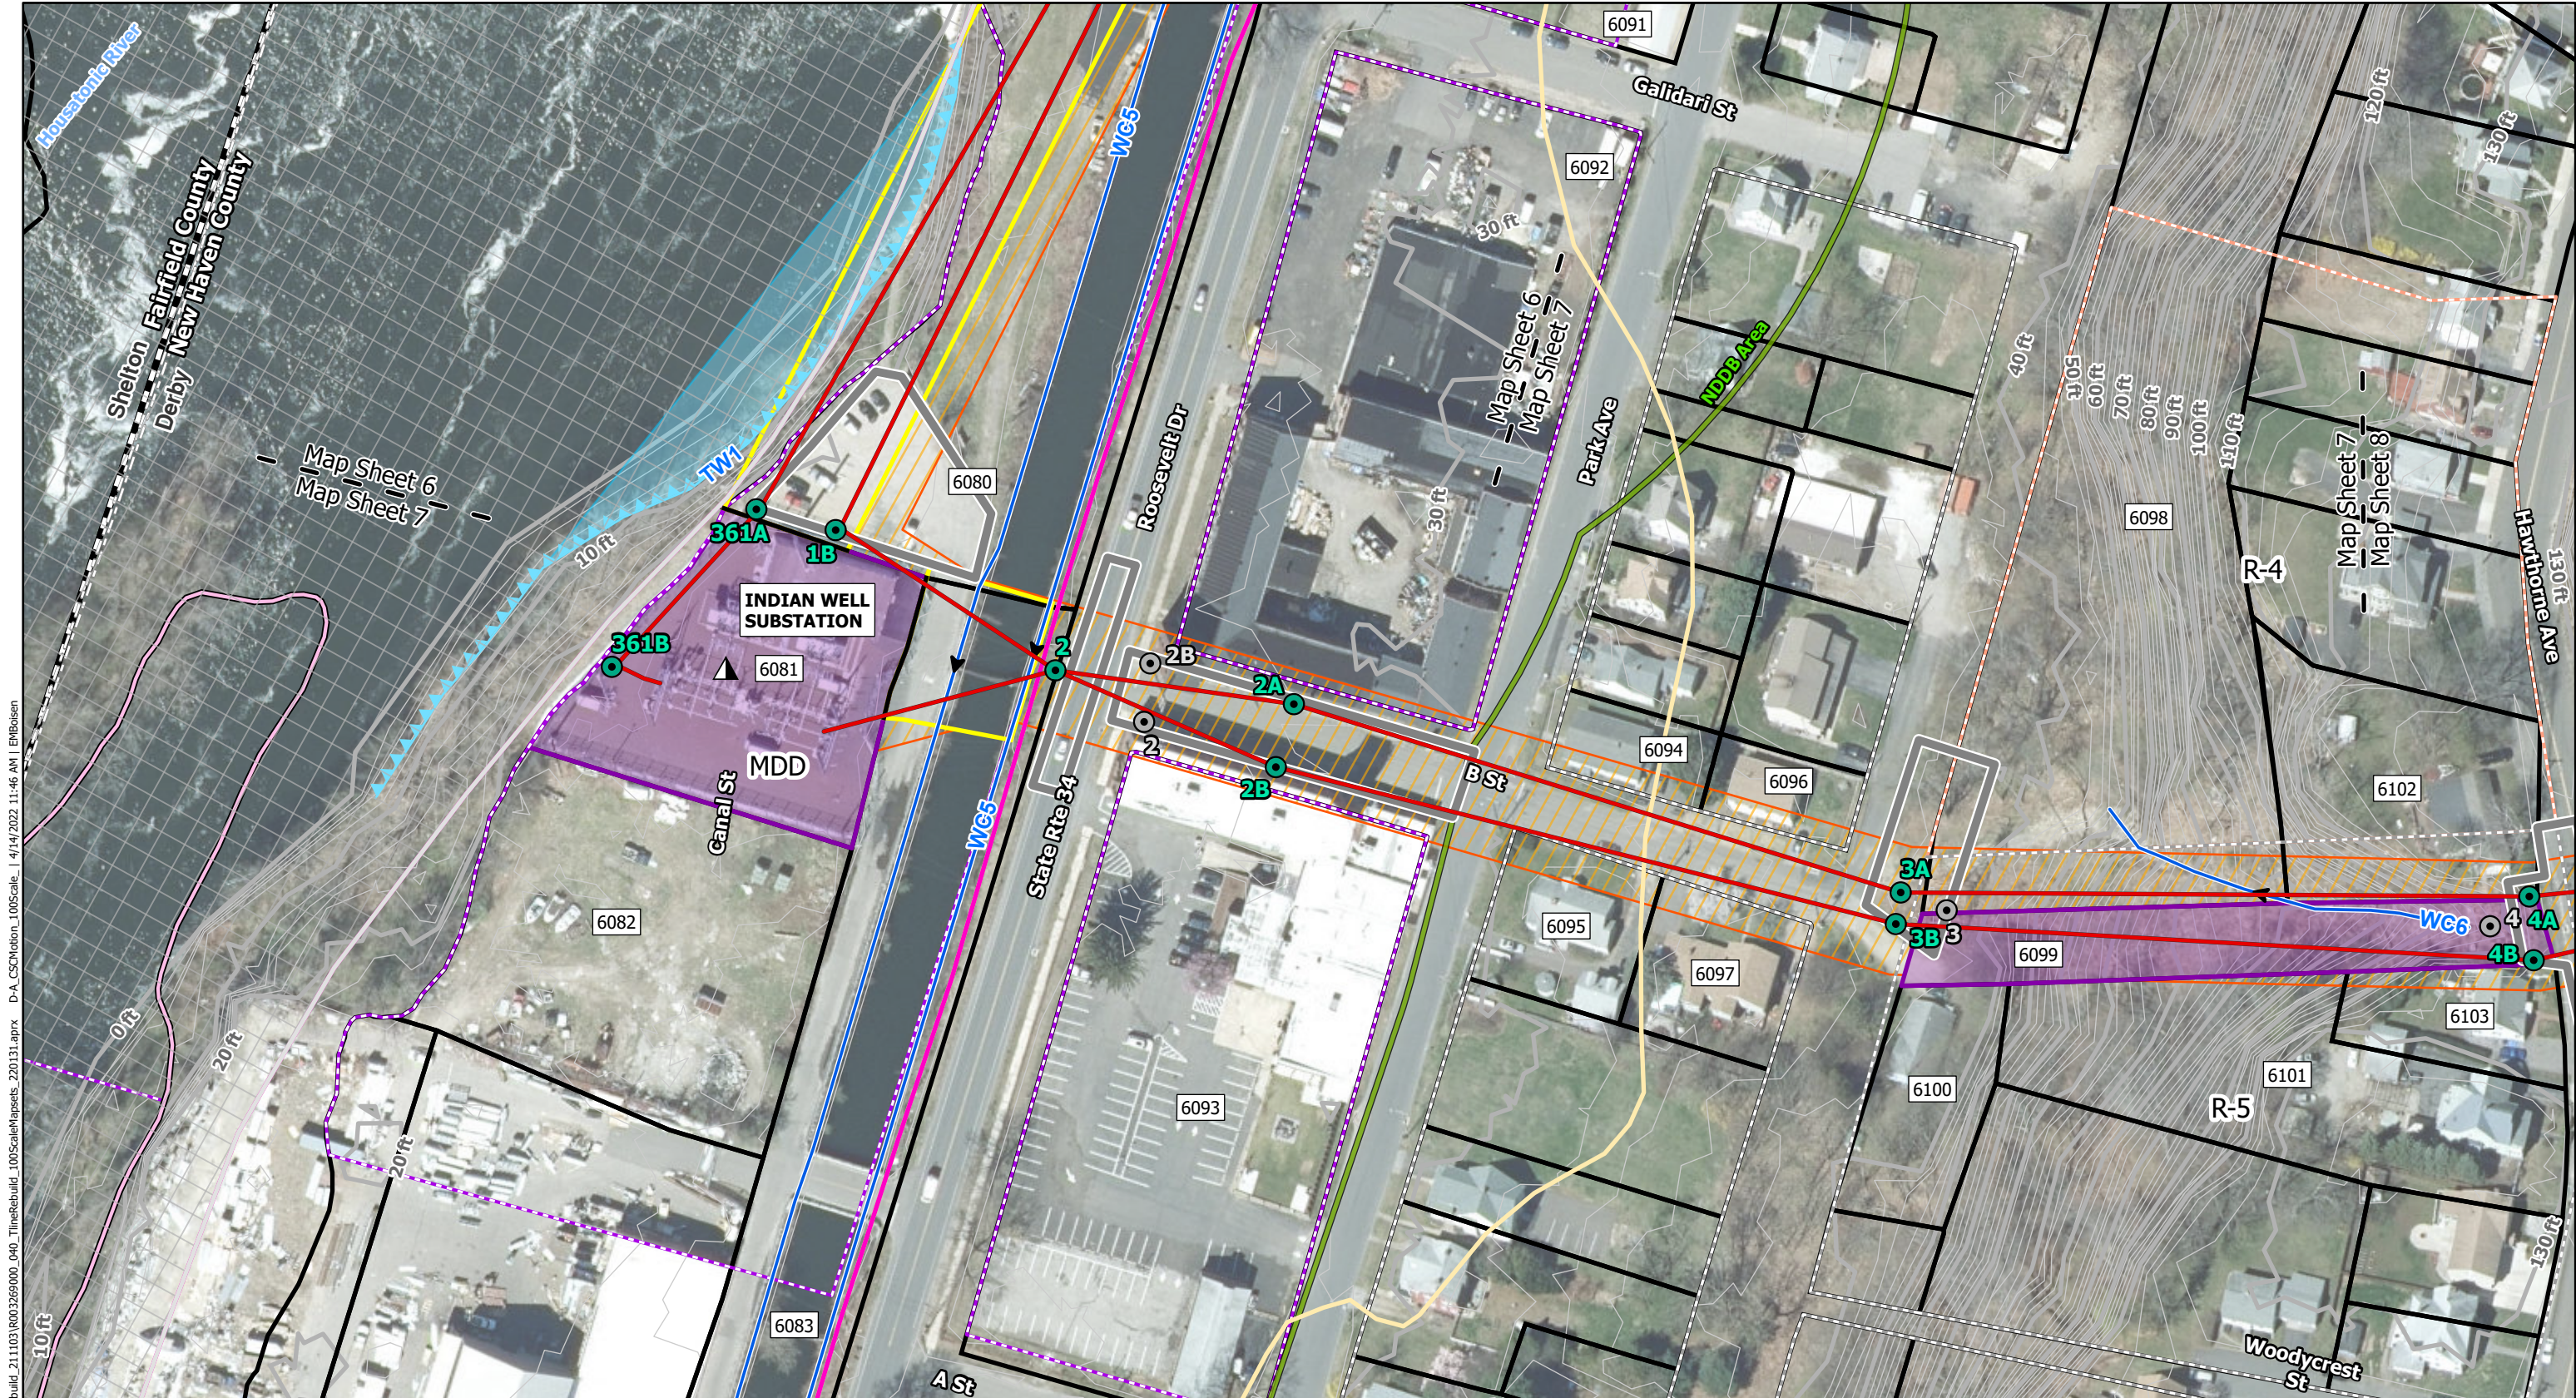

N:\0032690_00_GIS\ArcPro\0032690_00_040_Timeline\Rebuild_100Scale\Mapsets_220131.aprx D:\A_CSCMotion_100Scale_1_4\14\2022_11:46 AM | EMBolien

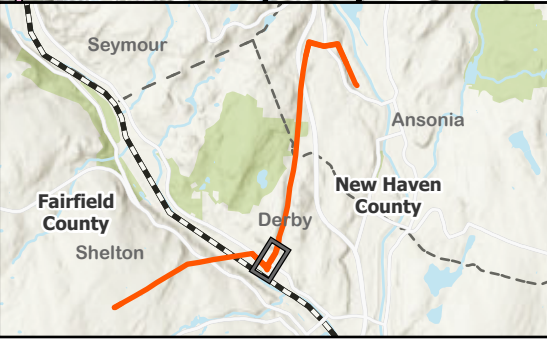

Map Legend

	Proposed Structure		Proposed Temporary Work Pad		10ft Contour
	Existing Structure To Be Removed		Municipal Boundary		2ft Contour
	Proposed Centerline of Rebuilt 115-kV Line		County Boundary		Parcel Boundary
	Existing Substation Connected to 115-kV Facilities		Delineated Stream		UI Owned Property
	Existing ROW		Delineated Tidal Wetland		State Owned Land
	Proposed Additional ROW		FEMA Floodway		Derby Zoning MDD
			FEMA 100-Year Floodplain		Derby Zoning R-4
			FEMA 500-Year Floodplain		Derby Zoning R-5
			Natural Diversity Database Area		

Derby Junction to Ansonia 115-kV Transmission Line Rebuild Project
CITIES OF SHELTON, DERBY, AND ANSONIA
Proposed Route

Coordinate System:
NAD 1983 StatePlane Connecticut FIPS 6600 Feet

0 100 Feet
1" = 100ft
Revised: 2022-04-14


Westwood
Map 7 of 16

DERBY JUNCTION TO ANSONIA 115-KV TRANSMISSION LINE REBUILD PROJECT
Mapsheet 8 of 16 – Owner/Direct Abutter List


Line List Number	City	Site Address	Owner Name
DA 6099	Derby	Hawthorne Avenue	United Illuminating Company
DA 6101	Derby	172 - 174 Hawthorne Avenue	Jorge Varas
DA 6102	Derby	206 Hawthorne Avenue	Ryan D. Adams
DA 6103	Derby	180 Hawthorne Avenue	Raymond E. Miller Jr.
DA 6104	Derby	73-75 Chatfield Street	City of Derby
DA 6105	Derby	177 Hawthorne Avenue	David Stec
DA 6106	Derby	1 Coon Hollow Road	Linda Palmieri
DA 6107	Derby	3 Coon Hollow Road	James Jr. Williamson
DA 6108	Derby	20 Evelyn Road	Billie F. Dykes
DA 6109	Derby	22 Evelyn Road	Wanda Rivera
DA 6110	Derby	26 Evelyn Road	William J. Santini
DA 6111	Derby	32 Evelyn Road	Maria Peet
DA 6112	Derby	36 Evelyn Road	Sejadin Imetovski
DA 6113	Derby	78 Coppola Terrace	Karle Pilon
DA 6114	Derby	77 Coppola Terrace	Carl D. Solsbury
DA 6115	Derby	Coon Hollow Road	Donimick Valentino

DERBY JUNCTION TO ANSONIA 115-KV TRANSMISSION LINE REBUILD PROJECT
Mapsheet 9 of 16 – Owner/Direct Abutter List

Line List Number	City	Site Address	Owner Name
DA 6104	Derby	73-75 Chatfield Street	City of Derby
DA 6115	Derby	Coon Hollow Road	Donimick Valentino
DA 6116	Derby	Coon Hollow Road	City of Derby
DA 6119	Derby	Chatfield Street	St. Peter & Paul Cemetery

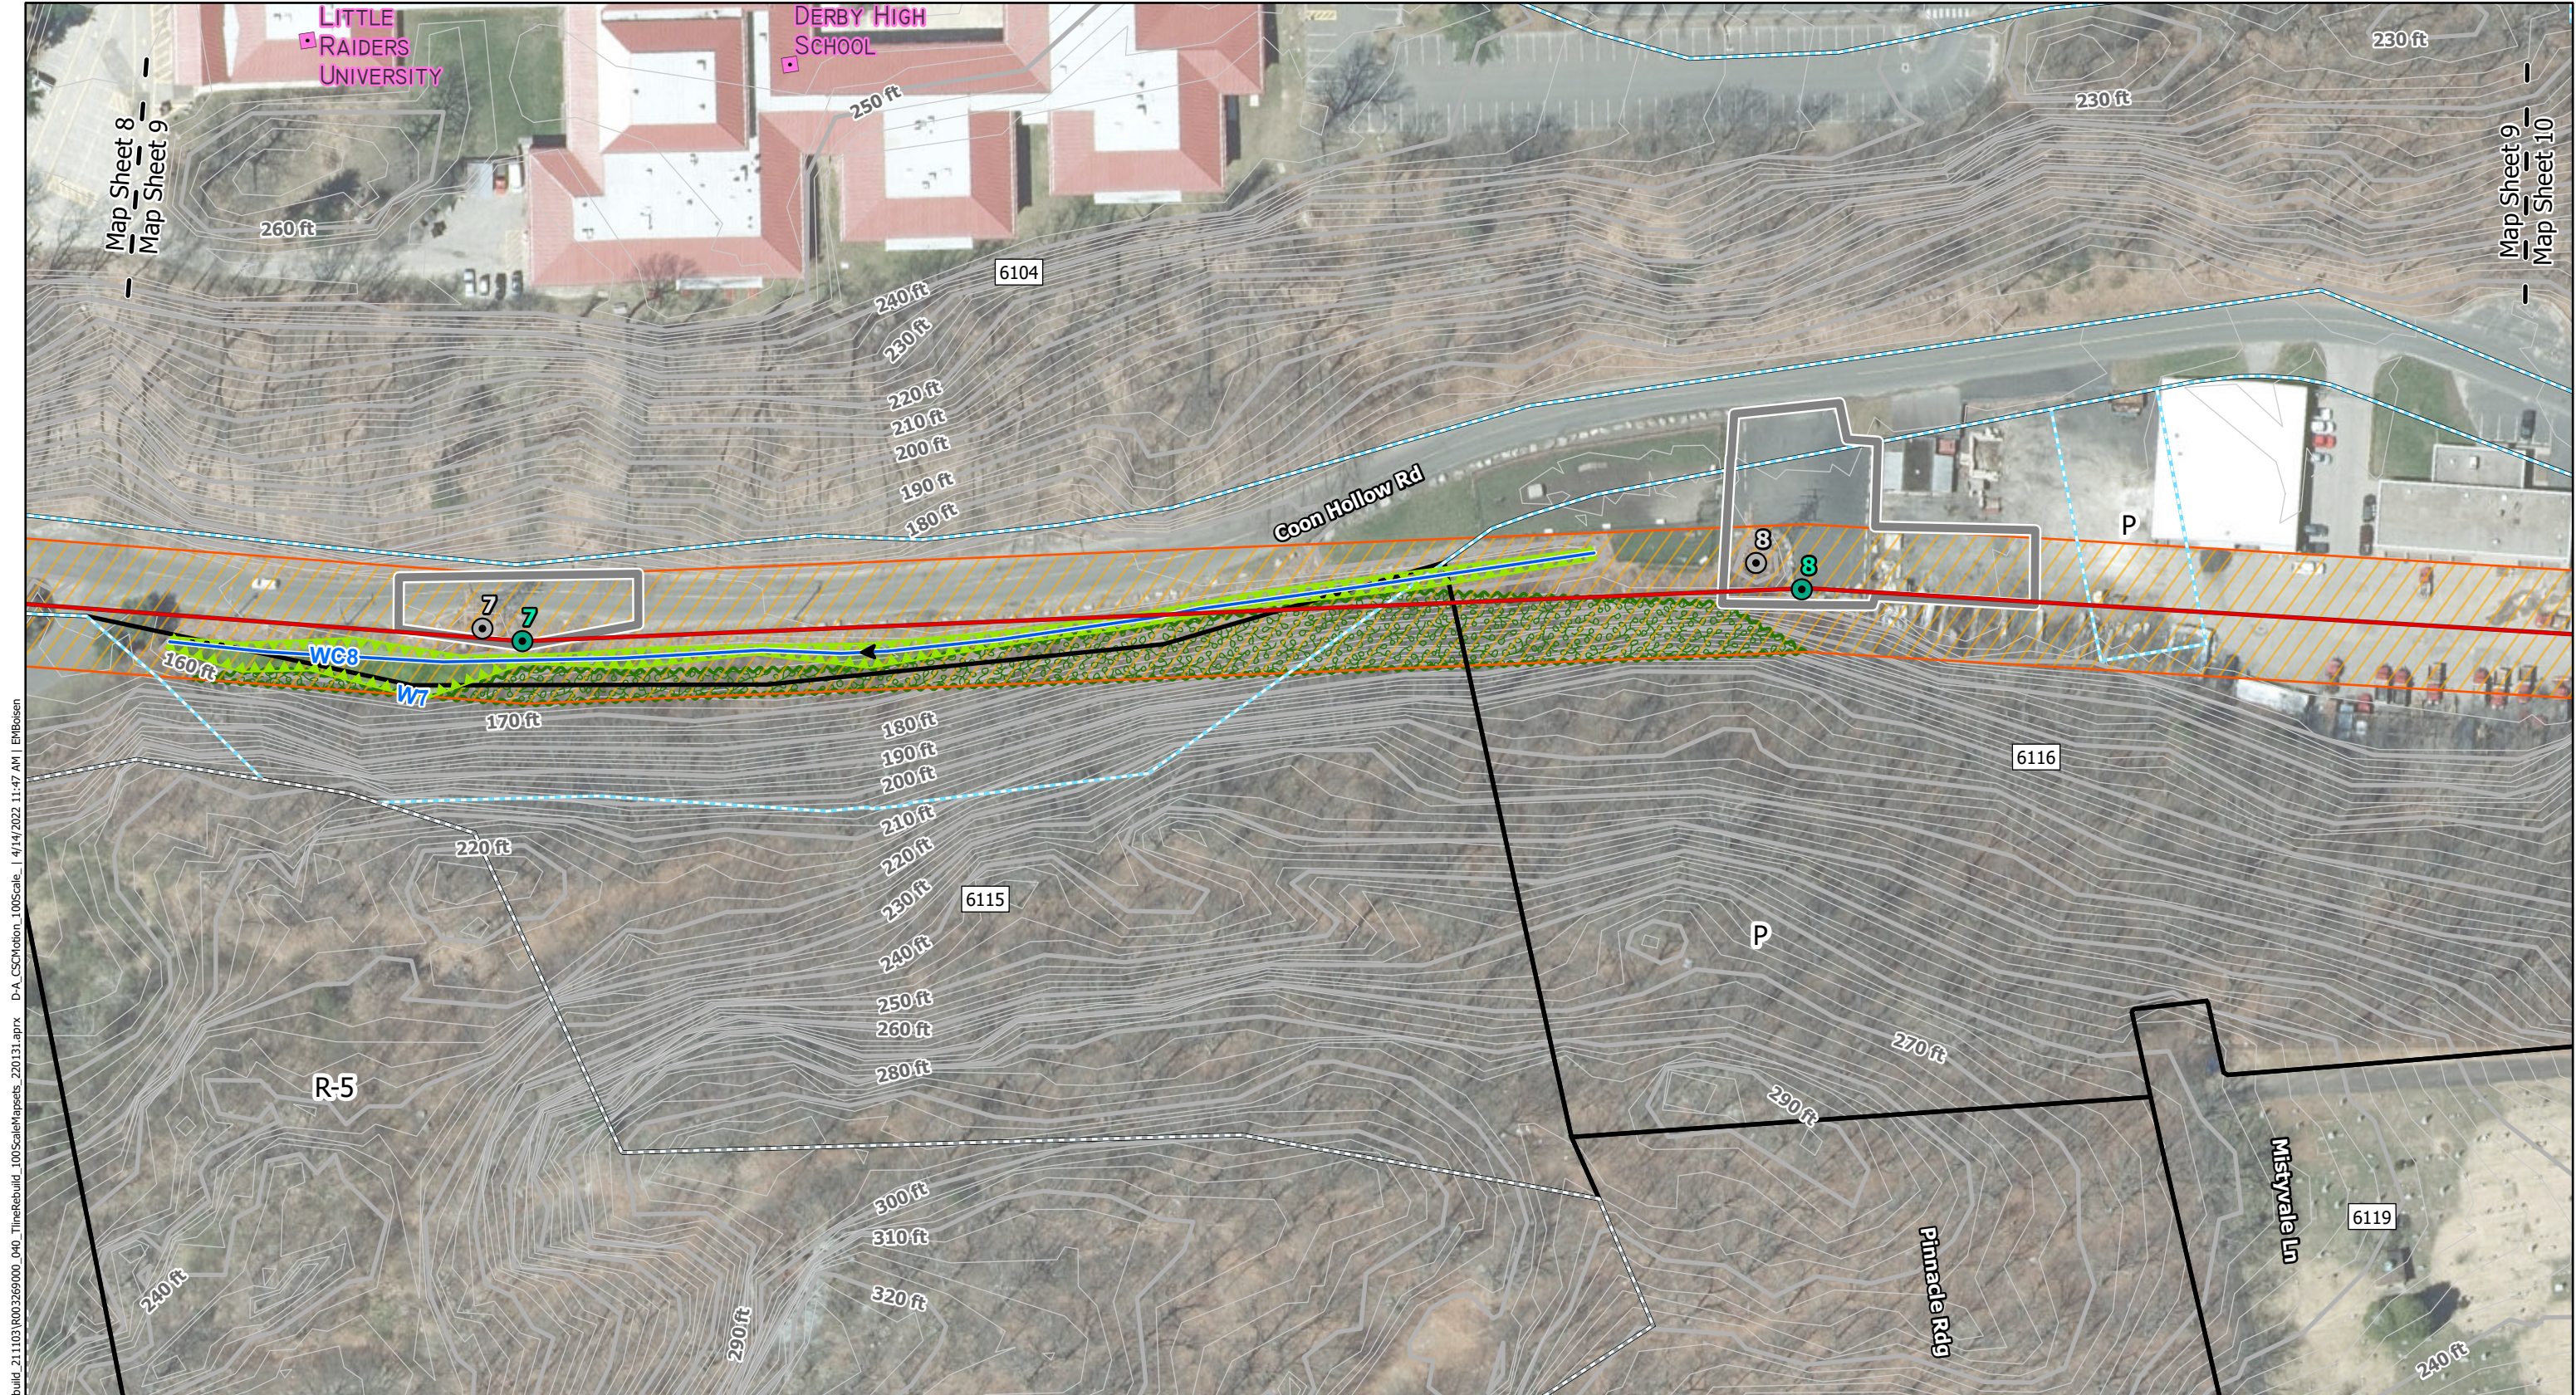

N:\0032690_00_GIS\ArcPro\0032690_00_040_TlineRebuild_100Scale\Mapsets_220131.aprx D:\A_CSCMotion_100Scale_1_4\14\2022 11:47 AM | EMBosen

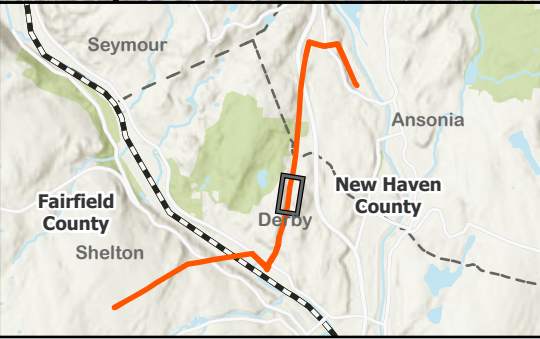

Map Legend

- Proposed Structure
- Existing Structure To Be Removed
- Proposed Centerline of Rebuilt 115-kV Line
- Proposed Additional ROW
- Proposed Temporary Work Pad
- Municipal Boundary
- County Boundary
- Tree Clearing Area
- Delineated Stream
- Delineated Wetland
- Community Facility
- 10ft Contour
- 2ft Contour
- Parcel Boundary
- Derby Zoning**
 - P
 - R-5

Derby Junction to Ansonia 115-kV Transmission Line Rebuild Project

CITIES OF SHELTON, DERBY, AND ANSONIA

Proposed Route

Coordinate System:
NAD 1983 StatePlane Connecticut FIPS 0600 Feet

0 100 Feet

1" = 100ft



Revised: 2022-04-14

Map 9 of 16

DERBY JUNCTION TO ANSONIA 115-KV TRANSMISSION LINE REBUILD PROJECT
Mapsheet 10 of 16 – Owner/Direct Abutter List

Line List Number	City	Site Address	Owner Name
DA 6104	Derby	73-75 Chatfield Street	City of Derby
DA 6116	Derby	Coon Hollow Road	City of Derby
DA 6117	Derby	55 Coon Hollow Road	GJM 2000, LLC
DA 6118	Derby	Chatfield Street	St. Peter & Paul Ruthenian
DA 6119	Derby	Chatfield Street	St. Peter & Paul Cemetery
DA 6120	Derby	116 Chatfield Street	Marinelli Family Trust
DA 6121	Derby	210 Chatfield Street	The Griffin Hospital
DA 6122	Ansonia	5 Silver Hill Road	Claudia Varrone
DA 6123	Ansonia	27 West Road	Salvatore J. DiGiorgi Jr.
DA 6124	Ansonia	17 Silver Hill Road	State of CT
DA 6125	Ansonia	1 Hawkins Road	Penny Tackach
DA 6126	Ansonia	8 West Road	Matthew J. Morse
DA 6127	Ansonia	3 Hawkins Road	Paul Emutis
DA 6128	Ansonia	6 Hawkins Road	Jack W. Waterbury

N:\0032690_00_GIS\ArcPro\0032690_00_040_Timeline\Rebuild_100Scale\Mapsets_220131.aprx D:\A_CSCMotion_100Scale_1_4\14\2022_11:48 AM | EMBosen

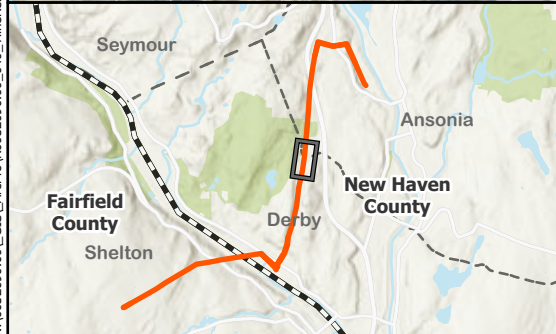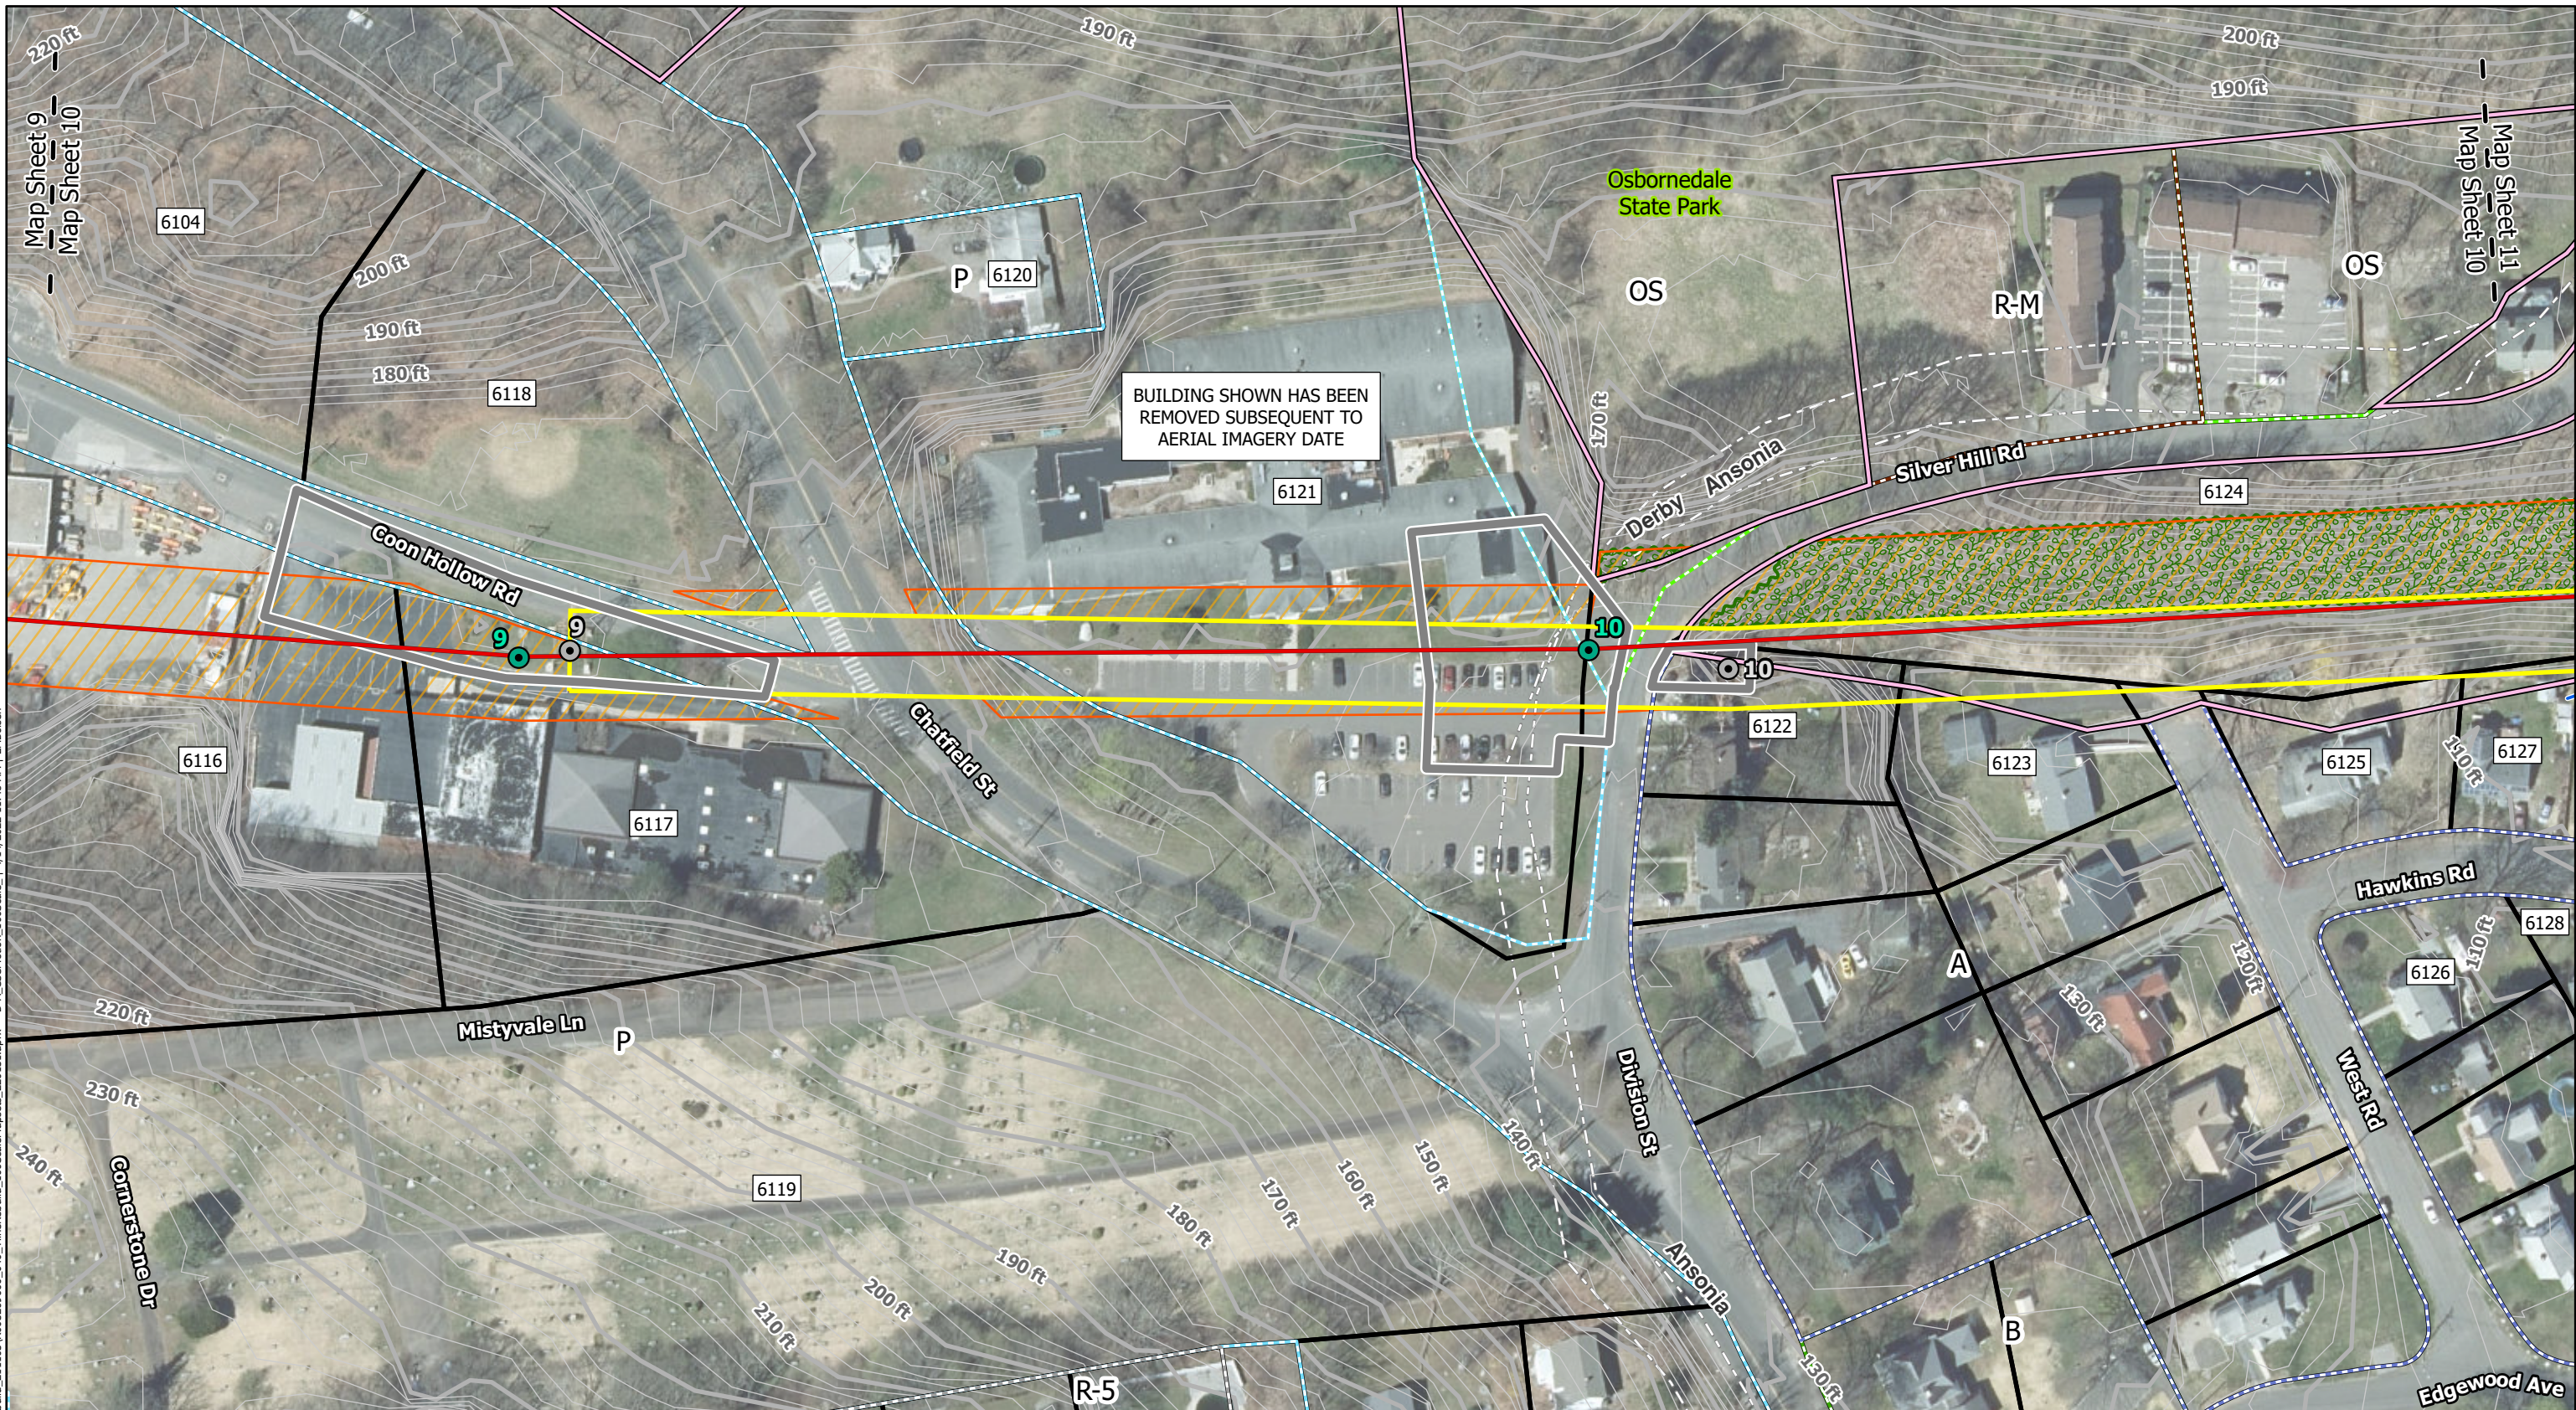

Map Legend

- | | |
|--|--------------------|
| Proposed Structure | Municipal Boundary |
| Existing Structure To Be Removed | County Boundary |
| Proposed Centerline of Rebuilt 115-kV Line | Tree Clearing Area |
| Existing ROW | Delineated Stream |
| Proposed Additional ROW | 10ft Contour |
| Proposed Temporary Work Pad | 2ft Contour |
| | Parcel Boundary |
| | State Owned Land |

Ansonia Zoning

- | |
|-----|
| A |
| B |
| OS |
| P |
| R-5 |
| R-M |


Derby Zoning

- | |
|-----|
| OS |
| P |
| R-5 |
| R-M |

Derby Junction to Ansonia 115-kV Transmission Line Rebuild Project

CITIES OF SHELTON, DERBY, AND ANSONIA
Proposed Route

Coordinate System:
NAD 1983 StatePlane Connecticut FIPS 0600 Feet

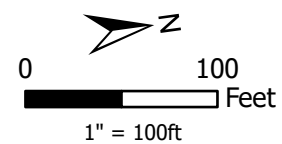

Revised: 2022-04-14




Westwood


Map 10 of 16

DERBY JUNCTION TO ANSONIA 115-KV TRANSMISSION LINE REBUILD PROJECT
Mapsheet 11 of 16 – Owner/Direct Abutter List

Line List Number	City	Site Address	Owner Name
DA 6124	Ansonia	17 Silver Hill Road	State of CT
DA 6126	Ansonia	8 West Road	Matthew J. Morse
DA 6127	Ansonia	3 Hawkins Road	Paul Emutis
DA 6128	Ansonia	6 Hawkins Road	Jack W. Waterbury
DA 6129	Ansonia	5 Hawkins Road	Phyllis Dawn Berry
DA 6130	Ansonia	8 Hawkins Road	Jennifer M. DeLeon
DA 6131	Ansonia	7 Hawkins Road	Tracy A. Henri
DA 6132	Ansonia	10 Hawkins Road	Diane S. Mazzola
DA 6133	Ansonia	9 Hawkins Road	Zoey Lynn Potter
DA 6134	Ansonia	12 Hawkins Road	Drew Dorflinger
DA 6135	Ansonia	35 Silver Hill Road	United Illuminating Company
DA 6136	Ansonia	16 Reichelt Terrace	Josephine A. McDermott
DA 6137	Ansonia	17 Reichelt Terrace	Carlos J. Gomez
DA 6138	Ansonia	14 Reichelt Terrace	Terri A. Sells
DA 6139	Ansonia	15 Reichelt Terrace	Pon Praseutsack
DA 6140	Ansonia	12 Reichelt Terrace	Daniel Weller
DA 6141	Ansonia	11 Reichelt Terrace	Zane H. St. Pierre
DA 6142	Ansonia	8 Reichelt Terrace	Patricia Reynolds
DA 6143	Ansonia	7 Reichelt Terrace	Robert W. Reichelt
DA 6144	Ansonia	6 Reichelt Terrace	Ronald Tarini
DA 6145	Ansonia	5 Reichelt Terrace	Amy L. Taber

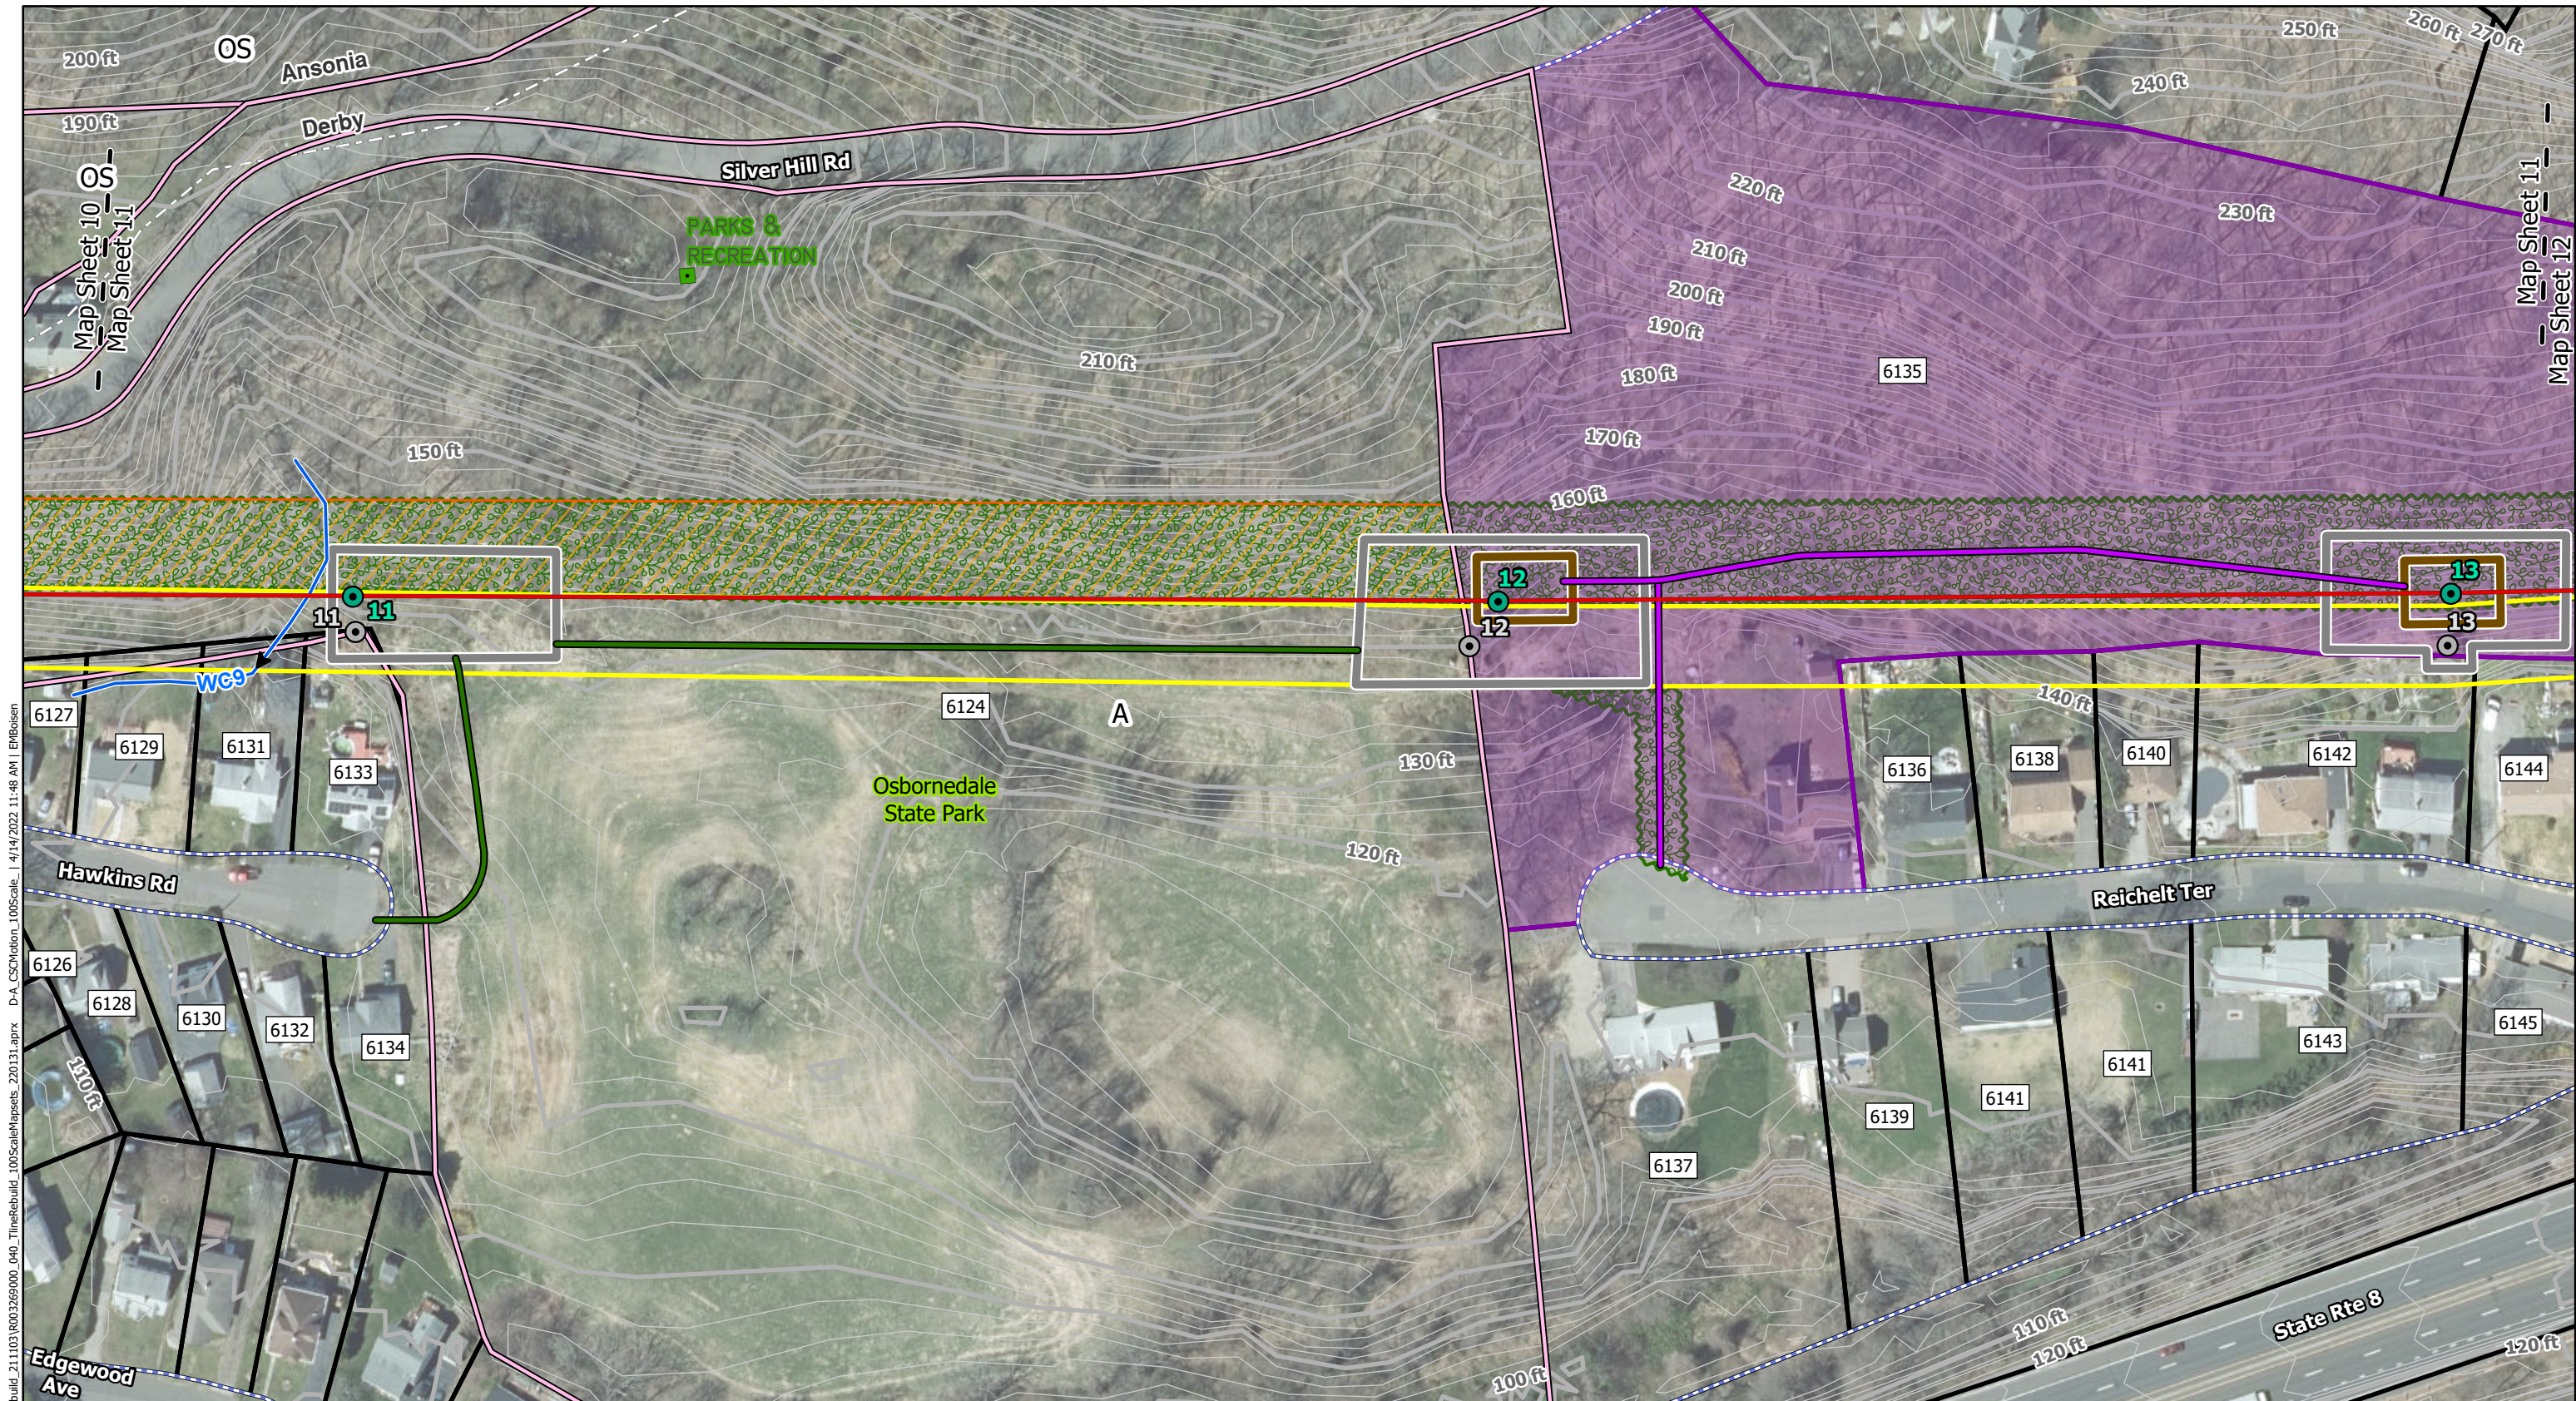

N:\0032690_00_GIS\ArcPro\0032690_00_040_TileRebuild_100Scale\Mapsets_220131.aprx D:\A_CSCMotion_100Scale_1_4\14\2022_11:48 AM | EMBosen

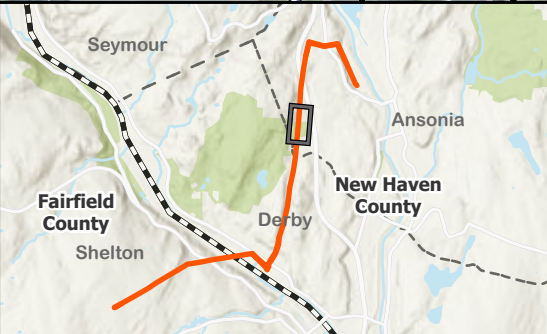

Map Legend


- | | | |
|--|-----------------------------|-------------------|
| Proposed Structure | Proposed Temporary Work Pad | 2ft Contour |
| Existing Structure To Be Removed | Proposed Permanent Work Pad | Parcel Boundary |
| Proposed Centerline of Rebuilt 115-kV Line | Municipal Boundary | UI Owned Property |
| Existing ROW | County Boundary | State Owned Land |
| Proposed Additional ROW | Tree Clearing Area | Ansonia Zoning A |
| Proposed Permanent Access Road | Delineated Stream | Ansonia Zoning OS |
| Proposed Temporary Access Road | Park/Recreation Area | Derby Zoning OS |
| | 10ft Contour | |

Derby Junction to Ansonia 115-kV Transmission Line Rebuild Project

CITIES OF SHELTON, DERBY, AND ANSONIA

Proposed Route

Coordinate System:
NAD 1983 StatePlane Connecticut FIPS 6600 Feet

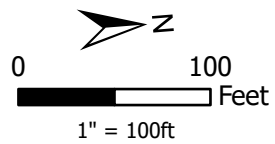

Revised: 2022-04-14




Westwood


Map 11 of 16

DERBY JUNCTION TO ANSONIA 115-KV TRANSMISSION LINE REBUILD PROJECT
Mapsheet 12 of 16 – Owner/Direct Abutter List

Line List Number	City	Site Address	Owner Name
DA 6135	Ansonia	35 Silver Hill Road	United Illuminating Company
DA 6144	Ansonia	6 Reichelt Terrace	Ronald Tarini
DA 6145	Ansonia	5 Reichelt Terrace	Amy L. Taber
DA 6146	Ansonia	4 Reichelt Terrace	Maria Ciliberti Cotas
DA 6147	Ansonia	3 Reichelt Terrace	Dorian Damico
DA 6148	Ansonia	40 Edgehill Road	Michael Greco Jr.
DA 6149	Ansonia	36 Edgehill Road	Alta M. Glover
DA 6150	Ansonia	30 Edgehill Road	Kristy Lebreque
DA 6151	Ansonia	24 Edgehill Road	Jacqueline M. Deleon
DA 6152	Ansonia	22 Edgehill Road	Tomaso Dambrosio
DA 6153	Ansonia	55 1/2 Silver Hill Road	Michael Miklus Jr.
DA 6154	Ansonia	16 Edgehill Road	James W. & Colleen Fraulo
DA 6155	Ansonia	57 Silver Hill Road	Cynthia Hager
DA 6156	Ansonia	4 Edgehill Road	Robert L. Antonucci
DA 6157	Ansonia	61 Silver Hill Road	Shaun Monahan
DA 6158	Ansonia	26 Adanti Avenue	David Tackach
DA 6159	Ansonia	29 Adanti Avenue	Jenny Ortega
DA 6160	Ansonia	18 Adanti Avenue	Kristie E. & Brendan D. Smith
DA 6161	Ansonia	25 Adanti Avenue	Pawel Cieslik
DA 6162	Ansonia	22 Adanti Avenue	Elizabeth A. Occhipinti
DA 6163	Ansonia	21 Adanti Avenue	Patrick Sampson & Terri Ann William Vassell
DA 6164	Ansonia	16 Adanti Avenue	David Boylan
DA 6165	Ansonia	17 Adanti Avenue	Henri Wilson
DA 6166	Ansonia	14 Adanti Avenue	Tammy M. Carson
DA 6167	Ansonia	13 Adanti Avenue	Meni Vasilellis
DA 6168	Ansonia	12 Adanti Avenue	Timoor Golchin
DA 6169	Ansonia	9 Adanti Avenue	Thomas S. Lawrence Jr.
DA 6170	Ansonia	10 Adanti Avenue	Irene G. Kiraithe
DA 6171	Ansonia	5 Adanti Avenue	Nicholas Guarina
DA 6172	Ansonia	8 Adanti Avenue	Philip W. Evans Jr.
DA 6173	Ansonia	1 Adanti Avenue	Stylianios Kantzas
DA 6174	Ansonia	6 Adanti Avenue	Austin L. French
DA 6175	Ansonia	32 Wesley Street	Westley Street Properties LLC
DA 6176	Ansonia	4 Adanti Avenue	Lizabeth Nieves
DA 6177	Ansonia	85 Dwight Street	Nelson Centeno
DA 6178	Ansonia	2 Adanti Avenue	Alyma & John Coker
DA 6179	Ansonia	23 Hull Street Rear	Jose Parra

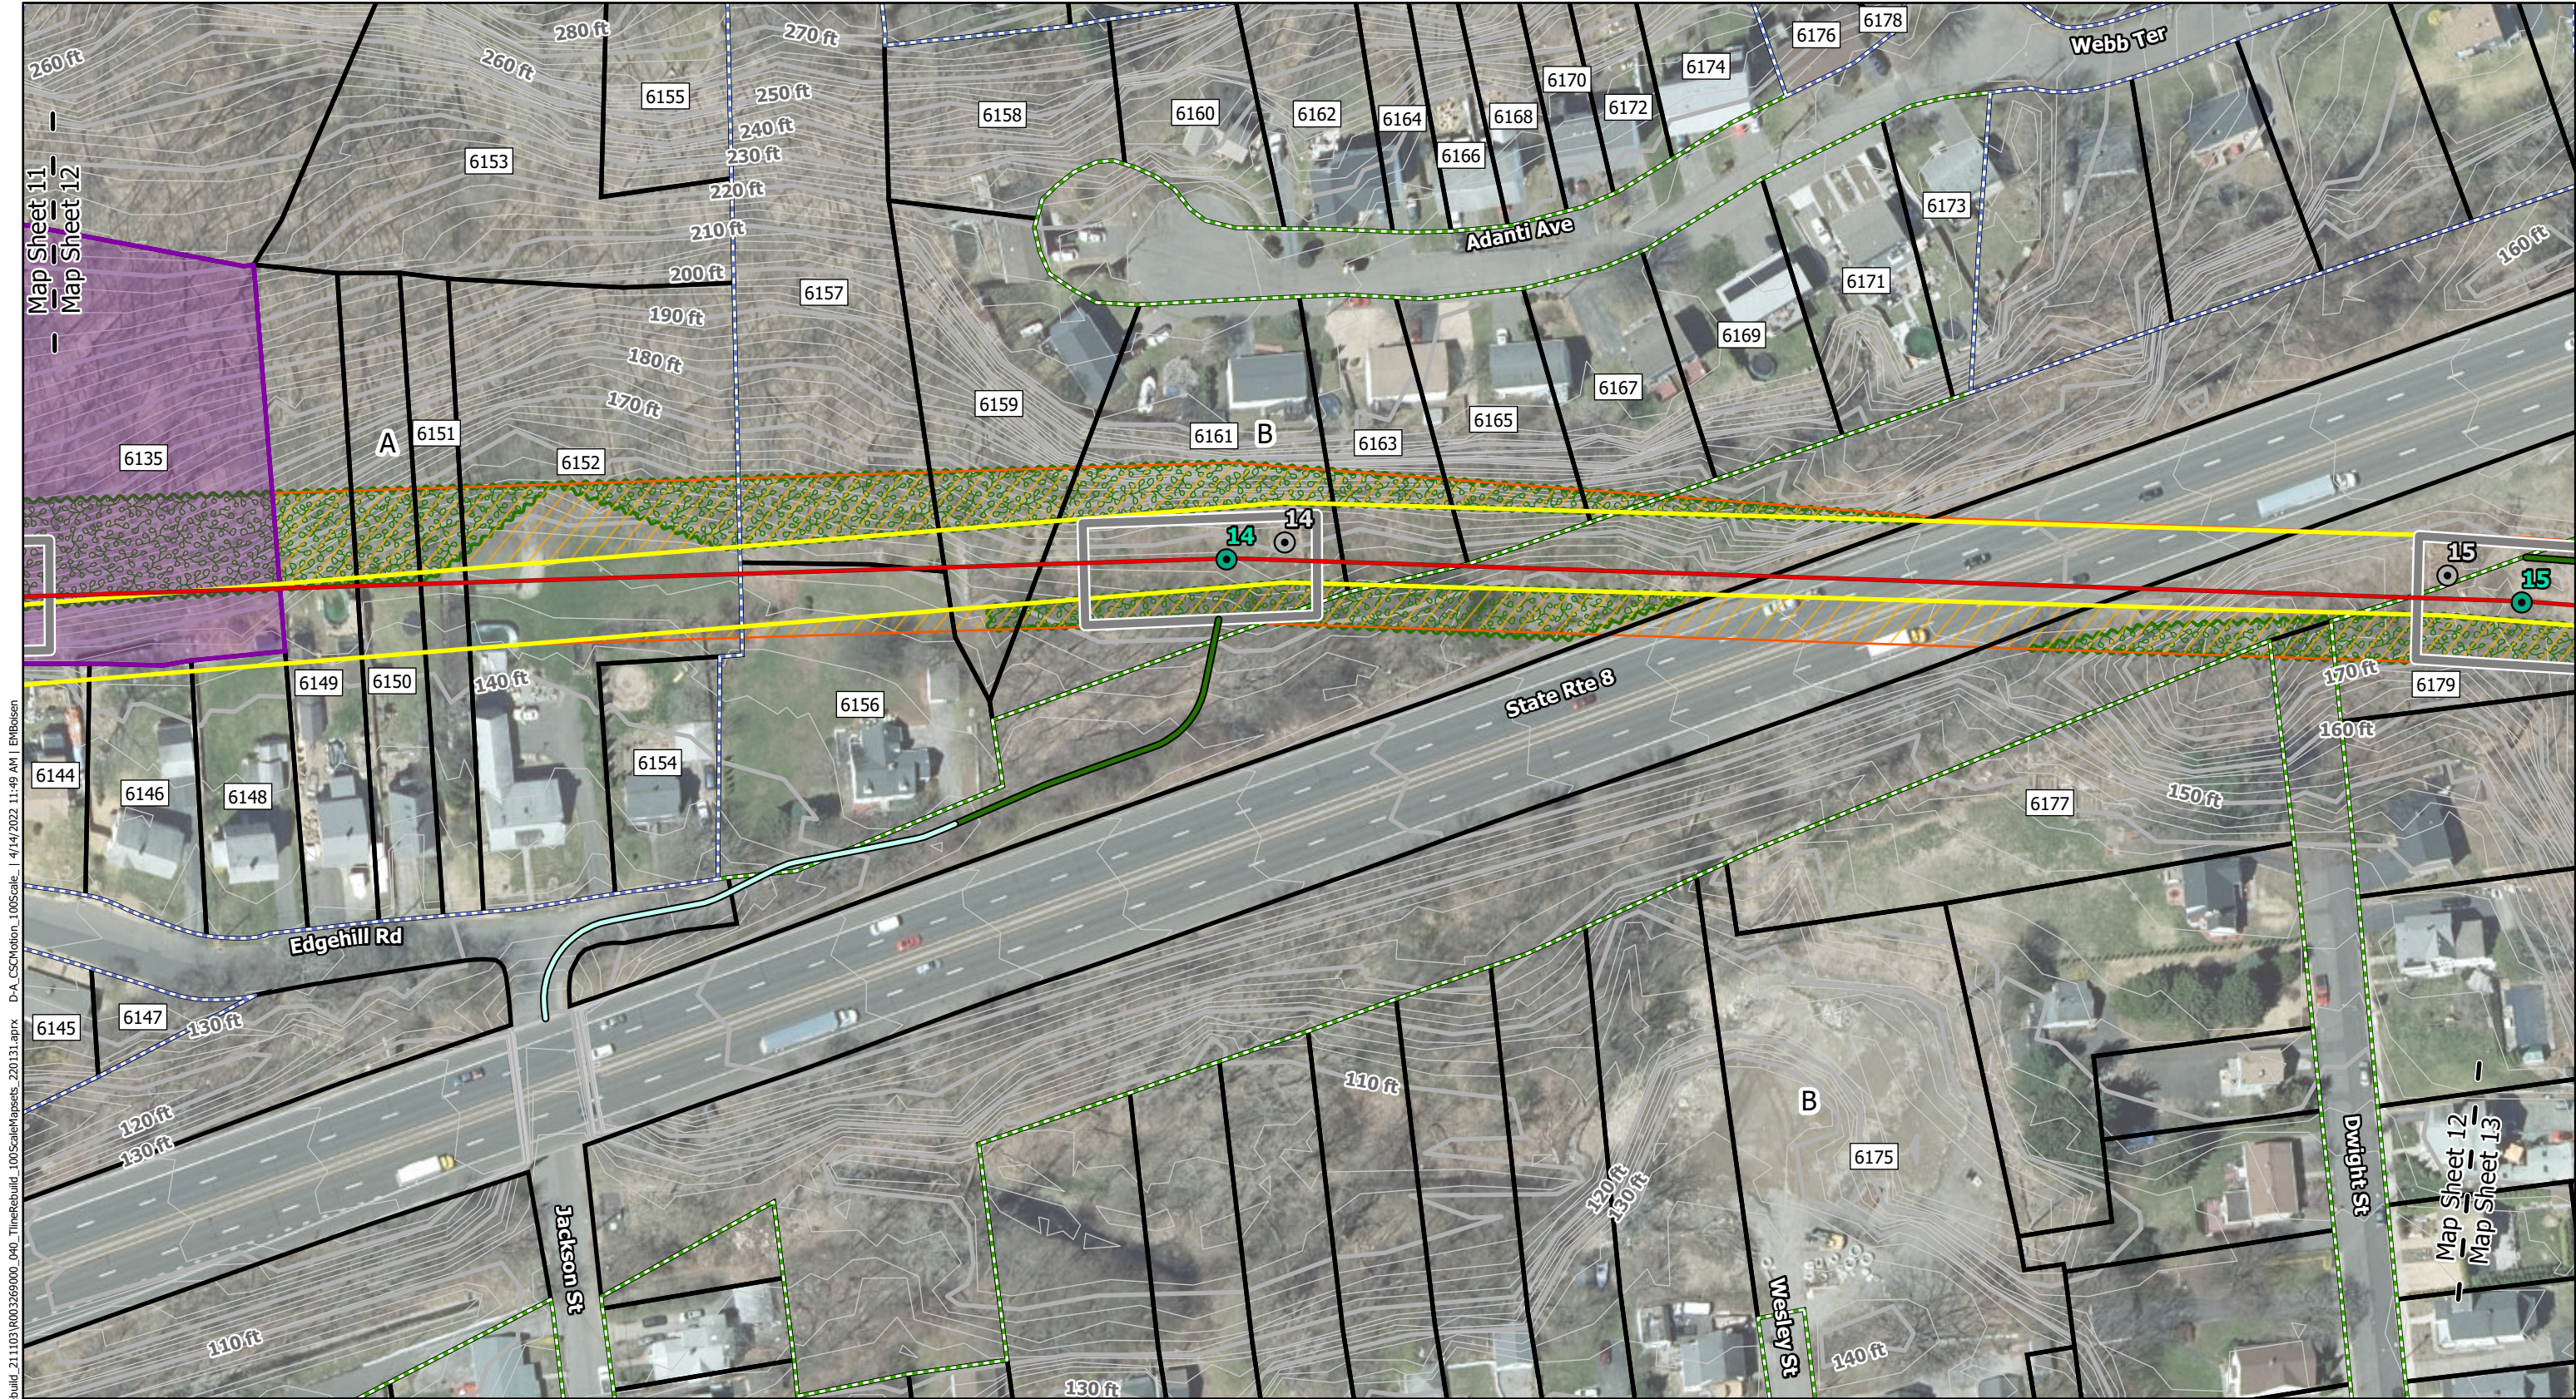

N:\0032690_00_GIS\ArcPro\0032690_00_040_TierRebuild_100Scale\Mapsets_220131.aprx D:\A_CSCMotion_100Scale\ 4/14/2022 11:49 AM | EMBosen

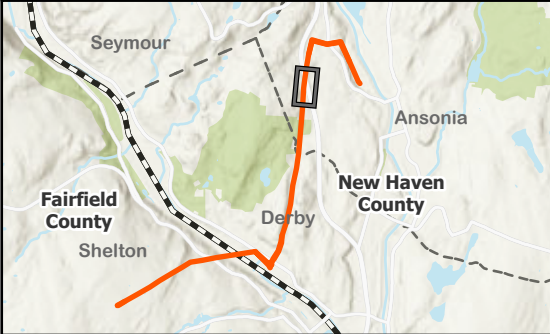

Map Legend

Proposed Structure	Proposed Temporary Access Road	10ft Contour
Existing Structure To Be Removed	Existing Access Road	2ft Contour
Proposed Centerline of Rebuilt 115-kV Line	Proposed Temporary Work Pad	Parcel Boundary
Existing ROW	Municipal Boundary	UI Owned Property
Proposed Additional ROW	County Boundary	Ansonia Zoning
	Tree Clearing Area	A
		B

Derby Junction to Ansonia 115-kV Transmission Line Rebuild Project
CITIES OF SHELTON, DERBY, AND ANSONIA
Proposed Route

Coordinate System:
NAD 1983 StatePlane Connecticut FIPS 0600 Feet

0 100 Feet
1" = 100ft
Revised: 2022-04-14



Westwood

Map 12 of 16

DERBY JUNCTION TO ANSONIA 115-KV TRANSMISSION LINE REBUILD PROJECT
Mapsheet 13 of 16 – Owner/Direct Abutter List

Line List Number	City	Site Address	Owner Name
DA 6179	Ansonia	23 Hull Street Rear	Jose Parra
DA 6180	Ansonia	110 Clarkson Street	Jose Parra
DA 6181	Ansonia	31 Hull Street	Jason Diotalevi
DA 6182	Ansonia	19 Hull Street	Joshua Pedreira
DA 6183	Ansonia	23 Hull Street	Patricia Dasilva
DA 6184	Ansonia	34 Hull Street	Jose D. Parra
DA 6185	Ansonia	32 Hull Street	Gezim Zuncia
DA 6186	Ansonia	38 Hull Street	United Illuminating Company
DA 6187	Ansonia	4 Willow Street	Richard J. Fiddler
DA 6188	Ansonia	3 Willow Street	Paul Willets
DA 6189	Ansonia	18 Willow Steet	William R. Garnett
DA 6190	Ansonia	7 Hart Lane	Christopher Anderson
DA 6191	Ansonia	22 Willow Street	Ronen LLC
DA 6192	Ansonia	5 Willow Street	United Illuminating Company
DA 6193	Ansonia	29 Scotland Street	Jordan H. Weinstein
DA 6194	Ansonia	5 Hart Lane	Cynthia Matusovich
DA 6195	Ansonia	37 Scotland Street	Cynthia Matusovich
DA 6196	Ansonia	44 Scotland Street	Glenn R. Couture
DA 6197	Ansonia	44 Scotland Street (rear)	Glenn R. Couture
DA 6198	Ansonia	42 Scotland Street	Andrew J. Cafasso
DA 6199	Ansonia	30 Scotland Street	Laurie K. Podejko
DA 6200	Ansonia	28 Scotland Street	David Pantalone
DA 6201	Ansonia	26 Scotland Street	Ainsworth O. Marshall
DA 6202	Ansonia	24 Scotland Street	Ann L. Piechota
DA 6203	Ansonia	22 Scotland Street	Luis Pacheco and Alexandra Casado
DA 6204	Ansonia	20 Scotland Street	Edward W. Nemec
DA 6207	Ansonia	401 Wakelee Avenue	City of Ansonia

N:\0032690_00_GIS\ArcPro\0032690_00_040_TierRebuild_100Scale\Mapsets_220131.aprx D:\A_CSC\0032690_00_040_TierRebuild_100Scale\Mapsets_220131.aprx 4/14/2022 11:50 AM | EMBolton

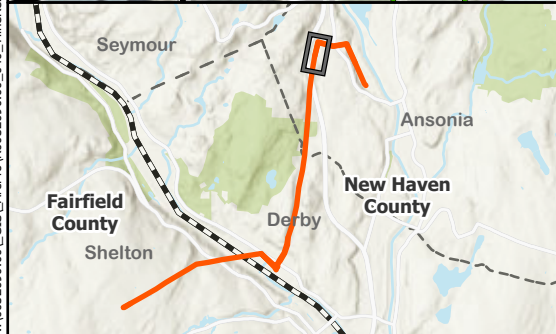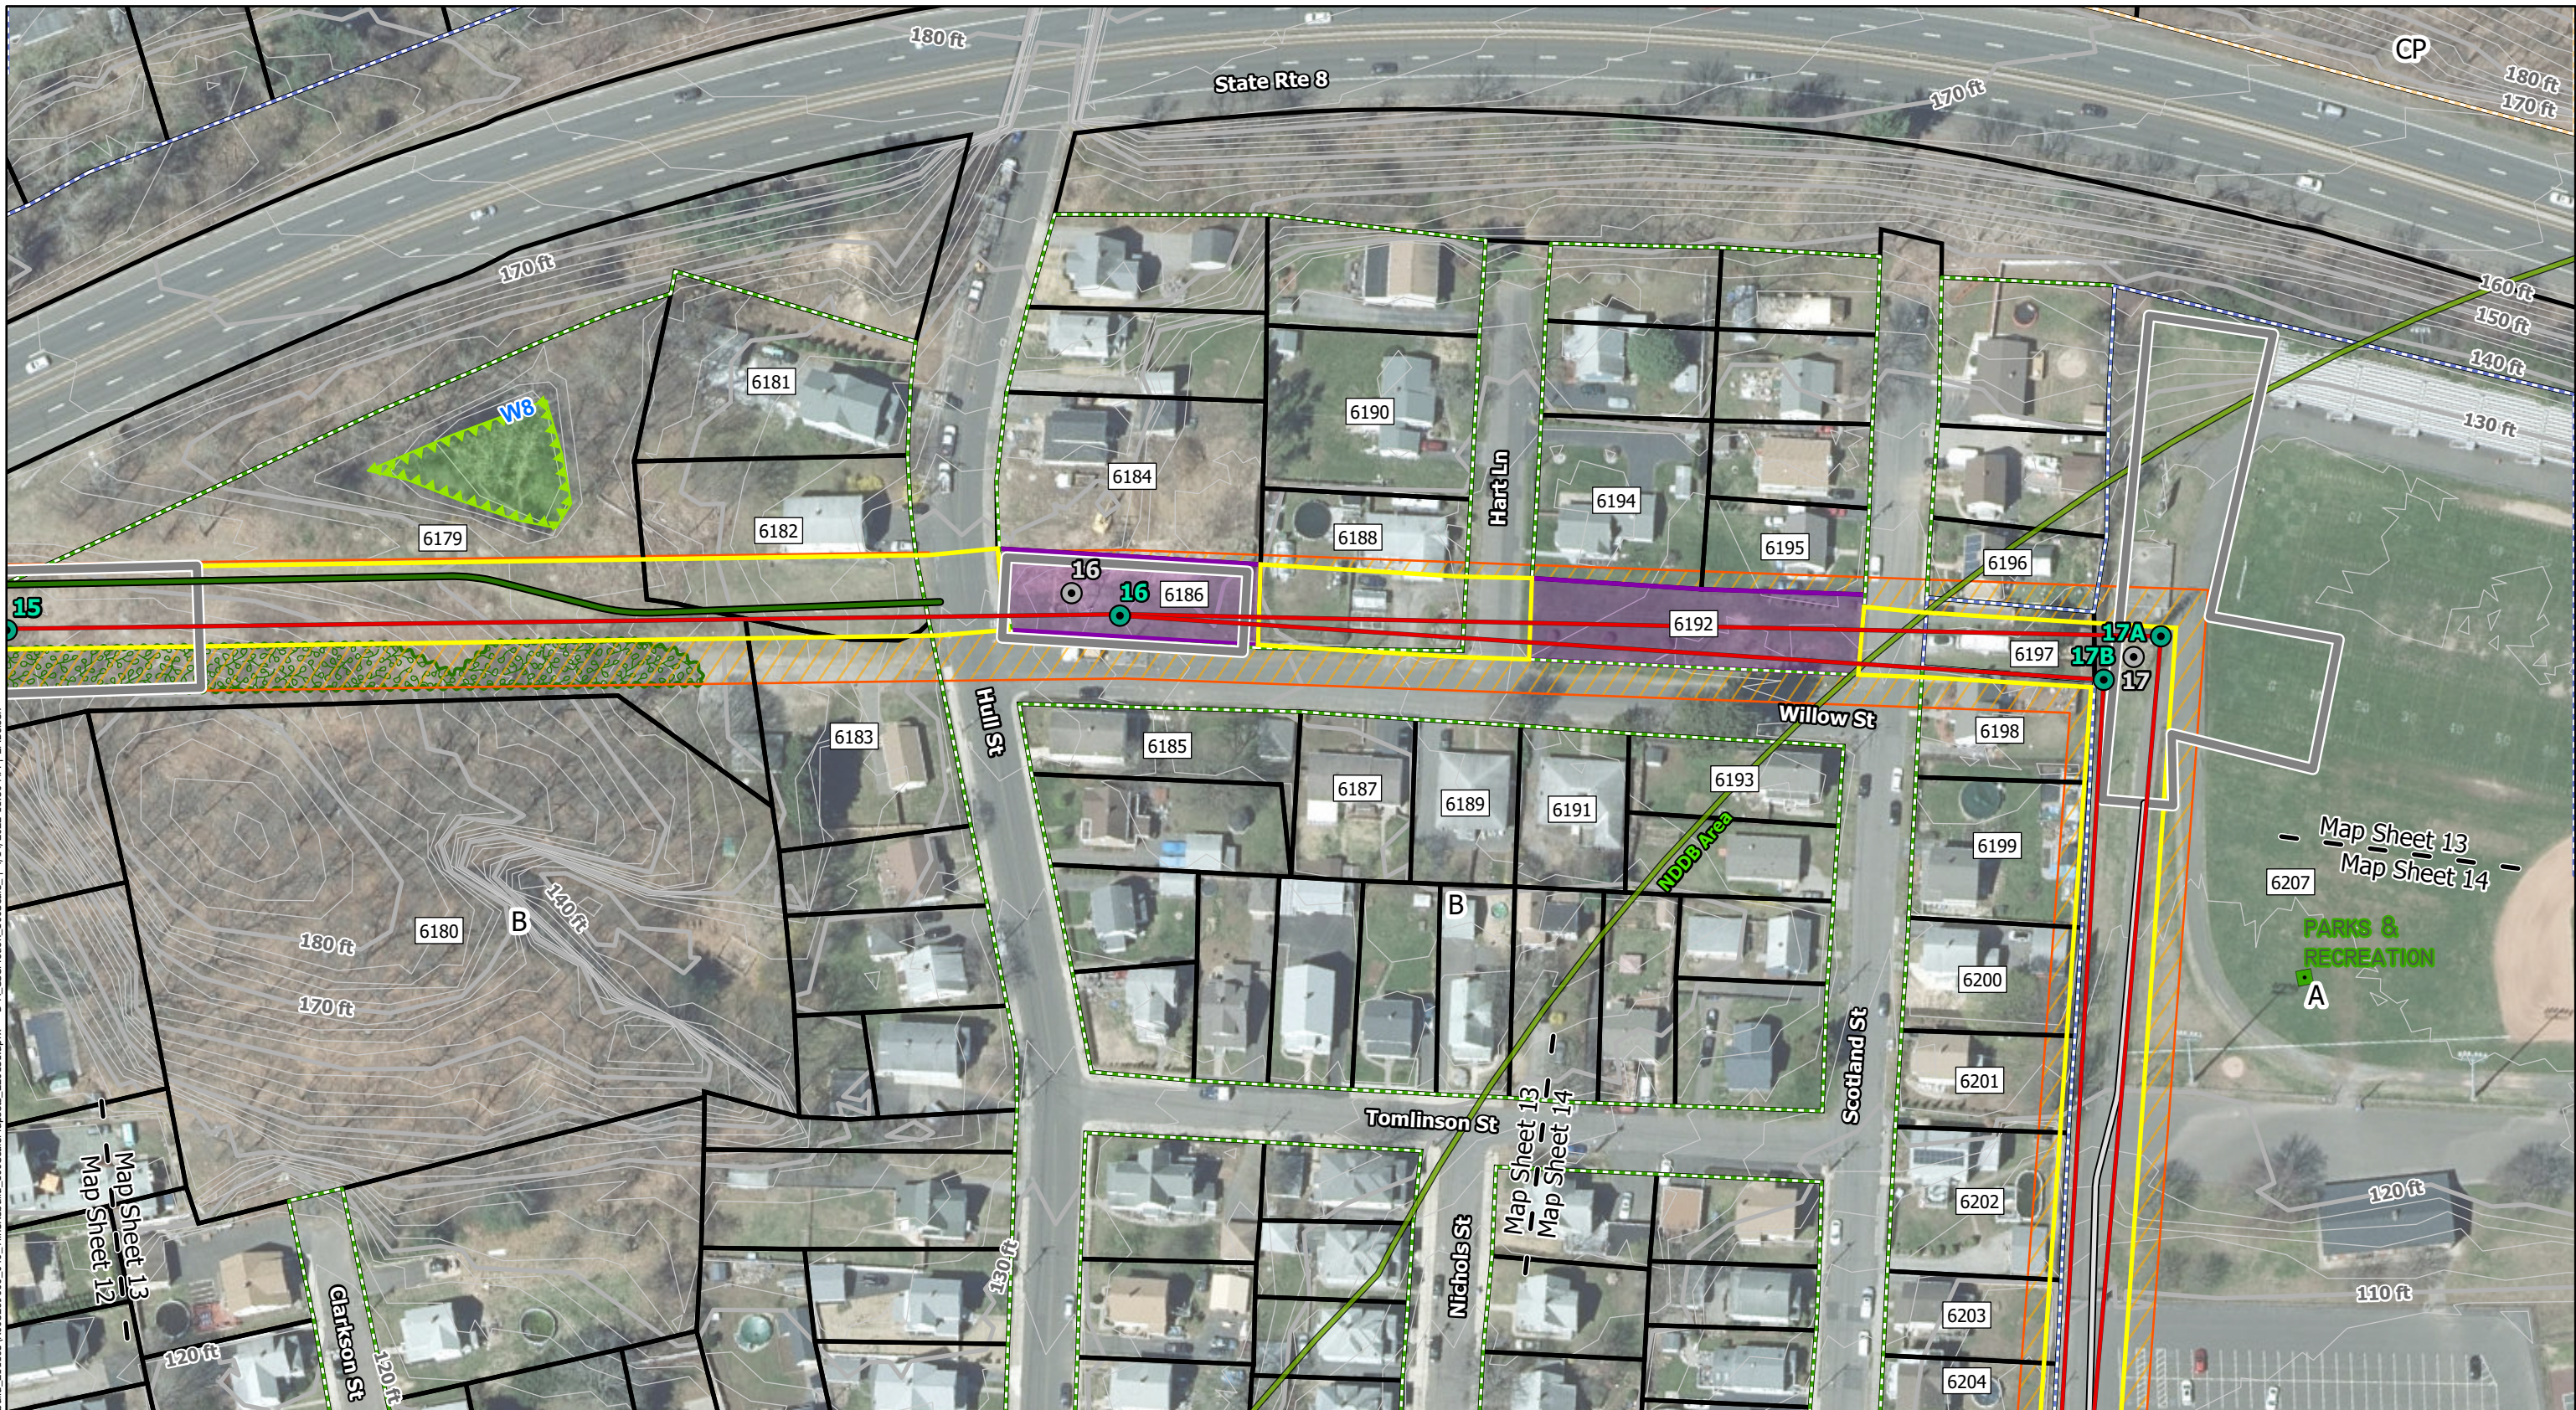

Map Legend			
	Proposed Structure		Proposed Temporary Access Road
	Existing Structure To Be Removed		Proposed Temporary Work Pad
	Proposed Centerline of Rebuilt 115-kV Line		Municipal Boundary
	Existing ROW		County Boundary
	Proposed Additional ROW		UI Owned Property
	Existing Access Road to Improve		A
	Tree Clearing Area		B
	Delineated Wetland		CP
	Natural Diversity Database Area		
	Park/Recreation Area		
	10ft Contour		
	2ft Contour		
	Parcel Boundary		
Ansonia Zoning			
	A		
	B		
	CP		

Derby Junction to Ansonia 115-kV Transmission Line Rebuild Project
CITIES OF SHELTON, DERBY, AND ANSONIA
Proposed Route

Coordinate System:
NAD 1983 StatePlane Connecticut FIPS 0600 Feet

0 100 Feet
1" = 100ft
Revised: 2022-04-14



Westwood

Map 13 of 16

DERBY JUNCTION TO ANSONIA 115-KV TRANSMISSION LINE REBUILD PROJECT
Mapsheet 14 of 16 – Owner/Direct Abutter List

Line List Number	City	Site Address	Owner Name
DA 6191	Ansonia	22 Willow Street	Ronen LLC
DA 6193	Ansonia	29 Scotland Street	Jordan H. Weinstein
DA 6199	Ansonia	30 Scotland Street	Laurie K. Podejko
DA 6200	Ansonia	28 Scotland Street	David Pantalone
DA 6201	Ansonia	26 Scotland Street	Ainsworth O. Marshall
DA 6202	Ansonia	24 Scotland Street	Ann L. Piechota
DA 6203	Ansonia	22 Scotland Street	Luis Pacheco and Alexandra Casado
DA 6204	Ansonia	20 Scotland Street	Edward W. Nemec
DA 6205	Ansonia	6 Scotland Street	Vincent J. Benevento
DA 6206	Ansonia	315 Wakelee Avenue	Laura Favereau-Merry
DA 6207	Ansonia	401 Wakelee Avenue	City of Ansonia
DA 6208	Ansonia	306 Wakelee Avenue	John D. Soldra
DA 6209	Ansonia	1 North Westwood Road	Aki Lena
DA 6210	Ansonia	16 North Westwood Road	Anthony Guliuzza
DA 6211	Ansonia	22 North Westwood Road	Donald G. Snow
DA 6212	Ansonia	26 North Westwood Road	Marjorie Stevens
DA 6213	Ansonia	2 North Westwood Road	John Scanlon
DA 6214	Ansonia	184 Franklin Street	James J. Fleming Jr.
DA 6215	Ansonia	4 South Westwood Road	William D. Whalen
DA 6216	Ansonia	180 Franklin Street	Carlos Monroy, Recinos Guerra, Claudia Karina
DA 6217	Ansonia	7 South Westwood Road	Christopher Rogers
DA 6218	Ansonia	9 South Westwood Road	Joy S. Koval
DA 6219	Ansonia	11 South Westwood Road	Andrew Mark
DA 6220	Ansonia	6 South Westwood Road	Richard J. Fraher Jr.
DA 6221	Ansonia	8 South Westwood Road	Marazzi Family 2017 Irrevocable Trust
DA 6222	Ansonia	10 South Westwood Road	Thomas Clifford III
DA 6223	Ansonia	16 Riverside Drive	16 Riverside Drive LLC

N:\0032690_00_GIS\ArcPro\0032690_00_040_TileRebuild_100Scale\Mapsets_220131.aprx D:\A_CSCMotion_100Scale_1_4\14\2022 11:51 AM | EMBosen

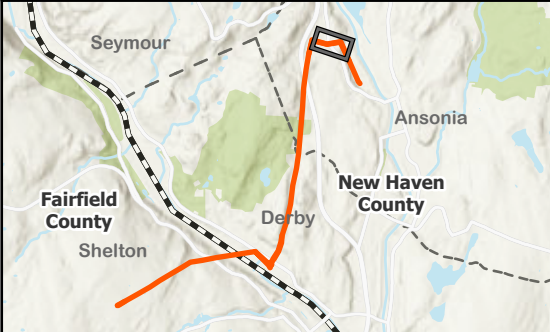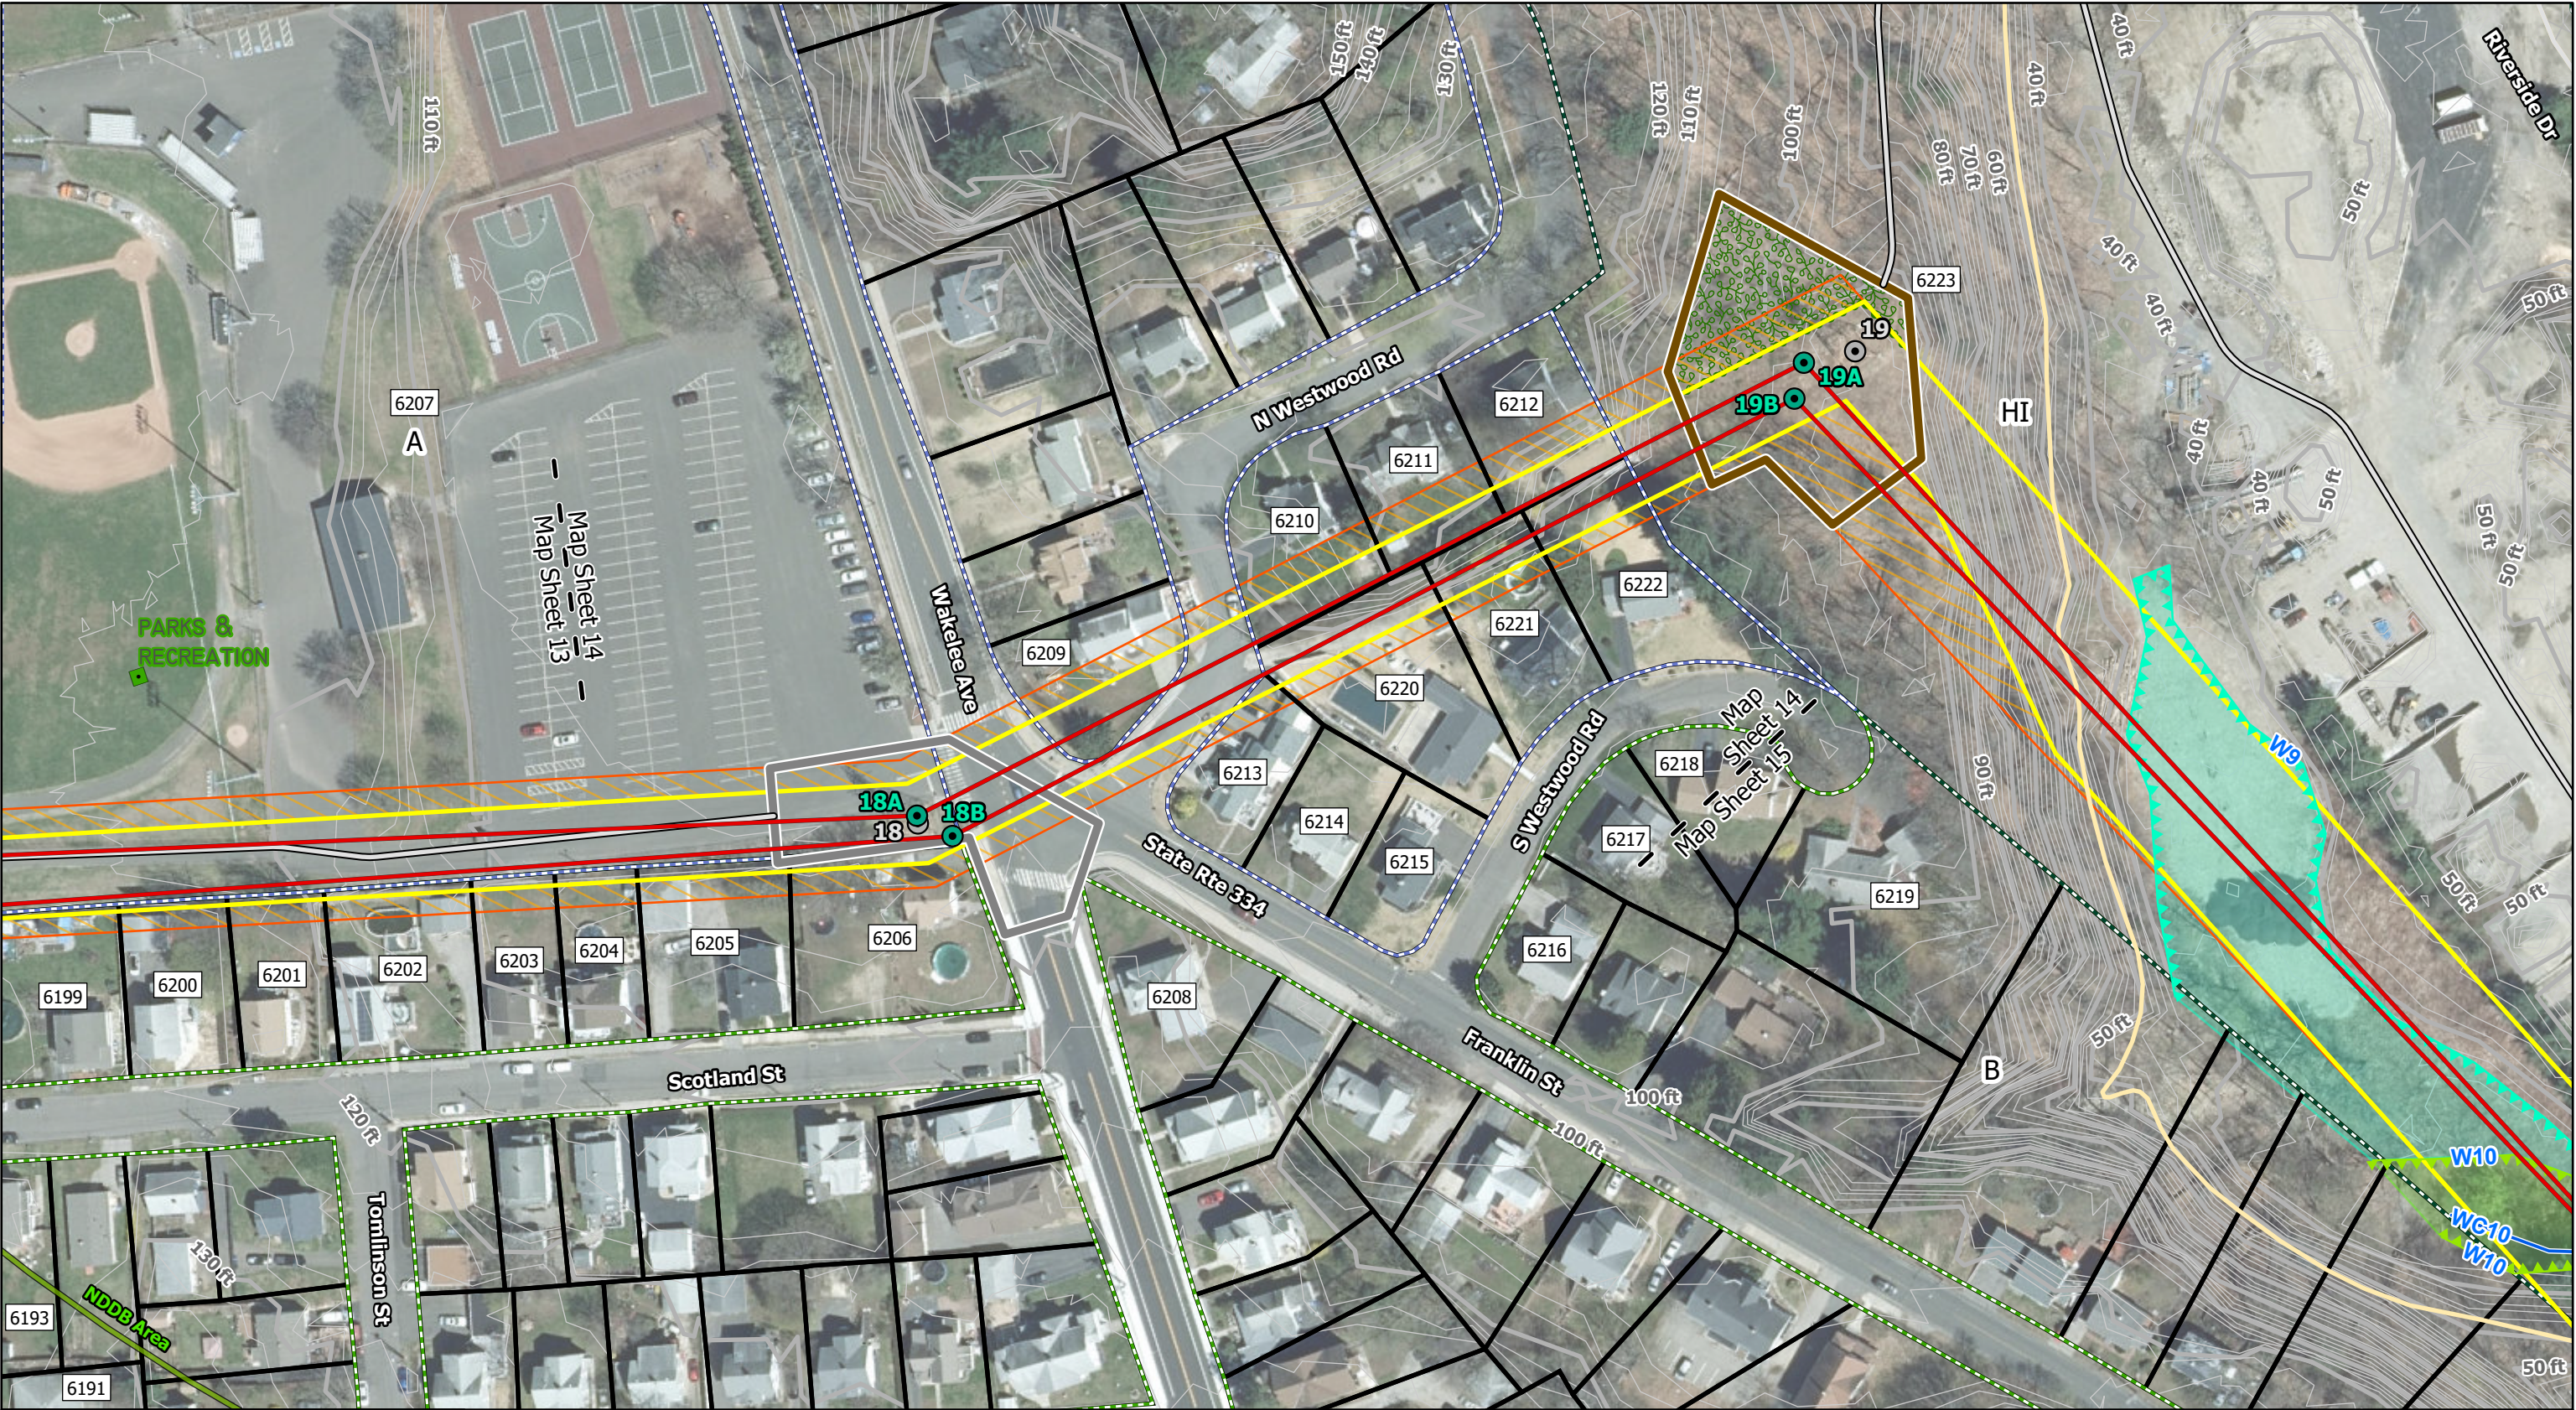

Map Legend			
	Proposed Structure		Proposed Permanent Work Pad
	Existing Structure To Be Removed		Municipal Boundary
	Proposed Centerline of Rebuilt 115-kV Line		County Boundary
	Existing ROW		Tree Clearing Area
	Proposed Additional ROW		Delineated Stream
	Existing Access Road to Improve		CT Wetland (Soils Only)
	Proposed Temporary Work Pad		Delineated Wetland
			FEMA Floodway
			FEMA 500-Year Floodplain
			Natural Diversity Database Area
			Park/Recreation Area
			10ft Contour
			2ft Contour
			Parcel Boundary
		Ansonia Zoning	
			A
			B
			HI

Derby Junction to Ansonia 115-kV Transmission Line Rebuild Project

CITIES OF SHELTON, DERBY, AND ANSONIA

Proposed Route

Coordinate System:
NAD 1983 StatePlane Connecticut FIPS 0600 Feet

0 100 Feet

1" = 100ft



Revised: 2022-04-14

Map 14 of 16

DERBY JUNCTION TO ANSONIA 115-KV TRANSMISSION LINE REBUILD PROJECT
Mapsheet 15 of 16 – Owner/Direct Abutter List

Line List Number	City	Site Address	Owner Name
DA 6216	Ansonia	180 Franklin Street	Carlos Monroy, Recinos Guerra, Claudia Karina
DA 6217	Ansonia	7 South Westwood Road	Christopher Rogers
DA 6218	Ansonia	9 South Westwood Road	Joy S. Koval
DA 6219	Ansonia	11 South Westwood Road	Andrew Mark
DA 6222	Ansonia	10 South Westwood Road	Thomas Clifford III
DA 6223	Ansonia	16 Riverside Drive	16 Riverside Drive LLC
DA 6224	Ansonia	14 Riverside Drive	SPM Realty LLC
DA 6225	Ansonia	12 Riverside Drive	SPM Realty LLC
DA 6226	Ansonia	10 Riverside Drive	Tice Brothers Building & Development LLC

N:\0032690_00_GIS\ArcPro\0032690_00_040_TimelineRebuild_100Scale\Mapsets_220131.aprx D:\A_CSCMotion_100Scale_1_4\14\2022_11:51 AM | EMBosen

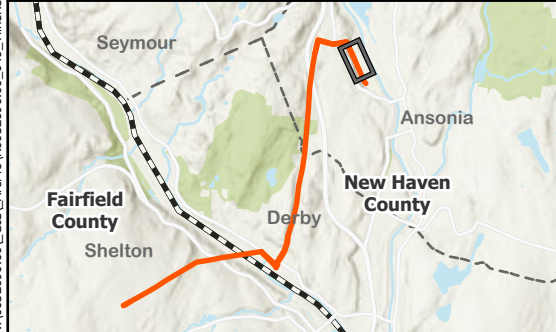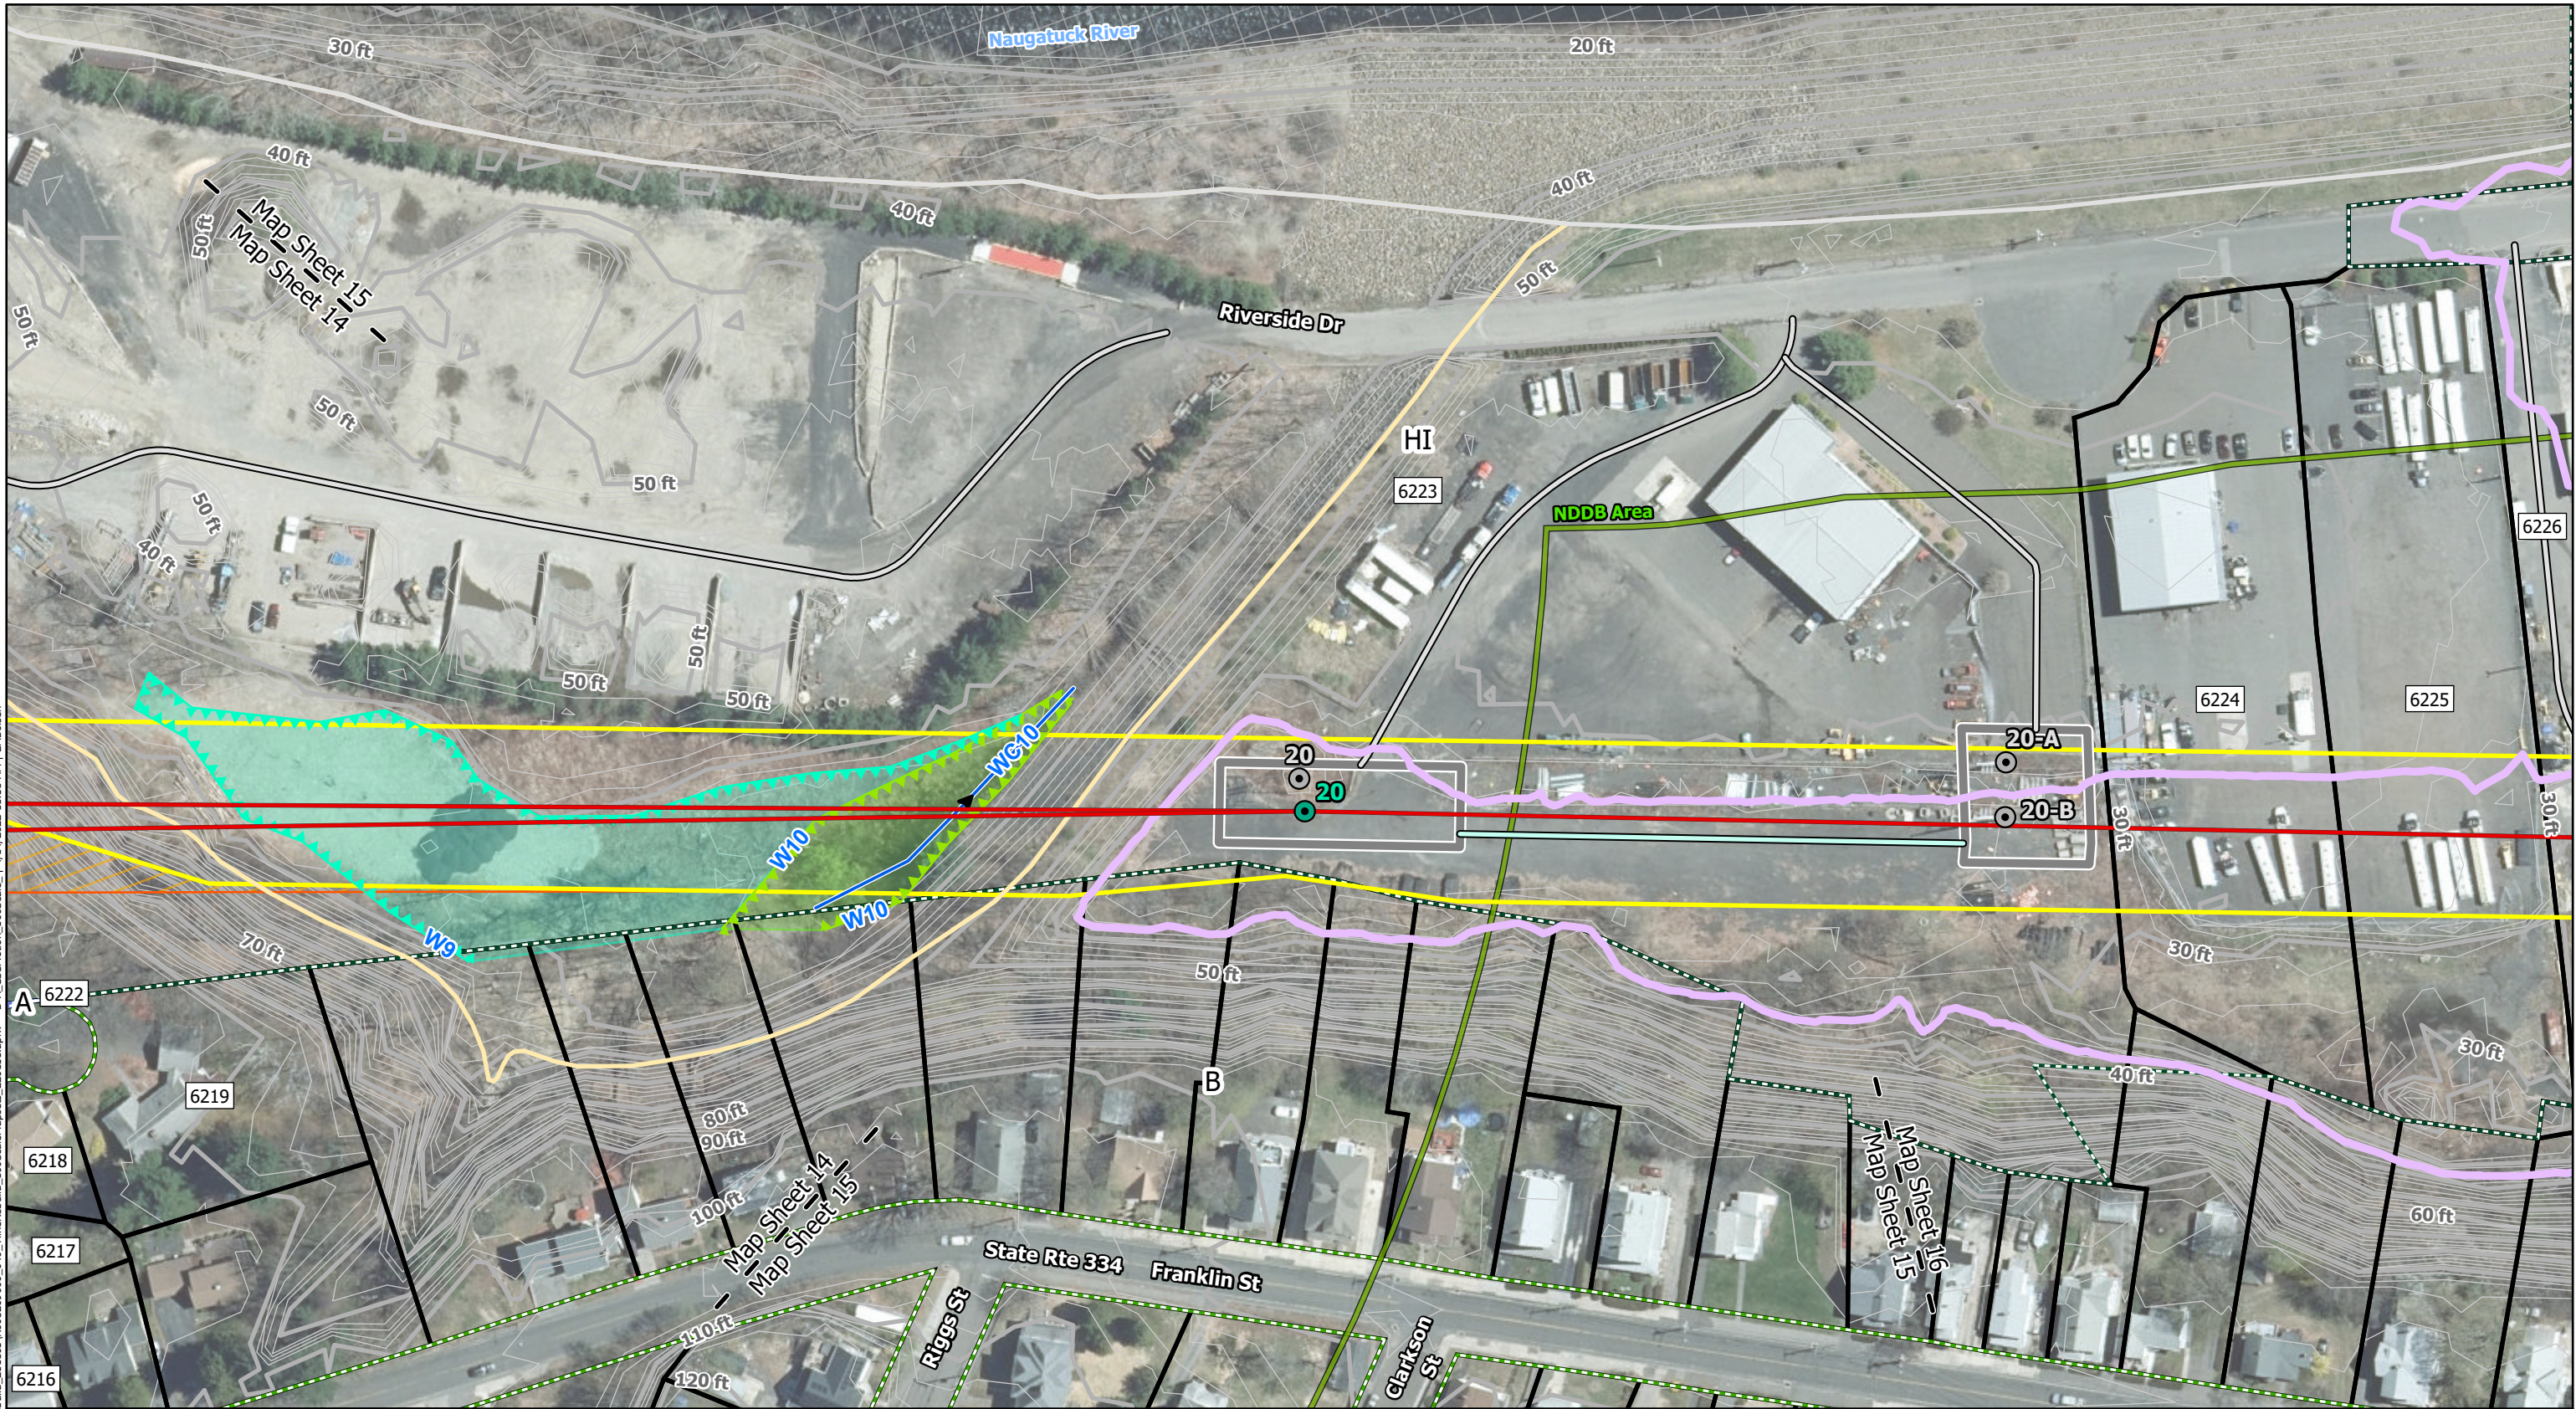

Map Legend			
	Proposed Structure		Proposed Temporary Work Pad
	Existing Structure To Be Removed		Municipal Boundary
	Proposed Centerline of Rebuilt 115-kV Line		County Boundary
	Existing ROW		Delineated Stream
	Proposed Additional ROW		CT Wetland (Soils Only)
	Existing Access Road to Improve		Delineated Wetland
	Existing Access Road		FEMA Floodway
			FEMA 500-Year Floodplain
			FEMA Area with Reduced Risk Due to Levee
			Natural Diversity Database Area
			10ft Contour
			2ft Contour
			Parcel Boundary
		Ansonia Zoning	
			A
			B
			HI

Derby Junction to Ansonia 115-kV Transmission Line Rebuild Project
CITIES OF SHELTON, DERBY, AND ANSONIA
Proposed Route

Coordinate System:
NAD 1983 StatePlane Connecticut FIPS 0600 Feet


0 100 Feet
1" = 100ft
Revised: 2022-04-14

Westwood


Map 15 of 16

DERBY JUNCTION TO ANSONIA 115-KV TRANSMISSION LINE REBUILD PROJECT
Mapsheet 16 of 16 – Owner/Direct Abutter List

Line List Number	City	Site Address	Owner Name
DA 6223	Ansonia	16 Riverside Drive	16 Riverside Drive LLC
DA 6224	Ansonia	14 Riverside Drive	SPM Realty LLC
DA 6225	Ansonia	12 Riverside Drive	SPM Realty LLC
DA 6226	Ansonia	10 Riverside Drive	Tice Brothers Building & Development LLC
DA 6227	Ansonia	8 Riverside Drive	Tice Brothers Building & Development LLC
DA 6228	Ansonia	48 Franklin Street	Artemis Roditis
DA 6229	Ansonia	46 Franklin Street	Joshua M. Dickinson
DA 6230	Ansonia	40 Franklin Street	Lema Morales
DA 6231	Ansonia	24 Franklin Street	United Illuminating Company
DA 6232	Ansonia	4 Riverside Drive	United Illuminating Company
DA 6233	Ansonia	6 Riverside Drive	6 Riverside Park LLC
DA 6234	Ansonia	1 Riverside Drive	Riverbend Site LLC

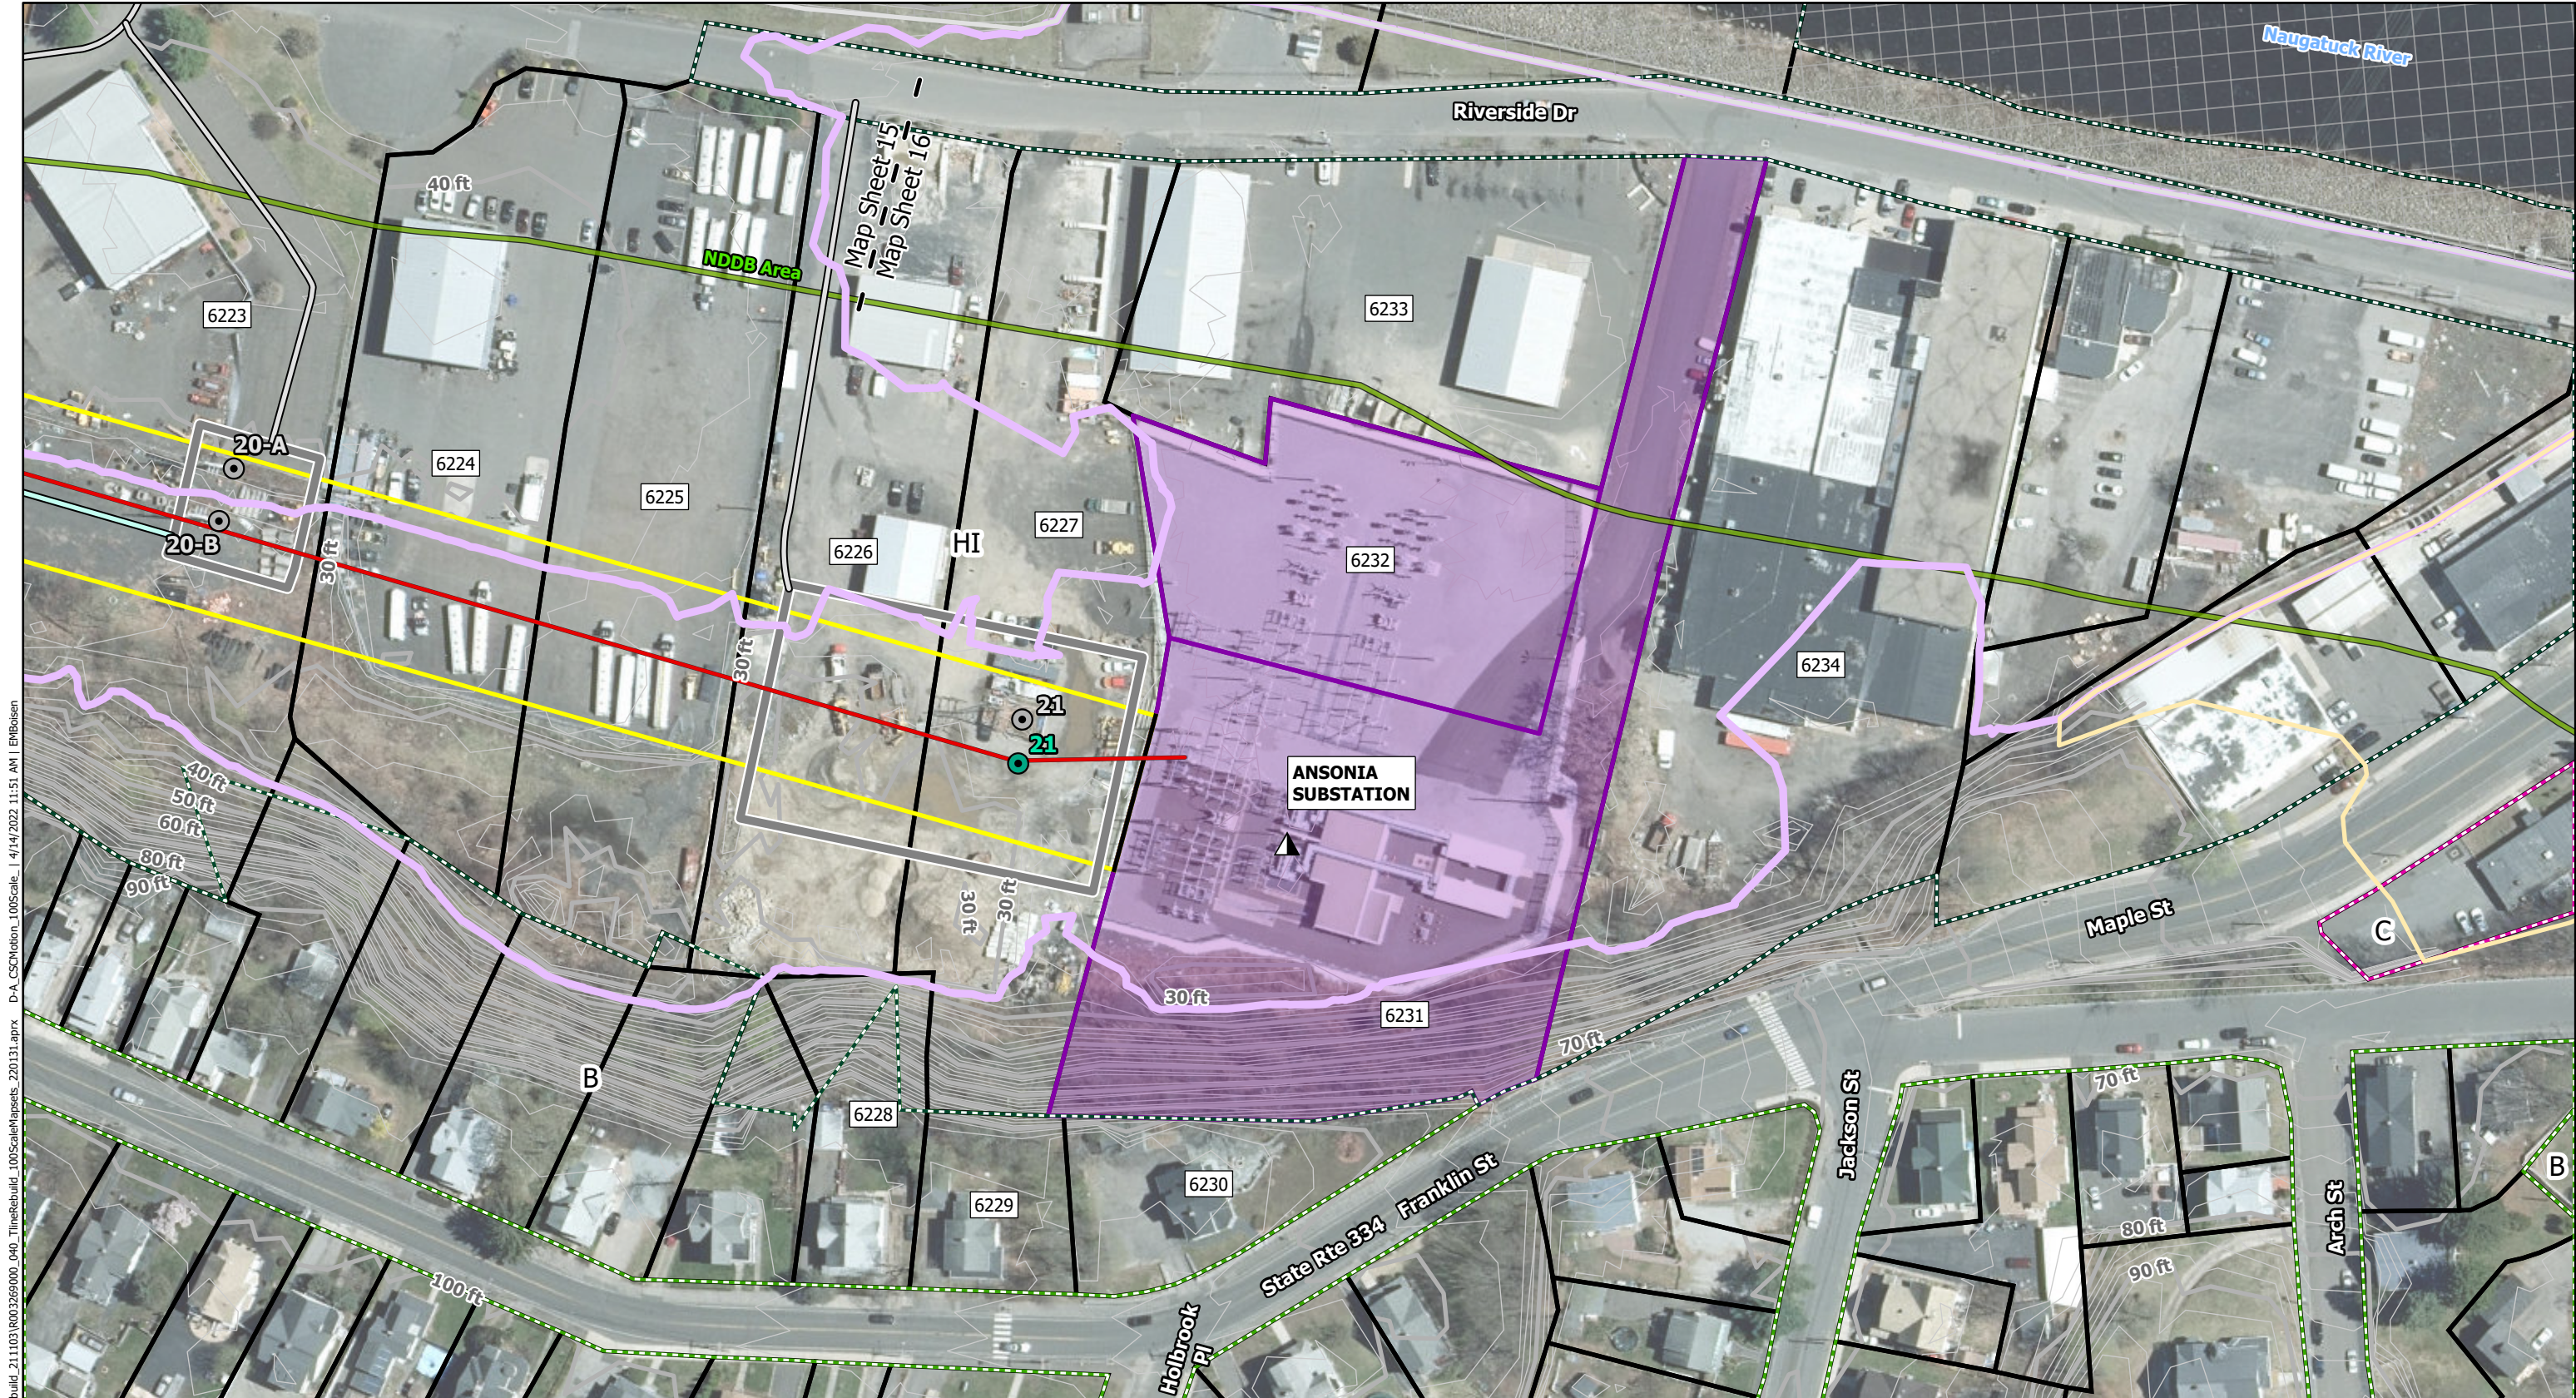

N:\0032690_00_GIS\ArcPro\0032690_00_040_TileRebuild_100Scale\Mapsets_220131.aprx D:\A_CSCMotion_100Scale_1_4\14\2022_11\51 AM EMBosen

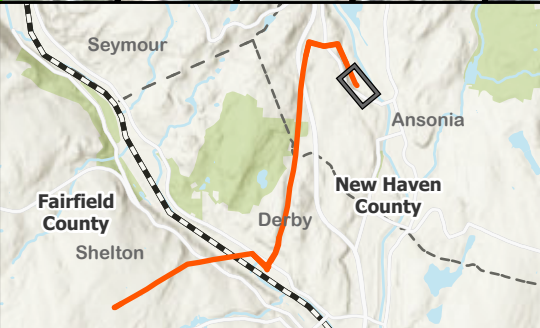

Map Legend			
	Proposed Structure		Existing Access Road
	Existing Structure To Be Removed		Proposed Temporary Work Pad
	Proposed Centerline of Rebuilt 115-kV Line		Municipal Boundary
	Existing Substation Connected to 115-kV Facilities		County Boundary
	Existing ROW		FEMA Floodway
	Existing Access Road to Improve		FEMA 500-Year Floodplain
			FEMA Area with Reduced Risk Due to Levee
			Natural Diversity Database Area
			10ft Contour
			2ft Contour
			Parcel Boundary
			UI Owned Property
		Ansonia Zoning	
			B
			C
			HI

Derby Junction to Ansonia 115-kV Transmission Line Rebuild Project
CITIES OF SHELTON, DERBY, AND ANSONIA
Proposed Route

Coordinate System:
NAD 1983 StatePlane Connecticut FIPS 6600 Feet

0 100 Feet
1" = 100ft
Revised: 2022-04-14

Westwood

Map 16 of 16

THIS PAGE LEFT BLANK INTENTIONALLY