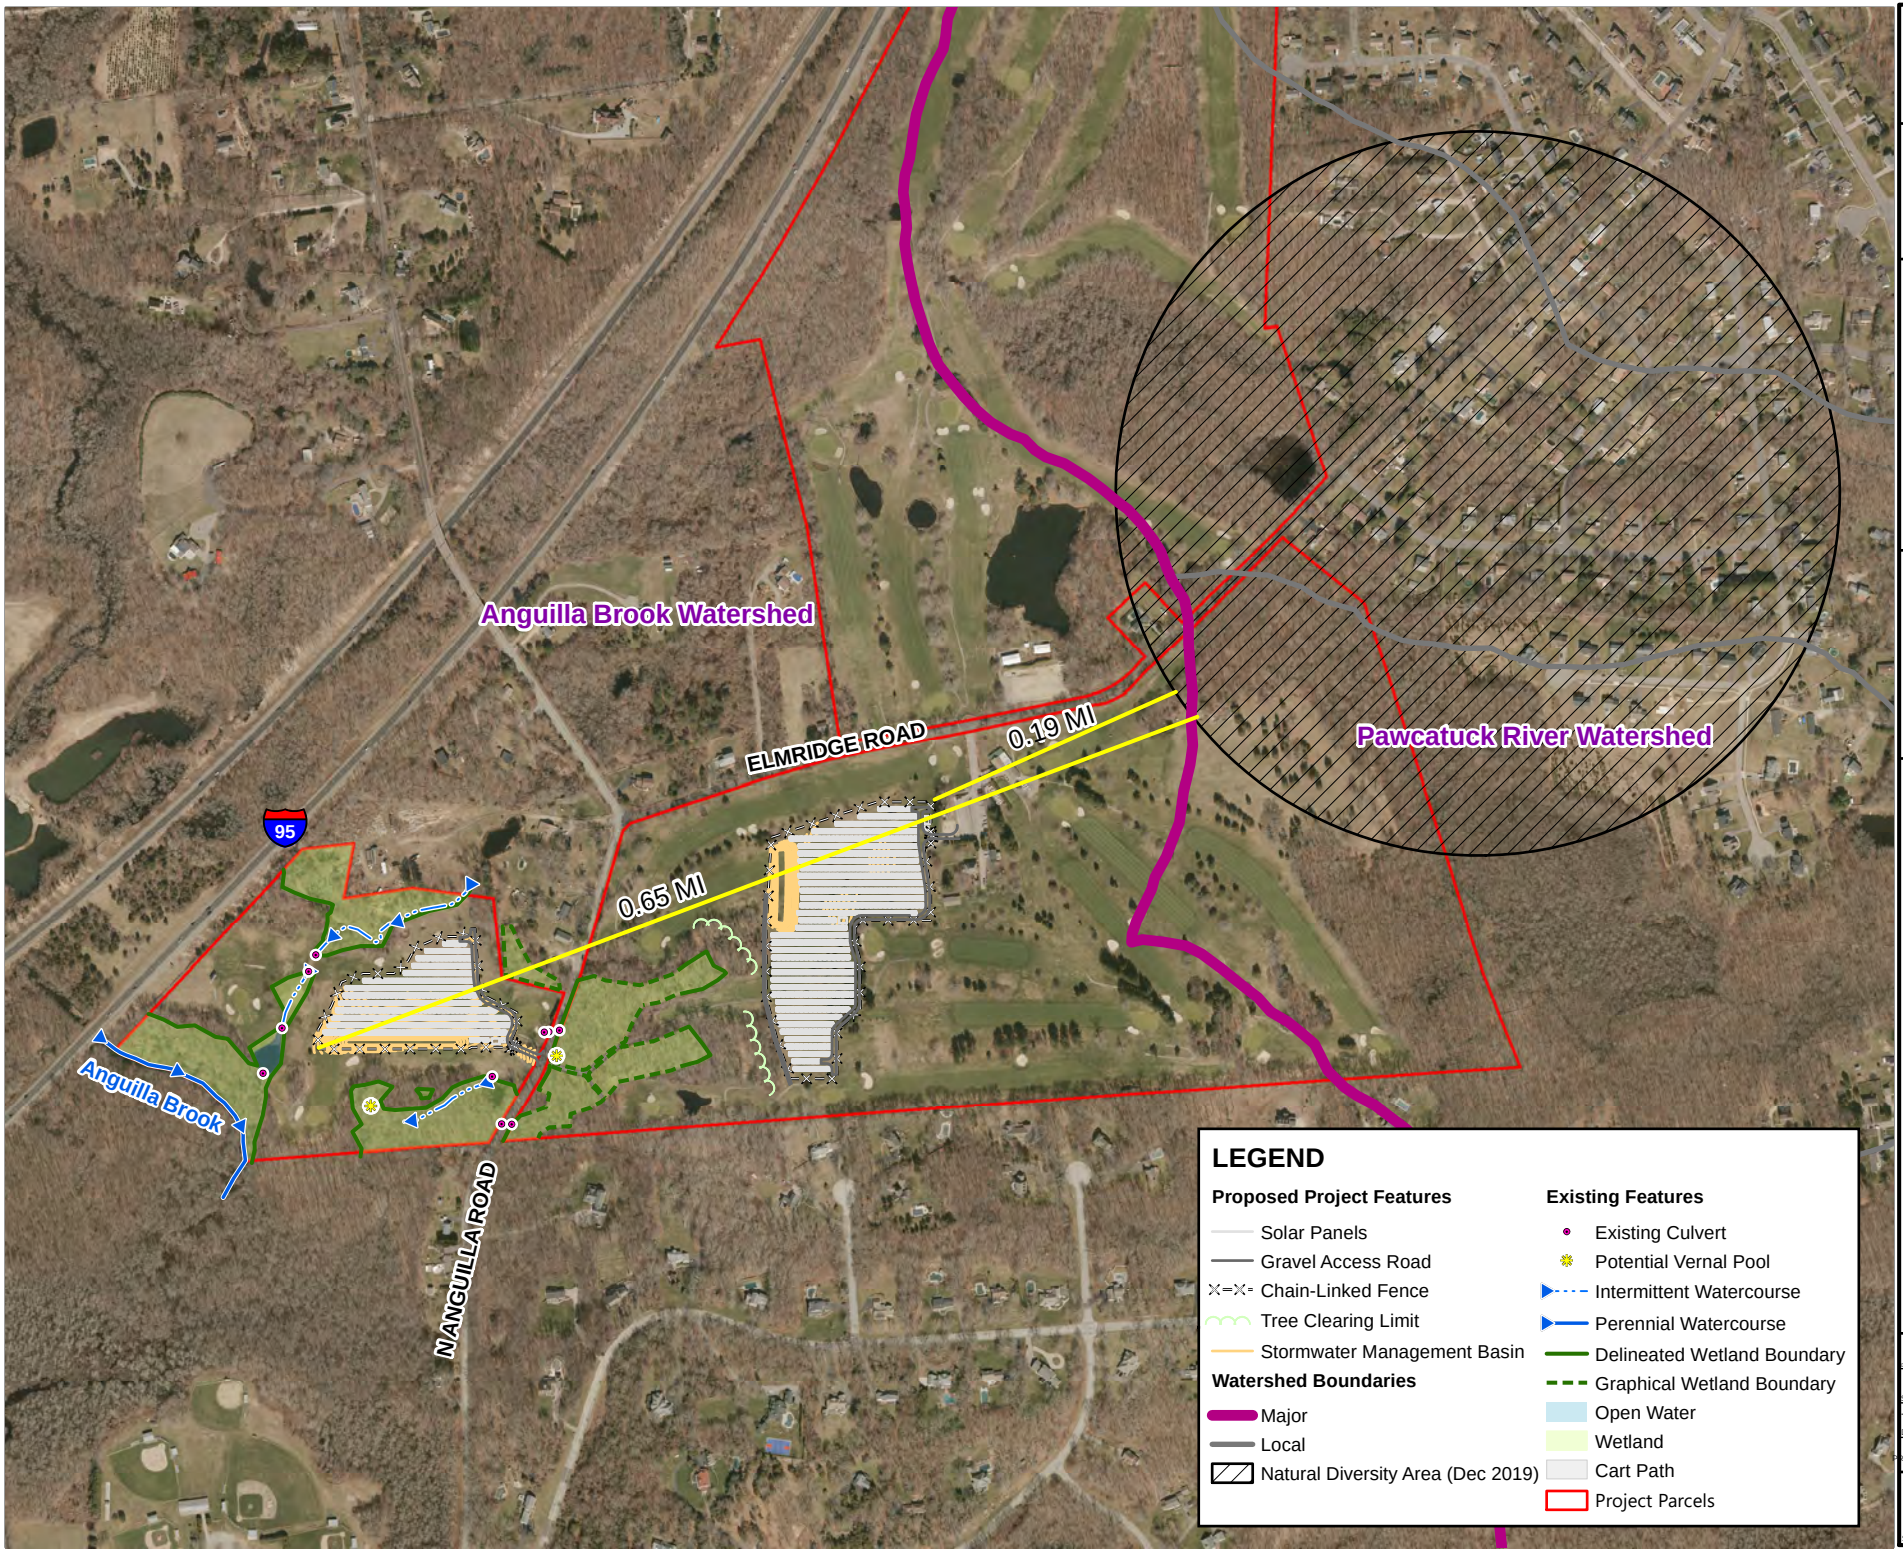

MILONE & MACBROOM
195 Church Street
New Haven, Connecticut 06510
(203) 344-7887
www.mminc.com

PROPOSED PROJECT
ELMRIDGE GOLF COURSE PV SOLAR FACILITY
229 ELMRDIGE ROAD
STONINGTON, CONNECTICUT

AYO	AYO	MBR
DESIGNED	DRAWN	CHECKED

SCALE 1"=700'

DATE 16 MARCH 2020

PROJECT NUMBER 6763-10

SHEET NAME **Figure 12**

Copyright Milone & MacBroom, Inc - 2020