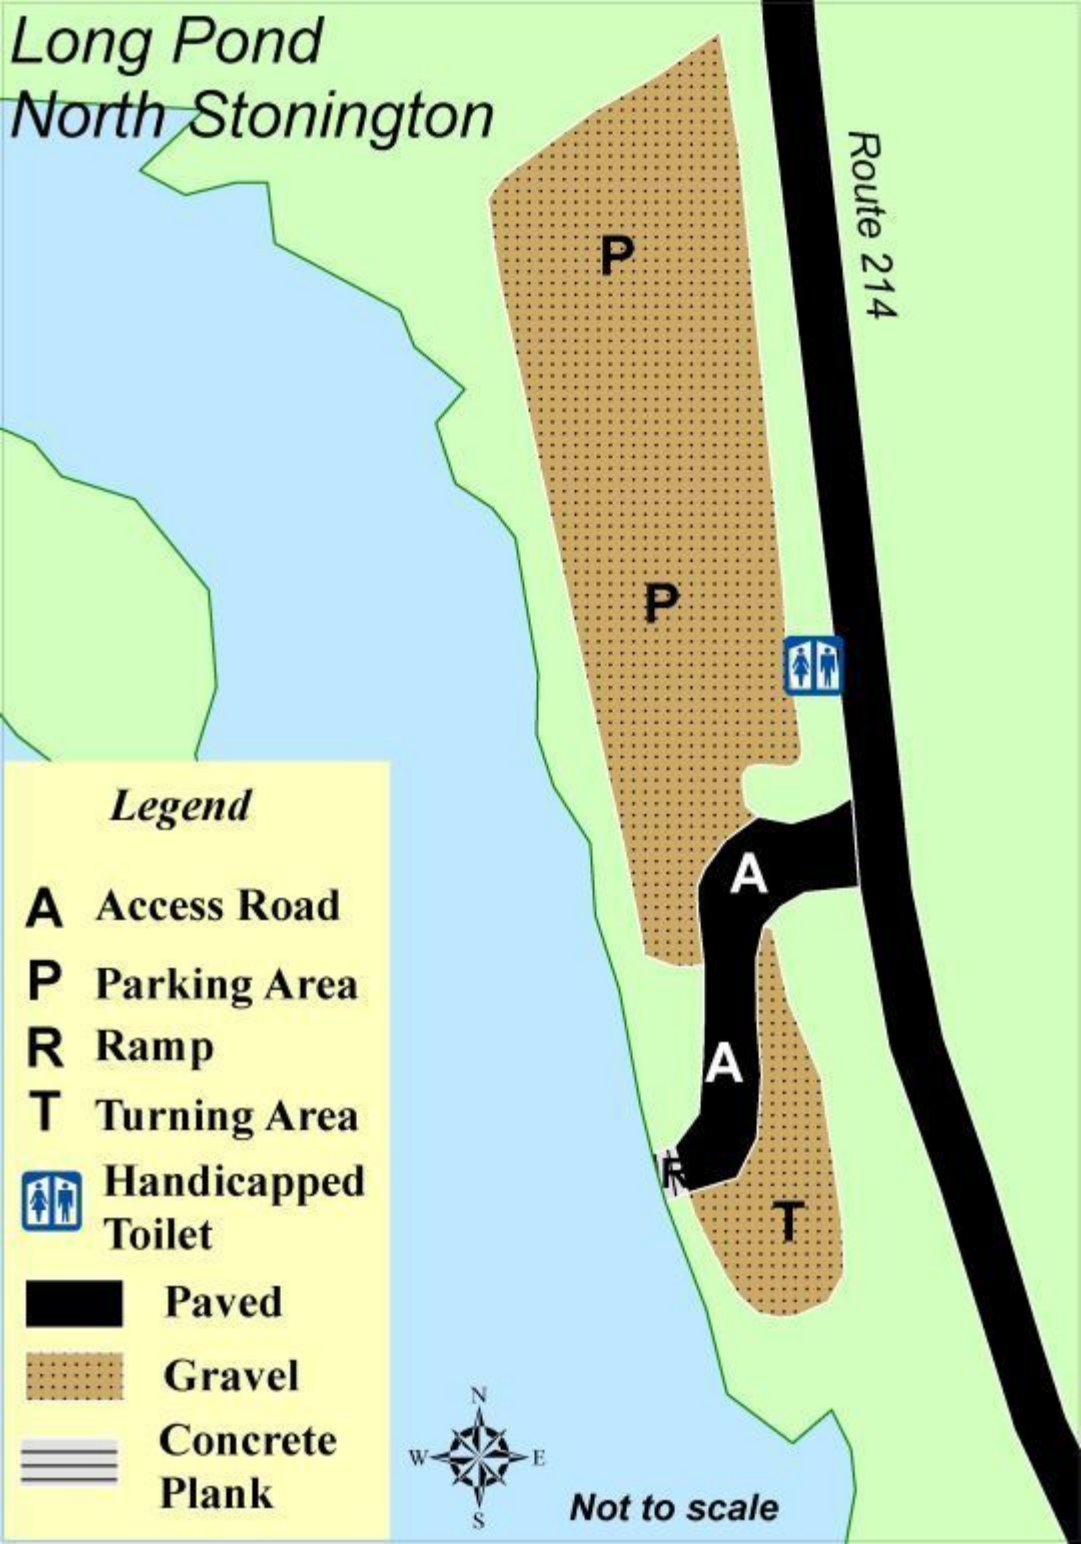
Long Pond
North Stonington
Route 214
P
P
A
A
R
T
Legend
A Access Road
P Parking Area
R Ramp
T Turning Area
Handicapped Toilet
Paved
Gravel
Concrete Plank
N
W
E
S
Not to scale