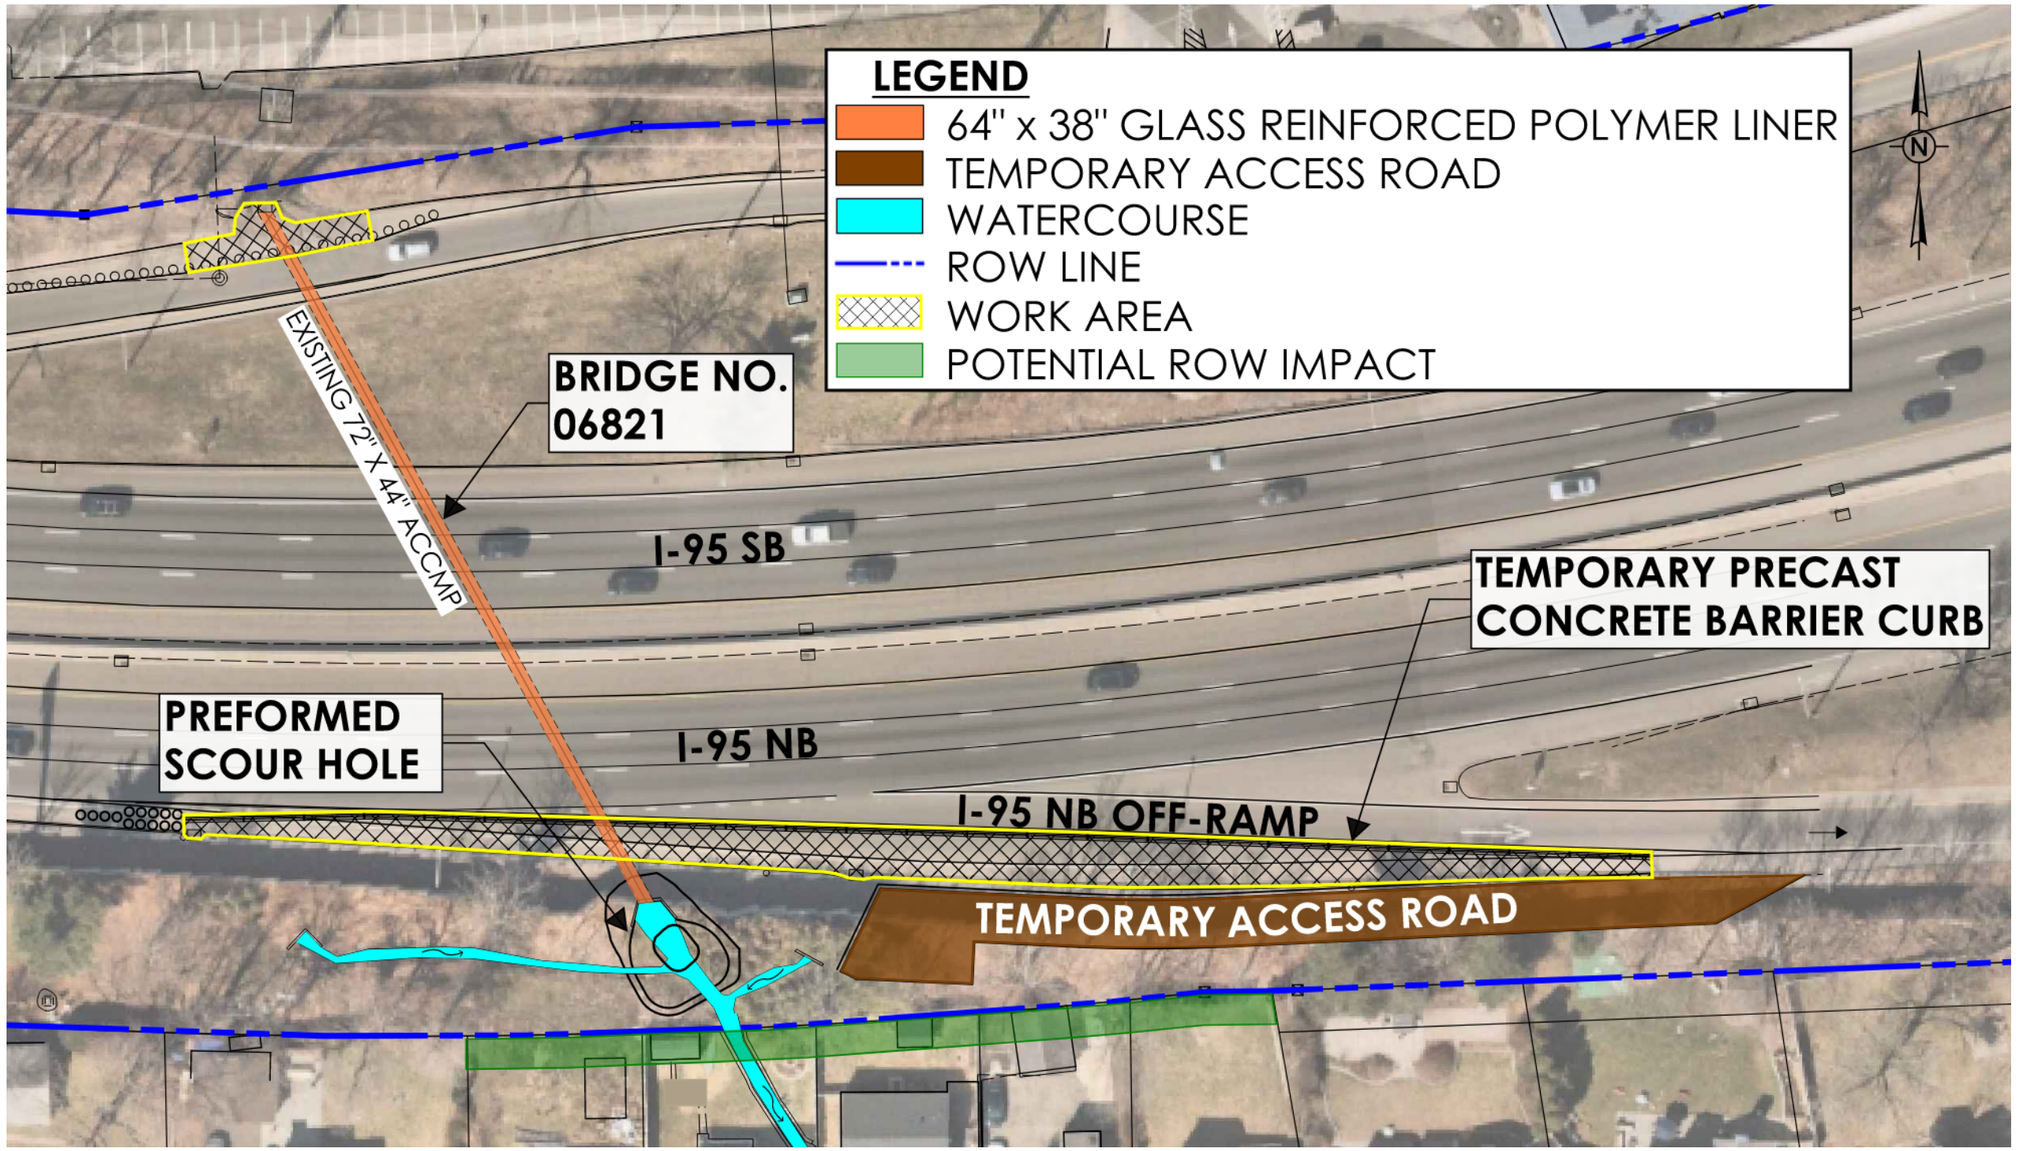

0 40 80
HORIZONTAL SCALE
1"=40'

BL Companies
ARCHITECTURE
ENGINEERING
ENVIRONMENTAL
LAND SURVEYING

PROPOSED GENERAL PLAN
BRIDGE NO. 06821
INTERSTATE 95 OVER DRAINAGE
DARIEN, CONNECTICUT

DESIGNER	D.J.P.
DRAFTER	D.J.P.
REVIEWER	S.J.M.
SCALE	1" = 40'
PROJECT NO.	0035-0198
DATE PLOTTED	2/10/2022

FIG-01

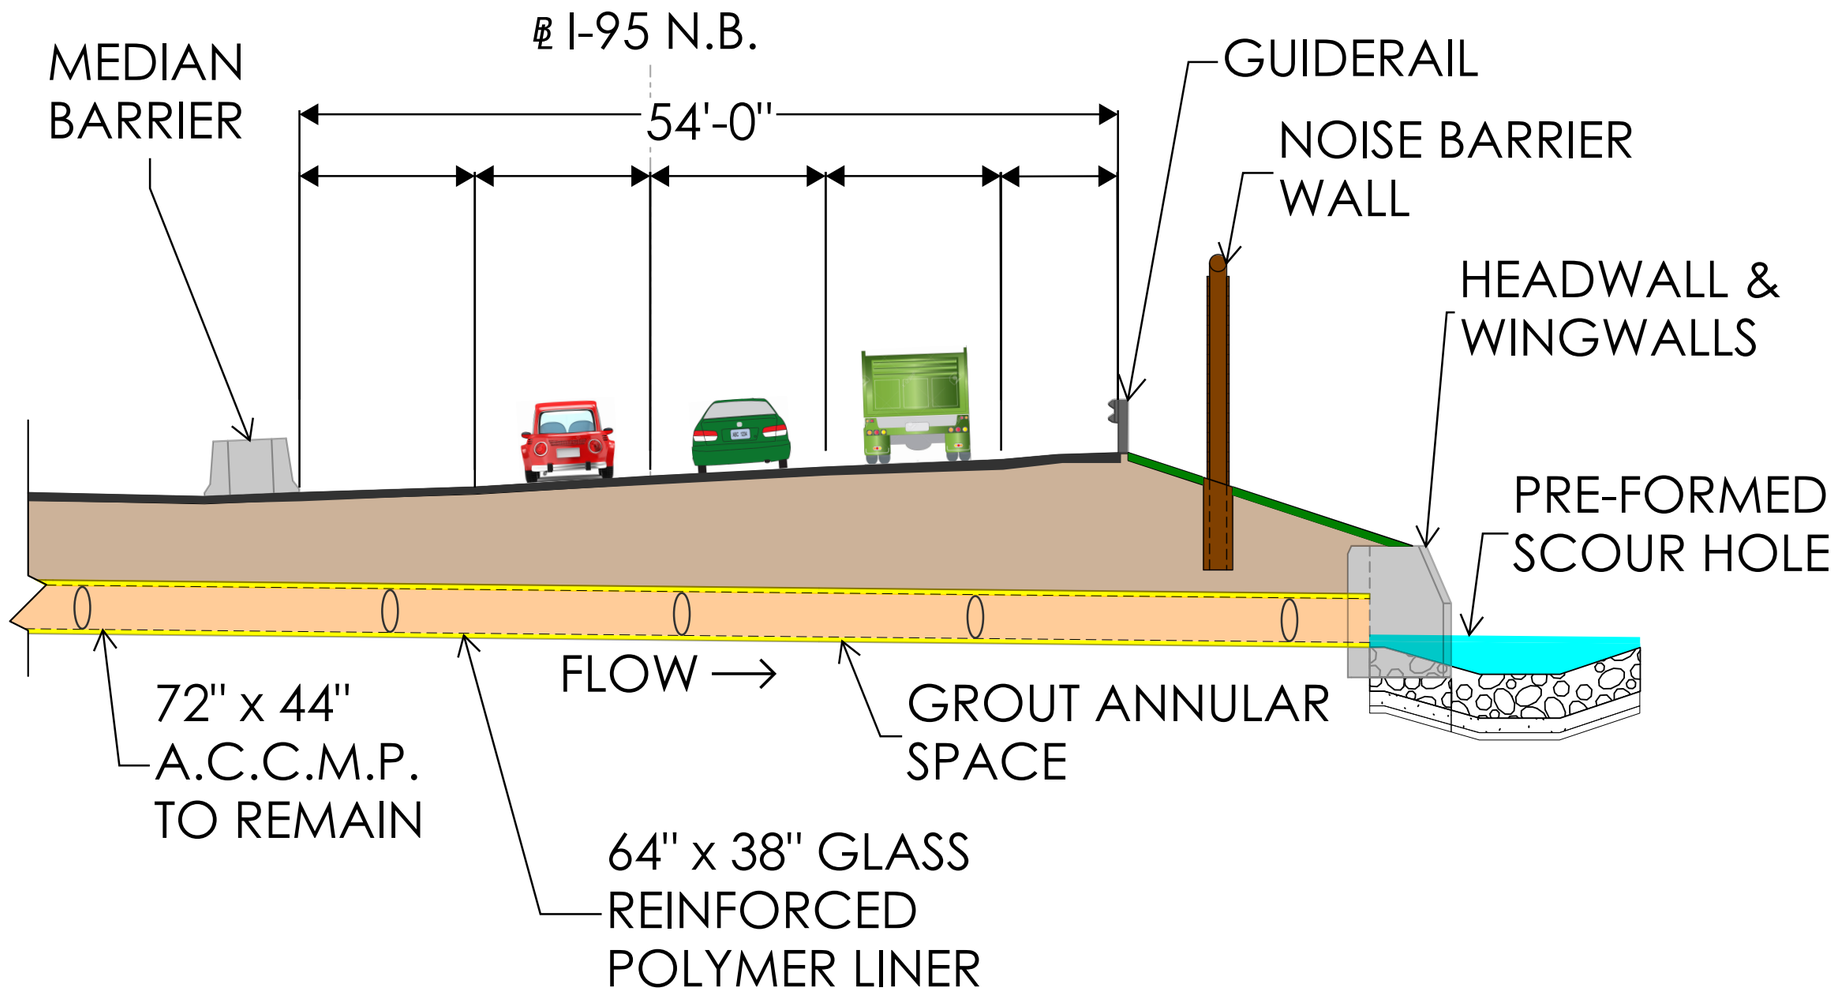

0 10 20
HORIZONTAL SCALE
1"=10'

BL Companies
ARCHITECTURE
ENGINEERING
ENVIRONMENTAL
LAND SURVEYING

PROPOSED PARTIAL SECTION
BRIDGE NO. 06821
INTERSTATE 95 OVER DRAINAGE
DARIEN, CONNECTICUT

DESIGNER	D.J.P.
DRAFTER	D.J.P.
REVIEWER	S.J.M.
SCALE	1" = 10'
PROJECT NO.	0035-0198
DATE PLOTTED	2/10/2022

FIG- 02