\\vhb.com\gbl\proj\Wethersfield\42734.01\cad\ld\Planmisc\Visual Cross Section\42734.01_Visual X-Section 1.dwg

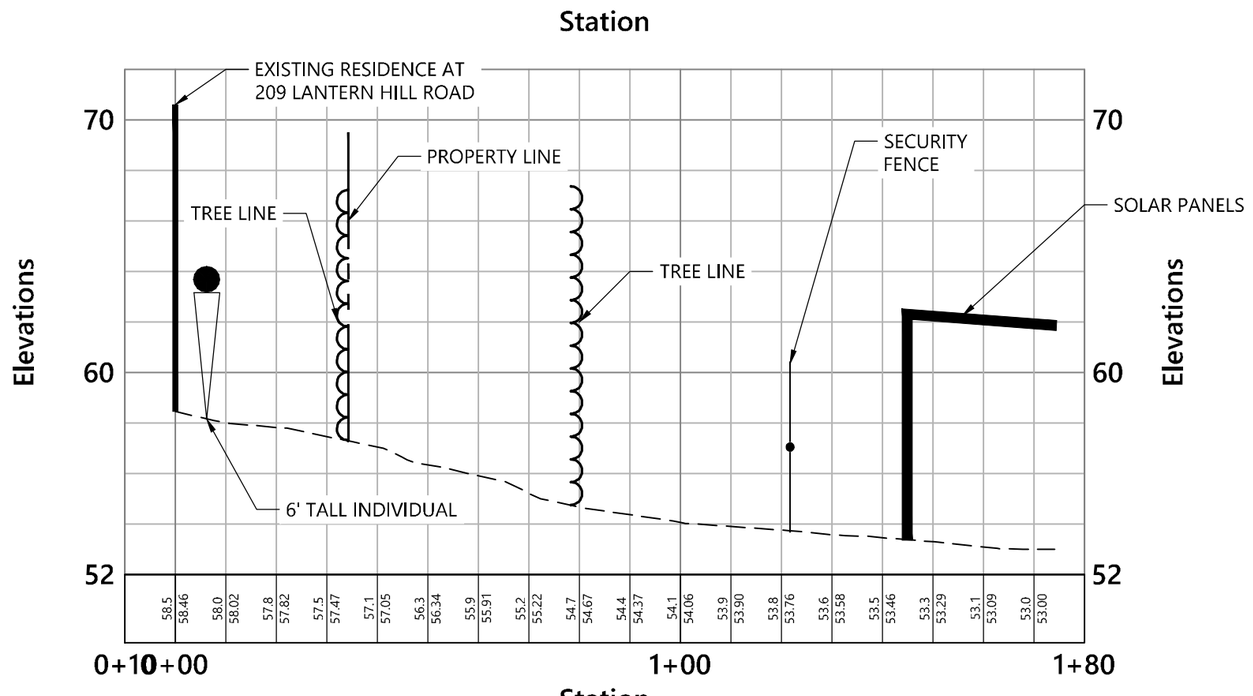

View from 209 Lantern Hill Rd

Vert. 0 3 6 12 Feet
Horiz. 0 15 30 60 Feet

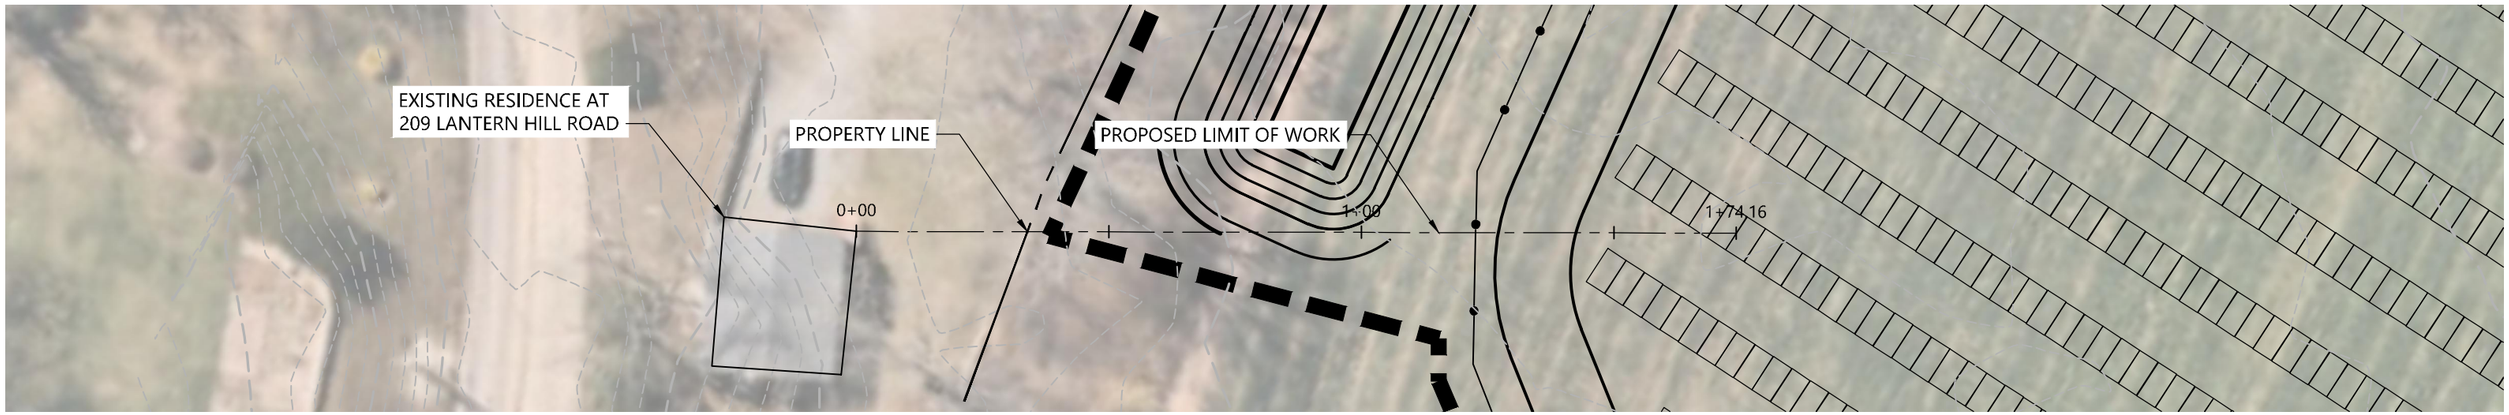

0 15 30 60 Feet

Visual Impact Study

Photovoltaic Installation

Greenskies - Stonington, Connecticut

Source: **VHB**
Prepared for: **Application**
Date: **July 2024**