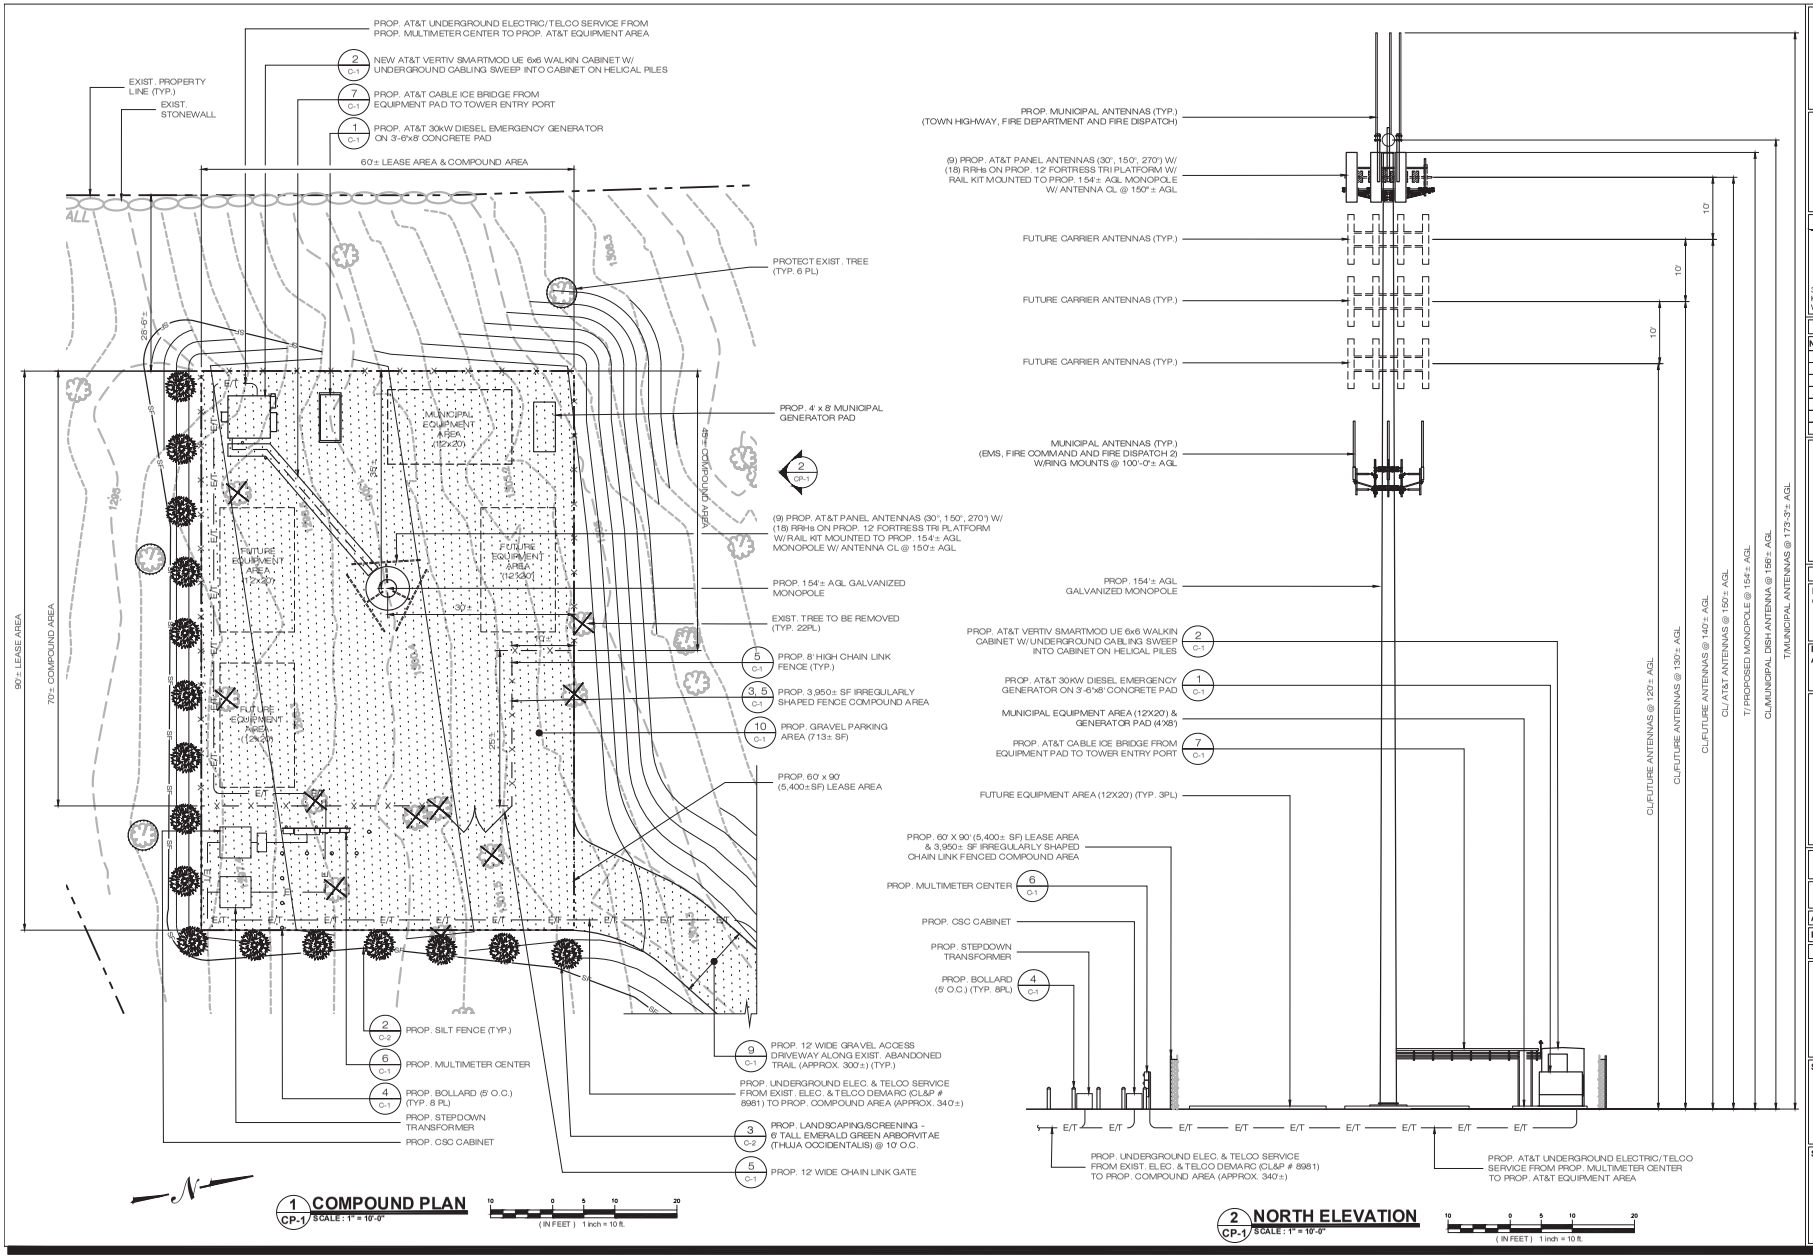

1 COMPOUND PLAN CP-1 SCALE: 1" = 10'-0"

(IN FEET) 1 inch = 10 ft.

2 NORTH ELEVATION CP-1 SCALE: 1" = 10'-0"

(IN FEET) 1 inch = 10 ft.

HOMELAND TOWERS, LLC
9 HARMONY STREET
2nd FLOOR
DANBURY, CT 06810
(203) 297-6345

at&t
340 MOUNT KEMBLE AVENUE
MORRISTOWN, NEW JERSEY 07960

ALL-POINTS TECHNOLOGY CORPORATION
3 SADDLEBROOK DRIVE PHONE: (860)-663-1697
KILLINGWORTH, CT 06419 FAX: (860)-663-0935
WWW.ALLPOINTSTECH.COM

PERMITTING DOCUMENTS

NO	DATE	REVISION
0	05/21/19	FOR REVIEW: RCB
1	09/20/19	CLIENT REVISIONS: RCB
2	01/24/20	CLIENT REVISIONS: RCB
3	01/28/20	CLIENT REVISIONS: RCB
4		
5		
6		

DESIGN PROFESSIONALS OF RECORD

PROF: ROBERT C. BURNS P.E.
COMP: ALL-POINTS TECHNOLOGY CORPORATION, P.C.
ADD: 3 SADDLEBROOK DRIVE KILLINGWORTH, CT 06419

DEVELOPER: HOMELAND TOWERS, LLC
ADDRESS: 9 HARMONY STREET 2ND FLOOR DANBURY, CT 06810

HOMELAND TOWERS KENT

SITE ADDRESS: BALD HILL ROAD KENT, CT 06785

APT FILING NUMBER: CT283180

DATE: 05/20/19 | DRAWN BY: ELZ | CHECKED BY: RCB

SHEET TITLE:

COMPOUND PLAN & TOWER ELEVATION

SHEET NUMBER:

CP-1