Town 2

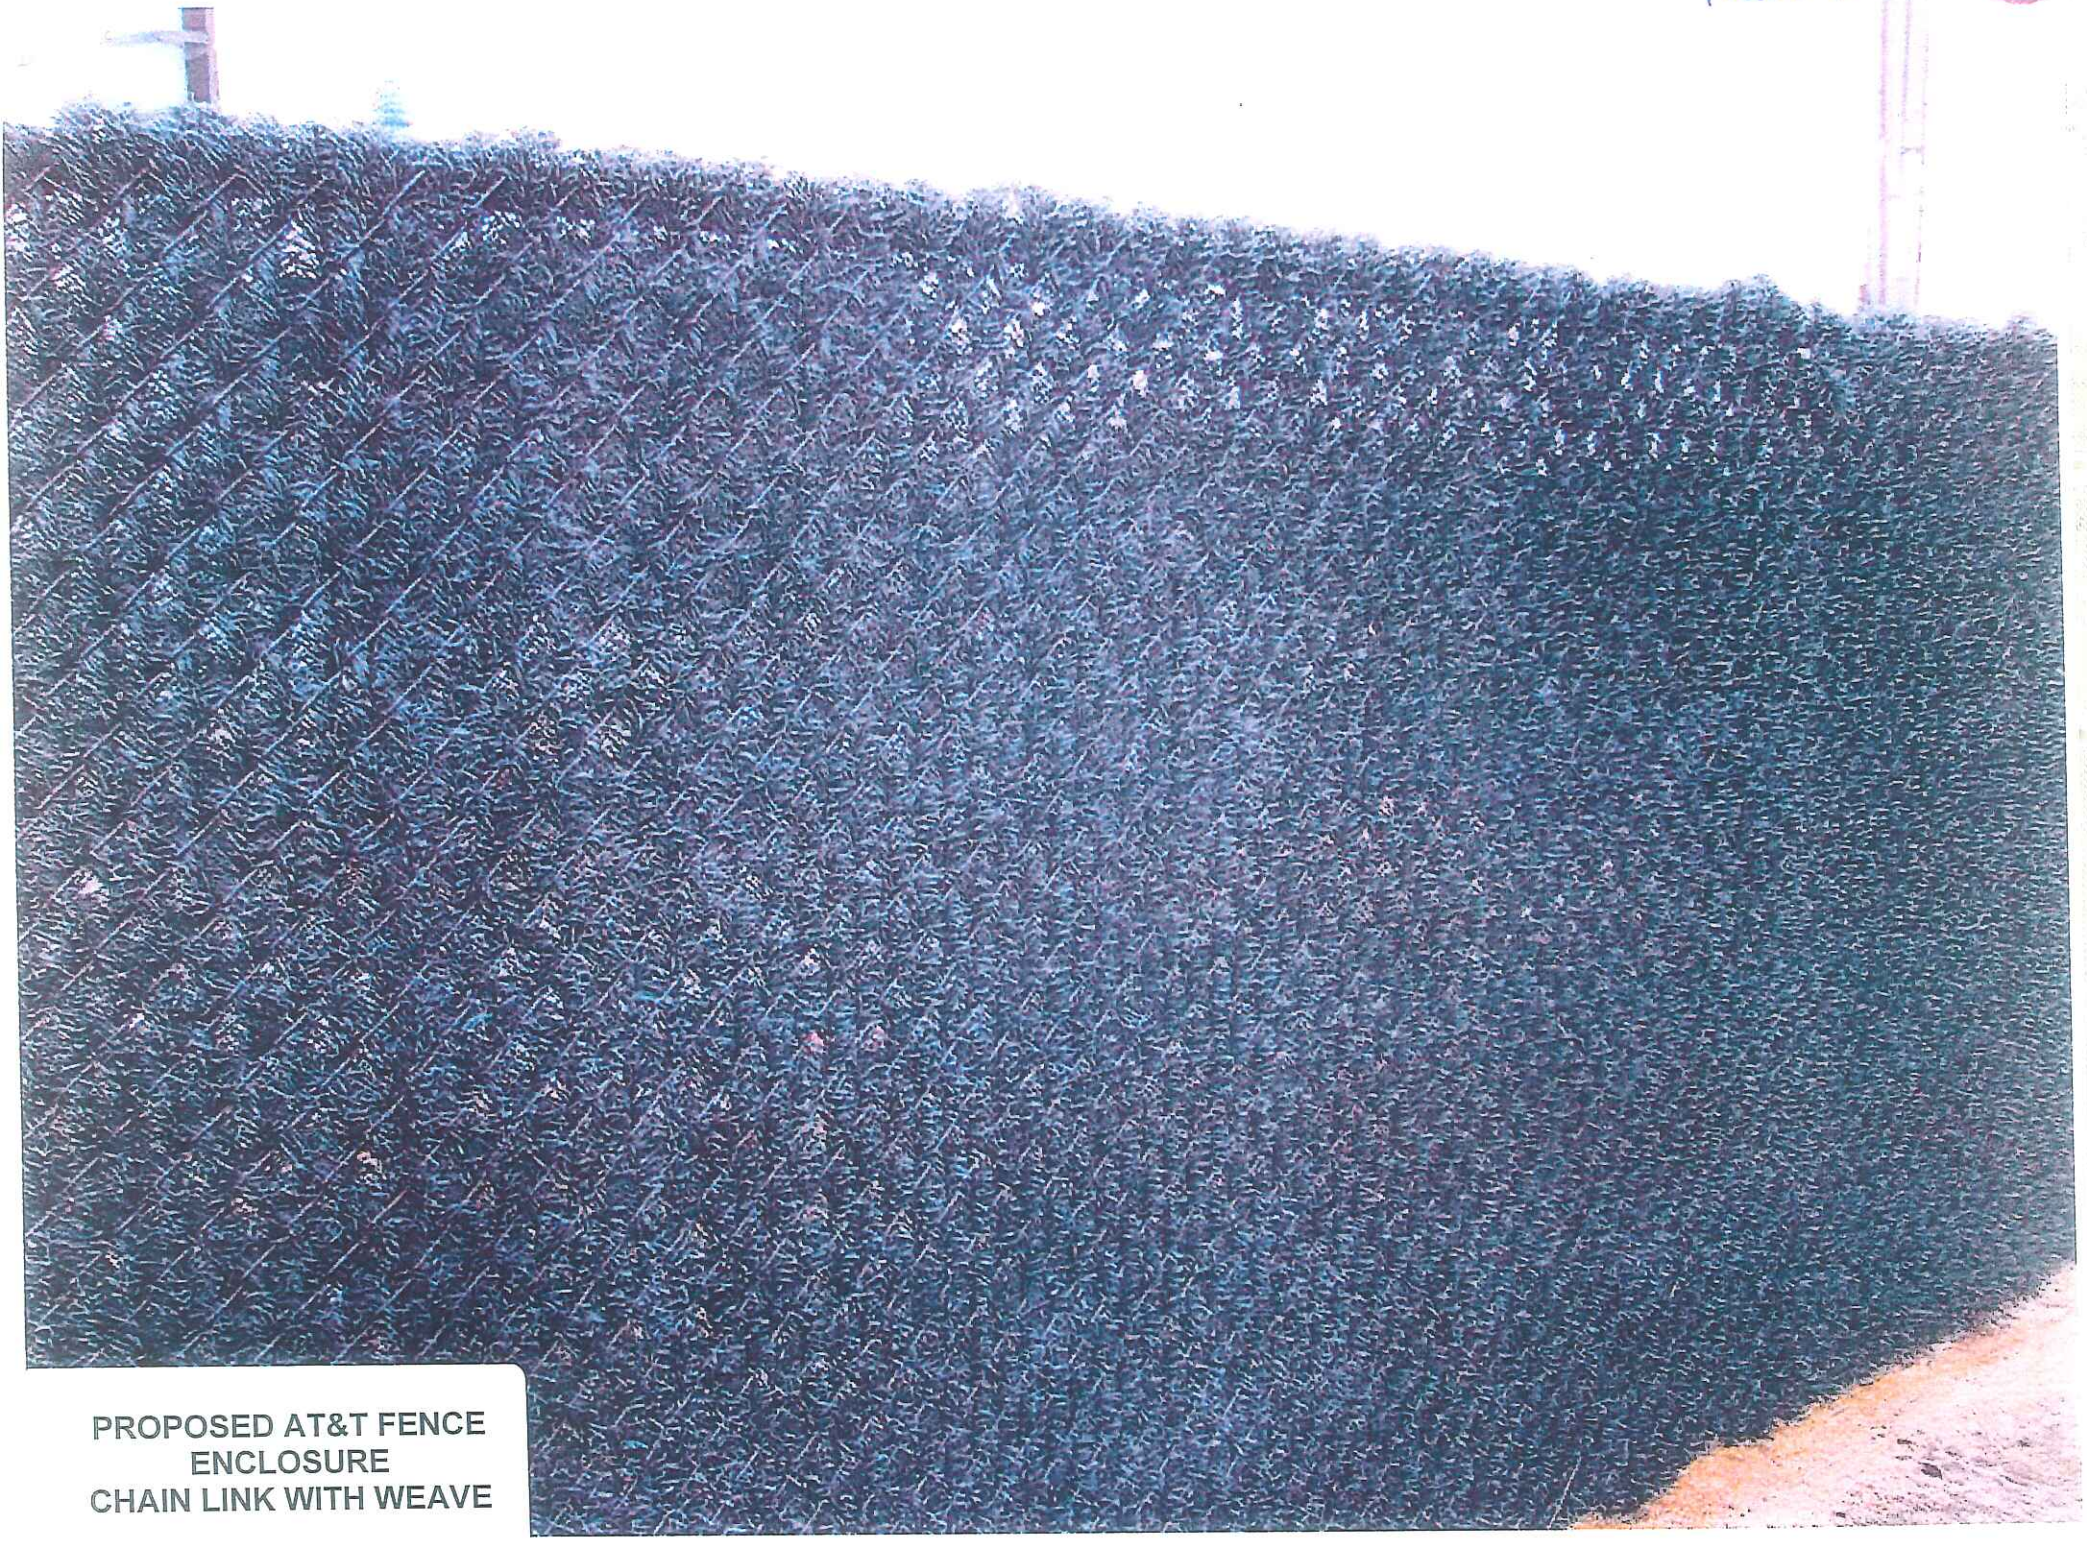

PROPOSED AT&T FENCE
ENCLOSURE
CHAIN LINK WITH WEAVE

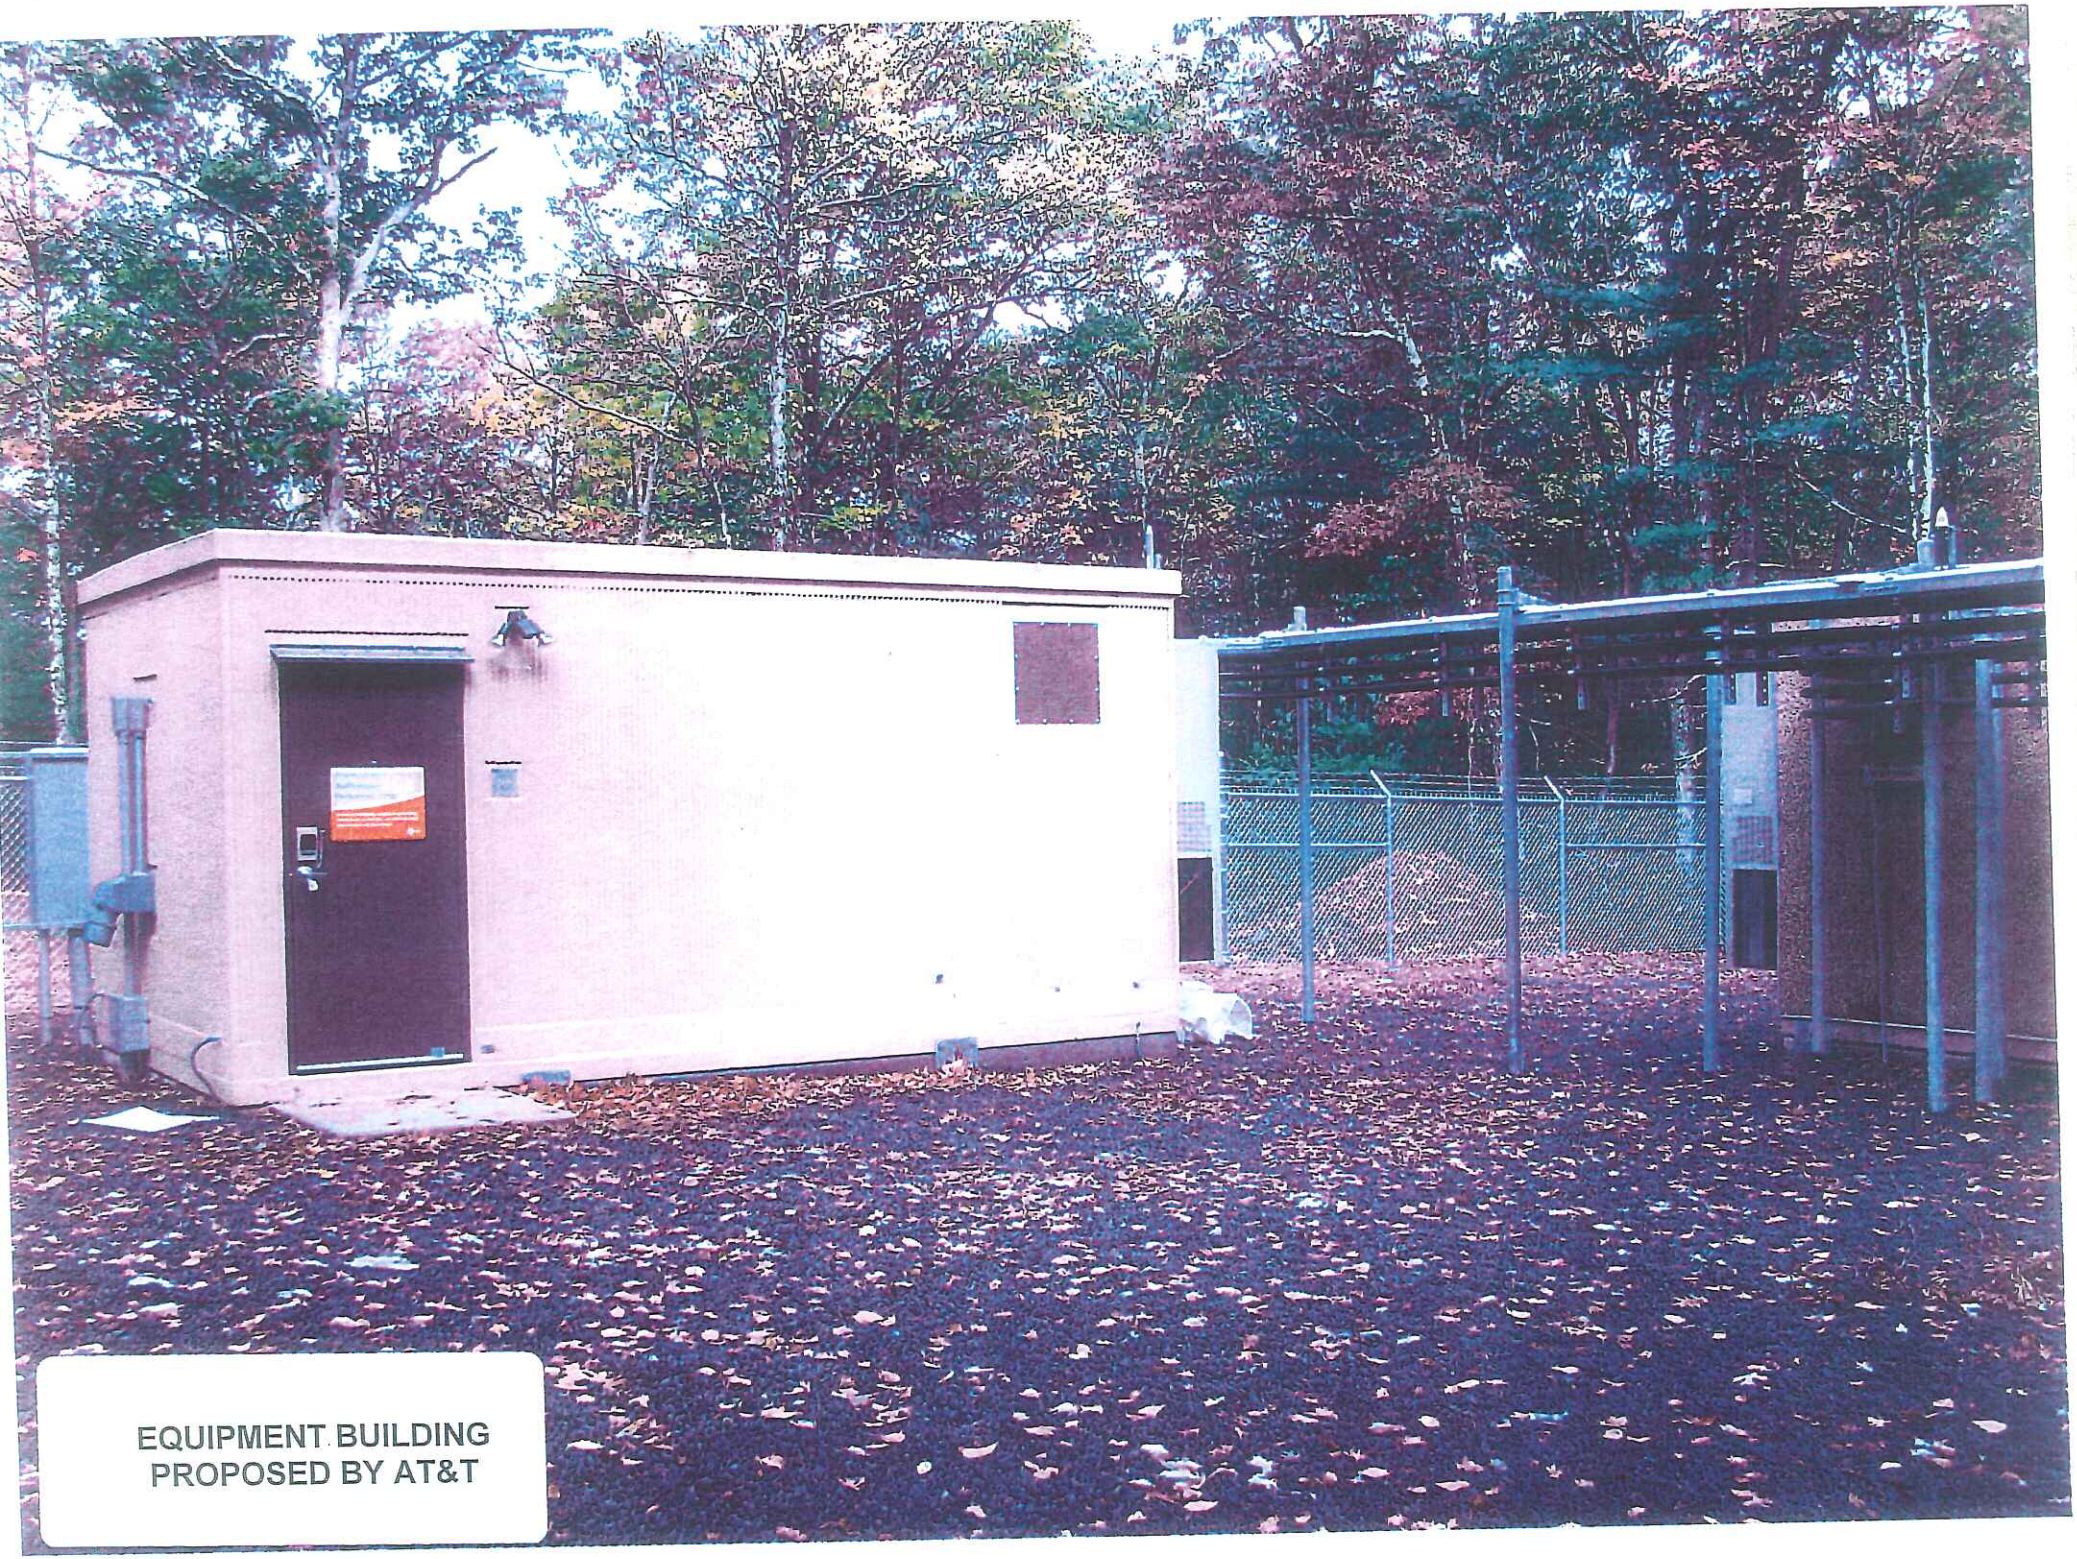

EQUIPMENT BUILDING
PROPOSED BY AT&T