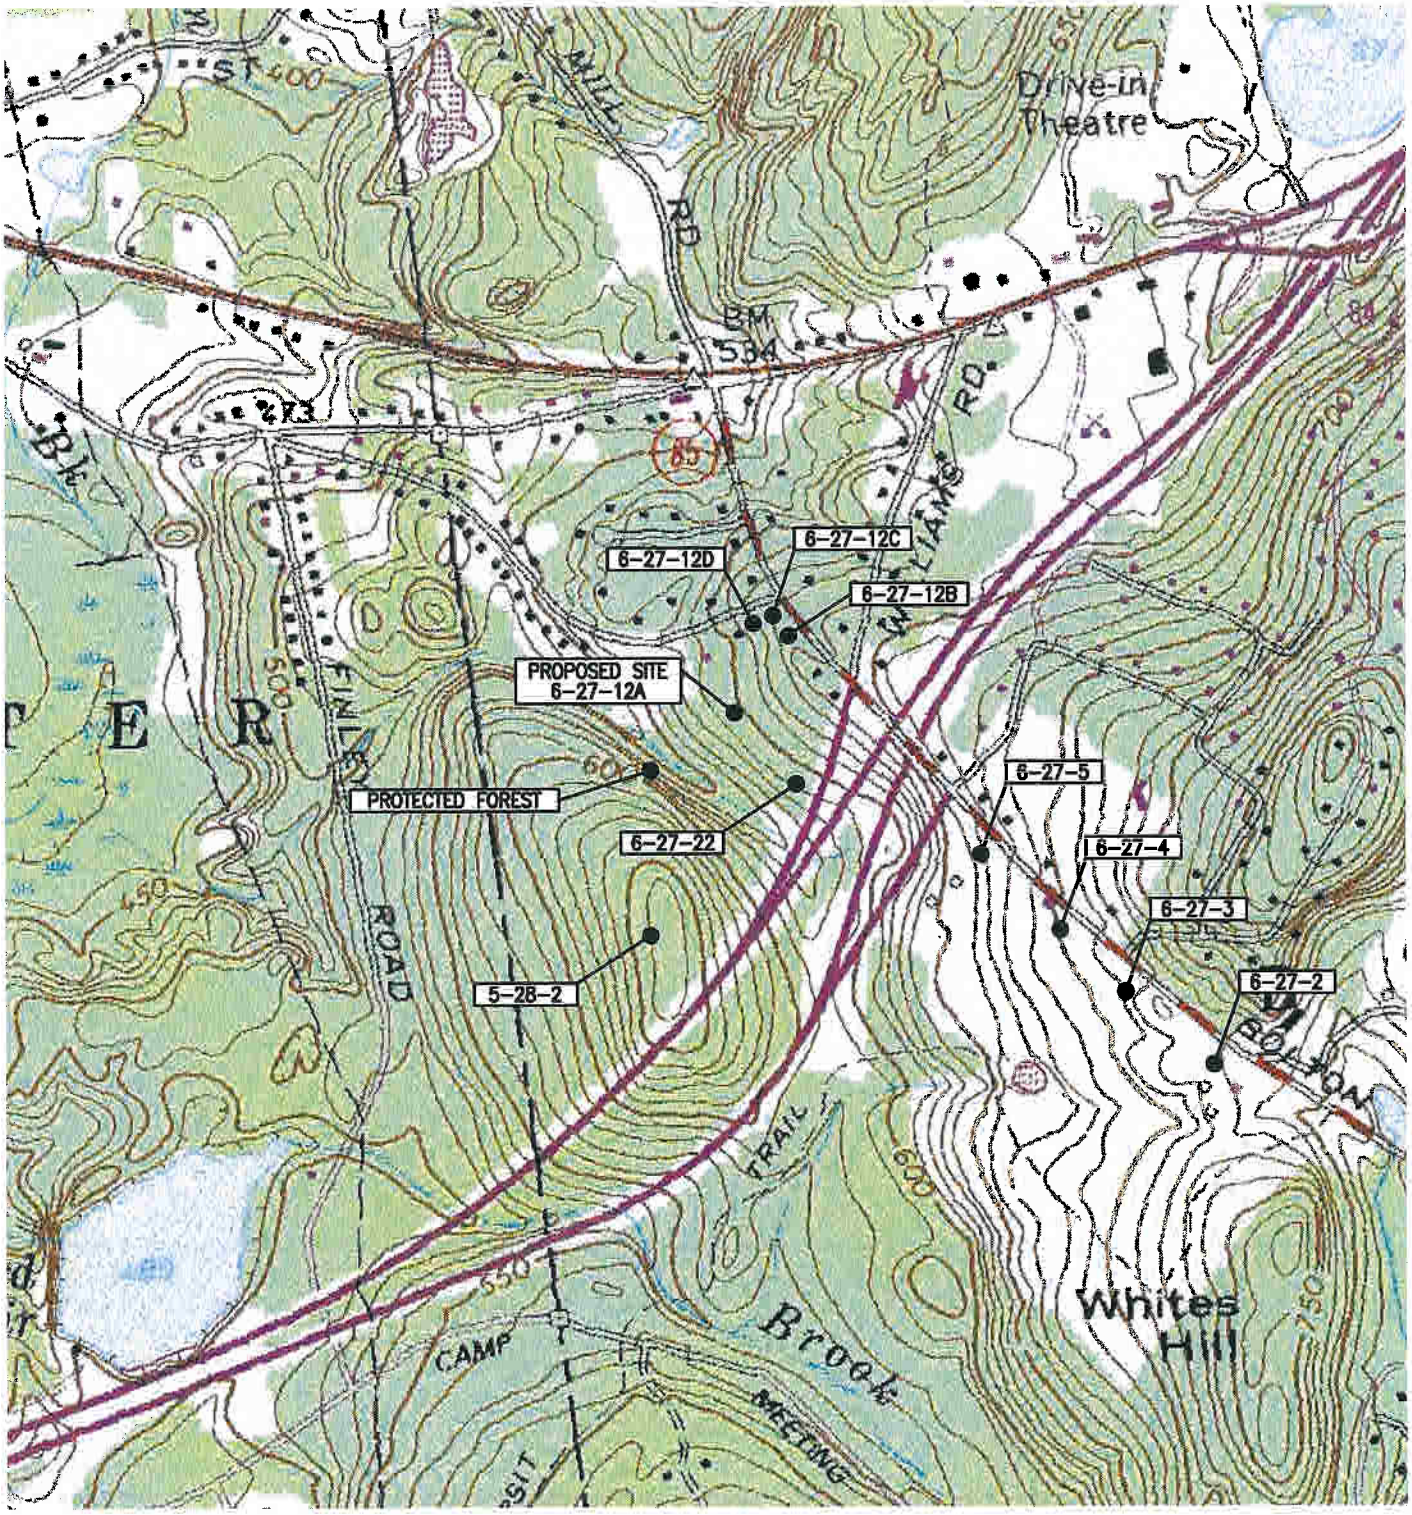

1 **ALTERNATE SITE ANALYSIS**

SCALE: 1" = 1000'

0 500 1000

SCALE IN FEET

TRUE NORTH

Drawing Copyright © 2006 Clough Harbour & Associates LLP

CLOUGH HARBOUR & ASSOCIATES LLP
2139 Silas Deane Highway, Suite 212 · Rocky Hill, CT 06067-2336
Main: (860) 257-4557 · www.cloughharbour.com

CHA PROJ. NO. – 14957-1002

MCF Communications, Inc.
733 TURNPIKE STREET, SUITE 105
NORTH ANDOVER, MA 01845
OFFICE: (978) 687-2536
FAX: (978) 258-8850

SITE ID:
CTHA076

SITE NAME:
MCF BOLTON

SITE ADDRESS:
12 CARPENTER ROAD
BOLTON, CT 06043
TOLLAND COUNTY

SHEET TITLE:
ALTERNATE SITE ANALYSIS

DATE:
08/29/06

REVISION:
0