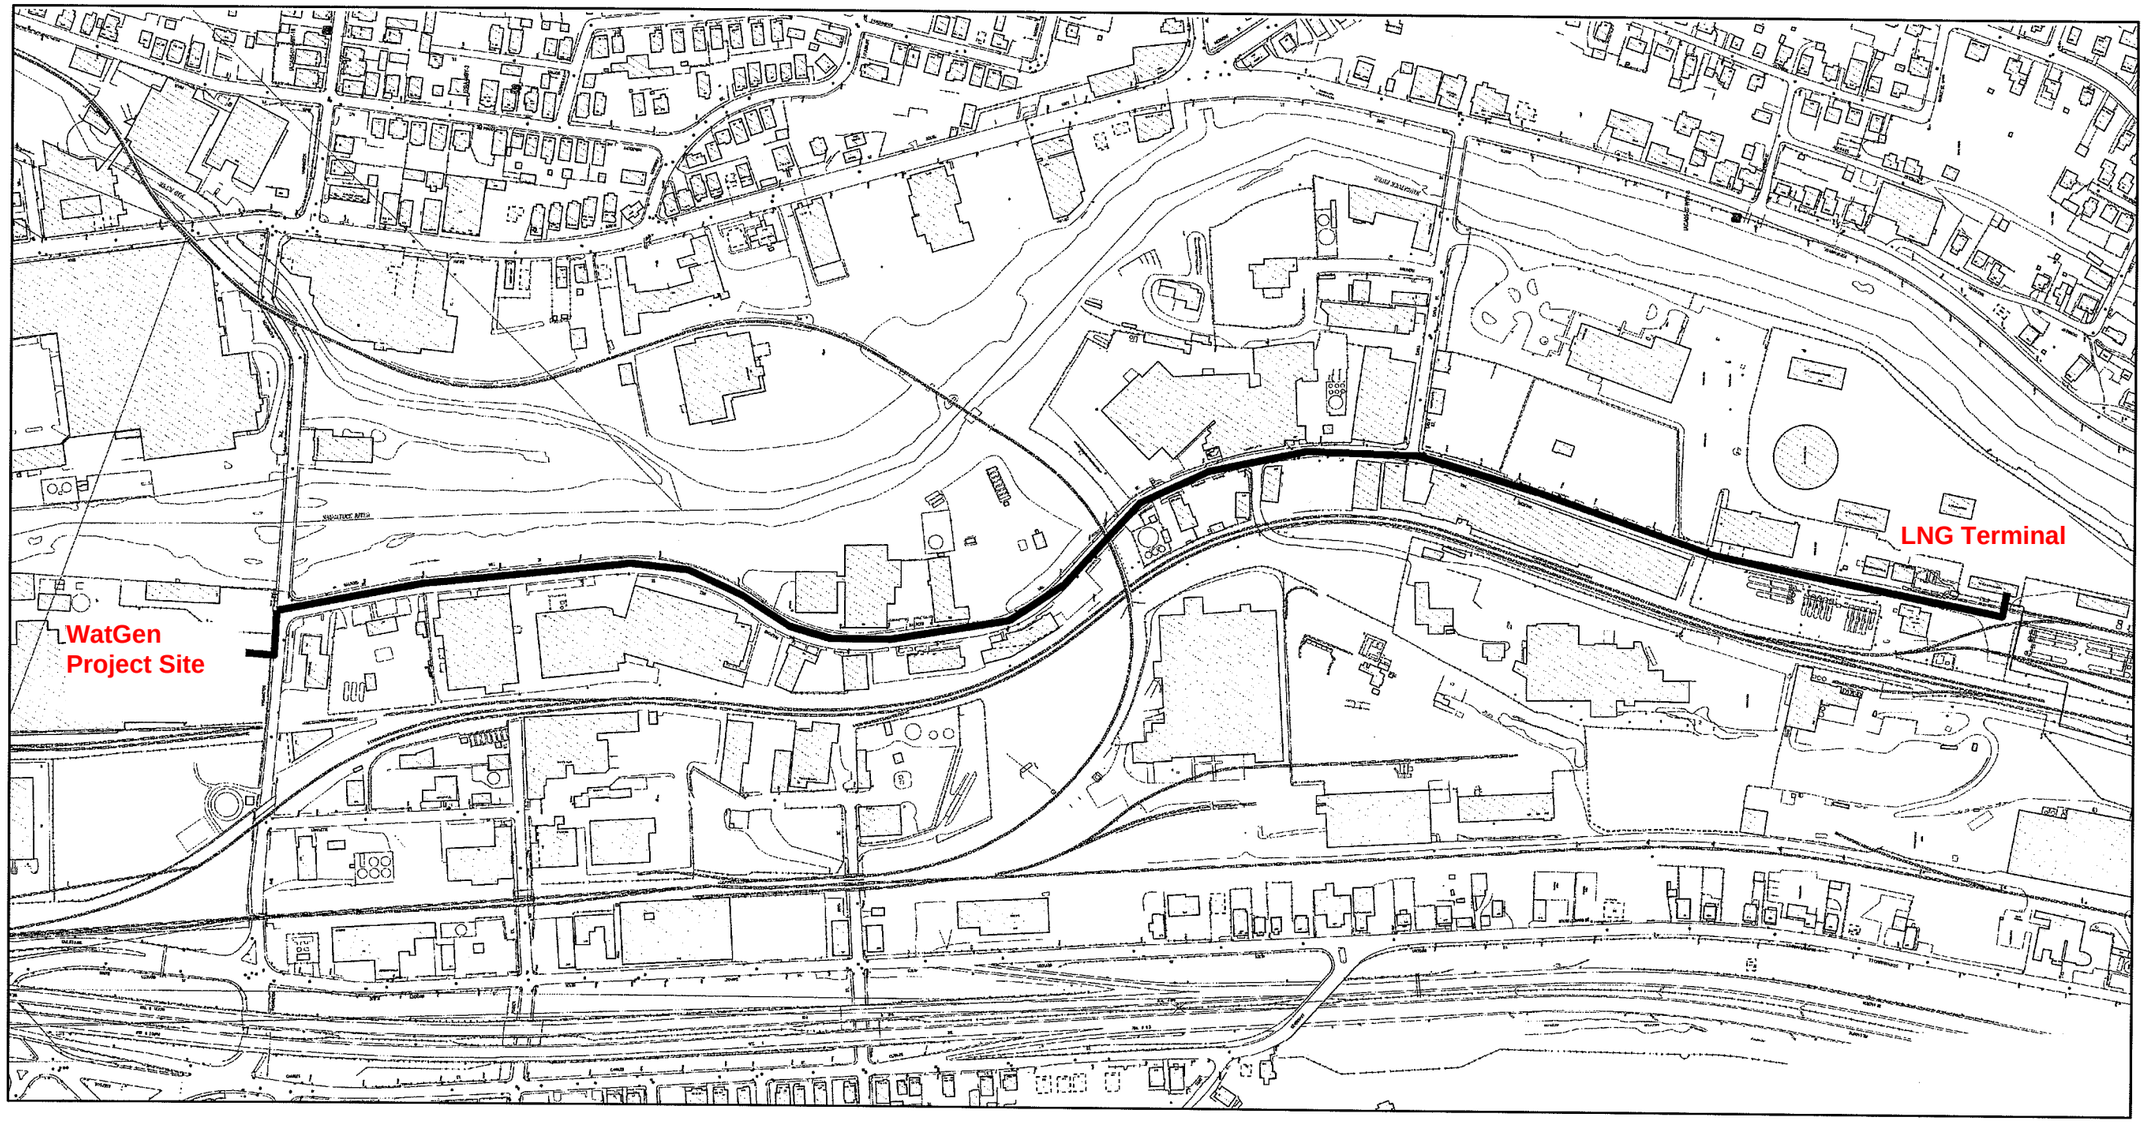

4694 FT OF GAS LINE

← N

Attachment D - Proposed Gas Piping Route

REVISIONS DURING CONSTRUCTION	P.A. NO.

FirstLight Power Resources

FOR FIRSTLIGHT HYDRO GENERATING Co.

TITLE

WATERBURY GAS TURBINE SITE
GAS PIPING ROUTE

BY	CHK'D.	APP.	APP.
DATE	DATE	DATE	DATE
SCALE	DWG. NO.		
P.A.#	SKC-WBGT-001		

P.A.#	NO.	DATE	REVISIONS	BY	CHK.	APP.	APP.