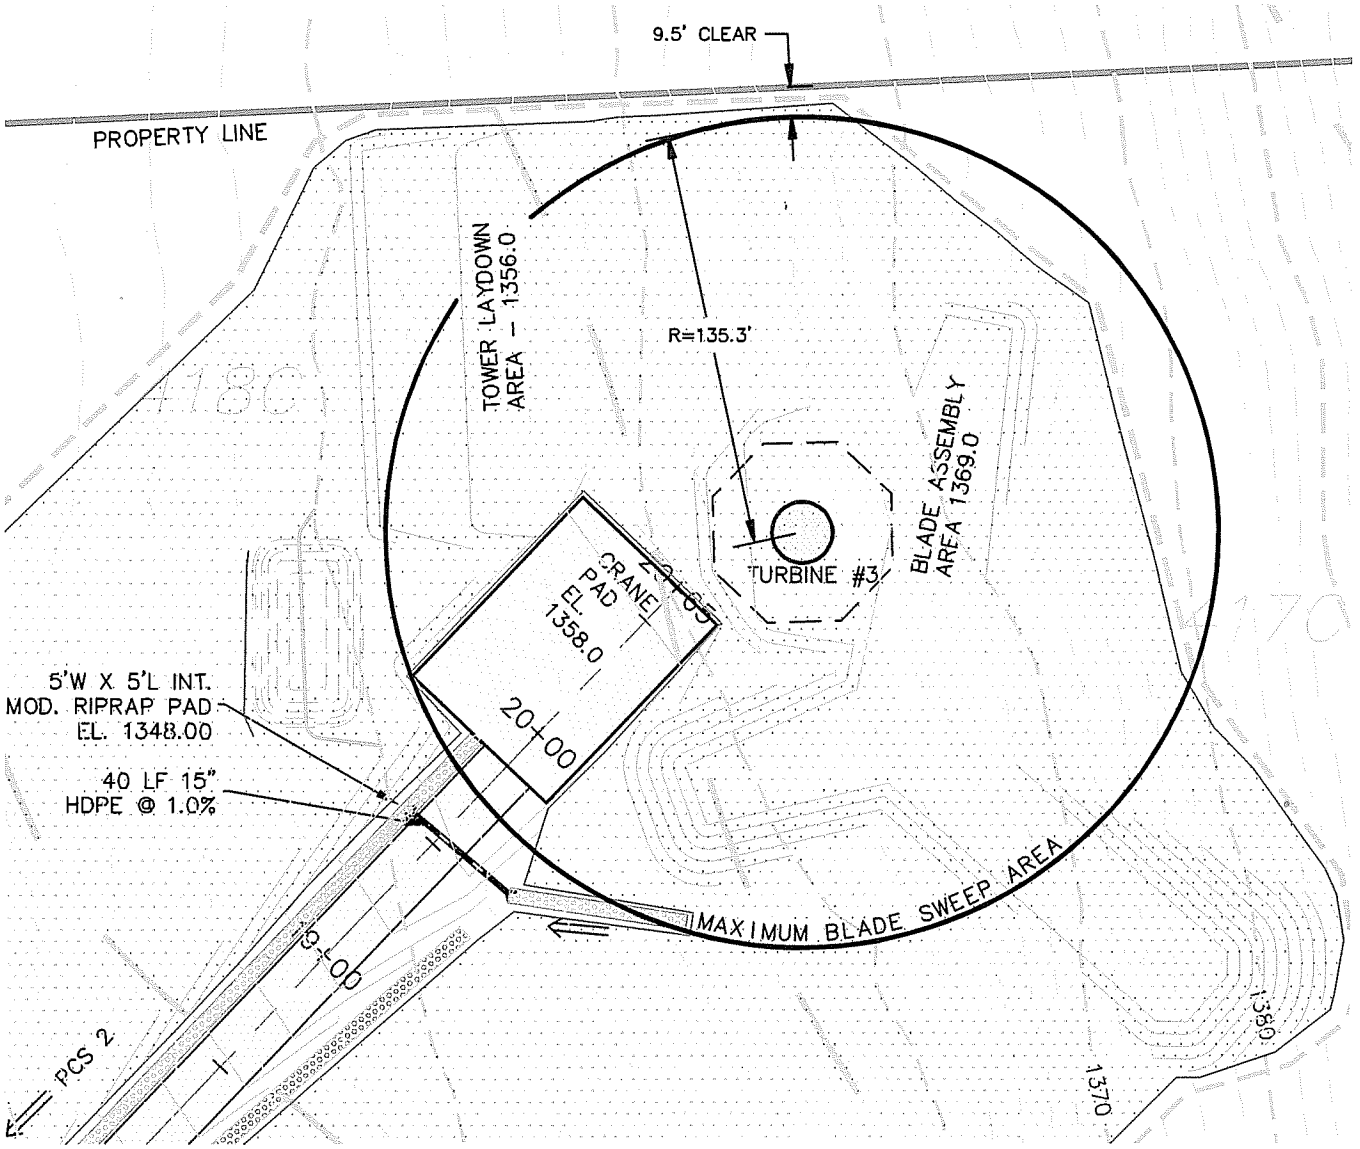

LEGEND

- PROPERTY LINE
- EXISTING CONTOUR
- CONTOUR FROM CONSTRUCTION GRADING TO REMAIN
- CONTOUR FROM CONSTRUCTION GRADING TO BE MODIFIED
- PROPOSED CONTOUR
- PROPOSED STORM DRAINAGE
- EDGE OF WATER
- PROPOSED CONSERVATION PROPERTY
- WETLANDS/WATERCOURSE BOUNDARY
- 100' WETLANDS REVIEW AREA
- WETLANDS/WATERCOURSE BOUNDARY
- 100' WETLANDS REVIEW AREA
- EXISTING ROADWAY
- PROPOSED GRAVEL ACCESS DRIVE
- PERM. RIPRAP DIVERSION/CONVEYANCE SWALE
- SOIL TYPE BOUNDARY
- PROPOSED UPLAND MEADOW RESTORATION AREA

NO.	REVISION	DATE

Previous Editions Obsolete

TURBINE #3
BLADE SWEEP RADIUS

CIVIL 1
CORNERSTONE PROFESSIONAL PARK, SUITE D-101
43 SHERMAN HILL ROAD
WOODBURY (203) 266-0778 CONNECTICUT

BNE ENERGY, INC.
29 SOUTH MAIN STREET
TOWN CENTER SUITE 200
WEST HARTFORD, CT 06107

WIND COLEBROOK NORTH
ROCK HALL ROAD
COLEBROOK CONNECTICUT

DRAWN BB APPROVED CJ
SCALE: 1" = 60'
DATE: 9 NOV 11
PROJ. NO.: 3089
CADD FILE NAME: 3089
DRAWING NO.:
T-001