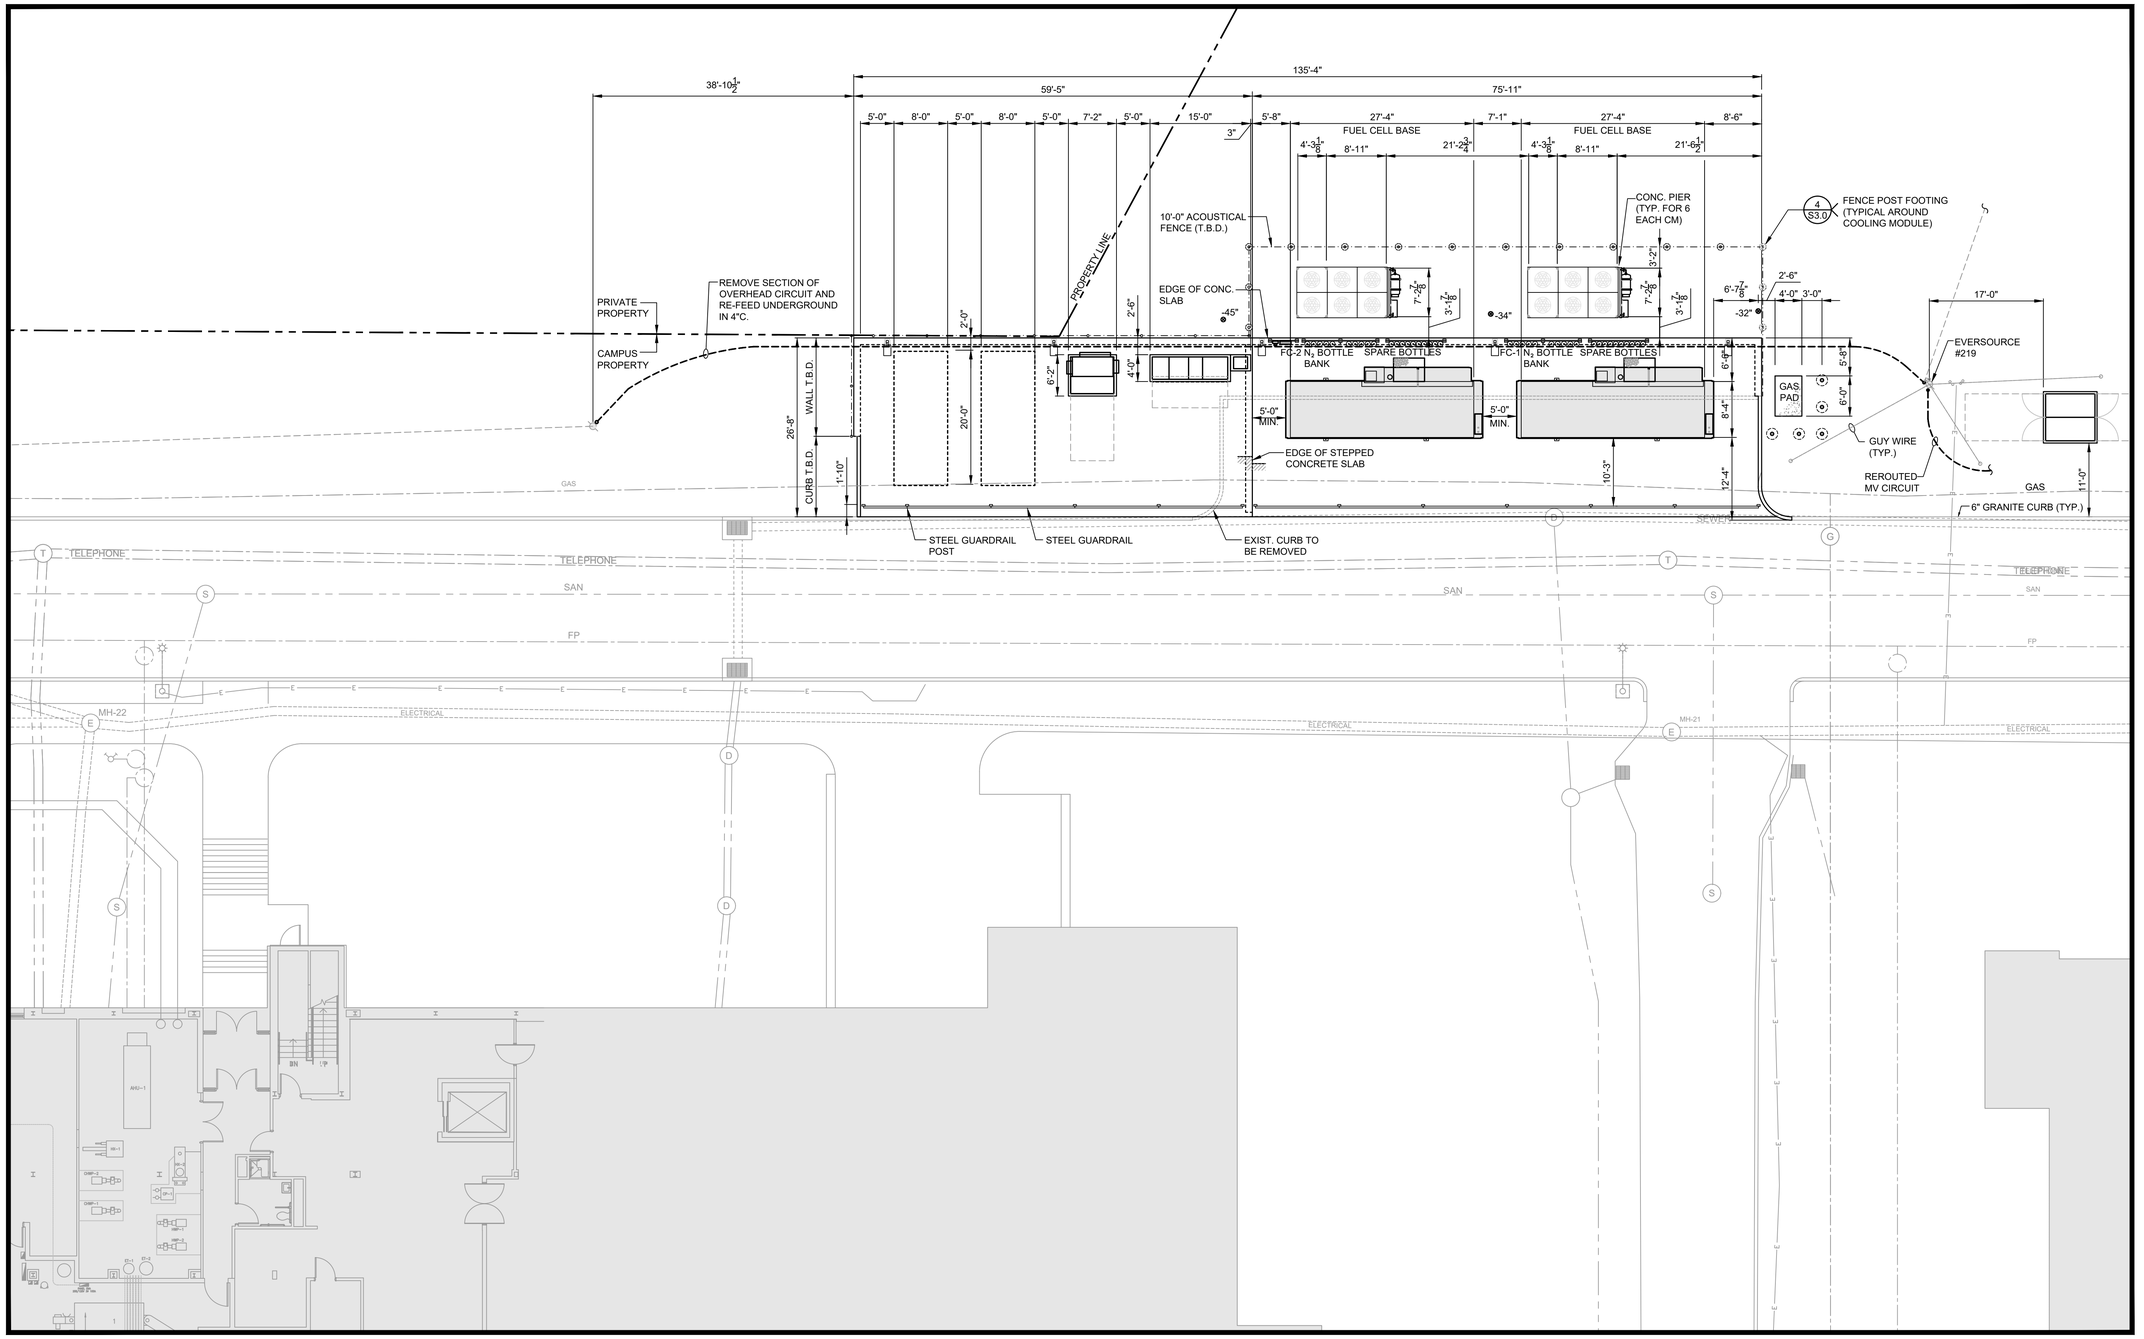

1 FUEL CELL GENERAL ARRANGEMENT

Scale: 3/32" = 1'-0"

Rev.	Date	Description
B	07/01/2024	UPDATED LAYOUT
A	05/08/2024	ISSUED FOR CT SITING COUNCIL AND CLIENT REVIEW

STATE OF CONNECTICUT · DANIEL S. FRISH · 029306 · PROFESSIONAL ENGINEER

ICDS
Innovative Construction & Design Solutions, LLC
10 White Wood Lane
N. Branford, CT 06471
Phone:(203) 453-8596
Email: info@icdsllc.com

UNIVERSITY OF CONNECTICUT
ISRAEL PUTNAM REFECTORY
ALUMNI DRIVE, STORRS CT

FUEL CELL INSTALLATION
GENERAL ARRANGEMENT

Project No.:	Drawn By: KFH
Date: 05/08/2024	Design By: DSF
Scale: AS NOTED	Check By: DSF

Drawing No.:

GA1.0

© COPYRIGHT ICDS, A REGISTERED CONNECTICUT LIMITED LIABILITY COMPANY. ALL RIGHTS RESERVED. THE DRAWINGS CONSTITUTE THE INTELLECTUAL PROPERTY OF ANY AND ALL CONSTRUCTION & DESIGN SOLUTIONS, LLC. AND ARE NOT TO BE USED FOR PURPOSES NOT EXPRESSLY PERMITTED BY WRITTEN AGREEMENT WITH CONSTRUCTION & DESIGN SOLUTIONS, LLC. REPRODUCTION OF THESE DRAWINGS WITHOUT THE WRITTEN CONSENT OF CONSTRUCTION & DESIGN SOLUTIONS, LLC IS PROHIBITED. ANY UNAUTHORIZED USE OF THESE DRAWINGS WILL BE AT THE SOLE RISK OF THE USER AND WITHOUT LIABILITY TO CONSTRUCTION & DESIGN SOLUTIONS, LLC.