\\vhb.com\gbl\proj\Wethersfield\43415.00\cad\dl\Planset\43415.00_2_LM.dwg

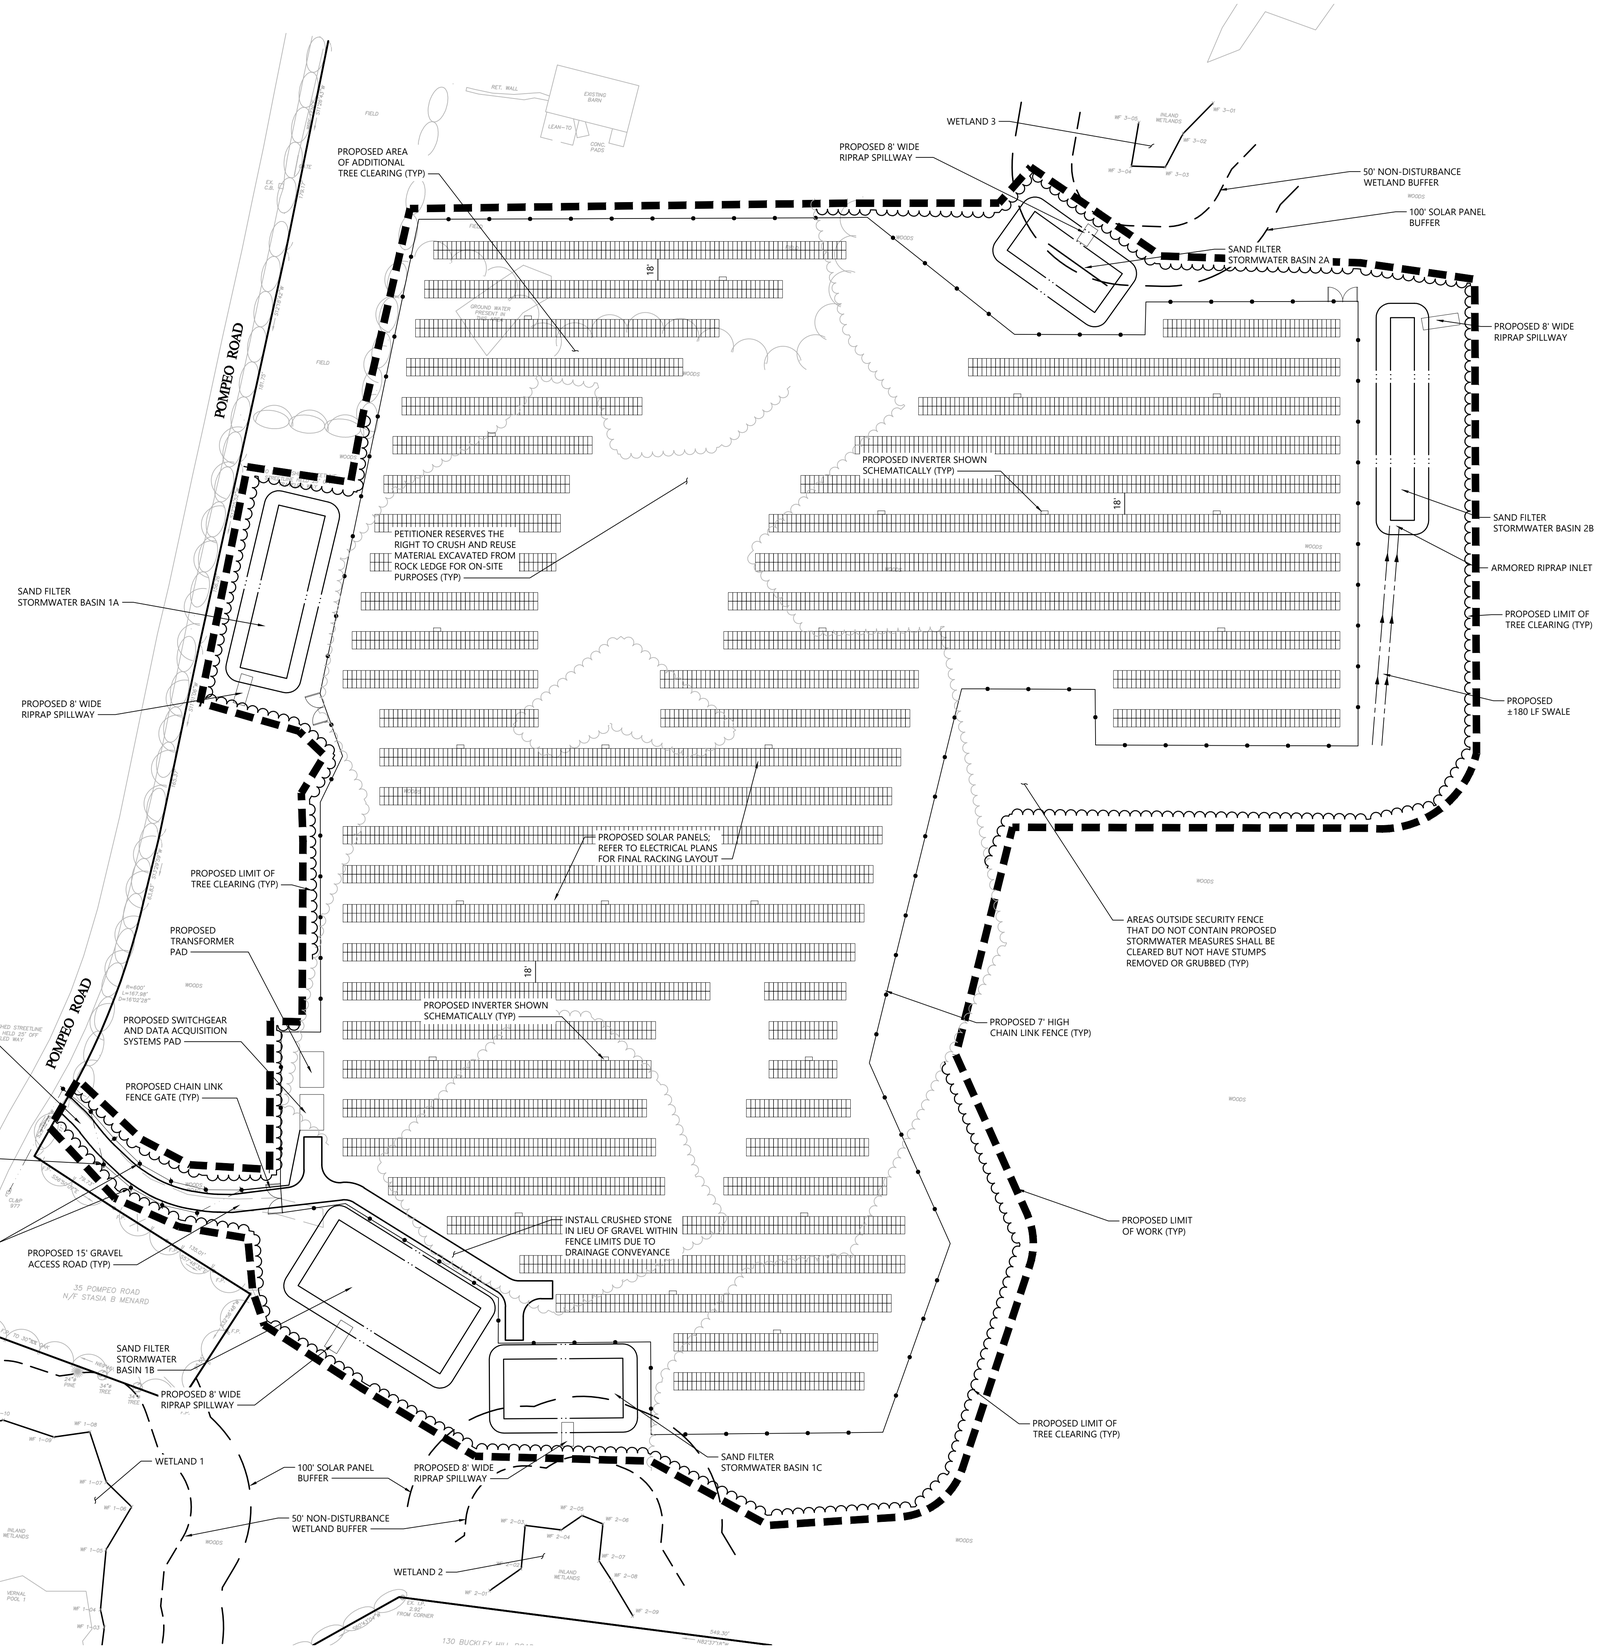

0 40 80 160 Feet

vhb.com

vhb

100 Great Meadow Road
Suite 200
Wethersfield, CT 06109
860.807.4300

Pompeo Solar

77 Pompeo Rd
Thompson, Connecticut

No.	Revision	Date	Appvd.
1	CSC Interrogatories Set 1	2025-01-02	SJK

Designed by DRB | Checked by SJK

Issued for: Application

Date: August 26, 2024

Not Approved for Construction

Drawing Title

Layout and Materials Plan

Drawing Number

C-2.0

Sheet 2 of 5

Project Number

43415.00