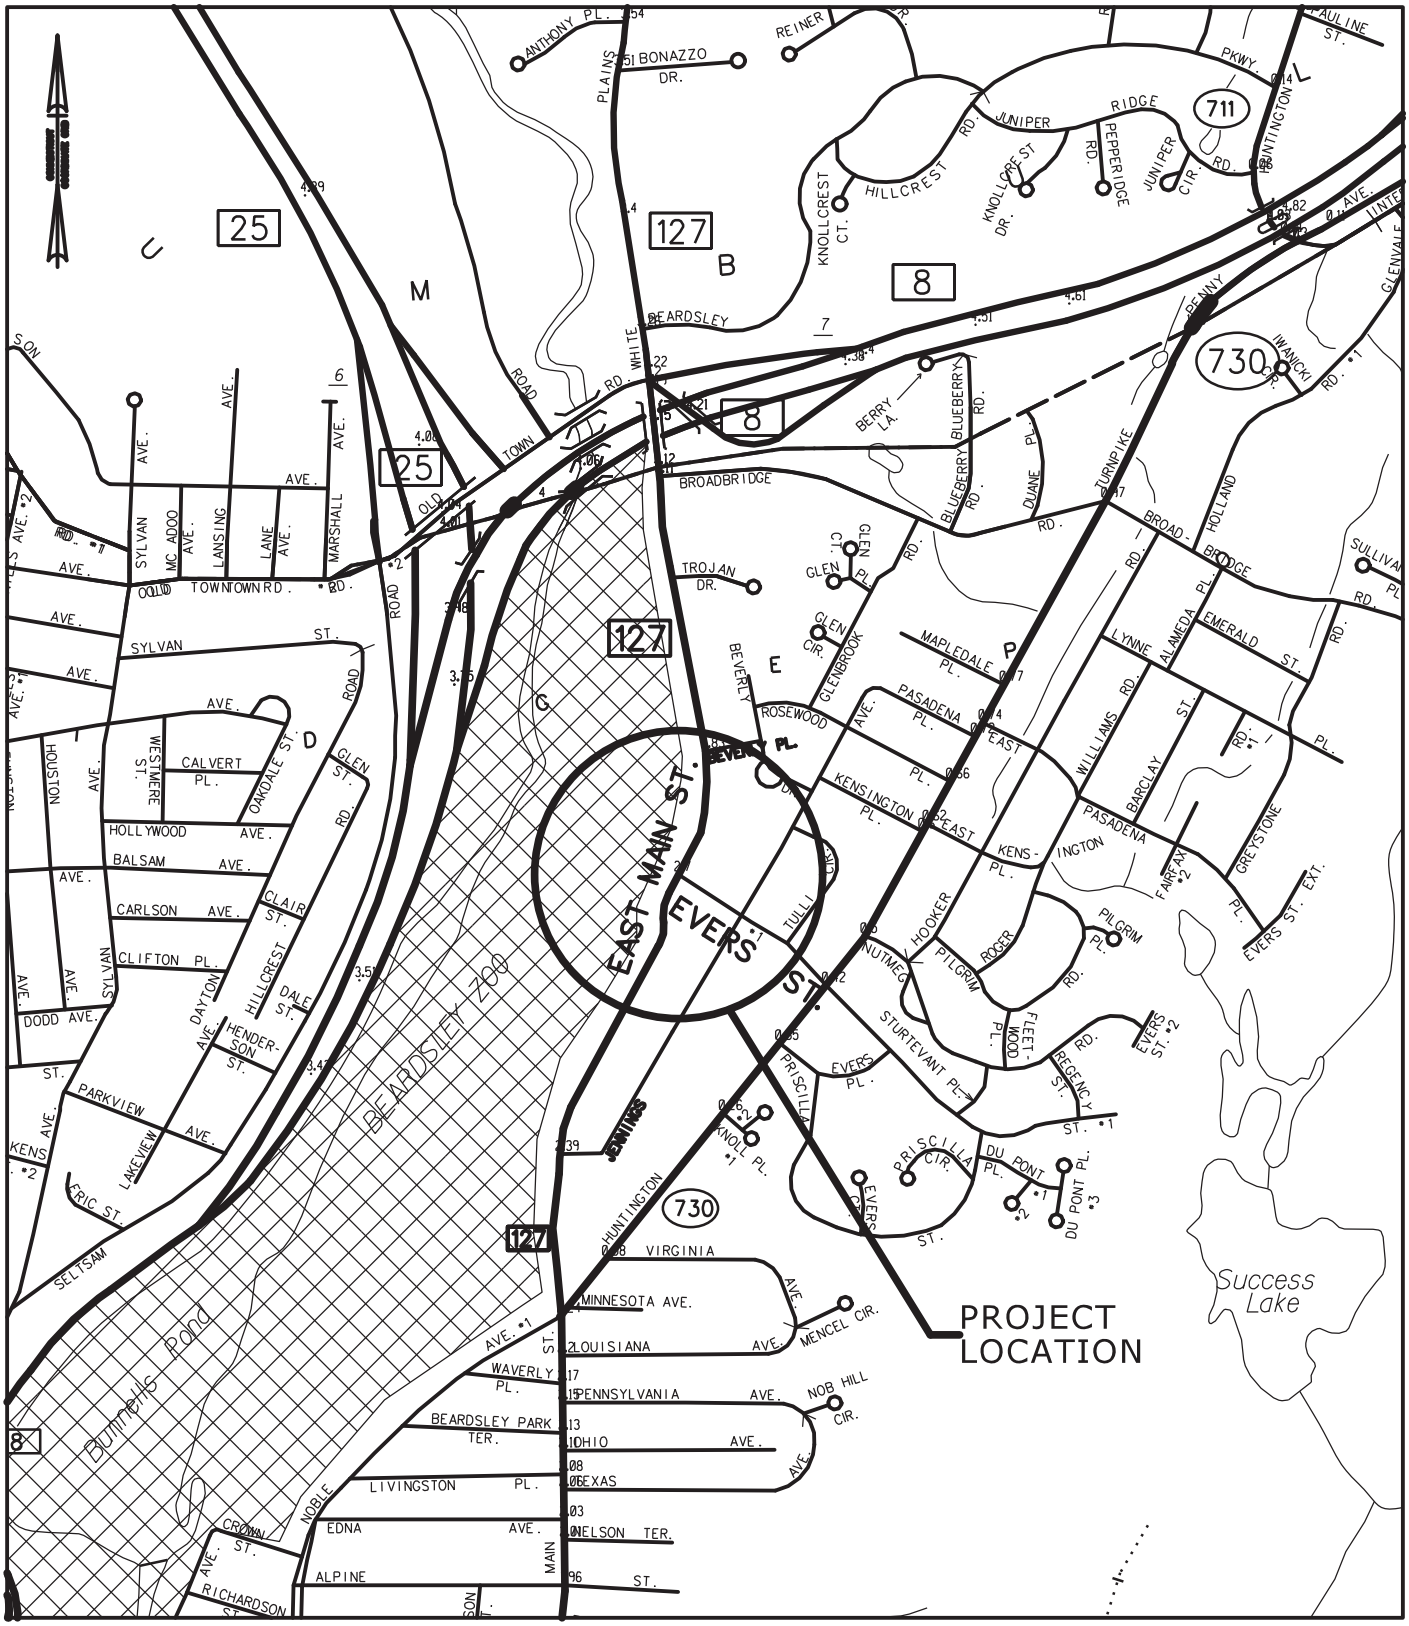

SCALE IN FEET

1000 0 1000 2000

STATE PROJECT NO.: 15-335	STATE OF CONNECTICUT DEPARTMENT OF TRANSPORTATION	OFFICE OF ENGINEERING	DATE:
CITY/TOWN: BRIDGEPORT			