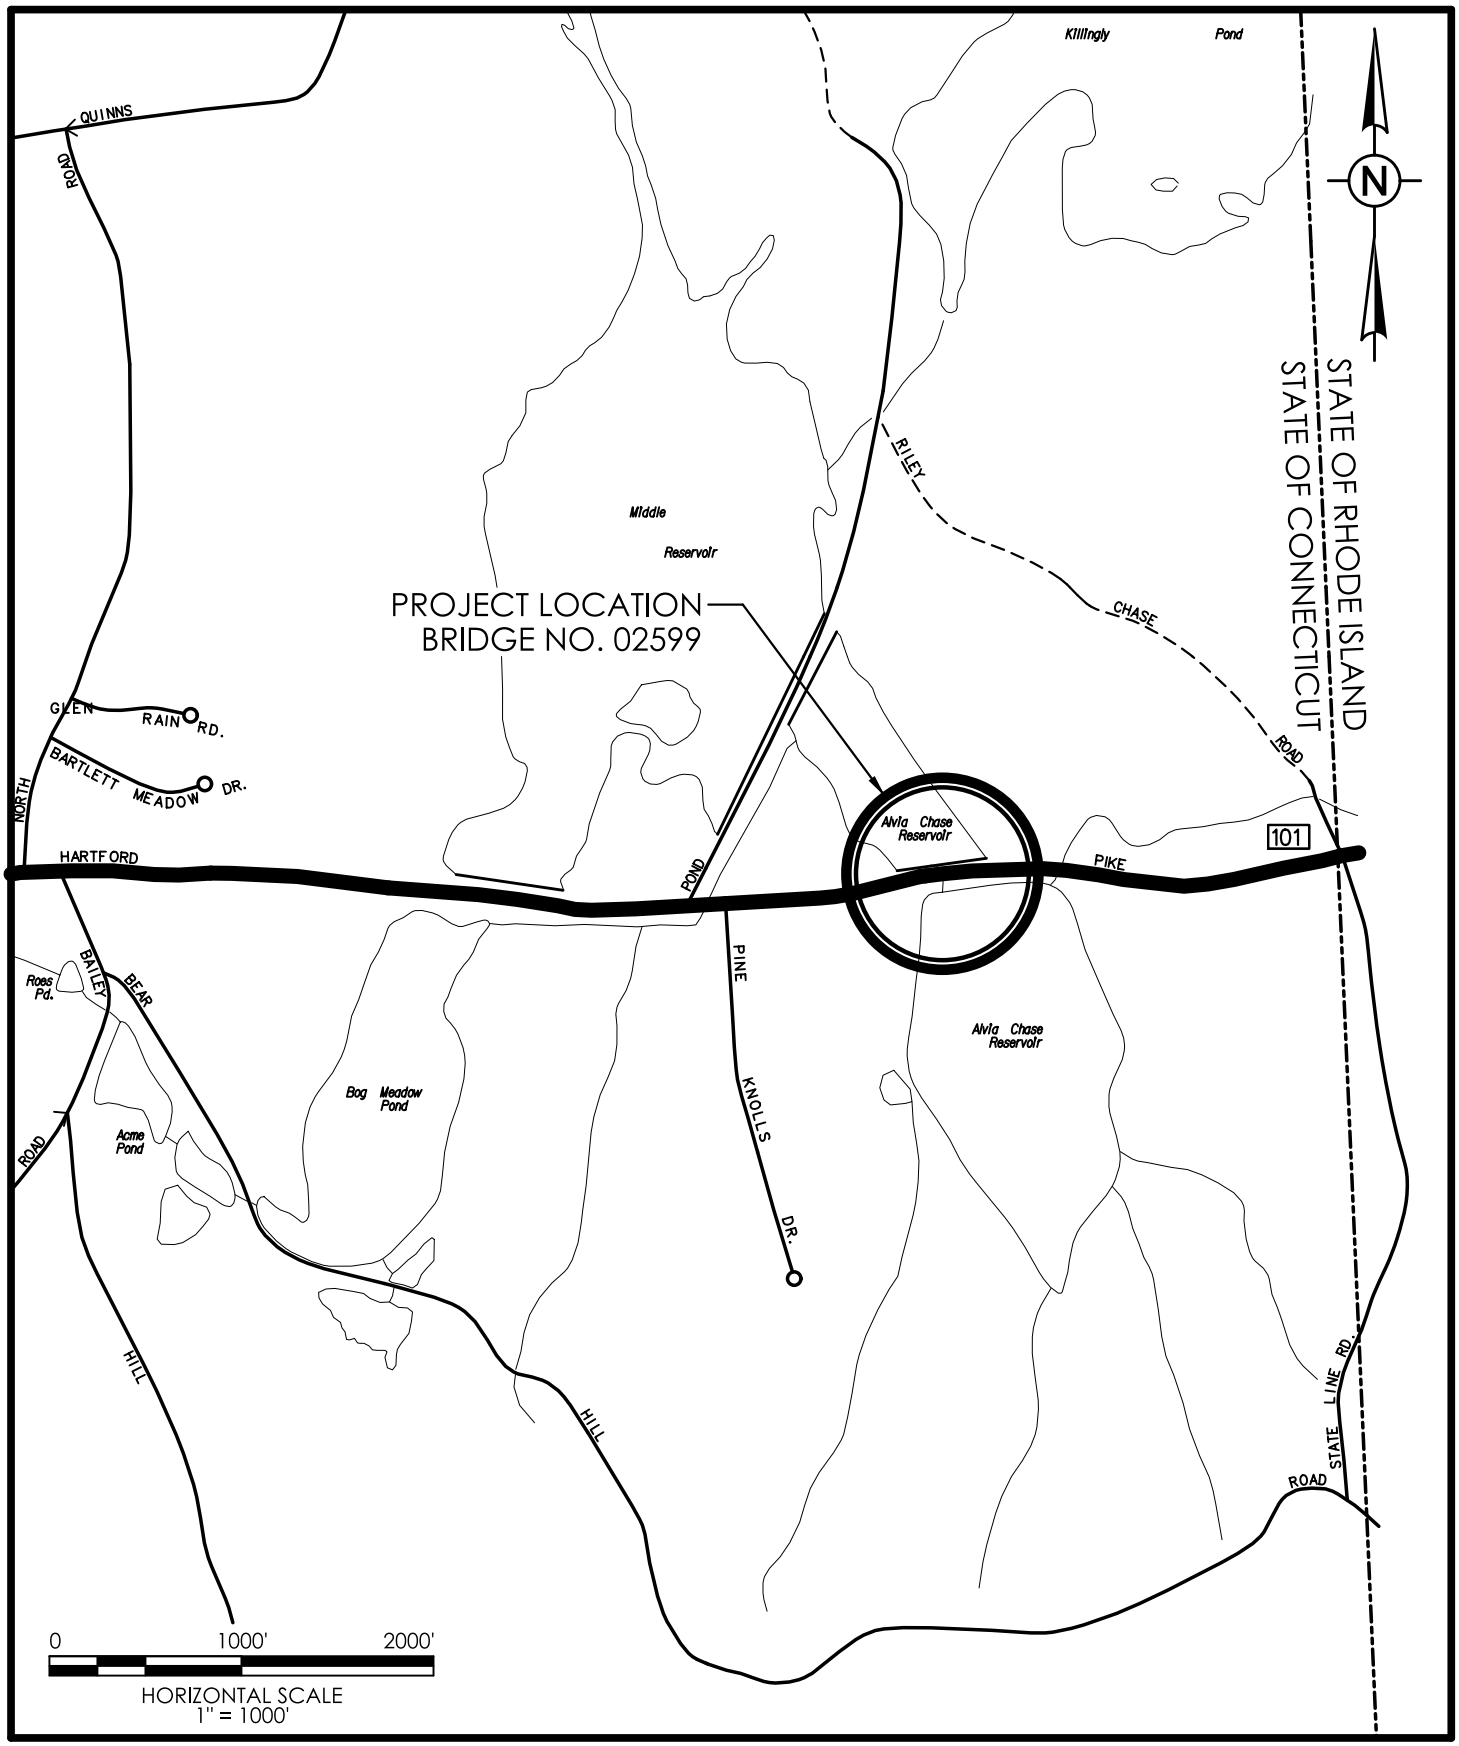

BL Companies

ARCHITECTURE
ENGINEERING
ENVIRONMENTAL
LAND SURVEYING

LOCATION PLAN

BRIDGE NO. 02599
ROUTE 101 OVER ALVIA CHASE RESERVOIR
KILLINGLY, CONNECTICUT

DESIGNER	M.F.W.
DRAFTER	B.S.O.
REVIEWER	M.F.W.
SCALE	1" = 1000'
PROJECT NO.	0068-0217
DATE PLOTTED	8/7/2023

FIG-01