PUBLIC INFORMATION MEETING

STATE PROJECT 0079-0246

I-91/ I-691/ ROUTE 15 INTERCHANGE NORTHBOUND IMPROVEMENTS

CITY OF MERIDEN

PRELIMINARY DESIGN - JULY 07, 2022

PARSONS

SCALE 1" = 300'

0 150' 300'
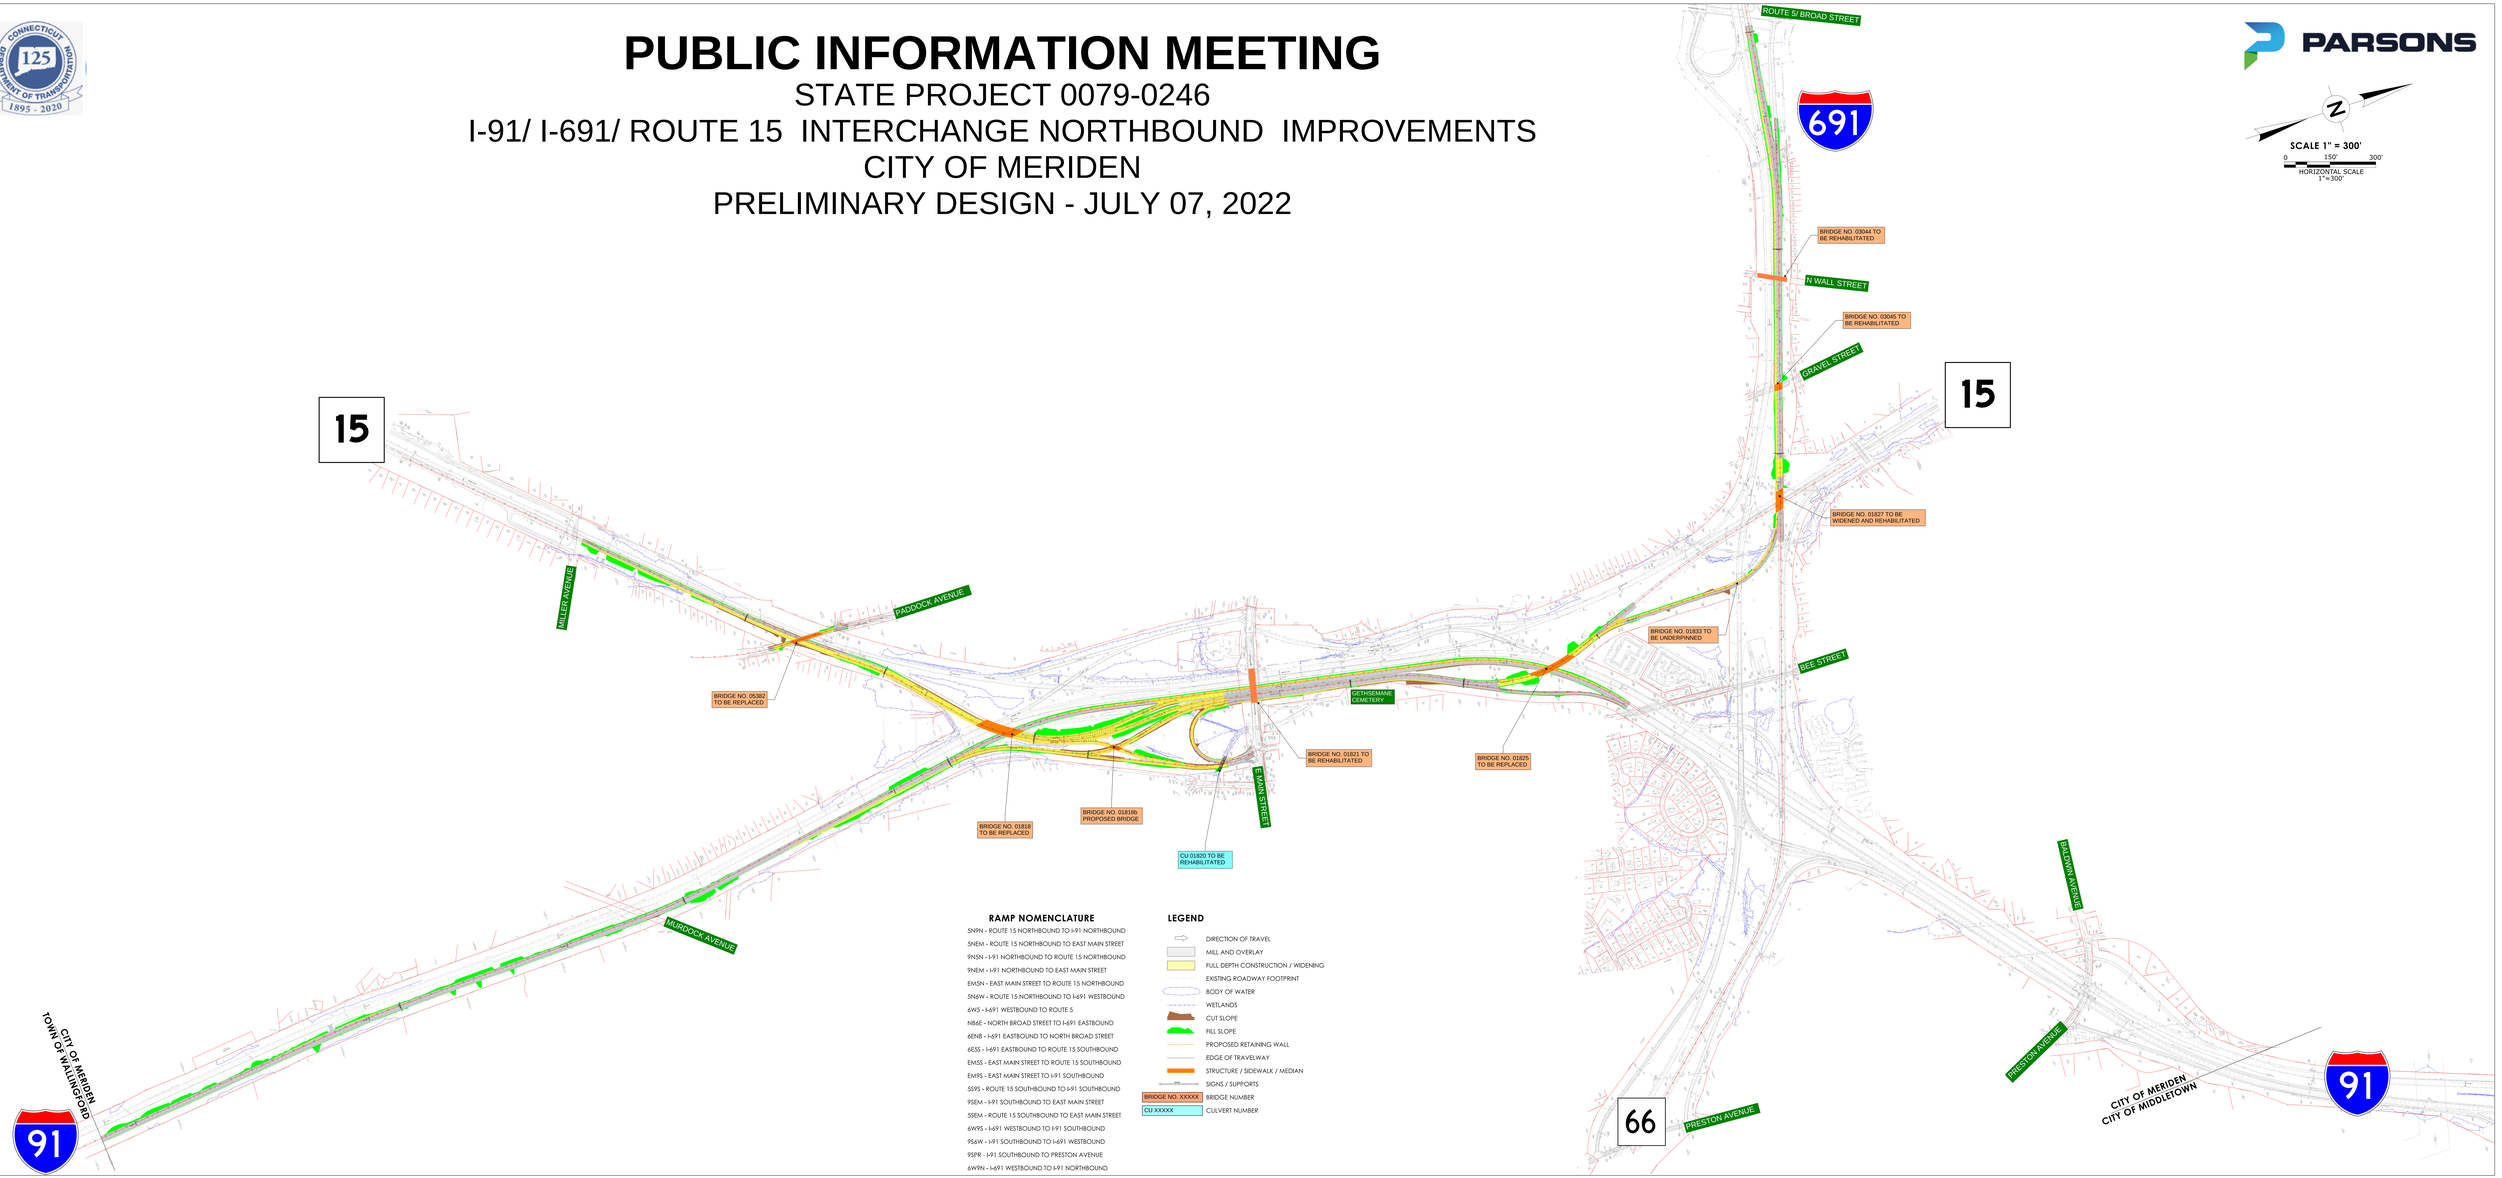
HORIZONTAL SCALE 1" = 300'