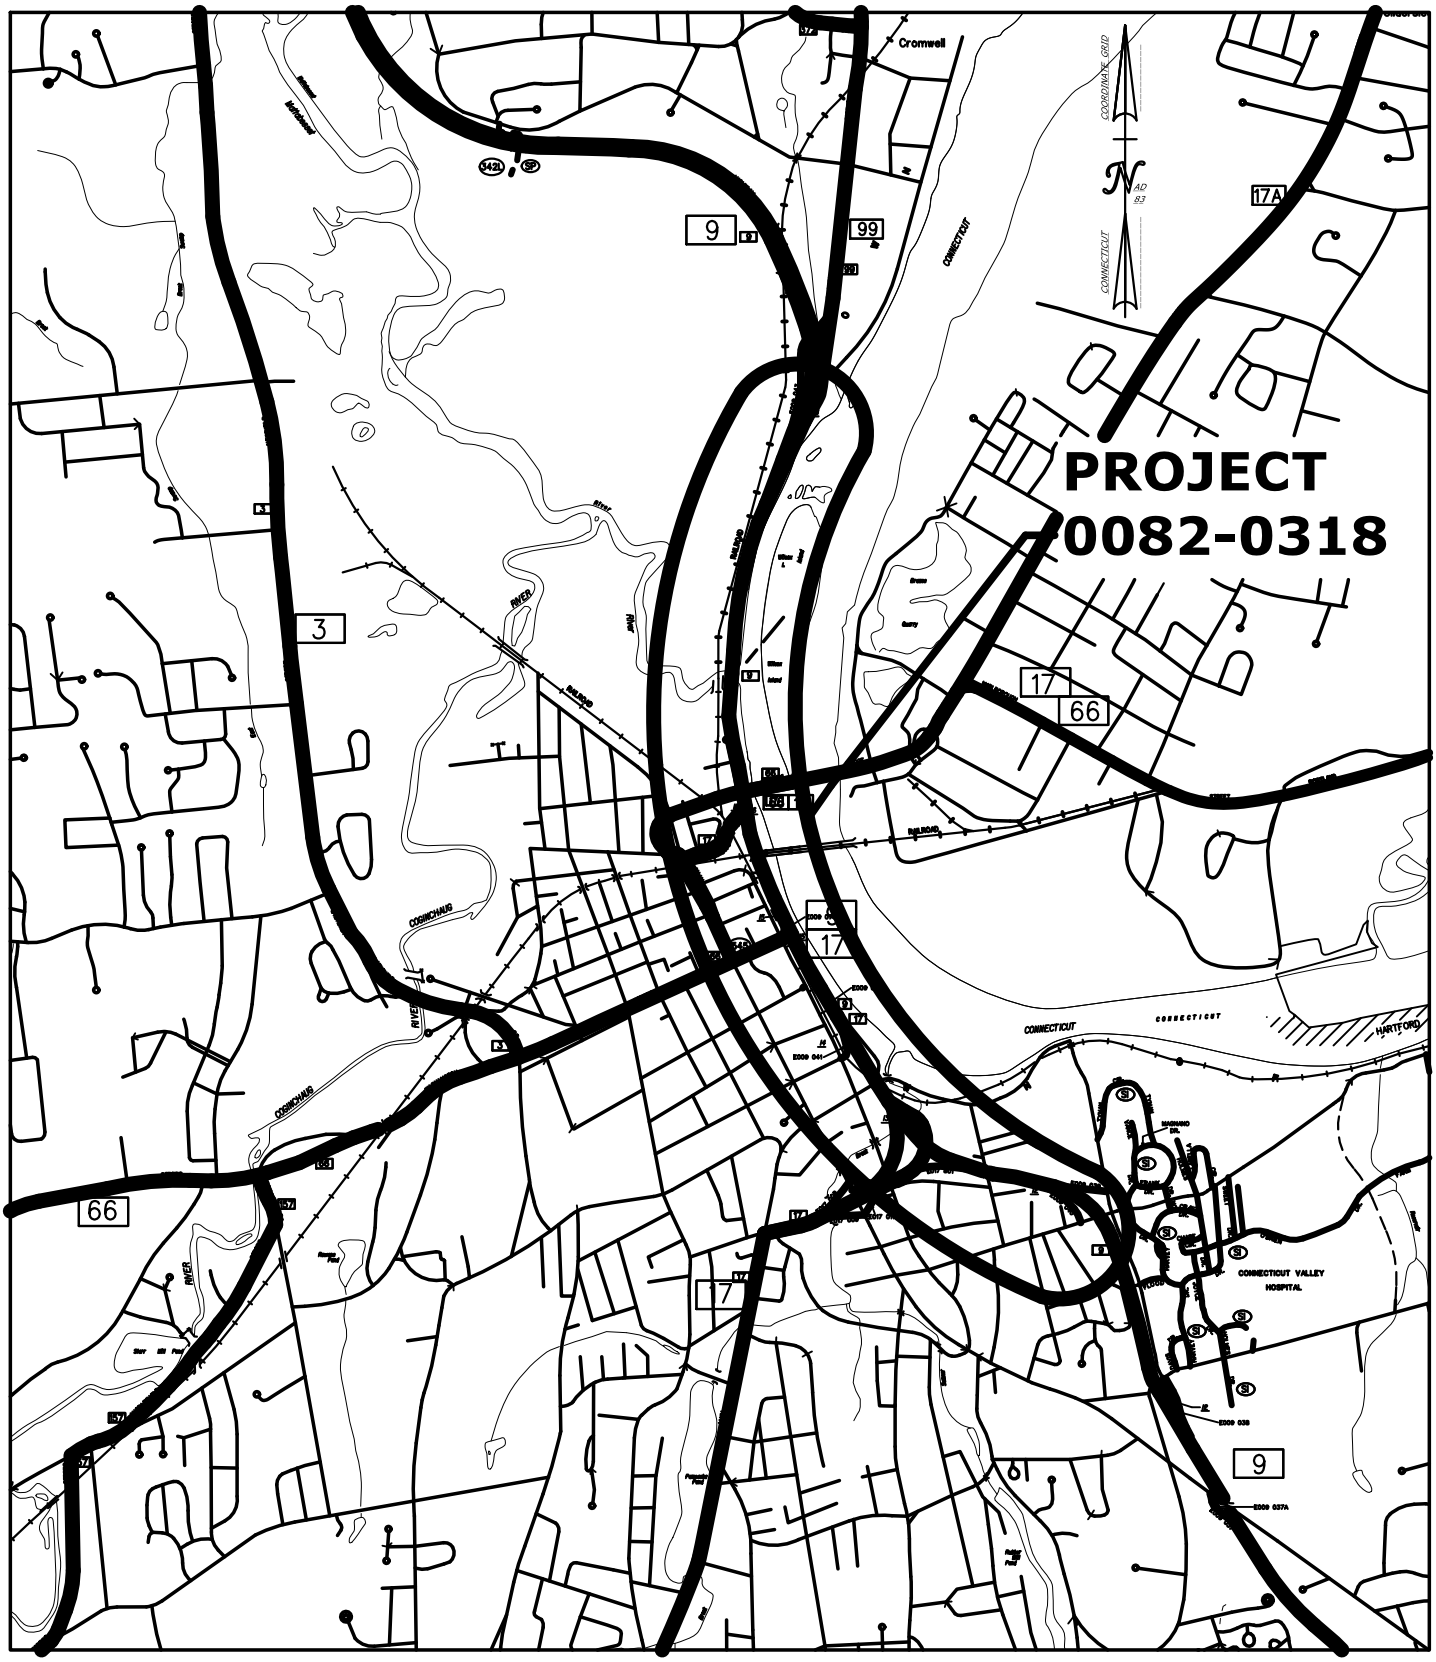

SCALE IN FEET

1000 0 1000 2000

STATE PROJECT NO.: 0082-0318	STATE OF CONNECTICUT DEPARTMENT OF TRANSPORTATION REMOVAL OF TRAFFIC SIGNALS ON ROUTE 9	OFFICE OF ENGINEERING	DATE: 01/23/2023
CITY/TOWN: MIDDLETOWN			