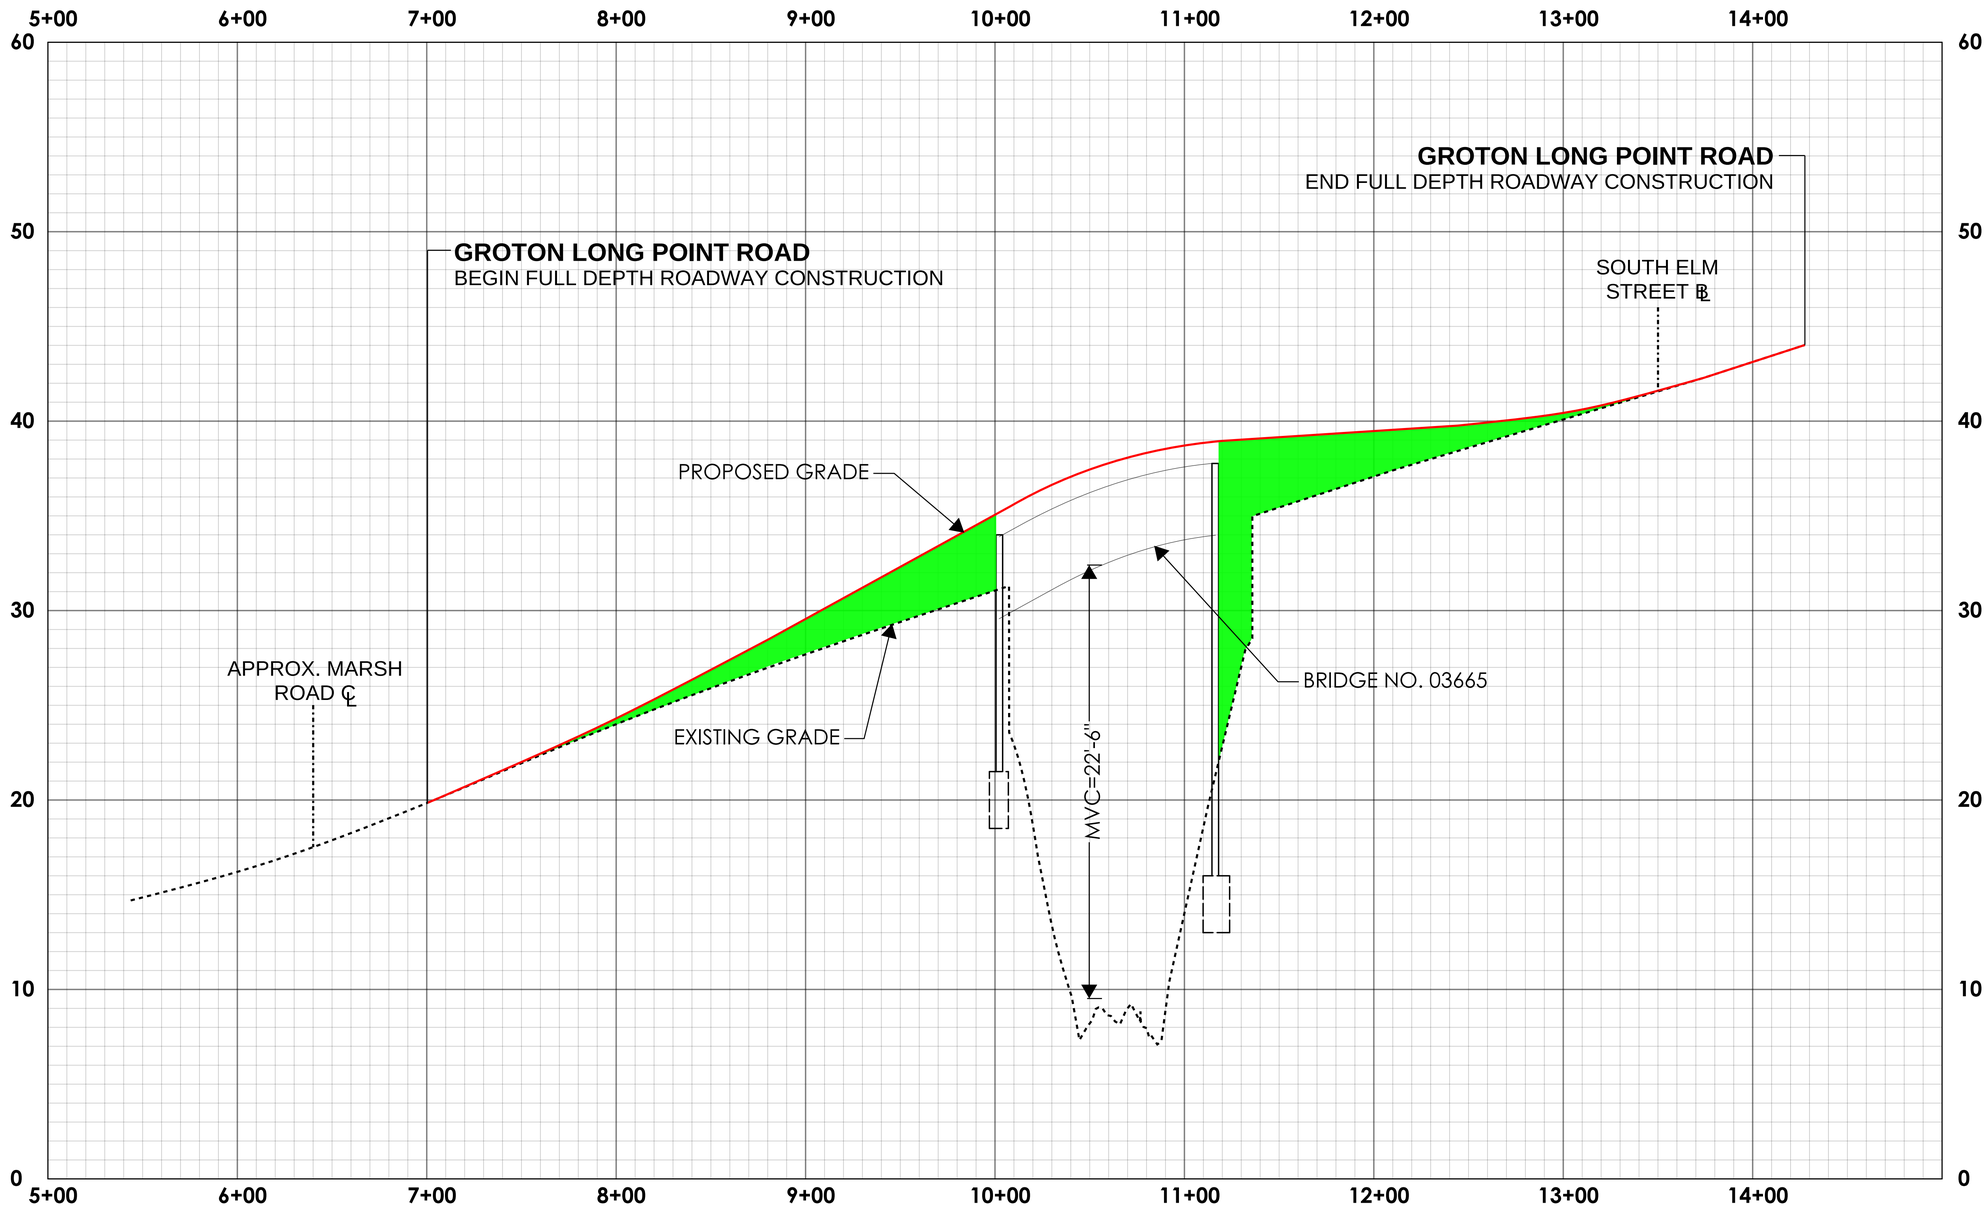

REV.	DATE	REVISION DESCRIPTION

PRELIMINARY DESIGN REVIEW

DESIGNER/DRAFTER: BH/JLD CHECKED BY: JAH

0 40 80 HORIZONTAL SCALE IN FEET

0 4 8 VERTICAL SCALE IN FEET

SIGNATURE/ BLOCK:

WSP USA, INC.
500 WINDING BROOK DR.
GLASTONBURY, CT 06033

STATE OF CONNECTICUT
DEPARTMENT OF TRANSPORTATION

PROJECT NUMBER: 0058-0342
PROJECT DESCRIPTION: REHABILITATION OF BRIDGE NO. 03665
TOWN(S): GROTON
DRAWING TITLE: GROTON LONG POINT ROAD PROFILE

DRAWING NO. PRO-01
SHEET NO.

LASTED SAVED BY: Durso **FILE NAME:** C:\Users\durso\State of Connecticut\0058-0342 - Design\Highways\Contract_Plans\03-Highway\HW_CP_0058-0342_PRO-01.dgn
PLOTTED DATE: 4/9/2024