




General Plan View

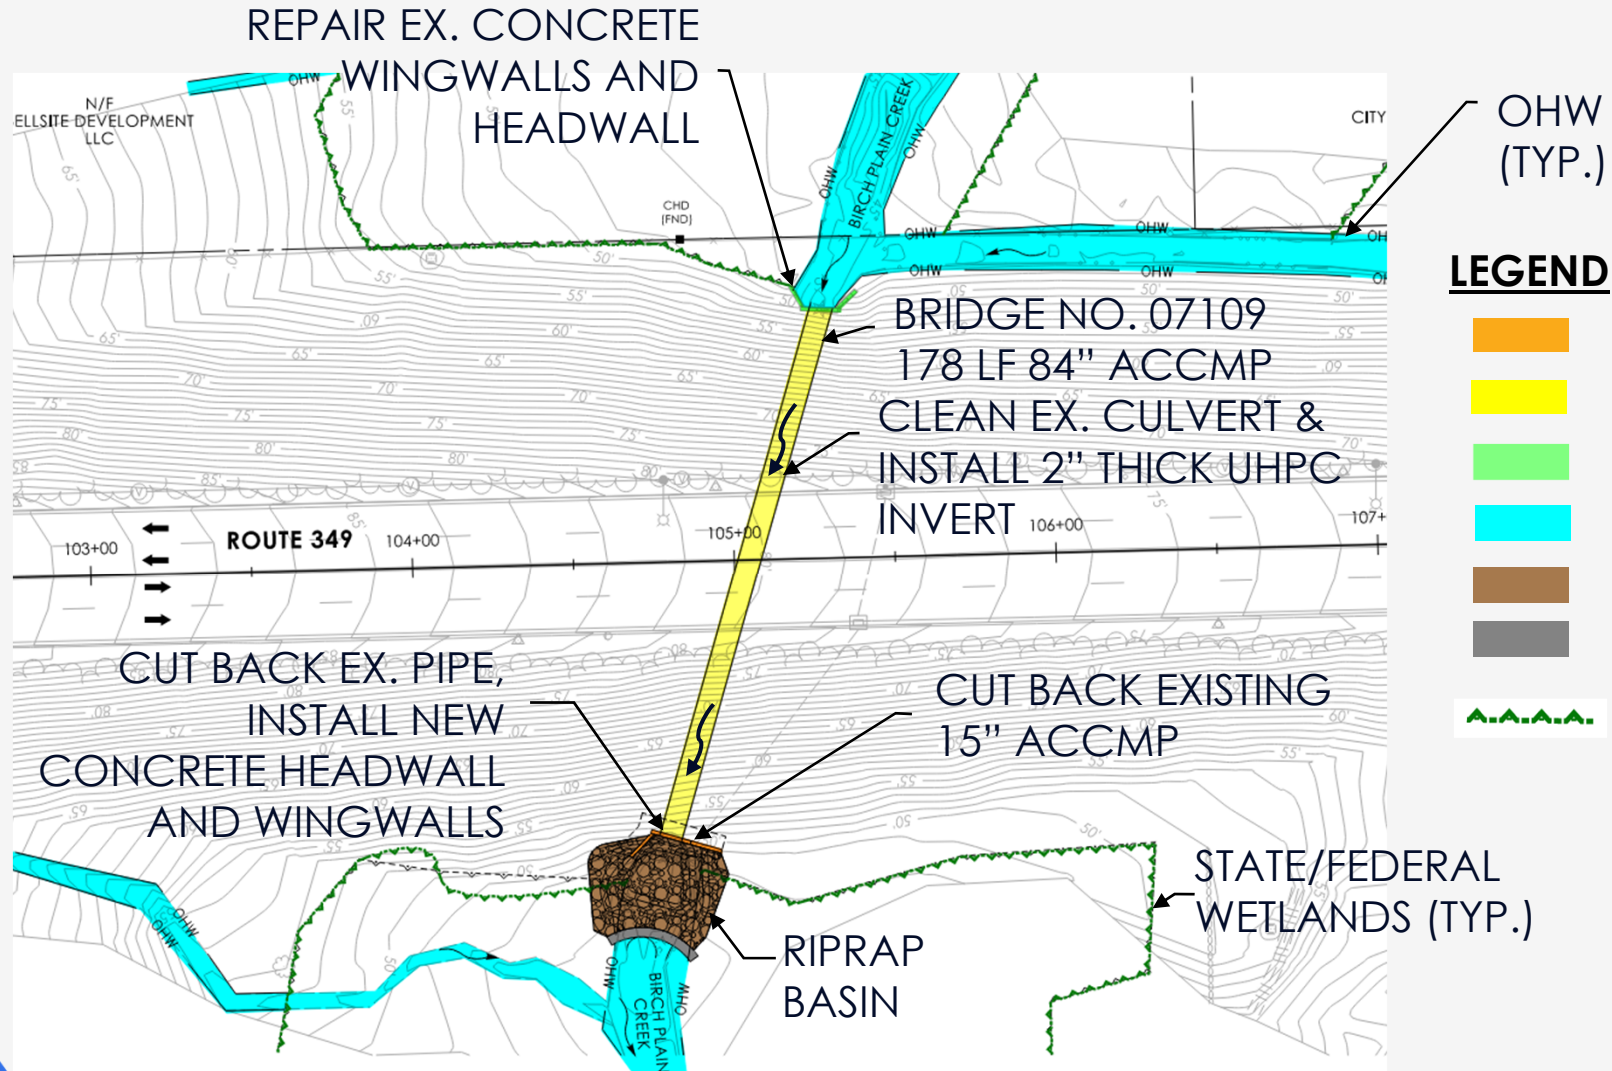

Longitudinal Section View

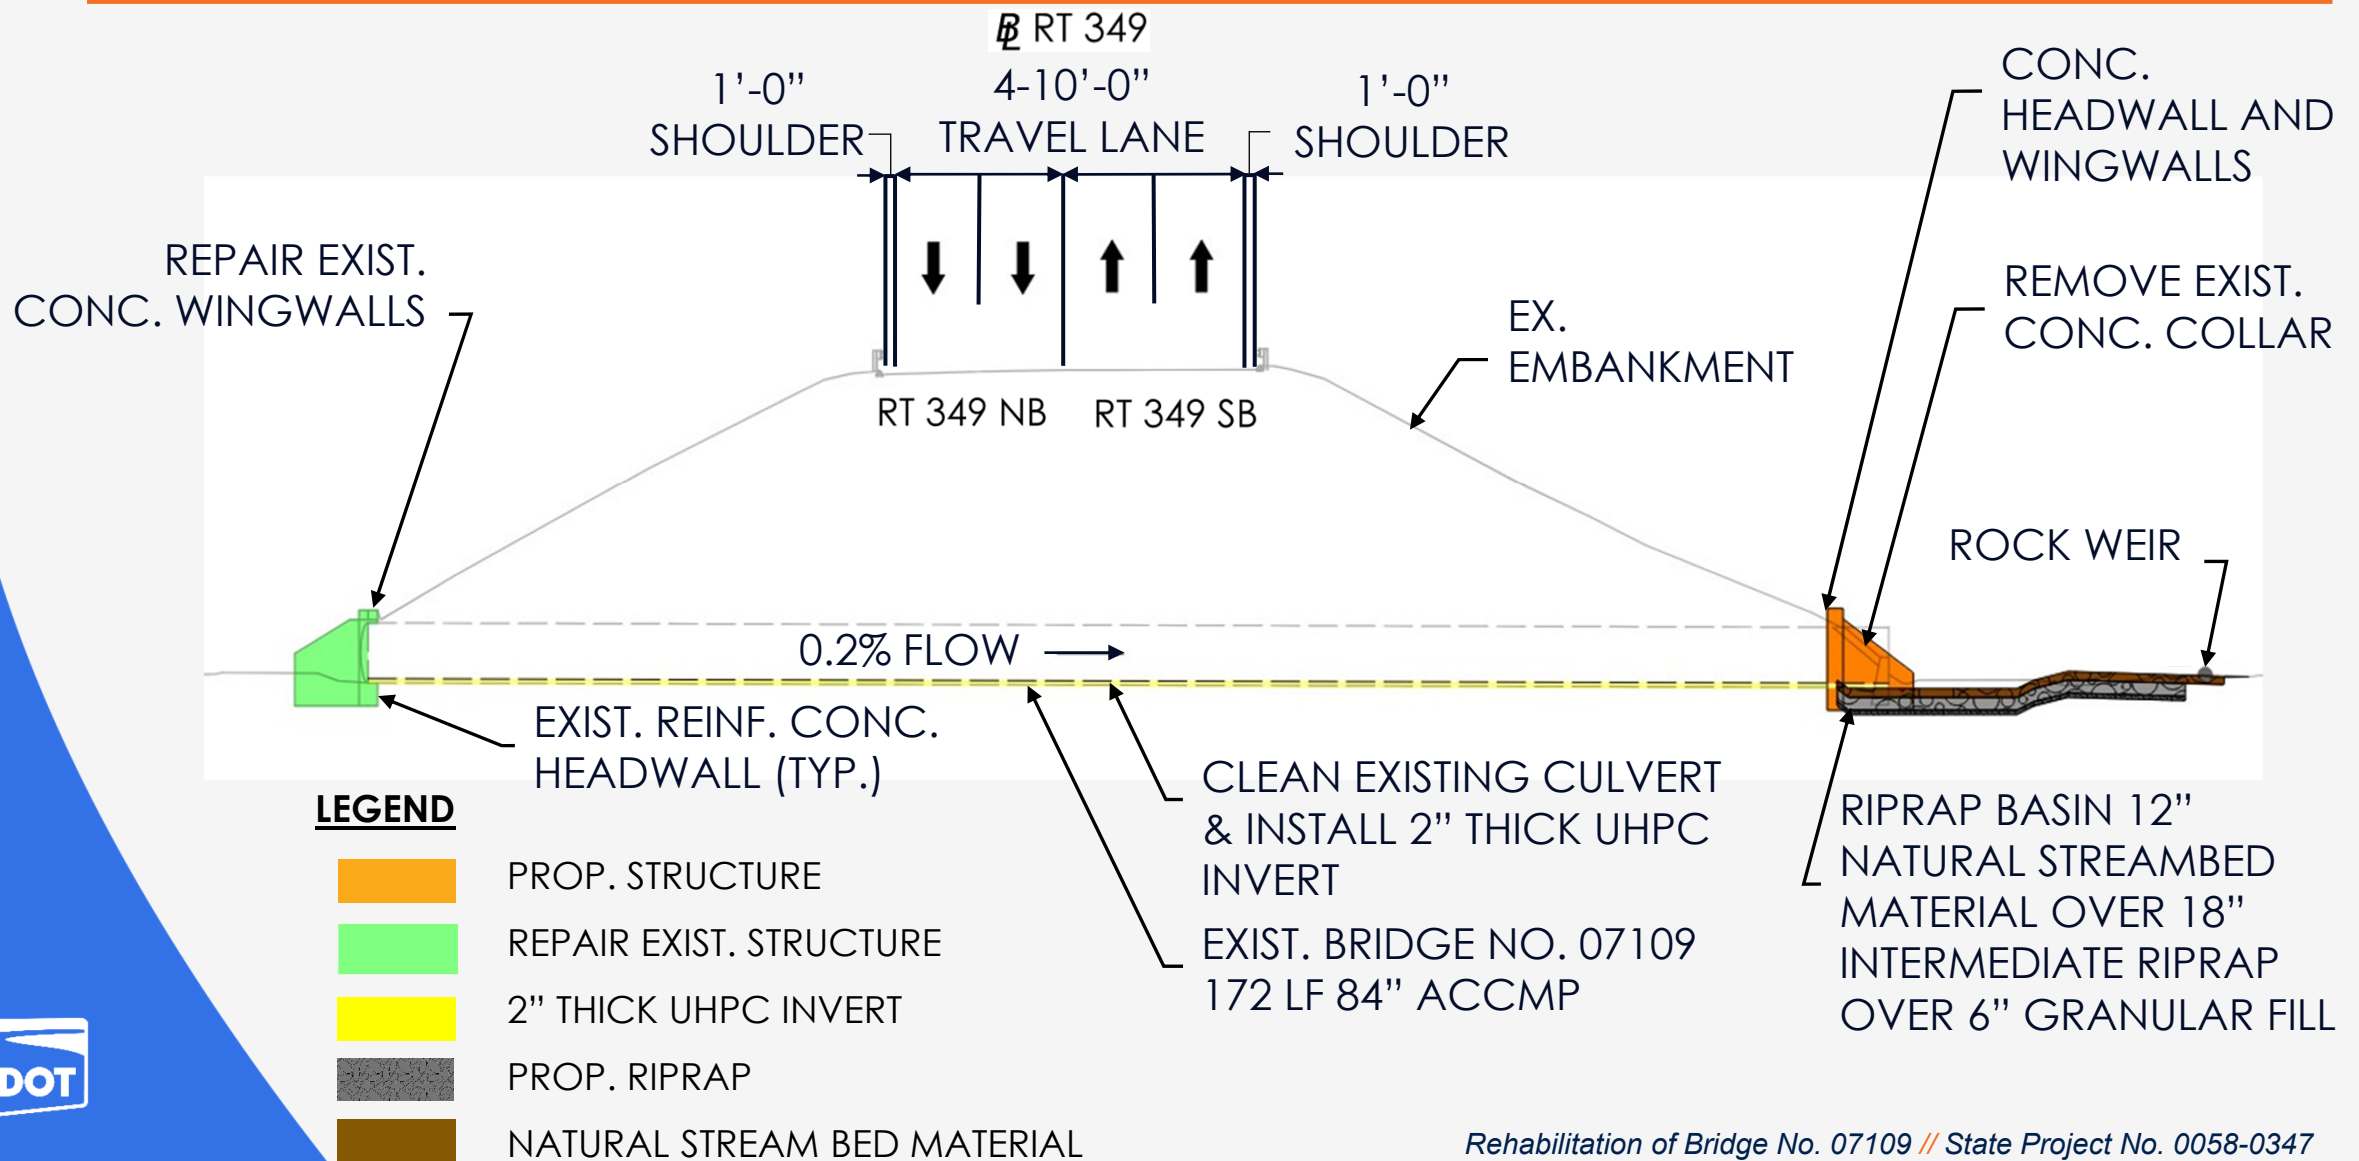


Downstream Elevation View

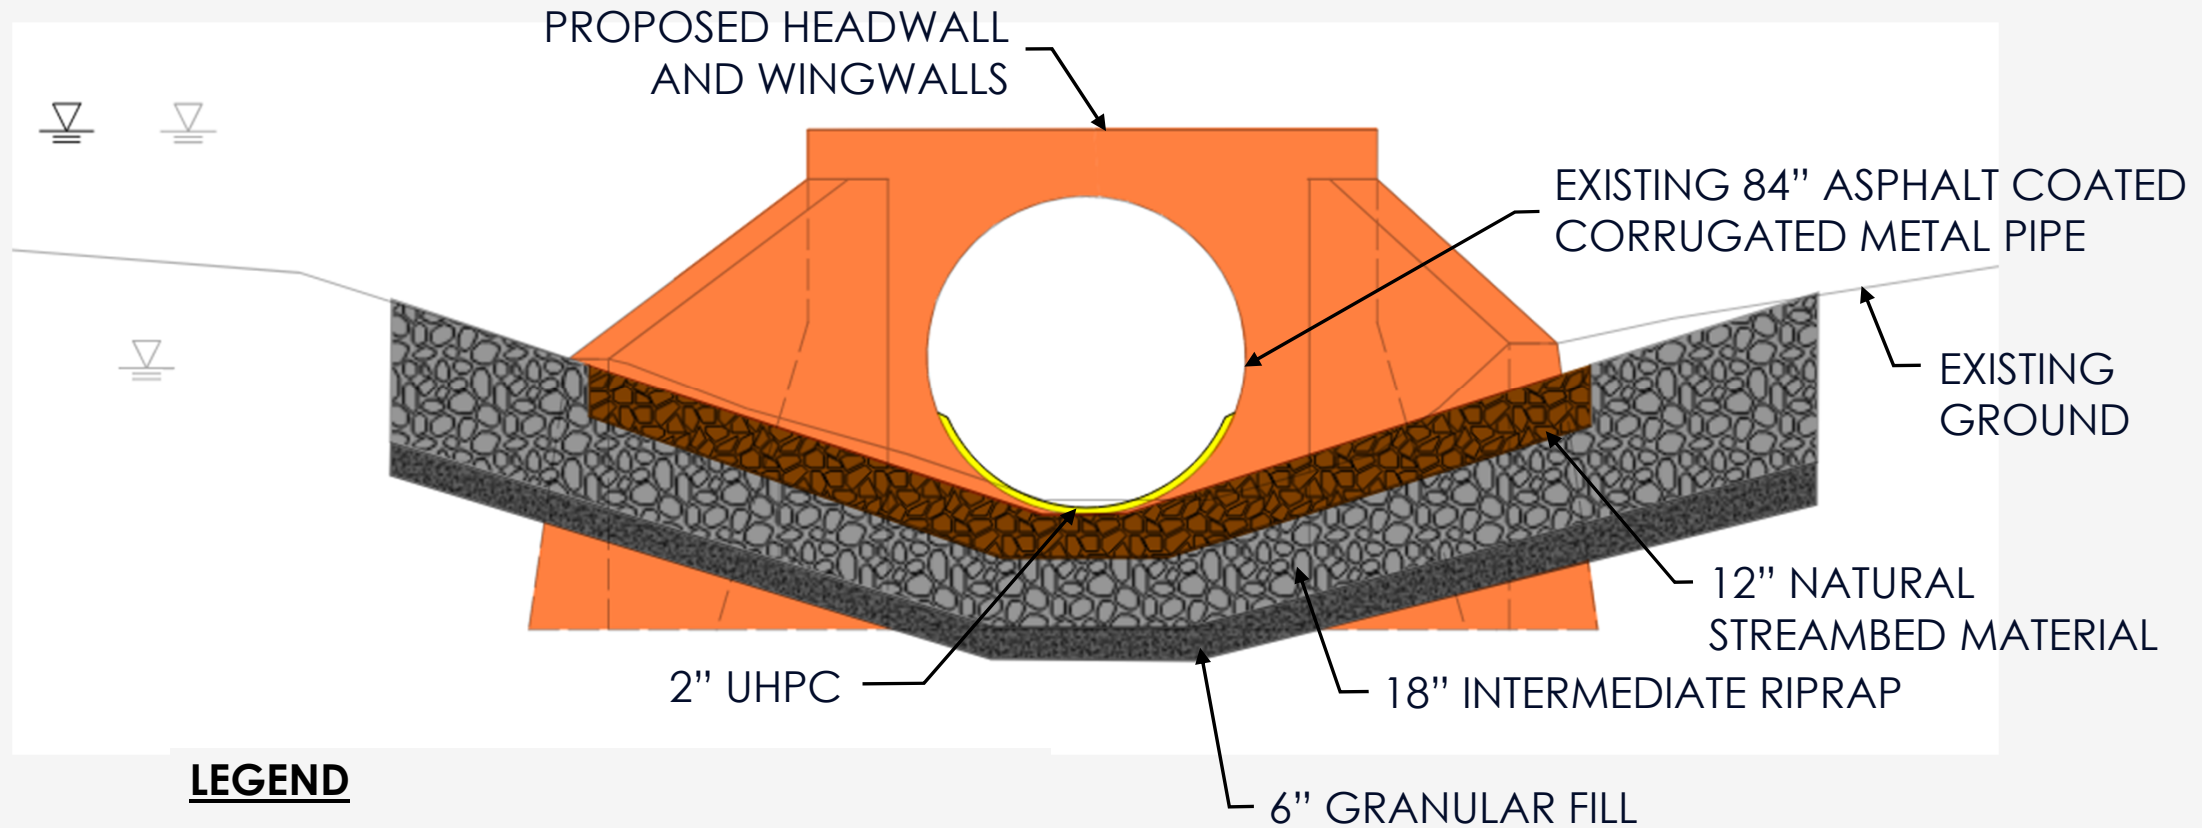


LEGEND

- PROP. STRUCTURE
- 2" THICK UHPC INVERT
- RIPRAP BASIN
- NATURAL STREAMBED MATERIAL


Access Roads

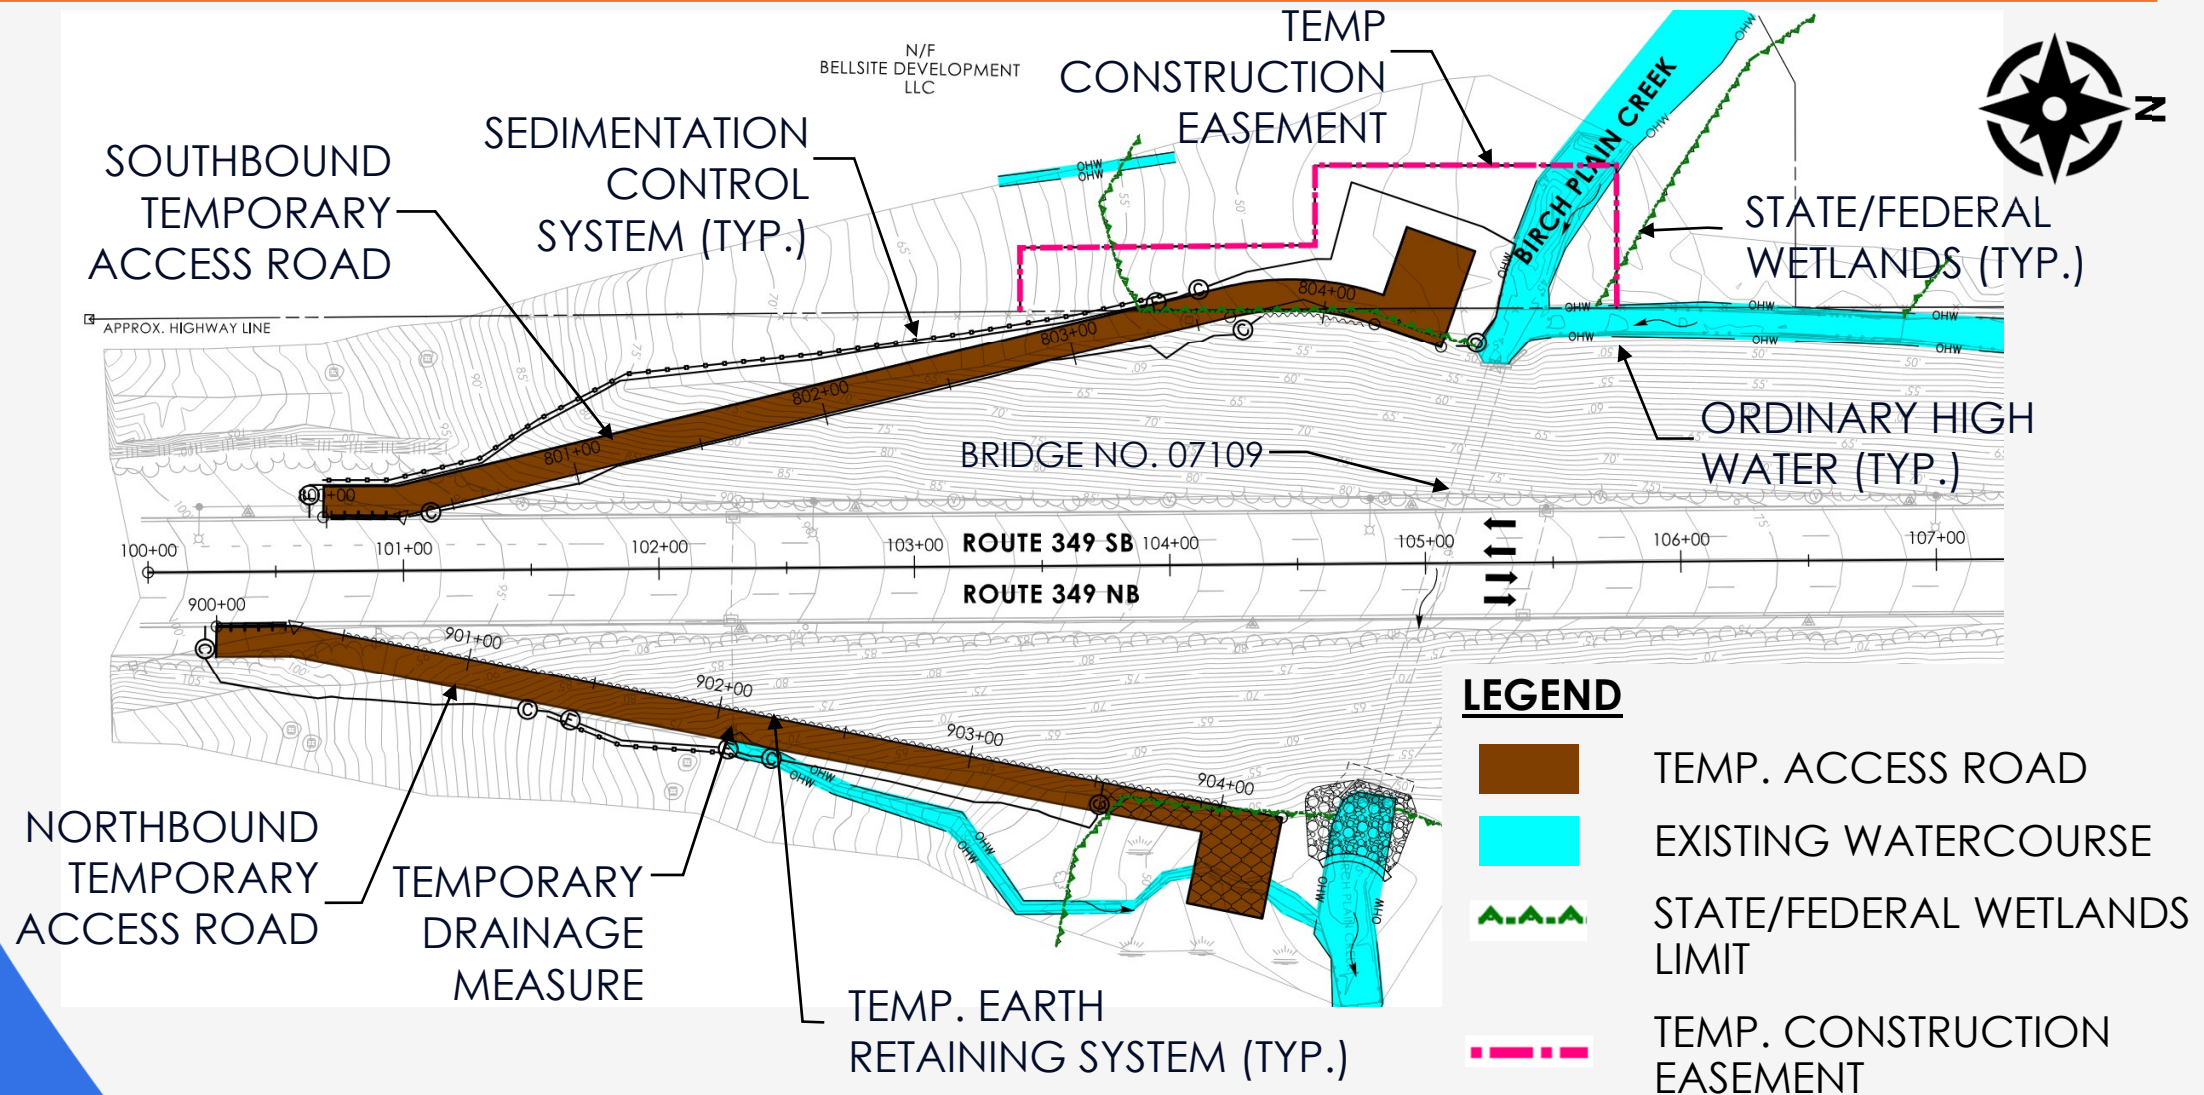


General Plan View

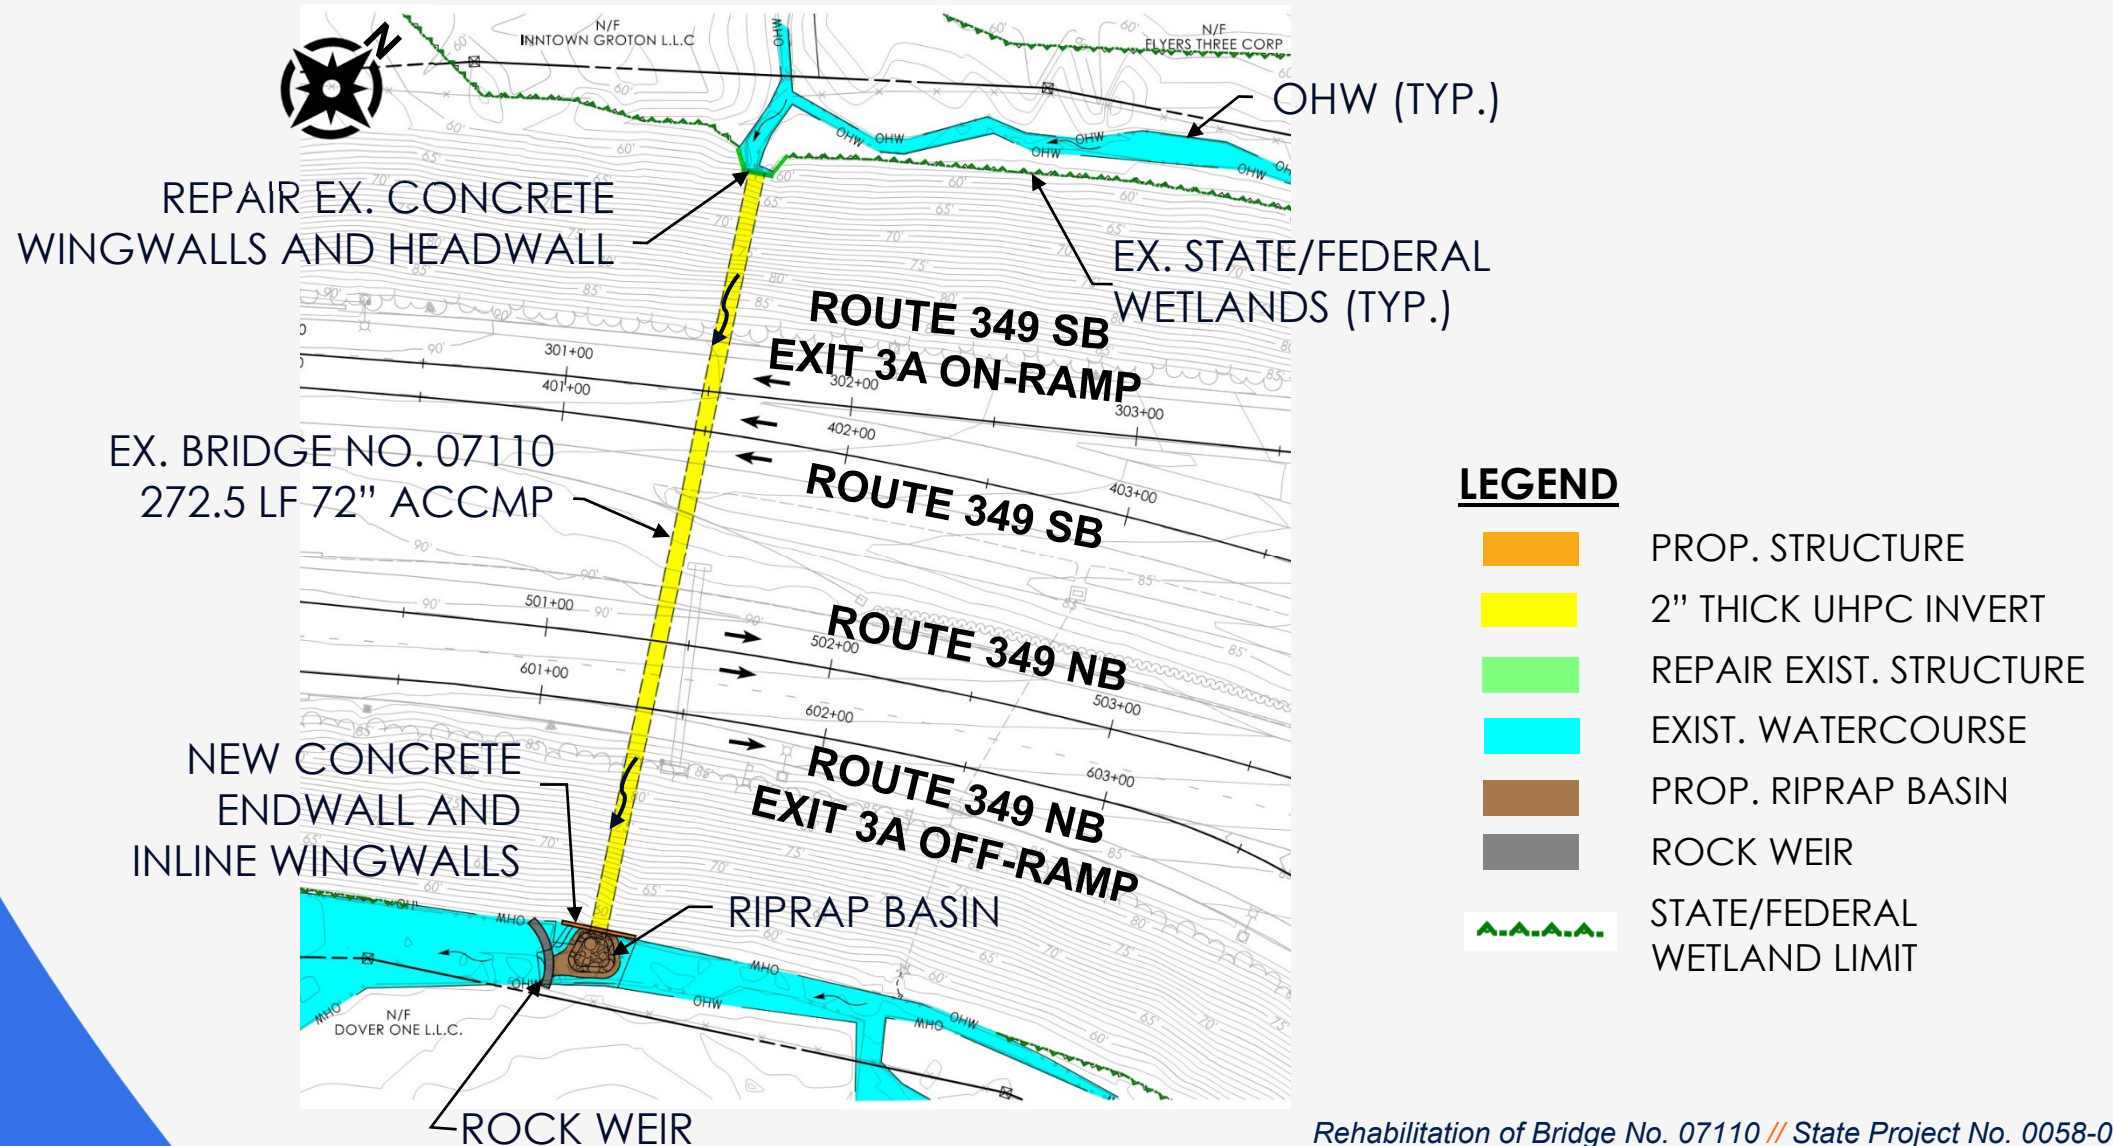

Longitudinal Section View

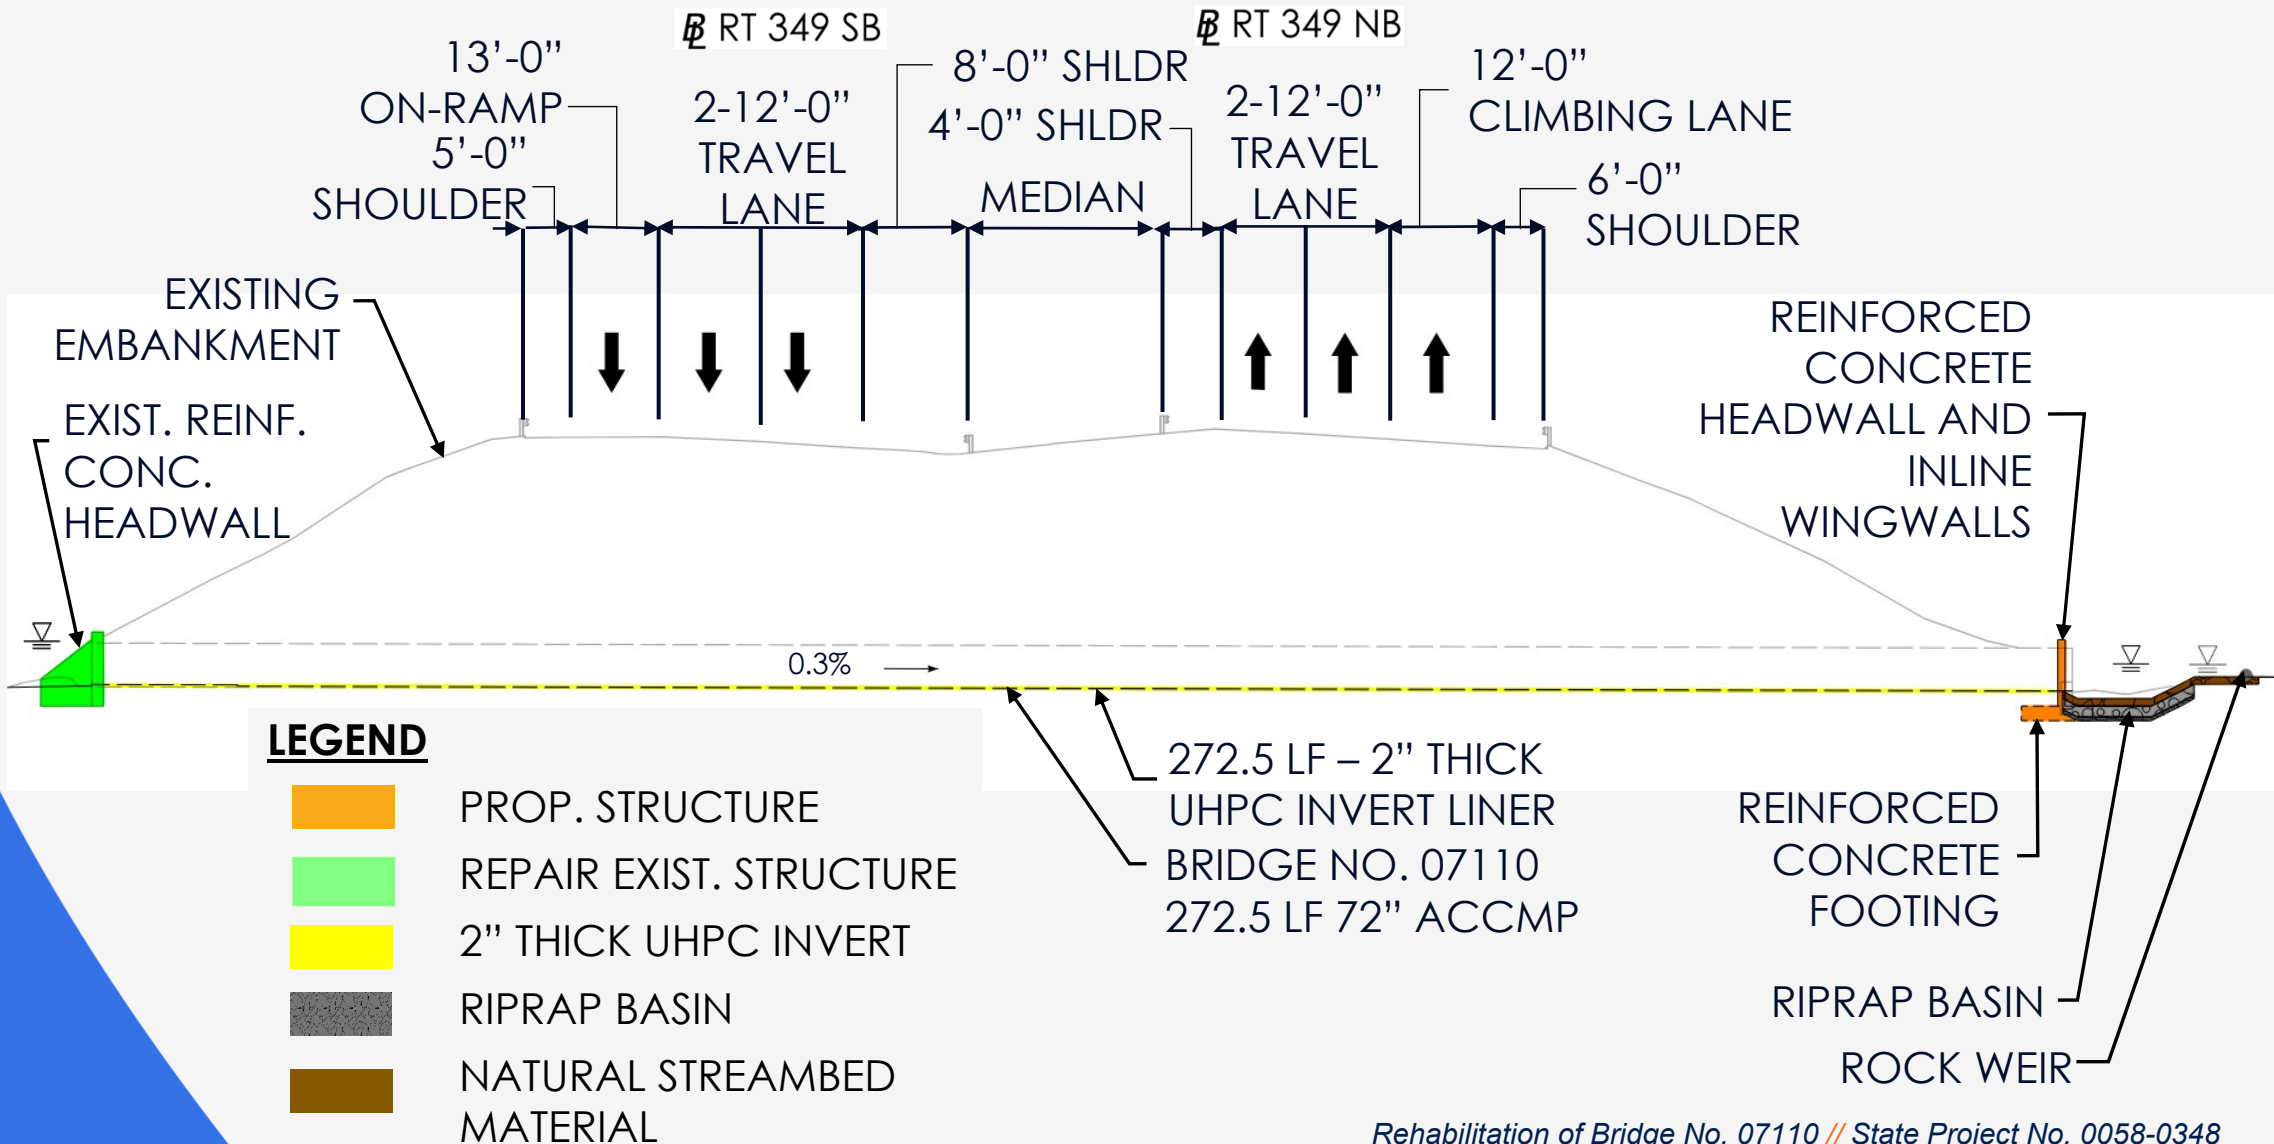

Downstream Elevation View

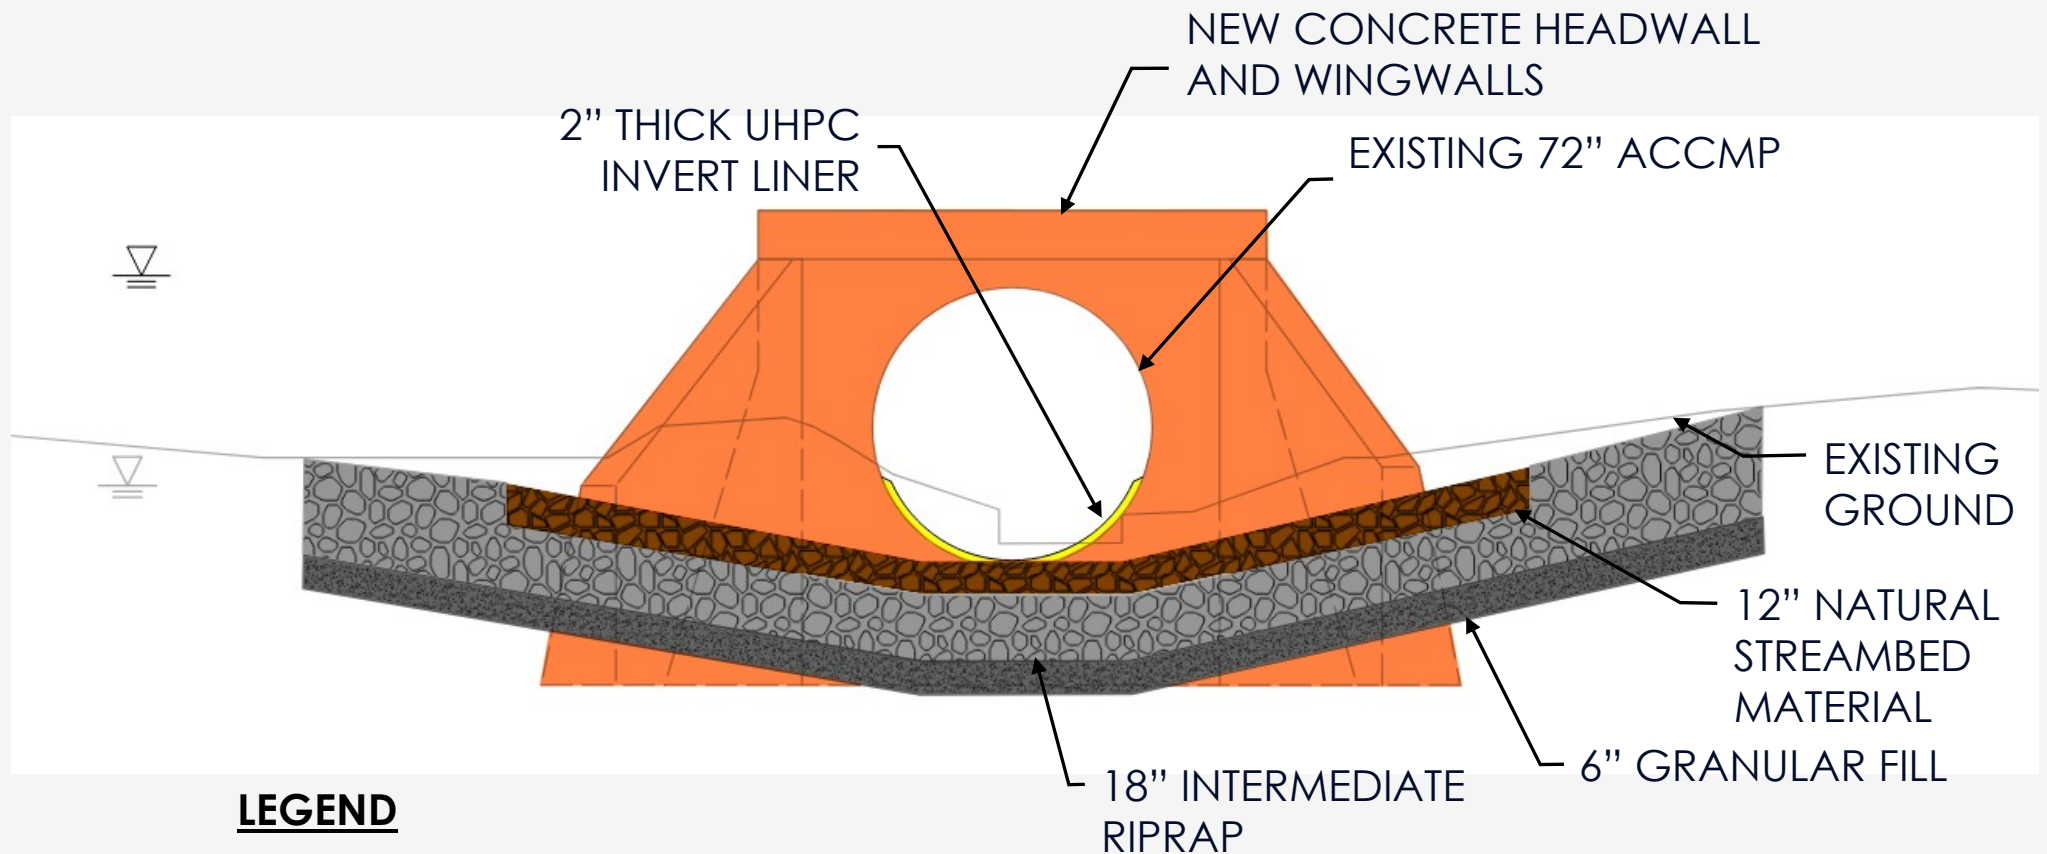

LEGEND

- PROPOSED STRUCTURE
- 2" THICK UHPC INVERT
- RIPRAP BASIN
- NATURAL STREAMBED MATERIAL

Access Roads

