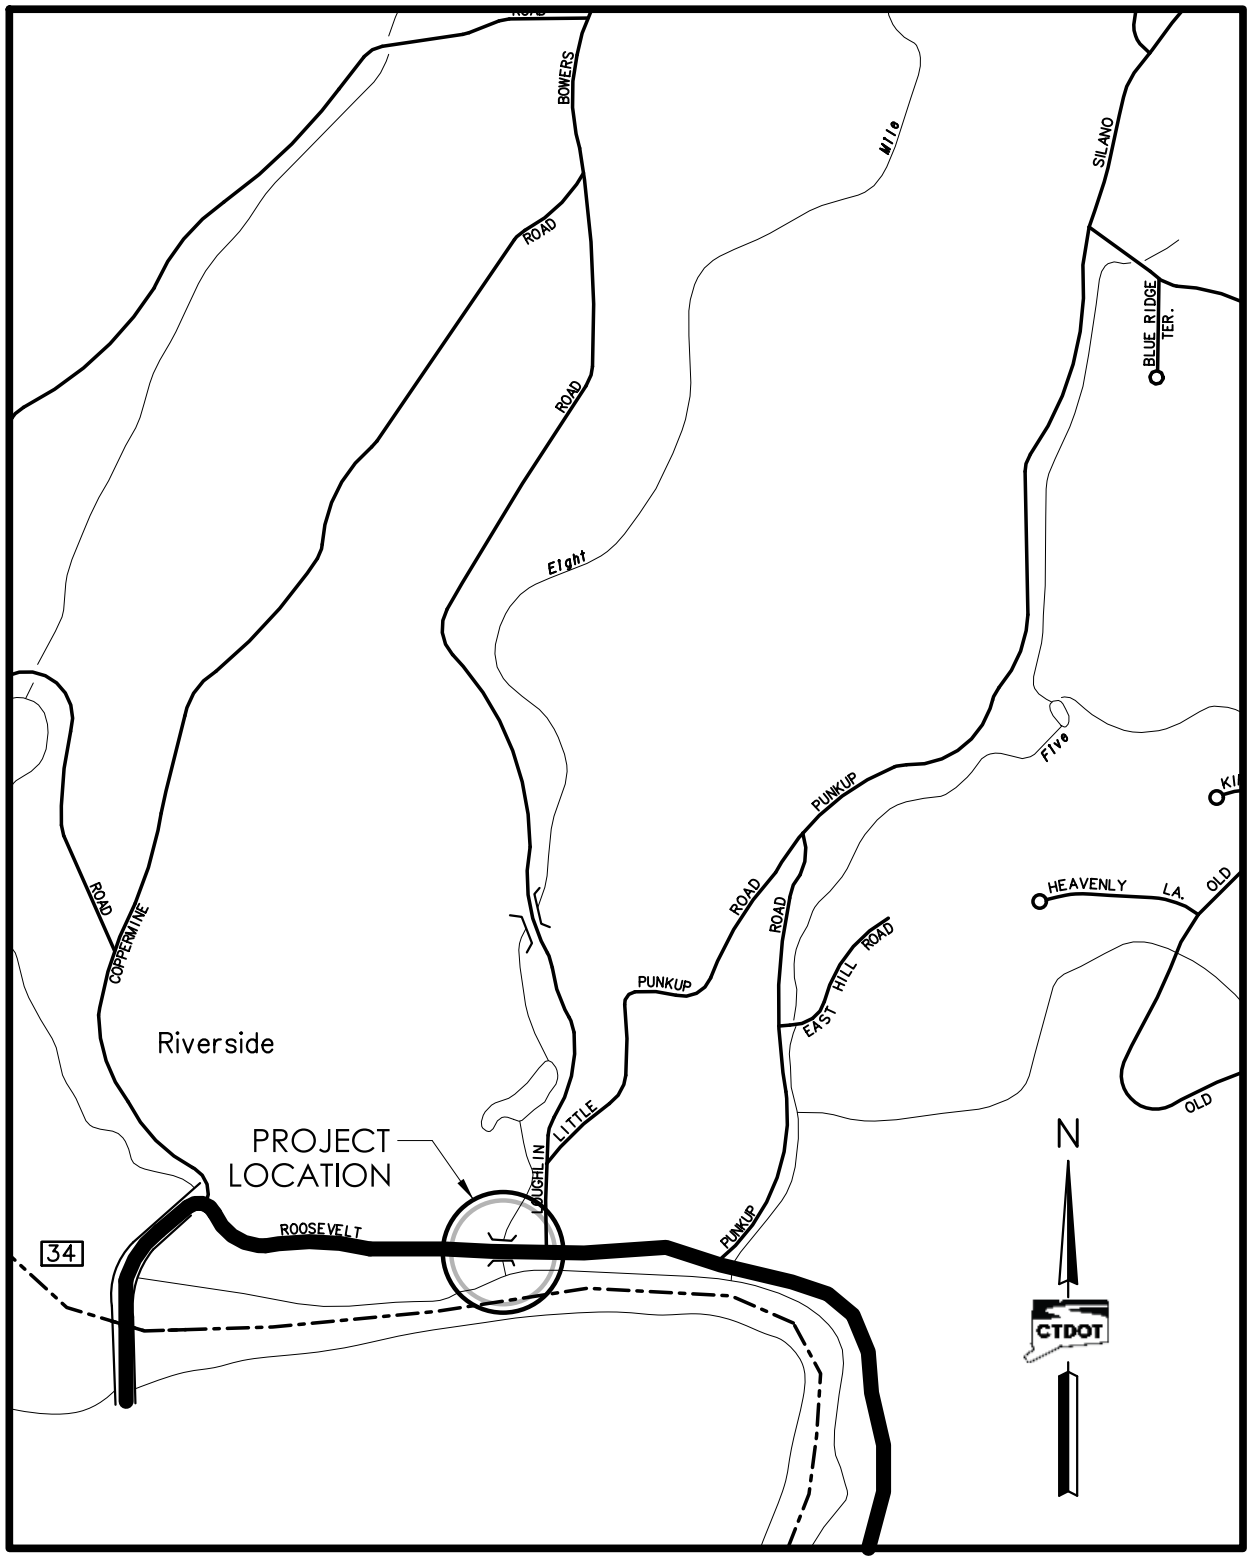

LOCATION PLAN
REPLACEMENT OF TEMPORARY
BRIDGE ON ROUTE 34
OVER EIGHT MILE BROOK

STATE OF CONNECTICUT
DEPARTMENT OF TRANSPORTATION
OFFICE OF ENGINEERING

0 1000' 2000'
HORIZONTAL SCALE
1"=1000'

PROJECT NO.: 0107-0181
OXFORD
DATE: 10/09/2025