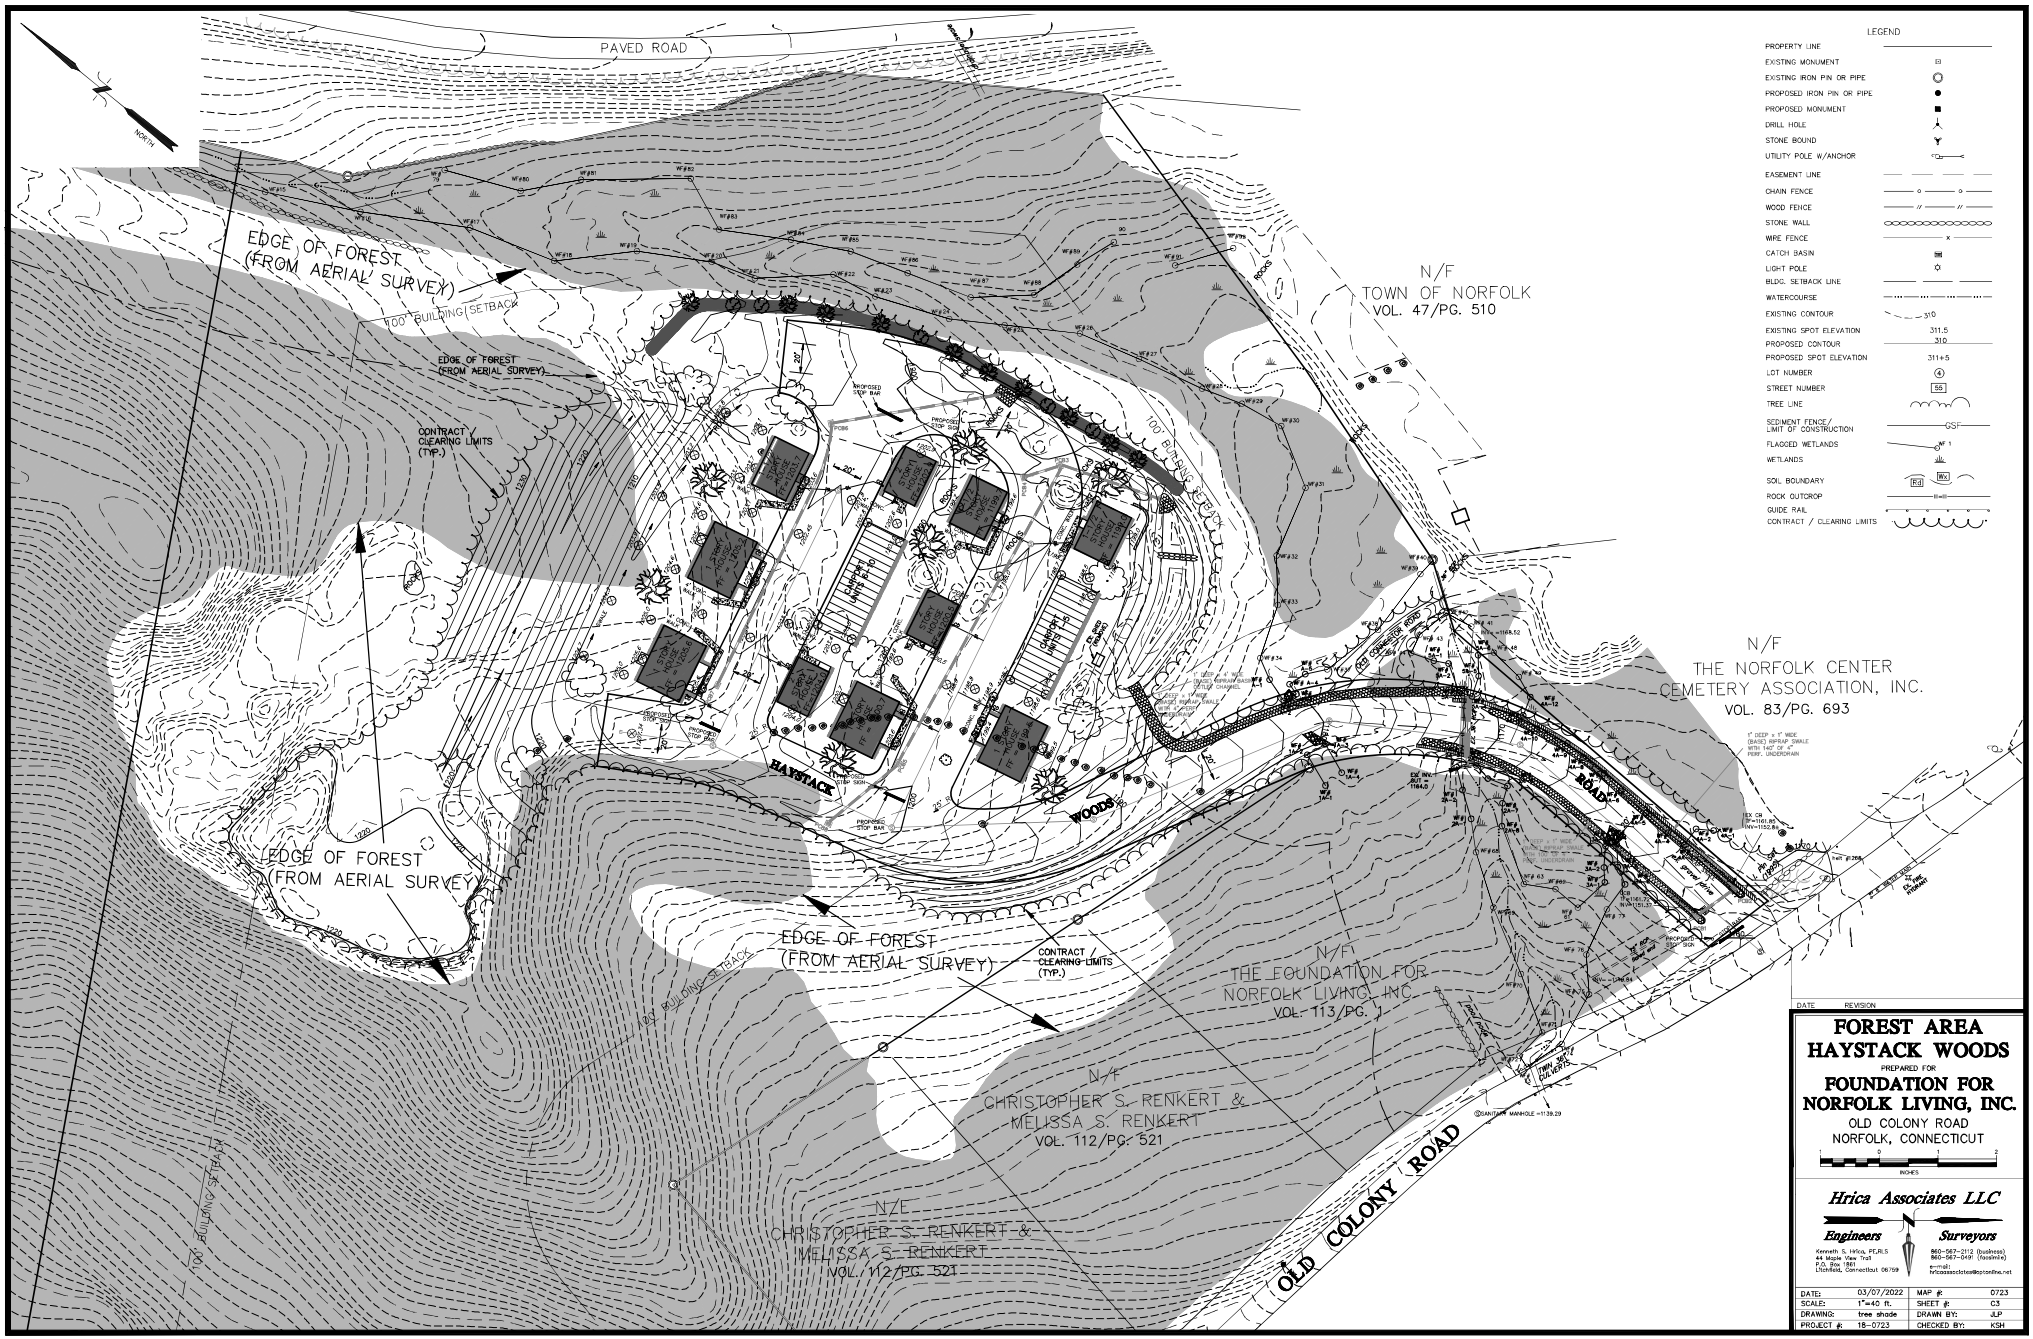


| DATE | REVISION |
|---|---|

# FOREST AREA HAYSTACK WOODS

PREPARED FOR

## FOUNDATION FOR NORFOLK LIVING, INC.

OLD COLONY ROAD
NORFOLK, CONNECTICUT

INCHES


**Hrica Associates LLC**

*Engineers* *Surveyors*

Kenneth S. Hrica, PE,RLS
44 Maple View Trail
P.O. Box 1881
Litchfield, Connecticut 06759

860-567-2112 (business)
860-567-0491 (fax/msg)
e-mail: hricaassociates@optonline.net


| | | | |
|---|---|---|---|
| DATE: | 03/07/2022 | MAP #: | 0723 |
| SCALE: | 1"=40 ft. | SHEET #: | C3 |
| DRAWING: | tree shade | DRAWN BY: | JLP |
| PROJECT #: | 18-0723 | CHECKED BY: | KSH |