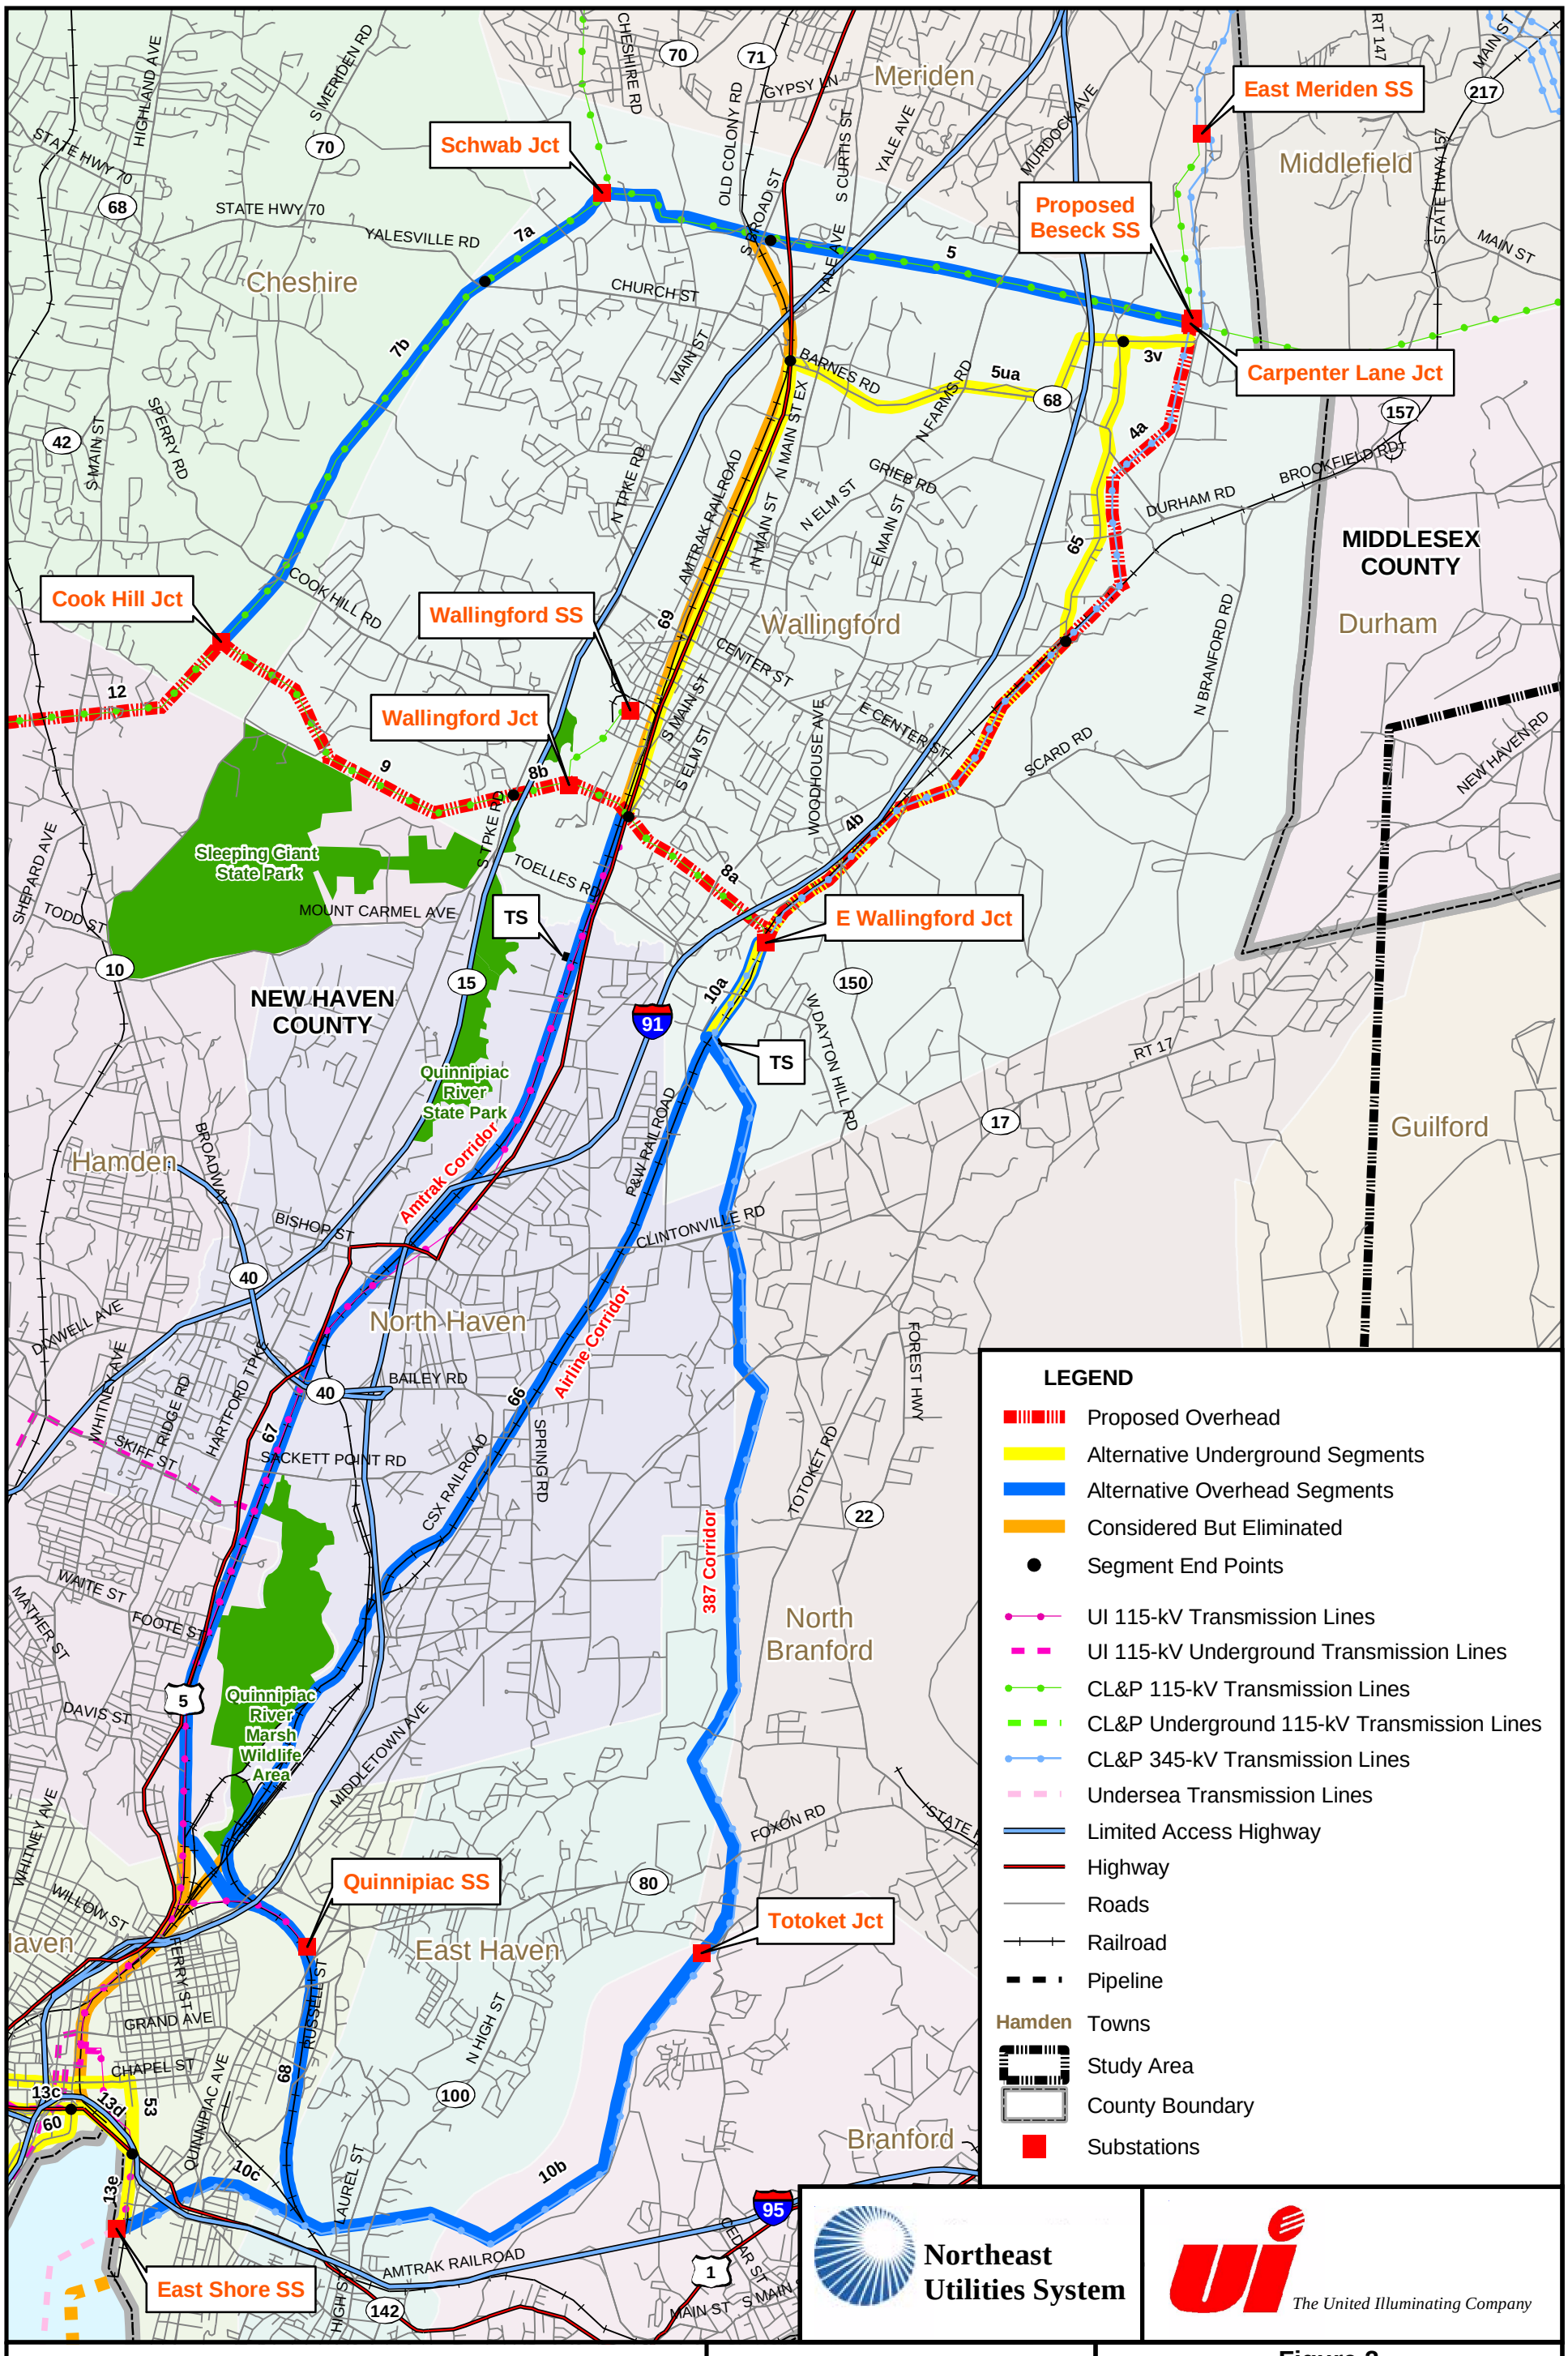

Northeast Utilities System

The United Illuminating Company

Definitions

SS = Substation or Switching Station
TS = Transition Station
Jct = Junction

Figure 2
MIDDLETOWN TO NORWALK
345-kV TRANSMISSION PROJECT
BESECK TO EAST SHORE
ROUTE MAPS

Revised May 24, 2004