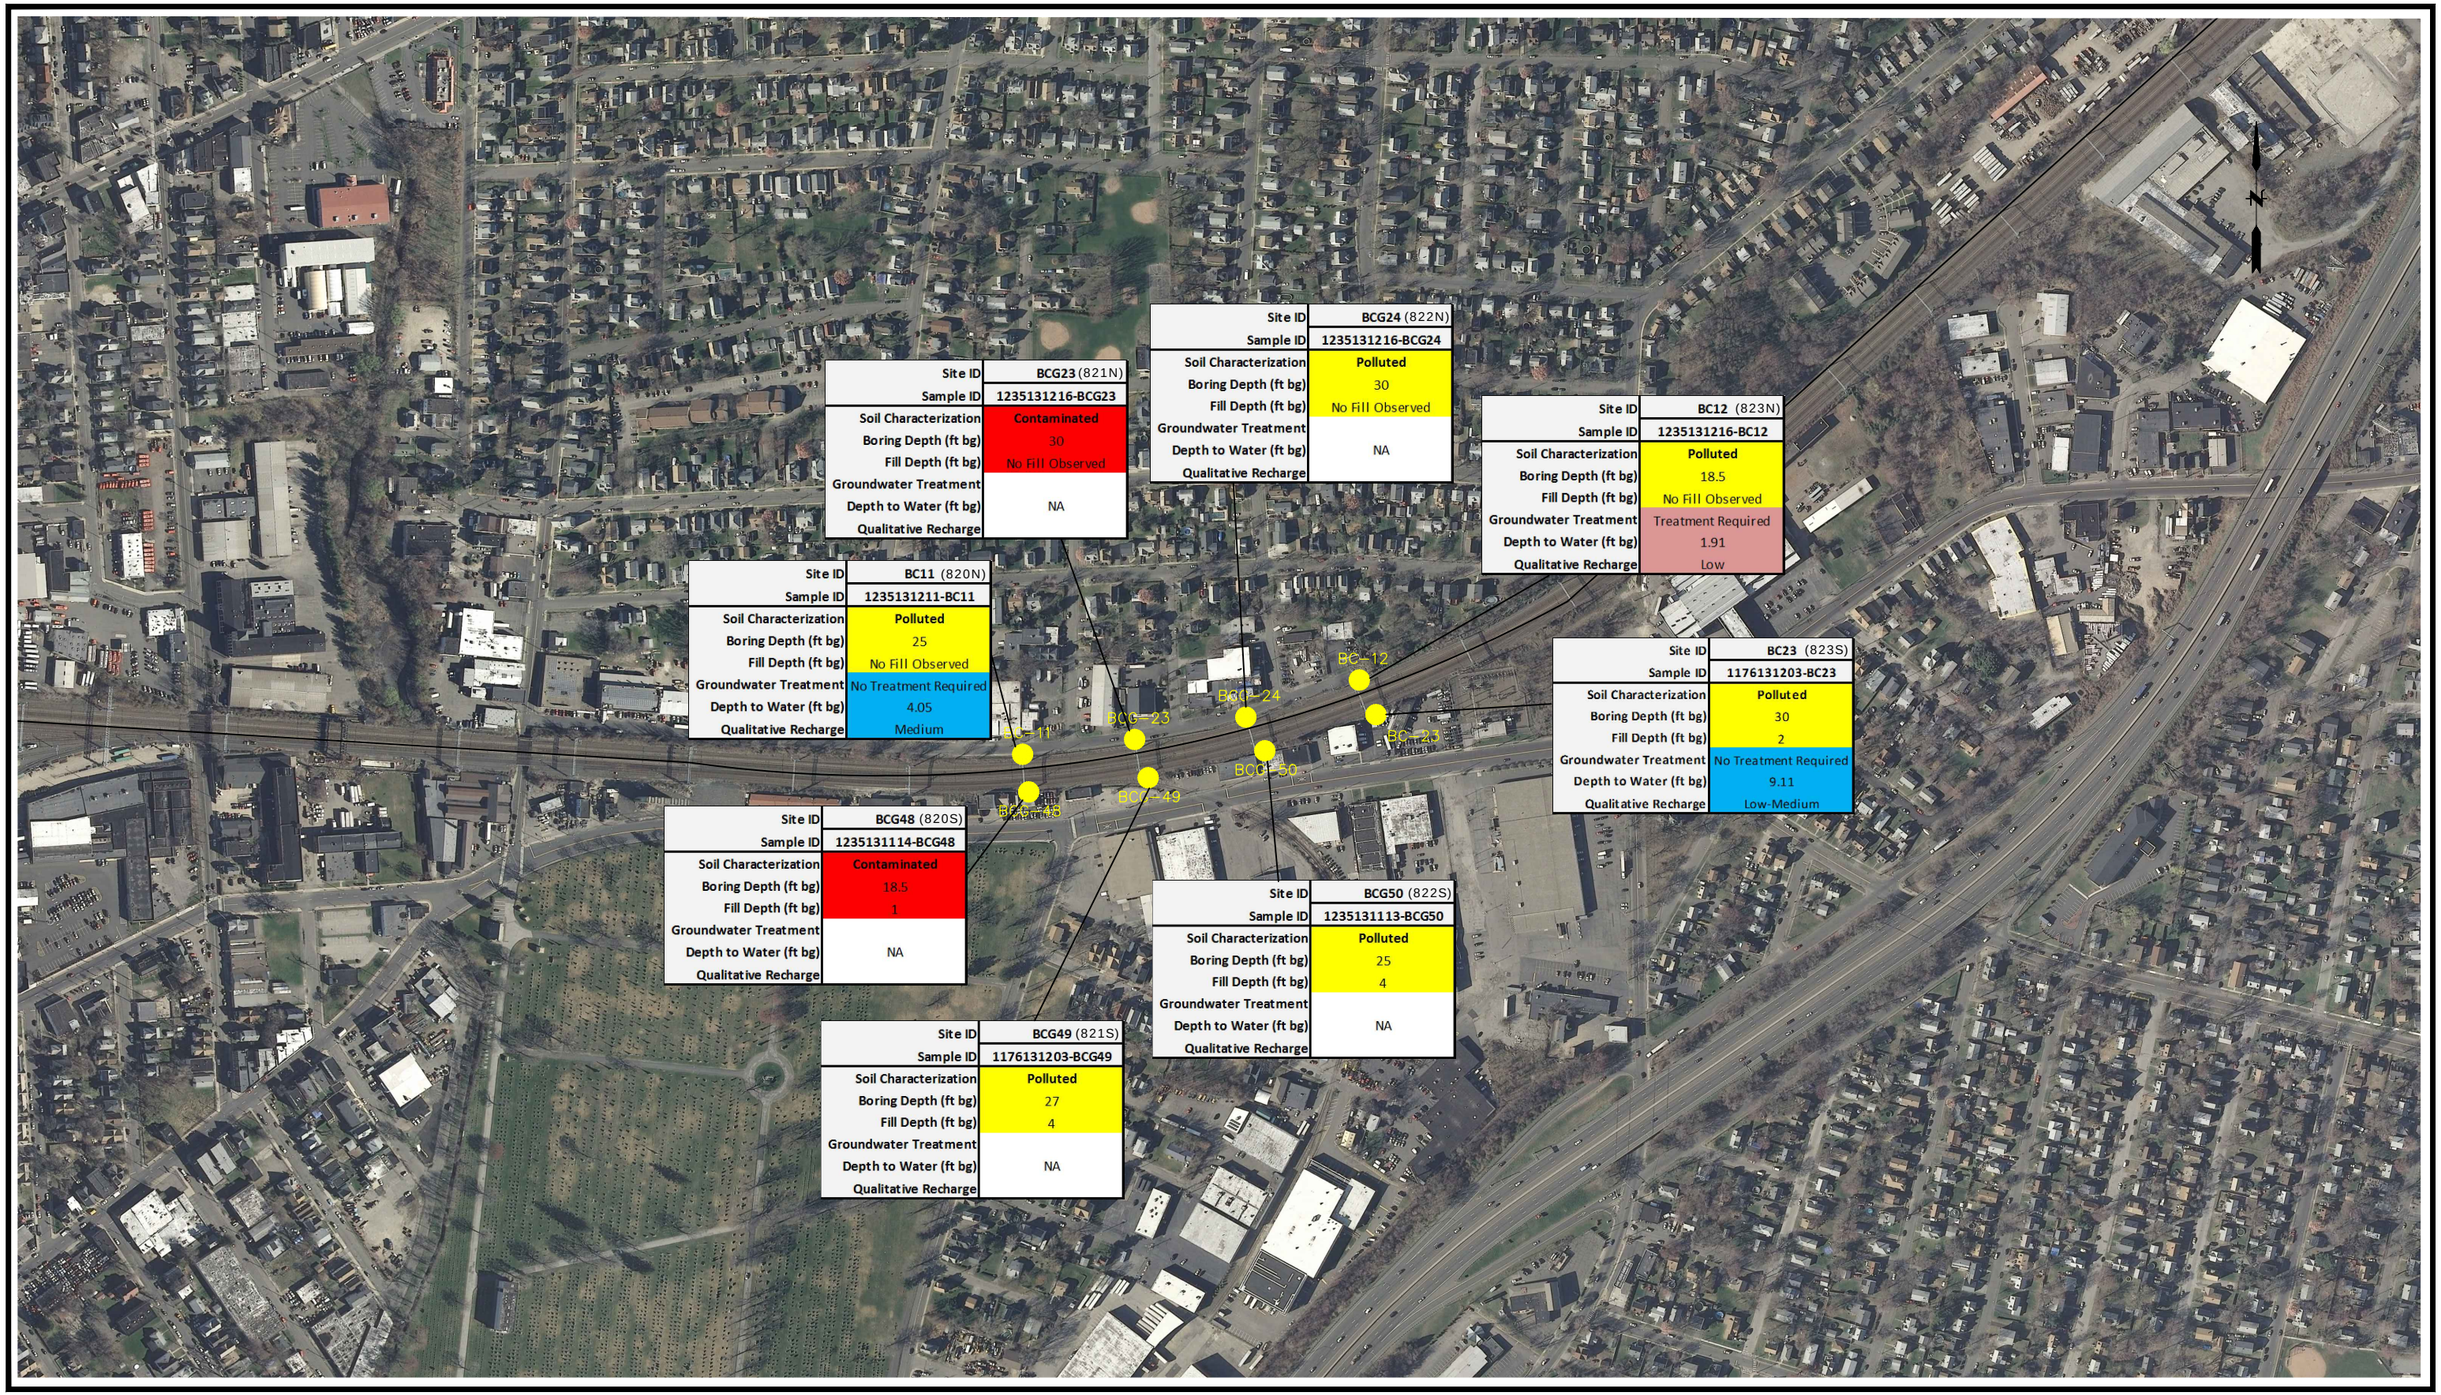

Site ID	BCG23 (821N)
Sample ID	1235131216-BCG23
Soil Characterization	Contaminated
Boring Depth (ft bg)	30
Fill Depth (ft bg)	No Fill Observed
Groundwater Treatment	
Depth to Water (ft bg)	NA
Qualitative Recharge	

Site ID	BCG24 (822N)
Sample ID	1235131216-BCG24
Soil Characterization	Polluted
Boring Depth (ft bg)	30
Fill Depth (ft bg)	No Fill Observed
Groundwater Treatment	
Depth to Water (ft bg)	NA
Qualitative Recharge	

Site ID	BC12 (823N)
Sample ID	1235131216-BC12
Soil Characterization	Polluted
Boring Depth (ft bg)	18.5
Fill Depth (ft bg)	No Fill Observed
Groundwater Treatment	Treatment Required
Depth to Water (ft bg)	1.91
Qualitative Recharge	Low

Site ID	BC11 (820N)
Sample ID	1235131211-BC11
Soil Characterization	Polluted
Boring Depth (ft bg)	25
Fill Depth (ft bg)	No Fill Observed
Groundwater Treatment	No Treatment Required
Depth to Water (ft bg)	4.05
Qualitative Recharge	Medium

Site ID	BC23 (823S)
Sample ID	1176131203-BC23
Soil Characterization	Polluted
Boring Depth (ft bg)	30
Fill Depth (ft bg)	2
Groundwater Treatment	No Treatment Required
Depth to Water (ft bg)	9.11
Qualitative Recharge	Low-Medium

Site ID	BCG48 (820S)
Sample ID	1235131114-BCG48
Soil Characterization	Contaminated
Boring Depth (ft bg)	18.5
Fill Depth (ft bg)	1
Groundwater Treatment	
Depth to Water (ft bg)	NA
Qualitative Recharge	

Site ID	BCG50 (822S)
Sample ID	1235131113-BCG50
Soil Characterization	Polluted
Boring Depth (ft bg)	25
Fill Depth (ft bg)	4
Groundwater Treatment	
Depth to Water (ft bg)	NA
Qualitative Recharge	

Site ID	BCG49 (821S)
Sample ID	1176131203-BCG49
Soil Characterization	Polluted
Boring Depth (ft bg)	27
Fill Depth (ft bg)	4
Groundwater Treatment	
Depth to Water (ft bg)	NA
Qualitative Recharge	

No.	DATE	DESCRIPTION	DESIGNER	REVIEWER
1.			XX/XX	XX

LEGEND

SOIL BORING LOCATION

NOTES:
BASEMAP – 2012 AERIAL PHOTOGRAPH FROM CTECO WEBSITE

SCALE:
HORZ.: 1" = 400'
VERT.:
DATUM:
HORZ.:
VERT.:
0 200 400
GRAPHIC SCALE

FUSS & O'NEILL
56 QUARRY ROAD
TRUMBULL, CONNECTICUT 06611
203.374.3748
www.fando.com

UNITED ILLUMINATING COMPANY

BAIRD-CONGRESS

BRIDGEPORT, CONNECTICUT

PROJ. No.: 20131010A10
DATE: AUGUST 2014

FIGURE 1
APPENDIX G

File Path: J:\DWG\P2013\10\10A10\EnvironmentalPlan\20131010A10_SAM03.dwg Layout: 11X17-L_DWG TO PDF (7) Plotted: Wed, August 06, 2014 - 10:25 AM User: kferris
MS VIEW: LAYER STATE:
Plotter: DWG TO PDF.PC3 CTB File: FO HALF.STB