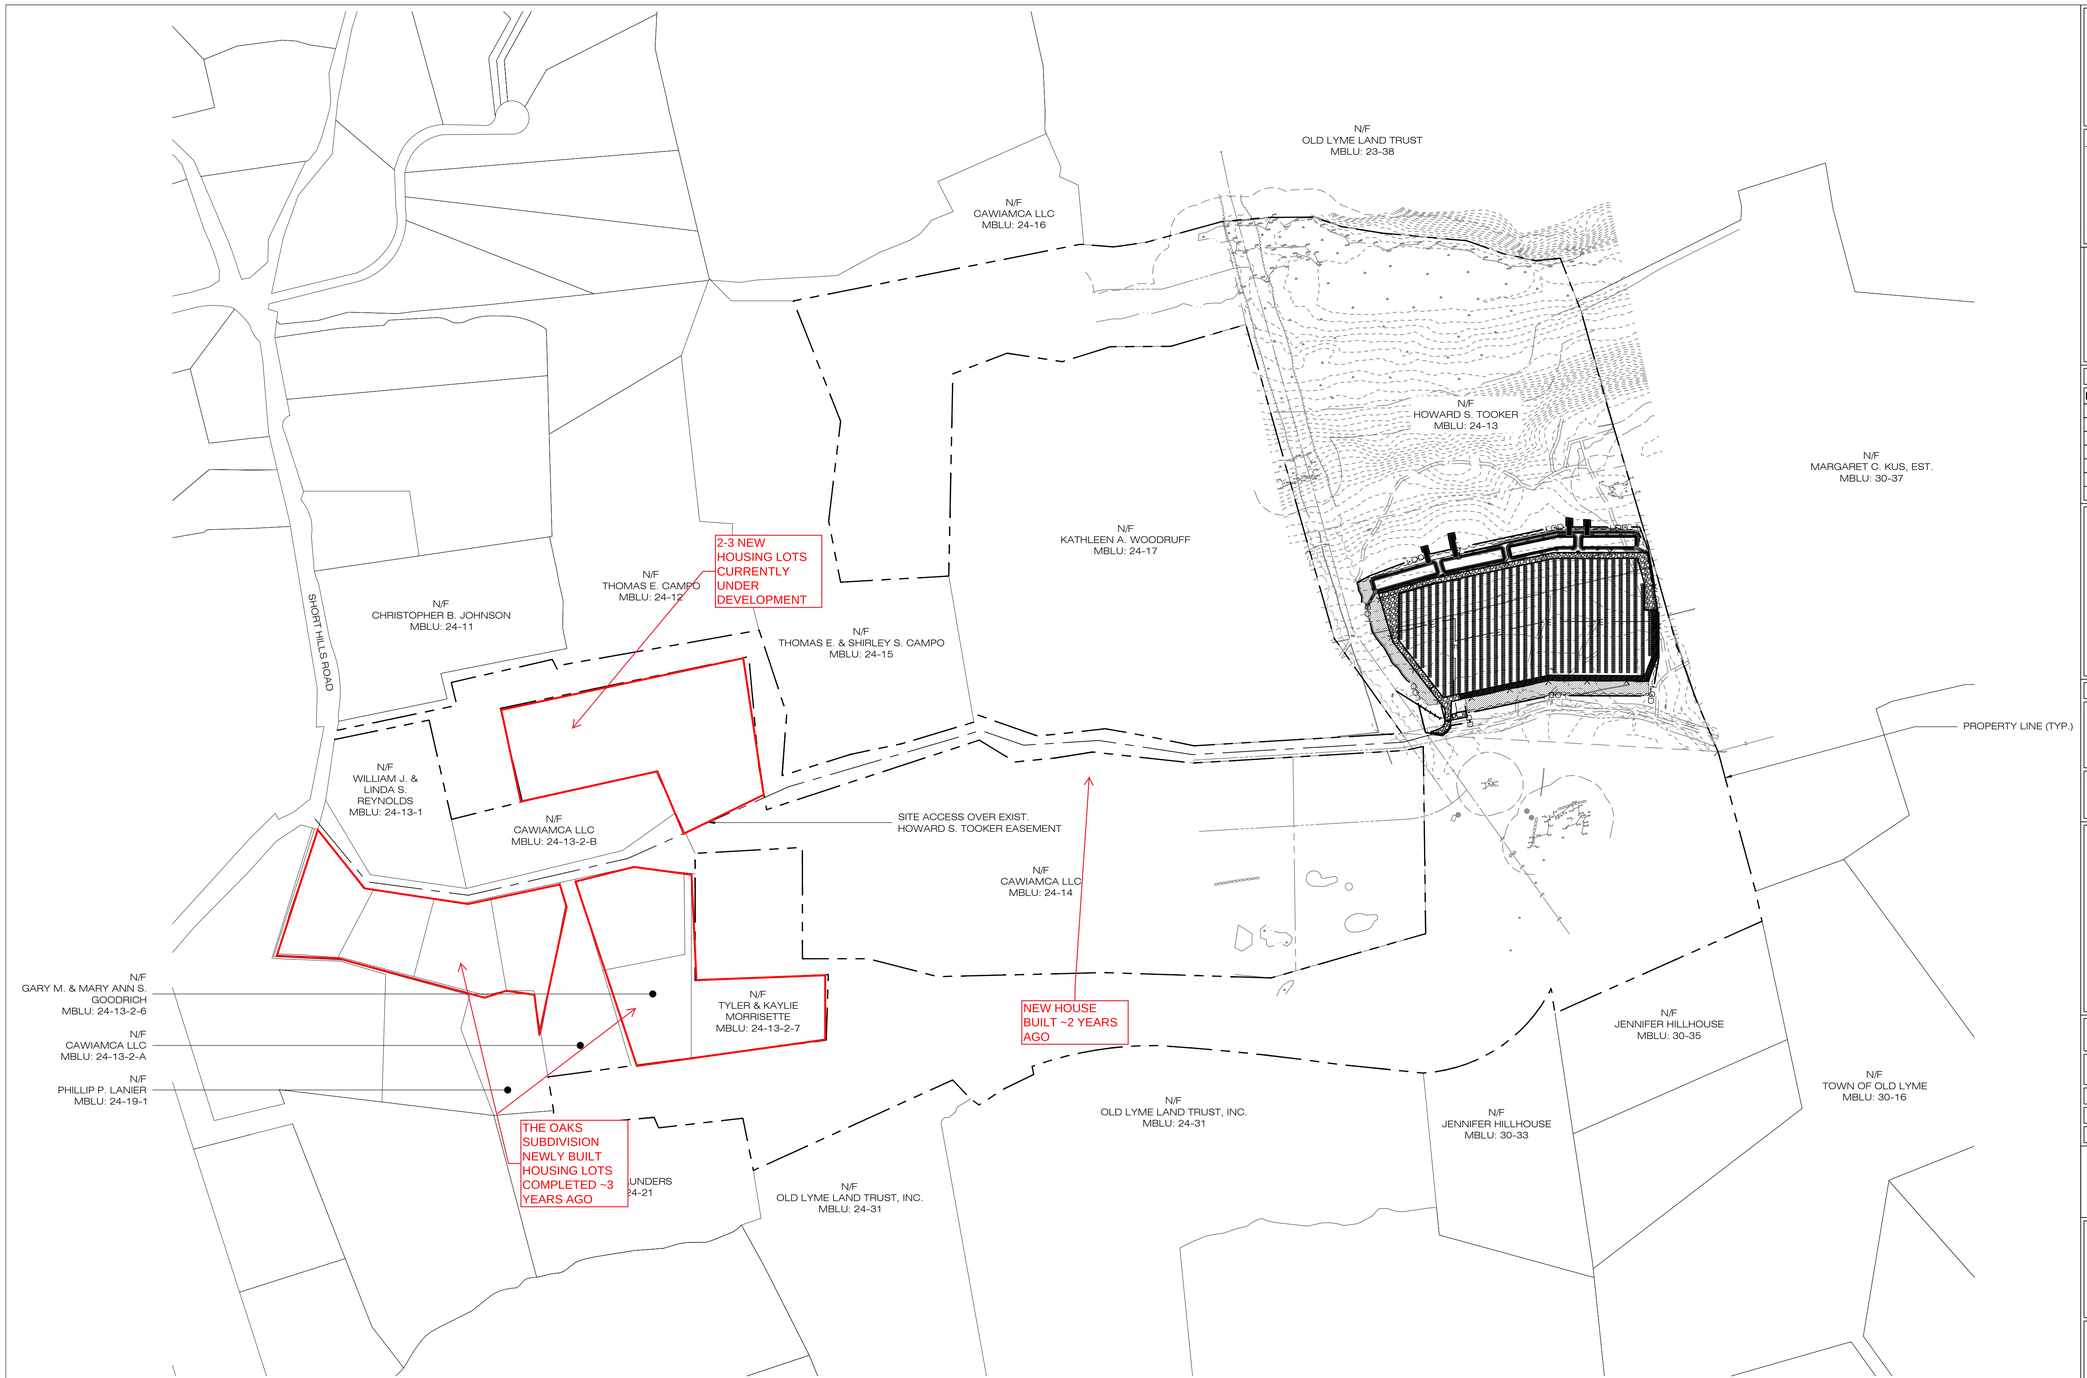

1 OP-1 **OVERALL LOCUS MAP**

SCALE : 1" = 250'-0"

250 0 125 250 500

(IN FEET) 1 inch = 250 ft.

COBB ROAD LLC

9 NOVELTY LANE, UNIT 9B
ESSEX, CT 06426

ALL-POINTS TECHNOLOGY CORPORATION

3 SADDLEBROOK DRIVE PHONE: (860)-663-1697
KILLINGWORTH, CT 06419 FAX: (860)-663-0935
WWW.ALLPOINTSTECH.COM

CSC PERMITTING

NO	DATE	REVISION
0	10/02/19	FOR REVIEW: BJP
1		
2		
3		
4		
5		
6		

NOT FOR CONSTRUCTION

DESIGN PROFESSIONAL OF RECORD

PROF: BRADLEY J. PARSONS P.E.
COMP: ALL-POINTS TECHNOLOGY CORPORATION
ADD: 3 SADDLEBROOK DRIVE KILLINGWORTH, CT 06419

OWNER: HOWARD S. TOOKER
ADDRESS: 20-1 SHORT HILLS RD OLD LYME, CT 06371

POWER LINES SOLAR

SITE ADDRESS: 20-1 SHORT HILLS RD OLD LYME, CT 06371

APT FILING NUMBER: CT580100

DRAWN BY: JT

DATE: 10/02/19 CHECKED BY: BJP

SHEET TITLE:

OVERALL LOCUS MAP

SHEET NUMBER:

OP-1

STATE OF CONNECTICUT BRADLEY J. PARSONS 28205 LICENSED PROFESSIONAL ENGINEER