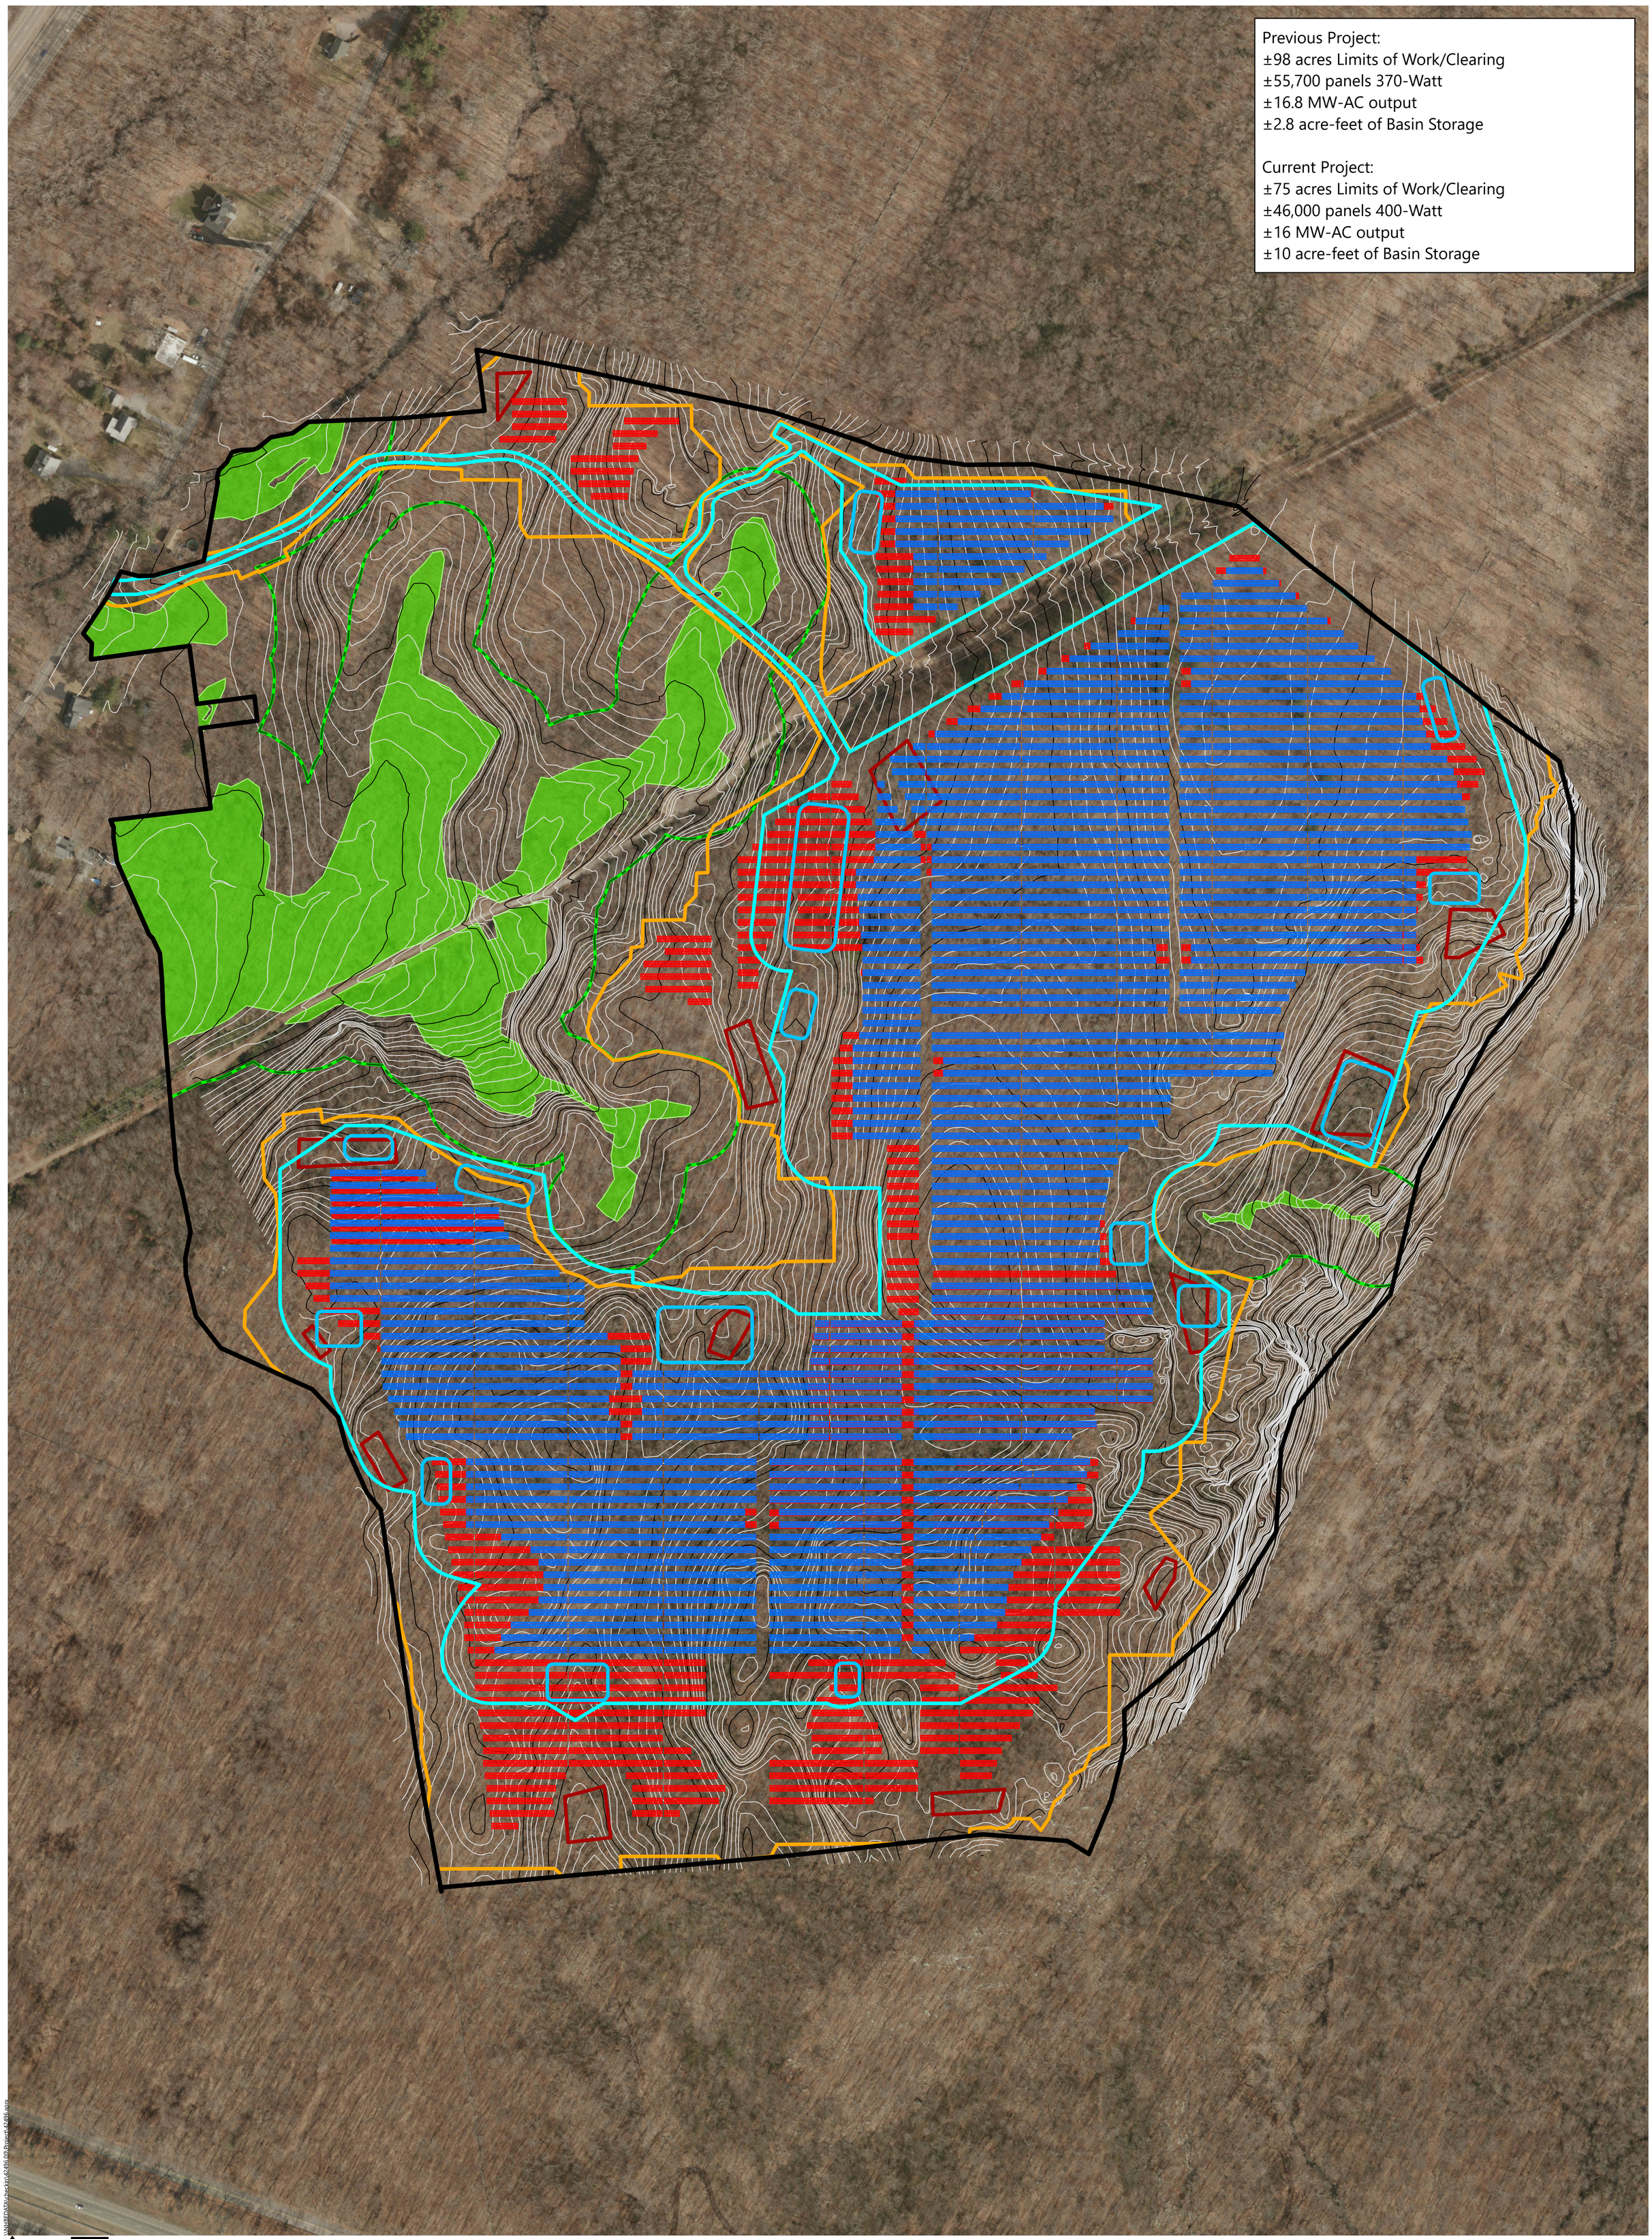

Waterford Solar | Waterford, Connecticut

Design Comparison

- Parcel Boundary
- Previous Panel Layout
- Previous Limits of Work
- Previous Stormwater Basins
- Current Panel Layout
- Current Limit of Work
- Current Stormwater Basins
- Wetland Resource Area
- Delineated Wetland Edge
- 100-Foot Upland Review Area
- 2-Foot Existing Contours
- 10-Foot Existing Contours