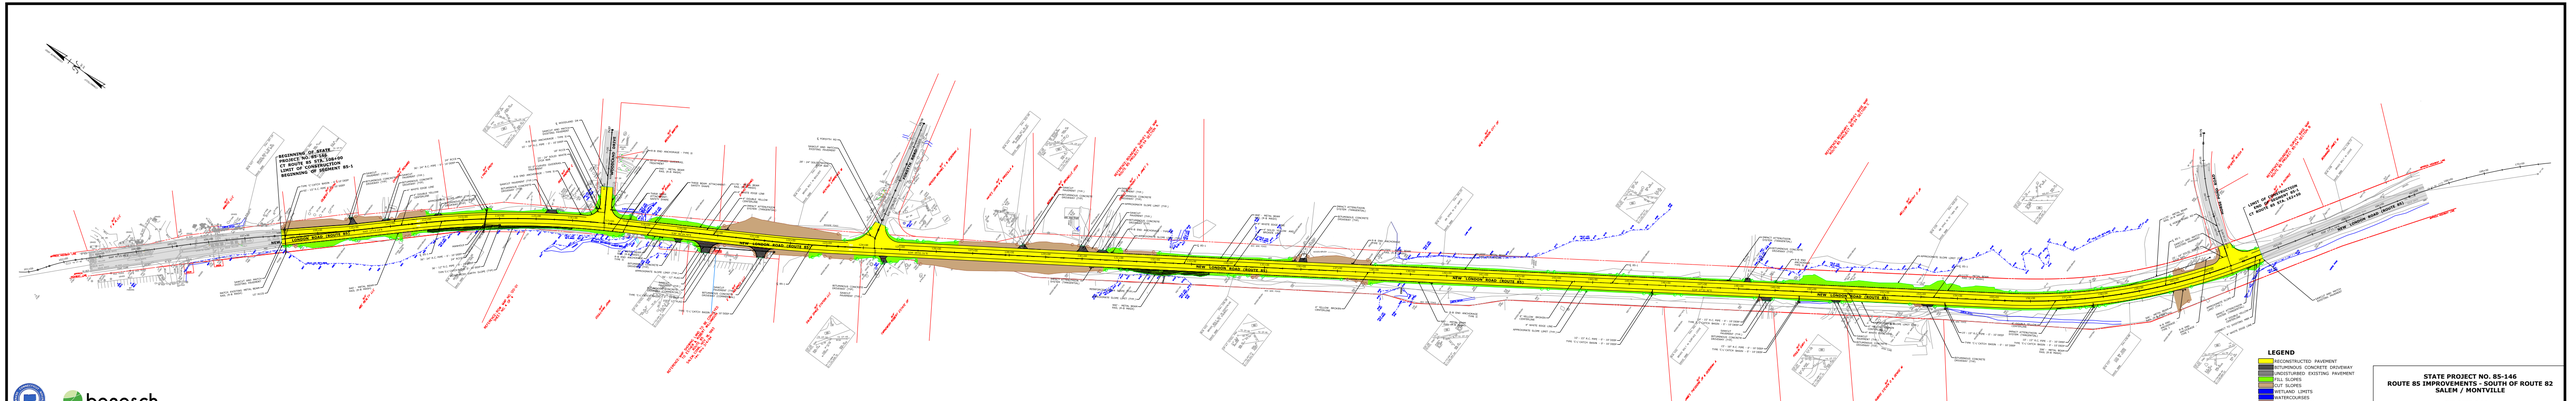

benesch

STATE PROJECT NO. 85-146
ROUTE 85 IMPROVEMENTS - SOUTH OF ROUTE 82
SALEM / MONTVILLE

SECTION 1