



|                         |                      |   |   |   |   |   |   |
|-------------------------|----------------------|---|---|---|---|---|---|
| <b>Map Location</b><br> | <b>Index Map</b><br> | <ul style="list-style-type: none"><li> Substation</li><li> UG Transmission Line</li><li> OH Transmission Line</li><li> UG Newgate Prison</li><li> Water Flag</li><li> Wetland Flag</li><li> GSRP ROW</li></ul> | <ul style="list-style-type: none"><li> MAHW Flag</li><li> Corp Plot</li><li> Threatened Animal</li><li> Habitat</li><li> Photo</li><li> ROW Access</li></ul> | <ul style="list-style-type: none"><li> Access Road Flag</li><li> Man-made Feature</li><li> Natural Feature</li><li> Generic Point</li><li> Sensitive Receptor</li></ul> | <ul style="list-style-type: none"><li> MAHW Line</li><li> Wetland Line</li><li> Watercourse</li><li> Access Road Line</li><li> Generic Line</li></ul> | <p>Greater Springfield Reliability Project<br/>Underground Alternatives<br/>Newgate Prison<br/>Survey Aerial Maps</p> <p>Mapsheet 14 of 17</p> | <div><br/>The Northeast Utilities System</div> <div> </div> <div>Project Number: 01131-001</div> <div>Date: September 2008</div> |
|-------------------------|----------------------|---|---|---|---|---|---|

0 200 400 Feet  
1:2000 1" = 167'

Data Source: CT GIS 2004 Imagery  
ENSR Survey: Summer, Fall 2007

Y:\Projects\Northeast Utilities\GSRP\MXD\Survey\_Figures\Sept\_2008\GSRP\_UG\_Newgate\_Prison.mxd





|                                    |                         
|------------------------------------|-------------------------|---|------------------|-----------|------------------|-----------|----------------------|-----------|------------------|--------------|----------------------|-------------------|-----------------|-------------|-------------------|---------|---------------|------------------|------------|-------|--------------------|--------------|--------------|------------|--|--|----------|--|--|--|---|---|------------------------------------|--|---------------------------|----------------------|
| <p><b>Map Location</b></p>         | <p><b>Index Map</b></p> | <table border="0"><tr><td> Substation</td><td> MAHW Flag</td><td> Access Road Flag</td><td> MAHW Line</td></tr><tr><td> UG Transmission Line</td><td> Corp Plot</td><td> Man-made Feature</td><td> Wetland Line</td></tr><tr><td> OH Transmission Line</td><td> Threatened Animal</td><td> Natural Feature</td><td> Watercourse</td></tr><tr><td> UG Newgate Prison</td><td> Habitat</td><td> Generic Point</td><td> Access Road Line</td></tr><tr><td> Water Flag</td><td> Photo</td><td> Sensitive Receptor</td><td> Generic Line</td></tr><tr><td> Wetland Flag</td><td> ROW Access</td><td></td><td></td></tr><tr><td> GSRP ROW</td><td></td><td></td><td></td></tr></table> <p>0 200 400 Feet</p> <p>1:2000 1" = 167'</p> <p>Data Source: CT GIS 2004 Imagery<br/>ENSR Survey: Summer, Fall 2007</p> | Substation       | MAHW Flag | Access Road Flag | MAHW Line | UG Transmission Line | Corp Plot | Man-made Feature | Wetland Line | OH Transmission Line | Threatened Animal | Natural Feature | Watercourse | UG Newgate Prison | Habitat | Generic Point | Access Road Line | Water Flag | Photo | Sensitive Receptor | Generic Line | Wetland Flag | ROW Access |  |  | GSRP ROW |  |  |  | <p><b>Greater Springfield Reliability Project<br/>Underground Alternatives<br/>Newgate Prison<br/>Survey Aerial Maps</b></p> <p>Mapsheet 15 of 17</p> | <table border="1"><tr><td data-bbox="2560 1649 3017 1778"><br/>The Northeast Utilities System</td></tr><tr><td data-bbox="2560 1778 3017 1850"> </td></tr><tr><td data-bbox="2560 1850 3017 1884">Project Number: 01131-001</td></tr><tr><td data-bbox="2560 1884 3017 1925">Date: September 2008</td></tr></table> | <br>The Northeast Utilities System |  | Project Number: 01131-001 | Date: September 2008 |
| Substation                         | MAHW Flag               | Access Road Flag   | MAHW Line        |           |                  
| UG Transmission Line               | Corp Plot               | Man-made Feature   | Wetland Line     |           |                  
| OH Transmission Line               | Threatened Animal       | Natural Feature   | Watercourse      |           |                  
| UG Newgate Prison                  | Habitat                 | Generic Point   | Access Road Line |           |                  
| Water Flag                         | Photo                   | Sensitive Receptor   | Generic Line     |           |                  
| Wetland Flag                       | ROW Access              |   |                  
| GSRP ROW                           |                         |   
| <br>The Northeast Utilities System |                         |   
|                                    |                         
| Project Number: 01131-001          |                         |   
| Date: September 2008               |                         |   





|                         |                      |   |   |   |   |
|-------------------------|----------------------|---|---|---|---|
| <b>Map Location</b><br> | <b>Index Map</b><br> | <ul style="list-style-type: none"><li> Substation</li><li> UG Transmission Line</li><li> OH Transmission Line</li><li> UG Newgate Prison</li><li> Water Flag</li><li> Wetland Flag</li><li> GSRP ROW</li><li> MAHW Flag</li><li> Corp Plot</li><li> Threatened Animal</li><li> Habitat</li><li> Photo</li><li> ROW Access</li><li> Access Road Flag</li><li> Man-made Feature</li><li> Natural Feature</li><li> Generic Point</li><li> Sensitive Receptor</li><li> MAHW Line</li><li> Wetland Line</li><li> Watercourse</li><li> Access Road Line</li><li> Generic Line</li></ul> | <p>0 200 400 Feet</p> <p>1:2000 1" = 167'</p> <p>Data Source: CT GIS 2004 Imagery<br/>ENSR Survey: Summer, Fall 2007</p> | <p>Greater Springfield Reliability Project<br/>Underground Alternatives<br/>Newgate Prison<br/>Survey Aerial Maps</p> <p>Mapsheet 16 of 17</p> | <div><br/>The Northeast Utilities System</div> <div>ENSR   AECOM</div> <div>Project Number: 01131-001</div> <div>Date: September 2008</div> |
|-------------------------|----------------------|---|---|---|---|

Y:\Projects\Northeast Utilities\GSRP\MXD\Survey\_Figures\Sept\_2008\GSRP\_UG\_Newgate\_Prison.mxd





| |
|---|
| <p><b>Map Location</b></p>         | <p><b>Index Map</b></p> | <table border="0"><tr><td> Substation</td><td> MAHW Flag</td><td> Access Road Flag</td><td> MAHW Line</td></tr><tr><td> UG Transmission Line</td><td> Corp Plot</td><td> Man-made Feature</td><td> Wetland Line</td></tr><tr><td> OH Transmission Line</td><td> Threatened Animal</td><td> Natural Feature</td><td> Watercourse</td></tr><tr><td> UG Newgate Prison</td><td> Habitat</td><td> Generic Point</td><td> Access Road Line</td></tr><tr><td> Water Flag</td><td> Photo</td><td> Sensitive Receptor</td><td> Generic Line</td></tr><tr><td> Wetland Flag</td><td> ROW Access</td><td></td><td></td></tr><tr><td> GSRP ROW</td><td></td><td></td><td></td></tr></table> <p>0 200 400 Feet</p> <p>1:2000 1" = 167'</p> <p>Data Source: CT GIS 2004 Imagery<br/>ENSR Survey: Summer, Fall 2007</p> | Substation       | MAHW Flag | Access Road Flag | MAHW Line | UG Transmission Line | Corp Plot | Man-made Feature | Wetland Line | OH Transmission Line | Threatened Animal | Natural Feature | Watercourse | UG Newgate Prison | Habitat | Generic Point | Access Road Line | Water Flag | Photo | Sensitive Receptor | Generic Line | Wetland Flag | ROW Access |  |  | GSRP ROW |  |  |  | <p><b>Greater Springfield Reliability Project<br/>Underground Alternatives<br/>Newgate Prison<br/>Survey Aerial Maps</b></p> <p>Mapsheet 17 of 17</p> | <table border="1"><tr><td colspan="2"><br/>The Northeast Utilities System</td></tr><tr><td></td><td></td></tr><tr><td colspan="2">Project Number: 01131-001</td></tr><tr><td colspan="2">Date: September 2008</td></tr></table> | <br>The Northeast Utilities System |  |  |  | Project Number: 01131-001 |  | Date: September 2008 |  |
| Substation                         | MAHW Flag               | Access Road Flag   | MAHW Line        |           |                  
| UG Transmission Line               | Corp Plot               | Man-made Feature   | Wetland Line     |           |                  
| OH Transmission Line               | Threatened Animal       | Natural Feature   | Watercourse      |           |                  
| UG Newgate Prison                  | Habitat                 | Generic Point   | Access Road Line |           |                  
| Water Flag                         | Photo                   | Sensitive Receptor   | Generic Line     |           |                  
| Wetland Flag                       | ROW Access              | |
| GSRP ROW                           | |
| <br>The Northeast Utilities System | |
| |
| Project Number: 01131-001          | |
| Date: September 2008               | |

Y:\Projects\Northeast Utilities\GSRP\MapXD\Survey\_Figures\Sept\_2008\GSRP\_UG\_Newgate\_Prison.mxd








|                         |                      |   |   |   |   |   |   |
|-------------------------|----------------------|---|---|---|---|---|---|
| <b>Map Location</b><br> | <b>Index Map</b><br> | <ul style="list-style-type: none"><li> Substation</li><li> UG Transmission Line</li><li> OH Transmission Line</li><li> Water Flag</li><li> Wetland Flag</li><li> GSRP ROW</li></ul> | <ul style="list-style-type: none"><li> MAHW Flag</li><li> Corp Plot</li><li> Threatened Animal</li><li> Habitat</li><li> Photo</li><li> ROW Access</li></ul> | <ul style="list-style-type: none"><li> Access Road Flag</li><li> Man-made Feature</li><li> Natural Feature</li><li> Generic Point</li></ul> | <ul style="list-style-type: none"><li> MAHW Line</li><li> Wetland Line</li><li> Watercourse</li><li> Access Road Line</li><li> Generic Line</li></ul> | <div><div>Greater Springfield Reliability Project<br/>Underground Alternatives<br/>East Granby to Suffield<br/>Survey Aerial Maps</div><div>Mapsheet 01 of 24</div></div> | <div><br/>The Northeast Utilities System</div> <div>   </div> <div>Project Number: 01131-001</div> <div>Date: September 2008</div> |
|-------------------------|----------------------|---|---|---|---|---|---|

0 200 400 Feet  
1:2000 1" = 167'

Data Source: CT GIS 2004 Imagery  
ENSR Survey: Summer, Fall 2007

Y:\Projects\NorthEast\_Uilities\GSRP\MXD\Survey\_Figures\Sept\_2008\GSRP\_UG\_EGranby\_Suffield.mxd



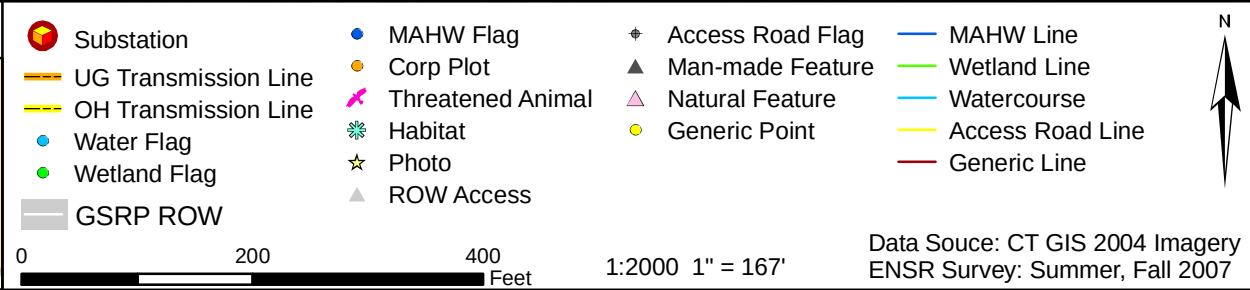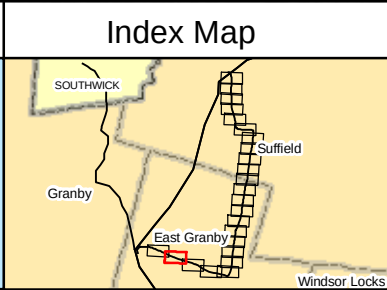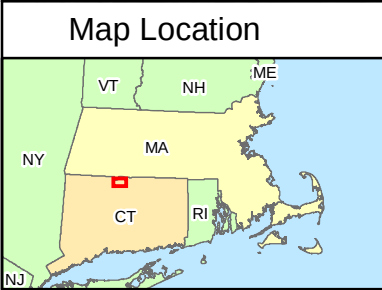


Greater Springfield Reliability Project  
Underground Alternatives  
East Granby to Suffield  
Survey Aerial Maps

Mapsheet 02 of 24

|                                                             |
|-------------------------------------------------------------|
| Connecticut Light & Power<br>The Northeast Utilities System |
| ENSR   AECOM                                                |
| Project Number: 01131-001                                   |
| Date: September 2008                                        |



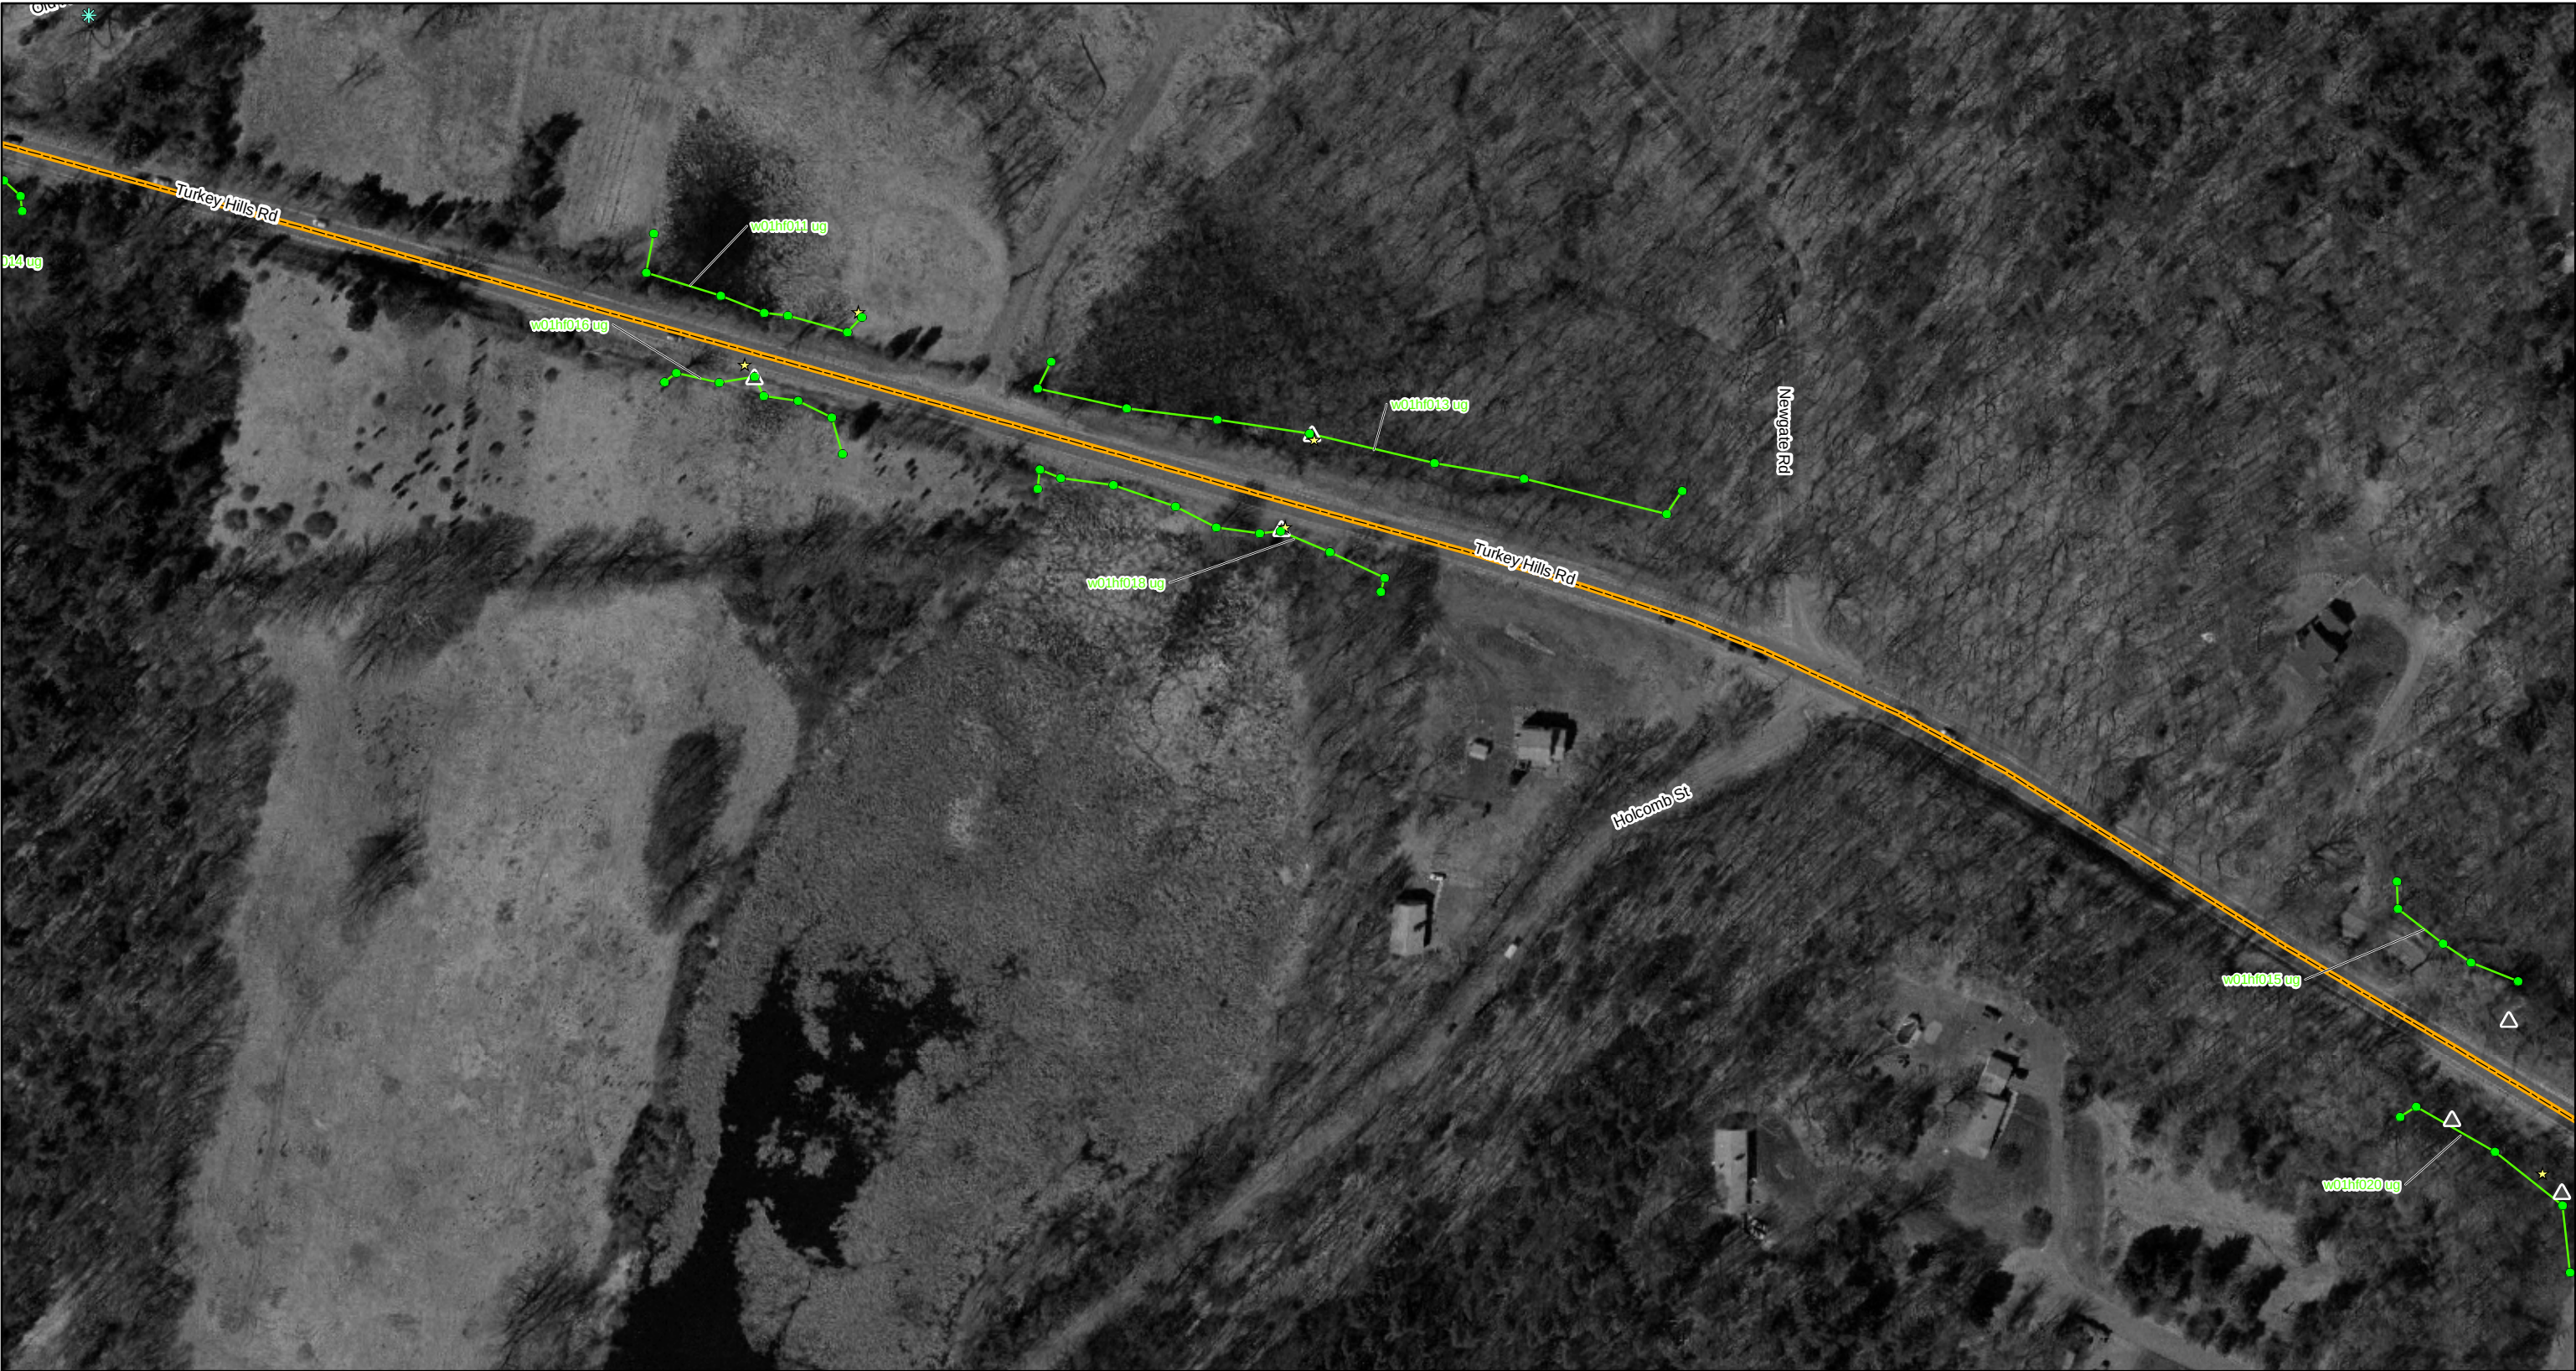

|                         |                      |   |   |   |   |   |   |   |
|-------------------------|----------------------|---|---|---|---|---|---|---|
| <b>Map Location</b><br> | <b>Index Map</b><br> | <ul style="list-style-type: none"><li> Substation</li><li> UG Transmission Line</li><li> OH Transmission Line</li><li> Water Flag</li><li> Wetland Flag</li><li> GSRP ROW</li></ul> | <ul style="list-style-type: none"><li> MAHW Flag</li><li> Corp Plot</li><li> Threatened Animal</li><li> Habitat</li><li> Photo</li><li> ROW Access</li></ul> | <ul style="list-style-type: none"><li> Access Road Flag</li><li> Man-made Feature</li><li> Natural Feature</li><li> Generic Point</li></ul> | <ul style="list-style-type: none"><li> MAHW Line</li><li> Wetland Line</li><li> Watercourse</li><li> Access Road Line</li><li> Generic Line</li></ul> | <div><br/>N</div> <div>0 200 400 Feet</div> <div>1:2000 1" = 167'</div> <div>Data Source: CT GIS 2004 Imagery<br/>ENSR Survey: Summer, Fall 2007</div> | <div>Greater Springfield Reliability Project<br/>Underground Alternatives<br/>East Granby to Suffield<br/>Survey Aerial Maps</div> <div>Mapsheet 03 of 24</div> | <div><br/>The Northeast Utilities System</div> <div>ENSR   AECOM</div> <div>Project Number: 01131-001</div> <div>Date: September 2008</div> |
|-------------------------|----------------------|---|---|---|---|---|---|---|

Y:\Projects\NorthEast\_Uilities\GSRP\MXD\Survey\_Figures\Sept\_2008\GSRP\_UG\_EGranby\_Suffield.mxd





|                         |                      |   |   |   |   |   |   |
|-------------------------|----------------------|---|---|---|---|---|---|
| <b>Map Location</b><br> | <b>Index Map</b><br> | <ul style="list-style-type: none"><li>Substation</li><li>UG Transmission Line</li><li>OH Transmission Line</li><li>Water Flag</li><li>Wetland Flag</li><li>GSRP ROW</li></ul> | <ul style="list-style-type: none"><li>MAHW Flag</li><li>Corp Plot</li><li>Threatened Animal</li><li>Habitat</li><li>Photo</li><li>ROW Access</li></ul> | <ul style="list-style-type: none"><li>Access Road Flag</li><li>Man-made Feature</li><li>Natural Feature</li><li>Generic Point</li></ul> | <ul style="list-style-type: none"><li>MAHW Line</li><li>Wetland Line</li><li>Watercourse</li><li>Access Road Line</li><li>Generic Line</li></ul> | <div>Greater Springfield Reliability Project<br/>Underground Alternatives<br/>East Granby to Suffield<br/>Survey Aerial Maps</div> <div>Mapsheet 04 of 24</div> | <div><br/>The Northeast Utilities System</div> <div>ENSR   AECOM</div> <div>Project Number: 01131-001</div> <div>Date: September 2008</div> |
|-------------------------|----------------------|---|---|---|---|---|---|

0 200 400 Feet  
1:2000 1" = 167'

Data Source: CT GIS 2004 Imagery  
ENSR Survey: Summer, Fall 2007

Y:\Projects\NorthEast\_Uilities\GSRP\MXD\Survey\_Figures\Sept\_2008\GSRP\_UG\_EGranby\_Suffield.mxd





|                         |                      |   |   |   |   |   |   |
|-------------------------|----------------------|---|---|---|---|---|---|
| <b>Map Location</b><br> | <b>Index Map</b><br> | <ul style="list-style-type: none"><li> Substation</li><li> UG Transmission Line</li><li> OH Transmission Line</li><li> Water Flag</li><li> Wetland Flag</li><li> GSRP ROW</li></ul> | <ul style="list-style-type: none"><li> MAHW Flag</li><li> Corp Plot</li><li> Threatened Animal</li><li> Habitat</li><li> Photo</li><li> ROW Access</li><li> Access Road Flag</li><li> Man-made Feature</li><li> Natural Feature</li><li> Generic Point</li></ul> | <ul style="list-style-type: none"><li> MAHW Line</li><li> Wetland Line</li><li> Watercourse</li><li> Access Road Line</li><li> Generic Line</li></ul> | <div></div> <div>0 200 400 Feet</div> <div>1:2000 1" = 167'</div> <div>Data Source: CT GIS 2004 Imagery<br/>ENSR Survey: Summer, Fall 2007</div> | <div><b>Greater Springfield Reliability Project</b><br/><b>Underground Alternatives</b><br/><b>East Granby to Suffield</b><br/><b>Survey Aerial Maps</b></div> <div>Mapsheet 05 of 24</div> | <div><br/>The Northeast Utilities System</div> <div> </div> <div>Project Number: 01131-001</div> <div>Date: September 2008</div> |
|-------------------------|----------------------|---|---|---|---|---|---|

Y:\Projects\Northeast Utilities\GSRP\MXD\Survey\_Figures\Sept\_2008\GSRP\_UG\_EGranby\_Suffield.mxd





|                     |  |                  |  |   |  |   |                                    |  |
|---------------------|--|------------------|--|---|--|---|------------------------------------|--|
| <b>Map Location</b> |  | <b>Index Map</b> |  |   |  | <div>Greater Springfield Reliability Project<br/>Underground Alternatives<br/>East Granby to Suffield<br/>Survey Aerial Maps</div> <div>Mapsheet 06 of 24</div> | <br>The Northeast Utilities System |  |
|                     |  |                  |  | <div>0 200 400 Feet</div> <div>1:2000 1" = 167'</div> <div>Data Source: CT GIS 2004 Imagery<br/>ENSR Survey: Summer, Fall 2007</div> |  |   |                                    |  |
|                     |  |                  |  |   |  |   | Project Number: 01131-001          |  |
|                     |  |                  |  |   |  |   | Date: September 2008               |  |

Y:\Projects\Northeast\_Uilities\GSRP\MXD\Survey\_Figures\Sept\_2008\GSRP\_UG\_EGranby\_Suffield.mxd





|                     |  |                  |  |   |  |   |                                                                                              |  |
|---------------------|--|------------------|--|---|--|---|----------------------------------------------------------------------------------------------|--|
| <b>Map Location</b> |  | <b>Index Map</b> |  |   |  | <div>Greater Springfield Reliability Project<br/>Underground Alternatives<br/>East Granby to Suffield<br/>Survey Aerial Maps</div> <div>Mapsheet 07 of 24</div> |                                                                                              |  |
|                     |  |                  |  | <div>0 200 400 Feet</div> <div>1:2000 1" = 167'</div> <div>Data Souce: CT GIS 2004 Imagery<br/>ENSR Survey: Summer, Fall 2007</div> |  |   |                                                                                              |  |
|                     |  |                  |  |   |  |   | <div>ENSR   AECOM</div> <div>Project Number: 01131-001</div> <div>Date: September 2008</div> |  |
|                     |  |                  |  |   |  |   |                                                                                              |  |

Y:\Projects\NorthEast\_Uilities\GSRP\MXD\Survey\_Figures\Sept\_2008\GSRP\_UG\_EGranby\_Suffield.mxd





|                     |  |                  |  |   |  |   |                           |  |
|---------------------|--|------------------|--|---|--|---|---------------------------|--|
| <b>Map Location</b> |  | <b>Index Map</b> |  |   |  | <div>Greater Springfield Reliability Project<br/>Underground Alternatives<br/>East Granby to Suffield<br/>Survey Aerial Maps</div> <div>Mapsheet 08 of 24</div> |                           |  |
|                     |  |                  |  | <div>0 200 400 Feet</div> <div>1:2000 1" = 167'</div> <div>Data Source: CT GIS 2004 Imagery<br/>ENSR Survey: Summer, Fall 2007</div> |  |   |                           |  |
|                     |  |                  |  |   |  |   | Project Number: 01131-001 |  |
|                     |  |                  |  |   |  |   | Date: September 2008      |  |

Y:\Projects\Northeast\_Uilities\GSRP\MXD\Survey\_Figures\Sept\_2008\GSRP\_UG\_EGranby\_Suffield.mxd





|                     |  |                  |  |  |  |   |                           |
|---------------------|--|------------------|--|--|--|---|---------------------------|
| <b>Map Location</b> |  | <b>Index Map</b> |  |  |  | <div>Greater Springfield Reliability Project<br/>Underground Alternatives<br/>East Granby to Suffield<br/>Survey Aerial Maps</div> <div>Mapsheet 09 of 24</div> |                           |
|                     |  |                  |  |  |  |   |                           |
|                     |  |                  |  |  |  |   | Project Number: 01131-001 |
|                     |  |                  |  |  |  |   | Date: September 2008      |

0200400 Feet

1:2000 1" = 167'

Data Souce: CT GIS 2004 Imagery  
ENSR Survey: Summer, Fall 2007

Y:\Projects\Northeast\_Uilities\GSRP\MXD\Survey\_Figures\Sept\_2008\GSRP\_UG\_EGranby\_Suffield.mxd





|                     |  |                  |  |  |  |   |                           |  |
|---------------------|--|------------------|--|--|--|---|---------------------------|--|
| <b>Map Location</b> |  | <b>Index Map</b> |  |  |  | <div>Greater Springfield Reliability Project<br/>Underground Alternatives<br/>East Granby to Suffield<br/>Survey Aerial Maps</div> <div>Mapsheet 10 of 24</div> |                           |  |
|                     |  |                  |  |  |  |   |                           |  |
|                     |  |                  |  |  |  |   | Project Number: 01131-001 |  |
|                     |  |                  |  |  |  |   | Date: September 2008      |  |

0 200 400 Feet

1:2000 1" = 167'

Data Source: CT GIS 2004 Imagery  
ENSR Survey: Summer, Fall 2007

Y:\Projects\Northeast\_Uilities\GSRP\MXD\Survey\_Figures\Sept\_2008\GSRP\_UG\_EGranby\_Suffield.mxd





|                     |  |                  |  |   |  |   |  |   |  |  |  |   |  |                                    |  |
|---------------------|--|------------------|--|---|--|---|--|---|--|--|--|---|--|------------------------------------|--|
| <b>Map Location</b> |  | <b>Index Map</b> |  |   |  |   |  |   |  |  |  |   |  |                                    |  |
|                     |  |                  |  | <ul style="list-style-type: none"><li> Substation</li><li> UG Transmission Line</li><li> OH Transmission Line</li><li> Water Flag</li><li> Wetland Flag</li><li> GSRP ROW</li></ul> |  | <ul style="list-style-type: none"><li> MAHW Flag</li><li> Corp Plot</li><li> Threatened Animal</li><li> Habitat</li><li> Photo</li><li> ROW Access</li><li> Access Road Flag</li><li> Man-made Feature</li><li> Natural Feature</li><li> Generic Point</li></ul> |  | <ul style="list-style-type: none"><li> MAHW Line</li><li> Wetland Line</li><li> Watercourse</li><li> Access Road Line</li><li> Generic Line</li></ul> |  |  |  | <b>Greater Springfield Reliability Project<br/>Underground Alternatives<br/>East Granby to Suffield<br/>Survey Aerial Maps</b> |  | <br>The Northeast Utilities System |  |
|                     |  |                  |  |   |  |   |  |   |  |  |  | <b>ENSR   AECOM</b>   |  |                                    |  |
|                     |  |                  |  |   |  |   |  |   |  |  |  | Project Number: 01131-001   |  |                                    |  |
|                     |  |                  |  |   |  |   |  |   |  |  |  | Date: September 2008   |  |                                    |  |

0 200 400 Feet

1:2000 1" = 167'

Data Source: CT GIS 2004 Imagery  
ENSR Survey: Summer, Fall 2007

Mapsheet 11 of 24

Y:\Projects\Northeast\_Uilities\GSRP\MXD\Survey\_Figures\Sept\_2008\GSRP\_UG\_EGranby\_Suffield.mxd





|                     |  |                  |  |   |  |   |  |   |  |                           |  |   |  |  |  |
|---------------------|--|------------------|--|---|--|---|--|---|--|---------------------------|--|---|--|--|--|
| <b>Map Location</b> |  | <b>Index Map</b> |  |   |  |   |  |   |  |                           |  |   |  |  |  |
|                     |  |                  |  | <ul style="list-style-type: none"><li> Substation</li><li> UG Transmission Line</li><li> OH Transmission Line</li><li> Water Flag</li><li> Wetland Flag</li><li> GSRP ROW</li></ul> |  | <ul style="list-style-type: none"><li> MAHW Flag</li><li> Corp Plot</li><li> Threatened Animal</li><li> Habitat</li><li> Photo</li><li> ROW Access</li><li> Access Road Flag</li><li> Man-made Feature</li><li> Natural Feature</li><li> Generic Point</li></ul> |  | <ul style="list-style-type: none"><li> MAHW Line</li><li> Wetland Line</li><li> Watercourse</li><li> Access Road Line</li><li> Generic Line</li></ul> |  |                           |  | <div>Greater Springfield Reliability Project<br/>Underground Alternatives<br/>East Granby to Suffield<br/>Survey Aerial Maps</div> <div>Mapsheet 12 of 24</div> |  |  |  |
|                     |  |                  |  |   |  |   |  |   |  | Project Number: 01131-001 |  |   |  |  |  |
|                     |  |                  |  |   |  |   |  |   |  | Date: September 2008      |  |   |  |  |  |

Data Souce: CT GIS 2004 Imagery  
ENSR Survey: Summer, Fall 2007

0 200 400 Feet

1:2000 1" = 167'

Y:\Projects\Northeast\_Uilities\GSRP\MXD\Survey\_Figures\Sept\_2008\GSRP\_UG\_EGranby\_Suffield.mxd





|   |  |   |  |   |  |
|---|--|---|--|---|--|
| <b>Map Location</b>   |  | <b>Index Map</b>   |  |   |  |
|   |  |   |  |   |  |
| <ul style="list-style-type: none"><li> Substation</li><li> UG Transmission Line</li><li> OH Transmission Line</li><li> Water Flag</li><li> Wetland Flag</li><li> GSRP ROW</li></ul> |  | <ul style="list-style-type: none"><li> MAHW Flag</li><li> Corp Plot</li><li> Threatened Animal</li><li> Habitat</li><li> Photo</li><li> ROW Access</li></ul> |  | <ul style="list-style-type: none"><li> Access Road Flag</li><li> Man-made Feature</li><li> Natural Feature</li><li> Generic Point</li></ul>           |  |
|   |  |   |  | <ul style="list-style-type: none"><li> MAHW Line</li><li> Wetland Line</li><li> Watercourse</li><li> Access Road Line</li><li> Generic Line</li></ul> |  |
|   |  |   |  |   |  |
|   |  | 1:2000 1" = 167'   |  | Data Source: CT GIS 2004 Imagery<br>ENSR Survey: Summer, Fall 2007                                                                                    |  |
|   |  |   |  | <b>Greater Springfield Reliability Project<br/>Underground Alternatives<br/>East Granby to Suffield<br/>Survey Aerial Maps</b>                        |  |
|   |  |   |  | <br>The Northeast Utilities System   |  |
|   |  |   |  |   |  |
|   |  |   |  | Project Number: 01131-001   |  |
|   |  |   |  | Date: September 2008   |  |
|   |  |   |  | Mapsheet 13 of 24   |  |

Y:\Projects\Northeast Utilities\GSRP\MXD\Survey\_Figures\Sept\_2008\GSRP\_UG\_EGranby\_Suffield.mxd





|                     |                  |   |   |
|---------------------|------------------|---|---|
| <b>Map Location</b> | <b>Index Map</b> | <div><div><div><div><div></div><div>Substation</div></div><div><div></div><div>UG Transmission Line</div></div><div><div></div><div>OH Transmission Line</div></div><div><div></div><div>Water Flag</div></div><div><div></div><div>Wetland Flag</div></div><div><div></div><div>GSRP ROW</div></div></div><div><div><div></div><div>MAHW Flag</div></div><div><div></div><div>Corp Plot</div></div><div><div></div><div>Threatened Animal</div></div><div><div></div><div>Habitat</div></div><div><div></div><div>Photo</div></div><div><div></div><div>ROW Access</div></div></div><div><div><div></div><div>Access Road Flag</div></div><div><div></div><div>Man-made Feature</div></div><div><div></div><div>Natural Feature</div></div><div><div></div><div>Generic Point</div></div></div></div><div><div><div></div><div>MAHW Line</div></div><div><div></div><div>Wetland Line</div></div><div><div></div><div>Watercourse</div></div><div><div></div><div>Access Road Line</div></div><div><div></div><div>Generic Line</div></div></div></div> <div><div></div><div>N</div></div> <div><div>0</div><div>200</div><div>400</div><div>Feet</div></div> <div><div>1:2000</div><div>1" = 167'</div></div> <div><div>Data Souce: CT GIS 2004 Imagery</div><div>ENSR Survey: Summer, Fall 2007</div></div> | <div><div><div><div><div></div><div>Connecticut<br/>Light &amp; Power</div><div>The Northeast Utilities System</div></div><div><div></div><div>AECOM</div></div><div><div>Greater Springfield Reliability Project</div><div>Underground Alternatives</div><div>East Granby to Suffield</div><div>Survey Aerial Maps</div></div><div><div>Mapsheet 14 of 24</div></div></div></div><div><div>Project Number: 01131-001</div><div>Date: September 2008</div></div></div> |
|---------------------|------------------|---|---|

Y:\Projects\Northeast Utilities\GSRP\MXD\Survey\_Figures\Sept\_2008\GSRP\_UG\_EGranby\_Suffield.mxd





|                     |  |                  |  |   |  |   |                           |  |
|---------------------|--|------------------|--|---|--|---|---------------------------|--|
| <b>Map Location</b> |  | <b>Index Map</b> |  |   |  | <div>Greater Springfield Reliability Project<br/>Underground Alternatives<br/>East Granby to Suffield<br/>Survey Aerial Maps</div> <div>Mapsheet 15 of 24</div> |                           |  |
|                     |  |                  |  | <div>0 200 400 Feet</div> <div>1:2000 1" = 167'</div> <div>Data Source: CT GIS 2004 Imagery<br/>ENSR Survey: Summer, Fall 2007</div> |  |   |                           |  |
|                     |  |                  |  |   |  |   | Project Number: 01131-001 |  |
|                     |  |                  |  |   |  |   | Date: September 2008      |  |

Y:\Projects\Northeast\_Uilities\GSRP\MXD\Survey\_Figures\Sept\_2008\GSRP\_UG\_EGranby\_Suffield.mxd





|                     |                  |   |  |  |  |   |   |   |
|---------------------|------------------|---|--|--|--|---|---|---|
| <b>Map Location</b> | <b>Index Map</b> | <div><div><div> Substation</div><div> UG Transmission Line</div><div> OH Transmission Line</div><div> Water Flag</div><div> Wetland Flag</div><div> GSRP ROW</div></div><div><div> MAHW Flag</div><div> Corp Plot</div><div> Threatened Animal</div><div> Habitat</div><div> Photo</div><div> ROW Access</div></div><div><div> Access Road Flag</div><div> Man-made Feature</div><div> Natural Feature</div><div> Generic Point</div></div><div><div> MAHW Line</div><div> Wetland Line</div><div> Watercourse</div><div> Access Road Line</div><div> Generic Line</div></div></div> |  |  |  | <div><div></div><div>0 200 400 Feet</div><div>1:2000 1" = 167'</div><div>Data Souce: CT GIS 2004 Imagery<br/>ENSR Survey: Summer, Fall 2007</div></div> | <div>Greater Springfield Reliability Project<br/>Underground Alternatives<br/>East Granby to Suffield<br/>Survey Aerial Maps</div> <div>Mapsheet 16 of 24</div> | <div> Connecticut Light &amp; Power<br/>The Northeast Utilities System</div> <div> ENSR    AECOM</div> <div>Project Number: 01131-001</div> <div>Date: September 2008</div> |
|---------------------|------------------|---|--|--|--|---|---|---|





|   |  |   |  |   |  |   |  |
|---|--|---|--|---|--|---|--|
| <b>Map Location</b>   |  | <b>Index Map</b>   |  |   |  |   |  |
|   |  |   |  |   |  |   |  |
| <ul style="list-style-type: none"><li> Substation</li><li> UG Transmission Line</li><li> OH Transmission Line</li><li> Water Flag</li><li> Wetland Flag</li><li> GSRP ROW</li></ul> |  | <ul style="list-style-type: none"><li> MAHW Flag</li><li> Corp Plot</li><li> Threatened Animal</li><li> Habitat</li><li> Photo</li><li> ROW Access</li></ul> |  | <ul style="list-style-type: none"><li> Access Road Flag</li><li> Man-made Feature</li><li> Natural Feature</li><li> Generic Point</li></ul> |  | <ul style="list-style-type: none"><li> MAHW Line</li><li> Wetland Line</li><li> Watercourse</li><li> Access Road Line</li><li> Generic Line</li></ul> |  |
|   |  |   |  | 0 200 400 Feet   |  | 1:2000 1" = 167'   |  |
|   |  |   |  | Data Souce: CT GIS 2004 Imagery<br>ENSR Survey: Summer, Fall 2007                                                                           |  |   |  |
| <b>Greater Springfield Reliability Project<br/>Underground Alternatives<br/>East Granby to Suffield<br/>Survey Aerial Maps</b>                                                      |  |   |  |   |  | <br>The Northeast Utilities System   |  |
|   |  |   |  |   |  |   |  |
|   |  |   |  |   |  | Project Number: 01131-001   |  |
|   |  |   |  |   |  | Date: September 2008   |  |
|   |  |   |  |   |  | Mapsheet 17 of 24   |  |

Y:\Projects\Northeast\_Uilities\GSRP\MXD\Survey\_Figures\Sept\_2008\GSRP\_UG\_EGranby\_Suffield.mxd





|                           |  |                  |  |   |  |   |  |                                                                                  |  |
|---------------------------|--|------------------|--|---|--|---|--|----------------------------------------------------------------------------------|--|
| <b>Map Location</b>       |  | <b>Index Map</b> |  | <div><div><div> Substation</div><div> UG Transmission Line</div><div> OH Transmission Line</div><div> Water Flag</div><div> Wetland Flag</div><div> GSRP ROW</div></div><div><div> MAHW Flag</div><div> Corp Plot</div><div> Threatened Animal</div><div> Habitat</div><div> Photo</div><div> ROW Access</div></div><div><div> Access Road Flag</div><div> Man-made Feature</div><div> Natural Feature</div><div> Generic Point</div></div><div><div> MAHW Line</div><div> Wetland Line</div><div> Watercourse</div><div> Access Road Line</div><div> Generic Line</div></div></div> <div>0200400<br/>Feet</div> <div>1:2000 1" = 167'</div> <div>Data Souce: CT GIS 2004 Imagery<br/>ENSR Survey: Summer, Fall 2007</div> |  | <div><div> N</div><div>Greater Springfield Reliability Project<br/>Underground Alternatives<br/>East Granby to Suffield<br/>Survey Aerial Maps</div><div>Mapsheet 18 of 24</div></div> |  | <div> Connecticut<br/>Light &amp; Power<br/>The Northeast Utilities System</div> |  |
| <div>ENSR   AECOM</div>   |  |                  |  |   |  |   |  |                                                                                  |  |
| Project Number: 01131-001 |  |                  |  |   |  |   |  |                                                                                  |  |
| Date: September 2008      |  |                  |  |   |  |   |  |                                                                                  |  |

Y:\Projects\Northeast\_Uilities\GSRP\MXD\Survey\_Figures\Sept\_2008\GSRP\_UG\_EGranby\_Suffield.mxd





|                         |                      |   |   |   |   |   |   |
|-------------------------|----------------------|---|---|---|---|---|---|
| <b>Map Location</b><br> | <b>Index Map</b><br> | <ul style="list-style-type: none"><li> Substation</li><li> UG Transmission Line</li><li> OH Transmission Line</li><li> Water Flag</li><li> Wetland Flag</li><li> GSRP ROW</li></ul> | <ul style="list-style-type: none"><li> MAHW Flag</li><li> Corp Plot</li><li> Threatened Animal</li><li> Habitat</li><li> Photo</li><li> ROW Access</li><li> Access Road Flag</li><li> Man-made Feature</li><li> Natural Feature</li><li> Generic Point</li></ul> | <ul style="list-style-type: none"><li> MAHW Line</li><li> Wetland Line</li><li> Watercourse</li><li> Access Road Line</li><li> Generic Line</li></ul> | <div></div> <p>0 200 400 Feet</p> <p>1:2000 1" = 167'</p> <p>Data Source: CT GIS 2004 Imagery<br/>ENSR Survey: Summer, Fall 2007</p> | <p><b>Greater Springfield Reliability Project<br/>Underground Alternatives<br/>East Granby to Suffield<br/>Survey Aerial Maps</b></p> <p>Mapsheet 19 of 24</p> | <div><br/>The Northeast Utilities System</div> <div> </div> <div>Project Number: 01131-001</div> <div>Date: September 2008</div> |
|-------------------------|----------------------|---|---|---|---|---|---|

Y:\Projects\NorthEast\_Uilities\GSRP\MXD\Survey\_Figures\Sept\_2008\GSRP\_UG\_EGranby\_Suffield.mxd






|   |  |   |  |   |  |   |  |
|---|--|---|--|---|--|---|--|
| <b>Map Location</b>   |  | <b>Index Map</b>   |  |   |  |   |  |
|   |  |   |  |   |  |   |  |
| <ul style="list-style-type: none"><li>Substation</li><li>UG Transmission Line</li><li>OH Transmission Line</li><li>Water Flag</li><li>Wetland Flag</li><li>GSRP ROW</li></ul> |  | <ul style="list-style-type: none"><li>MAHW Flag</li><li>Corp Plot</li><li>Threatened Animal</li><li>Habitat</li><li>Photo</li><li>ROW Access</li></ul> |  | <ul style="list-style-type: none"><li>Access Road Flag</li><li>Man-made Feature</li><li>Natural Feature</li><li>Generic Point</li></ul> |  | <ul style="list-style-type: none"><li>MAHW Line</li><li>Wetland Line</li><li>Watercourse</li><li>Access Road Line</li><li>Generic Line</li></ul> |  |
|   |  |   |  | 0 200 400 Feet   |  | 1:2000 1" = 167'   |  |
|   |  |   |  | Data Souce: CT GIS 2004 Imagery<br>ENSR Survey: Summer, Fall 2007                                                                       |  |   |  |
| <b>Greater Springfield Reliability Project<br/>Underground Alternatives<br/>East Granby to Suffield<br/>Survey Aerial Maps</b>                                                |  |   |  |   |  | <br>The Northeast Utilities System   |  |
|   |  |   |  |   |  |   |  |
|   |  |   |  |   |  | Project Number: 01131-001   |  |
|   |  |   |  |   |  | Date: September 2008   |  |
|   |  |   |  |   |  | Mapsheet 20 of 24   |  |

Y:\Projects\Northeast\_Uilities\GSRP\MXD\Survey\_Figures\Sept\_2008\GSRP\_UG\_EGranby\_Suffield.mxd



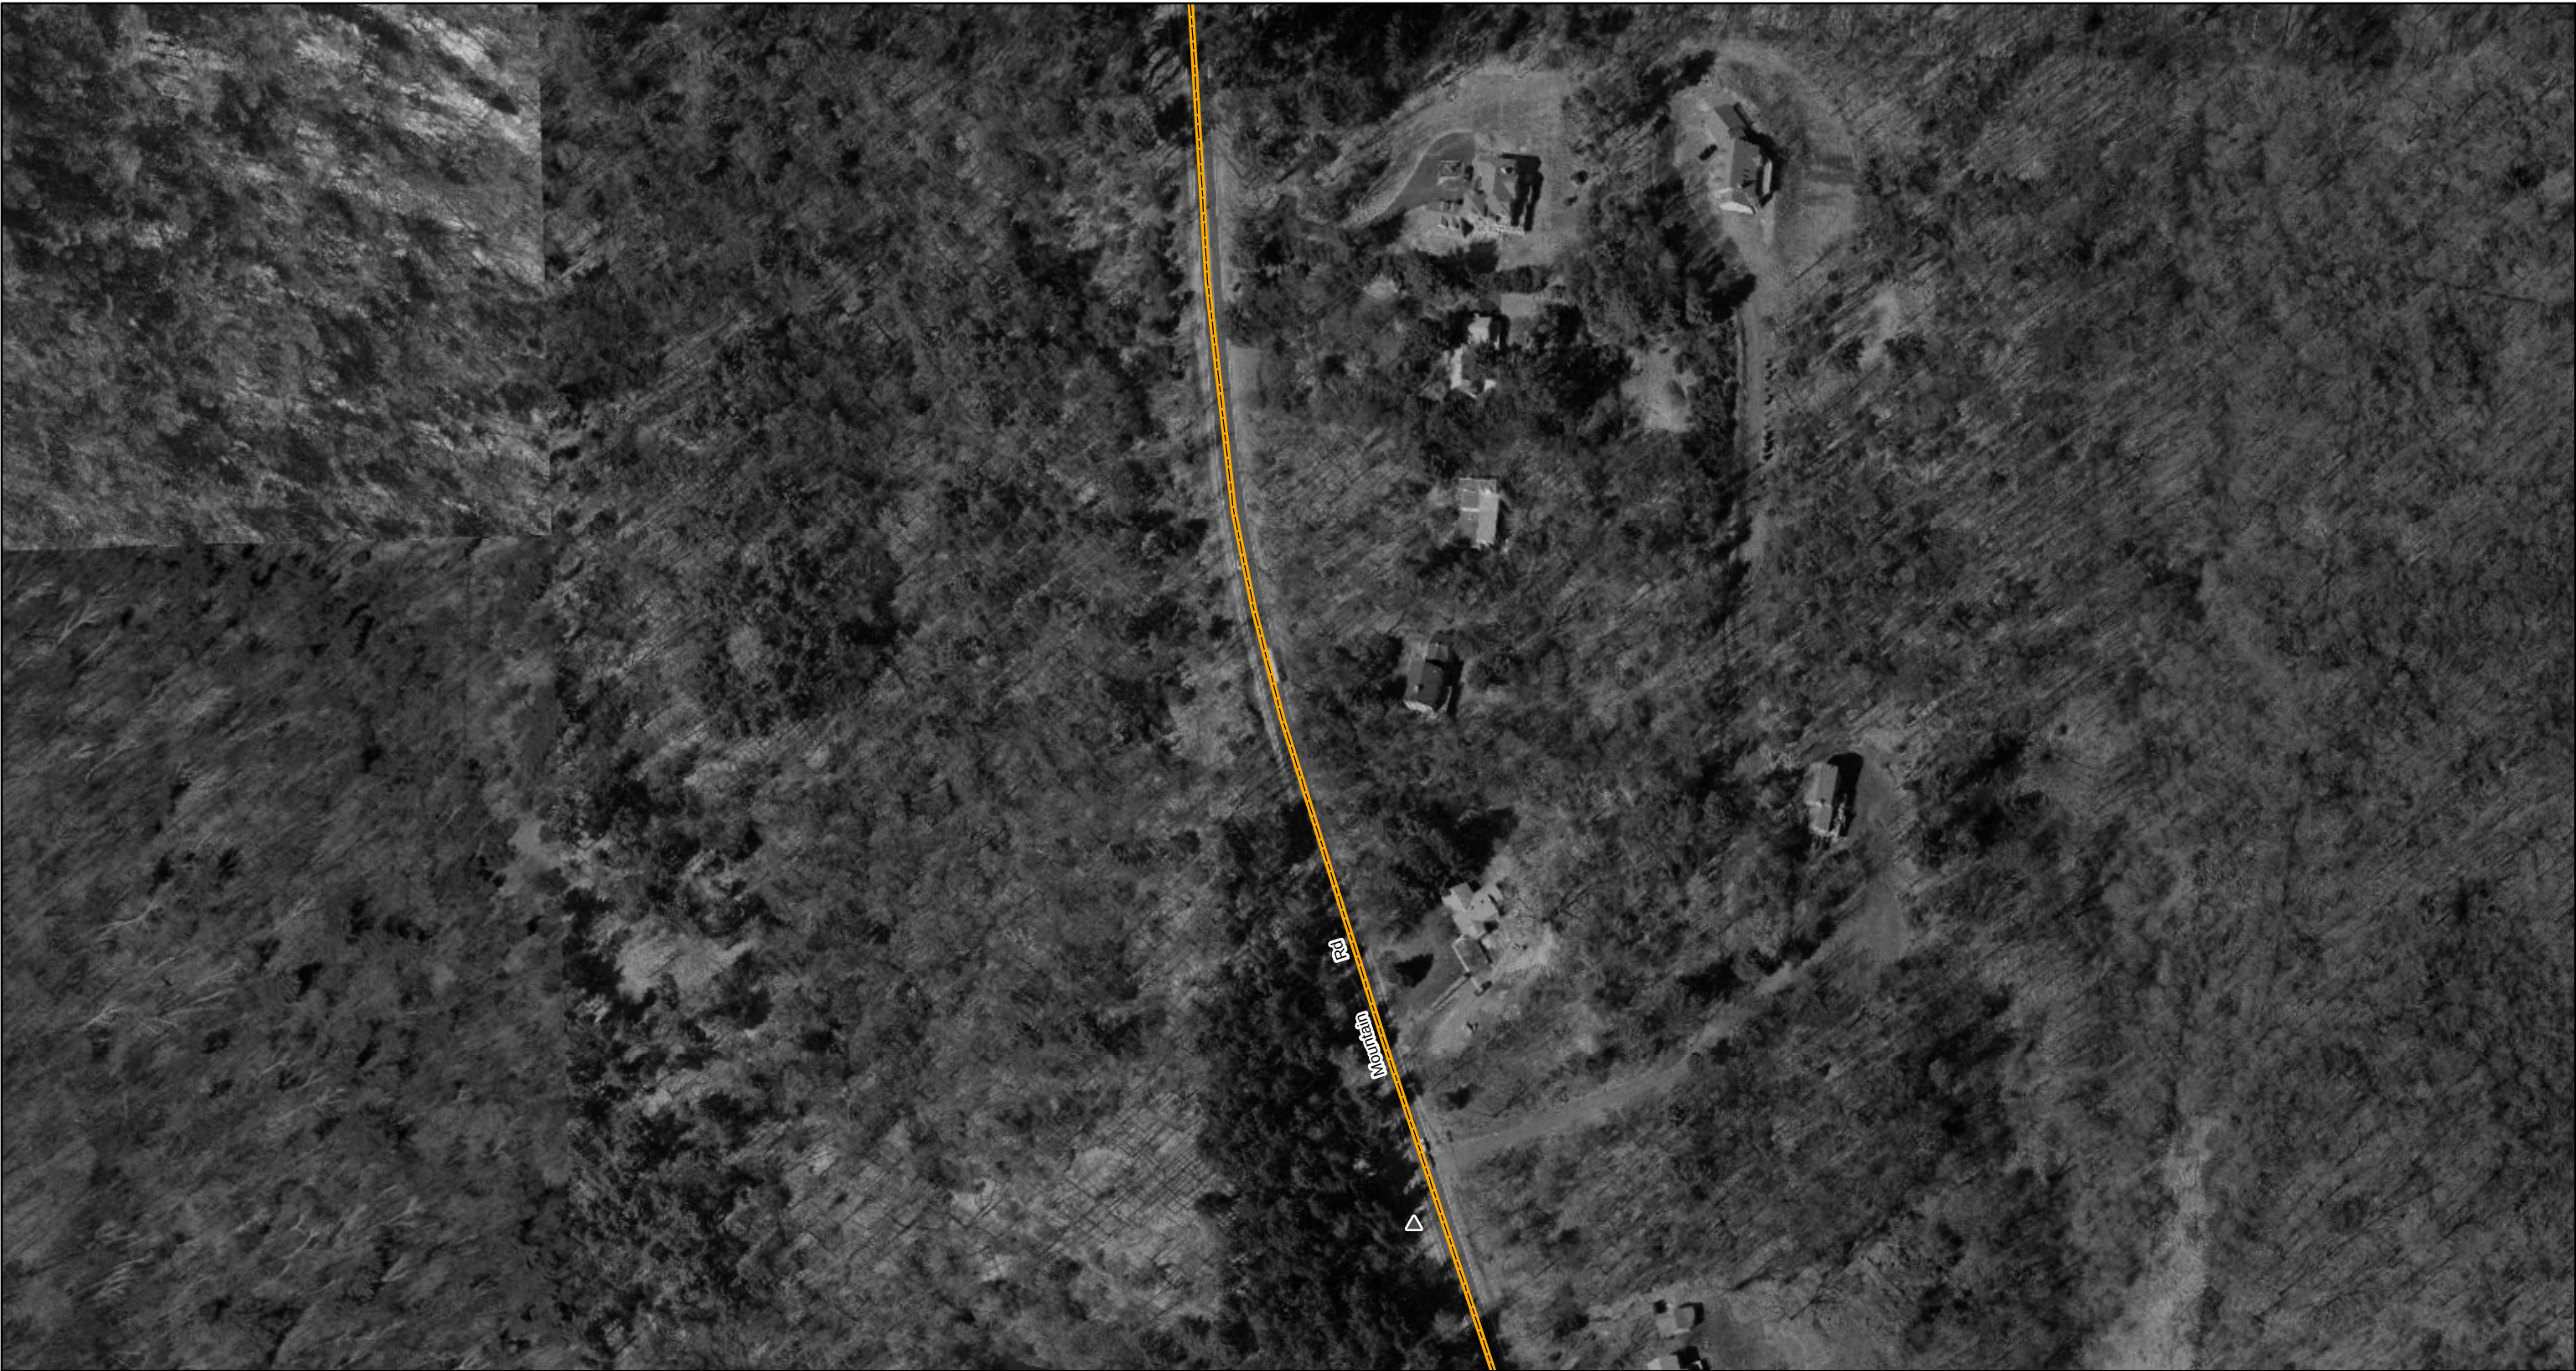

|                     |  |                  |  |   |  |   |  |   |  |  |  |   |  |                                    |  |
|---------------------|--|------------------|--|---|--|---|--|---|--|--|--|---|--|------------------------------------|--|
| <b>Map Location</b> |  | <b>Index Map</b> |  |   |  |   |  |   |  |  |  |   |  |                                    |  |
|                     |  |                  |  | <ul style="list-style-type: none"><li> Substation</li><li> UG Transmission Line</li><li> OH Transmission Line</li><li> Water Flag</li><li> Wetland Flag</li><li> GSRP ROW</li></ul> |  | <ul style="list-style-type: none"><li> MAHW Flag</li><li> Corp Plot</li><li> Threatened Animal</li><li> Habitat</li><li> Photo</li><li> ROW Access</li><li> Access Road Flag</li><li> Man-made Feature</li><li> Natural Feature</li><li> Generic Point</li></ul> |  | <ul style="list-style-type: none"><li> MAHW Line</li><li> Wetland Line</li><li> Watercourse</li><li> Access Road Line</li><li> Generic Line</li></ul> |  |  |  | <b>Greater Springfield Reliability Project<br/>Underground Alternatives<br/>East Granby to Suffield<br/>Survey Aerial Maps</b> |  | <br>The Northeast Utilities System |  |
|                     |  |                  |  |   |  |   |  |   |  |  |  |   |  |                                    |  |
|                     |  |                  |  |   |  |   |  |   |  |  |  | Project Number: 01131-001   |  |                                    |  |
|                     |  |                  |  |   |  |   |  |   |  |  |  | Date: September 2008   |  |                                    |  |

0 200 400 Feet

1:2000 1" = 167'

Data Source: CT GIS 2004 Imagery  
ENSR Survey: Summer, Fall 2007

Mapsheet 21 of 24

Y:\Projects\Northeast\_Uilities\GSRP\MXD\Survey\_Figures\Sept\_2008\GSRP\_UG\_EGranby\_Suffield.mxd





|                     |                  |   |   |   |   |
|---------------------|------------------|---|---|---|---|
| <b>Map Location</b> | <b>Index Map</b> | <div><div><div> Substation</div><div> UG Transmission Line</div><div> OH Transmission Line</div><div> Water Flag</div><div> Wetland Flag</div><div> GSRP ROW</div></div><div><div> MAHW Flag</div><div> Corp Plot</div><div> Threatened Animal</div><div> Habitat</div><div> Photo</div><div> ROW Access</div></div><div><div> Access Road Flag</div><div> Man-made Feature</div><div> Natural Feature</div><div> Generic Point</div></div></div> <div><div> MAHW Line</div><div> Wetland Line</div><div> Watercourse</div><div> Access Road Line</div><div> Generic Line</div></div> | <div><div></div><div>0 200 400 Feet</div><div>1:2000 1" = 167'</div><div>Data Source: CT GIS 2004 Imagery<br/>ENSR Survey: Summer, Fall 2007</div></div> | <div><div>Greater Springfield Reliability Project<br/>Underground Alternatives<br/>East Granby to Suffield<br/>Survey Aerial Maps</div><div>Mapsheet 22 of 24</div></div> | <div><div> Connecticut Light &amp; Power<br/>The Northeast Utilities System</div><div> ENSR    AECOM</div><div>Project Number: 01131-001</div><div>Date: September 2008</div></div> |
|---------------------|------------------|---|---|---|---|





|                     |                  |   |   |   |   |
|---------------------|------------------|---|---|---|---|
| <b>Map Location</b> | <b>Index Map</b> | <div><div><div> Substation</div><div> UG Transmission Line</div><div> OH Transmission Line</div><div> Water Flag</div><div> Wetland Flag</div><div> GSRP ROW</div></div><div><div> MAHW Flag</div><div> Corp Plot</div><div> Threatened Animal</div><div> Habitat</div><div> Photo</div><div> ROW Access</div></div><div><div> Access Road Flag</div><div> Man-made Feature</div><div> Natural Feature</div><div> Generic Point</div></div></div> <div><div> MAHW Line</div><div> Wetland Line</div><div> Watercourse</div><div> Access Road Line</div><div> Generic Line</div></div> | <div><div></div><div>0 200 400 Feet</div><div>1:2000 1" = 167'</div><div>Data Souce: CT GIS 2004 Imagery<br/>ENSR Survey: Summer, Fall 2007</div></div> | <div>Greater Springfield Reliability Project<br/>Underground Alternatives<br/>East Granby to Suffield<br/>Survey Aerial Maps</div> <div>Mapsheet 23 of 24</div> | <div> Connecticut Light &amp; Power<br/>The Northeast Utilities System</div> <div> ENSR    AECOM</div> <div>Project Number: 01131-001</div> <div>Date: September 2008</div> |
|---------------------|------------------|---|---|---|---|

Y:\Projects\Northeast Utilities\GSRP\MXD\Survey\_Figures\Sept\_2008\GSRP\_UG\_EGranby\_Suffield.mxd





|                            |                         
|----------------------------|-------------------------|---|------------------|-----------|------------------|-----------|----------------------|-----------|------------------|--------------|----------------------|-------------------|-----------------|-------------|------------|---------|---------------|------------------|--------------|-------|--|--------------|----------|------------|--|--|---|---|--|--|---------------------------|----------------------|
| <p><b>Map Location</b></p> | <p><b>Index Map</b></p> | <table border="0"><tr><td> Substation</td><td> MAHW Flag</td><td> Access Road Flag</td><td> MAHW Line</td></tr><tr><td> UG Transmission Line</td><td> Corp Plot</td><td> Man-made Feature</td><td> Wetland Line</td></tr><tr><td> OH Transmission Line</td><td> Threatened Animal</td><td> Natural Feature</td><td> Watercourse</td></tr><tr><td> Water Flag</td><td> Habitat</td><td> Generic Point</td><td> Access Road Line</td></tr><tr><td> Wetland Flag</td><td> Photo</td><td></td><td> Generic Line</td></tr><tr><td> GSRP ROW</td><td> ROW Access</td><td></td><td></td></tr></table> <p>0 200 400 Feet</p> <p>1:2000 1" = 167'</p> <p>Data Source: CT GIS 2004 Imagery<br/>ENSR Survey: Summer, Fall 2007</p> | Substation       | MAHW Flag | Access Road Flag | MAHW Line | UG Transmission Line | Corp Plot | Man-made Feature | Wetland Line | OH Transmission Line | Threatened Animal | Natural Feature | Watercourse | Water Flag | Habitat | Generic Point | Access Road Line | Wetland Flag | Photo |  | Generic Line | GSRP ROW | ROW Access |  |  | <p><b>Greater Springfield Reliability Project<br/>Underground Alternatives<br/>East Granby to Suffield<br/>Survey Aerial Maps</b></p> <p>Mapsheet 24 of 24</p> | <table border="0"><tr><td></td></tr><tr><td></td></tr><tr><td>Project Number: 01131-001</td></tr><tr><td>Date: September 2008</td></tr></table> |  |  | Project Number: 01131-001 | Date: September 2008 |
| Substation                 | MAHW Flag               | Access Road Flag   | MAHW Line        |           |                  
| UG Transmission Line       | Corp Plot               | Man-made Feature   | Wetland Line     |           |                  
| OH Transmission Line       | Threatened Animal       | Natural Feature   | Watercourse      |           |                  
| Water Flag                 | Habitat                 | Generic Point   | Access Road Line |           |                  
| Wetland Flag               | Photo                   |   | Generic Line     |           |                  
| GSRP ROW                   | ROW Access              |   |                  
|                            |                         
|                            |                         
| Project Number: 01131-001  |                         |   
| Date: September 2008       |                         |   

Y:\Projects\Northeast\_Uilities\GSRP\MXD\Survey\_Figures\Sept\_2008\GSRP\_UG\_EGranby\_Suffield.mxd








|                            |                      
|----------------------------|----------------------|---|------------------|-----------|------------------|-----------|----------------------------|-------------------|-------------|--------------|------------|---------|------------------|--------------|--------------|-------|-----------------|------------------|-----------|------------|---------------|--------------|----------|--|--|--|---|---|
| <b>Map Location</b><br>    | <b>Index Map</b><br> | <table border="0"><tr><td> Substation</td><td> Corp Plot</td><td> Access Road Flag</td><td> MAHW Line</td></tr><tr><td> Overhead Transmission Line</td><td> Threatened Animal</td><td> ROW Feature</td><td> Wetland Line</td></tr><tr><td> Water Flag</td><td> Habitat</td><td> Man-made Feature</td><td> Water Course</td></tr><tr><td> Wetland Flag</td><td> Photo</td><td> Natural Feature</td><td> Access Road Line</td></tr><tr><td> MAHW Flag</td><td> ROW Access</td><td> Generic Point</td><td> Generic Line</td></tr><tr><td colspan="4"> GSRP ROW</td></tr></table> <p>0 200 400 Feet</p> <p>1:2000 1" = 167'</p> <p>Data Source: CT State 2004 Imagery<br/>ENSR Survey: Summer, Fall 2007</p> | Substation       | Corp Plot | Access Road Flag | MAHW Line | Overhead Transmission Line | Threatened Animal | ROW Feature | Wetland Line | Water Flag | Habitat | Man-made Feature | Water Course | Wetland Flag | Photo | Natural Feature | Access Road Line | MAHW Flag | ROW Access | Generic Point | Generic Line | GSRP ROW |  |  |  | <p><b>Greater Springfield Reliability Project</b><br/><b>Ludlow - South Agawam South Route</b><br/><b>Survey Aerial Maps</b></p> <p>Mapsheet 52 of 71</p> | <div><br/>The Northeast Utilities System</div> <div> </div> <div>Project Number: 01131-001</div> <div>Date: March 2008</div> |
| Substation                 | Corp Plot            | Access Road Flag   | MAHW Line        |           |                  
| Overhead Transmission Line | Threatened Animal    | ROW Feature   | Wetland Line     |           |                  
| Water Flag                 | Habitat              | Man-made Feature   | Water Course     |           |                  
| Wetland Flag               | Photo                | Natural Feature   | Access Road Line |           |                  
| MAHW Flag                  | ROW Access           | Generic Point   | Generic Line     |           |                  
| GSRP ROW                   |                      |   

Y:\Projects\Northeast\Utilities\GSRP\MapXD\Survey\_Figures\Sept\_2008\GSRP\_Ludlow-South\_Agawam\_South\_Route\_new.mxd



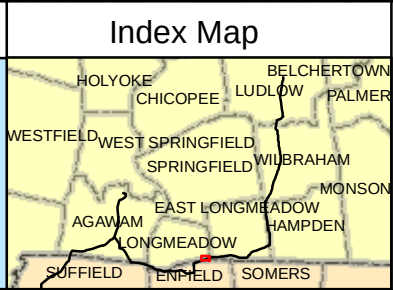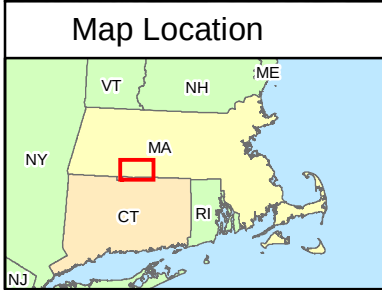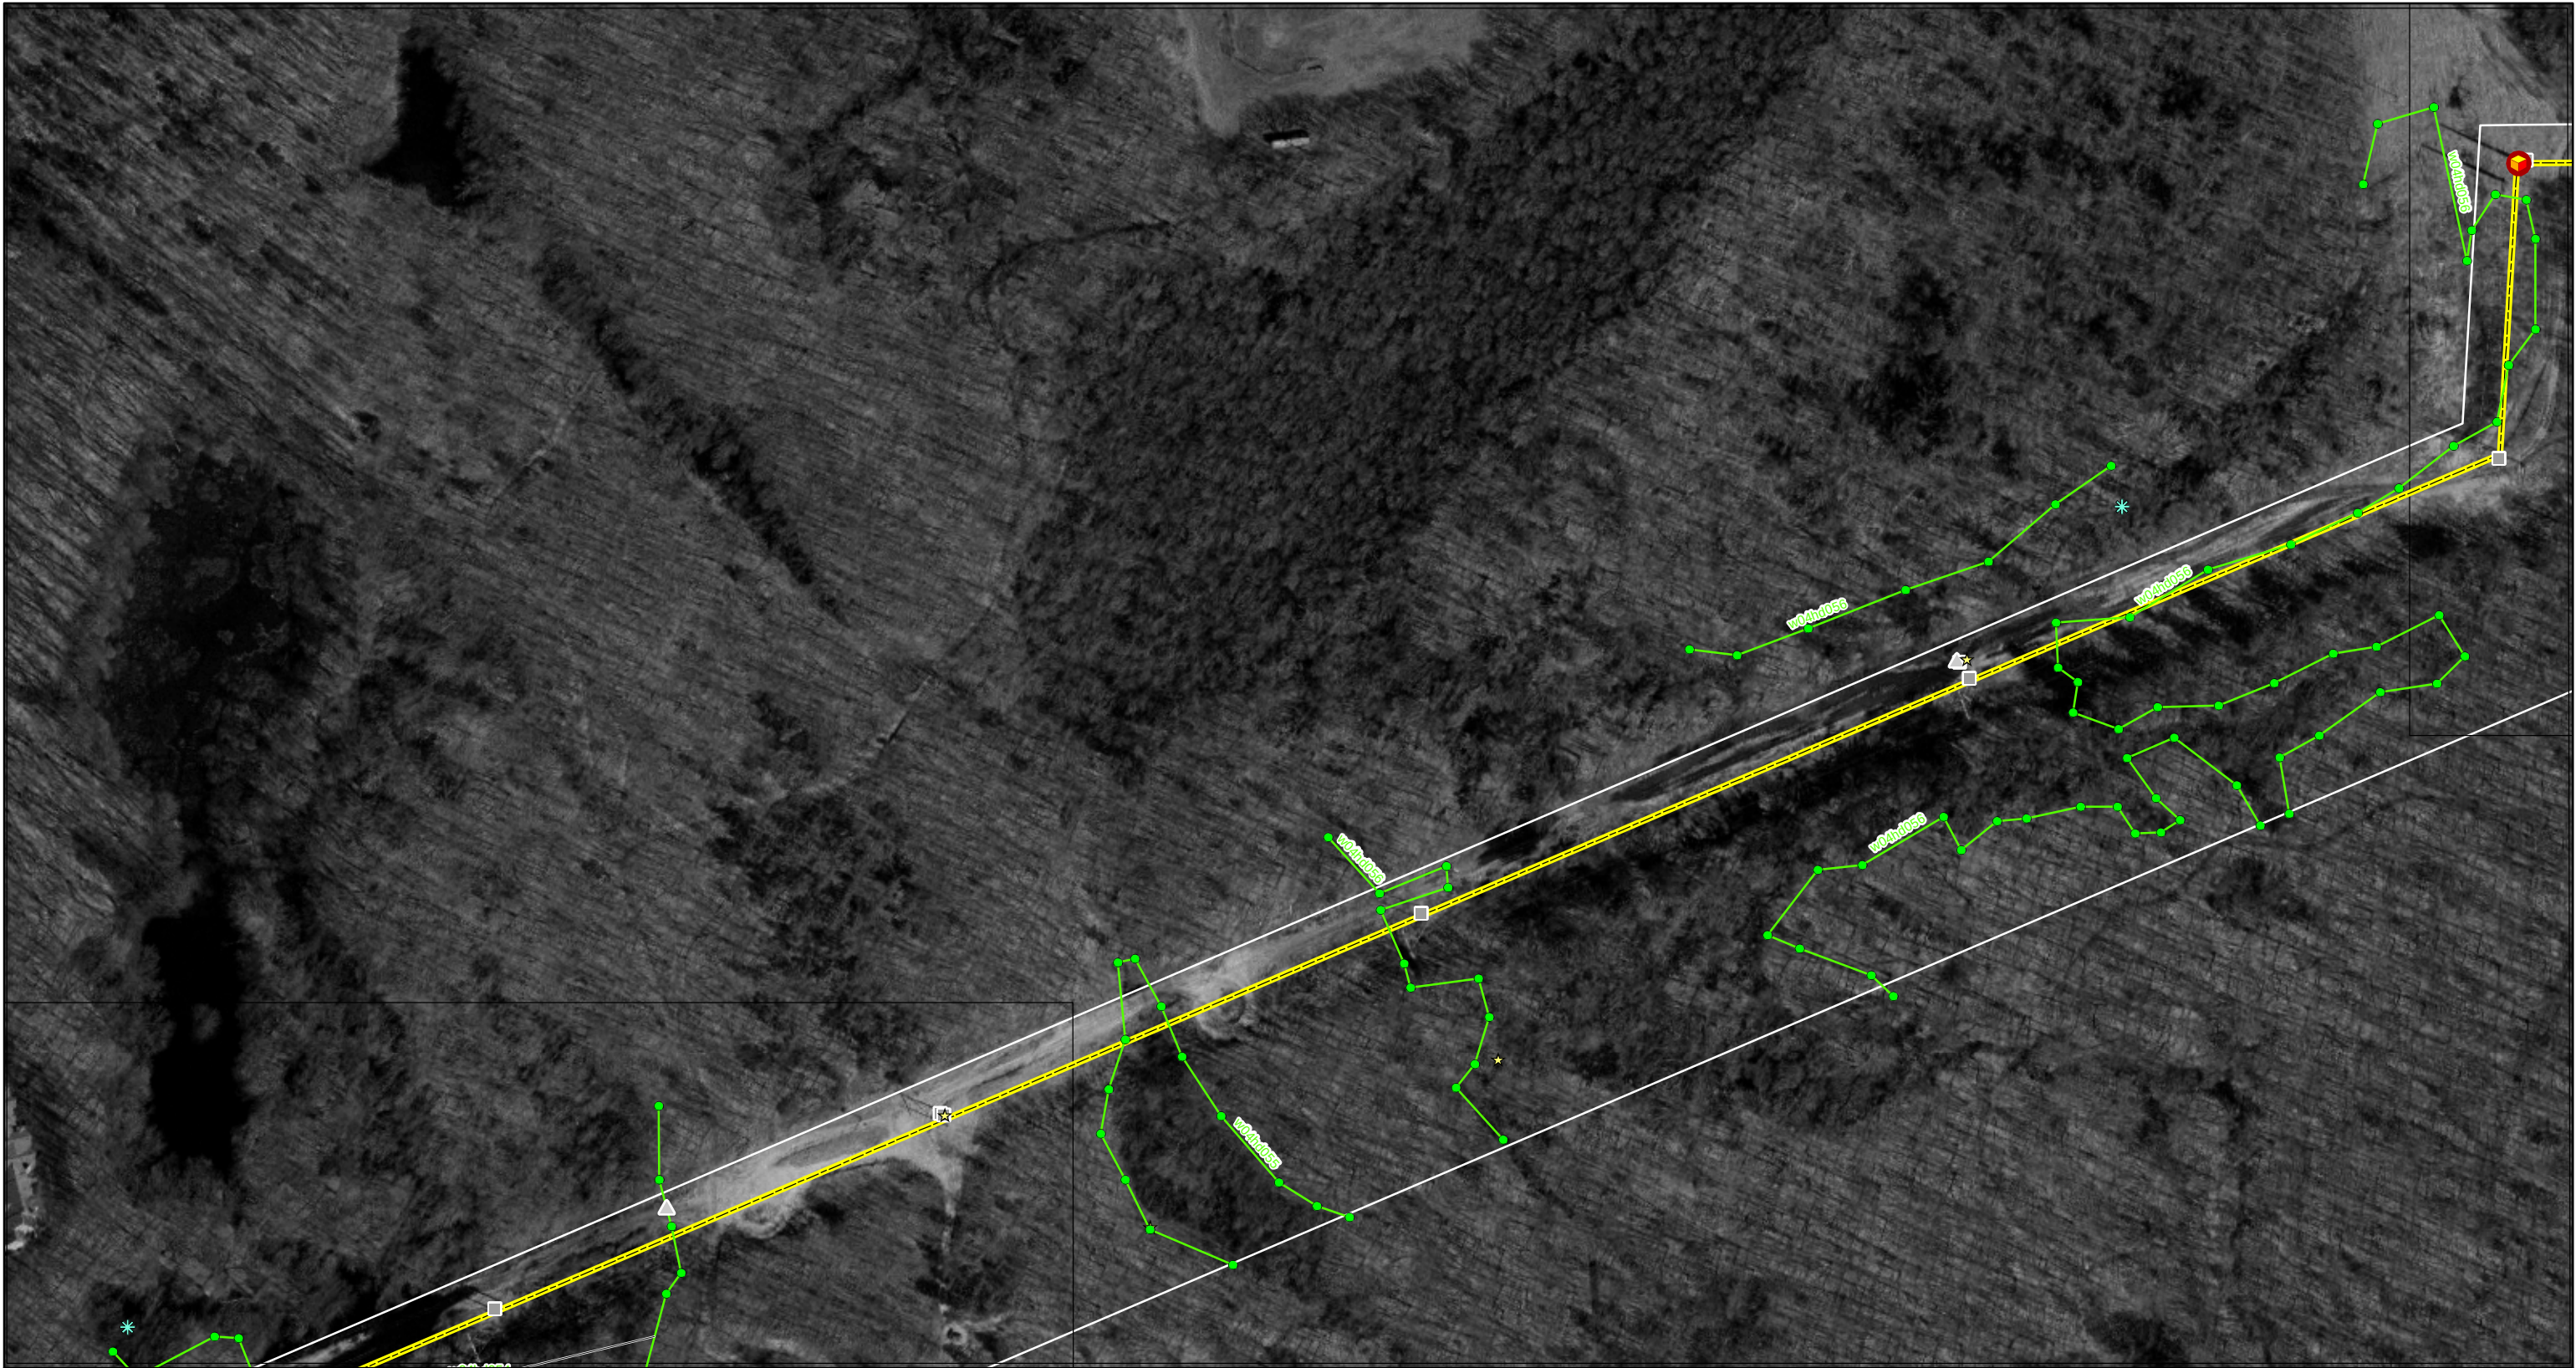

|                            |                   |                  |                  |
|----------------------------|-------------------|------------------|------------------|
| Substation                 | Corp Plot         | Access Road Flag | MAHW Line        |
| Overhead Transmission Line | Threatened Animal | ROW Feature      | Wetland Line     |
| Water Flag                 | Habitat           | Man-made Feature | Water Course     |
| Wetland Flag               | Photo             | Natural Feature  | Access Road Line |
| MAHW Flag                  | ROW Access        | Generic Point    | Generic Line     |
| GSRP ROW                   |                   |                  |                  |

0 200 400 Feet

1:2000 1" = 167'

Data Source: CT State 2004 Imagery  
ENSR Survey: Summer, Fall 2007

Greater Springfield Reliability Project  
Ludlow - South Agawam South Route  
Survey Aerial Maps




Mapsheet 53 of 71

Connecticut Light & Power  
The Northeast Utilities System

ENSR | AECOM

Project Number: 01131-001  
Date: March 2008



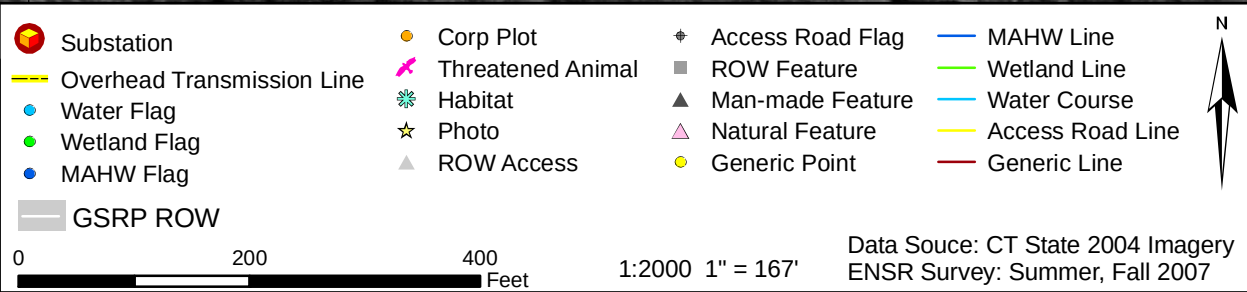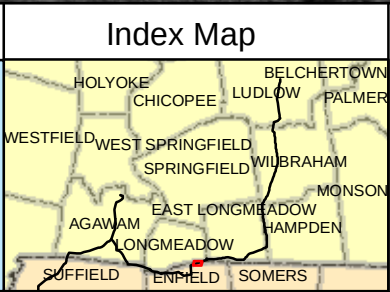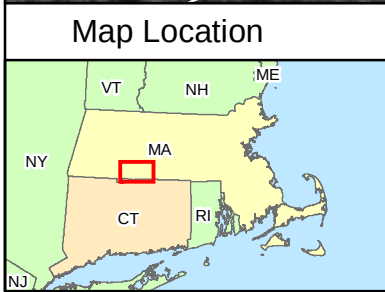

Greater Springfield Reliability Project  
Ludlow - South Agawam South Route  
Survey Aerial Maps




Mapsheet 54 of 71

The Northeast Utilities System

Project Number: 01131-001

Date: March 2008



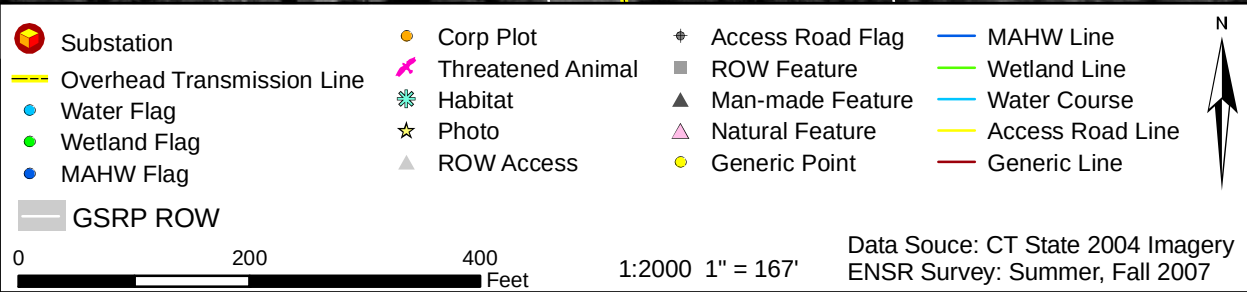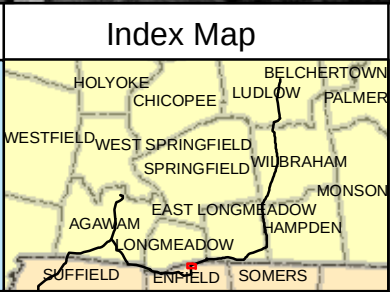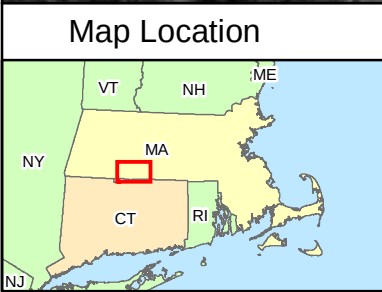

Greater Springfield Reliability Project  
Ludlow - South Agawam South Route  
Survey Aerial Maps

Mapsheet 55 of 71

Connecticut  
Light & Power

The Northeast Utilities System

Project Number: 01131-001

Date: March 2008





|                     |  |                  |  |  |  |   |   |
|---------------------|--|------------------|--|--|--|---|---|
| <b>Map Location</b> |  | <b>Index Map</b> |  |  |  | <div>Greater Springfield Reliability Project<br/>Ludlow - South Agawam South Route<br/>Survey Aerial Maps</div> <div>Mapsheet 56 of 71</div> <div>1:2000 1" = 167'</div> <div>Data Source: CT State 2004 Imagery<br/>ENSR Survey: Summer, Fall 2007</div> | <div> Connecticut Light &amp; Power<br/>The Northeast Utilities System</div> <div>ENSR   AECOM</div> <div>Project Number: 01131-001</div> <div>Date: March 2008</div> |
|                     |  |                  |  |  |  |   |   |
|                     |  |                  |  |  |  |   |   |
|                     |  |                  |  |  |  |   |   |

Y:\Projects\Northeast Utilities\GSRP\MXD\Survey\_Figures\Sept\_2008\GSRP\_Ludlow-South\_Agawam\_South\_Route\_new.mxd








|                         |                      |   |   |   |   |   |                                    |
|-------------------------|----------------------|---|---|---|---|---|------------------------------------|
| <b>Map Location</b><br> | <b>Index Map</b><br> | <ul style="list-style-type: none"><li> Substation</li><li> Overhead Transmission Line</li><li> Water Flag</li><li> Wetland Flag</li><li> MAHW Flag</li><li> GSRP ROW</li></ul> | <ul style="list-style-type: none"><li> Corp Plot</li><li> Threatened Animal</li><li> Habitat</li><li> Photo</li><li> ROW Access</li></ul> | <ul style="list-style-type: none"><li> Access Road Flag</li><li> ROW Feature</li><li> Man-made Feature</li><li> Natural Feature</li><li> Generic Point</li></ul> | <ul style="list-style-type: none"><li> MAHW Line</li><li> Wetland Line</li><li> Water Course</li><li> Access Road Line</li><li> Generic Line</li></ul> | <p>Greater Springfield Reliability Project<br/>Ludlow - South Agawam South Route<br/>Survey Aerial Maps</p> <p>Mapsheet 57 of 71</p> | <br>The Northeast Utilities System |
|                         |                      |   |   |   |   | Project Number: 01131-001   |                                    |
|                         |                      |   |   |   |   | Date: March 2008   |                                    |

Y:\Projects\Northeast\Utilities\GSRP\MapXD\Survey\_Figures\Sept\_2008\GSRP\_Ludlow-South\_Agawam\_South\_Route\_new.mxd



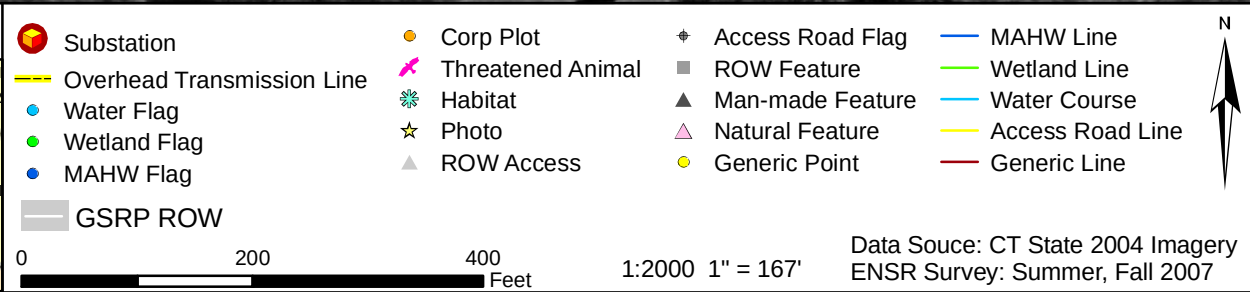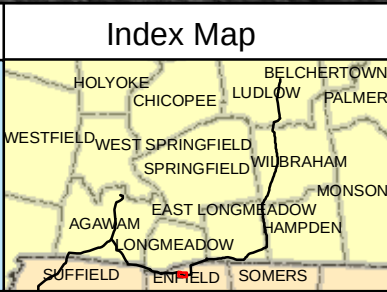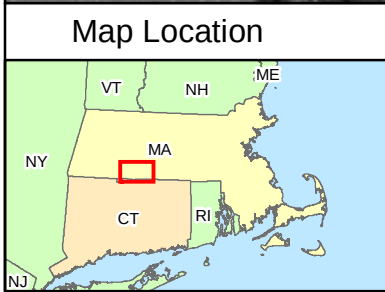

Greater Springfield Reliability Project  
Ludlow - South Agawam South Route  
Survey Aerial Maps



Mapsheet 58 of 71

Connecticut  
Light & Power  
The Northeast Utilities System

Project Number: 01131-001

Date: March 2008



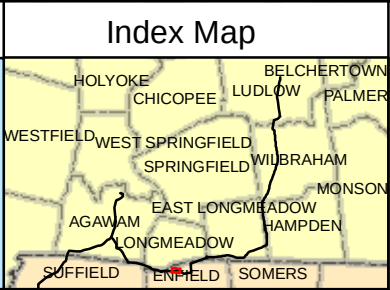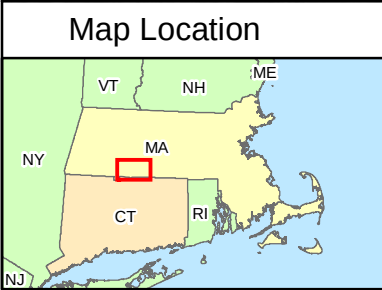

|                            |            |                   |                  |              |
|----------------------------|------------|-------------------|------------------|--------------|
| Substation                 | Corp Plot  | Threatened Animal | Access Road Flag | MAHW Line    |
| Overhead Transmission Line | Habitat    | ROW Feature       | Wetland Line     | Water Course |
| Water Flag                 | Photo      | Man-made Feature  | Access Road Line | Generic Line |
| Wetland Flag               | ROW Access | Natural Feature   |                  |              |
| MAHW Flag                  |            | Generic Point     |                  |              |
| GSRP ROW                   |            |                   |                  |              |

0 200 400 Feet

1:2000 1" = 167'

Data Source: CT State 2004 Imagery  
ENSR Survey: Summer, Fall 2007



Greater Springfield Reliability Project  
Ludlow - South Agawam South Route  
Survey Aerial Maps

Mapsheet 59 of 71

|                                    |
|------------------------------------|
| <br>The Northeast Utilities System |
|                                    |
| Project Number: 01131-001          |
| Date: March 2008                   |

Y:\Projects\Northeast\Utilities\GSRP\MapXD\Survey\_Figures\Sept\_2008\GSRP\_Ludlow-South\_Agawam\_South\_Route\_new.mxd



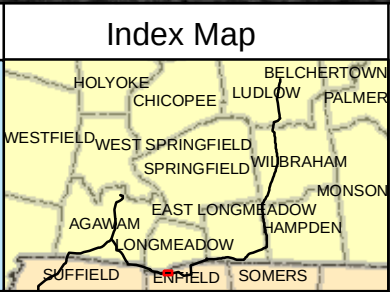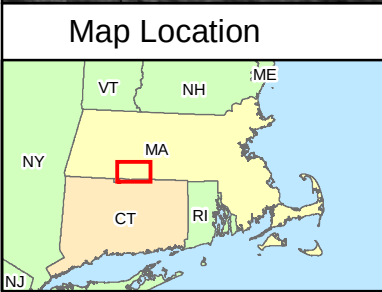

|                            |                   |                  |                  |
|----------------------------|-------------------|------------------|------------------|
| Substation                 | Corp Plot         | Access Road Flag | MAHW Line        |
| Overhead Transmission Line | Threatened Animal | ROW Feature      | Wetland Line     |
| Water Flag                 | Habitat           | Man-made Feature | Water Course     |
| Wetland Flag               | Photo             | Natural Feature  | Access Road Line |
| MAHW Flag                  | ROW Access        | Generic Point    | Generic Line     |
| GSRP ROW                   |                   |                  |                  |

0 200 400 Feet

1:2000 1" = 167'

Data Source: CT State 2004 Imagery  
ENSR Survey: Summer, Fall 2007





**Greater Springfield Reliability Project  
Ludlow - South Agawam South Route  
Survey Aerial Maps**

Mapsheet 60 of 71

|                                    |
|------------------------------------|
| <br>The Northeast Utilities System |
|                                    |
| Project Number: 01131-001          |
| Date: March 2008                   |

Y:\Projects\Northeast\Utilities\GSRP\MXD\Survey\_Figures\Sept\_2008\GSRP\_Ludlow-South\_Agawam\_South\_Route\_new.mxd



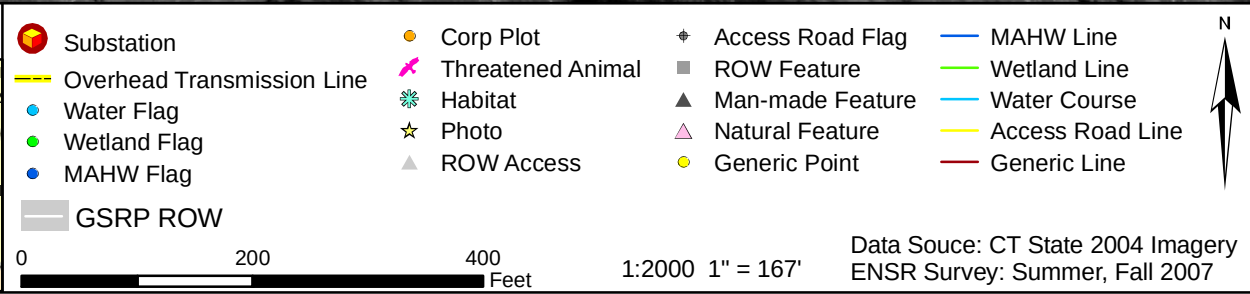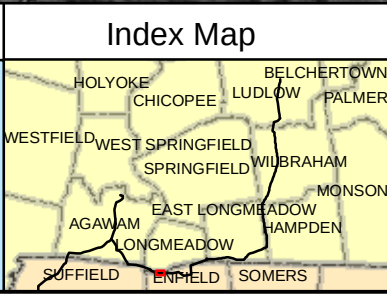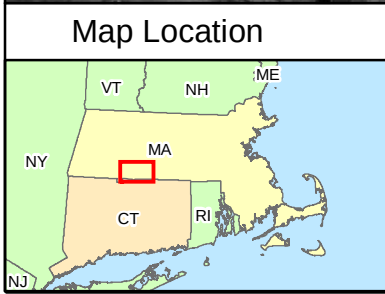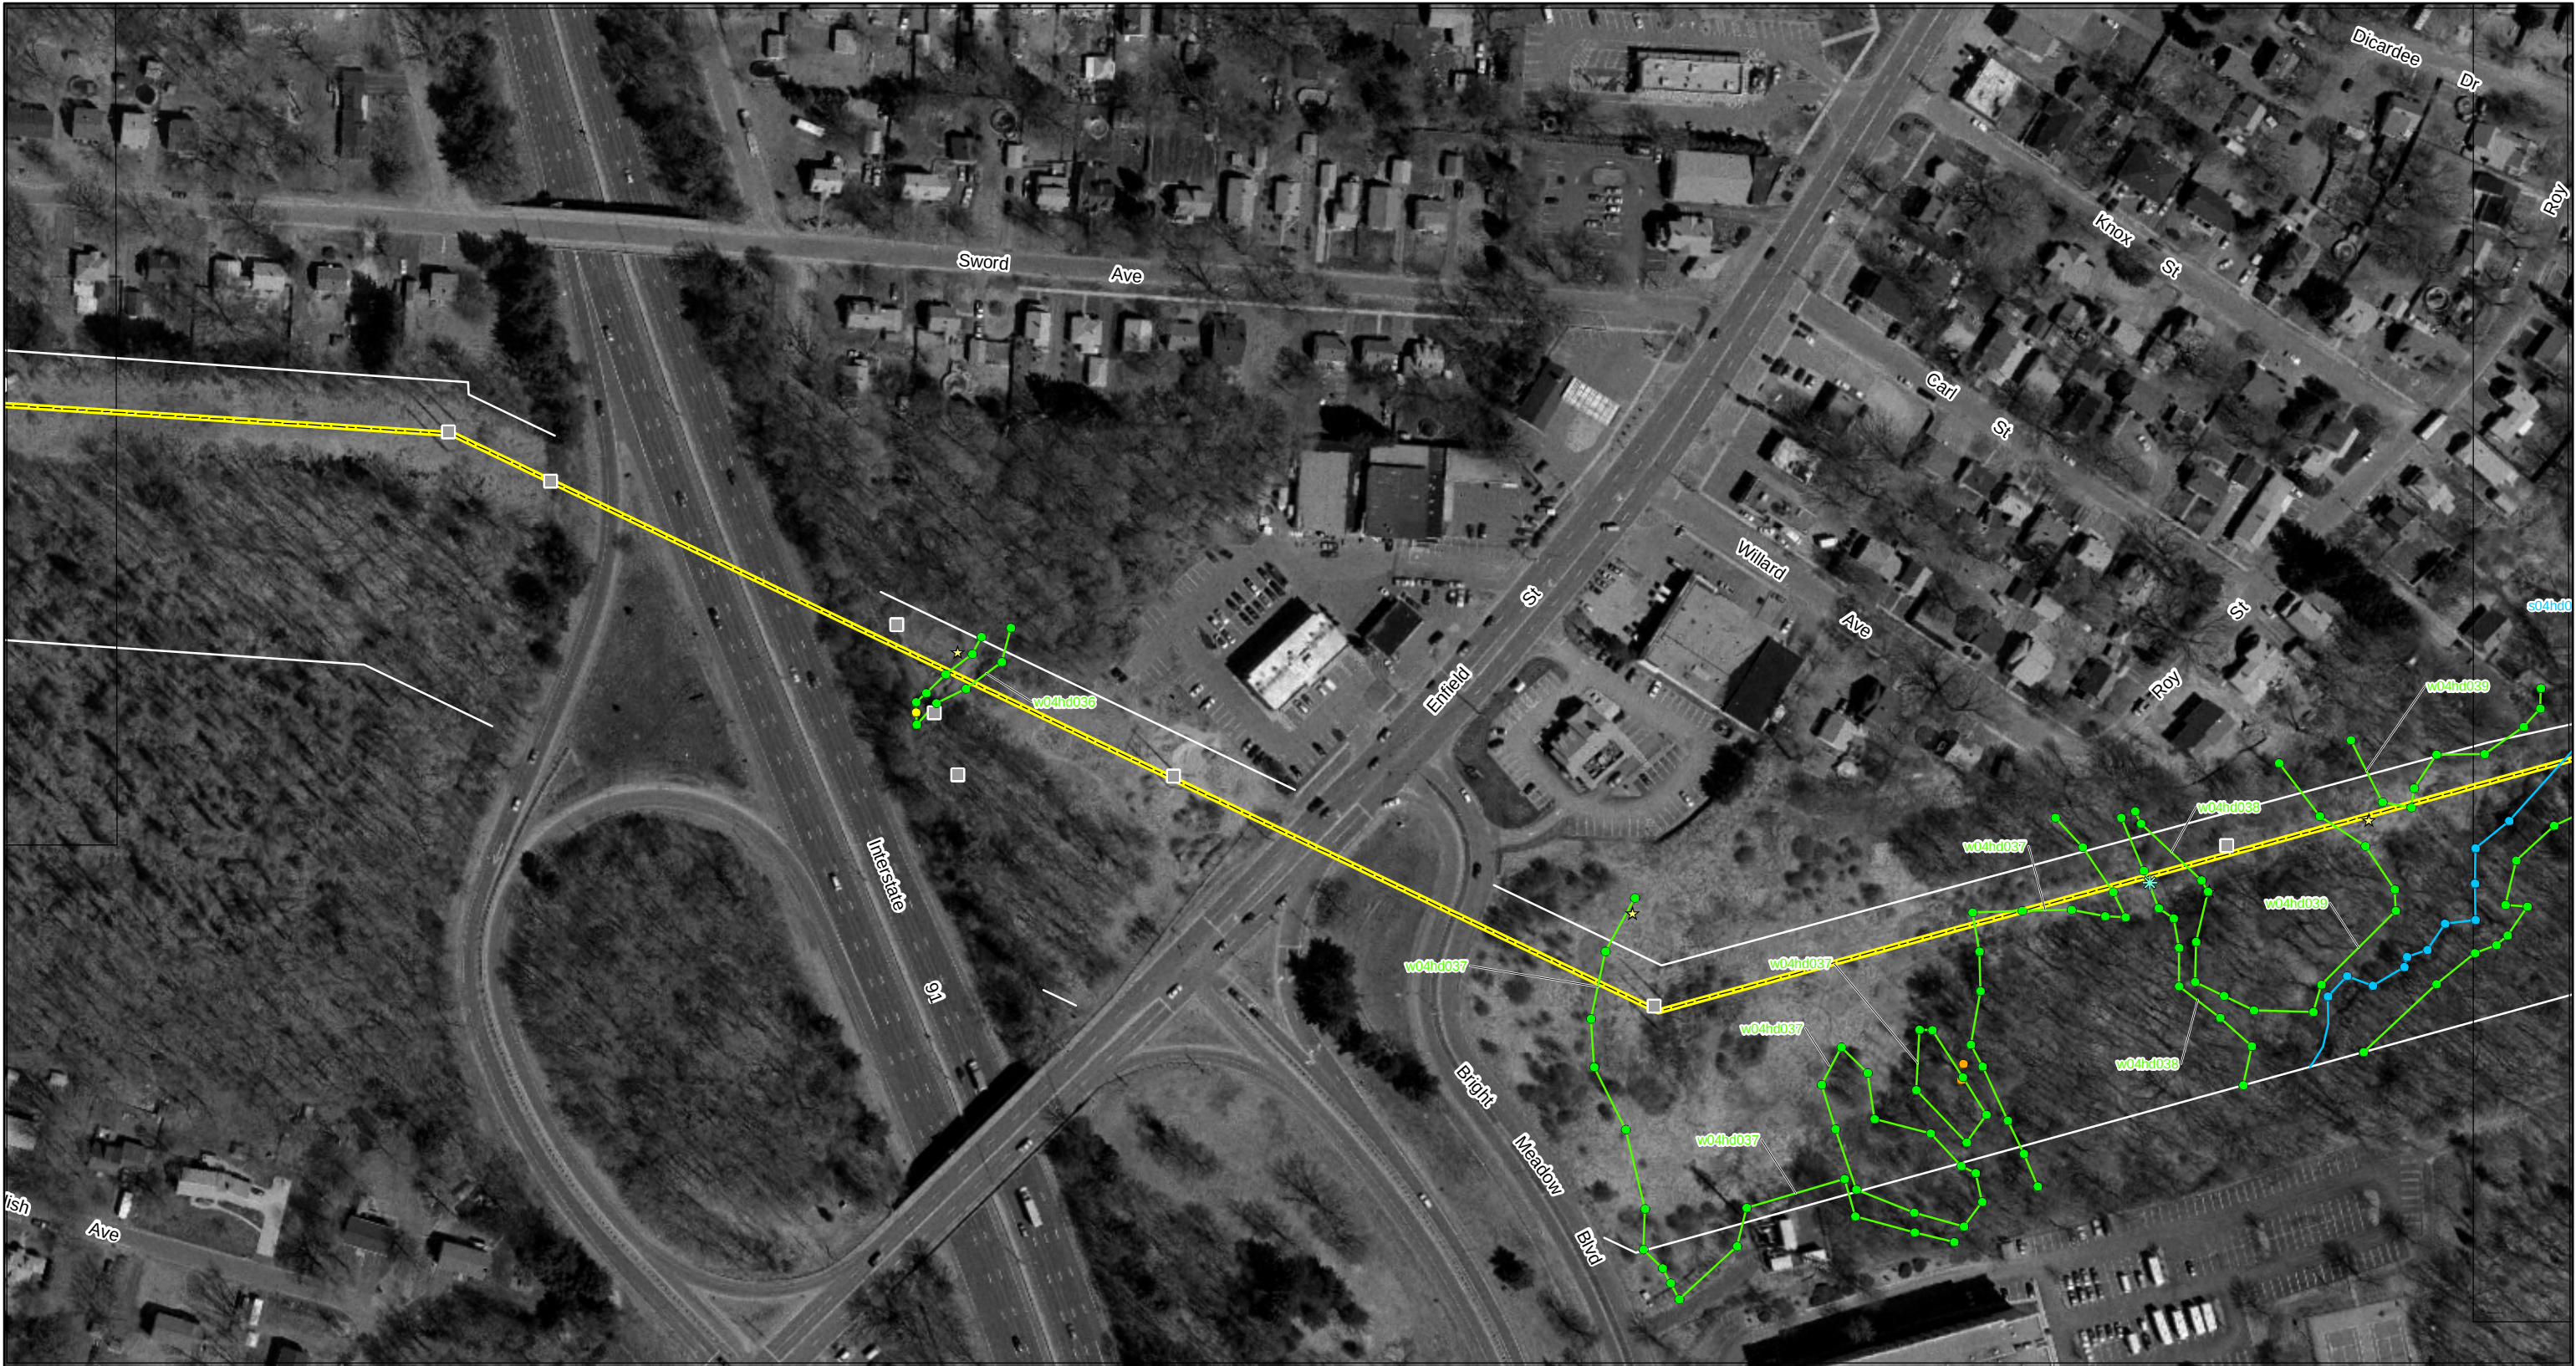

Greater Springfield Reliability Project  
Ludlow - South Agawam South Route  
Survey Aerial Maps

Mapsheet 61 of 71

Connecticut  
Light & Power


The Northeast Utilities System

Project Number: 01131-001

Date: March 2008

Y:\Projects\Northeast\Utilities\GSRP\WMD\Survey\_Figures\Sept\_2008\GSRP\_Ludlow-South\_Agawam\_South\_Route\_new.mxd




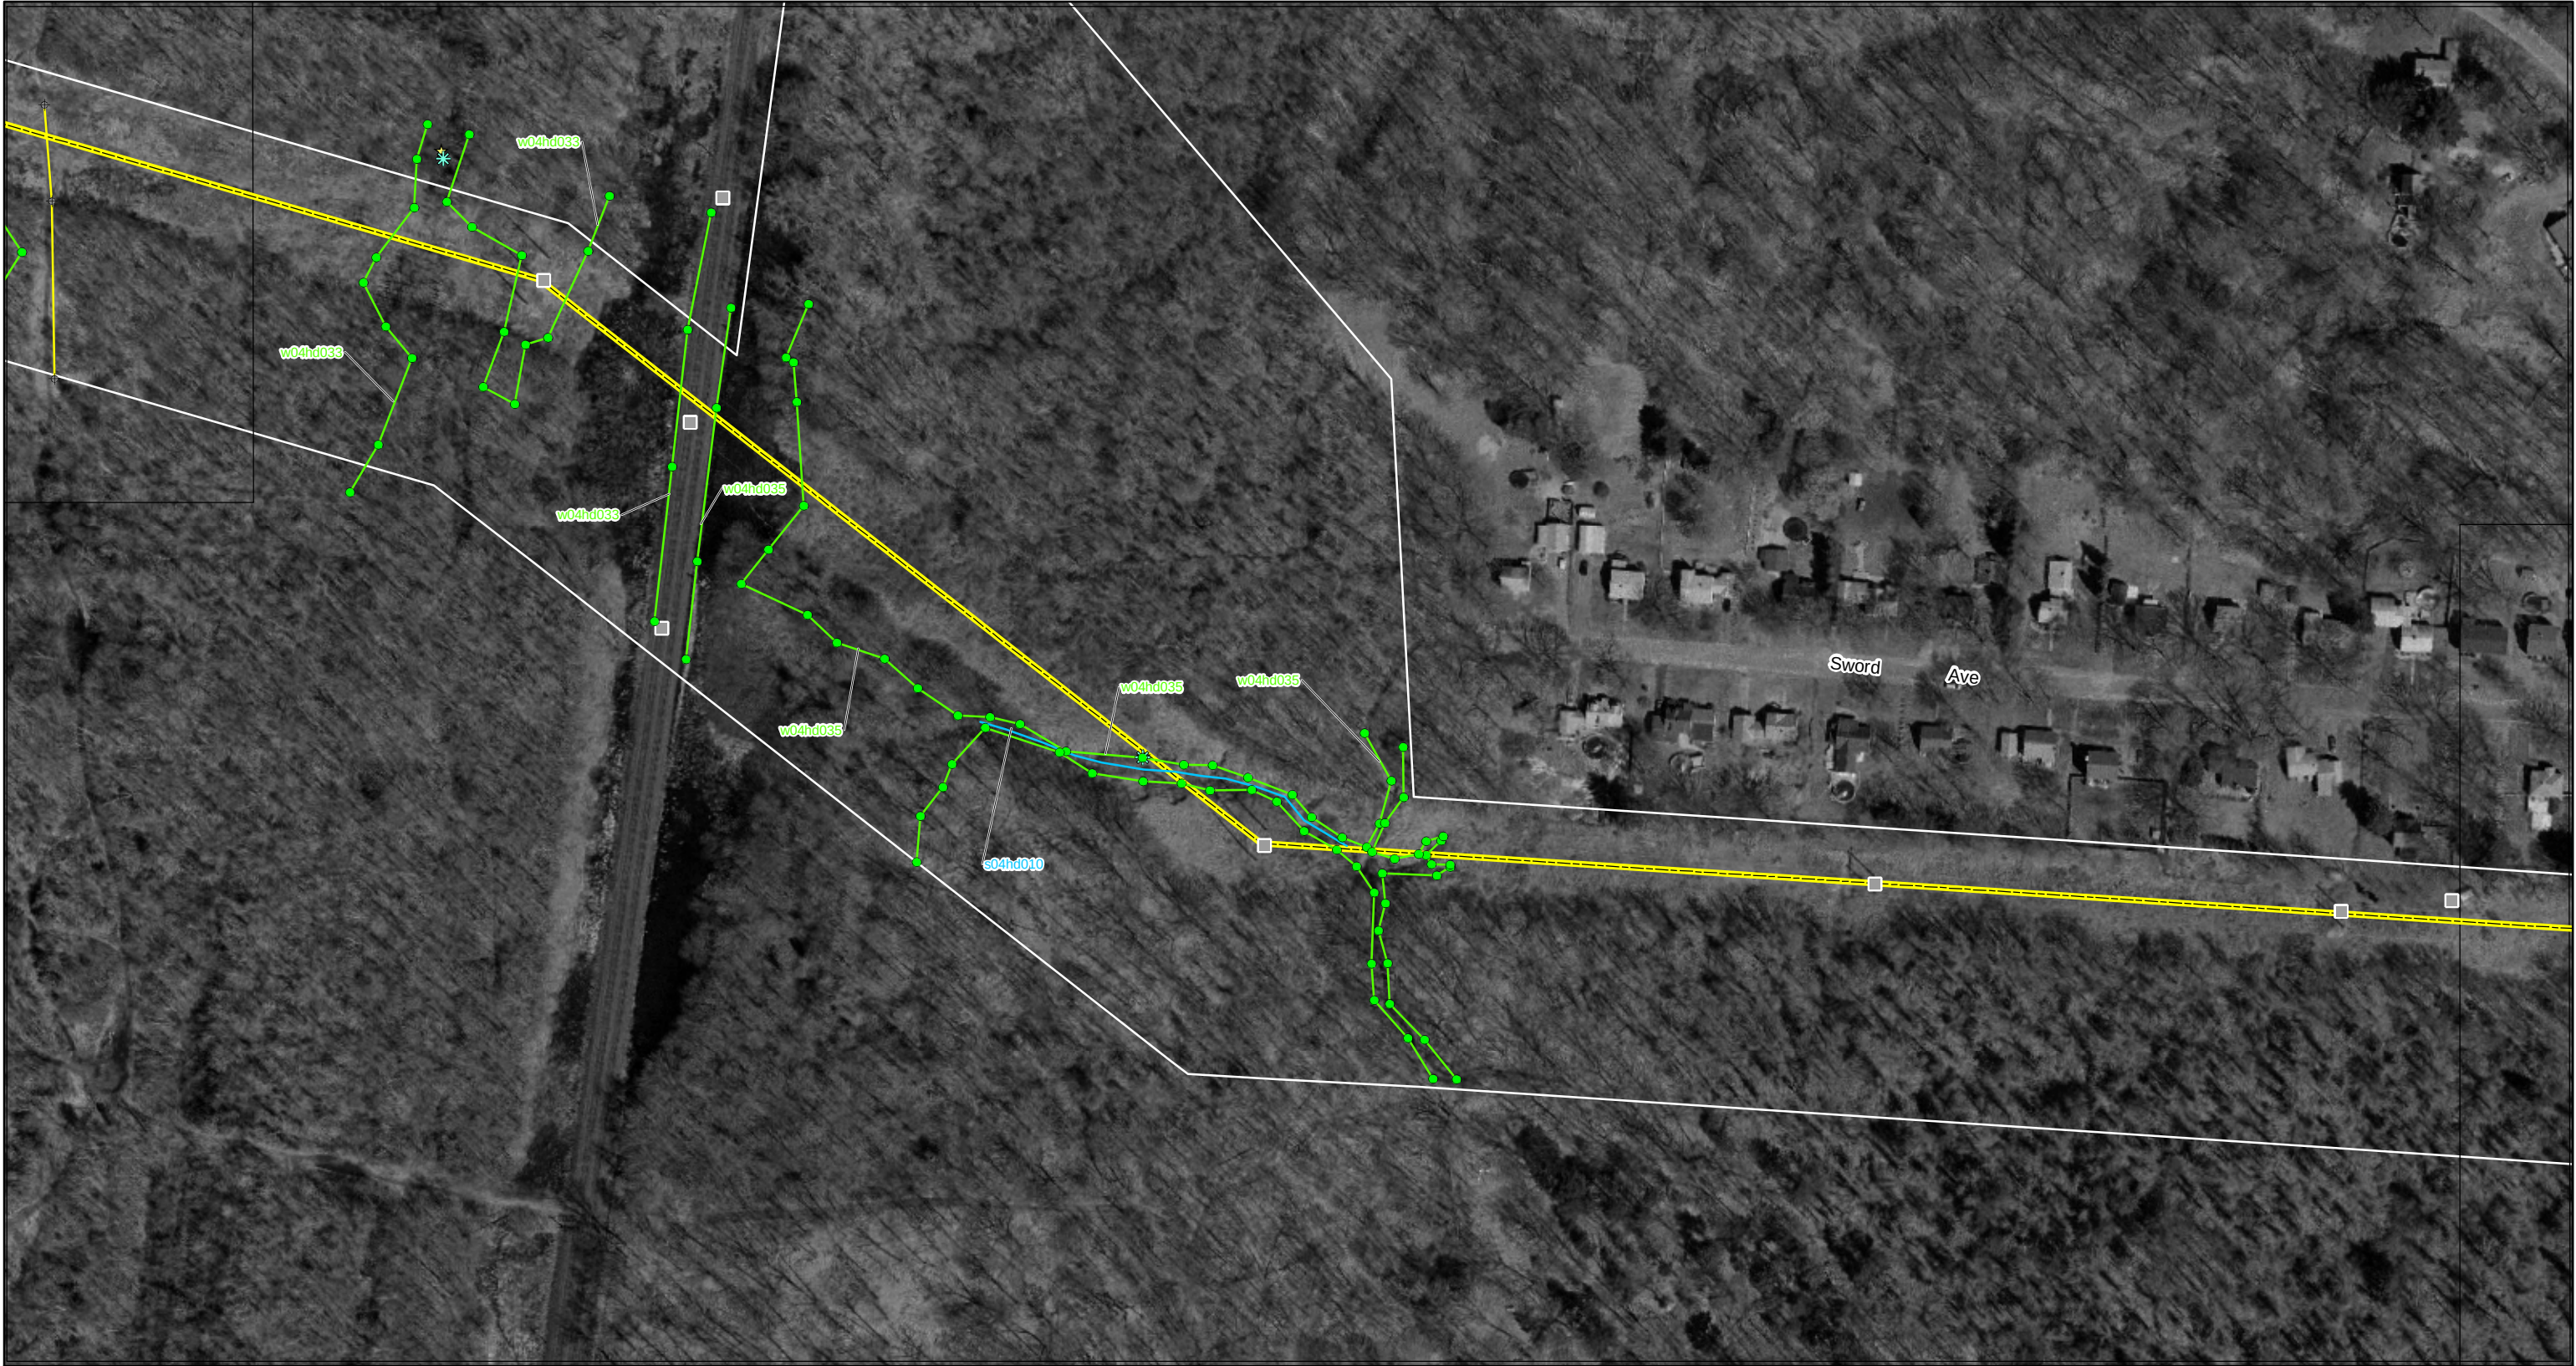

|                            |                      
|----------------------------|----------------------|---|------------------|-----------|------------------|-----------|----------------------------|-------------------|-------------|--------------|------------|---------|------------------|--------------|--------------|-------|-----------------|------------------|-----------|------------|---------------|--------------|----------|--|--|--|---|---|
| <b>Map Location</b><br>    | <b>Index Map</b><br> | <table border="0"><tr><td> Substation</td><td> Corp Plot</td><td> Access Road Flag</td><td> MAHW Line</td></tr><tr><td> Overhead Transmission Line</td><td> Threatened Animal</td><td> ROW Feature</td><td> Wetland Line</td></tr><tr><td> Water Flag</td><td> Habitat</td><td> Man-made Feature</td><td> Water Course</td></tr><tr><td> Wetland Flag</td><td> Photo</td><td> Natural Feature</td><td> Access Road Line</td></tr><tr><td> MAHW Flag</td><td> ROW Access</td><td> Generic Point</td><td> Generic Line</td></tr><tr><td> GSRP ROW</td><td></td><td></td><td></td></tr></table> <p>0 200 400 Feet</p> <p>1:2000 1" = 167'</p> <p>Data Source: CT State 2004 Imagery<br/>ENSR Survey: Summer, Fall 2007</p> | Substation       | Corp Plot | Access Road Flag | MAHW Line | Overhead Transmission Line | Threatened Animal | ROW Feature | Wetland Line | Water Flag | Habitat | Man-made Feature | Water Course | Wetland Flag | Photo | Natural Feature | Access Road Line | MAHW Flag | ROW Access | Generic Point | Generic Line | GSRP ROW |  |  |  | <div><p>Greater Springfield Reliability Project<br/>Ludlow - South Agawam South Route<br/>Survey Aerial Maps</p><p>Mapsheet 62 of 71</p></div> | <div><p>Connecticut<br/>Light &amp; Power<br/>The Northeast Utilities System</p></div> <div><p>ENSR   AECOM</p></div> <div><p>Project Number: 01131-001</p><p>Date: March 2008</p></div> |
| Substation                 | Corp Plot            | Access Road Flag   | MAHW Line        |           |                  
| Overhead Transmission Line | Threatened Animal    | ROW Feature   | Wetland Line     |           |                  
| Water Flag                 | Habitat              | Man-made Feature   | Water Course     |           |                  
| Wetland Flag               | Photo                | Natural Feature   | Access Road Line |           |                  
| MAHW Flag                  | ROW Access           | Generic Point   | Generic Line     |           |                  
| GSRP ROW                   |                      |   

Y:\Projects\Northeast\Utilities\GSRP\MapXD\Survey\_Figures\Sept\_2008\GSRP\_Ludlow-South\_Agawam\_South\_Route\_new.mxd



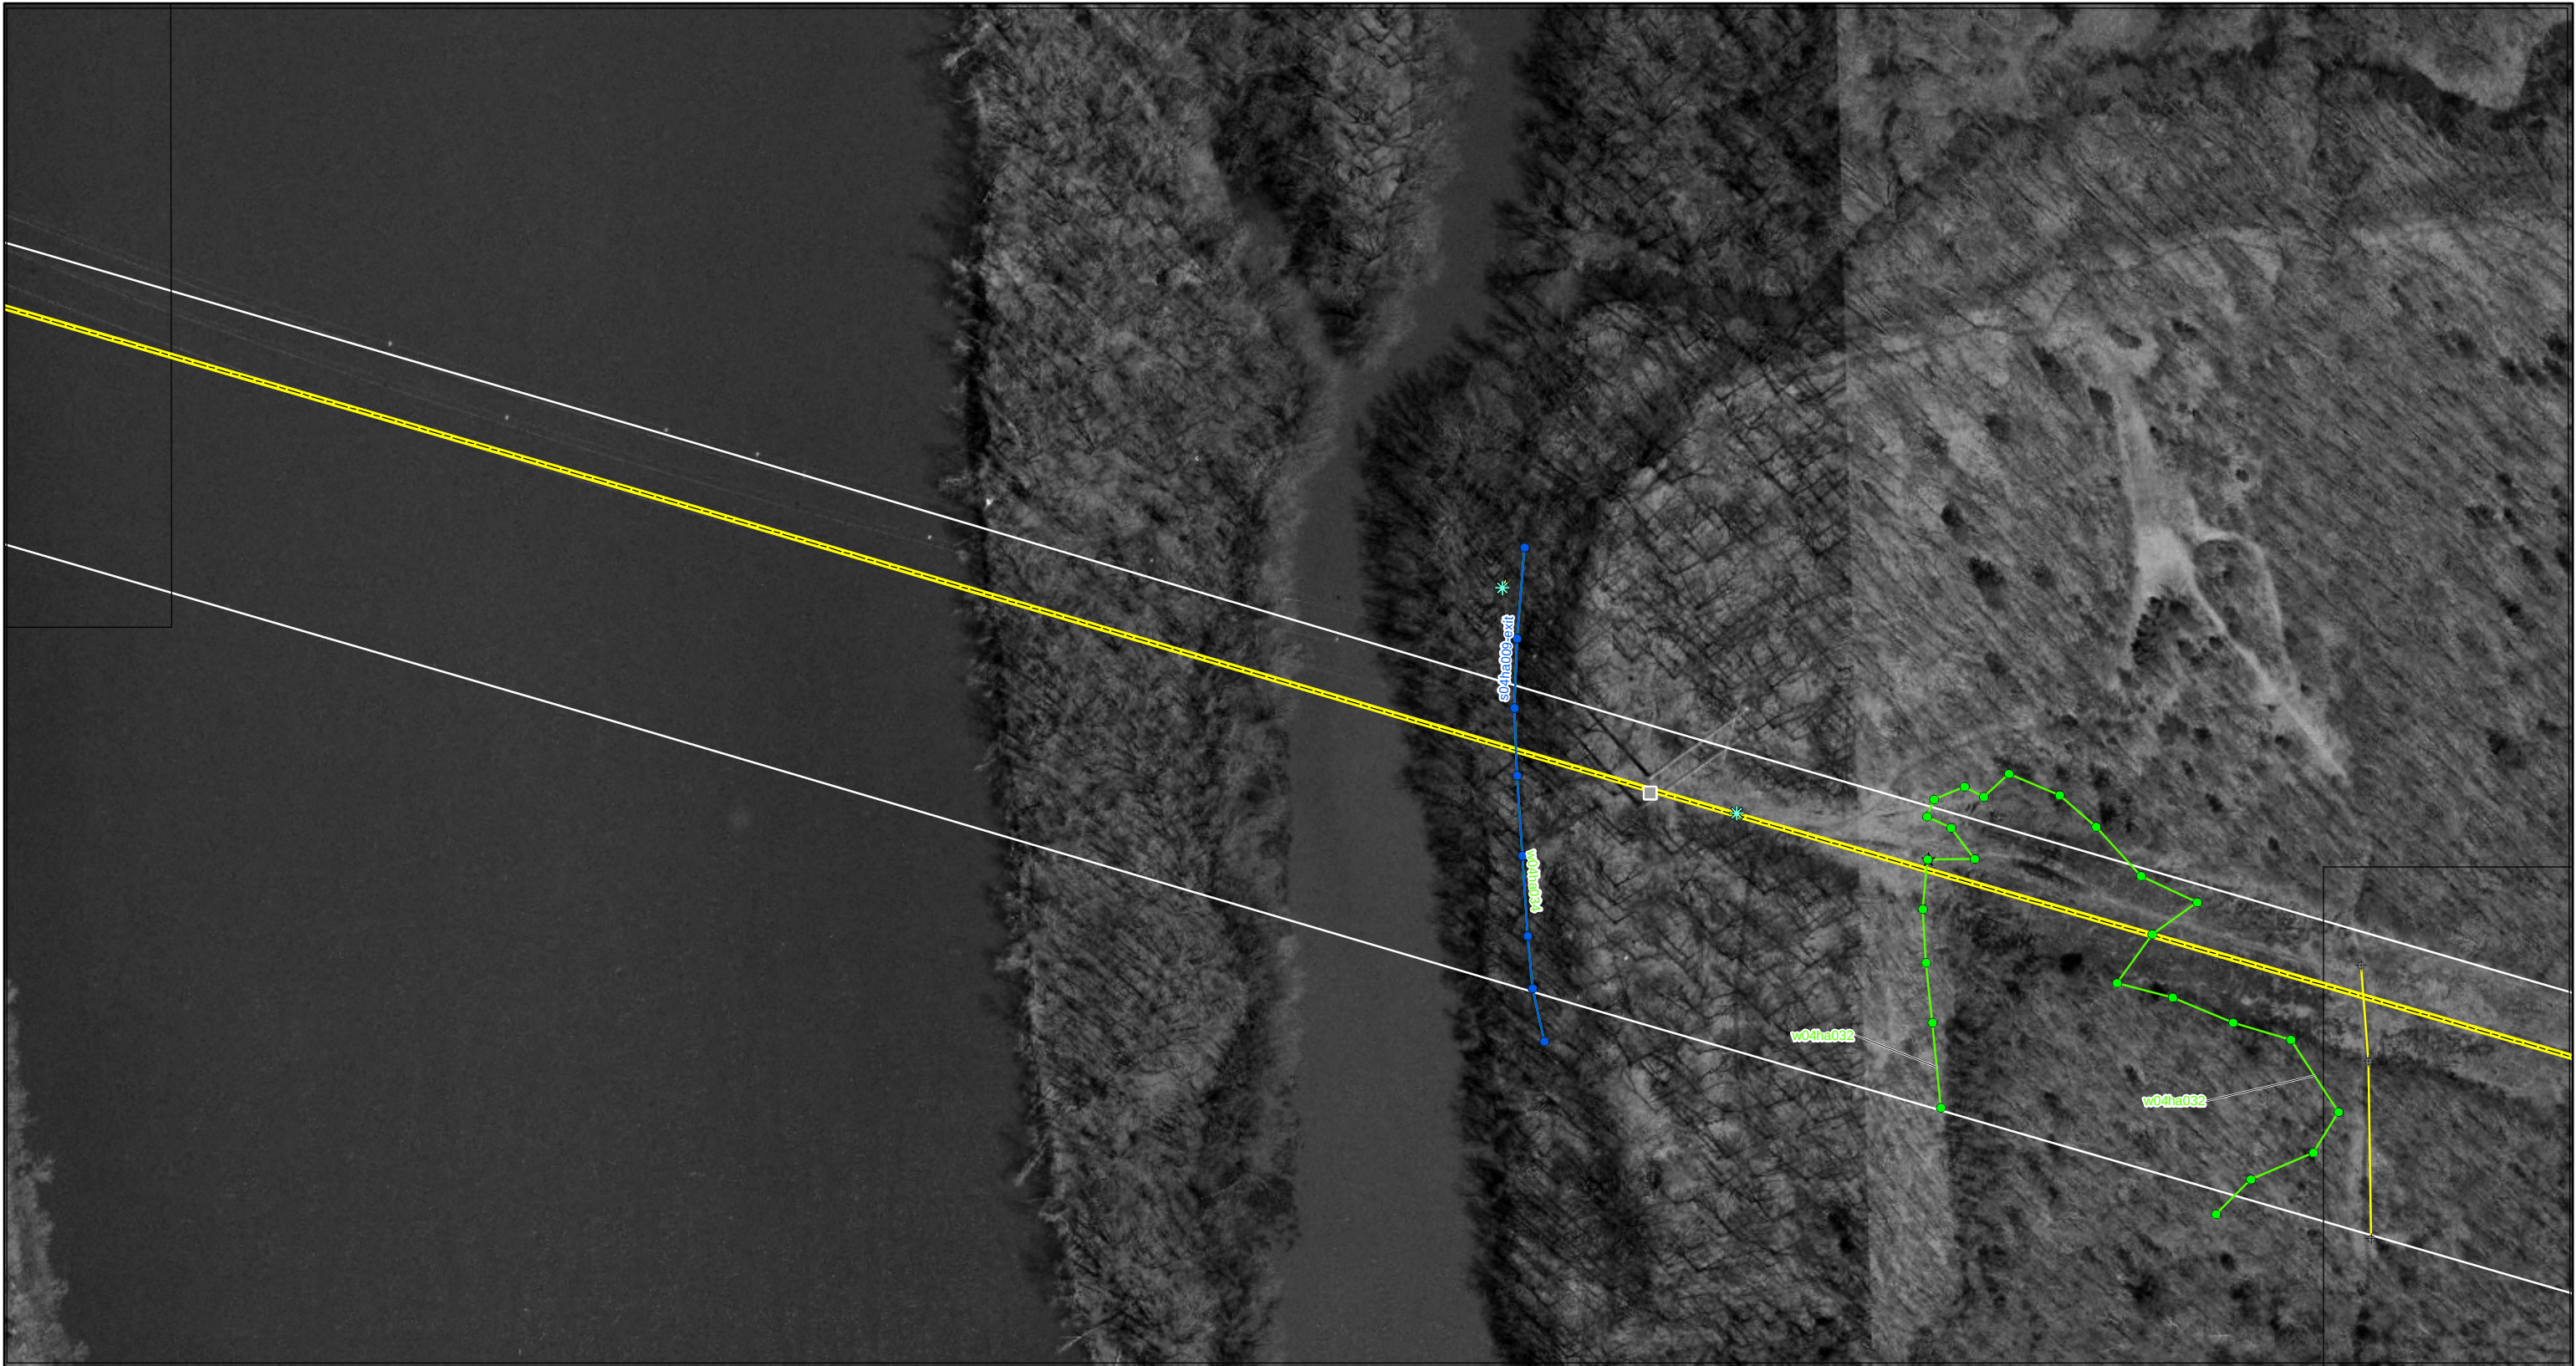

|                            |                      
|----------------------------|----------------------|---|------------------|-----------|------------------|-----------|----------------------------|-------------------|-------------|--------------|------------|---------|------------------|--------------|--------------|-------|-----------------|------------------|-----------|------------|---------------|--------------|----------|--|--|--|---|---|
| <b>Map Location</b><br>    | <b>Index Map</b><br> | <table border="0"><tr><td> Substation</td><td> Corp Plot</td><td> Access Road Flag</td><td> MAHW Line</td></tr><tr><td> Overhead Transmission Line</td><td> Threatened Animal</td><td> ROW Feature</td><td> Wetland Line</td></tr><tr><td> Water Flag</td><td> Habitat</td><td> Man-made Feature</td><td> Water Course</td></tr><tr><td> Wetland Flag</td><td> Photo</td><td> Natural Feature</td><td> Access Road Line</td></tr><tr><td> MAHW Flag</td><td> ROW Access</td><td> Generic Point</td><td> Generic Line</td></tr><tr><td colspan="4"> GSRP ROW</td></tr></table> <p>0 200 400 Feet</p> <p>1:2000 1" = 167'</p> <p>Data Source: CT State 2004 Imagery<br/>ENSR Survey: Summer, Fall 2007</p> | Substation       | Corp Plot | Access Road Flag | MAHW Line | Overhead Transmission Line | Threatened Animal | ROW Feature | Wetland Line | Water Flag | Habitat | Man-made Feature | Water Course | Wetland Flag | Photo | Natural Feature | Access Road Line | MAHW Flag | ROW Access | Generic Point | Generic Line | GSRP ROW |  |  |  | <p><b>Greater Springfield Reliability Project</b><br/><b>Ludlow - South Agawam South Route</b><br/><b>Survey Aerial Maps</b></p> <p>Mapsheet 63 of 71</p> | <div><br/>The Northeast Utilities System</div> <div> </div> <div>Project Number: 01131-001</div> <div>Date: March 2008</div> |
| Substation                 | Corp Plot            | Access Road Flag   | MAHW Line        |           |                  
| Overhead Transmission Line | Threatened Animal    | ROW Feature   | Wetland Line     |           |                  
| Water Flag                 | Habitat              | Man-made Feature   | Water Course     |           |                  
| Wetland Flag               | Photo                | Natural Feature   | Access Road Line |           |                  
| MAHW Flag                  | ROW Access           | Generic Point   | Generic Line     |           |                  
| GSRP ROW                   |                      |   

Y:\Projects\Northeast\Utilities\GSRP\MapXD\Survey\_Figures\Sept\_2008\GSRP\_Ludlow-South\_Agawam\_South\_Route\_new.mxd







|                            |                      
|----------------------------|----------------------|---|------------------|-----------|------------------|-----------|----------------------------|-------------------|-------------|--------------|------------|---------|------------------|--------------|--------------|-------|-----------------|------------------|-----------|------------|---------------|--------------|----------|--|--|--|---|---|
| <b>Map Location</b><br>    | <b>Index Map</b><br> | <table border="0"><tr><td> Substation</td><td> Corp Plot</td><td> Access Road Flag</td><td> MAHW Line</td></tr><tr><td> Overhead Transmission Line</td><td> Threatened Animal</td><td> ROW Feature</td><td> Wetland Line</td></tr><tr><td> Water Flag</td><td> Habitat</td><td> Man-made Feature</td><td> Water Course</td></tr><tr><td> Wetland Flag</td><td> Photo</td><td> Natural Feature</td><td> Access Road Line</td></tr><tr><td> MAHW Flag</td><td> ROW Access</td><td> Generic Point</td><td> Generic Line</td></tr><tr><td> GSRP ROW</td><td></td><td></td><td></td></tr></table> <p>0 200 400 Feet</p> <p>1:2000 1" = 167'</p> <p>Data Source: CT State 2004 Imagery<br/>ENSR Survey: Summer, Fall 2007</p> | Substation       | Corp Plot | Access Road Flag | MAHW Line | Overhead Transmission Line | Threatened Animal | ROW Feature | Wetland Line | Water Flag | Habitat | Man-made Feature | Water Course | Wetland Flag | Photo | Natural Feature | Access Road Line | MAHW Flag | ROW Access | Generic Point | Generic Line | GSRP ROW |  |  |  | <p><b>Greater Springfield Reliability Project<br/>Ludlow - South Agawam South Route<br/>Survey Aerial Maps</b></p> <p>Mapsheet 64 of 71</p> | <div><br/>The Northeast Utilities System</div> <div> </div> <div>Project Number: 01131-001</div> <div>Date: March 2008</div> |
| Substation                 | Corp Plot            | Access Road Flag   | MAHW Line        |           |                  
| Overhead Transmission Line | Threatened Animal    | ROW Feature   | Wetland Line     |           |                  
| Water Flag                 | Habitat              | Man-made Feature   | Water Course     |           |                  
| Wetland Flag               | Photo                | Natural Feature   | Access Road Line |           |                  
| MAHW Flag                  | ROW Access           | Generic Point   | Generic Line     |           |                  
| GSRP ROW                   |                      |   

Y:\Projects\Northeast\Utilities\GSRP\MXD\Survey\_Figures\Sept\_2008\GSRP\_Ludlow-South\_Agawam\_South\_Route\_new.mxd



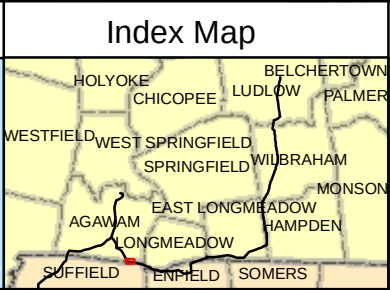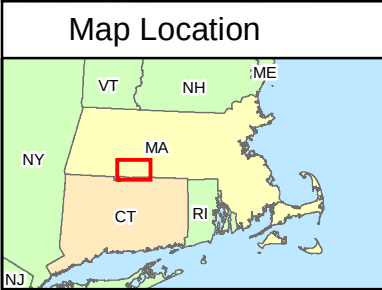

|                            |                   |                  |                  |
|----------------------------|-------------------|------------------|------------------|
| Substation                 | Corp Plot         | Access Road Flag | MAHW Line        |
| Overhead Transmission Line | Threatened Animal | ROW Feature      | Wetland Line     |
| Water Flag                 | Habitat           | Man-made Feature | Water Course     |
| Wetland Flag               | Photo             | Natural Feature  | Access Road Line |
| MAHW Flag                  | ROW Access        | Generic Point    | Generic Line     |
| GSRP ROW                   |                   |                  |                  |

0 200 400 Feet

1:2000 1" = 167'

Data Source: CT State 2004 Imagery  
ENSR Survey: Summer, Fall 2007



N

Greater Springfield Reliability Project  
Ludlow - South Agawam South Route  
Survey Aerial Maps

Mapsheet 65 of 71

|                                    |
|------------------------------------|
| <br>The Northeast Utilities System |
| ENSR   AECOM                       |
| Project Number: 01131-001          |
| Date: March 2008                   |



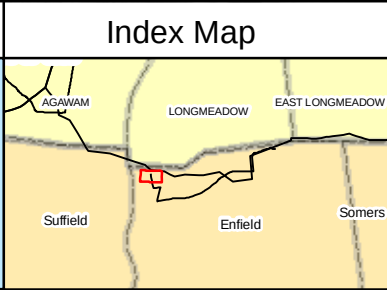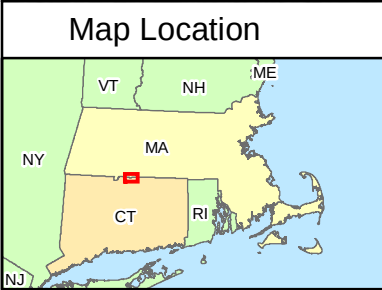

|                      |                   |                  |                  |
|----------------------|-------------------|------------------|------------------|
| Substation           | MAHW Flag         | Access Road Flag | MAHW Line        |
| UG Transmission Line | Corp Plot         | Man-made Feature | Wetland Line     |
| OH Transmission Line | Threatened Animal | Natural Feature  | Watercourse      |
| Water Flag           | Habitat           | Generic Point    | Access Road Line |
| Wetland Flag         | Photo             |                  | Generic Line     |
| GSRP ROW             | ROW Access        |                  |                  |

0 200 400 Feet

1:2,000  
1 inch equals 167 feet

Data Source: CT GIS 2004 Imagery  
ENSR Survey: Summer, Fall 2007



Greater Springfield Reliability Project  
Underground Alternatives - Enfield  
Survey Aerial Maps

Mapsheet 01 of 11

|                                                             |
|-------------------------------------------------------------|
| Connecticut Light & Power<br>The Northeast Utilities System |
| ENSR    AECOM                                               |
| Project Number: 01131-001                                   |
| Date: September 2008                                        |

Y:\Projects\Northeast Utilities\GSRP\MXD\Survey\_Figures\Sept\_2008\GSRP\_UG\_Enfield.mxd



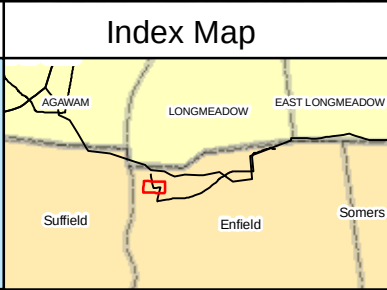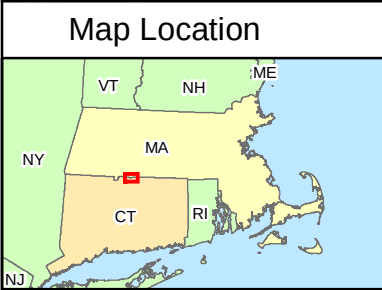

|                      |                   |                  |                  |
|----------------------|-------------------|------------------|------------------|
| Substation           | MAHW Flag         | Access Road Flag | MAHW Line        |
| UG Transmission Line | Corp Plot         | Man-made Feature | Wetland Line     |
| OH Transmission Line | Threatened Animal | Natural Feature  | Watercourse      |
| Water Flag           | Habitat           | Generic Point    | Access Road Line |
| Wetland Flag         | Photo             |                  | Generic Line     |
| GSRP ROW             | ROW Access        |                  |                  |

0 200 400 Feet

1:2,000  
1 inch equals 167 feet

Data Source: CT GIS 2004 Imagery  
ENSR Survey: Summer, Fall 2007

Greater Springfield Reliability Project  
Underground Alternatives - Enfield  
Survey Aerial Maps

Mapsheat 02 of 11

|                                                             |
|-------------------------------------------------------------|
| Connecticut Light & Power<br>The Northeast Utilities System |
| ENSR    AECOM                                               |
| Project Number: 01131-001                                   |
| Date: September 2008                                        |

Y:\Projects\Northeast\Utilities\GSRP\MXD\Survey\_Figures\Sept\_2008\GSRP\_UG\_Enfield.mxd





|                         |                      
|-------------------------|----------------------|---|------------------|-----------|------------------|-----------|----------------------|-----------|------------------|--------------|----------------------|-------------------|-----------------|-------------|------------|---------|---------------|------------------|--------------|-------|--|--------------|----------|------------|--|--|---|---|
| <b>Map Location</b><br> | <b>Index Map</b><br> | <table border="0"><tr><td> Substation</td><td> MAHW Flag</td><td> Access Road Flag</td><td> MAHW Line</td></tr><tr><td> UG Transmission Line</td><td> Corp Plot</td><td> Man-made Feature</td><td> Wetland Line</td></tr><tr><td> OH Transmission Line</td><td> Threatened Animal</td><td> Natural Feature</td><td> Watercourse</td></tr><tr><td> Water Flag</td><td> Habitat</td><td> Generic Point</td><td> Access Road Line</td></tr><tr><td> Wetland Flag</td><td> Photo</td><td></td><td> Generic Line</td></tr><tr><td> GSRP ROW</td><td> ROW Access</td><td></td><td></td></tr></table> <p>0 200 400 Feet<br/>1:2,000<br/>1 inch equals 167 feet</p> <p>Data Source: CT GIS 2004 Imagery<br/>ENSR Survey: Summer, Fall 2007</p> | Substation       | MAHW Flag | Access Road Flag | MAHW Line | UG Transmission Line | Corp Plot | Man-made Feature | Wetland Line | OH Transmission Line | Threatened Animal | Natural Feature | Watercourse | Water Flag | Habitat | Generic Point | Access Road Line | Wetland Flag | Photo |  | Generic Line | GSRP ROW | ROW Access |  |  | <div></div> <div><b>Greater Springfield Reliability Project<br/>Underground Alternatives - Enfield<br/>Survey Aerial Maps</b></div> <div>Mapsheet 03 of 11</div> | <div><br/>The Northeast Utilities System</div> <div> </div> <div>Project Number: 01131-001</div> <div>Date: September 2008</div> |
| Substation              | MAHW Flag            | Access Road Flag   | MAHW Line        |           |                  
| UG Transmission Line    | Corp Plot            | Man-made Feature   | Wetland Line     |           |                  
| OH Transmission Line    | Threatened Animal    | Natural Feature   | Watercourse      |           |                  
| Water Flag              | Habitat              | Generic Point   | Access Road Line |           |                  
| Wetland Flag            | Photo                |   | Generic Line     |           |                  
| GSRP ROW                | ROW Access           |   |                  

Y:\Projects\NorthEast\_Utillities\GSRP\MXD\Survey\_Figures\Sept\_2008\GSRP\_UG\_Enfield.mxd







|                     |                  |   |   |   |   |
|---------------------|------------------|---|---|---|---|
| <b>Map Location</b> | <b>Index Map</b> | <div><div><div> Substation</div><div> UG Transmission Line</div><div> OH Transmission Line</div><div> Water Flag</div><div> Wetland Flag</div><div> GSRP ROW</div></div><div><div> MAHW Flag</div><div> Corp Plot</div><div> Threatened Animal</div><div> Habitat</div><div> Photo</div><div> ROW Access</div></div><div><div> Access Road Flag</div><div> Man-made Feature</div><div> Natural Feature</div><div> Generic Point</div></div></div> <div><div> MAHW Line</div><div> Wetland Line</div><div> Watercourse</div><div> Access Road Line</div><div> Generic Line</div></div> | <div><div></div><div>0200400<br/>Feet</div><div>1:2,000<br/>1 inch equals 167 feet</div></div> <div>Data Souce: CT GIS 2004 Imagery<br/>ENSR Survey: Summer, Fall 2007</div> | <div>Greater Springfield Reliability Project<br/>Underground Alternatives - Enfield<br/>Survey Aerial Maps</div> <div>Mapsheet 04 of 11</div> | <div> Connecticut<br/>Light &amp; Power<br/>The Northeast Utilities System</div> <div> ENSR    AECOM</div> <div>Project Number: 01131-001</div> <div>Date: September 2008</div> |
|---------------------|------------------|---|---|---|---|

Y:\Projects\Northeast Utilities\GSRP\MXD\Survey\_Figures\Sept\_2008\GSRP\_UG\_Enfield.mxd



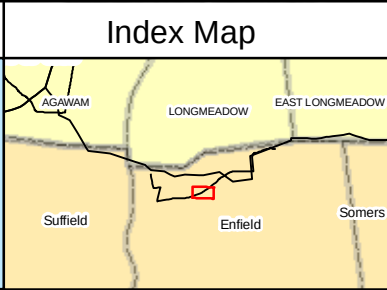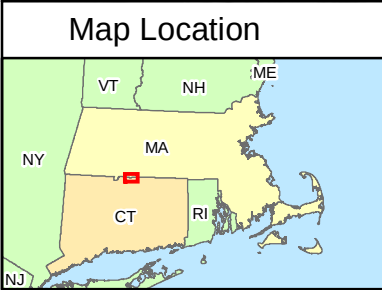

|                      |                   |                  |                  |
|----------------------|-------------------|------------------|------------------|
| Substation           | MAHW Flag         | Access Road Flag | MAHW Line        |
| UG Transmission Line | Corp Plot         | Man-made Feature | Wetland Line     |
| OH Transmission Line | Threatened Animal | Natural Feature  | Watercourse      |
| Water Flag           | Habitat           | Generic Point    | Access Road Line |
| Wetland Flag         | Photo             |                  | Generic Line     |
| GSRP ROW             | ROW Access        |                  |                  |

0 200 400 Feet

1:2,000  
1 inch equals 167 feet

Data Source: CT GIS 2004 Imagery  
ENSR Survey: Summer, Fall 2007

Greater Springfield Reliability Project  
Underground Alternatives - Enfield  
Survey Aerial Maps

Mapsheet 05 of 11

|                                                             |
|-------------------------------------------------------------|
| Connecticut Light & Power<br>The Northeast Utilities System |
| ENSR    AECOM                                               |
| Project Number: 01131-001                                   |
| Date: September 2008                                        |





|   |  |   |  |   |  |   |  |
|---|--|---|--|---|--|---|--|
| <b>Map Location</b>   |  | <b>Index Map</b>   |  |   |  |   |  |
|   |  |   |  |   |  |   |  |
| <ul style="list-style-type: none"><li> Substation</li><li> UG Transmission Line</li><li> OH Transmission Line</li><li> Water Flag</li><li> Wetland Flag</li><li> GSRP ROW</li></ul> |  | <ul style="list-style-type: none"><li> MAHW Flag</li><li> Corp Plot</li><li> Threatened Animal</li><li> Habitat</li><li> Photo</li><li> ROW Access</li></ul> |  | <ul style="list-style-type: none"><li> Access Road Flag</li><li> Man-made Feature</li><li> Natural Feature</li><li> Generic Point</li></ul> |  | <ul style="list-style-type: none"><li> MAHW Line</li><li> Wetland Line</li><li> Watercourse</li><li> Access Road Line</li><li> Generic Line</li></ul> |  |
|   |  |   |  |   |  |   |  |
|   |  | Data Source: CT GIS 2004 Imagery<br>ENSR Survey: Summer, Fall 2007                                                                                           |  |   |  |   |  |
| <b>Greater Springfield Reliability Project<br/>Underground Alternatives - Enfield<br/>Survey Aerial Maps</b>                                                                        |  |   |  |   |  | <br>The Northeast Utilities System   |  |
|   |  |   |  |   |  |   |  |
|   |  |   |  |   |  | Project Number: 01131-001   |  |
|   |  |   |  |   |  | Date: September 2008   |  |
|   |  |   |  |   |  | Mapsheet 06 of 11   |  |

Y:\Projects\Northeast\_Uilities\GSRP\MXD\Survey\_Figures\Sept\_2008\GSRP\_UG\_Enfield.mxd







|                         |                      |   |   |   |   |
|-------------------------|----------------------|---|---|---|---|
| <b>Map Location</b><br> | <b>Index Map</b><br> | <div><div><div> Substation</div><div> UG Transmission Line</div><div> OH Transmission Line</div><div> Water Flag</div><div> Wetland Flag</div><div> GSRP ROW</div></div><div><div> MAHW Flag</div><div> Corp Plot</div><div> Threatened Animal</div><div> Habitat</div><div> Photo</div><div> ROW Access</div></div><div><div> Access Road Flag</div><div> Man-made Feature</div><div> Natural Feature</div><div> Generic Point</div></div></div> <div><div> MAHW Line</div><div> Wetland Line</div><div> Watercourse</div><div> Access Road Line</div><div> Generic Line</div></div> | <div></div> <div><p>0 200 400 Feet</p><p>1:2,000<br/>1 inch equals 167 feet</p></div> <div><p>Data Source: CT GIS 2004 Imagery<br/>ENSR Survey: Summer, Fall 2007</p></div> | <div><p>Greater Springfield Reliability Project<br/>Underground Alternatives - Enfield<br/>Survey Aerial Maps</p><p>Mapsheet 07 of 11</p></div> | <div><p>The Northeast Utilities System</p></div> <div> </div> <div><p>Project Number: 01131-001</p><p>Date: September 2008</p></div> |
|-------------------------|----------------------|---|---|---|---|

Y:\Projects\Northeast\_Uilities\GSRP\MXD\Survey\_Figures\Sept\_2008\GSRP\_UG\_Enfield.mxd



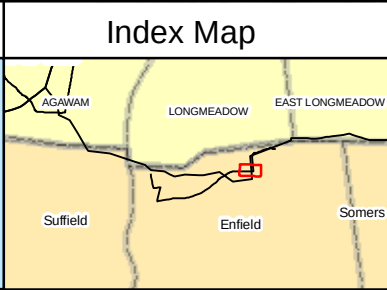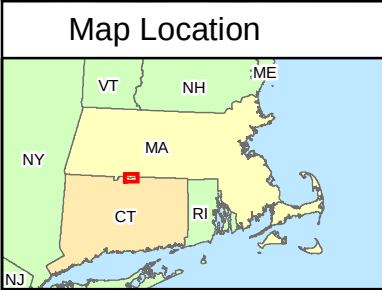

|                      |                   |                  |                  |
|----------------------|-------------------|------------------|------------------|
| Substation           | MAHW Flag         | Access Road Flag | MAHW Line        |
| UG Transmission Line | Corp Plot         | Man-made Feature | Wetland Line     |
| OH Transmission Line | Threatened Animal | Natural Feature  | Watercourse      |
| Water Flag           | Habitat           | Generic Point    | Access Road Line |
| Wetland Flag         | Photo             |                  | Generic Line     |
| GSRP ROW             | ROW Access        |                  |                  |

0 200 400 Feet

1:2,000  
1 inch equals 167 feet

Data Source: CT GIS 2004 Imagery  
ENSR Survey: Summer, Fall 2007

Greater Springfield Reliability Project  
Underground Alternatives - Enfield  
Survey Aerial Maps

Mapsheet 08 of 11

|                                    |
|------------------------------------|
| <br>The Northeast Utilities System |
|                                    |
| Project Number: 01131-001          |
| Date: September 2008               |