JUNE 2019

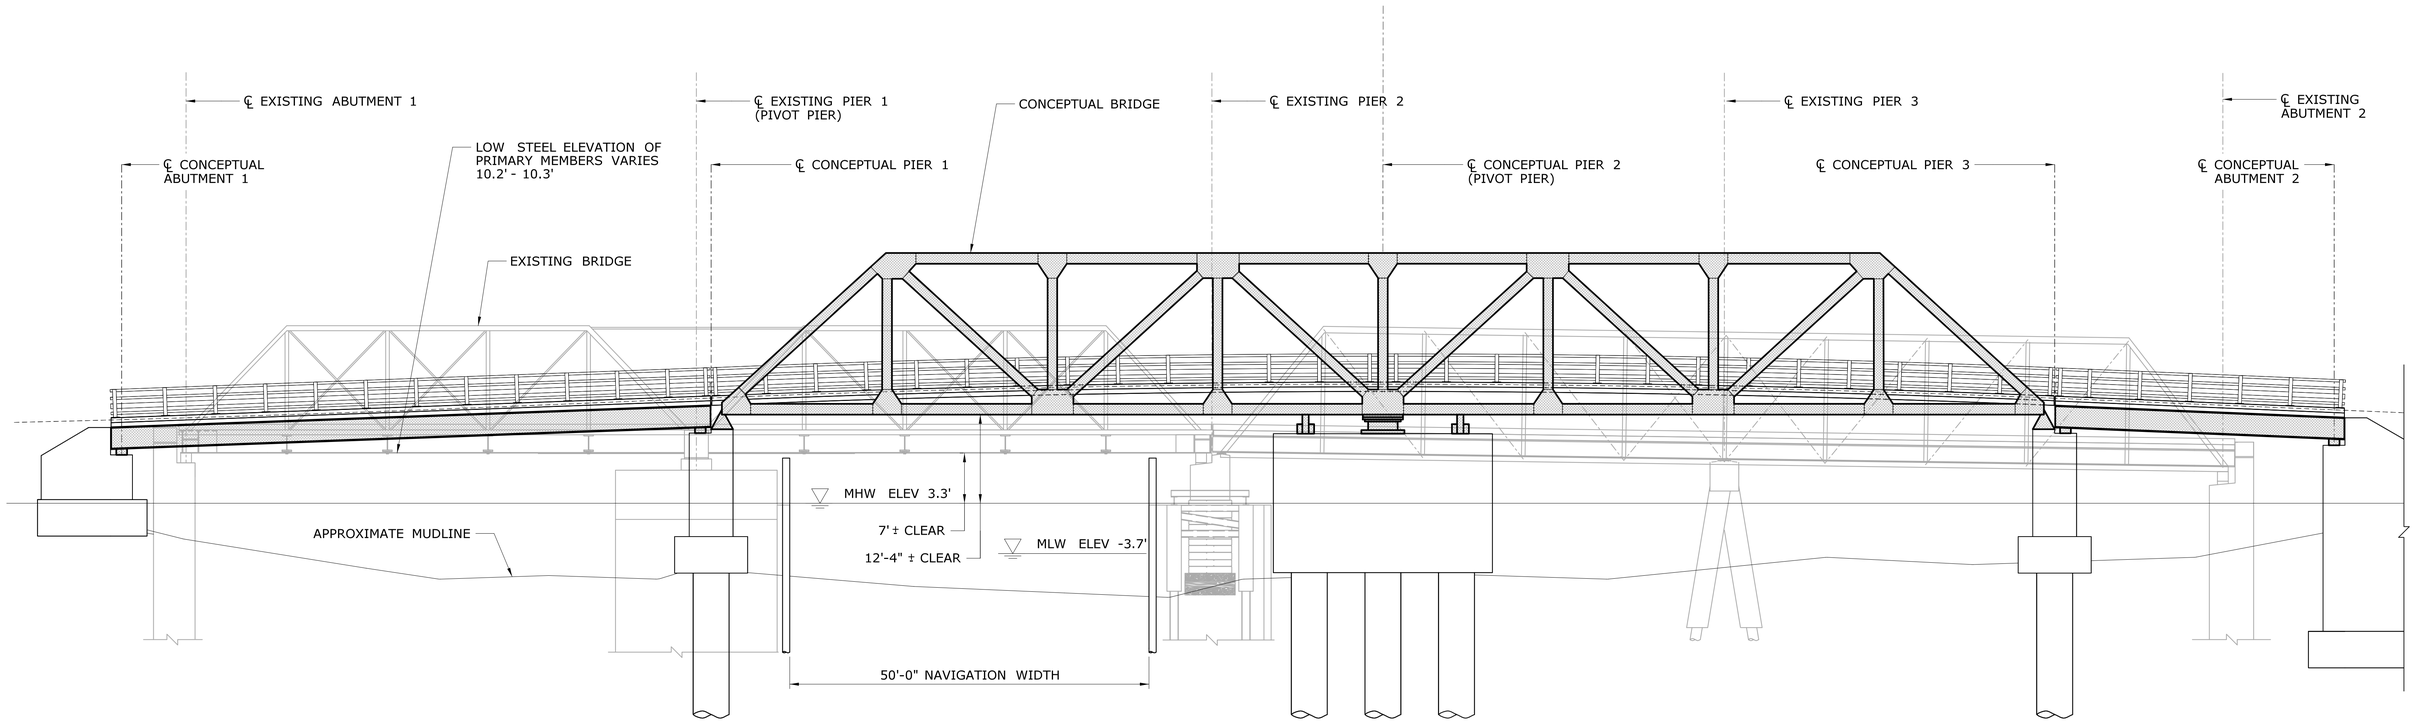

CONCEPTUAL THROUGH TRUSS SWING BRIDGE - SOUTH ELEVATION

NOTE: THE BRIDGE SHOWN IN THIS CONCEPT IS ONE OF SEVERAL STRUCTURE TYPES THAT CAN BE CONSIDERED FOR THIS CROSSING. MHW AND MLW DO NOT INCLUDE SEA LEVEL RISE.

LEGEND:

MHW	-	MEAN HIGH WATER
MLW	-	MEAN LOW WATER
℄	-	CENTERLINE SYMBOL
CLEAR	-	CLEARANCE
ELEV	-	ELEVATION
—·—·—	-	CENTERLINE
— — —	-	CONCEPTUAL ROADWAY PROFILE
▽	-	WATER LINE

WILLIAM F. CRIBARI BRIDGE
NO.01349 ROUTE 136
OVER SAUGATUCK RIVER
PROJECT NO. 158-214