PUBLIC INFORMATION MEETING

STATE PROJECT 0079-0240

I-91/ I-691/ ROUTE 15 INTERCHANGE SOUTHBOUND IMPROVEMENTS

CITIES OF MERIDEN AND MIDDLETOWN
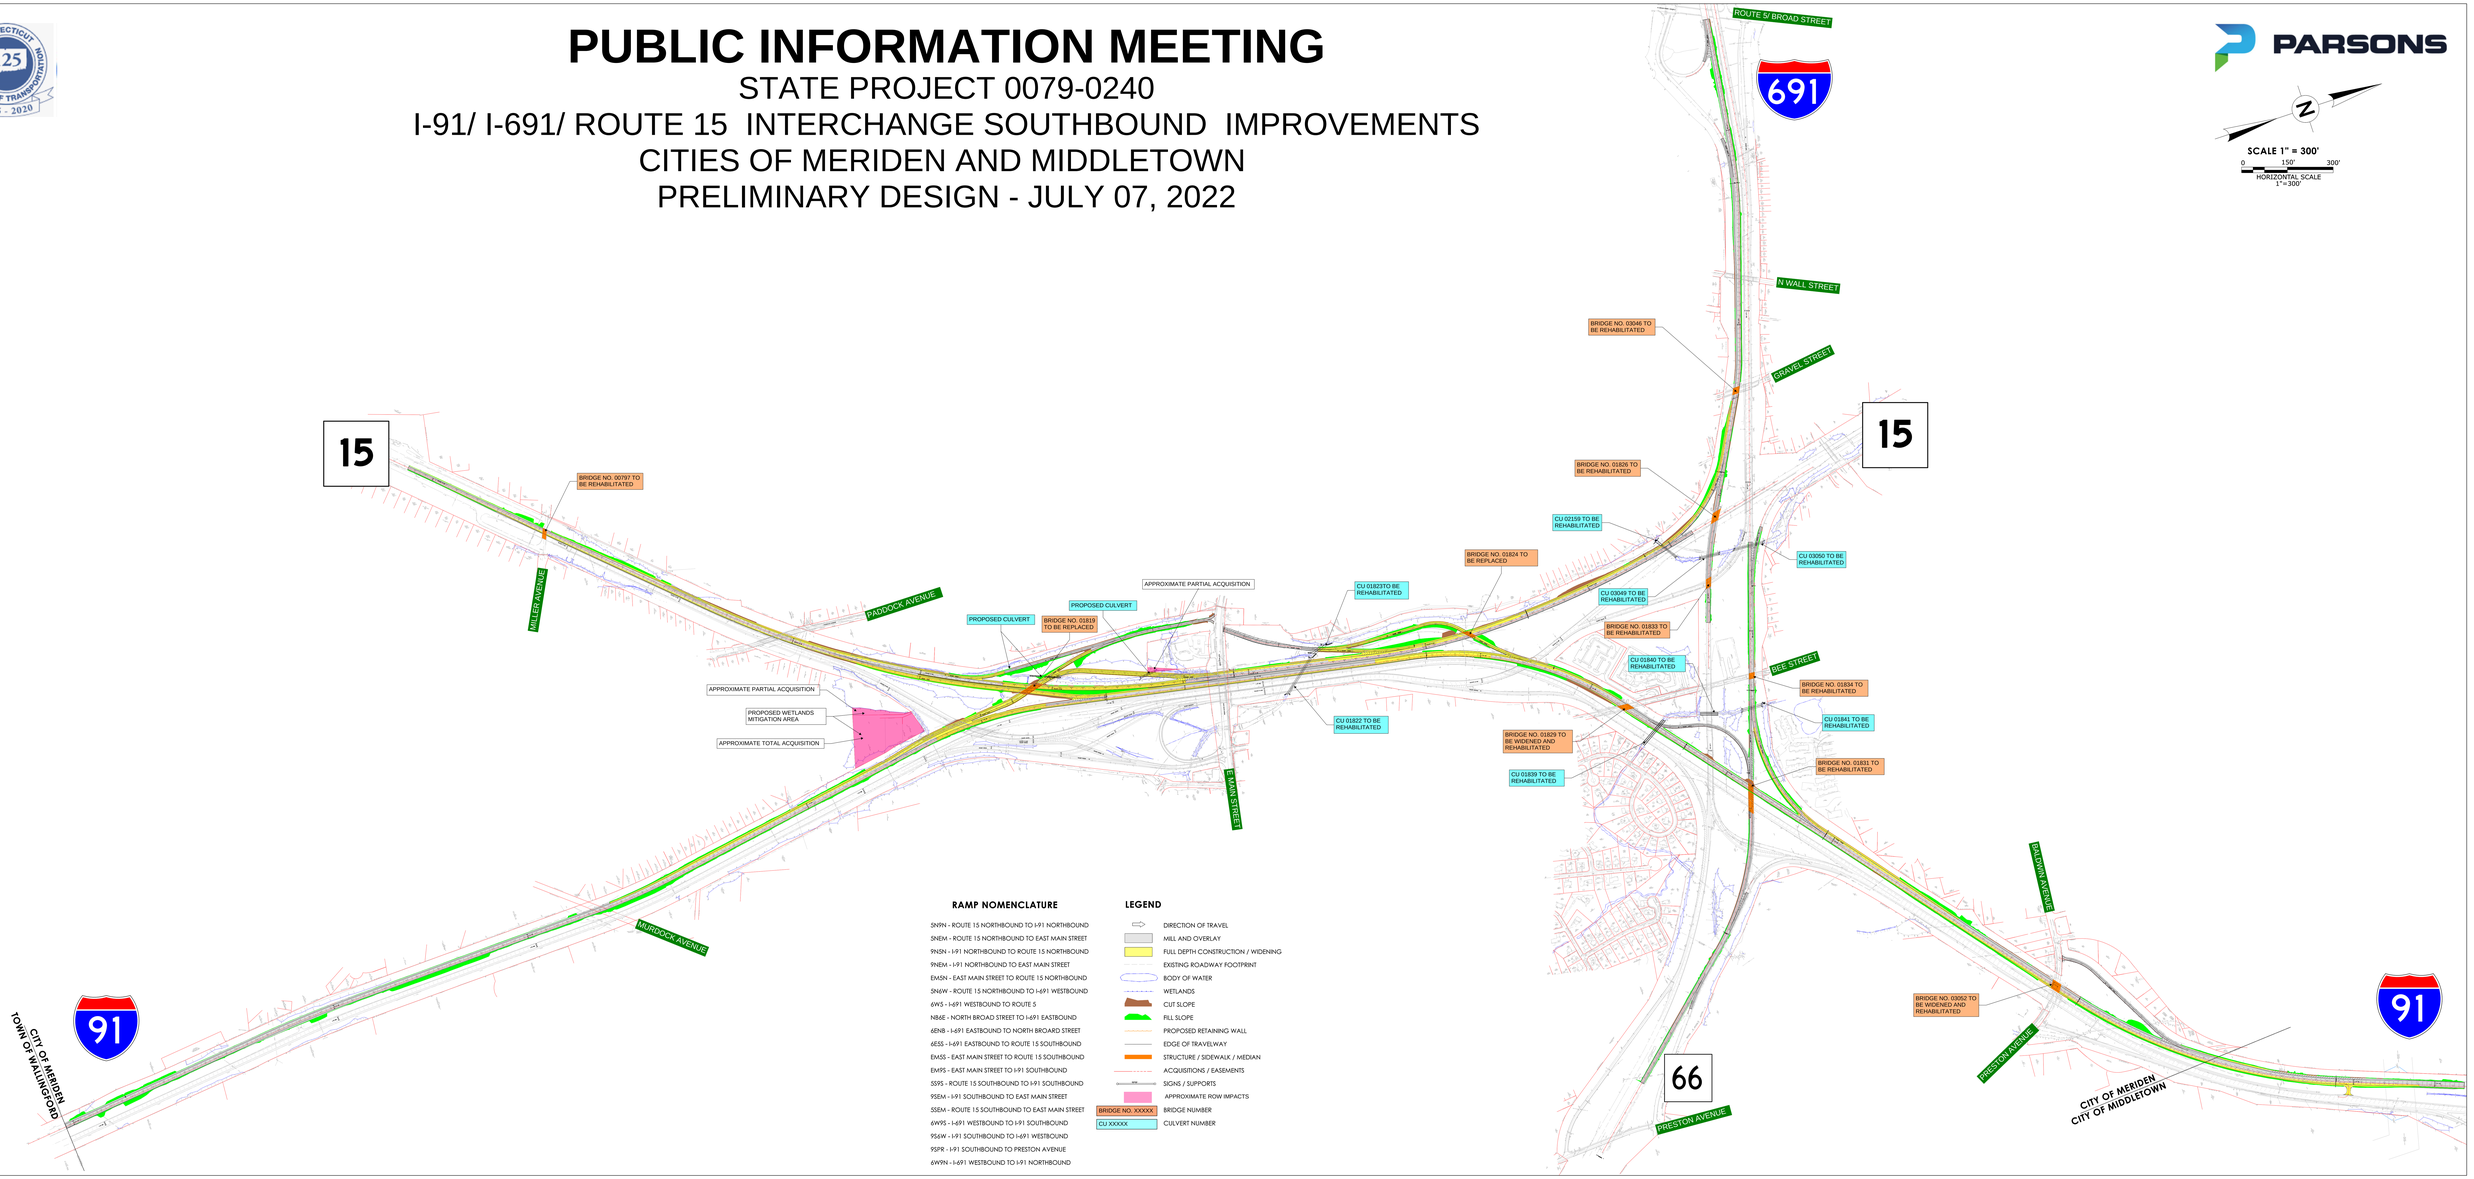
PRELIMINARY DESIGN - JULY 07, 2022