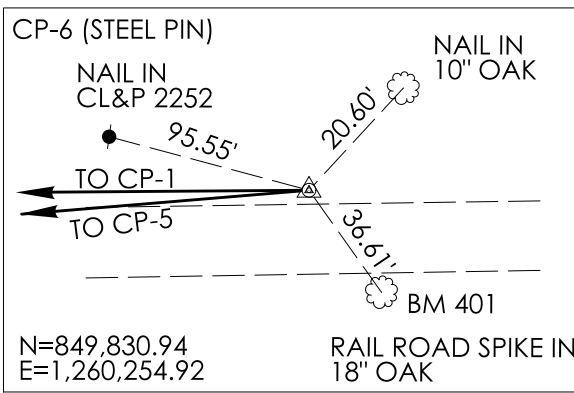
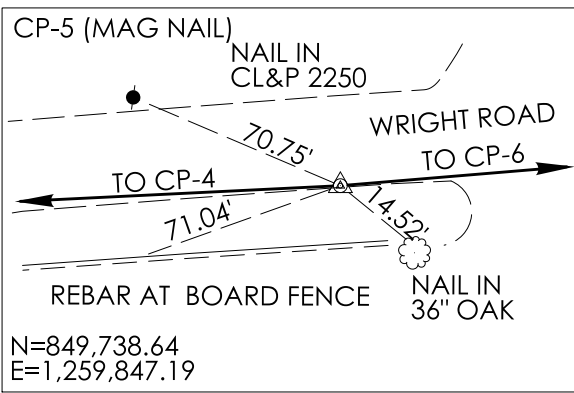
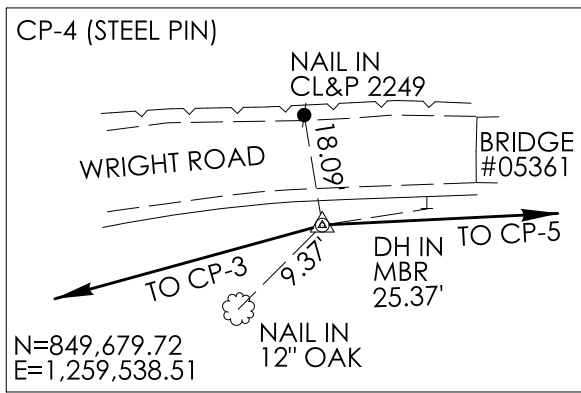
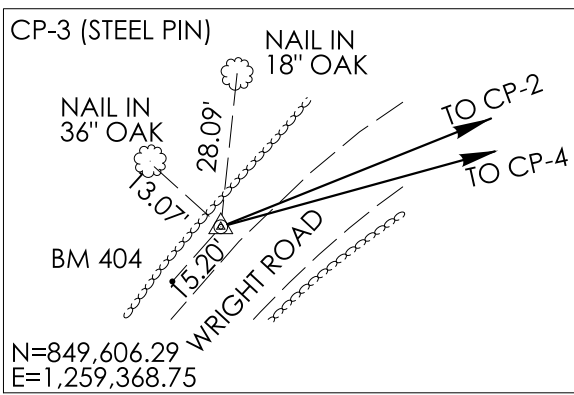
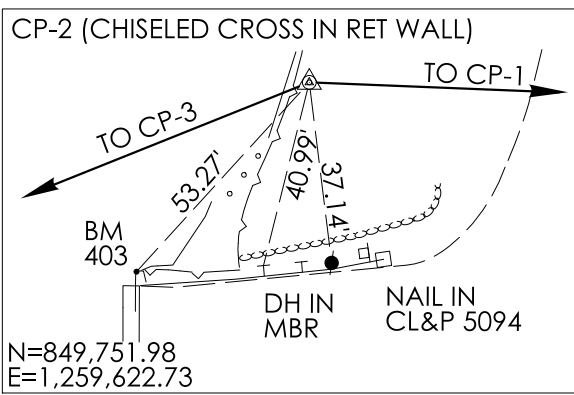
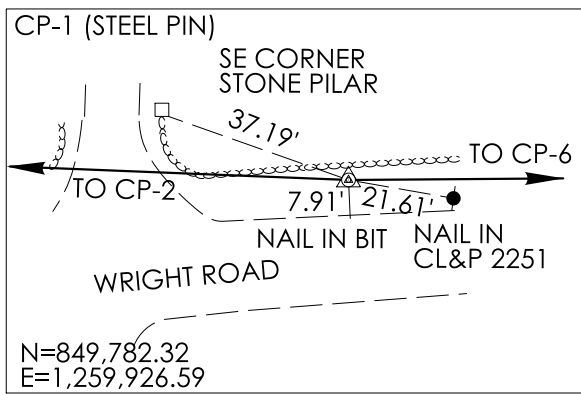


**WRIGHTS ROAD STA. 0+29.00
LIMIT OF CONSTRUCTION
BEGIN FULL DEPTH
CONSTRUCTION
CUT BITUMINOUS CONCRETE
PAVEMENT
MATCH EXISTING ROADWAY**

**WRIGHTS ROAD STA. 5+90.00
LIMIT OF CONSTRUCTION
END FULL DEPTH
CONSTRUCTION
CUT BITUMINOUS CONCRETE
PAVEMENT
MATCH EXISTING ROADWAY**


Legend

- Proposed Bridge
- Proposed Substructure
- Reconstructed Roadway
- Proposed Grading
- Watercourse

- LEGEND:
- DIRECTION OF TRAVEL
 - FULL DEPTH CONSTRUCTION

REV.	DATE	REVISION DESCRIPTION

SIGNATURE BLOCK:
DESIGNER/DRAFTER: LQ
CHECKED BY: CV

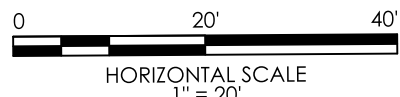

CONNECTICUT
DEPARTMENT OF
TRANSPORTATION


PROJECT TITLE:
**REPLACEMENT OF BRIDGE NO. 05361 WRIGHT ROAD
OVER QUANDUCK BROOK**

TOWN(S):
KILLINGLY

DRAWING TITLE:
**ALTERNATIVE 2 ROADWAY
PLAN**

PROJECT NO.:
0068-0220

DRAWING NO.:
HWY-01
SHEET NO.:

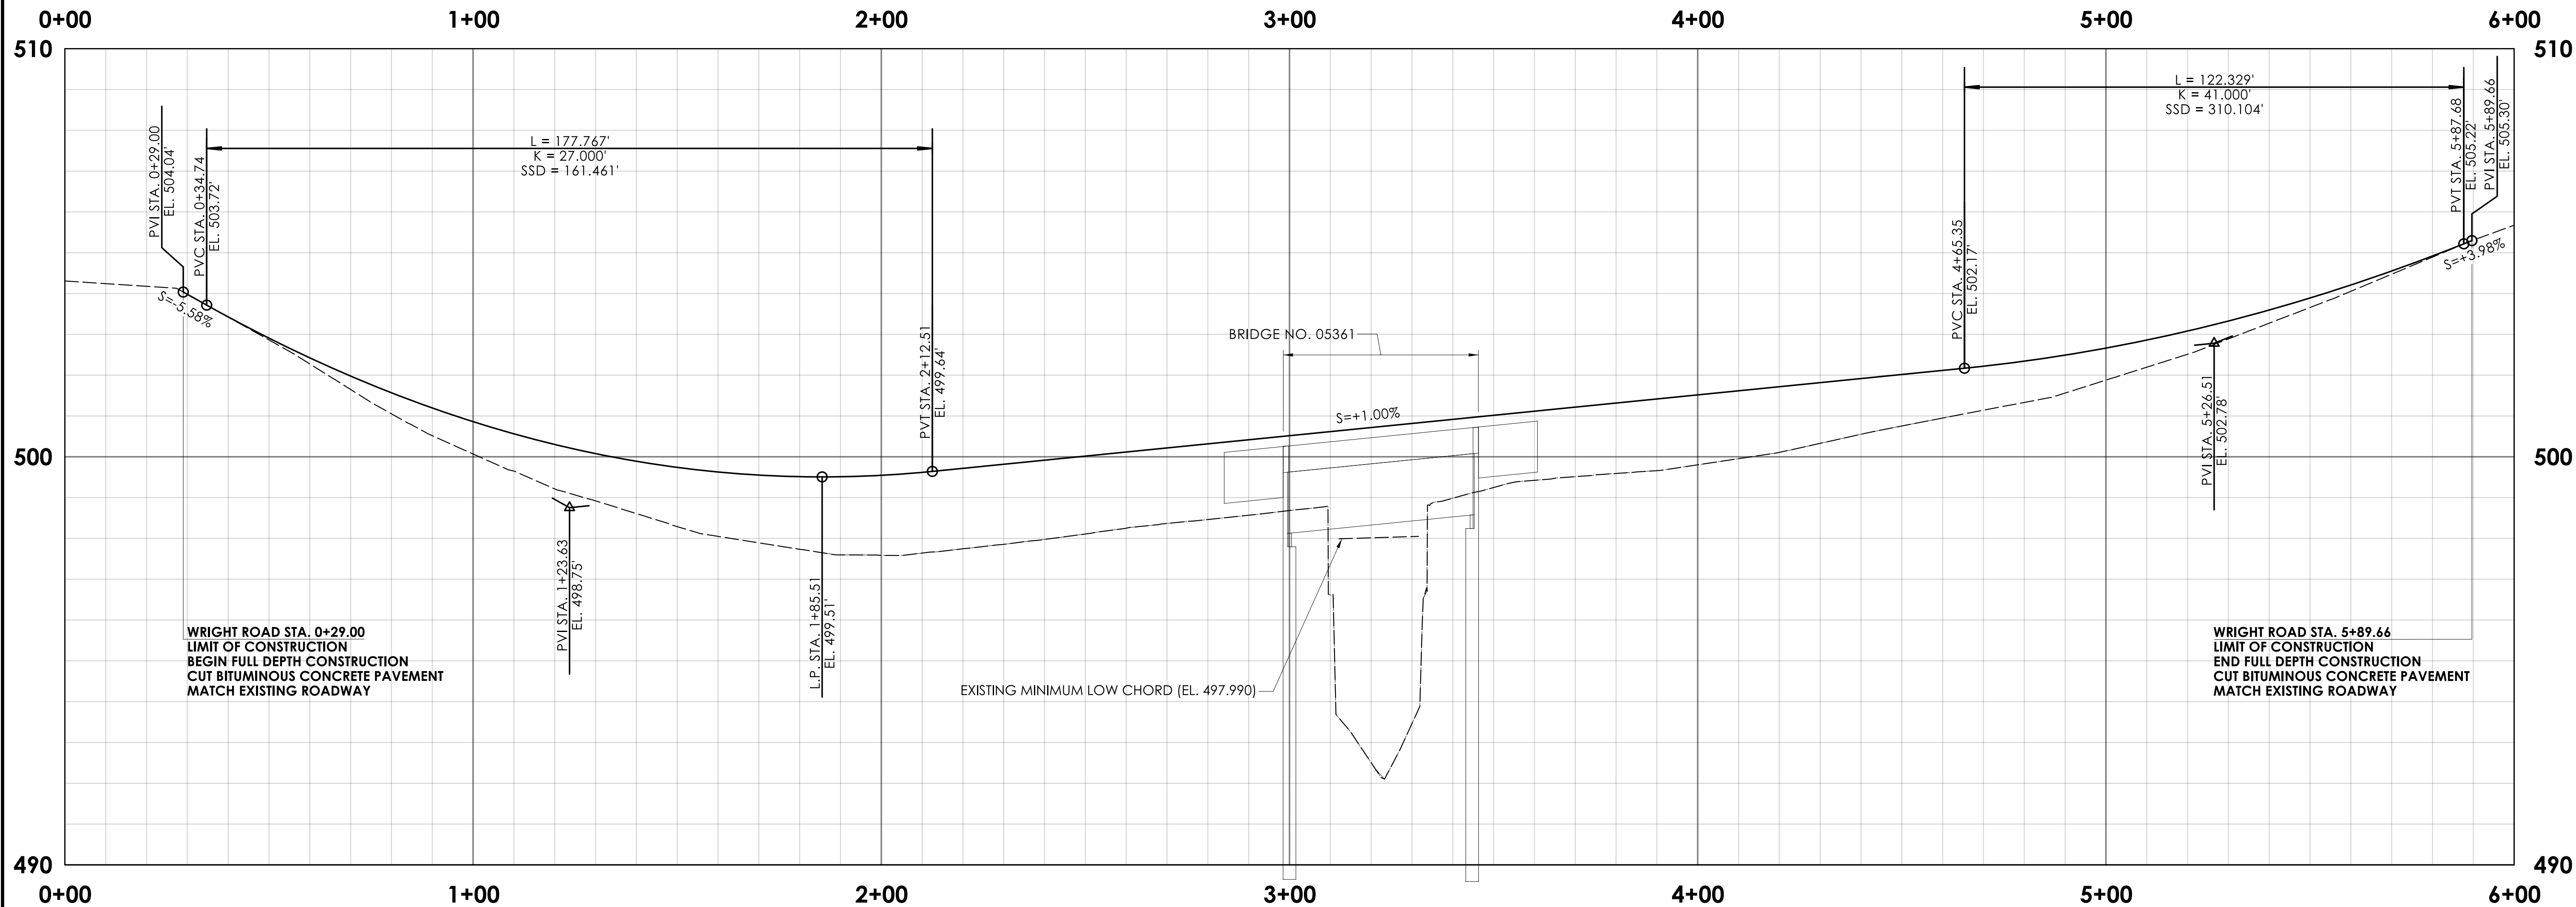

REV.	DATE	REVISION DESCRIPTION

SIGNATURE BLOCK:
DESIGNER/DRAFTER: LQ
CHECKED BY: CV

GMA2 ASSOCIATES, INC.
115 GLASTONBURY BLVD.
GLASTONBURY, CT 06033

HORIZONTAL SCALE IN FEET

VERTICAL SCALE IN FEET

CONNECTICUT
DEPARTMENT OF
TRANSPORTATION

PROJECT TITLE:
**REPLACEMENT OF BRIDGE NO. 05361 WRIGHT ROAD
OVER QUANDUCK BROOK**

TOWN(S):
KILLINGLY

DRAWING TITLE:
ALTERNATIVE 2 - PROFILE

PROJECT NO.:
0068-0220

DRAWING NO.:
PRO-01
SHEET NO.: