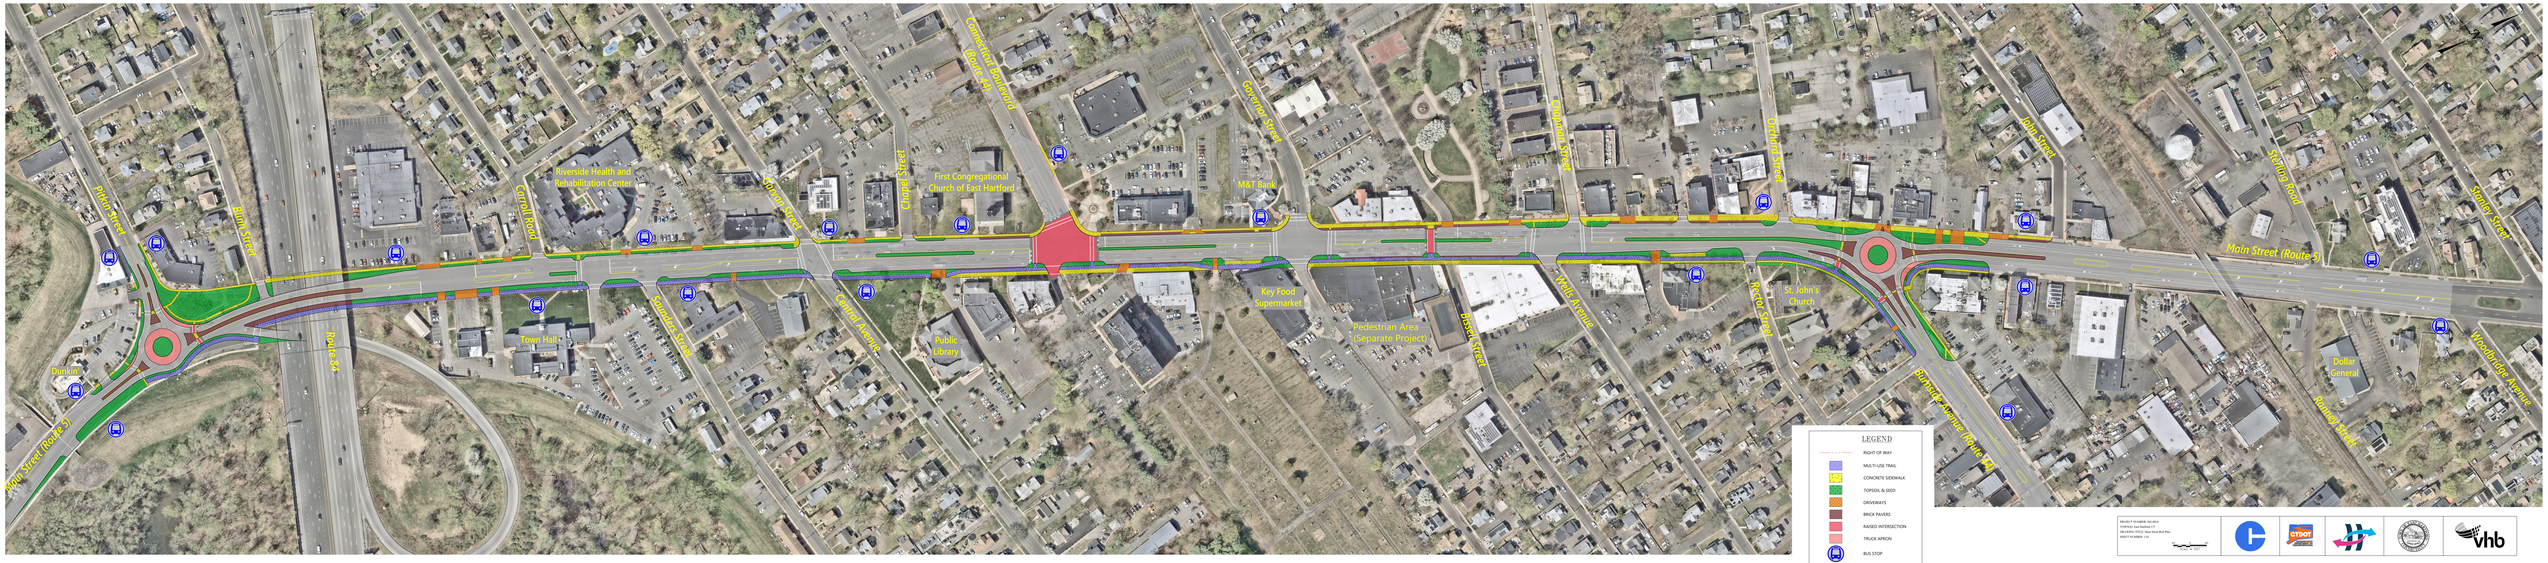

\\vhb\gbl\proj\Wethersfield\43297.07 Route 5 East Hartford\tech\EAN-Working\ROLL-4329707-Concept 3.dwg

Pitkin Street
Bliss Street
Main Street (Route 5)
Dunkin'
Route 84
Carroll Road
Riverside Health and Rehabilitation Center
Town Hall
Saunders Street
Garvan Street
Chapel Street
Connecticut Boulevard (Route 44)
First Congregational Church of East Hartford
Central Avenue
Public Library
Key Food Supermarket
M&T Bank
Governor Street
Pedestrian Area (Separate Project)
Bissell Street
Chapman Street
Wells Avenue
Orchard Street
Rector Street
St. John's Church
Burnside Avenue (Route 44)
John Street
Sterling Road
Main Street (Route 5)
Stanley Street
Dollar General
Ranney Street
Woodbridge Avenue

LEGEND

— - - —	RIGHT OF WAY
▨	MULTI-USE TRAIL
▨	CONCRETE SIDEWALK
▨	TOPSOIL & SEED
▨	DRIVEWAYS
■	BRICK PAVERS
■	RAISED INTERSECTION
■	TRUCK APRON
●	BUS STOP

PROJECT NUMBER: 042-0014
TOWN(S): East Hartford, CT
DRAWING TITLE: Main Street Roll Plan
SHEET NUMBER: 1.01

40 0 40
SCALE IN FEET

CTDOT
CONNECTICUT DEPARTMENT OF TRANSPORTATION

TOWN OF EAST HARTFORD
INCORPORATED 1783
CARPE DIEM
CONNECTICUT

vhb